Nru. 572

AWTORITÀ TA' L-IPPJANAR

Skedar ta' Proprjetà

Artikolu 46 ta' l-Att ta' l-1992 dwar l-Ippjanar ta' l-Iżvilupp

L-AWTORITÀ ta' l-Ippjanar qiegħda b'dan tiddikjara l-proprjetajiet li ġejjin, jiġifieri:

KATAKOMBI
F'IL-LATNIJA, IL-BAJJA TAS-SALINA,
LIMITI TAN-NAXXAR

(ara l-pjanta tas-sit f'paġna 6636) bħala waħda mniżżla fil-Lista ta' Proprjetà Skedata, skond it-termini ta' artikolu 46 ta' l-Att ta' l-1992 dwar l-Ippjanar ta' l-Iżvilupp.

L-Awtorità tiddikjara l-proprjetajiet ta' hawn fuq bħala ta':

Klassi A skond it-termini tal-*Policy* ARC 2 tal-Pjan ta' Struttura.

L-Awtorità ta' l-Ippjanar teżerċita s-setgħat tagħha ta' twettiq, kif imfissra f'artikoli 46, 52, 53 u 55 ta' l-Att, fil-każ ta' xi ksur tal-provvedimenti ta' l-Att dwar l-Ippjanar ta' l-Iżvilupp f'dak li jirrigwarda Proprjetà Skedata.

It-30 ta' Awissu, 1994

No. 572

PLANNING AUTHORITY

Scheduling of Property

Section 46 of the Development Planning Act, 1992

THE Planning Authority is hereby declaring the following properties, namely:

CATACOMBS
AT IL-LATNIJA, SALINA BAY,
NAXXAR

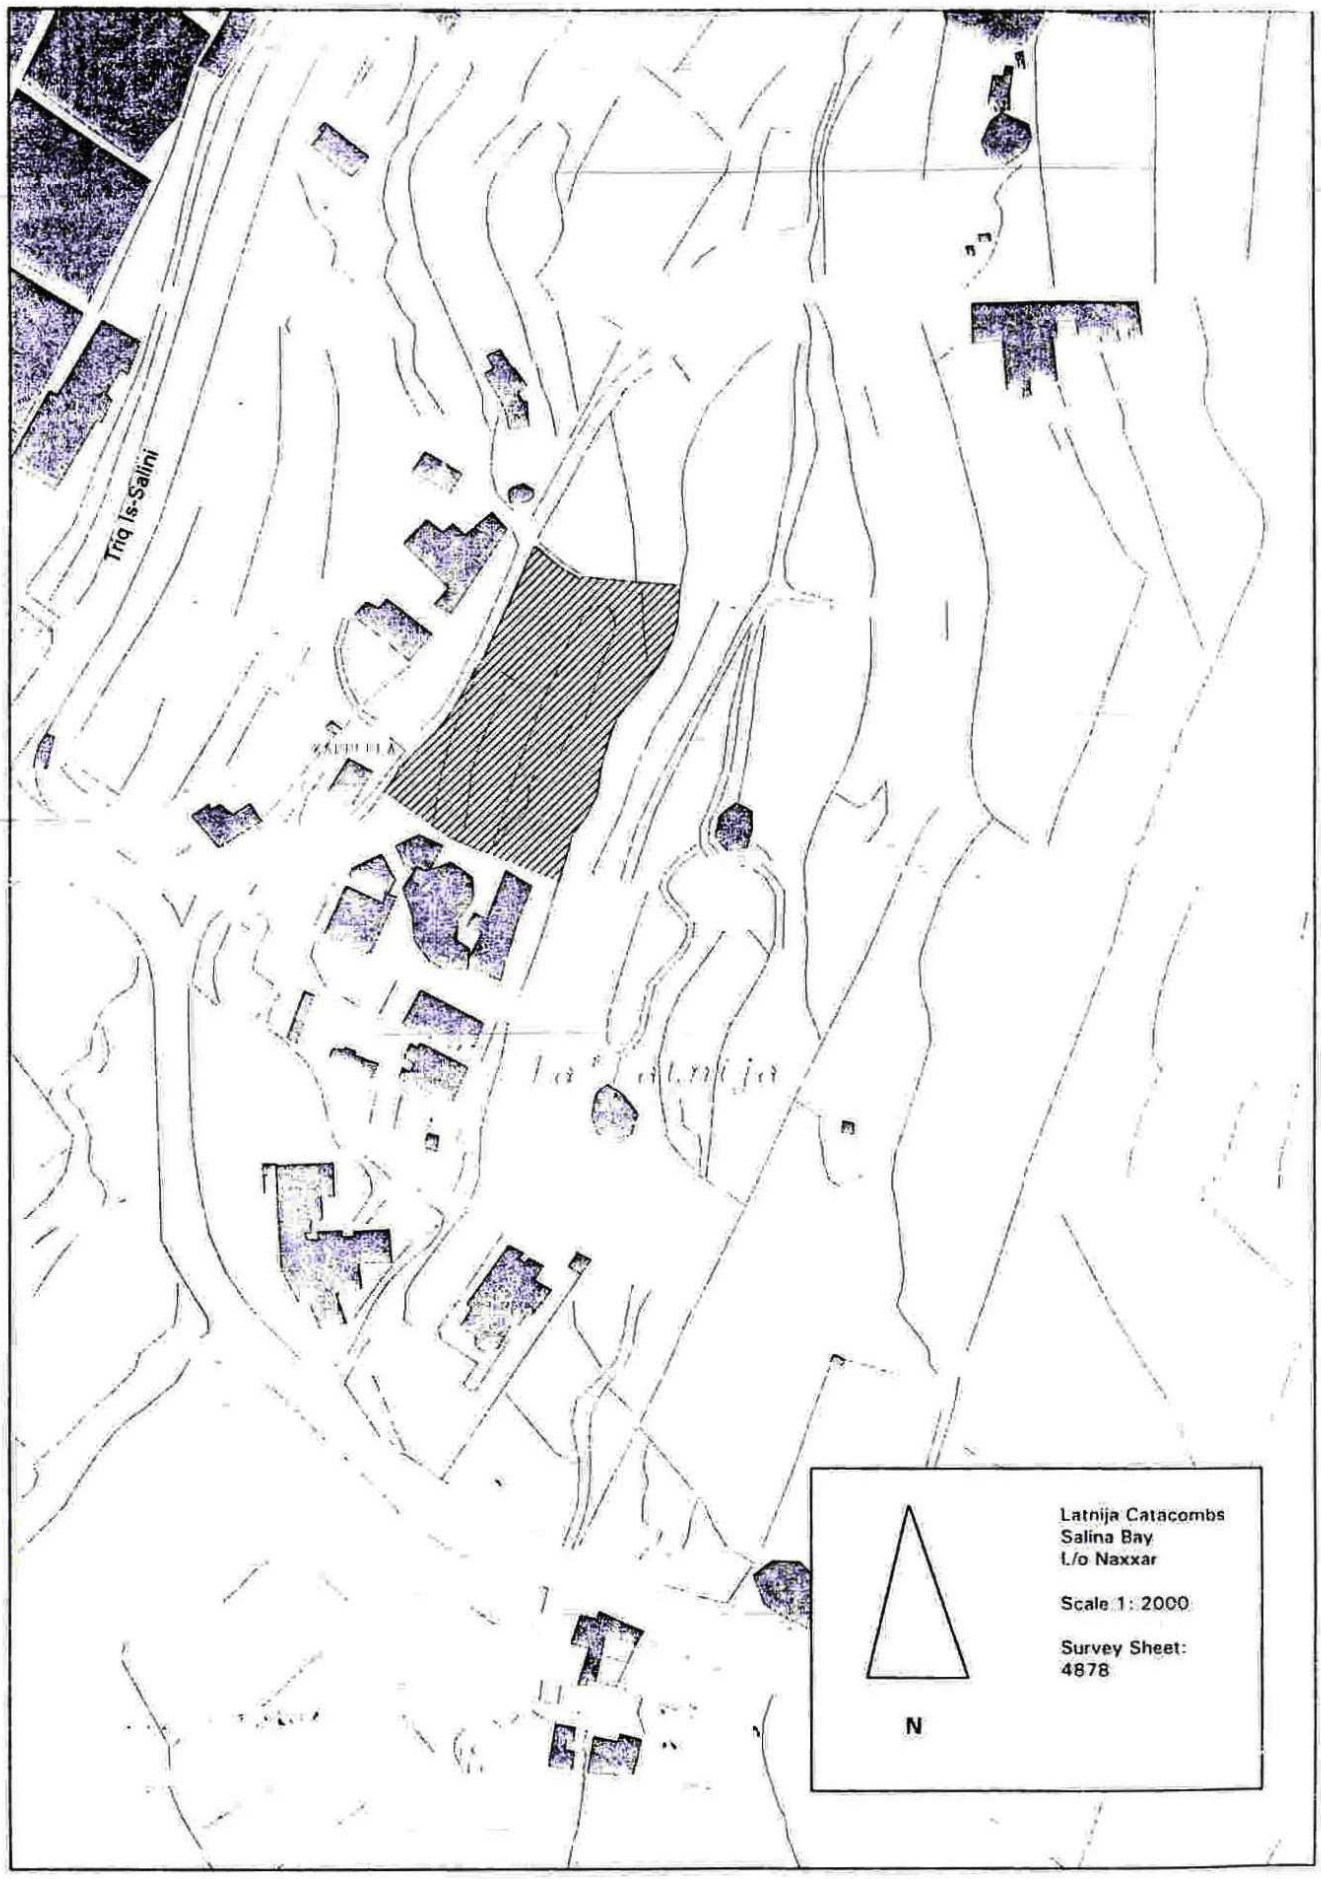
(see site plan on page 6636) as included in the List of Scheduled Property in terms of section 46 of the Development Planning Act, 1992.

The Authority designates the above property as:

Class A in terms of Structure Plan Policy ARC 2.

The Planning Authority will exercise its powers of enforcement, as set out in sections 46, 52, 53 and 55 of the Act, in the case of any contravention to the provisions of the Development Planning Act as regards to Scheduled Property.

30th August, 1994


Triq Is-Salini
Latnija Catacombs
Salina Bay
L/o Naxxar
Scale 1: 2000
Survey Sheet:
4878
N