Nru./No. 20,345
Prezz/Price
€2.34

Gazzetta tal-Gvern ta' Malta
The Malta Government Gazette

It-Tlieta, 11 ta' Frar, 2020
Tuesday, 11th February, 2020

Pubblikata b'Awtorità
Published by Authority

SOMMARJU – SUMMARY

Notifikazzjonijiet tal-Gvern ..... 1145 - 1169
Government Notices ..... *1145 - 1169*

Avviż tal-Pulizija 1170
Police Notice *1170*

Opportunitajiet ta' Impieg ..... 1170 - 1171
Employment Opportunities ..... *1170 - 1171*

Avviżi tal-Gvern ..... 1171 - 1172
Notices ..... *1171 - 1172*

Offerti ..... 1172 - 1177
Tenders ..... *1172 - 1177*

Avviżi tal-Qorti ..... 1177 - 1192
Court Notices ..... *1177 - 1192*

NOTIFIKAZZJONIJIET TAL-GVERN

Nru. 166

AVVIŻI LEGALI PPUBBLIKATI FIS-SUPPLIMENT MAL-GAZZETTA TAL-GVERN

NGĦARRFU għall-informazzjoni ta' kulħadd illi l-Avviżi Legali li ġejjin ġew ippubblikati fis-Suppliment mal-Gazzetta tal-Gvern Nru. 20,342 tal-4 ta' Frar, 2020, u Nru. 20,344 tas-7 ta' Frar, 2020.

A.L.19 tal-2020: Att dwar l-Amministrazzjoni Pubblika (Kap. 595); Ordni tal-2020 li jemenda l-Ħames Skeda li tinsab mal-Att dwar l-Amministrazzjoni Pubblika.

A.L.20 tal-2020: Att dwar is-Salarji tal-President ta' Malta u ta' Uffiċjali Oħra (Kap. 186); Ordni tal-2020 dwar ir-Reviżjoni tas-Salarji tal-President ta' Malta u ta' Uffiċjali Oħra.

A.L.21 tal-2020: Att dwar is-Salarji tal-Imħallfin u tal-Maġistrati (Kap. 175); Ordni tal-2020 dwar ir-Reviżjoni tas-Salarji tal-Imħallfin u Maġistrati.

A.L.22 tal-2020: Att dwar it-Taxxa fuq l-*Income* (Kap. 123); Regoli tal-2020 li jemendaw ir-Regoli dwar Tnaqqis (Dħul minn Impjieg).

A.L.23 tal-2020: Att dwar it-Taxxa fuq l-*Income* (Kap. 123); Ordni tal-2020 dwar Ħelsien minn Taxxa Doppja (Taxxi fuq l-*Income*) (Repubblika tal-Ghana).

Il-11 ta' Frar, 2020

Nru. 167

AĠENZIJA GĦAL INFRASTRUTTURA MALTA

Tlestija ta' Formazzjoni ta' Triq u Sospensjoni ta' Traffiku u Parkeġġ

BIS-SAĦĦA tal-Artikolu tmintax (18) tal-Avviż Legali 291 tal-2018, l-Aġenzija għal Infrastruttura Malta tgħarraf bl-intenzjoni tagħha li tlesti l-formazzjoni ta':

GOVERNMENT NOTICES

No. 166

LEGAL NOTICES PUBLISHED IN THE SUPPLEMENT TO THE GOVERNMENT GAZETTE

IT is notified for general information that the following Legal Notices were published in the Supplement to the Government Gazette No. 20,342 of the 4th February, 2020, and No. 20,344 of the 7th February, 2020.

L.N.19 of 2020: Public Administration Act (Cap. 595); Public Administration Act (Fifth Schedule) (Amendment) Order, 2020.

L.N.20 of 2020: President of Malta and Other Officers (Salaries) Act (Cap. 186); President of Malta and Other Officers (Revision of Salaries) Order, 2020.

L.N.21 of 2020: Judges and Magistrates (Salaries) Act (Cap. 175); Judges and Magistrates (Revision of Salaries) Order, 2020.

L.N.22 of 2020: Income Tax Act (Cap. 123); Deduction (Income from Employment) (Amendment) Rules, 2020.

L.N.23 of 2020: Income Tax Act (Cap. 123); Double Taxation Relief (Taxes on Income) (The Republic of Ghana) Order, 2020.

11th February, 2020

No. 167

AGENCY FOR INFRASTRUCTURE MALTA

Completion of Road Formation and Traffic and Parking Suspension

IN virtue of Article eighteen (18) of Legal Notice 291 of 2018, the Agency for Infrastructure Malta hereby gives official notice of its intention to complete the formation of:

Triq it-Tempesta, Il-Qrendi (indikata fuq il-pjanta f'paġna 1149).

Parti minn Triq Luigi Fontana, Ħaż-Żebbuġ (indikata fuq il-pjanta f'paġna 1150).

Parti minn Triq San Benedettu, Ħal Kirkop (indikata fuq il-pjanta f'paġna 1151).

Triq is-Sur, Il-Fgura (indikata fuq il-pjanta f'paġna 1152).

Triq l-Iskola, Ħal Safi (indikata fuq il-pjanta f'paġna 1153).

Triq il-Qaliet, Marsaskala (indikata fuq il-pjanta f'paġna 1154).

Triq ix-Xgħajra, Ħaż-Żabbar/Ix-Xgħajra (indikata fuq il-pjanta f'paġna 1155).

Triq il-Konvoj ta' Santa Marija, L-Imqabba (indikata fuq il-pjanta f'paġna 1156).

Triq ġdida fi Triq il-Maddalena, Ħad-Dingli (indikata fuq il-pjanta f'paġna 1157).

Triq Kananea, Ħ'Attard (indikata fuq il-pjanta f'paġna 1158).

Triq Annibale Preca, Ħ'Attard (indikata fuq il-pjanta f'paġna 1159).

Triq id-Duluri, Tal-Pietà (indikata fuq il-pjanta f'paġna 1160).

Parti minn Triq Nazju Ellul, Il-Gżira (indikata fuq il-pjanta f'paġna 1161).

Parti minn Triq San Ġorġ, Il-Gżira (indikata fuq il-pjanta f'paġna 1162).

Parti minn Triq Wied Għollieqa, Il-Kappara, San Ġwann (indikata fuq il-pjanta f'paġna 1163).

Parti minn Triq id-Dwiemes, Iż-Żejtun (indikata fuq il-pjanta f'paġna 1164).

Sqaq Rjallu, Il-Fgura (indikata fuq il-pjanta f'paġna 1165).

Triq Dun Alwiġ Galea, Ħ'Attard (indikata fuq il-pjanta f'paġna 1166).

Triq Ġużè Ellul Mercer, Ħad-Dingli (indikata fuq il-pjanta f'paġna 1167).

L-Aġenzija għal Infrastruttura Malta tgħarraf li mis-7 ta' Frar, 2020, sal-31 ta' Dicembru, 2020, ħadd ma jista' jipparkja fi Triq it-Tempesta, Il-Qrendi minħabba xogħlijiet fit-triq.

Triq it-Tempesta, Qrendi (indicated on the site plan on page 1149).

Part of Triq Luigi Fontana, Ħaż-Żebbuġ (indicated on the site plan on page 1150).

Part of Triq San Benedettu, Ħal Kirkop (indicated on the site plan on page 1151).

Triq is-Sur, Fgura (indicated on the site plan on page 1152).

Triq l-Iskola, Ħal Safi (indicated on the site plan on page 1153).

Triq il-Qaliet, Marsaskala (indicated on the site plan on page 1154).

Triq ix-Xgħajra, Ħaż-Żabbar/Xgħajra (indicated on the site plan on page 1155).

Triq il-Konvoj ta' Santa Marija, Mqabba (indicated on the site plan on page 1156).

New street in Triq il-Maddalena, Ħad-Dingli (indicated on the site plan on page 1157).

Triq Kananea, Ħ'Attard (indicated on the site plan on page 1158).

Triq Annibale Preca, Ħ'Attard (indicated on the site plan on page 1159).

Triq id-Duluri, Tal-Pietà (indicated on the site plan on page 1160).

Part of Triq Nazju Ellul, Gżira (indicated on the site plan on page 1161)

Part of Triq San Ġorġ, Gżira (indicated on the site plan on page 1162).

Parti minn Triq Wied Għollieqa, Kappara, San Ġwann (indicated on the site plan on page 1163).

Part of Triq id-Dwiemes, Żejtun (indicated on the site plan on page 1164).

Sqaq Rjallu, Fgura (indicated on the site plan on page 1165).

Triq Dun Alwiġ Galea, Ħ'Attard (indicated on the site plan on page 1166).

Triq Ġużè Ellul Mercer, Ħad-Dingli (indicated on the site plan on page 1167).

The Agency for Infrastructure Malta notifies that from 7th February, 2020, to 31st December, 2020, no parking will be permitted in Triq it-Tempesta, Qrendi due to road works.

L-Aġenzija għal Infrastruttura Malta tgħarraf li mis-7 ta' Frar, 2020, sat-30 ta' April, 2020, ħadd ma jista' jipparkja f'parti minn Triq Luigi Fontana, Ħaż-Żebbuġ minħabba xogħlijiet fit-triq.

The Agency for Infrastructure Malta notifies that from 7th February, 2020, to 30th April, 2020, no parking will be permitted in part of Triq Luigi Fontana, Ħaż-Żebbuġ due to road works.

L-Aġenzija għal Infrastruttura Malta tgħarraf li mis-7 ta' Frar 2020, sat-30 ta' Ġunju, 2020, ħadd ma jista' jipparkja f'parti minn Triq San Benedettu, Ħal Kirkop minħabba xogħlijiet fit-triq.

The Agency for Infrastructure Malta notifies that from 7th February, 2020, to 30th June, 2020, no parking will be permitted in part of Triq San Benedettu, Ħal Kirkop due to road works.

L-Aġenzija għal Infrastruttura Malta tgħarraf li mis-7 ta' Frar, 2020, sal-31 ta' Diċembru, 2020, ħadd ma jista' jipparkja fi Triq is-Sur, Il-Fgura minħabba xogħlijiet fit-triq.

The Agency for Infrastructure Malta notifies that from 7th February, 2020, to 31st December, 2020, no parking will be permitted in Triq is-Sur, Fgura due to road works.

L-Aġenzija għal Infrastruttura Malta tgħarraf li mis-7 ta' Frar, 2020, sal-31 ta' Mejju, 2020, ħadd ma jista' jipparkja fi Triq l-Iskola, Ħal Safi minħabba xogħlijiet fit-triq.

The Agency for Infrastructure Malta notifies that from 7th February, 2020, to 31st May, 2020, no parking will be permitted in Triq l-Iskola, Ħal Safi due to road works.

L-Aġenzija għal Infrastruttura Malta tgħarraf li mis-7 ta' Frar, 2020, sat-30 ta' April, 2020, ħadd ma jista' jipparkja fi Triq il-Qaliet, Marsaskala minħabba xogħlijiet fit-triq.

The Agency for Infrastructure Malta notifies that from 7th February, 2020, to 30th April, 2020, no parking will be permitted in Triq il-Qaliet, Marsaskala due to road works.

L-Aġenzija għal Infrastruttura Malta tgħarraf li mis-7 ta' Frar, 2020, sal-31 ta' Awwissu, 2020, ħadd ma jista' jipparkja fi Triq ix-Xgħajra, Ħaż-Żabbar/Ix-Xgħajra minħabba xogħlijiet fit-triq.

The Agency for Infrastructure Malta notifies that from 7th February, 2020, to 31st August, 2020, no parking will be permitted in Triq ix-Xgħajra, Ħaż-Żabbar/Xgħajra due to road works.

L-Aġenzija għal Infrastruttura Malta tgħarraf li mis-7 ta' Frar, 2020, sat-30 ta' Ġunju, 2020, ħadd ma jista' jipparkja fi Triq il-Konvoj ta' Santa Marija, L-Imqabba minħabba xogħlijiet fit-triq.

The Agency for Infrastructure Malta notifies that from 7th February, 2020, to 30th June, 2020, no parking will be permitted in Triq il-Konvoj ta' Santa Marija, Mqabba due to road works.

L-Aġenzija għal Infrastruttura Malta tgħarraf li mis-7 ta' Frar, 2020, sat-30 ta' April, 2020, ħadd ma jista' jipparkja fi triq ġdida fi Triq il-Maddalena, Ħad-Dingli minħabba xogħlijiet fit-triq.

The Agency for Infrastructure Malta notifies that from 7th February, 2020, to 30th April, 2020, no parking will be permitted in new street in Triq il-Maddalena, Ħad-Dingli due to road works.

L-Aġenzija għal Infrastruttura Malta tgħarraf li mis-7 ta' Frar, 2020, sat-30 ta' April, 2020, ħadd ma jista' jipparkja fi Triq Kananea, Ħ'Attard minħabba xogħlijiet fit-triq.

The Agency for Infrastructure Malta notifies that from 7th February, 2020, to 30th April, 2020, no parking will be permitted in Triq Kananea, Ħ'Attard due to road works.

L-Aġenzija għal Infrastruttura Malta tgħarraf li mis-7 ta' Frar, 2020, sat-30 ta' April, 2020, ħadd ma jista' jipparkja fi Triq Annibale Preca, Ħ'Attard minħabba xogħlijiet fit-triq.

The Agency for Infrastructure Malta notifies that from 7th February, 2020, to 30th April, 2020, no parking will be permitted in Triq Annibale Preca, Ħ'Attard due to road works.

L-Aġenzija għal Infrastruttura Malta tgħarraf li mis-7 ta' Frar, 2020, sal-31 ta' Awwissu, 2020, ħadd ma jista' jipparkja fi Triq id-Duluri, Tal-Pietà minħabba xogħlijiet fit-triq.

The Agency for Infrastructure Malta notifies that from 7th February, 2020, to 31st August, 2020, no parking will be permitted in Triq id-Duluri, Tal-Pietà due to road works.

L-Aġenzija għal Infrastruttura Malta tgħarraf li mis-7 ta' Frar, 2020, sat-30 ta' April, 2020, ħadd ma jista' jipparkja f'parti minn Triq Nazju Ellul, Il-Gżira minħabba xogħlijiet fit-triq.

The Agency for Infrastructure Malta notifies that from 7th February, 2020, to 30th April, 2020, no parking will be permitted in part of Triq Nazju Ellul, Gżira due to road works.

L-Aġenzija għal Infrastruttura Malta tgħarraf li mis-7 ta' Frar, 2020, sat-30 ta' April, 2020, ħadd ma jista' jipparkja f'parti minn Triq San Ġorġ, Il-Gżira minħabba xogħlijiet fit-triq.

The Agency for Infrastructure Malta notifies that from 7th February, 2020, to 30th April, 2020, no parking will be permitted in part of Triq San Ġorġ, Gżira due to road works.

L-Aġenzija għal Infrastruttura Malta tgħarraf li mis-7 ta' Frar, 2020, sat-30 ta' April, 2020, ħadd ma jista' jipparkja f'parti minn Triq Wied Għollieqa, Il-Kappara, San Ġwann minħabba xogħlijiet fit-triq.

The Agency for Infrastructure Malta notifies that from 7th February, 2020, to 30th April, 2020, no parking will be permitted in part of Triq Wied Għollieqa, Kappara, San Ġwann due to road works.

L-Aġenzija għal Infrastruttura Malta tgħarraf li mis-7 ta' Frar, 2020, sat-30 ta' April, 2020, ħadd ma jista' jipparkja f'parti minn Triq id-Dwiemes, Iż-Żejtun minħabba xogħlijiet fit-triq.

The Agency for Infrastructure Malta notifies that from 7th February, 2020, to 30th April, 2020, no parking will be permitted in part of Triq id-Dwiemes, Żejtun due to road works.

L-Aġenzija għal Infrastruttura Malta tgħarraf li mis-7 ta' Frar, 2020, sat-30 ta' April, 2020, ħadd ma jista' jipparkja fi Sqaq Rjallu, Il-Fgura minħabba xogħlijiet fit-triq.

The Agency for Infrastructure Malta notifies that from 7th February, 2020, to 30th April, 2020, no parking will be permitted in Sqaq Rjallu, Fgura due to road works.

L-Aġenzija għal Infrastruttura Malta tgħarraf li mis-7 ta' Frar, 2020, sal-31 ta' Marzu, 2020, ħadd ma jista' jipparkja fi Triq Dun Alwiġ Galea, Ħ'Attard minħabba xogħlijiet fit-triq.

The Agency for Infrastructure Malta notifies that from 7th February, 2020, to 31st March, 2020, no parking will be permitted in Triq Dun Alwiġ Galea, Ħ'Attard due to road works.

L-Aġenzija għal Infrastruttura Malta tgħarraf li mis-7 ta' Frar, 2020, sad-29 ta' Frar 2020, ħadd ma jista' jipparkja fi Triq Ġużè Ellul Mercer, Ħad-Dingli minħabba xogħlijiet fit-triq.


The Agency for Infrastructure Malta notifies that from 7th February, 2020, to 29th February, 2020, no parking will be permitted in Triq Ġużè Ellul Mercer, Ħad-Dingli due to road works.

Ħadd ma jista' jipparkja f'dawn il-ġranet. Vetturi li jiksru l-ordni ta' dan l-avviż ikunu suġġetti li jiġu rmunkati.

Parking of vehicles is not allowed during these days. Vehicles found in contravention to the order of this notice are liable to be towed.

Il-11 ta' Frar, 2020

11th February, 2020

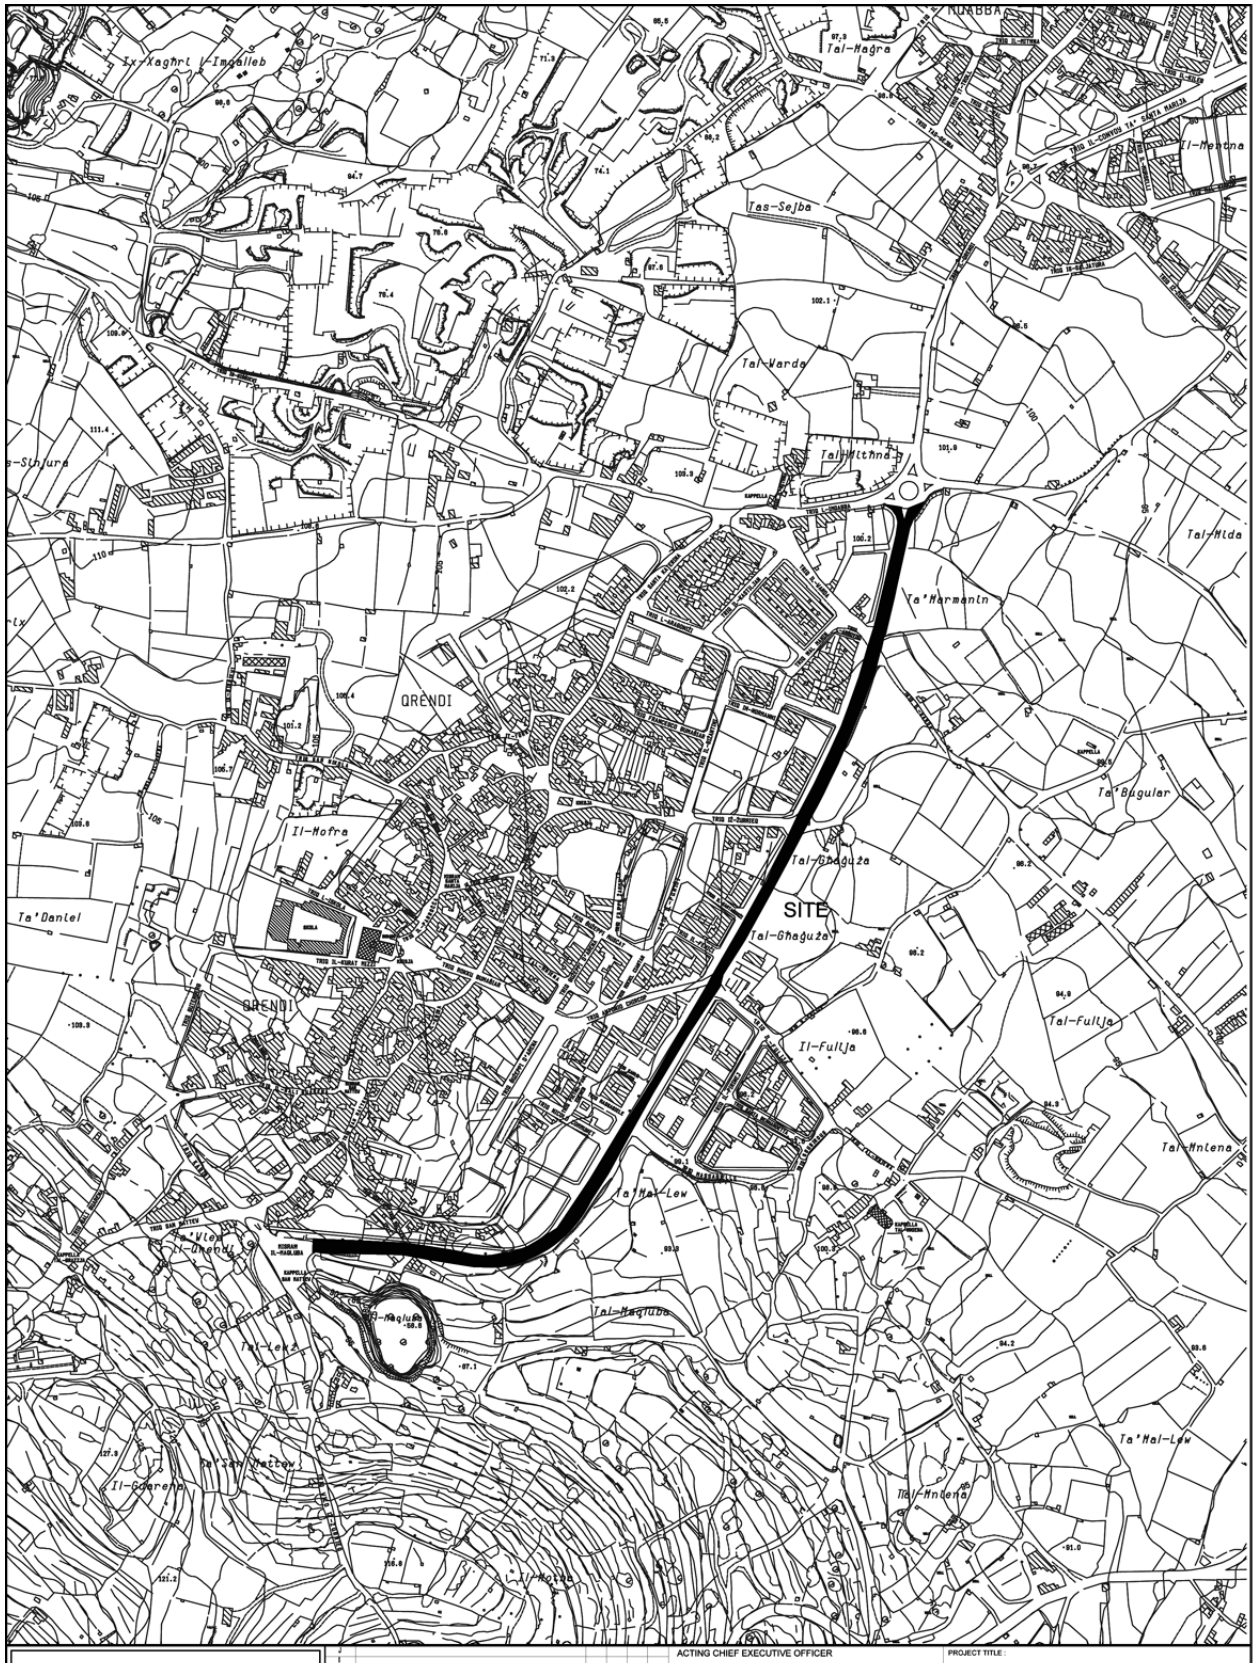


INFRASTRUCTURE MALTA

ACTING CHIEF EXECUTIVE OFFICER: Ing Fredrick Azzopardi		PROJECT TITLE: IL-QRENDI	
ARCHITECT: D.V.		DRAWING TITLE: TRIQ IT-TEMPESTA (Extends of works aren't binding but indicative)	
CHECKED BY: L.C.B.		DATE: JULY 2018	FILE No: -	DRAWING No: RD252/18
DRAWN BY: M.B.		SHEET SIZE: A3	SCALE: 1:5000	REVISION: A	SHEET No: 2

Revision | Alterations | Drawn | Checked | Approved | Date

PROJECT No.: -


Comp. Path: P:\Design\Common Area\Traffic Management\2018\Qrendi\2018 Qrendi.dwg

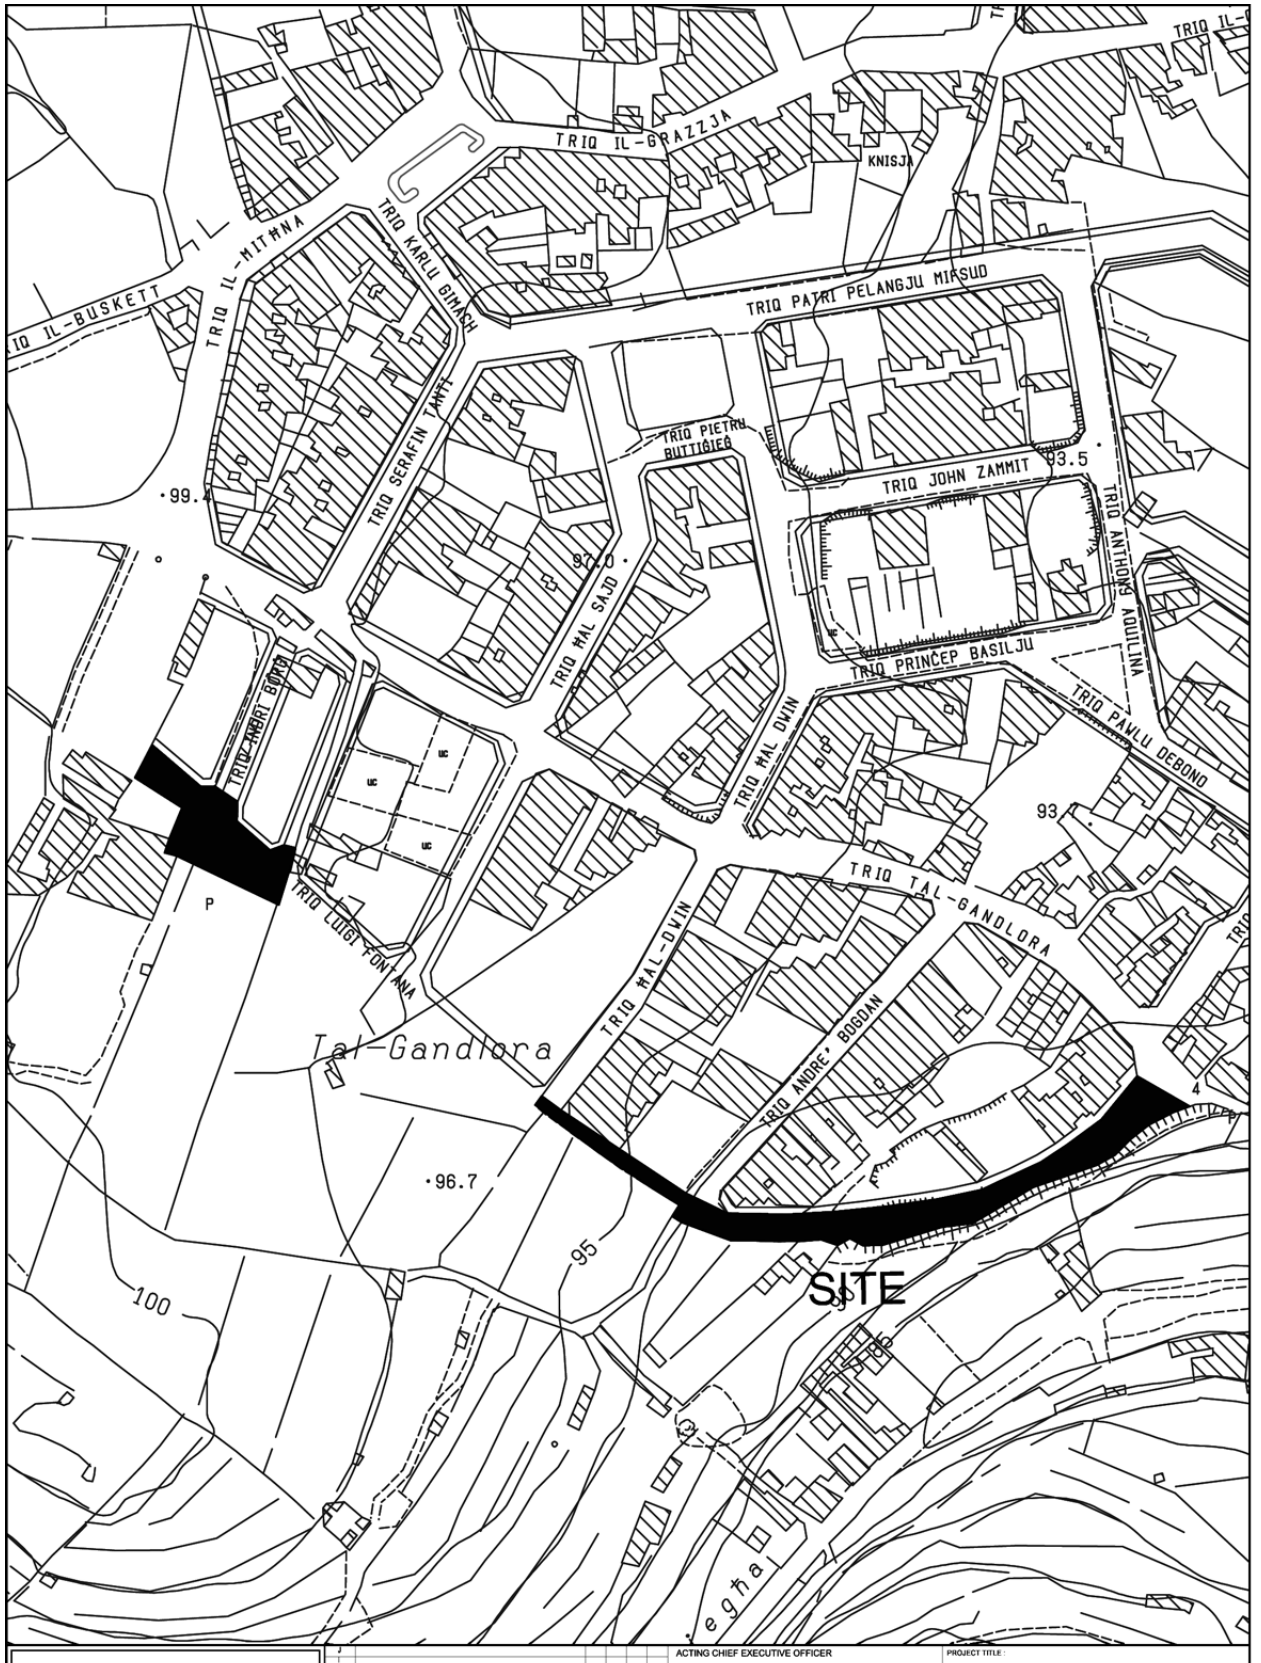

INFRASTRUCTURE MALTA	ACTING CHIEF EXECUTIVE OFFICER: Ing Fredrick Azzopardi	PROJECT TITLE: ZEBBUG	
	ARCHITECT: DV	DRAWING TITLE: TRIQ LUIGI FONTANA SITE PLAN EXTENDS OF WORKS ARE NOT BINDING BUT INDICATIVE	
	CHECKED BY: LCB	DATE: August 2018	FILE No: - / DRAWING No: RD272/18
	DRAWN BY: BP	SHEET SIZE: A4 / SCALE: 1:2500 / REVISION: A / SHEET No: 15	

PROJECT No.: -

Comp. Path: P:\Design\Common Area\Traffic Management\2018\Zebbug\2018 Zebbug.dwg

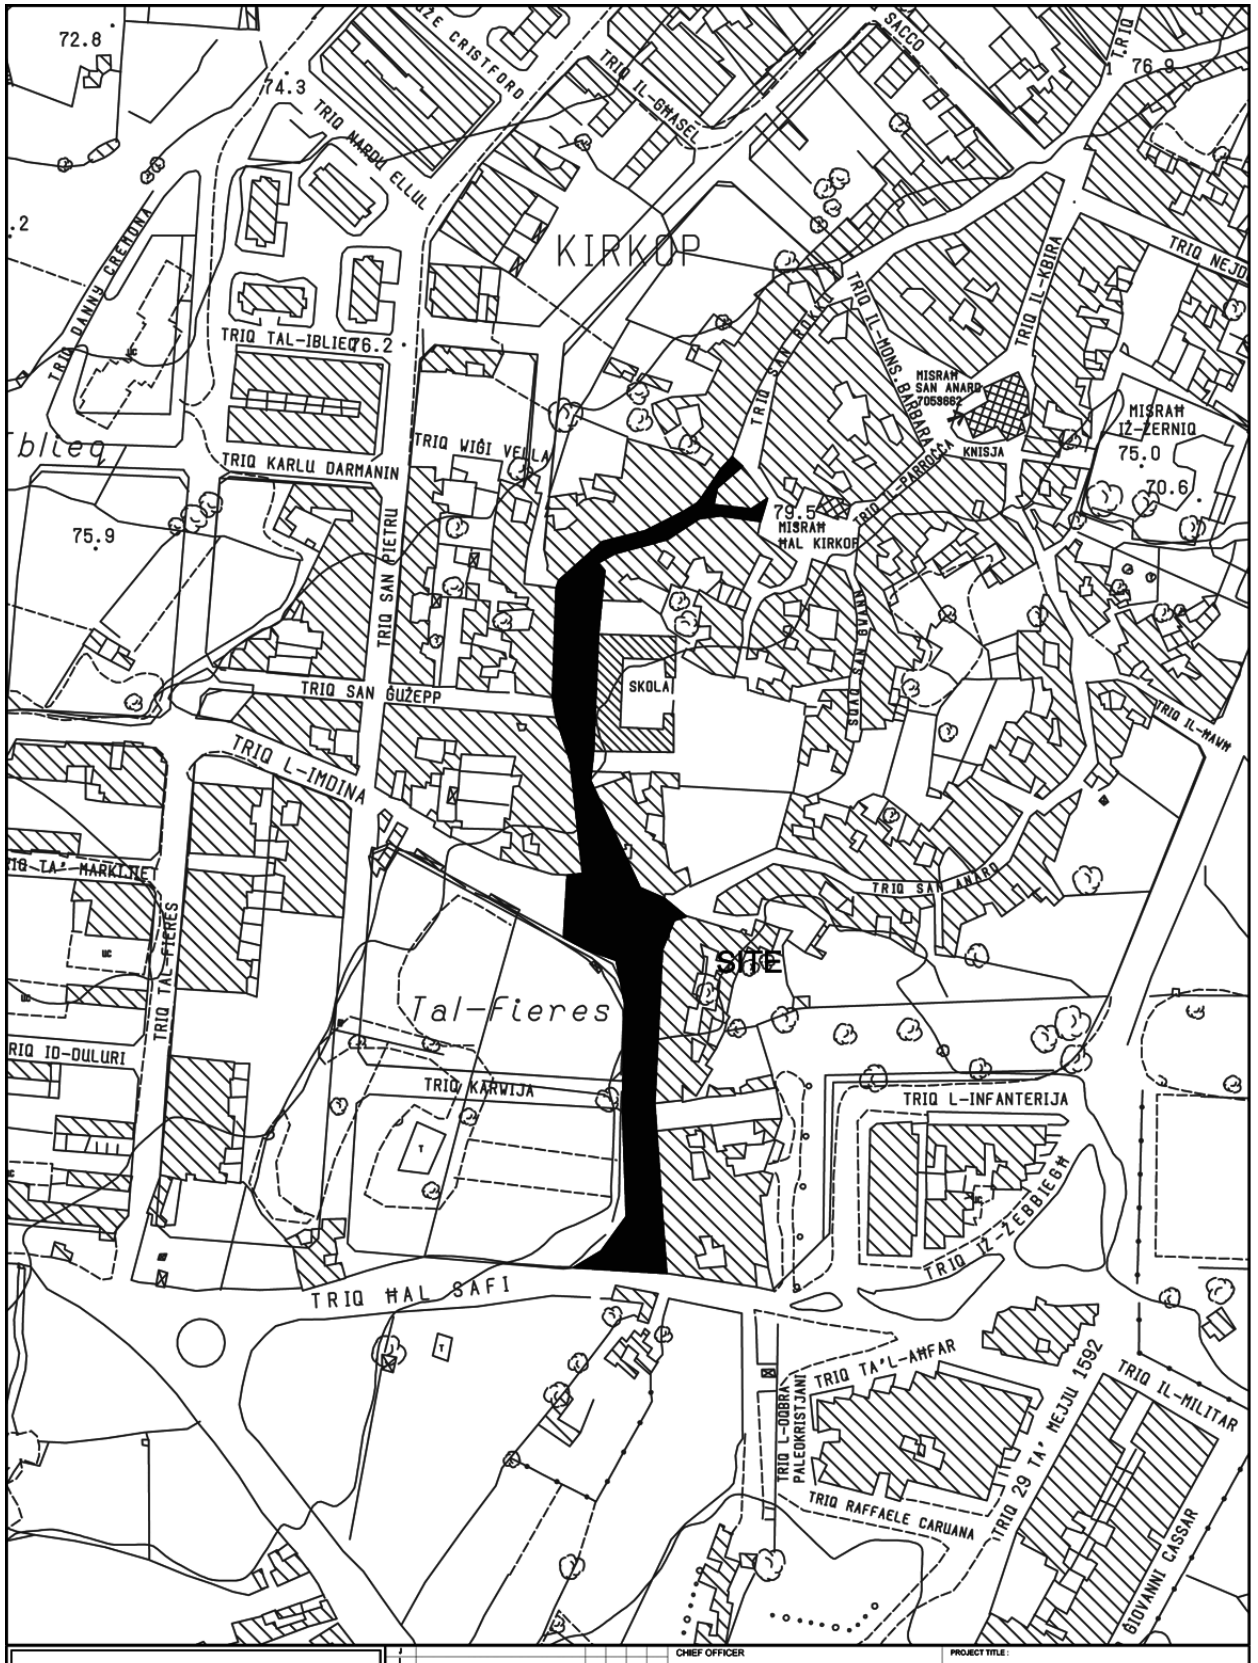


INFRASTRUCTURE MALTA

CHIEF OFFICER: Ing Frederick Azzopardi			PROJECT TITLE: HAL KIRKOP	
ARCHITECT: D.V.			DRAWING TITLE: TRIQ SAN BENEDITTU SITE PLAN (Extends of works are not binding but indicative)	
CHECKED BY: G.G.			DATE: MAY 2019	FILE No: -	DRAWING No: RD237/18
DRAWN BY: L.B.			SHEET SIZE: A4	SCALE: 1 : 2500	REVISION: B	SHEET No: 2

PROJECT No.: -


P:\Design\Common Area\Traffic Management\2018 Kirkop\2018 Kirkop.dwg

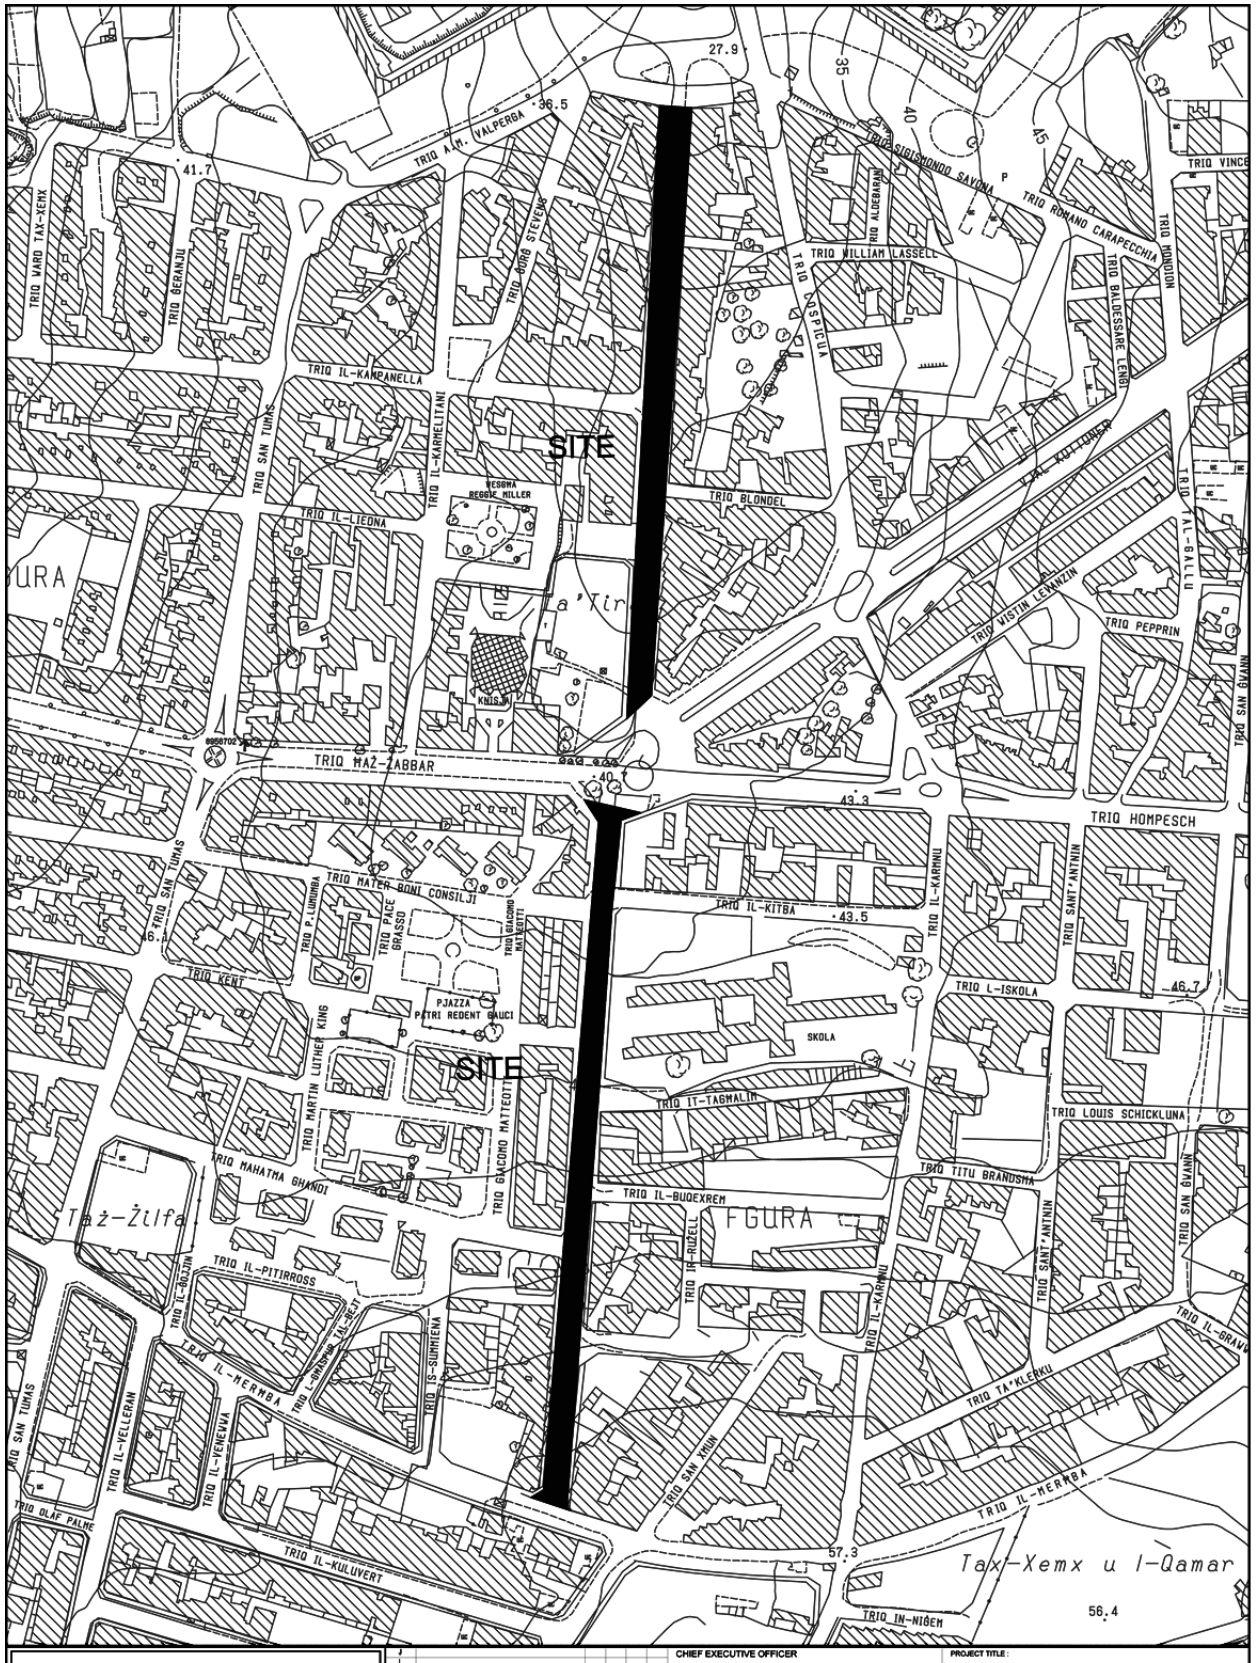

INFRASTRUCTURE MALTA	CHIEF EXECUTIVE OFFICER: Ing. F. Azzopardi	PROJECT TITLE: IL-FGURA	
	ARCHITECT: D.V.	DRAWING TITLE: TRIQ IS-SUR SITE PLAN (Extents of works aren't binding but Indicative)	
	CHECKED BY: L.C.B.	DATE: JULY 2018	FILE No: - / DRAWING No: RD211/18
	DRAWN BY: M.B.	SHEET SIZE: A3 / SCALE: 1 : 2500 / REVISION: A / SHEET No: 3	


PROJECT No.: -

P:\Design\Common Area\Traffic Management\2018\Fgura\2018 Fgura.dwg

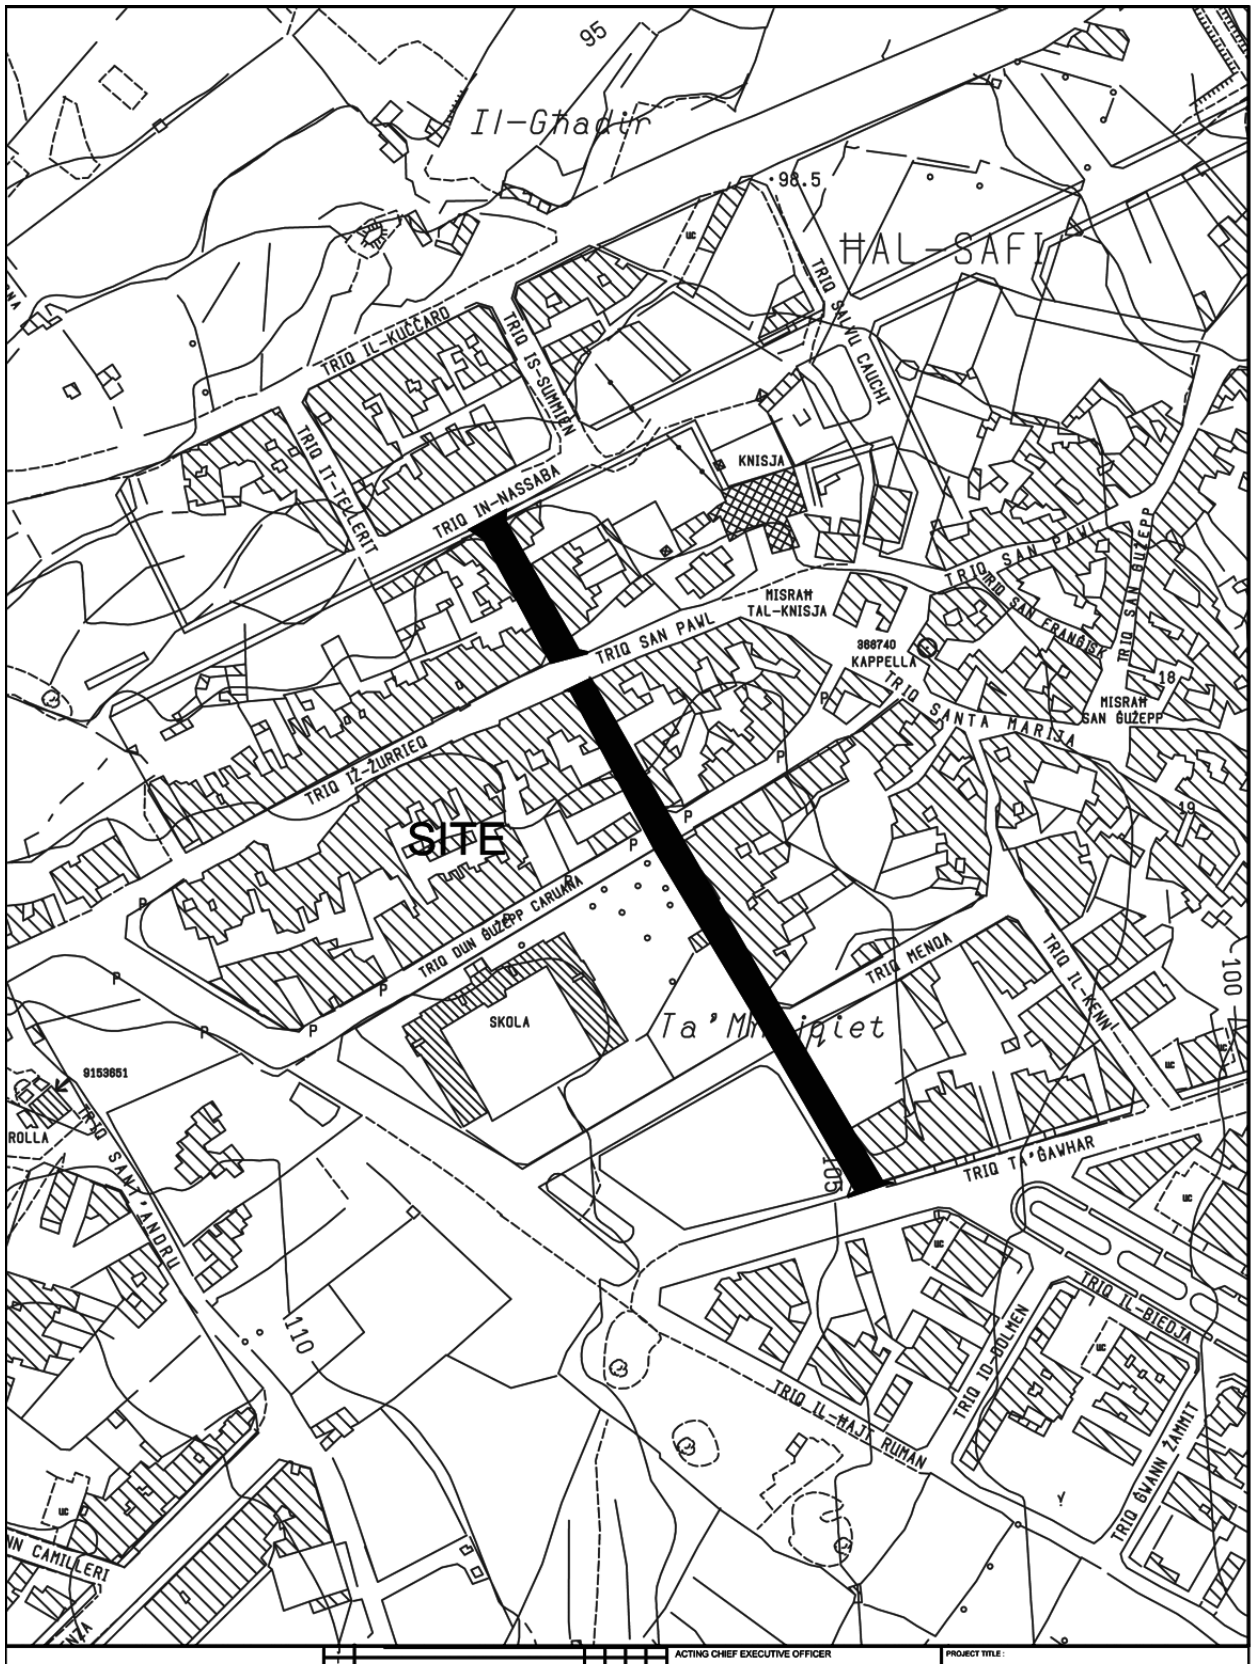

INFRASTRUCTURE MALTA		ACTING CHIEF EXECUTIVE OFFICER: Ing Fredrick Azzopardi	PROJECT TITLE: HAL SAFI	
		ARCHITECT: D.V.	DRAWING TITLE: TRIQ L-ISKOLA SITE PLAN (Extends of works aren't binding but indicative)	
		CHECKED BY: L.C.B.	DATE: JULY 2018 / FILE No: - / DRAWING No: RD245/18	
PROJECT No.: TITLE		DRAWN BY: M.B.	SHEET SIZE: A4 / SCALE: 1 : 2500 / REVISION: A / SHEET No: 1	


Comp. Path : P:\Design\Common Area\Traffic Management\2018\Safi\Safi 2018.dwg

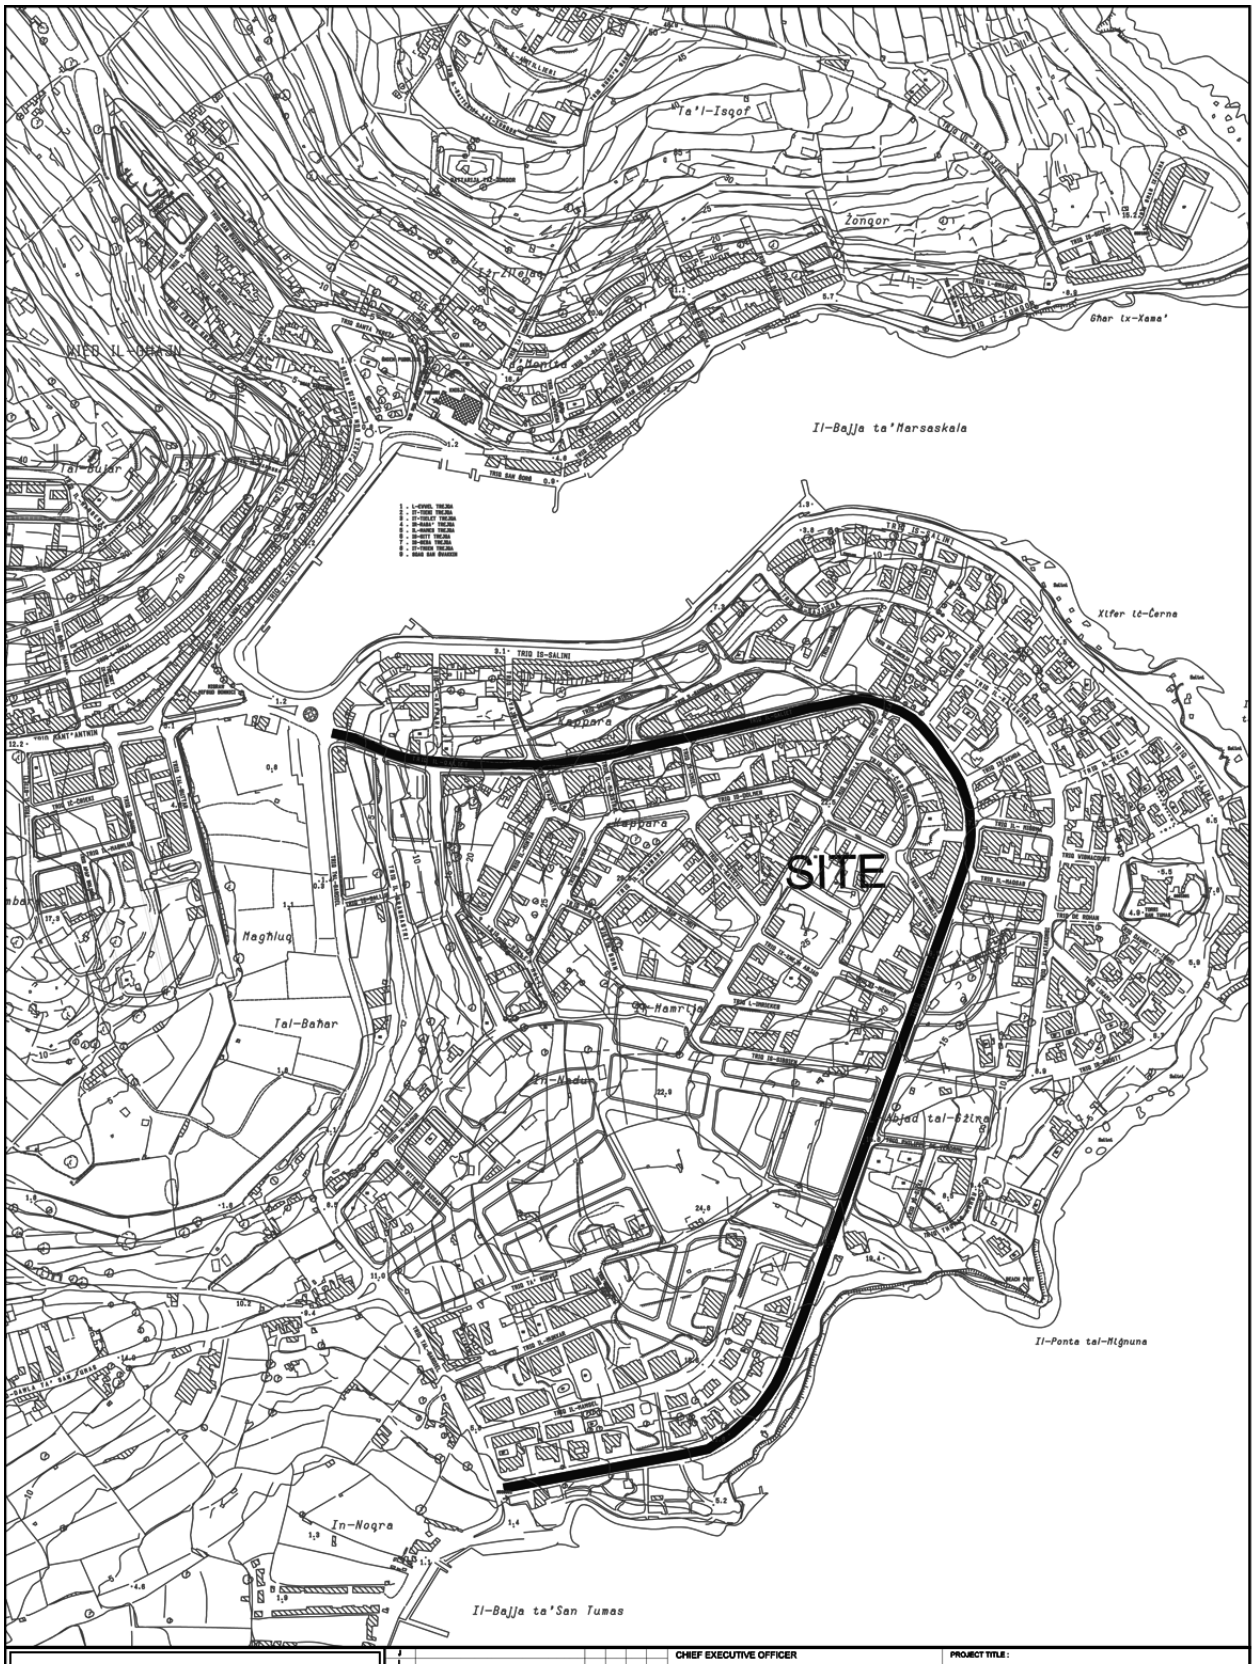

INFRASTRUCTURE MALTA	CHIEF EXECUTIVE OFFICER: Ing. F. Azzopardi	PROJECT TITLE: MARSASCALA	
	ARCHITECT: D.V.	DRAWING TITLE: TRIQ IL-QALIET SITE PLAN (Extends of works aren't binding but indicative)	
	CHECKED BY: L.C.B.	DATE: JULY 2018	FILE No: - / DRAWING No: RD240/18
	DRAWN BY: M.B.	SHEET SIZE: A3 / SCALE: 1 : 5000 / REVISION: A / SHEET No: 2	

PROJECT No.: -

P:\Design\Common Area\Traffic Management\2018\Marsa\2018 Marsa.DWG

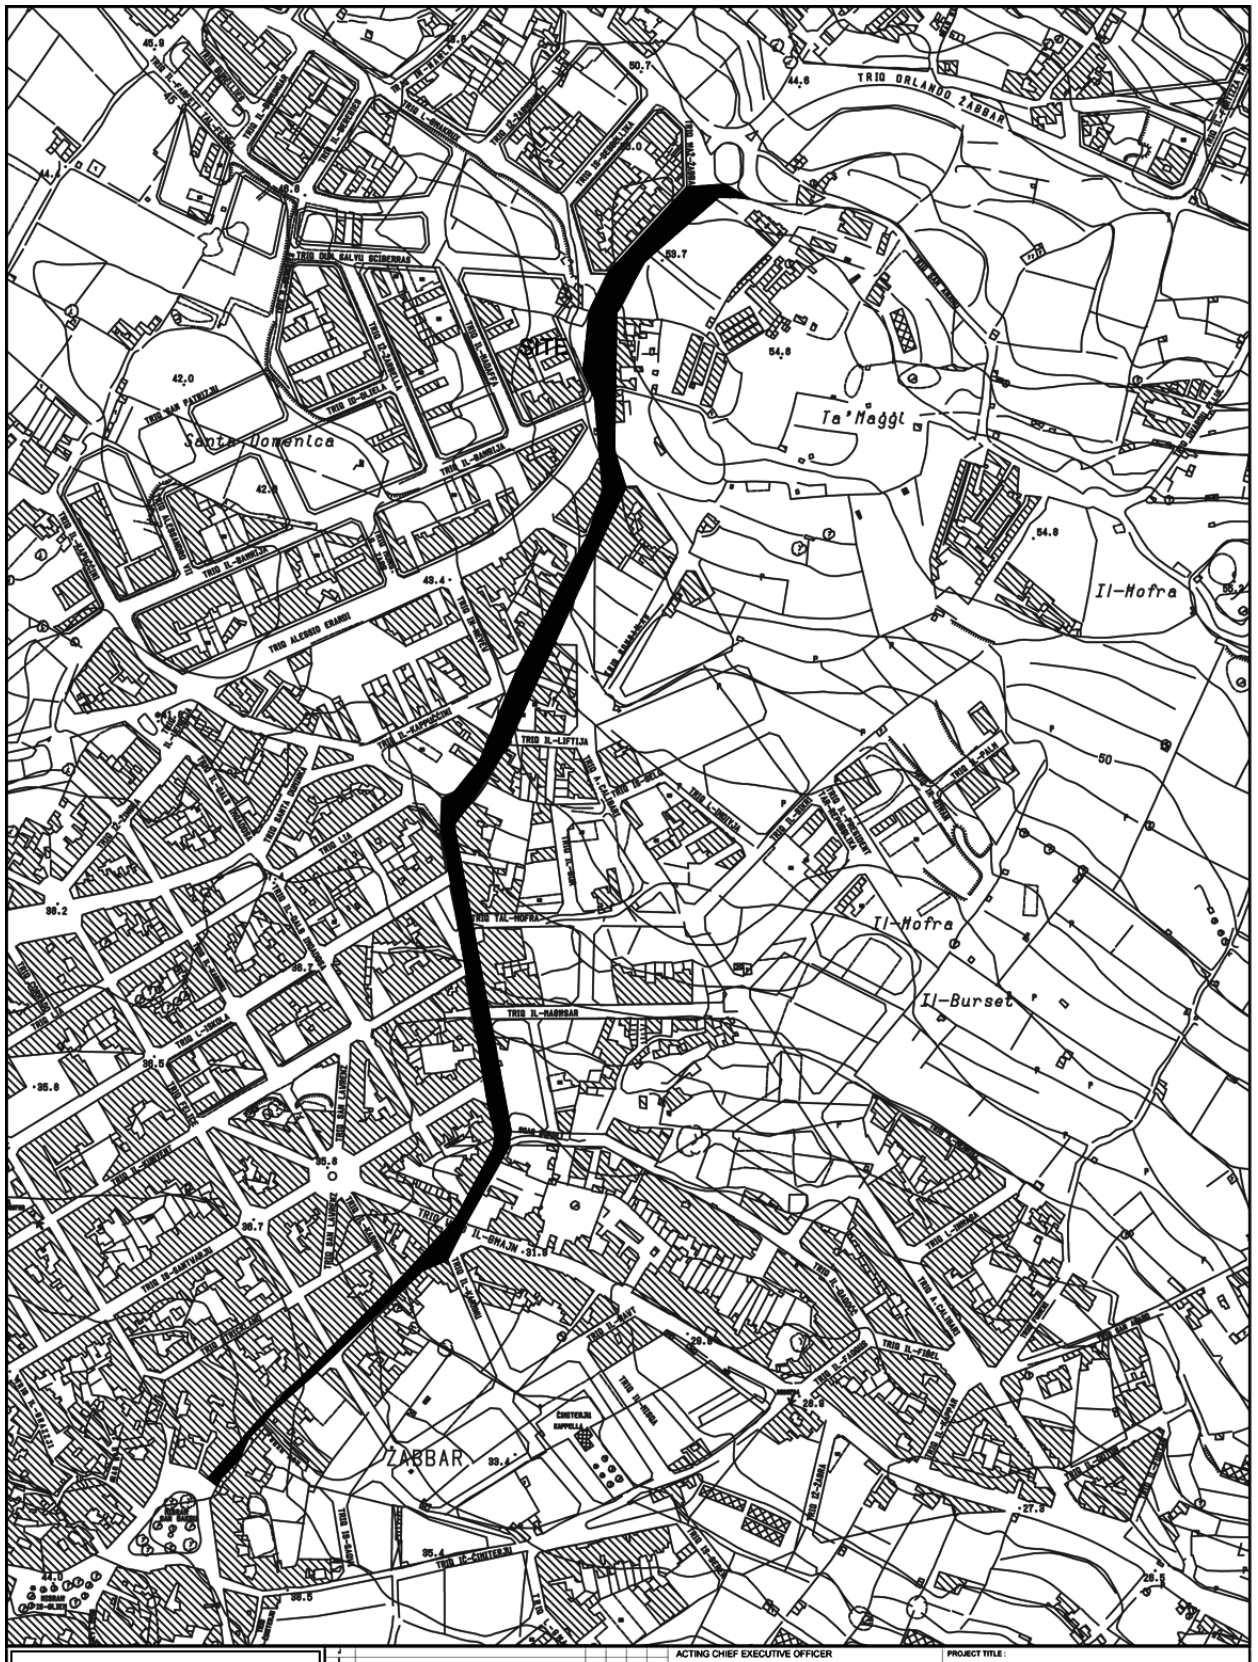


INFRASTRUCTURE MALTA

ACTING CHIEF EXECUTIVE OFFICER: Ing Fredrick Azzopardi	PROJECT TITLE: ZABBAR
ARCHITECT: D.V	DRAWING TITLE: TRIQ XGHAJRA SITE PLAN. Extends of works are not binding but indicative
CHECKED BY: L.C.B	DATE: August 2018 / FILE No: - / DRAWING No: RD275/18
DRAWN BY: K.Z	SHEET SIZE: A4 / SCALE: 1:5000 / REVISION: A / SHEET No: 1

PROJECT No.: -

Comp. Path: P:\Design\Common Area\Traffic Management\2018\Zabbar\Zabbar 2018.DWG

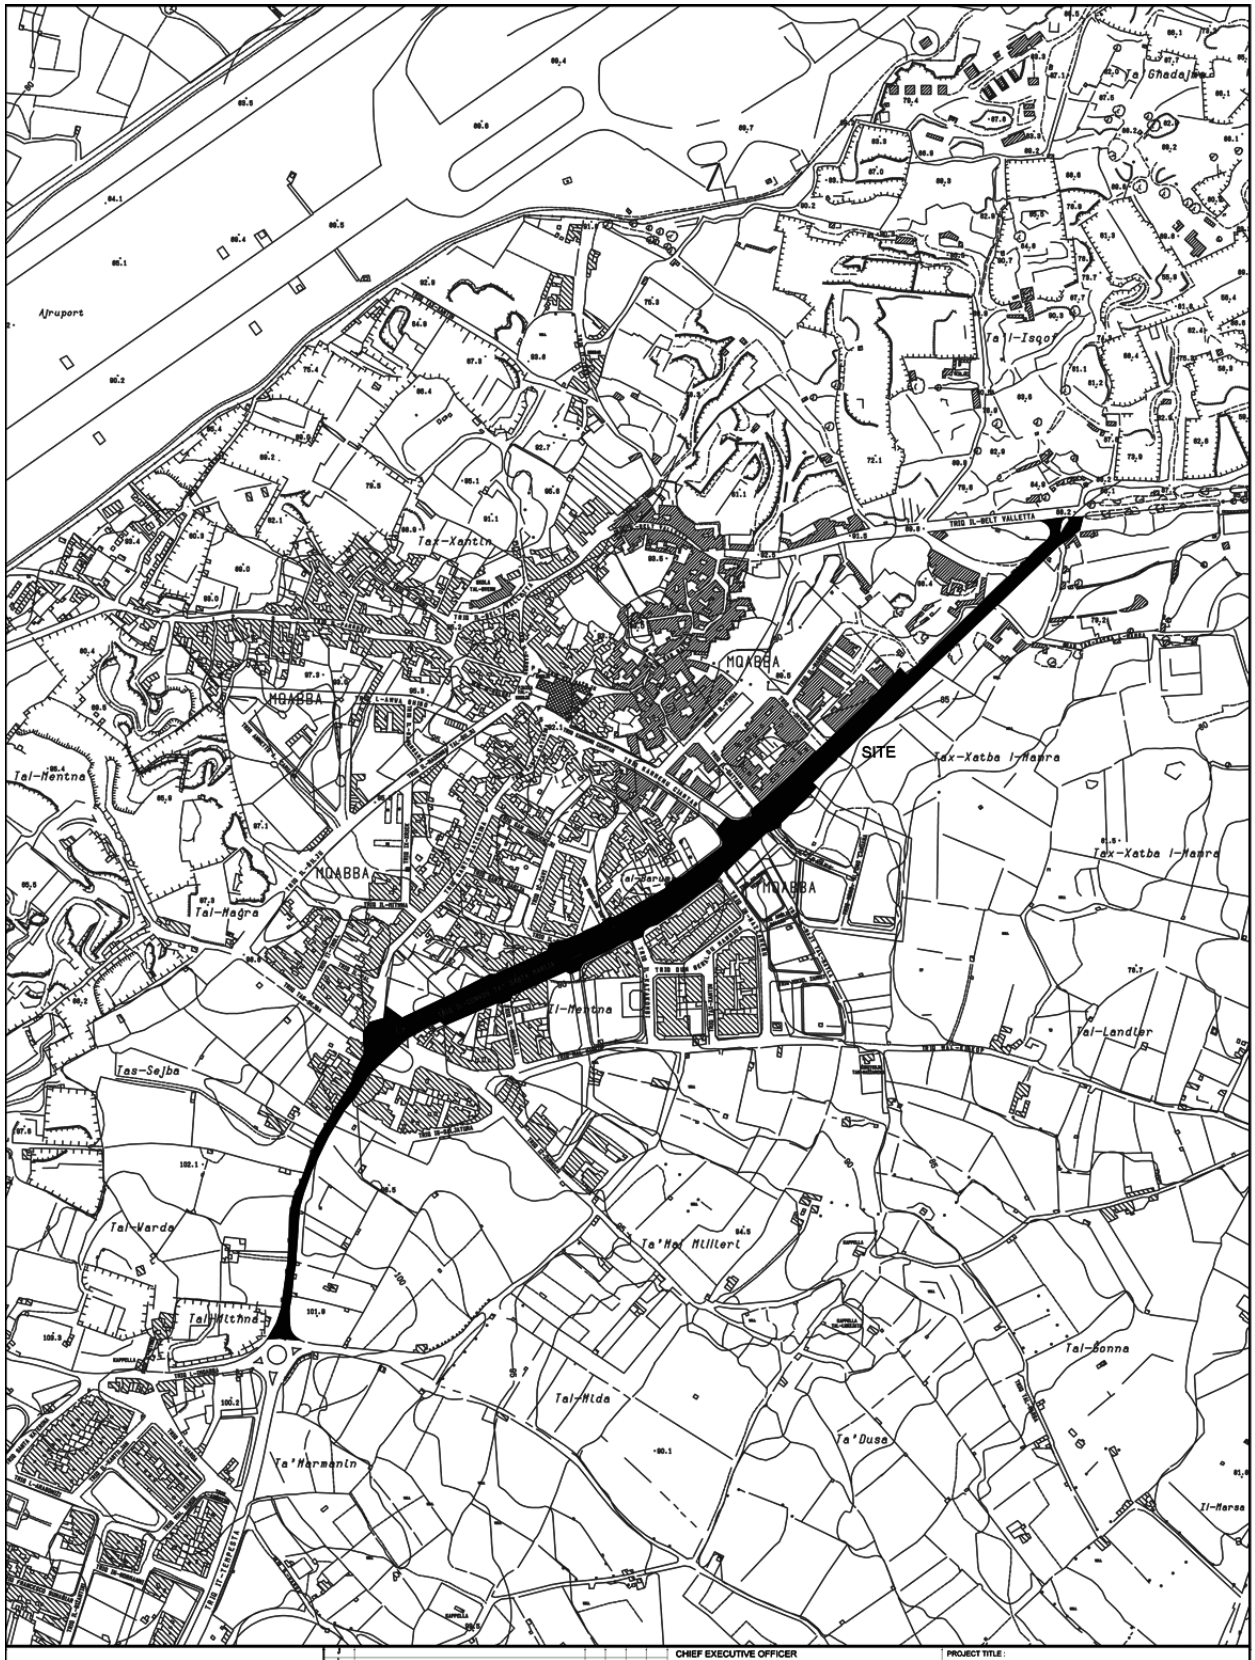


INFRASTRUCTURE MALTA

Revision	Alterations	Drawn	Checked	Approved	Date
A					


PROJECT No. : -

Comp. Path : P:\Design\Common Area\Traffic Management\2018\Mqabba\2018 Mqabba.dwg

CHIEF EXECUTIVE OFFICER: Ing Fredrick Azzopardi	PROJECT TITLE : L-IMQABBA			
ARCHITECT: D.V.	DRAWING TITLE : TRIQ IL-KONVOJ TA SANTA MARIJA AND TRIQ IL-QRENDI (Extends of works aren't binding but indicative)			
CHECKED BY: -	DATE : SEP 2019	FILE No :		DRAWING No : RD241/18
DRAWN BY: M.B.	SHEET SIZE : A3	SCALE : 1 : 5000	REVISION : A	SHEET No : 1

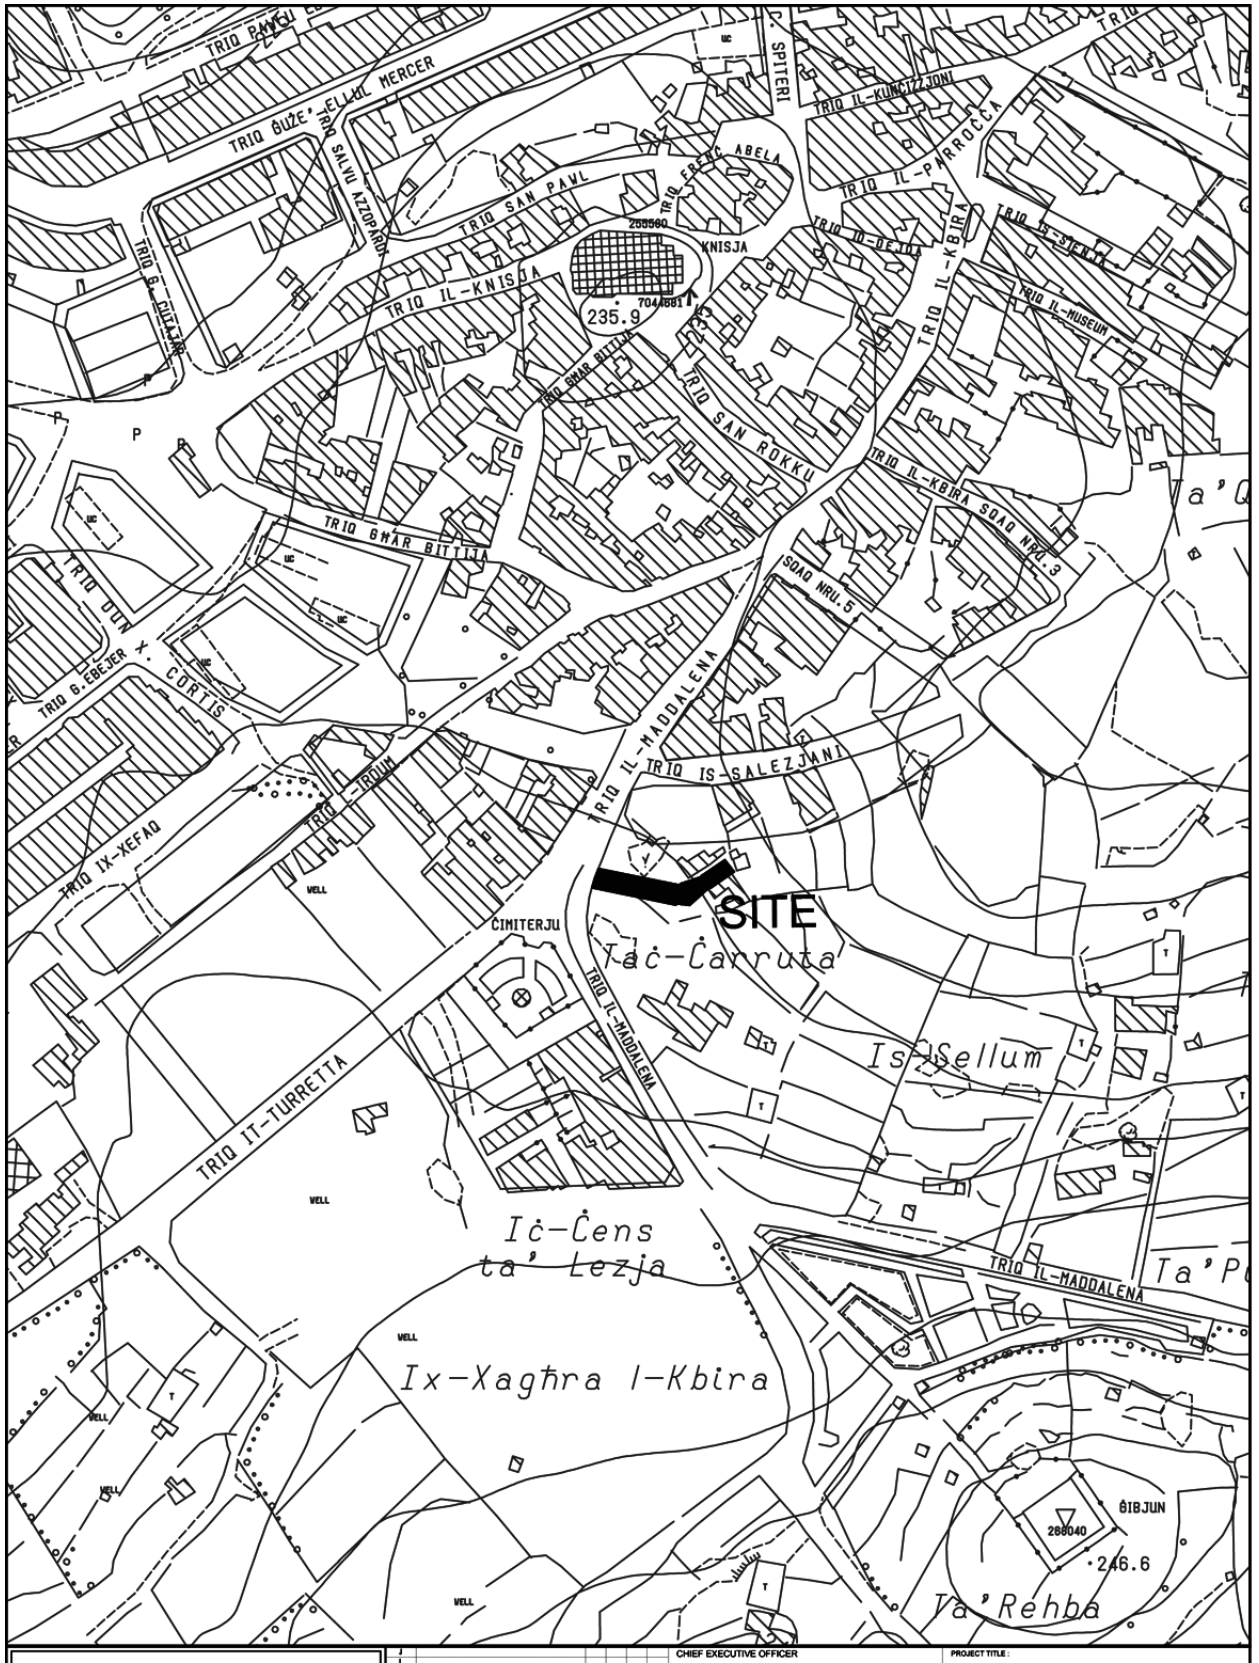

INFRASTRUCTURE MALTA				CHIEF EXECUTIVE OFFICER: Ing. F. Azzopardi		PROJECT TITLE: HAD-DINGLI			
				ARCHITECT: D.V.		DRAWING TITLE: NEW STREET IN TRIQ MADDALENA SITE PLAN			
				CHECKED BY: N.G.		DATE: APRIL 2019	FILE No: RD264/14	DRAWING No: RD85/14/a	
				DRAWN BY: M.B.		SHEET SIZE: A4	SCALE: 1 : 2500	REVISION: C	SHEET No: 2
				PROJECT No.: -		P:\Design\Common Area\Traffic Management\2014\Dingli\2014 Dingli.dwg			

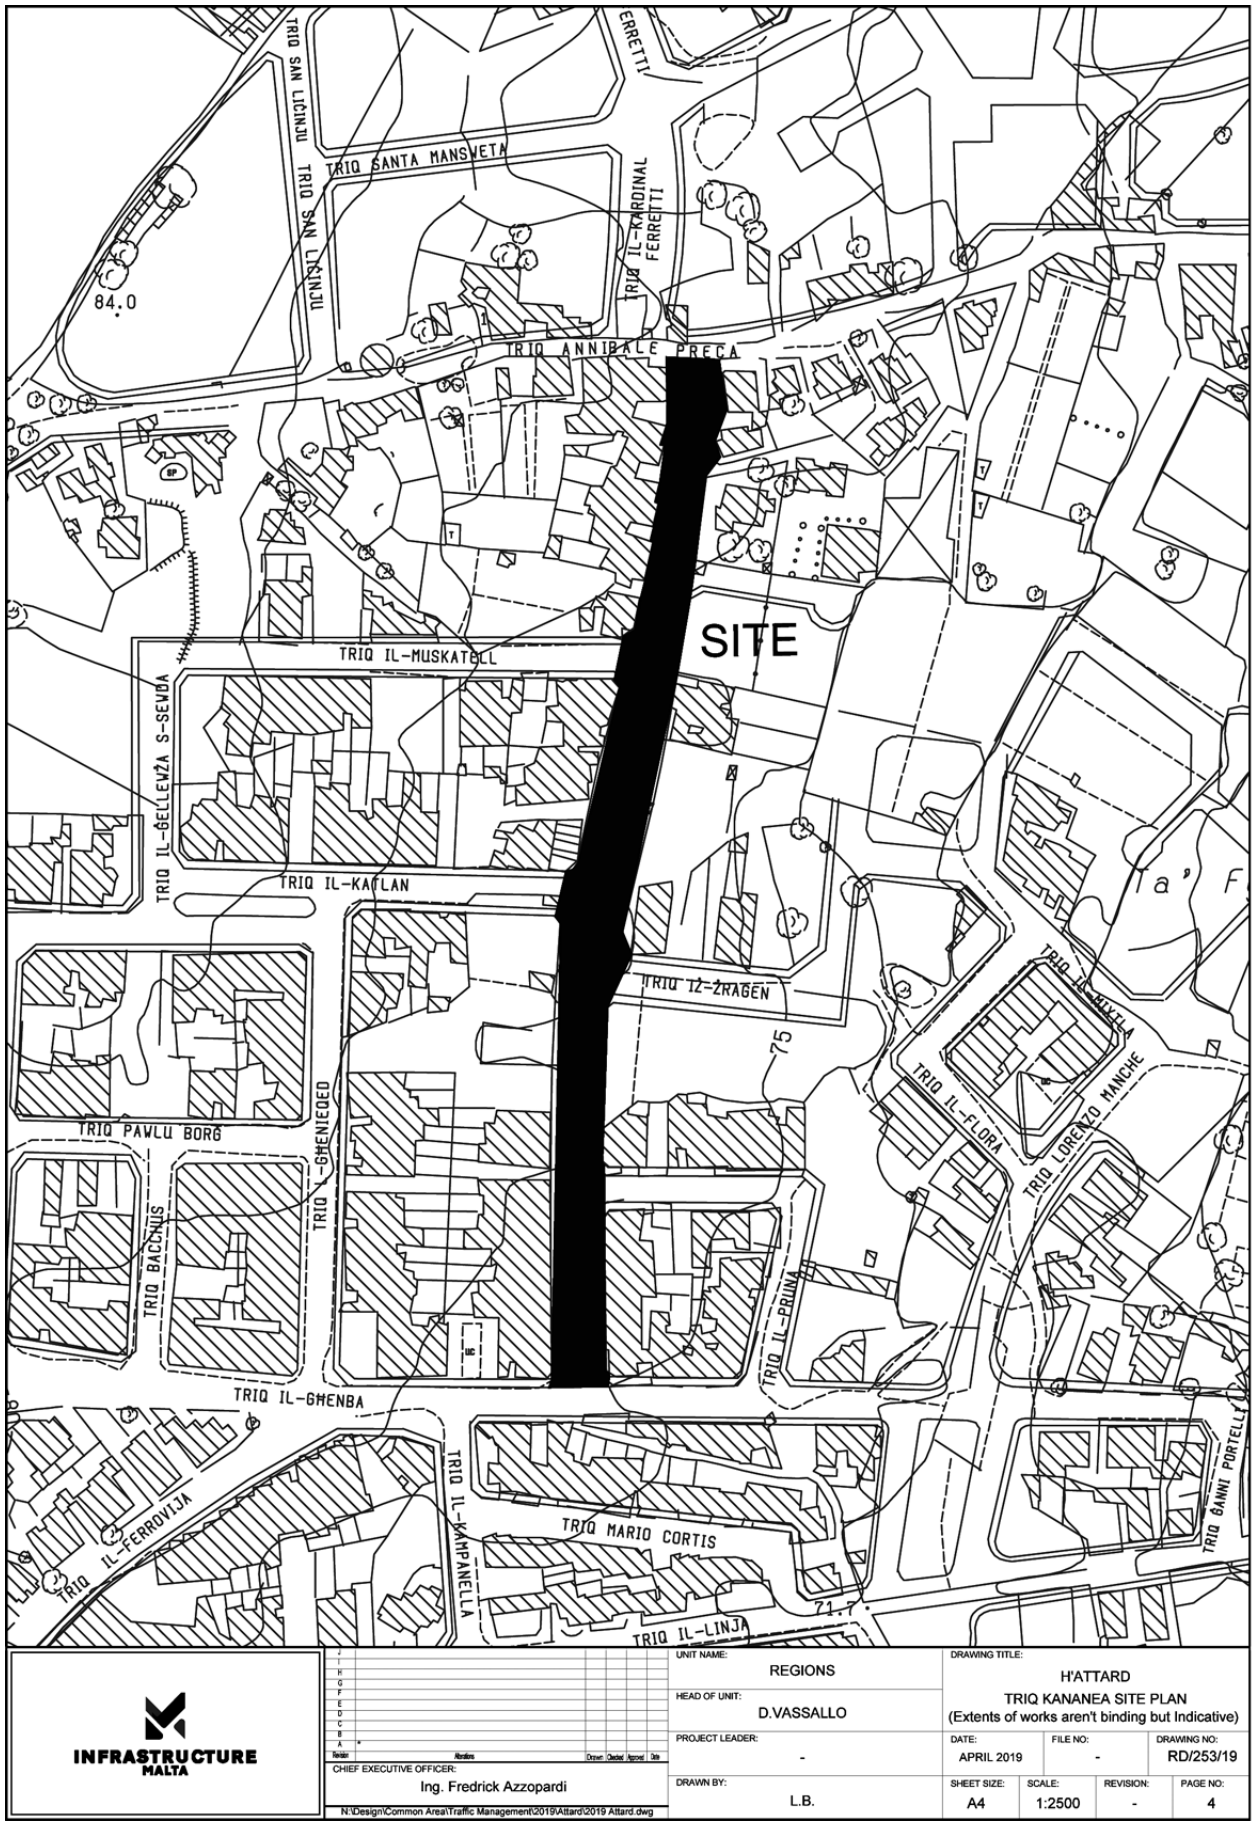


INFRASTRUCTURE MALTA

CHIEF EXECUTIVE OFFICER:
Ing. Fredrick Azzopardi

N:\Design\Common Area\Traffic Management\2019\Attard\2019 Attard.dwg

UNIT NAME: REGIONS	DRAWING TITLE: H'ATTARD TRIQ KANANEA SITE PLAN (Extents of works aren't binding but Indicative)		
HEAD OF UNIT: D.VASSALLO			
PROJECT LEADER: -	DATE: APRIL 2019	FILE NO: -	DRAWING NO: RD/253/19
DRAWN BY: L.B.	SHEET SIZE: A4	SCALE: 1:2500	REVISION: - / PAGE NO: 4

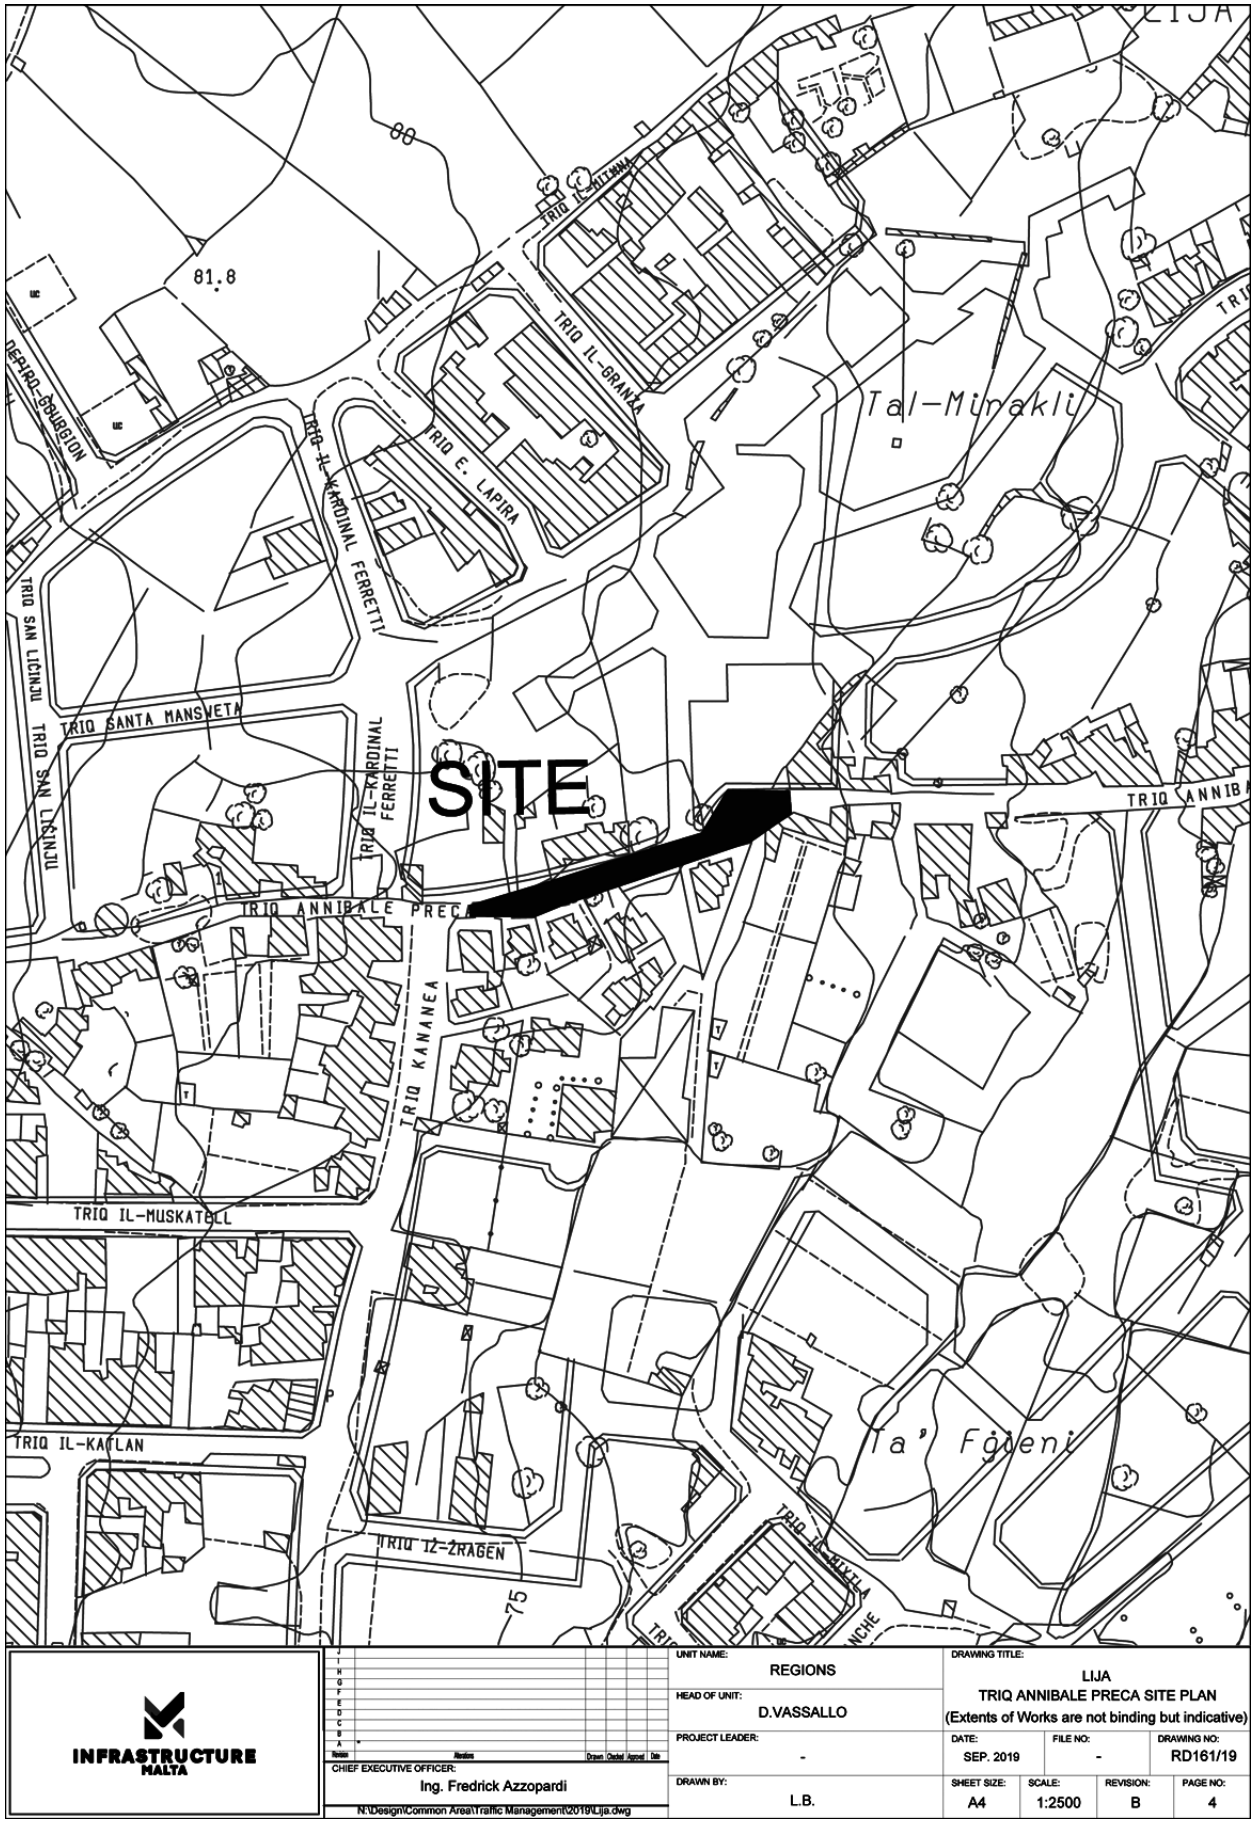


INFRASTRUCTURE MALTA

UNIT NAME:	REGIONS
HEAD OF UNIT:	D.VASSALLO
PROJECT LEADER:	-
DRAWN BY:	L.B.
CHIEF EXECUTIVE OFFICER:	Ing. Fredrick Azzopardi
N:\Design\Common Area\Traffic Management\2019\Lija.dwg	

DRAWING TITLE:
LIJA
TRIQ ANNIBALE PRECA SITE PLAN
(Extents of Works are not binding but indicative)

DATE:	FILE NO:	DRAWING NO:
SEP. 2019	-	RD161/19

SHEET SIZE:	SCALE:	REVISION:	PAGE NO:
A4	1:2500	B	4

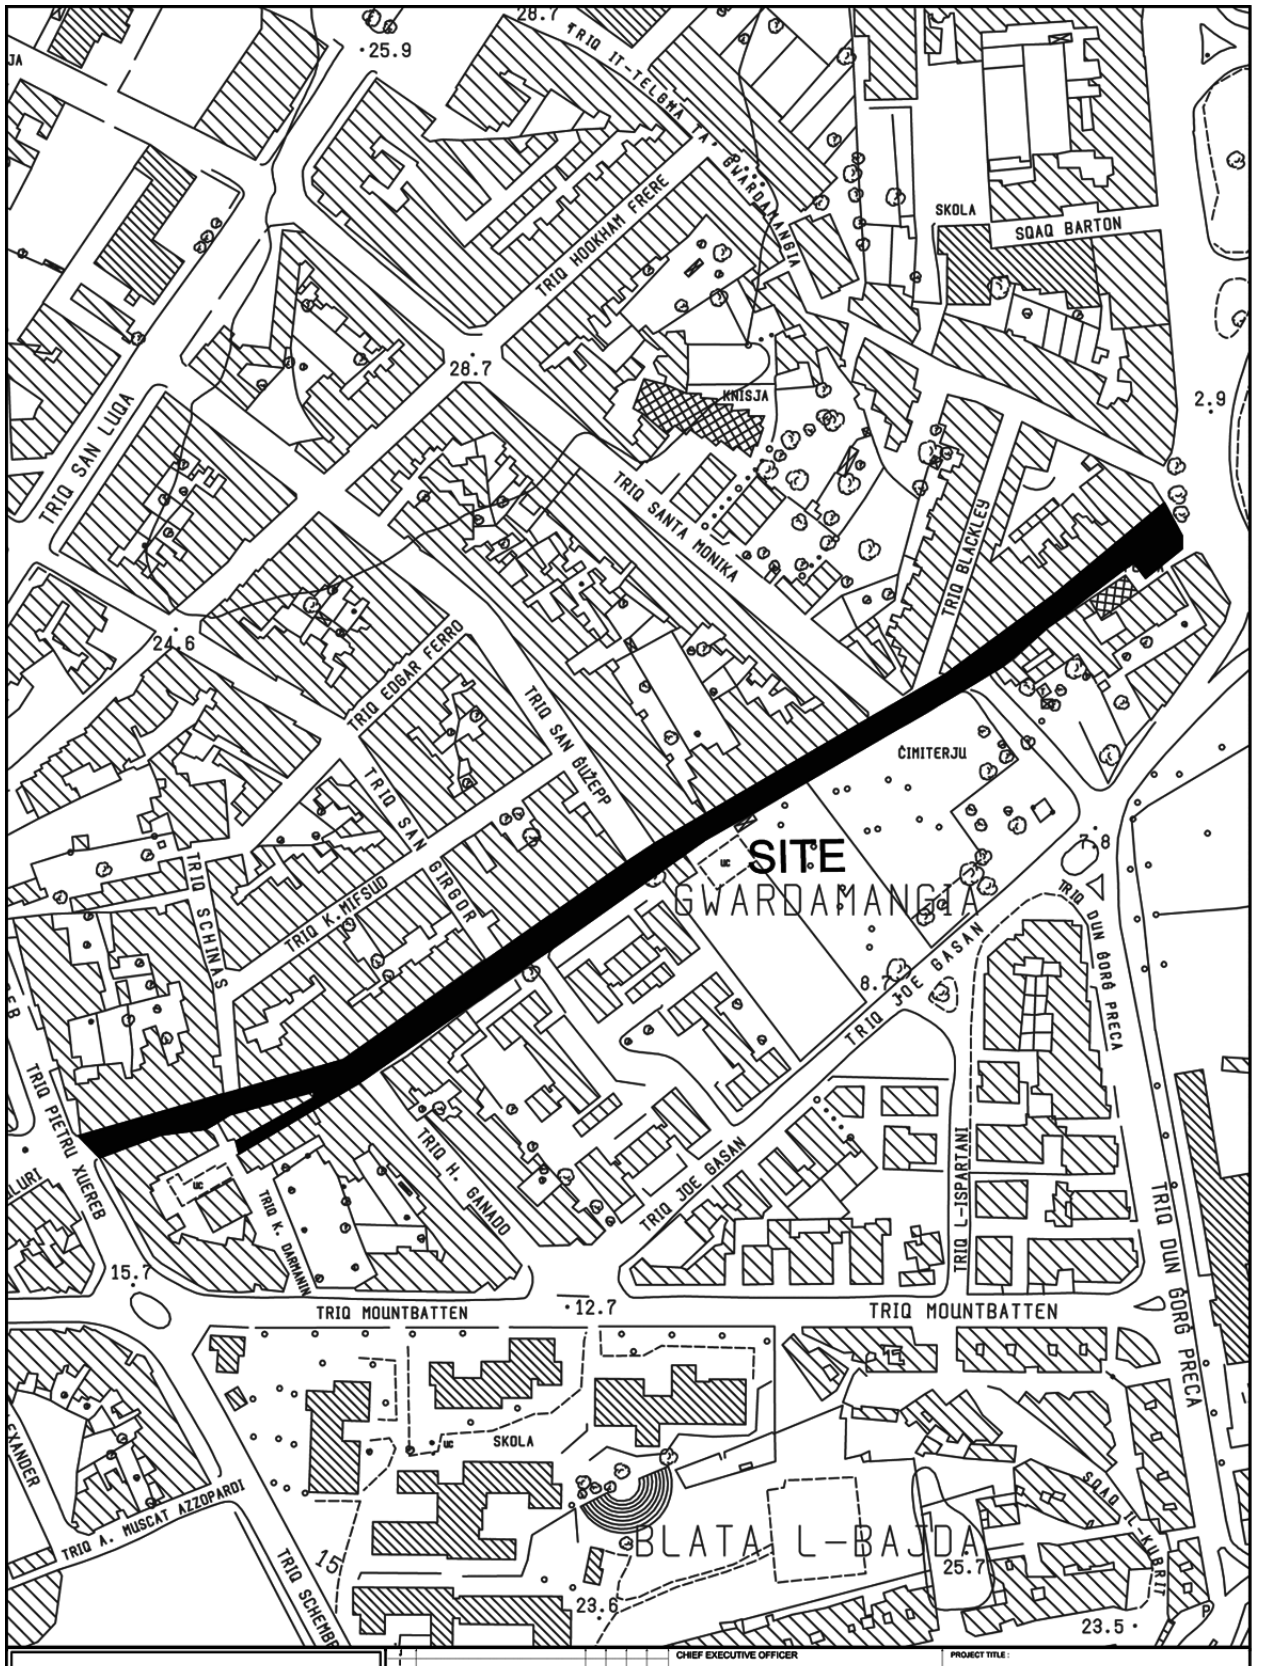



INFRASTRUCTURE MALTA

CHIEF EXECUTIVE OFFICER: Ing.Frederick Azzopardi			PROJECT TITLE: TAL-PIETA'	
ARCHITECT: D.V.			DRAWING TITLE: TRIQ ID-DULURI SITE PLAN (Extends of works are not binding but indicative)	
CHECKED BY: R.Z.	DATE: MAY 2019	FILE No: -	DRAWING No: RD/229/18	
DRAWN BY: M.B.	SHEET SIZE: A4	SCALE: 1:2500	REVISION: A	SHEET No: 3

PROJECT No.: -

Comp. Path: P:\Design\Common Area\Traffic Management\2018\Pieta\2018 Pieta.dwg

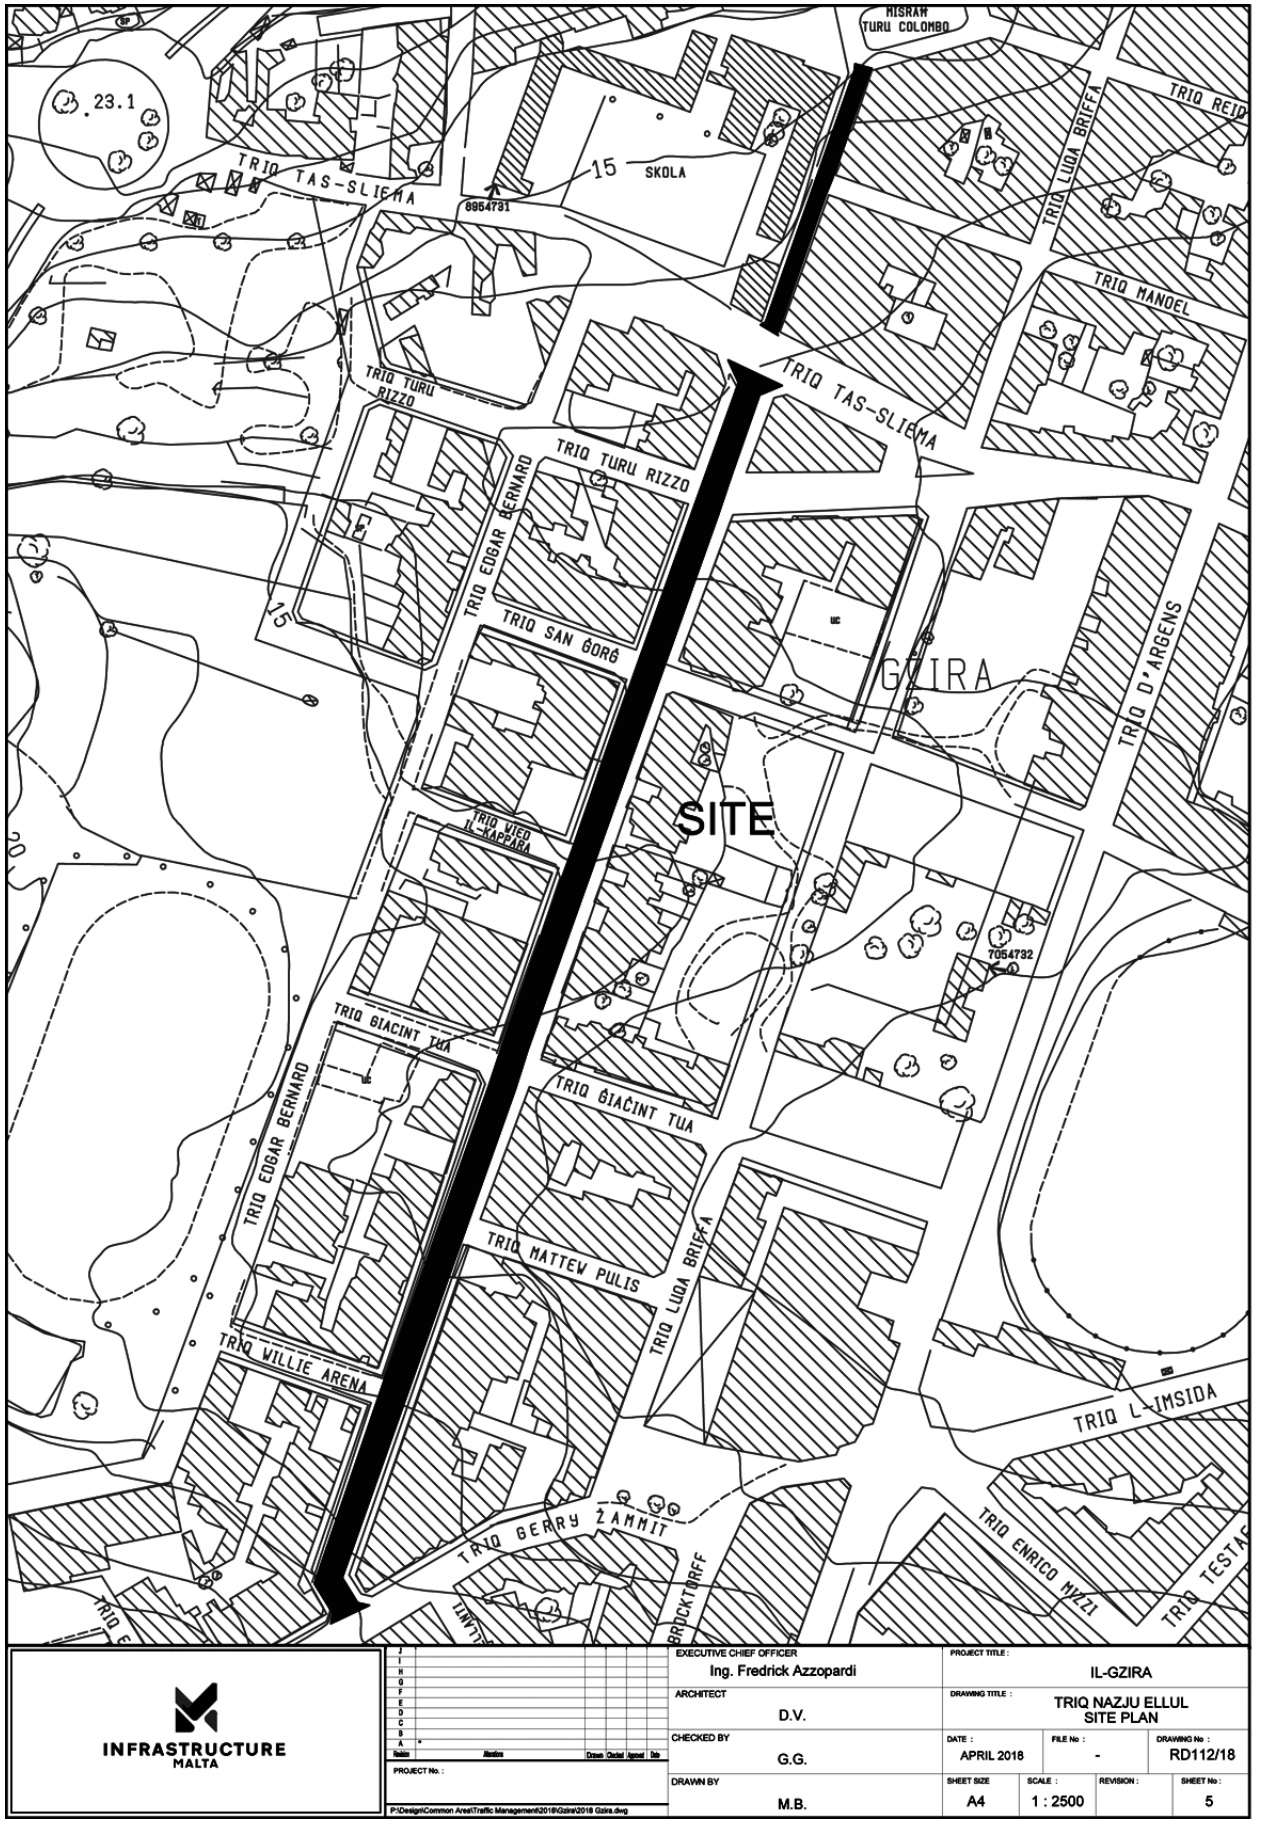
MISRAH TURU COLOMBO
TRIQ REID
TRIQ LUQA BRIFFA
TRIQ MANDEL
TRIQ TAS-SLIEMA
SKOLA
8954731
TRIQ TURU RIZZO
TRIQ EDGAR BERNARD
TRIQ SAN GORG
GZIRA
TRIQ D'ARGENS
SITE
TRIQ VIEW IL-KAPPARA
7054732
TRIQ GIACINT TUA
TRIQ MATTEW PULIS
TRIQ WILLIE ARENA
TRIQ L-IMSIDA
TRIQ GERRY ZAMMIT
TRIQ ENRICO MIZZI
BRICKTORFF
INFRASTRUCTURE MALTA
EXECUTIVE CHIEF OFFICER
Ing. Fredrick Azzopardi
PROJECT TITLE :
IL-GZIRA
ARCHITECT
D.V.
DRAWING TITLE :
TRIQ NAZJU ELLUL
SITE PLAN
CHECKED BY
G.G.
DATE :
APRIL 2018
FILE No :
-
DRAWING No :
RD112/18
DRAWN BY
M.B.
SHEET SIZE
A4
SCALE :
1 : 2500
REVISION :
SHEET No :
5
PROJECT No. :
P:\Design\Common Area\Traffic Management\2018\Gzira\2018 Gzira.dwg

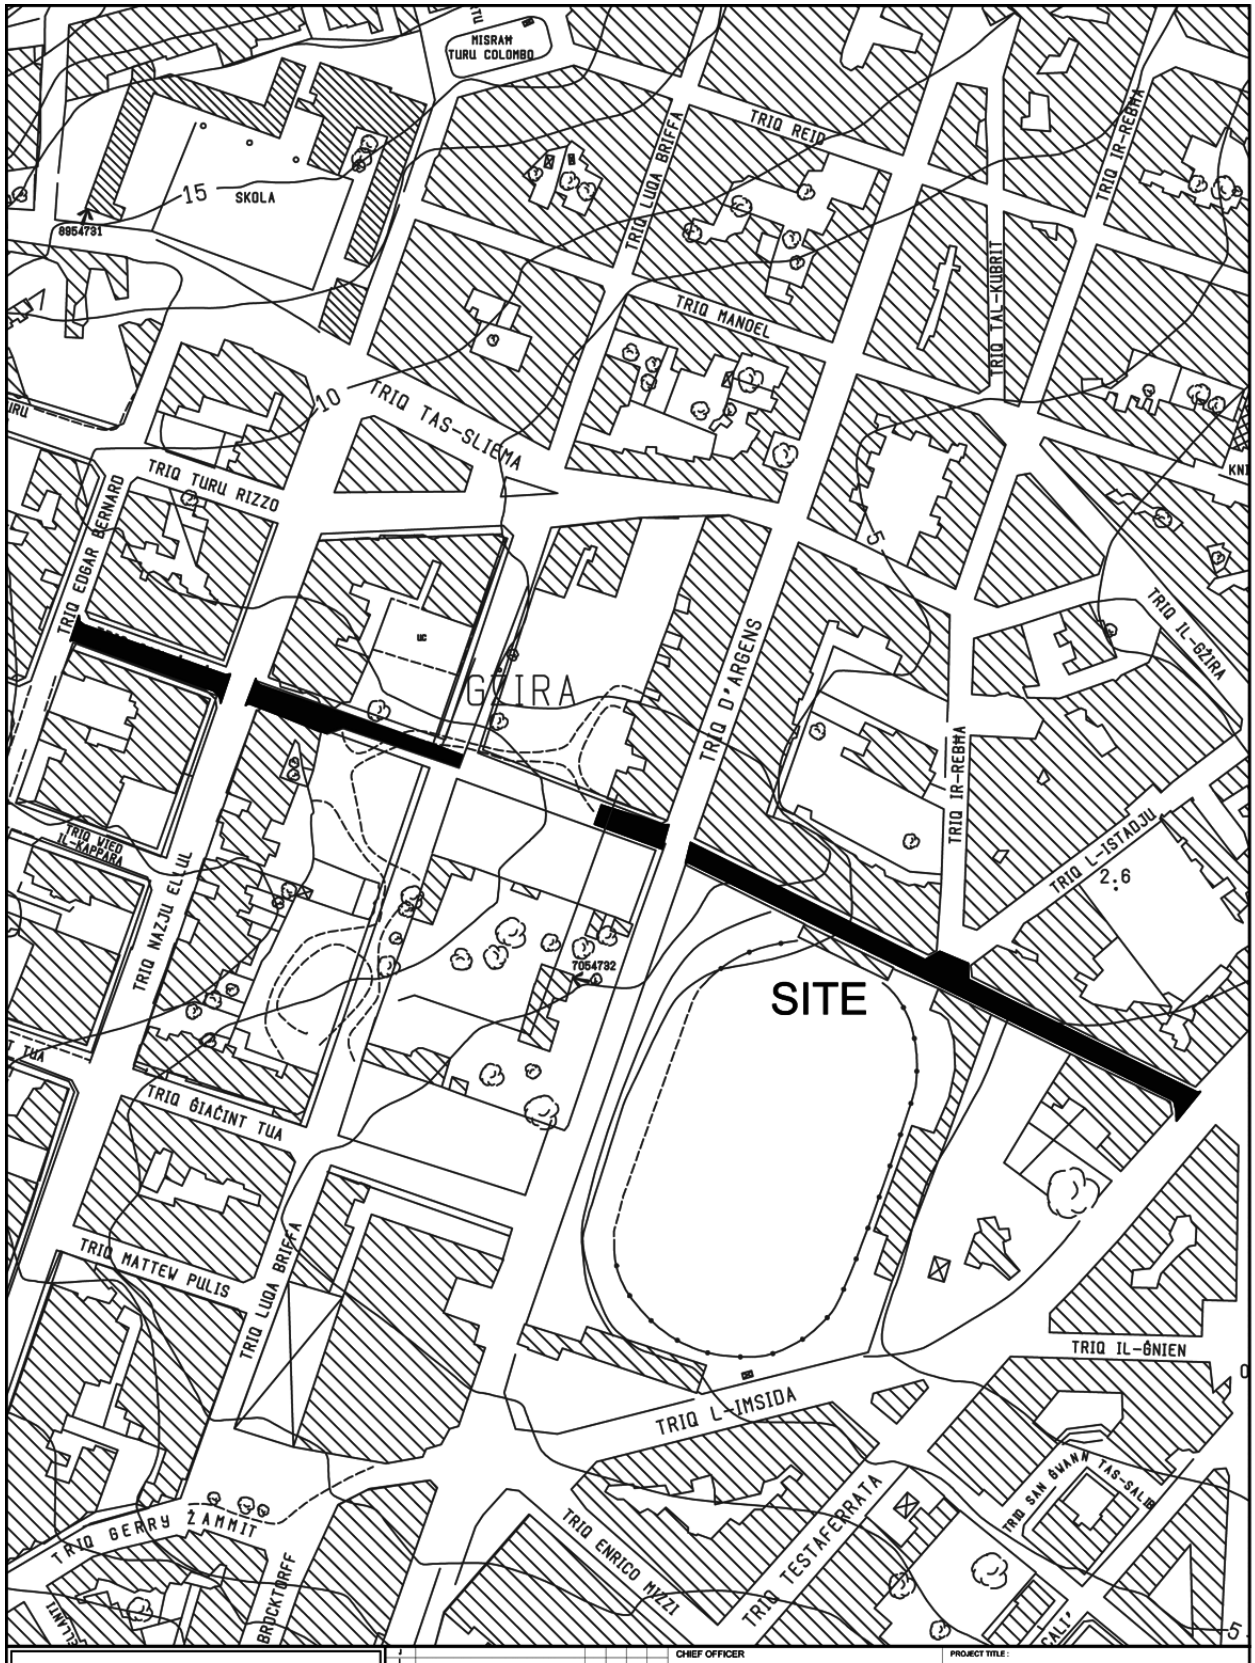


INFRASTRUCTURE MALTA

CHIEF OFFICER: Ing. Fredrick Azzopardi			PROJECT TITLE: IL-GZIRA		
ARCHITECT: D.V.			DRAWING TITLE: TRIQ SAN GORG SITE PLAN		
CHECKED BY: G.G.	DATE: JULY 2017	FILE No: -	DRAWING No: RD111/18		
DRAWN BY: M.B.	SHEET SIZE: A4	SCALE: 1 : 2500	REVISION:	SHEET No: 4	

PROJECT No.:

P:\Design\Common Area\Traffic Management\2018\Gzira\2018 Gzira.dwg

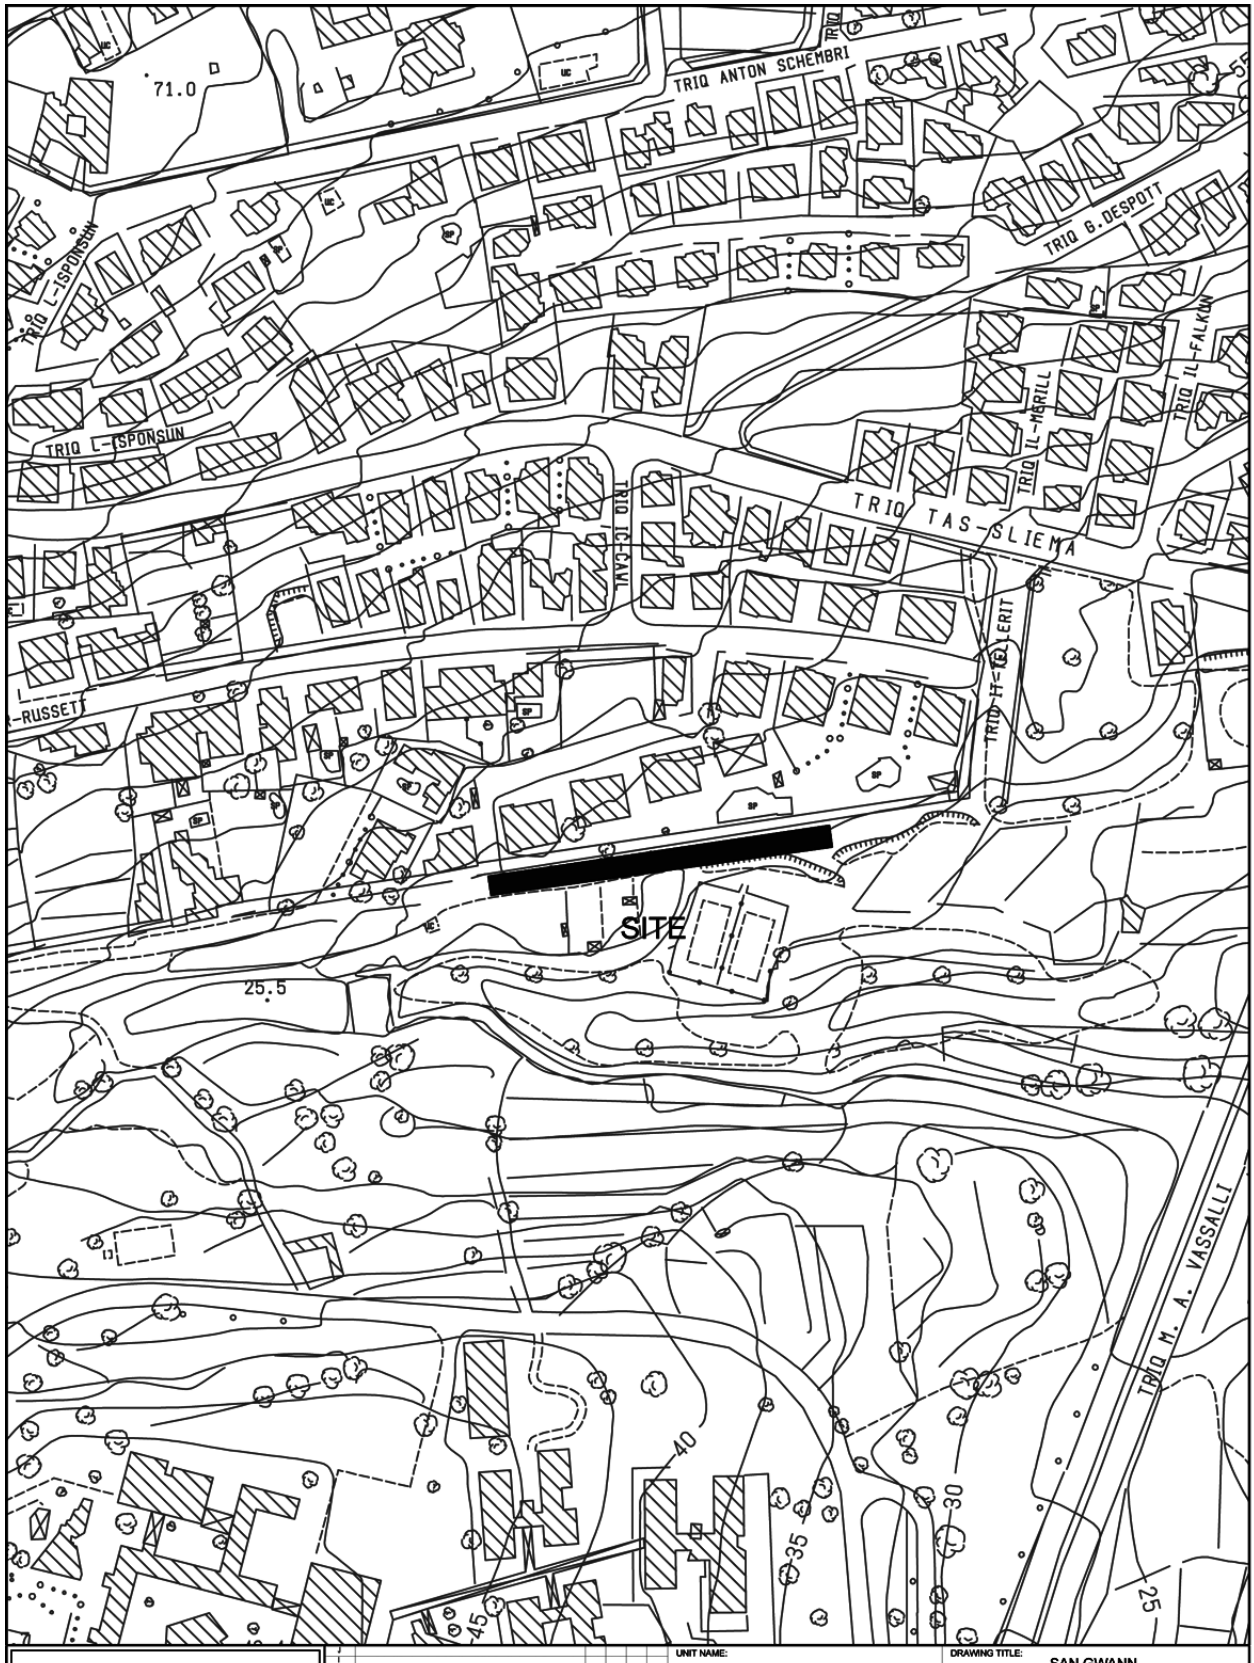


INFRASTRUCTURE MALTA

UNIT NAME: REGIONS	DRAWING TITLE: SAN GWANN PO TRIQ WIED GHOLLIEQA SITE PLAN (Extents of Works are not binding but indicative)			
HEAD OF UNIT: D.VASSALLO				
PROJECT LEADER: -	DATE: APRIL 2018	FILE NO: -	DRAWING NO: RD122/18	
DRAWN BY: M.B.	SHEET SIZE: A4	SCALE: 1:2500	REVISION: A	PAGE NO: 1


Revision | Alterations | Drawn | Checked | Approved | Date

CHIEF EXECUTIVE OFFICER: Ing. Fredrick Azzopardi


P:\Design\Common Area\Traffic Mangement\2018\San Gwann\2018 San Gwann.DWG

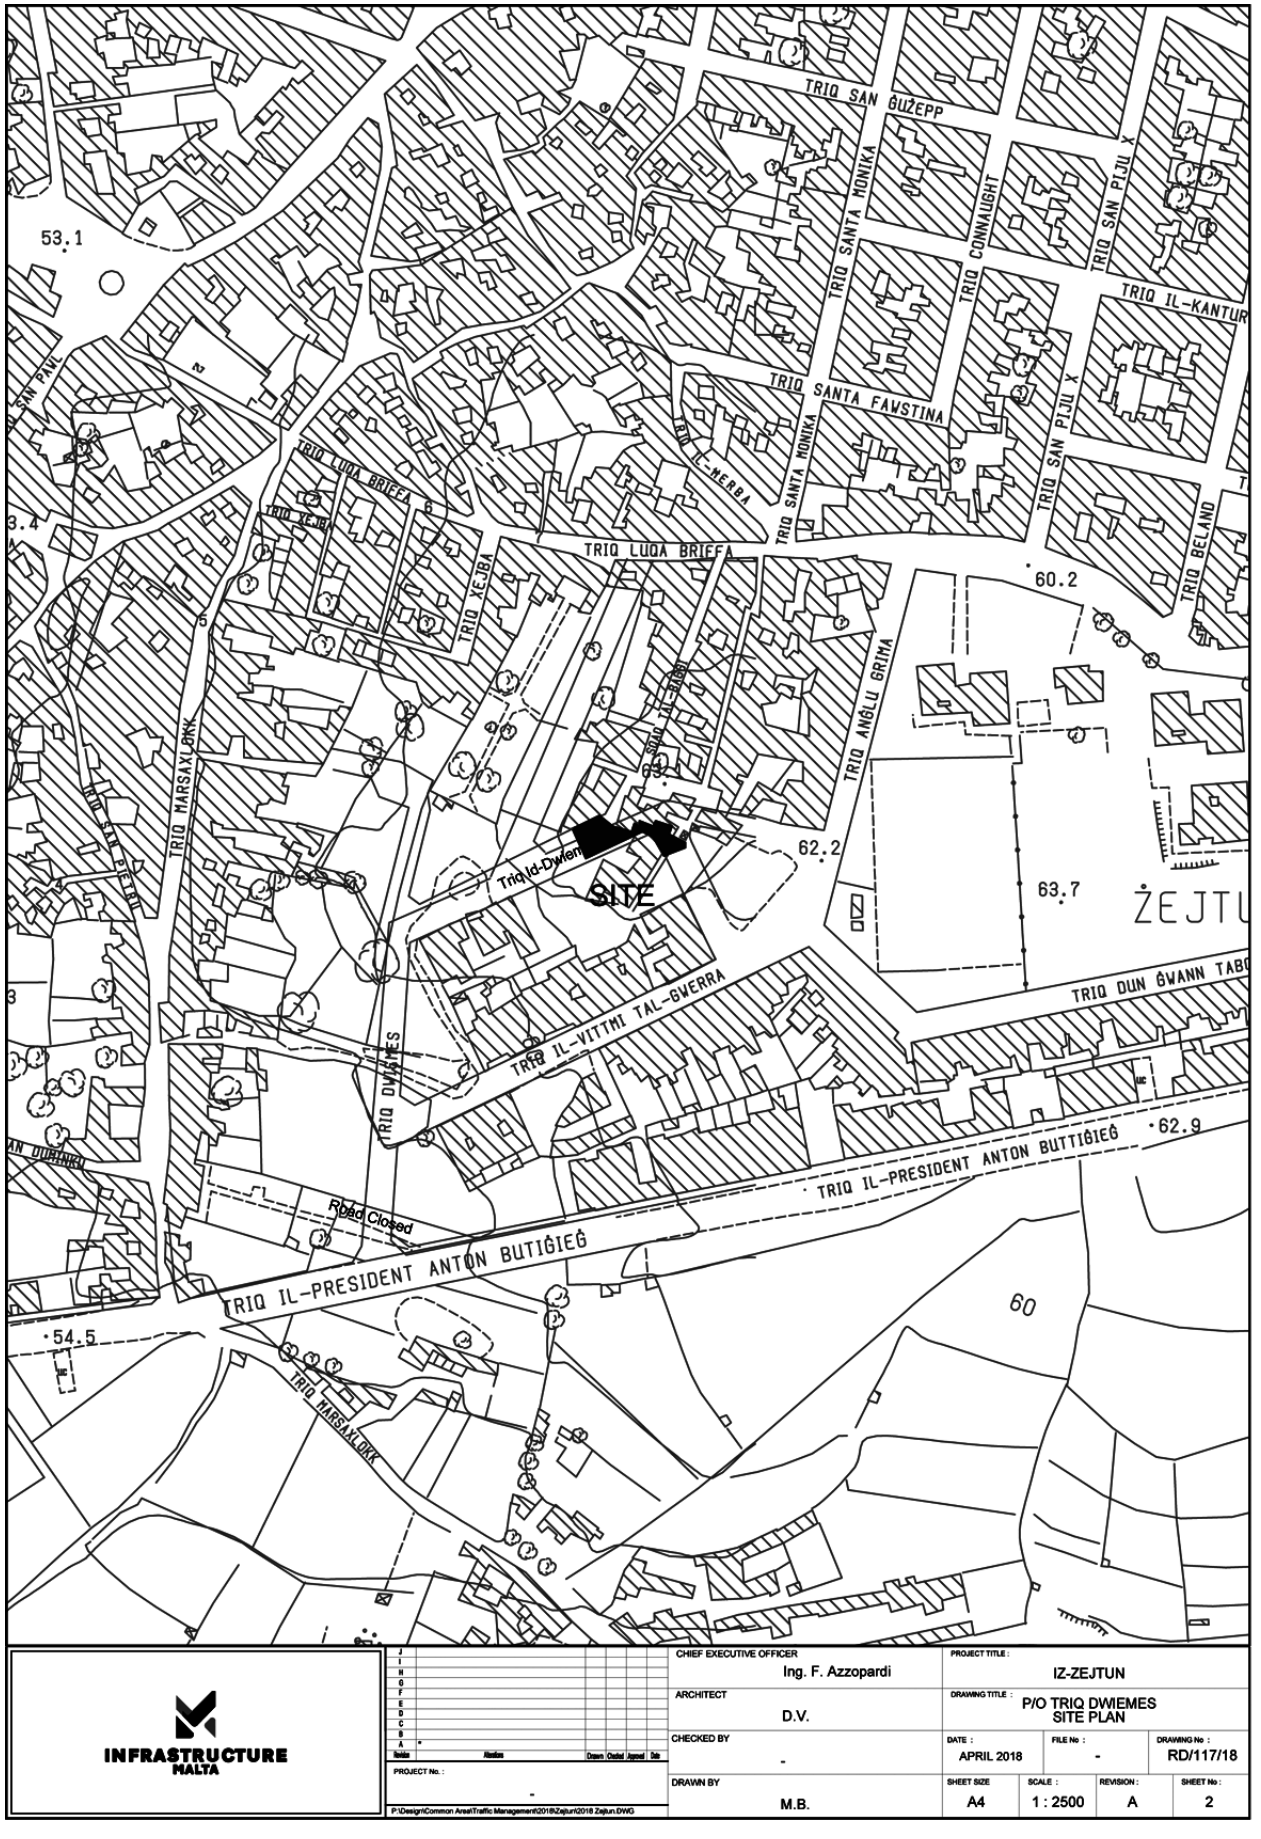

INFRASTRUCTURE MALTA		CHIEF EXECUTIVE OFFICER: Ing. F. Azzopardi	PROJECT TITLE: IZ-ZEJTUN		
		ARCHITECT: D.V.	DRAWING TITLE: P/O TRIQ DWIEMES SITE PLAN		
		CHECKED BY: -	DATE: APRIL 2018	FILE No: -	DRAWING No: RD/117/18
PROJECT No.: -	P:\Design\Common Area\Traffic Management\2018\Zejtun\2018 Zejtun.DWG	DRAWN BY: M.B.	SHEET SIZE: A4	SCALE: 1 : 2500	REVISION: A / SHEET No: 2

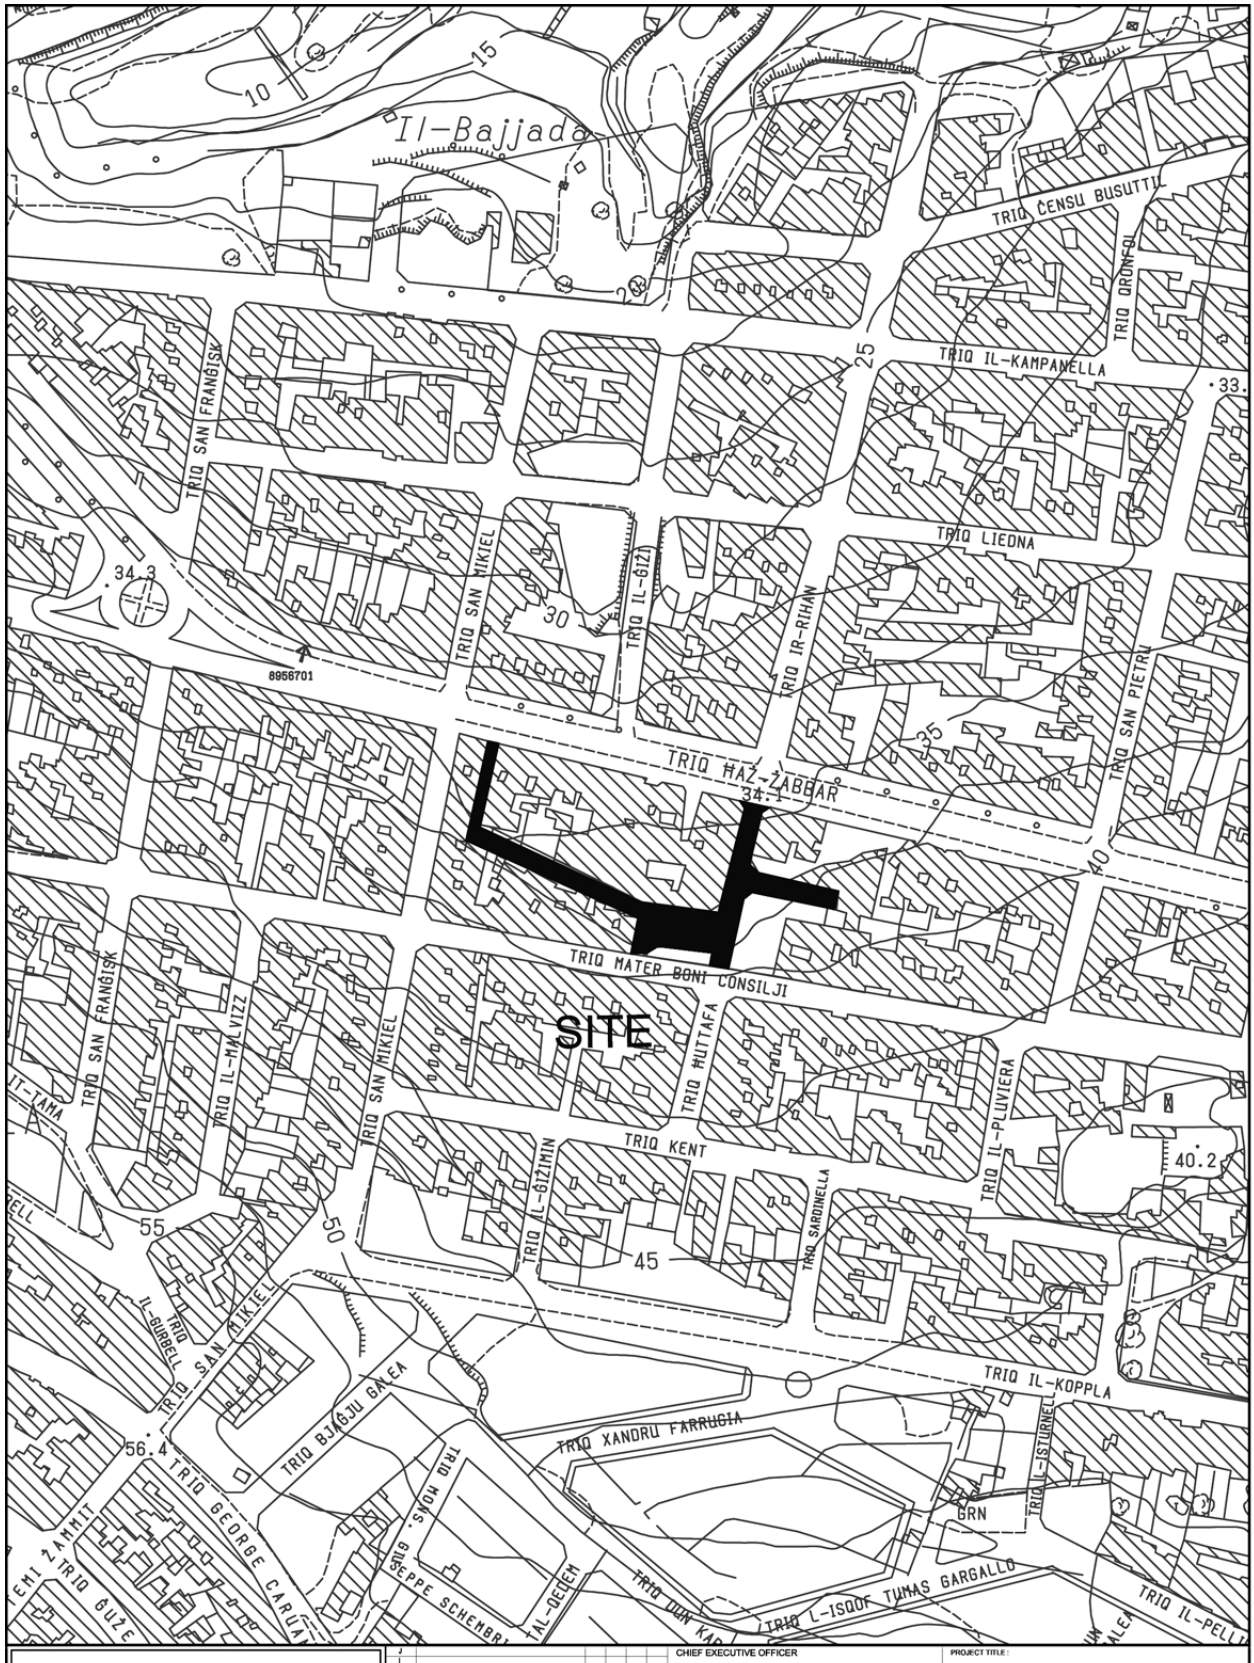

INFRASTRUCTURE MALTA	CHIEF EXECUTIVE OFFICER: Ing. Frederick Azzopardi	PROJECT TITLE: IL-FGURA	
PROJECT No.: -	ARCHITECT: D.V.	DRAWING TITLE: SQAQ RJALLU SITE PLAN	
P:\Design\Common Area\Traffic Management\2018\Figura\2018 Figura.dwg	CHECKED BY: -	DATE: SEPL 2019 / FILE No: - / DRAWING No: RD137/18	
	DRAWN BY: M.B.	SHEET SIZE: A4 / SCALE: 1 : 2500 / REVISION: B / SHEET No: 1	

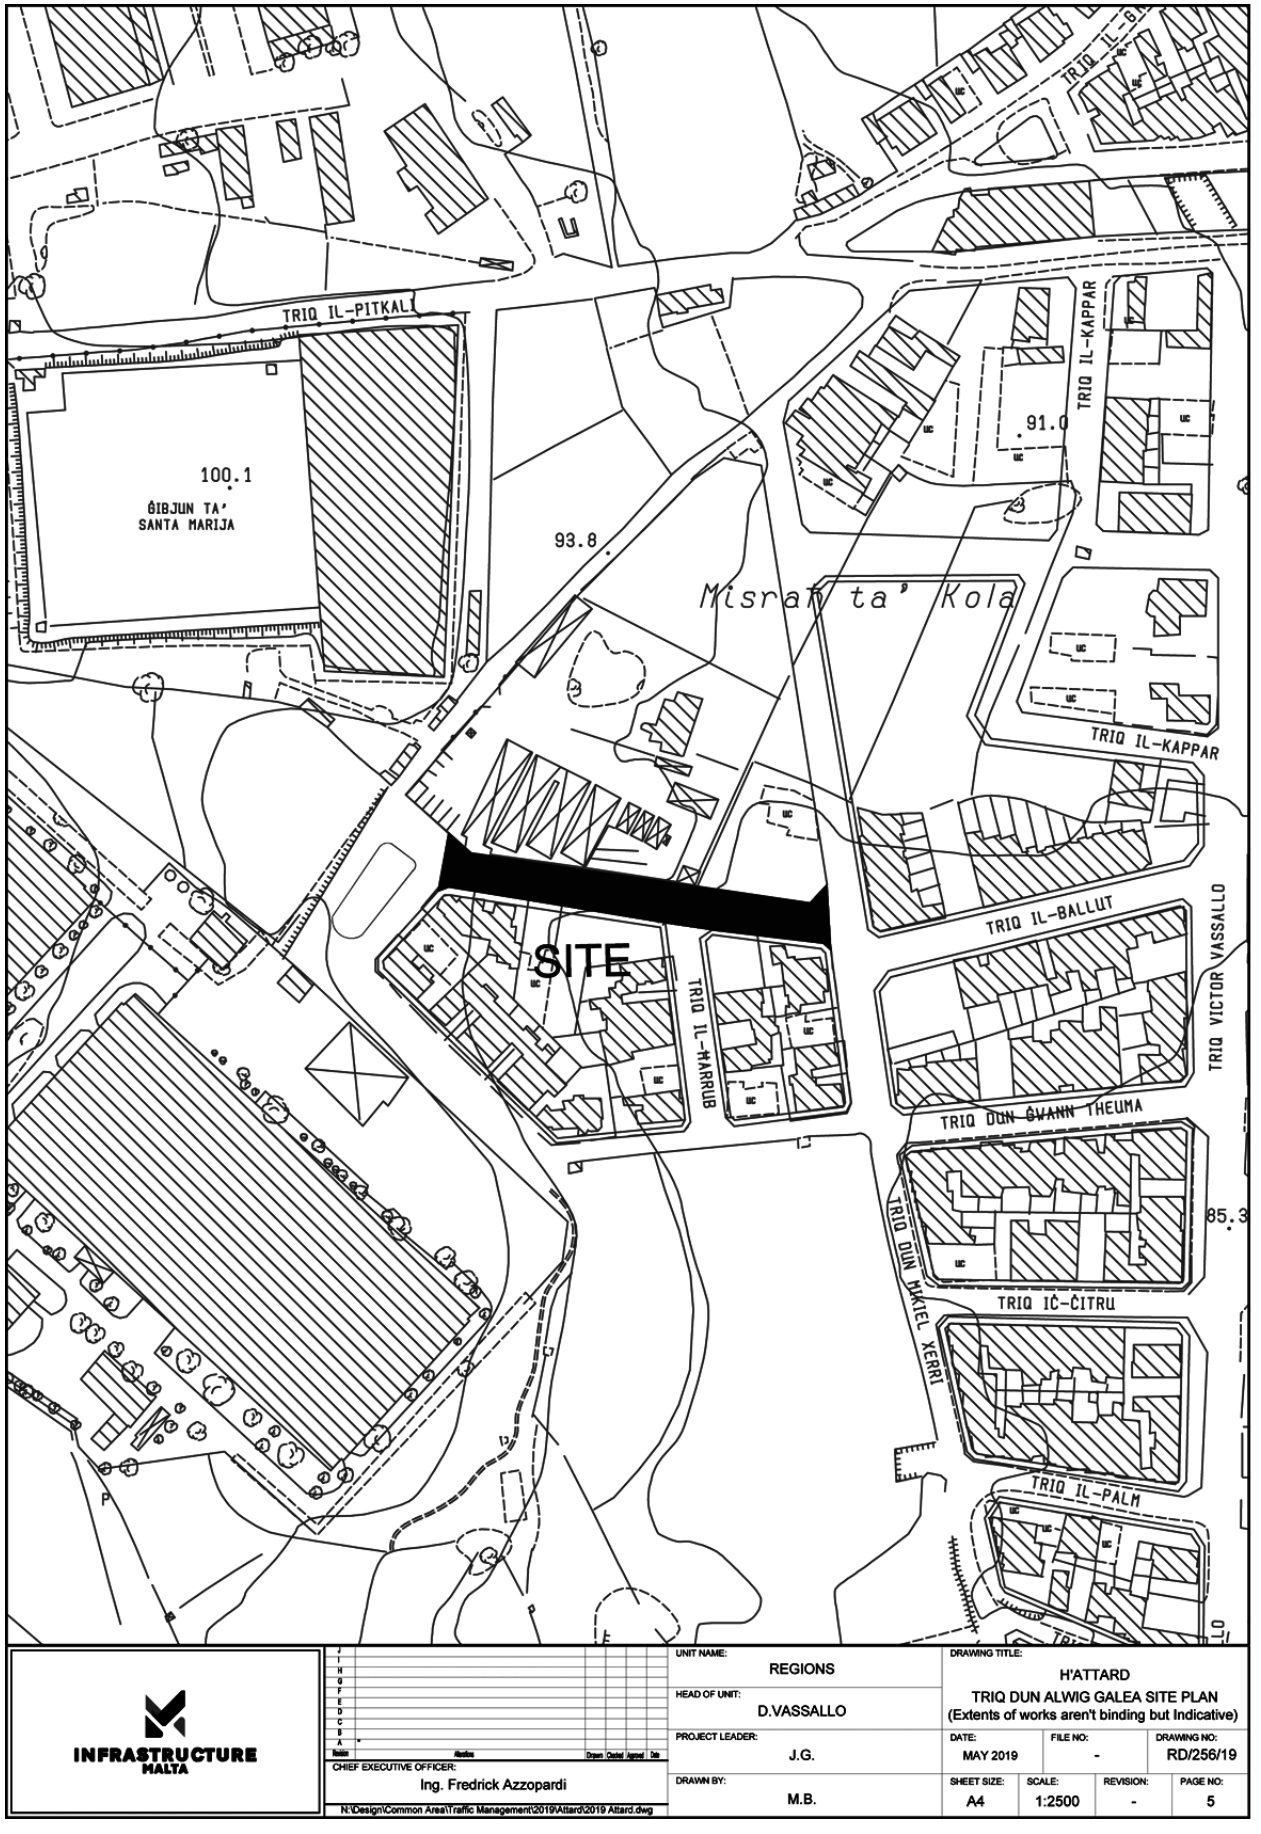
TRIQ IL-PITKALI
100.1
ĠIBJUN TA'
SANTA MARIJA
93.8
Misraħ ta' Kola
91.0
TRIQ IL-KAPPAR
TRIQ IL-KAPPAR
SITE
TRIQ IL-ĦARRUB
TRIQ IL-BALLUT
TRIQ VICTOR VASSALLO
TRIQ DUN ĠWANN THEUMA
85.3
TRIQ DUN MIKIEL XERRI
TRIQ IĊ-ĊITRU
TRIQ IL-PALM
INFRASTRUCTURE MALTA
CHIEF EXECUTIVE OFFICER:
Ing. Fredrick Azzopardi
N:\Design\Common Area\Traffic Management\2019\Attard\2019 Attard.dwg
UNIT NAME:
REGIONS
HEAD OF UNIT:
D.VASSALLO
PROJECT LEADER:
J.G.
DRAWN BY:
M.B.
DRAWING TITLE:
H'ATTARD
TRIQ DUN ALWIG GALEA SITE PLAN
(Extents of works aren't binding but Indicative)
DATE: MAY 2019
FILE NO: -
DRAWING NO: RD/256/19
SHEET SIZE: A4
SCALE: 1:2500
REVISION: -
PAGE NO: 5

SITE
INFRASTRUCTURE MALTA
CHIEF OFFICER
Ing. F. Azzopardi
ARCHITECT
D.V.
CHECKED BY
G.G.
DRAWN BY
M.B.
PROJECT TITLE:
HAD-DINGLI
DRAWING TITLE:
TRIQ GUZE ELLUL MERCER
SITE PLAN
DATE :
APRIL 2018
FILE No :
-
DRAWING No :
RD113/18
SHEET SIZE
A3
SCALE :
1 : 2500
REVISION:
A
SHEET No :
1
PROJECT No. :
-
P:\Design\Common Area\Traffic Management\2018\Dingli\2018 Dingli.dwg

Nru. 168

ATT TAL-2016 DWAR L-IPPJANAR TAL-IŻVILUPP
(ARTIKOLU 57)

Korrezzjoni fl-Iskedar ta' Proprjetà

WARA d-deċiżjoni relatata mal-Appell 2015/15 mogħtija mit-Tribunal ta' Reviżjoni tal-Ambjent u l-Ippjanar bid-data ta' 5 ta' Diċembru, 2019, u kif ġiet approvata bid-deċiżjoni tal-Kunsill Eżekuttiv bid-data tal-4 ta' Frar, 2020, l-iskedar li ġej qiegħed jiġi kkoreġut.

B'referenza għan-Notifikazzjoni tal-Gvern Nru. 400 ppubblikata fil-Gazzetta tal-Gvern Nru. 16,294 fil-25 ta' Ġunju, 1996 bit-titlu 'Awtorità tal-Ippjanar, Skedar ta' Proprjetà' u għan-Notifikazzjoni tal-Gvern Nru. 903 ppubblikata fil-Gazzetta tal-Gvern Nru. 13,541 fit-18 ta' Settembru, 2015, bit-titlu 'Att tal-2010 dwar l-Ambjent u l-Ippjanar tal-Iżvilupp (Artikolu 81), Tneħħija ta' parti minn Proprjetà mil-Lista tal-iskedar', il-pjanta li tirreferi għall-proprjetà:

Biċċa art bejn l-inħawi magħrufa bħala Taż-Żebbiegħa, Il-Faqqanija u Ta' Dmejrek viċin l-irdumijiet ta' madwar il-kosta minn Irdum Dikkiena sa Għar il-Ħamiem, limiti tas-Siġġiewi

qiegħda tiġi sostitwita bil-mappa (kif tidher f'paġna 1169).

L-Awtorità tal-Ippjanar teżerċita s-setgħat tagħha ta' twettiq, kif imfissra f'Artikoli 57 u 97 sa 100 tal-Att, fil-każ ta' xi ksur tad-dispożizzjonijiet tal-Att dwar l-Ippjanar tal-Iżvilupp f'dak li jirrigwarda proprjetà skedata.

Il-11 ta' Frar, 2020

No. 168

DEVELOPMENT PLANNING ACT, 2016
(ARTICLE 57)

Correction of Scheduling of Property

FOLLOWING the decision pertaining to Appeal 205/15 of the Environment and Planning Review Tribunal dated 5th December, 2019, and as approved by the Executive Council decision dated 4th February, 2020, the following scheduling is being corrected.


With reference to Government Notice No. 400 published in the Government Gazette No. 16,294 of 25th June, 1996, titled 'Planning Authority, Scheduling of Property' and Government Notice No. 903 published in the Government Gazette No. 13,541 of the 18th September, 2015, titled 'Environment and Development Planning Act 2010 (Article 81), Part de-Scheduling of Property', the map referring to the property mentioned below, namely:

Part of land between the areas known as Taż-Żebbiegħa, Il-Faqqanija and Ta' Dmejrek adjacent to the Coastal Cliffs from Irdum Dikkiena to Għar il-Ħamiem, limits of Siġġiewi

shall be superseded by the map as shown on page 1169).

The Planning Authority will exercise its powers of enforcement, as set out in Articles 57 and 97 to 100 of the Act, in the case of any contravention to the provisions of the Planning Act with regards to scheduled property.

11th February, 2020

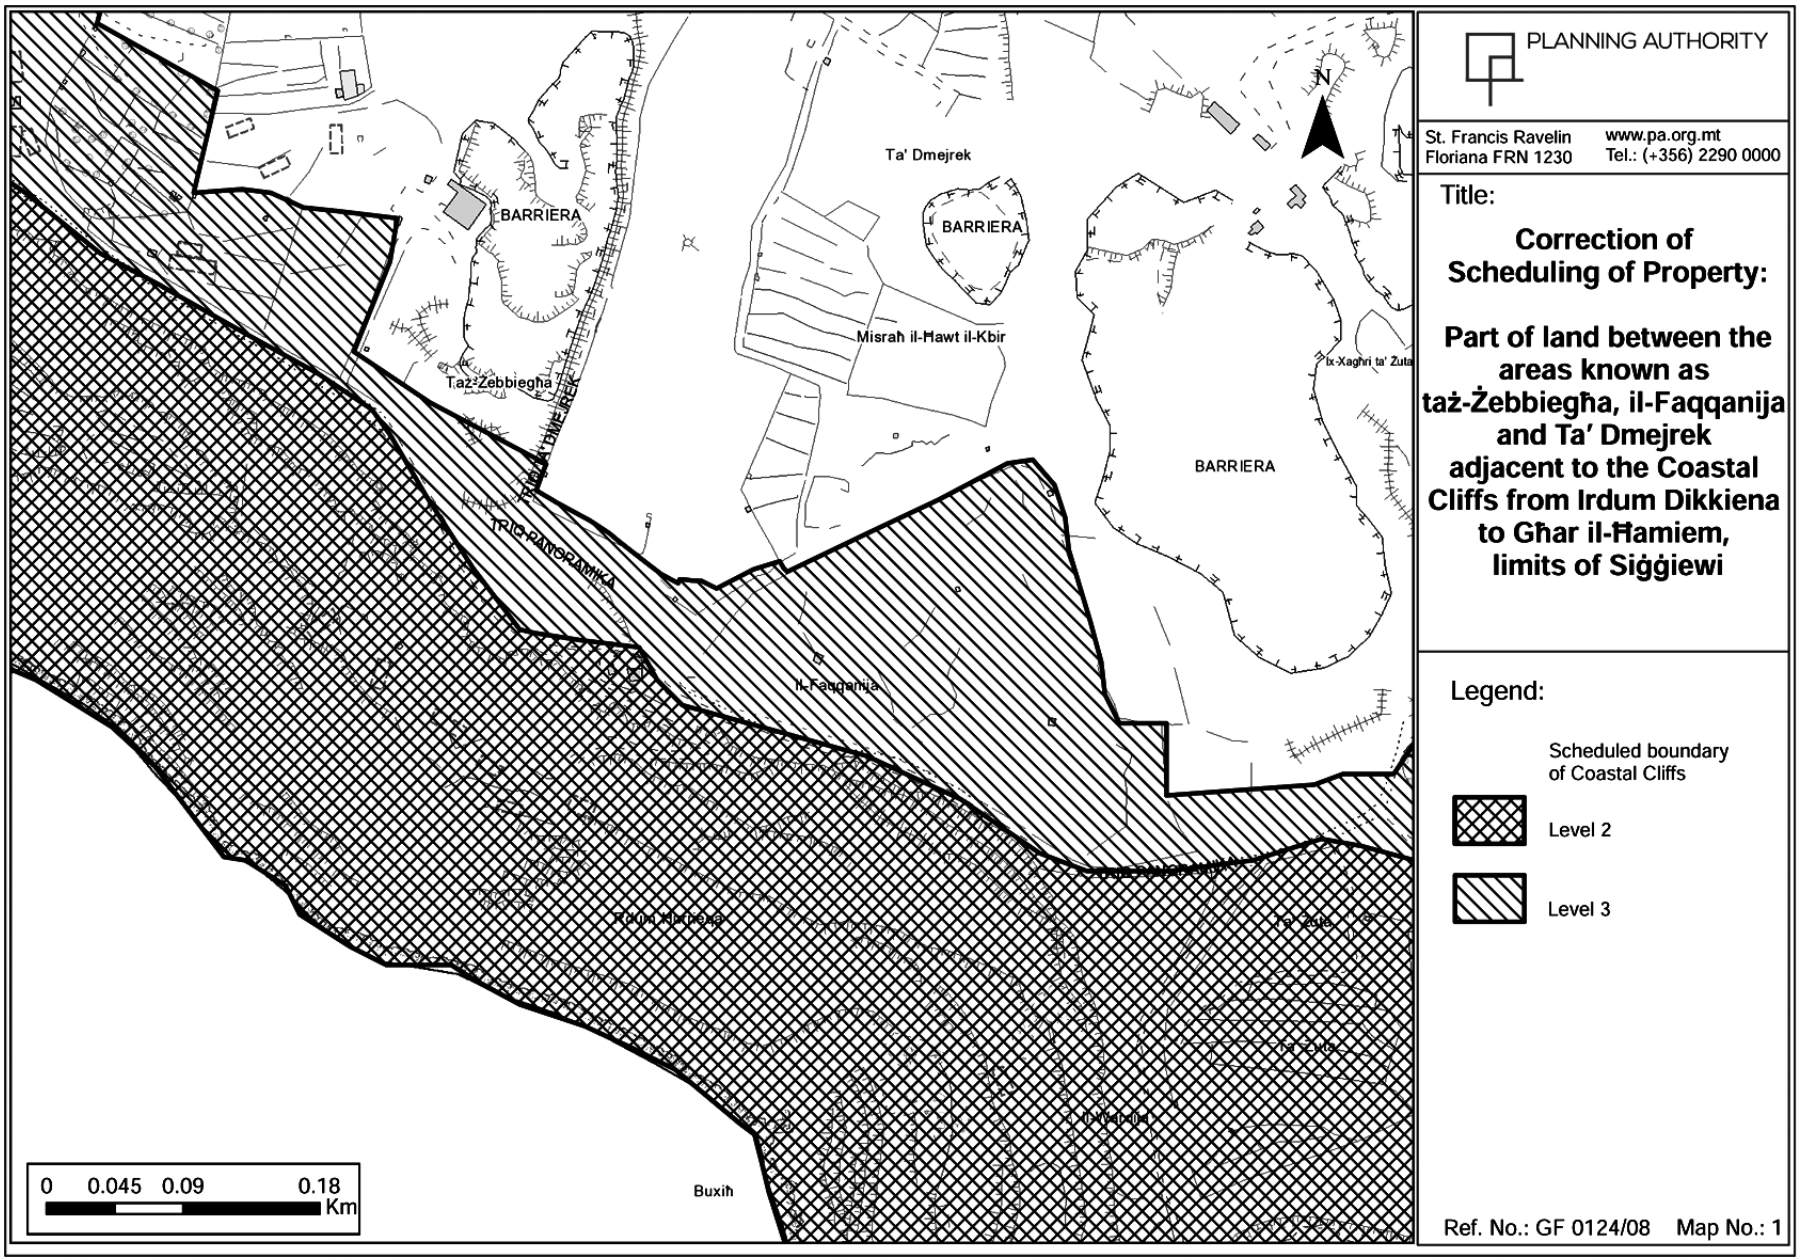
PLANNING AUTHORITY
St. Francis Ravelin
Floriana FRN 1230
www.pa.org.mt
Tel.: (+356) 2290 0000
Title:
Correction of Scheduling of Property:
Part of land between the areas known as taż-Żebbieġa, il-Faqqanija and Ta' Dmejrek adjacent to the Coastal Cliffs from Irdum Dikkiena to Għar il-Ħamiem, limits of Siġġiewi
Legend:
Scheduled boundary of Coastal Cliffs
Level 2
Level 3
Ref. No.: GF 0124/08
Map No.: 1
N
Ta' Dmejrek
BARRIERA
BARRIERA
BARRIERA
Misraħ il-Ħawt il-Kbir
Taż-Żebbieġa
TRIG PANOPRAMIKA
Il-Faqqanija
Buxiħ
0 0.045 0.09 0.18
Km

AVVIŻ TAL-PULIZIJA

Nru. 22

Il-Kummissarju tal-Pulizija jgħarraf li skont l-Avviż Legali 101/97 it-toroq li jidhru hawn taħt se jiġu kklassifikati bħala tow zones, hekk kif indikat.

Bis-saħħa tal-Artikolu 52(1) tal-Ordinanza dwar ir-Regolament tat-Traffiku (Kap. 65), il-Kummissarju tal-Pulizija jgħarraf li l-passaġġ u t-twaqqif ta' vetturi huwa pprojbit fit-toroq imsemmija hawn taħt fid-dati u ħinijiet indikati.

Is-Siġġiewi

Nhar il-Ħadd, 16 ta' Frar, 2020, mis-7.00 a.m. sa nofsinhar, minn Triq San Niklaw (eks RAF Qrendi).

Vetturi li jiksru l-ordni ta' dan l-avviż ikunu suġġetti li jiġu rmunkati.

Il-11 ta' Frar, 2020

POLICE NOTICE

No. 22

The Commissioner of Police hereby notifies that in terms of Legal Notice 101/97 the streets listed hereunder are to be classified as tow zones on the dates and times indicated.

In virtue of Article 52(1) of the Traffic Regulation Ordinance (Cap. 65), the Commissioner of Police hereby notifies that the transit and stopping of vehicles through the streets mentioned hereunder is prohibited on the dates and times indicated.

Siġġiewi

On Sunday, 16th February, 2020, from 7.00 a.m. till noon, through Triq San Niklaw (ex RAF Qrendi).

Vehicles found in contravention to the order of this notice will be liable to be towed.

11th February, 2020

AWTORITÀ DWAR IL-MEDIĊINI

Postijiet mal-Awtorità dwar il-Mediċini

L-Awtorità dwar il-Mediċini tilqa' applikazzjonijiet għal:

Head (Accounting and Administration) (Permess tal-Jobsplus Nru. 16/2020)

Head (Digital Optimisation) (Permess tal-Jobsplus Nru. 19/2020)

Aktar informazzjoni tista' tinkiseb minn (www.medicinesauthority.gov.mt/careers).

Applikazzjonijiet għandhom jintbagħtu sa mhux aktar tard minn nofsinhar tas-Sibt, id-29 ta' Frar, 2020, lil (hr.medicinesauthority@gov.mt).

Il-11 ta' Frar, 2020

MEDICINES AUTHORITY

Posts with the Medicines Authority

The Medicines Authority invites applications for:

Head (Accounting and Administration) (Jobsplus Permit No. 16/2020)

Head (Digital Optimisation) (Jobsplus Permit No. 19/2020)

Further information may be obtained from (www.medicinesauthority.gov.mt/careers).

Applications are to be submitted by not later than noon of Saturday, 29th February, 2020, to (hr.medicinesauthority@gov.mt).

11th February, 2020

ŻFINMALTA

Żfin Malta – Avviż ta' Awdizzjoni
Kumpanija Nazzjonali taż-Żfin
Paolo Mangiola – id-Direttur Artistiku

ŻfinMalta - il-Kumpanija Nazzjonali taż-Żfin, taħt id-direzzjoni artistika ta' Paolo Mangiola, se tkun qed tagħmel awdizzjonijiet għal żeffiena rġiel.

Iż-żeffiena għandu jkollhom kordinazzjoni eċċellenti, bażi b'saħħitha fil-ballet klassiku u fiż-żfin kontemporanju,

ŻFINMALTA

Żfin Malta – Audition Notice
National Dance Company
Artistic Director Paolo Mangiola

ŻfinMalta, the National Dance Company of Malta, under the artistic direction of Paolo Mangiola, is holding an audition for male dancers.

Dancers must possess excellent coordination skills, a solid background in classical ballet and contemporary dance

kif ukoll ikunu kapaċi jadattaw faċilment għal metodi u stili differenti użati minn koreografi varji.

L-applikanti huma mitluba jibagħtu ritratti (wieħed talwiċċ u ieħor tal-persuna sħiħa), flimkien ma' CV u vidjow qasir, ta' mhux iktar minn żewġ minuti, lil (vacancies@zfinmalta.org).

L-applikanti li jgħaddu mill-ewwel selezzjoni jiġu mistiedna jattendu awdizzjoni nhar is-Sibt, 14 ta' Marzu, 2020, fl-istudjows ta' ŻfinMalta, f'Dar il-Mediterran għall-Konferenzi, Il-Belt Valletta.

Iż-żeffiena li jgħaddu mill-fażi tal-ewwel awdizzjoni jiġu mistiedna jattendu ġurnata ta' provi oħra nhar il-Ħadd, 15 ta' Marzu, 2020.

Iż-żeffiena li jintgħażlu jingħataw kuntratt tax-xogħol biex jingħaqdu ma' ŻfinMalta – il-Kumpanija Nazzjonali taż-Żfin, minn Awwissu/Settembru 2020 sa Lulju 2021.

Minħabba limitazzjonijiet bil-Viża, din is-sejħa għaż-żeffiena hija miftuħa biss għal ċittadini Ewropej.

Aktar informazzjoni dwar il-kumpanija, il-proġetti u r-repertorju tagħha tinkiseb mis-sit elettroniku (www.zfinmalta.org).

Il-11 ta' Frar, 2020

KUNSILL LOKALI S-SIĠĠIEWI

Sospensjoni ta' Parkeġġ

Il-Kunsill Lokali s-Siġġiewi jgħarraf li ħadd ma jista' jipparkja fi Pjazza San Nikola (il-parti ta' isfel) mit-8.00 a.m. ta' nhar l-Erbgħa, 19 ta' Frar, 2020, sas-2.00 a.m. tal-Ħamis, 20 ta' Frar, 2020.

Il-11 ta' Frar, 2020

KUNSILL LOKALI L-BELT VALLETTA

Sospensjoni ta' Parkeġġ

Il-Kunsill Lokali l-Belt Valletta jgħarraf li f'dawn id-dati ħadd ma jista' jipparkja mill-Erbgħa, 12 ta' Frar, 2020, sal-Ġimgħa, 14 ta' Frar, 2020, mis-6.00 p.m. 'il quddiem, f'Xatt il-Barriera fi 15-il parkeġġ u t-Telgħa ta' Liesse f'6 parkeġġi.

Vetturi li jinstabu jiksru l-ordni ta' dan l-avviż ikunu suġġetti li jiġu rmunkati.

Il-11 ta' Frar, 2020

practices and have the ability to adapt quickly to various working methods and processes.

Applicants are asked to send their photos (face and body) CVs and a short video link of maximum 2 minutes to (vacancies@zfinmalta.org).

Shortlisted candidates will be invited to the audition on Saturday, 14th March, 2020, at the Mediterranean Conference Centre in Valletta, Malta.

Selected dancers will be asked to stay on for an extra day, Sunday, 15th March, 2020.

Successful applicants will enter into a paid contract with ŻfinMalta National Dance Company from August/September 2020 to July 2021.

This call for audition is for EU passport holders due to visa limitations.

Further information about the company, its activities and repertoire may be obtained from the website (www.zfinmalta.org).

11th February, 2020

SIĠĠIEWI LOCAL COUNCIL

Suspension of Parking

The Siġġiewi Local Council informs that no parking is allowed in Pjazza San Nikola (lower part) as from 8.00 a.m. of Wednesday, 19th February, 2020, till 2.00 a.m. of Thursday, 20th February, 2020.

11th February, 2020

VALLETTA LOCAL COUNCIL

Suspension of Parking

The Valletta Local Council notifies that on the following dates there will be clearance from Wednesday, 12th February, 2020, till Friday, 14th February, 2020, from 6.00 p.m. onwards, through Xatt il-Barriera clearance of 15 parking bays and Liesse Hill clearance of 6 parking bays.

Vehicles found parked in contravention to the order of this notice are liable to be towed away.

11th February, 2020

KUNSILL LOKALI L-MARSA

Sospensjoni ta' Traffiku u Parkeġġ

Il-Kunsill Lokali l-Marsa jgħarraf illi bejn is-6.00 p.m tal-Ġimgħa, 14 ta' Frar, 2020, u d-9.00 a.m. tas-Sibt, 15 ta' Frar, 2020, parti minn Triq Diċembru 13 se tkun magħluqa.

Mhux permess parkeġġ f'Xatt il-Mollijiet, Triq Belt il-Ħażna u Spencer Hill matul l-istess dati u ħinijiet.

Il-11 ta' Frar, 2020

KUNSILL LOKALI L-MARSA

Sospensjoni ta' Traffiku u Parkeġġ

Il-Kunsill Lokali l-Marsa jgħarraf illi nhar il-Ħamis, 20 ta' Frar, 2020, it-toroq imsemmija se jkunu magħluqin mit-3.00pm sal-11.00 p.m:

Parti minn Triq Isouard, parti minn Triq il-Kunċizzjoni, Triq Patri Magri, parti minn Triq il-Marsa, Triq il-Farfett, Triq San Tumas, Triq Antonio Doublet, Triq Ċentru Ewkaristiku u parti minn Triq Zerafa. Triq Isouard minn Triq San Mikiel sa Triq Zerafa (in-naħa tal-forn sal-Pont San Tumas) se tinżamm mingħajr karozzi.

Il-11 ta' Frar, 2020

KUNSILL LOKALI R-RABAT (MALTA)

Sospensjoni ta' Traffiku

Il-Kunsill Lokali r-Rabat (Malta) jgħarraf li nhar l-Erbgħa, 19 ta' Frar, 2020, u l-Ġimgħa, 21 ta' Frar, 2020, mid-9.30 a.m. sas-1.30 p.m., Triq Ġorġ Borg Olivier, se tkun magħluqa għat-traffiku, trasport pubbliku inkluż.

Gwardjani Lokali se jkunu fuq il-post sabiex jiddevjaw it-traffiku.

Il-11 ta' Frar, 2020

KORPORAZZJONI GĦAL SERVIZZI TAL-ILMA

Iċ-Chairman Eżekuttiv, Korporazzjoni għal Servizzi tal-Ilma jgħarraf illi:

Jintlaqgħu offerti/kwotazzjonijiet fil-ġurnata u l-ħin indikati hawn taħt. Il-kwotazzjonijiet/offerti għandhom jintbagħtu online BISS fuq (http://www.etenders.gov.mt).

Sad-9.30 a.m. tal-Erbgħa, 12 ta' Frar, 2020, għal:

Avviż Nru. WSC/T/02/2020. Bażi ta' ftehim għall-provvista u konsenja ta' UPVC pipes għall-Korporazzjoni għal Servizzi tal-Ilma.

MARSA LOCAL COUNCIL

Suspension of Traffic and Parking

The Marsa Local Council notifies that between 6.00 p.m of Friday, 14th February, 2020, and 9.00 a.m. of Saturday, 15th February, 2020, part of Triq Diċembru 13 will be closed.

No parking is allowed in Xatt il-Mollijiet, Triq Belt il-Ħażna and Spencer Hill during the same dates and times.

11th February, 2020

MARSA LOCAL COUNCIL

Suspension of Traffic and Parking

The Marsa Local Council notifies that on Thursday, 20th February, 2020, from 3.00 p.m. till 11.00 p.m. the hereunder mentioned streets will be closed:

Part of Triq Isouard, part of Triq il-Kunċizzjoni, Triq Patri Magri, part of Triq il-Marsa, Triq il-Farfett, Triq San Tumas, Triq Antonio Doublet, Triq Ċentru Ewkaristiku and part of Triq Zerafa. Clearance will occur in Triq Isouard from Triq San Mikiel till Triq Zerafa (bakery side all the way to St Thomas Bridge).

11th February, 2020

RABAT (MALTA) LOCAL COUNCIL

Traffic Suspension

The Rabat (Malta) Local Council notifies that on Wednesday, 19th February, 2020 and Friday, 21st February, 2020, Triq Ġorġ Borg Olivier will be closed for traffic, including public transport, from 9.30 a.m. till 1.30 p.m.

Warden officers shall be on site to divert traffic flow.

11th February, 2020

WATER SERVICES CORPORATION

The Executive Chairman, Water Services Corporation notifies that:

Tenders/quotations will be received on the date and time indicated below. Quotations/tenders are to be submitted online ONLY on (http://www.etenders.gov.mt).

Up to 9.30 a.m. on Wednesday, 12th February, 2020, for:

Advt No. WSC/T/02/2020. Framework agreement for the supply and delivery of UPVC pipes for the Water Services Corporation.

Sad-9.30 a.m. tal-Ħamis, 13 ta' Frar, 2020, għal:

Avviż Nru. WSC/T/06/2020. Provvista u konsenja ta' repair clamps (80mm għal 200mm) għall-Korporazzjoni għal Servizzi tal-Ilma.

Sad-9.30 a.m. tat-Tnejn, 17 ta' Frar, 2020, għal:

Avviż Nru. WSC/T/10/2020. Provvista u konsenja ta' repair clamps, couplings u flange adaptors għal DN700 ductile iron pipes għall-Korporazzjoni għal Servizzi tal-Ilma.

Sad-9.30 a.m. tat-Tlieta, 18 ta' Frar, 2020, għal:

Kwot. Nru. WSC/Q/01/2020. Provvista u konsenja ta' stepped couplings għall-Korporazzjoni għal Servizzi tal-Ilma.

Sad-9.30 a.m. tat-Tnejn, 24 ta' Frar, 2020, għal:

Kwot. Nru. WSC/Q/02/2020. Provvista u konsenja ta' hybrid video recorders – DVR/NVR għall-Korporazzjoni għal Servizzi tal-Ilma.

Sad-9.30 a.m. tal-Ġimgħa, 28 ta' Frar, 2020, għal:

Avviż Nru. WSC/T/04/2020. Xiri ta' GPR Machine għal Utility Detection u prospezzjoni arkeoloġika għall-Korporazzjoni għal Servizzi tal-Ilma.

Sad-9.30 a.m. tal-Ġimgħa, 6 ta' Marzu, 2020, għal:

*Avviż Nru. WSC/T/07/2020. Disinn, provvista, konsenja, installazzjoni u kkummissjonar ta' MCC u rinovar għal boosters tan-Naxxar għall-Korporazzjoni għal Servizzi tal-Ilma.

*Avviż Nru. WSC/T/09/2020. Provvista u konsenja ta' batteriji għal scada outstations u base stations għall-Korporazzjoni għal Servizzi tal-Ilma.

*Avviż Nru. WSC/T/05/2020. Provvista u konsenja ta' circuit breaker panels b'vultaġġ baxx għall-Korporazzjoni għal Servizzi tal-Ilma.

*Avviż Nru. WSC/T/03/2020. Bażi ta' ftehim għall-provvista, konsenja u ħatt ta' UPVC pipes għall-Korporazzjoni għal Servizzi tal-Ilma.

*Avviż Nru. WSC/T/11/2020. Provvista u konsenja ta' 600mm manhole covers u frames għall-Korporazzjoni għal Servizzi tal-Ilma.

Id-dokumenti huma mingħajr ħlas.

*Avviżi li qed jidhru għall-ewwel darba

Id-dokumenti tal-offerti/kwotazzjonijiet jistgħu jinkisbu mill-Electronic Procurement System (http://www.etenders.gov.mt).

Up to 9.30 a.m. on Thursday, 13th February, 2020, for:

Advt No. WSC/T/06/2020. Supply and delivery of repair clamps (80mm to 200mm) for the Water Services Corporation

Up to 9.30 a.m. on Monday, 17th February, 2020, for:

Advt No. WSC/T/10/2020. Supply and delivery of repair clamps, couplings and flange adaptors for DN700 ductile iron pipes for the Water Services Corporation.

Up to 9.30 a.m. on Tuesday, 18th February, 2020, for:

Quot. No. WSC/Q/01/2020. Supply and delivery of stepped couplings for the Water Services Corporation.

Up to 9.30 a.m. on Monday, 24th February, 2020, for:

Quot. No. WSC/Q/02/2020. Supply and delivery of hybrid video recorders – DVR/NVR for the Water Services Corporation.

Up to 9.30 a.m. on Friday, 28th February, 2020, for:

Advt No. WSC/T/04/2020. Purchase of a GPR Machine for Utiliy Detection and Archaeological Prospection to the Water Services Corporation.

Up to 9.30 a.m. on Friday, 6th March, 2020, for:

*Advt No. WSC/T/07/2020. Design, supply, delivery, installation and commissioning of MCC and upgrades for Naxxar boosters for the Water Services Corporation.

*Advt No. WSC/T/09/2020. Supply and delivery of batteries for scada outstations and base stations at the Water Services Corporation.

*Advt No. WSC/T/05/2020. Supply and delivery of low voltage circuit breaker panels for the Water Services Corporation.

*Advt. No. WSC/T/03/2020. Framework Agreement for the Supply, Delivery and Unloading of UPVC Pipes for the Water Services Corporation.

*Advt. No. WSC/T/11/2020. Supply and delivery of 600mm manhole covers and frames for the Water Services Corporation.

No participation fee is required.

*Advertisements appearing for the first time

Tender/quotation documents are obtainable from the Electronic Procurement System (http://www.etenders.gov.

Trid issir reġistrazzjoni sabiex isir użu minn dan is-sit. Operaturi ekonomiċi Maltin jeħtieġ ikollhom l-Organisation eID sabiex ikunu jistgħu jidħlu f'dan is-sit. Iktar informazzjoni tista' tinkiseb mis-sezzjoni tal-FAQ tal-istess sit.

Operaturi ekonomiċi li huma interessati sabiex jipparteċipaw f'dawn is-sejħiet għal offerti huma mħeġġa jieħdu nota tal-workshops organizzati mid-Dipartiment tal-Kuntratti. F'dawn il-workshops, operaturi ekonomiċi jkollhom l-opportunità sabiex isiru jafu aħjar kif għandhom jikkompilaw u jissottomettu l-offerti tagħhom onlajn. Iktar informazzjoni tinsab fid-dokument tal-offerta.

Il-pubbliku jista' jattendi waqt il-ftuħ u r-reġistrazzjoni tal-offerti fil-ħin u d-data msemmija aktar 'il fuq.

Il-11 ta' Frar, 2020

AWTORITÀ TAL-ARTIJIET

L-Uffiċjal Kap Eżekuttiv, Awtorità tal-Artijiet, jgħarraf li:

Offerti ssiġillati għall-avviżi li ġejjin għandhom jintefgħu fil-kaxxa tal-offerti tal-Awtorità tal-Artijiet, il-Berġa tal-Baviera, Il-Belt Valletta, sal-10.00 a.m. tal-Ħamis, 20 ta' Frar, 2020.

Avviż Nru. 1. Bejgħ tale quale ta' Sit fuq wara ta' Plot Nru. 142, Triq il-Ward, Ħaż-Żabbar kif muri bl-aħmar fuq il-pjanta L.D.37/81/47. L-offerti għandhom ikunu akkumpanjati b'Bid-Bond għall-ammont ta' €1,360 skont kif stipulat fil-kundizzjonijiet tal-offerta. Offerti anqas mill-ammont ta' tlettax-il elf u sitt mitt ewro (€13,600) ma jiġux ikkunsidrati. Irid isir il-ħlas ta' €10 għal kull kopja tad-dokument tal-offerta.

Avviż Nru. 2. Bejgħ tale quale ta' sit fi Vjal ir-Riħan kantuniera ma' Vjal in-Naspli, San Ġwann kif muri bl-aħmar fuq il-pjanta P.D.2019_0543. Dan is-sit irid jintuża biss bħala side garden. L-Offerti għandhom ikunu akkumpanjati b'Bid-Bond għall-ammont ta' €7,658 skont kif stipulat fil-kundizzjonijiet tal-offerta. Offerti anqas mill-ammont ta' sitta u sebgħin elf ħames mija ħamsa u sebgħin ewro (€76,575) ma jiġux ikkunsidrati. Irid isir ħlas ta' €50 għal kull kopja tad-dokument tal-offerta.

Avviż Nru. 3. Għotja b'ċens temporanju għal perjodu ta' ħamsa u erbgħin (45) sena tale quale ta' sit fi Triq is-Santi, L-Imġarr Malta kif muri bl-aħmar fuq il-pjanta P.D. 2013_431. Dan is-sit irid jintuża biss għal skopijiet agrikoli jew bħala ġnien. L-Offerti għandhom ikunu akkumpanjati b'Bid-Bond għall-ammont ta' €2,700 kif stipulat fil-kundizzjonijiet tal-offerta. Offerti anqas mill-ammont ta' disa' mitt ewro (€900) fis-sena ma jiġux ikkunsidrati. Irid isir ħlas ta' €10 għal kull kopja tad-dokument tal-offerta.

mt). Registration is required in order to make use of this website. Maltese economic operators need to be in possession of their Organisation eID in order to access this website. More information is available from the FAQ section of the same website.

Economic operators interested in participating in these calls for tender are urged to take note of the workshops being organised by the Department of Contracts. During these workshops, simulations will be carried out so that economic operators familiarise themselves with compiling and submitting their tender online. More information is available in the tender document.

The public may attend during the opening and scheduling of tenders at the time and date specified above.

11th February, 2020

LANDS AUTHORITY

The Chief Executive Officer, Lands Authority, notifies that:

Sealed tenders in respect of the following advertisements have to be deposited in the Tender Box at the Lands Authority, Auberge de Baviere, Valletta, by 10.00 a.m. on Thursday, 20th February, 2020.

Advt No. 1. Sale tale quale of a site at the back of Plot No. 142, Triq il-Ward, Ħaż-Żabbar shown edged in red on plan L.D.37/81/47. Tenders are to be accompanied by a Bid-Bond for the amount of €1,360 as stipulated in the tender conditions. Offers below the amount of thirteen thousand and six hundred euro (€13,600) will not be considered. A fee of €10 will be charged for each copy of the tender document.

Advt No. 2. Sale tale quale of a site at Vjal ir-Riħan corner with Vjal in-Naspli, San Ġwann shown edged in red on plan P.D.2019_0543. This site is to be used only as a side garden. Tenders are to be accompanied by a Bid-Bond for the amount of €7,658 as stipulated in the tender conditions. Offers below the amount of seventy-six thousand five hundred and seventy-five euro (€76,575) will not be considered. A fee of €50 will be charged for each copy of tender document.

Advt No. 3. Grant on a temporary emphyteusis for a period of forty-five (45) years tale quale of a site at Triq is-Santi, Mġarr Malta as shown edged in red on the plan P.D. 2013_431. This site is to be used solely for agricultural or gardening purposes. Tenders are to be accompanied by a Bid-Bond for the amount of €2,700 as stipulated in the tender conditions. Offers below the amount of nine hundred euro (€900) per annum will not be considered. A fee of €10 will be charged for each copy of tender document.

Avviż Nru. 4. Kiri tale quale ta' Garaxx mingħajr l-arja tiegħu f'Nru. 8, Triq il-Knisja, Ta' Xbiex muri bl-aħmar fuq il-pjanta P.D.2019_0549. L-Offerti għandhom ikunu akkumpanjati b'Bid-Bond għall-ammont ta' €3,162 hekk kif stipulat fil-kundizzjonijiet tal-offerta. Offerti anqas mill-ammont ta' elf u erbgħa u ħamsin ewro (€1,054) fis-sena ma jiġux ikkunsidrati. Irid isir ħlas ta' €10 għal kull kopja tad-dokument tal-offerta.

Avviż Nru. 5. Kiri tale quale għal skopijiet agrikoli ta' Sit f'Daħlet il-Mitjar il-Qadim, Birżebbuġa kif muri bl-aħmar fuq il-pjanta P.D.2007_569. L-Offerti għandhom ikunu akkumpanjati b'Bid-Bond għall-ammont ta' €12,318 kif stipulat fil-kundizzjonijiet tal-offerta. Offerti anqas mill-ammont ta' erbat elef mija u sitt ewro (€4,106) fis-sena ma jiġux ikkunsidrati. Irid isir ħlas ta' €50 għal kull kopja tad-dokument tal-offerta.

Avviż Nru. 6. Bejgħ tad-Dirett Dominju Temporanju u ċ-ċens relattiv ta' tnax-il ċenteżmu (€0.12) fis-sena, għaż-żmien li fadal mill-perjodu li jintemm fl-14 t'Awwissu, 2056, regolat skont kuntratt fl-atti tan-Nutar Calcedonio Gatt tal-11 ta' April, 1906, u s-sussegwenti assoluta proprjetà wara li jintemm l-imsemmi ċens temporanju, ta' garaxx immarkat internament bl-ittra 'C' li huwa mibni taħt 'St Patrick's Court', Triq San Ġwann tal-Għargħar, San Ġwann, muri bl-aħmar u mmarkat 'Garage C' fuq pjanta P.D.JO_36_2009 flimkien mad-drtitt tal-aċċess għall-area komuni mmarkata bl-isfar fuq l-istess pjanta P.D.JO_36_2009. L-offerti għandhom ikunu akkumpanjati b'Bid-Bond għall-ammont ta' €1,263 skont kif stipulat fil-kundizzjonijiet tal-offerta. Offerti anqas mill-ammont ta' tnax-il elf sitt mija tlieta u għoxrin ewro (€12,623) ma jiġux ikkunsidrati. Irid isir ħlas ta' €10 għal kull kopja tad-dokument tal-offerta.

Offerti ssiġillati għall-avviżi li ġejjin għandhom jintefgħu fil-kaxxa tal-offerti tal-Awtorità tal-Artijiet, il-Berġa tal-Baviera, Il-Belt Valletta, sal-10.00 a.m. tal-Ħamis, 27 ta' Frar, 2020.

Avviż Nru. 7 Bejgħ tale quale ta' Sit sal-għoli tal-ewwel sular fi Triq il-Għajn kantuniera ma' Triq il-Ktajjen, Is-Swieqi kif muri bl-aħmar u mmarkat bl-ittra 'A' fuq il-pjanta P.D.2019_0112_A. Is-sit muri bl-aħdar u mmarkat 'A1', li huwa mill-ewwel sular 'il fuq, mhuwiex inkluż ma' din l-offerta. L-offerti għandhom ikunu akkumpanjati b'Bid-Bond għall-ammont ta' €1,820 skont kif stipulat fil-kundizzjonijiet tal-offerta. Offerti anqas mill-ammont ta' tmintax-il elf mija sitta u disgħin ewro (€18,196) ma jiġux ikkunsidrati. Irid isir il-ħlas ta' €10 għal kull kopja tad-dokument tal-offerta.

Avviż Nru. 8 Kiri għal skopijiet kummerċjali tal-Fond f'Nru. 114, Triq l-Ifran kantuniera ma' Triq San Duminku, Il-Belt Valletta, muri bl-aħmar fuq il-pjanta P.D. 2010_552_A. L-offerti għandhom ikunu akkumpanjati b'Bid-Bond għall-

Advt No. 4. Lease tale quale of a Garage without its own airspace at No. 8, Triq il-Knisja, Ta' Xbiex, as shown edged in red on the plan P.D.2019_0549. Tenders are to be accompanied by a Bid-Bond for the amount of €3,162 as stipulated in the tender conditions. Offers below the amount of one thousand and fifty-four euro (€1,054) per annum will not be considered. A fee of €10 will be charged for each copy of tender document.

Advt No. 5. Lease tale quale for agricultural purposes of a site at Daħlet il-Mitjar il-Qadim, Birżebbuġa as shown edged in red on the plan P.D.2007_569. Tenders are to be accompanied by a Bid-Bond for the amount of €12,318 as stipulated in the tender conditions. Offers below the amount of four thousand one hundred and six euro (€4,106) per annum will not be considered. A fee of €50 will be charged for each copy of tender document.

Advt No. 6. Sale of the Temporary Directum Dominium and relative groundrent of twelve cents (€0.12) per annum, for the remaining period which expires on the 14th August, 2056, as per deed in the acts of Notary Calcedonio Gatt dated 11th April, 1906, and the absolute ownership after the expiration of the said temporary emphyteusis, of a garage internally marked letter 'C' which is built under 'St Patrick's Court', Triq San Ġwann tal-Għargħar, San Ġwann, shown edged in red and marked 'Garage C' on plan P.D.JO_36_2009 together with the right of access to the common area marked in yellow on the same plan P.D.JO_36_2009. Tenders are to be accompanied by a Bid-Bond for an amount of €1,263 as stipulated in the tender conditions. Offers below the amount of twelve thousand six hundred and twenty-three euro (€12,623) will not be considered. A fee of €10 will be charged for each copy of tender document.

Sealed tenders in respect of the following advertisements have to be deposited in the Tender Box at the Lands Authority, Auberge de Baviere, Valletta, by 10.00 a.m. on Thursday, 27th February, 2020.

Advt No. 7. Sale tale quale of a site up to the height of level one at Triq il-Għajn cornering with Triq il-Ktajjen, Swieqi shown edged in red and marked letter 'A' on plan P.D.2019_0112_A. The area hatched in green marked 'A1', which is from the height of level one upwards, is not included with this tender. Tenders are to be accompanied by a Bid-Bond for the amount of €1,820 as stipulated in the tender conditions. Offers below the amount of eighteen thousand one hundred and ninenty-six euro (€18,196) will not be considered. A fee of €10 will be charged for each copy of the tender document.

Advt No. 8. Lease for commercial purposes of the Premises at No. 114, Triq l-Ifran corner with Triq San Duminku, Valletta, shown edged in red on plan P.D. 2010_552_A. Tenders are to be accompanied by a Bid-

ammont ta' €39,600 hekk kif stipulat fil-kundizzjonijiet tal-offerta. Offerti anqas mill-ammont ta' tlettax-il elf u mitejn ewro (€13,200) fis-sena ma jiġux ikkunsidrati. Irid isir ħlas ta' €50 għal kull kopja tad-dokument tal-offerta.

Avviż Nru. 9 Għotja b'ċens perpetwu revedibbli tale quale ta' sit fir-Raba' ta' Wara l-Bejt Kontrada 'Ta' Xaman', Ta' Sannat, Għawdex kif muri bl-aħmar fuq il-pjanta P.D. 2019_0614. L-Offerti għandhom ikunu akkumpanjati b'Bid-Bond għall-ammont ta' €8,110 kif stipulat fil-kundizzjonijiet tal-offerta. Offerti anqas mill-ammont ta' elfejn seba' mija u tliet ewro (€2,703) fis-sena ma jiġux ikkunsidrati. Irid isir ħlas ta' €50 għal kull kopja tad-dokument tal-offerta.

L-offerti għandhom isiru biss fuq il-formola preskritta li, flimkien mal-kundizzjonijiet rilevanti u dokumenti oħra, tista' tinkiseb mill-Awtorità tal-Artijiet, il-Berġa tal-Baviera, Il-Belt Valletta, f'kull ġurnata tax-xogħol bejn it-8.30 a.m. u 11.45 a.m. Ma ssirx rifużjoni għal flus li jkunu diġà tħallsu għad-dokument tal-offerta.

Il-11 ta' Frar, 2020

AWTORITÀ TAD-DJAR

L-Uffiċjal Kap Eżekuttiv, Awtorità tad-Djar, jgħarraf illi:

Offerti magħluqin għall-Avviżi li ġejjin għandhom jintefgħu fil-kaxxa tal-offerti tal-Awtorità tad-Djar, 22, Triq Pietro Floriani, Il-Furjana, sal-10.00 a.m. ta' nhar il-Ġimgħa, 28 ta' Frar, 2020.

*Avviż Nru. 6/2020. Bejgħ tale quale ta' Garaxx Nru. 1, taħt Sit C, Trejqet Nazju Falzon, Pembroke. Offerti taħt €12,000 ma jiġux ikkunsidrati.

*Avviż Nru. 7/2020. Bejgħ tale quale ta' Garaxx Nru. 2, taħt Sit C, Trejqet Nazju Falzon, Pembroke. Offerti taħt €12,100 ma jiġux ikkunsidrati.

*Avviż Nru. 8/2020. Bejgħ tale quale ta' Store Nru. 90, Triq Erin Serracino Inglott, Bormla. Offerti taħt €21,114 ma jiġux ikkunsidrati.

*Avviż Nru. 9/2020. Kera tale quale ta' Garaxx Nru. 4, taħt Blokki 1-5, Triq ir-Raddiena, Birżebbuġa. Offerti taħt €1,590 fis-sena ma jiġux ikkunsidrati.

*Avviż Nru. 10/2020. Kera tale quale ta' Store 7, Dar ir-Risq, Triq it-Tarzna, l-Isla. Offerti taħt €2,101 fis-sena ma jiġux ikkunsidrati.

*Avviżi li qed jidhru għall-ewwel darba

Bond for the amount of €39,600 as stipulated on the tender conditions. Offers below the amount of thirteen thousand and two hundred euro (€13,200) per annum will not be considered. A fee of €50 will be charged for each copy of tender document.

Advt No. 9. Grant on a perpetual revisable emphyteusis tale quale of a site at Raba' ta' Wara l-Bejt Kontrada 'Ta' Xaman', Ta' Sannat, Gozo as shown edged in red on the plan P.D.2019_0614. Tenders are to be accompanied by a Bid-Bond for the amount of €8,110 as stipulated in the tender conditions. Offers below the amount of two thousand seven hundred and three euro (€2,703) per annum will not be considered. A fee of €50 will be charged for each copy of tender document.

Tenders should only be made on the prescribed form which, together with the relevant conditions and other documents, is obtainable from the Lands Authority, Auberge de Baviere, Valletta, on any working day between 8.30 a.m. and 11.45 a.m. Tender fees are non-refundable.

11th February, 2020

HOUSING AUTHORITY

The Chief Executive Officer, Housing Authority, notifies that:

Sealed tenders in respect of the following adverts have to be deposited in the tender box at the Housing Authority, 22, Triq Pietro Floriani, Floriana, by 10.00 a.m. on Friday, 28th February, 2020.

*Advt No. 6/2020. Sale tale quale of Garage No. 1, underlying Site C, Trejqet Nazju Falzon, Pembroke. Offers below €12,000 will not be considered.

*Advt No. 7/2020. Sale tale quale of Garage No. 2, underlying Site C, Trejqet Nazju Falzon, Pembroke. Offers below €12,100 will not be considered.

*Advt No. 8/2020. Sale tale quale of Store No. 90, Triq Erin Serracino Inglott, Bormla. Offers below €21,114 will not be considered.

*Advt No. 9/2020. Rent tale quale of Garage No. 4, underlying Blocks 1-5, Triq ir-Raddiena, Birżebbuġa. Offers below €1,590 annually will not be considered.

*Advt No. 10/2020. Rent tale quale of Store 7, Dar ir-Risq, Triq it-Tarzna, Isla. Offers below €2,101 annually will not be considered.

*Advertisements appearing for the first time

Id-dokumenti tal-offerti huma mingħajr ħlas u jistgħu jinkisbu mill-uffiċċju tal-Awtorità tad-Djar.

L-Awtorità żżomm id-dritt li tirrifjuta kull offerta, anke l-aktar waħda vantaġġuża.

Il-11 ta' Frar, 2020

DIRETTORAT GĦALL-KWALITÀ U L-ISTANDARDS,
DIVIŻJONI DWAR NIES U STANDARDS,
UFFIĊĊJU TAL-PRIM MINISTRU

Sejħa għall-Kwotazzjonijiet

Id-Direttur għall-Kwalità u l-Istandards jgħarraf illi kwotazzjonijiet rigward dan l-avviż jintlaqgħu sa nofsinhar CET ta' nhar l-Erbgħa, 19 ta' Frar, 2020. L-offerti għandhom jintbagħtu online BISS fuq (qualityandstandards-opm@gov.mt).

Kwot. Nru. QSD/1/2020. Provvista ta' servizzi ta' mystery shopping f'uffiċċji tas-Servizz Pubbliku fis-settur tat-taxxa u finanzi.

Id-dokumenti tal-offerta jistgħu jinkisbu biss minn (qualityandstandards-opm@gov.mt).

Ma trid issir l-ebda reġistrazzjoni sabiex l-offerti jiġu sottomessi. Id-Direttorat iżomm id-dritt li jirrifjuta l-offerta sħiħa jew parti minnha, jew l-offerti kollha mitfugħa jew parti minnhom, inkluż l-aktar vantaġġjuża/i. Proposti li jaslu tard ma jiġux ikkunsidrati.

Il-11 ta' Frar, 2020

Tender documents are free of charge and can be obtained from the Housing Authority's office.

The Housing Authority reserves the right to refuse any tender, even the most advantageous.

11th February, 2020

QUALITY AND STANDARDS DIRECTORATE,
PEOPLE AND STANDARDS DIVISION,
OFFICE OF THE PRIME MINISTER

Call for Quotations

The Director Quality and Standards notifies that quotations in respect of the following notice will be received up to noon CET of Wednesday, 19th Februrary, 2020. Tenders are to be submitted online ONLY to (qualityandstandards-opm@gov.mt).

Quot. No. QSD/1/2020. Provision of mystery shopping services in Public Service offices in the area of tax and finance.

Quotation documents are only obtainable by sending an email to (qualityandstandards-opm@gov.mt).

No registration is required in order to submit offers. The Directorate reserves the right to refuse in part or in whole any or all of the quotations submitted, including the most advantageous. Late submissions will not be considered.

11th February, 2020

Fondi Strutturali u ta' Investiment Ewropej 2014-2020
Rata ta' kofinanzjament: 80% Fondi mill-Unjoni Ewropea: 20% Fondi Nazzjonali

European Structural and Investment Funds 2014-2020
Co-financing rate: 80% European Union Funds; 20% National Funds

AVVIŻI TAL-QORTI – *COURT NOTICES*

179

Bandu għall-Kuraturi

Repubblika ta' Malta

Lill-Marixxall tal-Qrati

B'digriet mogħti minn din il-Qorti fis-27 ta' Jannar, 2020, fuq talba ta' Maleth Aero AOC Limited ġie ordnat biex jintgħażlu kuraturi deputati sabiex jirrappreżentaw lis-soċjetà konvenuta Sea Air d.o.o. fl-atti tar-Rikors numru

Bann for Curators

Republic of Malta

To the Marshall of the Court

By means of a decree given by this Court on the 27th January, 2020, following a request of Maleth Aero AOC Limited it was ordered that deputy curators be chosen to represent the respondents Sea Air d.o.o. in the records of the

589/2018FDP, fl-ismijiet Maleth Aero AOC Limited vs ir-Reġistratur, Qrati Ċivili u Tribunali et u kuraturi deputati u fl-atti l-oħra relattivi u sussegwenti.

Permezz ta' Rikors ippreżentat fil-Prim'Awla tal-Qorti Ċivili fis-6 ta' Ġunju, 2018, fl-ismijiet Maleth Aero AOC Limited (C 54721) vs ir-Reġistratur tal-Qrati Ċivili u Tribunali, Sea Air d.o.o. soċjetà reġistrata ġewwa r-Repubblika tal-Kroazja bin-numru MBS 030153497 ta' 67, Vukavorska Street 31207 Klisa/Osijek, il-Kroazja u l-Avukat Dottor Antoine Cremona (KI 11980G) f'ismu proprju u f'isem id-ditta tal-Avukati Ganado Advocates u l-PL Madeleine Firman fejn Maleth Aero AOC Limited (C 54721) ai termini tal-Artikolu 64 tal-Kap. 12 tal-Liġijiet ta' Malta esponiet bir-rispett:

Illi dan huwa rikors ta' ritassa li qed jiġi mressaq ai termini tal-Artikolu 64 tal-Kodiċi ta' Organizzazzjoni u Proċedura Ċivili u dan sabiex tiġi attakkata taxxa maħruġa wara l-kawża nru 652/16LM (it-taxxa attakkata qed tiġi annessa bħala Dok. MA1).

Illi permezz ta' rikors maħluf tal-4 ta' Awwissu, 2016, Sea Air d.o.o. (minn issa 'l quddiem Sea Air) kumpanija estera kif lokalment rappreżentata mill-mandatarju speċjali tagħhom l-Avukat Dottor Antoine Cremona, intavolat proċeduri ġudizzjarji fl-ismijiet Sea Air d.o.o. soċjetà reġistrata ġewwa r-Repubblika tal-Kroazja bin-numru MBS 030153497 ta' 67, Vukovarska Street 31207 Klisa/Osijek, il-Kroazja kif lokalment rappreżentata mill-mandatarju speċjali tagħha l-Avukat Dottor Antoine Cremona (KI 11980G) vs Maleth Aero AOC Limited (Rikors Ġuramentat Nru 652/16LM). F'dawn il-proċeduri, Sea Air kienet patroċinata mill-istess Avukat Cremona u minn avukati oħra fi ħdan id-ditta Ganado Advocates liema ditta wkoll għalhekk qed tiġi ċċitata f'dawn il-proċeduri ta' ritassa;

Illi l-imsemmija kawża ġiet eventwalment kanċellata mill-Qorti fis-6 ta' Marzu, 2017;

Illi in suċċint, tant biex jingħata sfond tal-fatti li taw lok għall-kawża, Sea Air kienet qed tallega illi Maleth Aero AOC Limited (Maleth) bħala operatriċi ta' inġenju tal-ajru tat-tip Boeing 737-300 li tiegħu Sea Air kienet charterer, kisret Aircraft Charter Agreement tat-30 ta' Ġunju, 2015. B'mod partikolari, fil-premessi tagħha, Sea Air irreferiet għal episodju fejn, allegatament, 'il fuq minn elf (1000) passiġġier tħallew l-art ġewwa l-Ġermanja u ġewwa l-Kosovo.

Fid-dawl ta' dawn il-premessi, Sea Air talbet lill-Qorti:

i. Tiddikjara u tiddeċiedi illi s-soċjetà konvenuta Maleth kisret l-obbligi kuntrattwali pattwiti bejn il-partijiet;

ii. Tiddikjara lis-soċjetà konvenuta Maleth responsabbli għad-danni kaġunati lis-soċjetà Sea Air;

Application 589/2018FDP, in the names Maleth Aero AOC Limited vs The Registrar, Civil Courts and Tribunals et and deputy curators and in the other relative and subsequent acts.

By means of an Application, filed in the First Hall Civil Court, in the names Maleth Aero AOC Limited (C 54721) vs The Registrar, Civil Courts and Tribunals, Sea Air d.o.o. a company registered in the Republic of Croatia with number MBS 030153497 of 67, Vukavorska Street 31207 Klisa/Osijek, Croatia and Advocate Doctor Antoine Cremona (ID 11980G) in his own name and on behalf of the firm Ganado Advocates and PL Madeleine Firman on the 6th June, 2018, the applicant company Maleth Aero AOC Limited (C 54721) in terms of Article 64 of Chapter 12 of the Laws of Malta premised with respect:

That this is an application for the impugnment of assessment of the taxed bill of costs filed in terms of Article 64 of the Code of Organisation and Civil Procedure and this to impugn the taxed bill of costs issued in the case number 652/16LM (the bill of costs which is beign impugned is being here attached and marked as Doc. MA1);

By means of a sworn application of the 4th August, 2016, Sea Air d.o.o. (from now onwards called Sea Air) foreign company and locally represented by the special mandatory Advocate Doctor Antoine Cremona, filed judicial procedures in the names Sea Air d.o.o. a company registered in the Republic of Croatia with number MBS 030153497 of 67, Vukavorska Street 31207 Klisa/Osijek, Croatia and locally represented by the special mandatory Advocate Doctor Antoine Cremona (ID 11980G) vs Maleth Aero AOC Limited (Sworn Application number 652/16LM). In these procedures Sea Air was assisted by Advocate Cremona and by other lawyers in the same law firm that is Ganado Advocates which firm is for this reason also being cited in these proceedings impugning the taxed bill of costs;

The said case was eventually cancelled by the Court on the 6th March, 2017;

In short, and to give a background of the facts that led to these proceedings, Sea Air was alleging that Maleth Aero AOC Limited (Maleth) as operator of an aircraft of type Boeing 737-300 for which Sea Air was charterer, violated the Aircraft Charter Agreement of the 30th June, 2015. In particular, in its premises Sea Air referred to the episode where, allegedly, it left stranded not less than 1000 passengers in Germany and in Kosovo.

Due to these facts, Sea Air requested this Court:

i. To declare and decide that the respondent company Maleth violated the obligations as contractually agreed between the parties in this case;

ii. To declare that the respondent company Maleth responsabile for the damages caused to the company Sea Air;

iii. Tillikwida d-danni sofferti mis-soċjetà attriċi Sea Air konsistenti fi spejjeż reali u telf ta' negozju, okkorrendo bil-ħatra ta' periti nominandi;

iv. Tikkundanna lill-konvenuti sabiex iħallsu dak l-ammont hekk likwidat lill-atturi bl-imgħaxijiet dovuti skont il-liġi sad-data tal-pagament effettiv u bl-ispejjeż kontra s-soċjetà konvenuta Maleth illi minn issa qed tiġi inġunta in subizzjoni.

Min-naħa tagħha, Maleth, minbarra li laqgħet għal dawn it-talbiet b'numru ta' eċċezzjonijiet proċedurali u fil-mertu, ressqet wkoll kontrotalba illi fiha sostniet illi kienet Sea Air illi kisret obbligi kuntrattwali assunti minnha fl-Aircraft Charter Agreement fuq riferit, kif ukoll f'agreements oħra anċillari u li dan wassal għal danni u spejjeż.

Illi fid-dawl ta' dan, Maleth talbet lill-Qorti:

i. Tiddikjara u tiddeċiedi illi s-soċjetà Sea Air d.o.o. obbligat ruħha kuntrattwalment illi tutilizza n-numru ta' block hours minimi li l-istess Sea Air d.o.o. ai termini tal-Aircraft Charter Agreement u tħallas lis-soċjetà Maleth Aero AOC Limited il-Base Rental għan-numru ta' siegħat u bir-rata miftiehma fl-istess Aircraft Charter Agreement tat-30 ta' Ġunju, 2015;

ii. Tiddikjara u tiddeċiedi sussegwentement illi s-soċjetajiet Sea Air d.o.o. hija debitriċi tas-soċjetà Maleth Aero AOC Limited;

iii. Tillikwida dik is-somma dovuta mis-soċjetajiet Sea Air d.o.o. lis-soċjetà Maleth Aero AOC Limited u rappreżentanti l-Base Rental fir-rigward ta' dak in-numru ta' block hours li s-soċjetà Sea Air d.o.o. naqset li tutilizza bi ksur tal-obbligi minnha assunti u kalkolati bir-rata pattwita bejn il-partijiet;

iv. Tikkundanna lis-soċjetajiet Sea Air d.o.o. tħallas is-somma rappreżentanti Base Rental likwidata;

v. Tiddikjara u tiddeċiedi illi s-soċjetà Sea Air d.o.o. hija debitriċi tas-soċjetà Maleth Aero AOC Limited ai termini tal-1 ta' Marzu, 2016, f'dik is-somma rappreżentanti operating fee li s-soċjetà Sea Air d.o.o. naqset milli tħallas lis-soċjetà Maleth Aero AOC Limited;

vi. Tillikwida dik is-somma rappreżentanti Operating Fees dovuti mis-soċjetà Sea Air d.o.o. lis-soċjetà Maleth Aero AOC Limited;

vii. Tikundanna lis-soċjetà Sea Air d.o.o. tħallas is-somma rappreżentanti Operating Fees hekk likwidati;

viii. Tiddikjara u tiddeċiedi illi s-soċjetà Maleth Aero AOC Limited inkorriet spejjeż u danni b'riżultat ta' inadempjenza u ksur tal-obbligi kuntrattwali pattwiti bejn il-partijiet;

iii. Liquidates the damages suffered by the plaintiff Sea Air consisting of real costs and loss of business, by means of the nomination of architects;

iv. Condemns the respondents to pay the liquidated sum by the applicants together with the interest due according to law till the date of effective payment and with costs against the respondent company Maleth that is from now summoned so that a reference to its oath be made.

On their part Maleth responded to these requests by a number of procedural pleases and on the merits, they also filed a counter-claim where they alleged that Sea Air had breached the contractual obligations it assumed in the Aircraft Charter Agreement above mentioned, and also other ancillary agreements and this caused damages and costs.

Due to this, Maleth requested this Court:

i. To declare and decide that the company Sea Air d.o.o. obliged itself contractually to utilse the minimum number of block hours that the same Sea Air d.o.o. in term of the Aircraft Charter Agreement and pay the company Maleth Aero AOC Limited the Base Rental for a number of hours and at the agreed rate in the same Aircraft Charter Agreement of the 30th June, 2015;

ii. Declare and decide subsequently that the company Sea Air d.o.o. is debtor of the company Maleth Aero AOC Limited;

iii. Liquidate that sum due by the company Sea Air d.o.o. to Maleth Aero Limited and which represents the Base Rental regarding that number of block hours that the company Sea Air d.o.o. failed to utilise in violation of the obligation it assumed and calculated at the agreed rate between the parties;

iv. Condemns the company Sea Air d.o.o. pay the amount representing the Base Rental, as liquidated;

v. Declares and decides that the company Sea Air d.o.o. is debtor of the company Maleth Aero AOC Limited in terms of 1st March, 2016, for that sum representing the operating fee tha the company Sea Air d.o.o. faile to pay the company Maleth Aero AOC limited;

vi. Liquidates that sum representing the Operating Fees due from the company Sea Air d.o.o. to the company Maleth Aero AOC Limited;

vii. Condems the company Sea Air d.o.o. to pay the amount liquidated representing Operating Fees;

viii. Declares and decides that the company Maleth Aero AOC Limited incurred costs and suffered damages as a result of the violation of the contractual obligations agreed between the parties;

ix. Tiddikjara lis-soċjetà Sea Air d.o.o. responsabbli għall-ispejjeż inkorsi u għad-danni kkaġunati lis-soċjetà Maleth Aero AOC Limited;

x. Tilllikwida l-ispejjeż inkorsi u d-danni sofferti mis-soċjetà Maleth Aero AOC Limited okkorrendo bil-ħatra ta' periti nominandi;

xi. Tikkundanna lis-soċjetà Sea Air d.o.o. sabiex tħallas dik is-somma hekk likwidata lis-soċjetà Maleth Aero AOC Limited.

Għal kull buona fini, ir-rikorrenti qiegħda tesebixxi kopja tar-rikors maħluf ta' Sea Air et (Dok. MA2) kif ukoll tar-risposta u kontrotalba ta' Maleth (Dok. MA3) filwaqt illi tirriserva illi 'l quddiem titlob l-allegazzjoni tal-atti.

Kif ġa ntqal, il-kawża fuq imsemmija ġiet kanċellata fis-6 ta' Marzu, 2017. F'dak l-istadju kienu għadhom qed jiġu trattati eċċezzjonijiet preliminari ta' natura strettament proċedurali (inkluż jekk Sea Air kellhiex il-personalità ġuridika u/jew locus standi illi tipproċedi). Ma kienu tressqu ebda provi, dokumentarji jew permezz ta' xhieda, dwar il-mertu tal-każ.

Illi jirriżulta illi fit-23 ta' Frar, 2018, ir-Reġistratur ħadem it-taxxa tal-ispejjeż annessa bħala Dok. MA 1. Nhar it-8 ta' Mejju, 2018, Maleth ġiet notifikata b'ittra uffiċjali li biha qed tintalab tħallas lir-Reġistratur tal-Qrati s-somma eżorbitanti ta' €47,163.20 allegatament dovuta bħala drittijiet tar-Reġistratur inkonnessjoni mal-kawża. Maleth qiegħda għalhekk tqis din id-data tan-notifika bħala data meta jiskatta t-terminu ta' xahar previst fl-Artiklu 64 tal-Kap. 12 tal-Liġijiet ta' Malta.

Illi huwa ċar illi kemm fil-kawża mressqa minn Sea Air kif ukoll fil-kontrotalba ta' Maleth, qed jintalbu danni li għadhom mhux likwidati. Issa lil Maleth u lill-avukati li jippatroċinawha ma jirrizultalhomx illi l-partijiet f'din il-kawża jew l-avukati tagħhom qatt intalbu jippreżentaw nota konġunta li permezz tagħha jaqblu fuq il-valur tat-talbiet rispettivi.

Illi jidher fil-fatt illi kien ir-Reġistratur intimat illi, unilaterlament, wasal għall-konklużjonijiet tiegħu dwar il-valur tal-kawża. Minn dokumenti ottjenuti mill-proċess tal-kawża 652/16 (Dok MA4) fil-fatt, jirriżulta illi s-somma li Maleth intalbet tħallas mir-Reġistratur tirreferi għall-kontrotalba mressqa minn Maleth, u jidher illi nħadmet fuq valur ta' €5,145,281.89 li wasal għalih ir-Reġistratur minn jeddu. Dan il-valur jidher illi nħadem billi r-Reġistratur ħadem hekk:

- Talba għad-danni msejsa fuq in-nuqqas ta' Sea Air li tuża n-numru minimu ta' block hours: ir-Reġistratur naqqas il-block hours utilizzati (130.25) mit-total miftiehem ta' 2,190

ix. Declares that the companies Sea Air d.o.o. is responsible for the incurred costs and caused damages to the company Maleth Aero AOC Limited;

x. Liquidates the costs incurred and the damages suffered by the company Maleth Aero AOC Limited by the nomination of architects;

xi. Condemns the company Sea Air d.o.o. to pay that liquidated amount to the company Maleth Aero AOC Limited.

For all intents and purposes, the applicants are exhibiting a copy of the sworn application of Sea Air et (Doc. MA2) and also of the defences and counter-claim of Maleth (Doc. MA3) whilst reserving the right to request that the acts of these proceedings are made part of these current proceedings in the future.

As already said, the case mentioned was cancelled on the 6th March, 2017. At that stage the preliminary defences which were purely of a procedural nature (including whether Sea Air had a juridical personality and/or legal standing to proceed) were still being tackled. No evidence, whether documentary or through witnesses, had been filed in relation to the merits of the case.

It results that on the 22nd February, 2018, the Registrar computed the bill of costs attached as Doc. MA 1. On the 8th May, 2018, Maleth was notified by a judicial letter to pay the Registrar of Courts the exorbitant sum of €47,163.20 allegedly due as fees to the Registrar in connection with the case. Maleth is thus considering the date of this service as the date from when the period of one month in terms of Article 64 of Chapter 12 of the Laws of Malta, starts to run.

It is clear that both in the case brought forward by Sea Air and also the counter-claim of Maleth, damages that are still not liquidated were being requested. It does not result, neither to Maleth nor to the lawyers who represent it, that the parties in this case or their lawyers were ever requested to file a joint note by means of which they agree on the value of the respective claims.

It appears that in fact it was the respondent Registrar, who unilaterally arrived to his conclusions regarding the value of the case. From documents obtained from the court file bearing reference number 652/16 (Doc. MA4), in fact it resulted that the amount that Maleth was requested to pay by the Registrar refers to the counter-claim filed by Maleth, and it appears that it was worked on the value of €5,145,281.89 which the Registrar arrived at on his own initiative. It appears that this value was computed as follows:

- A claim for damages based on default of Sea Air to use the minimum of block hours: the Registrar has reduced the block hours used (130.25) reduced them from the agreed

block hour imsemmi fil-kontrotalba u mmultiplika b'rata ta' USD3,000 biex wasal għal somma ta' USD6,179,250;

- Talba għal ħlas ta' operating fees: ir-Reġistratur ikkalkula illi l-Operating Fees li kellhom jitħallsu lil Maleth kienu ta' USD15,000 fix-xahar għal tnax-il xahar b'dan li wasal għal somma ta' USD180,000.

Abbażi tal-valur totali, imbagħad, ir-Reġistratur għadda biex ikkalkula l-ispejjeż tal-kawża, b'dan illi wasal għas-somma konsiderevoli mitluba.

Għandu jingħad illi ai termini tal-Kap 12 tal-Liġijiet ta' Malta, senjatament Skeda A, Tariffa A:

4(1) Meta l-valur tat-talba ma jkunx ċert jew likwidu, u ma jistgħux jiġu intaxxati d-drittijiet skont il-paragrafu 3 (ċjoè d-dritt tar-reġistru ma jkunx jista' jiġi intaxxat fuq valur stabbilit jew fuq valur li jista' jiġi stabbilit skont il-liġijiet mill-att innifsu), il-valur tat-talba jigi intaxxat skont ir-regoli li gejjin:

(f) F'kawżi fejn it-talba tkun biex il-Qorti tiddikajra li l-attur ikollu xi dritt kontra xi persuna oħra, liema dritt wieħed għandu raġonevolment jassumi li jiġi segwit minn likwidazzjoni tal-ammont dovut, ukoll jekk dik il-likwidazzjoni ma tkunx ġiet mitluba fit-talba, l-attur għandu, flimkien mat-talba tiegħu, jissottometti dikjarazzjoni maħlufa li turi l-ammont bejn wieħed u ieħor li jaħseb li jkun jista' jitlob jekk jiġi stabbilit id-dritt tiegħu u l-valur li għandu jiġi intaxxat ikun il-valur dikjarat mill-attur.

… omissis …

Illi in vista tas-suespost, u għar-raġunijiet li ser jiġu spjegati f'iżjed dettall aktar 'l isfel, Maleth tikkontendi li t-taxxa tad-drittijiet u spejjeż emmessa mir-Reġistratur tal-Qorti nħadmet u nħarġet b'mod skorrett kemm għaliex ma ġietx segwita l-proċedura stabbilita fil-liġi u kkonfermata fil-prassi solita tar-Reġistratur, kif ukoll għaliex il-kalkolu huwa, fi kwalunkwe każ, żbaljat.

Illi għalhekk l-esponenti tixtieq jattakkaw din it-taxxa bħla waħda irregolari.

Illi l-gravami ta' Maleth f'din il-proċedura ta' ritassa huma essenzjalment tlieta:

i. Fl-assenza ta' sentenza tal-Qorti li tillikwida d-danni jew nota li biha Maleth u Sea Air jaqblu fuq il-valur tal-pretensjonijiet reċiproċi tagħhom, ir-Reġistratur ma kellux jgħaddi biex unilateralment jikkalkula l-valur tad-danni da liquidarsi. Dan multo magis meta l-valur mhuwiex faċilment determinabbli mill-proċess;

ii. Il-kalkolu huwa fi kwalunkwe każ żbaljat u esaġerat;

amount of 2,190 block hour mentioned in the counter-claim and multiplied at a rate of USD 3,000 to come to the sum of USD6,179,250;

- Request for payment of operating fees: the Registrar calculated that the Operating Fees that had to be paid to Maleth were of USD15,000 per month and for twelve months for the sum of USD 180,000.

On the basis of the total value, then, the Registrar continued to add the costs of the case and to this led to the considerable sum which is being claimed.

It is to be said that in terms of Chapter 12 of the Laws of Malta, that is Schedule A, Tariff A:

4(1) When the value of a claim is uncertain or indeterminate and the fees stated in paragraph 3 cannot be applied, the value of the claim shall be assessed in accordance with the following rules:

(f) In causes where the claim is for the Court to declare the existence of a right of the claimant against any other person which right may reasonably be inferred to be followed by a liquidation of the amount due, even if such liquidation is not requested in the claim, the claimant shall be obliged together with his claim to submit a sworn declaration stating thebapproximate sum which he believes he couldbclaim if his right is established, and the value tobbe assessed shall be the value declared by the claimant:

… omissis …

In view of the above, and for the reasons that will be explained in detail hereunder, Maleth contends that taxed bill of costs issued by the Court Registrar was computed and issued incorrectly both since the procedure set out by law and confirmed in the customary practice of the Registrar was not followed, and also becasue the computation is, in any event, incorrect.

So the applicants wish to impugn this taxed bill of costs as irregular.

That the complaints of Maleth in this procedure impugning the taxed bill of costs are essentially three:

i. In the absence of a court judgement that liquidates the damages or in the absence of a note by means of which Maleth and Sea Air agree on the respective value of the claims, the Registrar should not have proceeded to calculate the amount of damages which had to be liquidated. This is even more so when the value is not easily ascertainable from the court file;

ii. That the calculations are in any case are wrong and exaggerated;

iii. Ma tqiesx il-fatt illi l-kawża ġiet kanċellata.

… omissis …

Illi għaldaqstant in vista tas-suespost u għar-raġunijiet premessi, ir-rikorrenti Maleth ai termini tal-Artikolu 64 tal-Kapitolu 12 tal-Liġijiet ta' Malta titlob bir-rispett li din l-Onorabbli Qorti jogħġobha, prevja kwalunkwe dikjarazzjoni neċessarja u opportuna:

i. Tħassar u tirrevola t-taxxa tad-dritt annessa bħala Dok. MA1 li ġiet maħduma mir-Reġistratur tal-Qorti nhar it-22 ta' Frar, 2018;

ii. Tordna li t-taxxa tad-drittijiet suriferita tinħadem mill-ġdid abbażi ta' kalkolu jew somma verjuri kif din l-Onorabbli Qorti jidhrilha xieraq;

iii. Tagħti dawk l-ordnijiet jew provvediment li jidhrilha xierqa u opportuni fiċ-ċirkustanzi.

Bl-ispejjeż kontra l-intimati

Rikorrenti: Maleth Aero AOC Limited (C 54721) Area 3, Security Gate 1, Ajruport Internazzjonali ta' Malta, Ħal Luqa LQA 3290

Notifika: Kuraturi deputati

Ir-rikors fl-ismijiet Maleth Aero AOC Limited vs ir-Reġistratur Qrati Ċivili u Tribunali et, rikors numru 589/2018FDP, jinsab differit għas-smigħ għas-17 ta' Marzu, 2020, fl-10.00 a.m.

Int għaldaqstant ordnat li twaħħal kopja uffiċjali ta' dan il-bandu fid-daħla ta' din il-Qorti Superjuri u ssejjaħ b'dan lil kull min irid jidħol bħala kuratur biex jidher fi żmien sitt ijiem f'dan ir-Reġistru u jagħmel b'nota d-dikjarazzjoni illi huwa jidħol għal dan.

Int ordnat ukoll li tgħarraf lil kull wieħed illi jekk ma jagħmilx din id-dikjarazzjoni fiż-żmien fuq mogħti din il-Qorti tgħaddi biex tagħżel Kuraturi tal-Uffiċċju.

U wara li tkun għamilt dan, jew jekk tiltaqa' ma' xi xkiel fl-eżekuzzjoni ta' dan il-bandu ,inti għandek tgħarraf minnufih lil din il-Qorti.

Mogħti mill-Qorti Superjuri hawn fuq imsemmija bix-xhieda tal-Onor. Imħallef Francesco Depasquale LLM (IMLI) LLD, Duttur tal-Liġi.

Illum 27 ta' Jannar, 2020

Reġistru tal-Qrati Superjuri, illum 7 ta' Frar, 2020

ALEXANDRA DEBATTISTA
Għar-Reġistratur, Qrati Ċivili u Tribunali

iii. And taking into account the fact that the case was cancelled.

… omissis …

Thus in view of the above and for the reasons premised, the applicant Maleth in terms of Article 64 of Chapter 12 of the Laws of Malta requests with respect this Honourable Court such that, subject to any necessary and opportune declaration, it:

ii. Cancels and revokes the taxed bill of costs attached as Doc. MA1 that was computed by the Court Registrar on the 22nd February, 2018;

ii. Orders that the mentioned taxed bill of costs is computed again on the basis of a calculation or a lesser sum as this Court deems fit;

iii. Gives all those orders and directors that it deems fit and opportune in the circumstances.

With costs against the respondents

Applicants: Maleth Aero AOC Limited (C 54721), Area 3, Security Gate 1, Malta International Airport, Ħal Luqa LQA 3290

Notification: Deputy curators

The application in the names Maleth Aero AOC Limited vs The Registrar, Civil Courts and Tribunals et noe, Application Number 589/2018FDP, has been postponed for hearing to the 17th March, 2020, at 10.00 a.m.

You are therefore ordered to affix an official copy of this bann at the entrance of this Superior Court and to summon whosoever wishes to act as curator to appear before this registry within six days and by means of a minute to submit a declaration that he wishes so to act.

You are also ordered to inform each one that if he fails to make this declaration within the stipulated time, the Court will proceed to the selection of Curators of Office.

And after so acting or if you should encounter any difficulty in the execution of this bann, you are to inform forthwith this Court.

Given by the Civil Court First Hall, abovementioned, with the witness of the Hon. Mr Justice Francesco Depasquale LLM (IMLI) LLD, Doctor of Laws.

Today 27th January, 2020

Registry of the Superior Courts, today 7th February, 2020

ALEXANDRA DEBATTISTA
For the Registrar, Civil Courts and Tribunals

180

Permezz ta' digriet mogħti fil-5 ta' Diċembru, 2019, mill-Bord li Jirregola l-Kera fl-atti tar-rikors fl-ismijiet Francis Darmanin et vs Emanuel Mifsud, Rikors Nru 220/2019JD, ġiet ordnata s-segwenti pubblikazzjoni biex isservi ta' notifika fil-konfront tal-intimat Emanuel Mifsud a tenur tal-Artikolu 187(3) et sequitur tal-Kodiċi ta' Organizzazzjoni u Proċedura Ċivili (Kap. 12).

Permezz ta' rikors fl-ismijiet Francis Darmanin (KI 863649M), Isabelle Darmanin Godano (KI 997150M), Dorothea Darmanin (KI 972048M) u Mary Rose Vella Haber (KI 332152M) vs Emanuel Mifsud (KI 65960M), ippreżentat fil-Bord li Jirregola l-Kera fid-9 ta' Ottubru, 2019, ir-rikorrenti Francis Darmanin et esponew bir-rispett u Francis Darmanin ikkonferma bil-ġurament:

Illi l-esponenti huma koproprjetarji tal-fond Flat 1, St Joseph Flats, Pjazza Medjatriċi, Ħaż-Żabbar;

Illi dan il-fond ilu snin twal mikri lill-intimat, bl-iskadenza li jmiss hija fit-30 ta' Ottubru, 2019, u bl-aħħar kera li tħallset kienet fl-ammont annwu ta' €388.28 pagabbli fl-ammont ta' €97.07 kull tliet xhur bil-quddiem;

Illi permezz ta' ittra uffiċjali ppreżentata fid-9 ta' Settembru, 2019 (Dok. A), il-kirja tal-fond lokat ġiet terminata b'effett immedjat minħabba ċirkostanzi serji li jagħtu lok għar-rexxissjoni tal-kuntratt ta' lokazzjoni u dan peress li l-intimat m'għadux jokkupa dan il-fond bħala r-residenza ordinarja tiegħu u qed iżomm il-fond magħluq bil-konsegwenza li qed jiġu kkawżati ħsarat fl-istess fond;

Illi minkejja li bl-imsemmija ittra uffiċjali r-rikorrenti interpellaw lill-intimat sabiex jivvaka mill-fond lokat u jirritorna l-fond vakanti lill-esponenti qua sidien tal-istess fond, l-intimat xorta baqa' inadempjenti, u għalhekk kellha ssir din il-kawża;

Illi l-esponenti jafu personalment b'dawn il-fatt u fl-opinjoni tal-esponenti, l-intimat m'għandu l-ebda difiża xi jressaq kontra t-talbiet taħt dedotti, u għalhekk jitolbu li r-rikors jiġi trattat bil-proċedura sommarja a tenur tal-Artikolu 16A tal-Kap. 69 tal-Liġijiet ta' Malta.

Għaldaqstant, għar-raġunijiet fuq esposti, l-esponenti jitolbu bir-rispett lil dan l-Onorabbli Bord sabiex jogħġbu, prevja kwalunkwe dikjarazzjoni, ordni u/jew provvediment neċessarji u opportun:

1. Jiddeċiedi dan ir-rikors bid-dispensa tas-smigħ a tenur tal-Artikolu 16A tal-Kapitolu 16 tal-Liġijiet ta' Malta;

By means of a decree of the 5th December, 2019, of the Rent Regulation Board, in the records of the Application in the names Francis Darmanin et vs Emanuel Mifsud, Application Number 220/2019JD, the following publication was ordered for the purpose of effecting service on the respondent Emanuel Mifsud in terms of Article 187(3) et sequitur of the Code of Organisation and Civil Procedure (Cap. 12).

By means of an application in the names Francis Darmanin (ID 863649M), Isabelle Darmanin Godano (ID 997150M), Dorothea Daramnin (ID 972048M) and Mary Rose Vella Haber (ID 332152M) vs Emanuel Mifsud (ID 65960M) filed before the Rent Regulation Board on the 9th October, 2019, the applicant Francis Darmanin et request with respect and Francis Darmanin confirmed on oath that:

The applicants are co-owners of the premises Flat 1, St Joseph Flats, Pjazza Medjatriċi, Ħaż-Żabbar;

That these premises have been leased to the respondent for a long time, the next instalment falling due on the 30th October, 2019, and the last paid rent is that of the yearly amount of €388.28 payable in the amount of €97.07 every three months in advance;

By means of a judicial letter filed on the 9th September, 2019 (Doc. A), the lease of the said premises was terminated with immediate effect because of serious circumstances that led to the rescission of the lease agreement and this because the respondent is not occupying the premises as his ordinary residence and is keeping the premises closed with the consequence that damages are caused in the same premises;

That although, by means of the same judicial letter, the applicants solicited the respondent to vacate from the same premises and return the premises vacant to the applicants here the owners of the same premises, the respondent remained in default, and so this case had to be filed;

That the applicants know these facts personally and in their opinion the respondent does not have any defences to bring to these requests, and thus are requesting so that this application will be decided summarily without proceeding to trial according to Article 16A of Chapter 69 of the Laws of Malta.

Thus, for the reasons above mentioned, the applicants request with respect that this Honourable Court, subject to any declaration, orders and/or necessary and opportune provisions:

1. Decides this application requests summarily without proceeding to trial according to article 16A of Chapter 16 of the Laws of Malta;

2. Jiddikjara li l-intimat m'għadux jokkupa l-fond Flat 1, St Joseph Flats, Pjazza Medjatriċi, Ħaż-Żabbar, bħala r-residenza ordinarja tiegħu u qed iżomm il-fond magħluq bil-konsegwenza li qed jiġu kkawżati ħsarat kbar fl-istess fond;

3. Prevja okkorrendo dikjarazzjoni li l-intimat kiser l-obbligi tal-kirja hekk kif stabbiliti fil-Liġi, jikkonferma t-terminazzjoni tal-kirja u jawtorizza lir-rikorrenti sabiex jirriprendu l-pussess vakanti tal-fond Flat 1, St Joseph Flats, Pjazza Medjatriċi, Ħaż-Żabbar, u jordna lill-intimat sabiex fi żmien qasir u perentorju li jiġi lilu prefiss minn dan l-Onorabbli Bord jiżgombra mill-istess fond.

Bl-ispejjeż, inklui dawk tal-ittra uffiċjali tad-9 ta' Settembru, 2019, u b'riżerva għal kwalsjasi dritt ulterjuri spettanti lir-rikorrenti kontra l-intimat għall-okkupazzjoni illeċita li minn issa qed jiġi inġunt in subizzjoni.

Rikorrenti: c/o 23, Triq Ġanni Bonavia, Ħaż-Żabbar

Intimat: Flat 1, St Joseph Flats, Pjazza Medjatriċi, Ħaż-Żabbar

Ir-rikors fl-ismijiet Francis Darmanin et vs Emanuel Mifsud, rikors numru 220/2019JD, jinsab differit għat-18 ta' Frar, 2020, fid-9.15 a.m.

Reġistru tal-Qrati Superjuri, illum 7 ta' Frar, 2020

ALEXANDRA DEBATTISTA
Għar-Reġistratur, Qrati Ċivili u Tribunali

2. Declares that the respondent is not occupying the premises Flat 1, St Joseph Flats, Pjazza Medjatriċi, Ħaż-Żabbar as his ordinary residence and is keeping the premises closed with the consequence that significant damages are caused in the same premises;

3. Subject to the declaration that the respondent did not abide with the obligation of the lease as stipulated at Law, confirms the termination of the lease and authorises the respondent to resume the vacant possession of the premises Flat 1, St Joseph Flats, Pjazza Medjatriċi, Ħaż-Żabbar and orders the respondent so that within a short and peremptory time fixed by the Honourable Bord vacates from the same premises.

With costs, including those of the judicial letter of the 9th September, 2019, and reserving the right for any further action against the respondent for the illegal occupation and from now he is summoned so that a reference to his oath be made.

Applicants: c/o 23, Triq Ġanni Bonavia, Ħaż-Żabbar

Respondent: Flat 1, St Joseph Flats, Pjazza Medjatriċi, Ħaż-Żabbar

The application in the names Francis Darmanin et vs Emanuel Mifsud, Application Number 220/2019JD, has been postponed for hearing to the 18th February, 2020, at 9.15 a.m.

Registry of the Superior Courts, today 7th February, 2020

ALEXANDRA DEBATTISTA
For the Registrar, Civil Courts and Tribunals

181

Bandu għall-Kuraturi

Repubblika ta' Malta

Lill-Marixxall tal-Qrati

B'digriet mogħti minn din il-Qorti fit-30 ta' Jannar, 2020, fuq talba ta' Protect Services Limited ġie ordnat biex jintgħażlu kuraturi deputati sabiex jirrappreżentaw l-interessi tal-konvenut, decujus, Saviour Johnson fl-atti tar-Rikors Ġuramentat numru 135/2009TA, fl-ismijiet Protect Services Limited vs Saviour Johnson et u fl-atti l-oħra relattivi u sussegwenti.

Permezz ta' Rikors Ġuramentat ippreżentat fil-Prim'Awla tal-Qorti Ċivili fl-ismijiet Protect Services Limited (C 29712) vs Saviour Johnson (KI 340257M), Mary Johnson (KI 119058M), Amanda Johnson (KI 390486M), Claire Borg Johnson (KI 123880M) u Gordon Johnson

Bann for Curators

Republic of Malta

To the Marshall of the Court

By means of a decree given by this Court on the 30th January, 2020, following a request of Protect Services Limited it was ordered that deputy curators be chosen to represent the interests of the defendant, deceased, Saviour Johnson in the records of the Sworn Application 135/2009TA, in the names Protect Services Limited vs Saviour Johnson et and in the other relative and subsequent acts.

By means of a Sworn Application filed in the First Hall Civil Court in the names Protect Services Limited (C 29712) vs Saviour Johnson (ID 340257M), Mary Johnson (ID 119058M), Amanda Johnson (ID 390486M), Claire Borg Johnson (ID 123880M) and Gordon Johnson (ID 335883M)

(KI 335883M), fit-13 ta' Frar, 2009, ir-rikorrenti Protect Services Limited esponiet bir-rispett u Josette Agius (KI 461467M) in rappreżentanza tas-soċjetà attriċi bil-ġurament tagħha tikkonferma:

Illi s-soċjetà attriċi hija kreditriċi tal-konvenuti Saviour u Mary konjugi Johnson fl-ammont ta' €20,713.72 rappreżentanti bilanċ minn ammont akbar riżultanti minn kuntratt pubbliku fl-atti tan-Nutar Dottor Nicholas Vella datat 11 ta' Lulju, 2006 (anness Dok. A) oltre l-imgħaxijiet legali fuq l-istess ammont;

Illi l-konvenuti Saviour u Mary konjugi Johnson naqsu milli jħallsu l-ammont hawn fuq indikat minkejja diversi interpellazzjonijiet inkluż ukoll interpellazzjoni permezz ta' ittra uffiċjali datata 25 ta' Settembru, 2007, debitament notifikata lilhom (anness Dok. B);

Illi l-konvenuti Saviour u Mary konjugi Johnson kienu fid-data tal-imsemmi kuntratt proprjetarji ta' diversi vetturi, iżda minn informazzjoni provduta mill-istess Saviour u Mary konjugi Johnson, sussegwentemnet għall-pubblikazzjoni tal-kuntratt preċitat, diversi minn dawn il-vetturi gew imqassma ossia trasferiti minnhom a favur il-konvenuti l-oħra, Amanda Johnson, Claire Borg Johnson u Gordon Johnson li jiġu wliedhom;

Illi l-imsemmija trasferimenti saru b'qerq u bi ħsara tal-jeddijiet tas-soċjetà attriċi bħala kreditriċi tal-konvenuti Saviour u Mary konjugi Johnson kif premess;

Illi konsegwentement is-soċjetà attriċi hija intitolata titlob l-annullament u t-tħassir tal-istess trasferimenti;

Illi għalhekk kellha ssir din il-kawża.

Illi għalhekk, għar-ragunijiet premessi, is-soċjetà attriċi titlob bir-rispett lil din l-Onorabbli Qorti sabiex, prevja li jingħataw id-dikjarazzjonijiet u l-provvedimenti kollha opportuni:

1. Tiddikjara illi t-trasferimenti ta' vetturi li saru mill-konvenuti Saviour u Mary konjugi Johnson lill-konvenuti l-oħra Amanda Johnson, Claire Borg Johnson u Gordon Johnson, jew min minnhom, wara l-pubblikazzjoni tal-preċitat kuntratt pubbliku fl-atti tan-Nutar Dottor Nicholas Vella datat 11 ta' Lulju, 2006, saru b'qerq u bi ħsara tal-jeddijiet tas-soċjetà attriċi bħala kreditriċi tal-konvenuti Saviour u Mary konjugi Johnson;

2. Konsegwentement tannulla u tħassar it-trasferimenti ta' vetturi dikjarati, ai termini tal-ewwel talba, bħala li saru b'qerq u bi ħsara tal-jeddijiet tas-soċjetà attriċi bħala kreditriċi tal-konvenuti Saviour u Mary konjugi Johnson;

3. Tikkundanna lill-konvenuti sabiex iwettqu l-proċeduri u l-formalitajiet kollha meħtieġa sabiex it-tħassir u

filed on the 13th February, 2009, the applicant company Protect Services Limited (C 29712) submitted and Josette Agius (ID 461467M) on behalf of the applicant company confirms on oath:

That the applicant company is the creditor of the defandants Saviour and Mary spouses Johnson in the amount of €20,713.72 representing the balance from a greater amount as results from a public deed in the records of Notary Doctor Nicholas Vella dated 11th July, 2006 (attached Doc. A) besides the legal interests on the same amount;

That the respondents Saviour and Mary spouses Johnson failed to pay the amount mentioned above although solicited several times even with a judicial letter dated 25th September, 2007, duly notified to them (attached Doc. B);

That the respondents Saviour and Mary spouses Johnson where on the date of the contract owners of several vehicles, but from information provided by the same respondents Saviour and Mary spouses Johnson, subsequently for the publication of the said contract, several vehicles were divided or transferred by them in favour of the other respondents Amanda Johnson, Claire Borg Johnson and Gordon Johnson, that is their children;

The said transfers were fraudulent and damaging to the rights of the applicant company as creditor of the defandants Saviour and Mary spouses Johnson as said;

That consequently the applicant company was entitled to request the annullment and the rescision of the same transfer;

So this case had to be filed.

For the reasons premised, the applicant company requests with respect this Honourable Court so that subject to any necessary and opportune declaration and provisions it:

1. Declares that the transfer of the vehicles that was made by the defandants Saviour and Mary spouses Johnson to the other defandants Amanda Johnson, Claire Borg Johnson and Gordon Johnson or any one of them, after the publication of the said public deed in the records of Notary Dottor Nicholas Vella dated 11th July, 2006, was fradulent and caused damage to the applicant company as creditor of the defandants Saviour and Mary spouses Johnson;

2. Consequently annuls and rescinds the transfer of the declared vehicles, in terms of the first request, since they were fraudulent and damaging to the rights of the applicant company as creditor of the defandants Saviour and Mary spouses Johnson;

3. Condemns the defandants to execute all the required procedures and formalities such that the rescission and

l-annullament tal-imsemmija trasferimenti u l-konsegwenti riverżjoni tat-titolu fuq l-istess vetturi a favur il-konvenuti Saviour u Mary konjugi Johnson, jiġu reġistrati ai termini tal-Liġi mal-awtoritajiet kompetenti u dan fil-ġurnata, ħin u lok li jistgħu jidhrulha opportuni, kif ukoll tinnomina kuraturi deputati għall-eventwali kontumaċi.

Bl-ispejjeż ġudizzjarji fil-konfront tal-konvenuti li qed jiġu inġunti għas-subizzjoni tagħhom minn issa stess.

Ir-Rikors Ġuramentat fl-ismijiet Protect Services Limited vs Saviour Johnson et, Rikors Ġuramentat numru 135/2009TA, jinsab differit għas-smigħ għas-17 ta' Frar, 2020, fl-10.00 a.m.

Rikorrenti: 81, Triq Santa Katerina, Ħal Qormi

Notifika: Kuraturi deputati

Int għaldaqstant ordnat li twaħħal kopja uffiċjali ta' dan il-bandu fid-daħla ta' din il-Qorti Superjuri u ssejjaħ b' dan lil kull min irid jidħol bħala kuratur biex jidher fi żmien sitt ijiem f'dan ir-Reġistru u jagħmel b' nota d-dikjarazzjoni illi huwa jidħol ghal dan.

Int ordnat ukoll li tgħarraf lil kull wieħed illi jekk ma jagħmilx din id-dikjarazzjoni fiż-żmien fuq mogħti din il-Qorti tgħaddi biex tagħżel Kuraturi ta' l-Uffiċċju.

U wara li tkun għamilt dan, jew jekk tiltaqa' ma' xi xkiel fl-eżekuzzjoni ta' dan il-bandu, inti għandek tgħarraf minnufih lil din il-Qorti.

Mogħti mill-Qorti Superjuri hawn fuq imsemmija bix-xhieda tal-Onor. Imħallef Toni Abela LLD, Duttur tal-Liġi.

Illum 30 ta' Jannar, 2020

Reġistru tal-Qrati Superjuri, illum 7 ta' Frar, 2020

ALEXANDRA DEBATTISTA
Għar-Reġistratur, Qrati Ċivili u Tribunali

annulment of the said transfers and the consequent reversion of title of these same vehicles in favour of the defendants Saviour and Mary spouses Johnson, is carried out and is registered in terms of Law with the competent authorities and this on the day, time and place that it deems opportune, and also nominate deputy curatators for the eventual defaulters.

With judicial costs against the defandants who are from now summoned so that a reference to their oath be made.

The sworn application in the names Protect Services Limited vs Saviour Johnson et, Sworn Application Number 135/2009TA, has been postponed for hearing to the 17th February, 2020, at 10.00 a.m.

Applicant company: 81, Triq Santa Katerina, Ħal Qormi

Notification: Deputy curators

You are therefore ordered to affix an official copy of this bann at the entrance of this Superior Court and to summon whosoever wishes to act as curator to appear before this registry within six days and by means of a minute to submit a declaration that he wishes so to act.

You are also ordered to inform each one that if he fails to make this declaration within the stipulated time, the Court will proceed to the selection of Curators of Office.

And after so acting or if you should encounter any difficulty in th execution of this bann, you are to inform forthwith this Court.

Given by the Civil Court First Hall, above mentioned, with the witness of the Hon. Mr Justice Toni Abela LLD, Doctor of Laws.

Today 30th January, 2020

Registry of the Superior Courts, today 7th February, 2020

ALEXANDRA DEBATTISTA
For the Registrar, Civil Courts and Tribunals

182

Permezz ta' digriet mogħti fit-23 ta' Jannar, 2020, mill-Qorti Ċivili Prim'Awla, fl-atti tal-ittra uffiċjali numru 4213/19, fl-ismijiet Godwin Zarb pro et noe vs Carlo Montebello, is-segwenti publikazzjoni ġiet ordnata sabiex isservi ta' notifika fil-konfront tal-intimat a tenur tal-Artikolu 187(3) tal-Kap 12.

Fil-Prim'Awla tal-Qorti Ċivili

Illum 29 ta' Ottubru, 2019

By means of a decree of the 23rd January, 2020, of the Civil Court First Hall, in the records of judicial letter number 4213/19, in the names Godwin Zarb pro et noe vs Carlo Montebello, the following publication for the purpose of effecting service on the respondent was ordered in terms of Article 187(3) of Chapter 12.

In the First Hall of the Civil Court

Today 29th October, 2020

Lil Carlo Montebello

Permezz tal-preżenti Godwin Zarb (KI 71363M) f'ismu proprju u f'isem ibnu minuri … omissis …, Steven Paul Zarb (KI 0447597M) u Kyle Zarb (KI 4111999M) ta' c/o 11/20, Vincenti Buildings, Triq id-Dejqa, Il-Belt Valletta filwaqt li jagħmlu referenza għall-kolliżjoni li ġrat fit-23 ta' Jannar, 2016, fi Triq Sant'Andrija, Is-Swieqi meta fl-istess kolliżjoni ġiet maqtula Marthese Zarb, mart u omm l-istess mittenti, meta din kienet passiġġiera fil-vettura tal-marka Mazda bin-numru ta' reġistrazzjoni FAF 165 misjuqa mill-mittent Godwin Zarb, liema kolliżjoni ġrat minħabba traskuraġni, imperizja, negliġenza u nonosservanza tar-regolamenti tat-traffiku da parti tiegħek meta kont qed issuq il-vettura Fiat Punto bin-numru ta' reġistrazzjoni DBJ 907 u għalhekki jinterpellawk sabiex tersaq għal-likwidazzjoni u ħlas tad-danni minnek kaġunati lilhom.

Fin-nuqqas milli tottempera ruħek ma' din l-intima fi żmien ġimgħa sejrin jittieħdu proċeduri ulterjuri kontrik skont il-liġi.

Tant sabiex tagħraf tipproċedi u tirregola ruħek.

Bl-ispejjeż

Notifika: Carlo Montebello, 52, Ivory Flt 1, Triq Lija, Ħaż-Żabbar

Reġistru tal-Qrati Superjuri, illum 7 ta' Frar, 2020

ALEXANDRA DEBATTISTA
Għar-Reġistratur, Qrati Ċivili u Tribunali

To Carlo Montebello

By the present Godwin Zarb (ID 71363M) in his own capacity and for and on behalf of his minor son … omissis …, Steven Paul Zarb (ID 0447597M) and Kyle Zarb (ID 4111999M) of c/o 11/20, Vincenti Buildings, Triq id-Dejqa, Valletta, whilst making reference to the collision of the 23rd January, 2016, in Triq Sant'Andrija, Swieqi whilst in the same collision Marthese Zarb, wife and mother of the same interpellants, was killed, whilst she was a passanger in the vehicle of the type Mazda with registration number FAF 165 driven by the interpellant Godwin Zarb which collision occurred as a result of your carelessness, lack of skill, negligence and for not observing the traffic regulations on your part whilst you were driving the vehicle Fiat Punto with registration number DBJ-907 and so they solicit you to come forward for the liquidation and payment of damages suffered by them.

In default if you do not abide with this letter within one week they are going to take further procedures against you according to law.

So much so you may know how to proceed and to regulate yourself.

With costs

Notification: Carlo Montebello, 52, Ivory Flt 1, Triq Lija, Ħaż-Żabbar

Registry of the Superior Courts, today 7th February, 2020

ALEXANDRA DEBATTISTA
For the Registrar, Civil Courts and Tribunals

183

Permezz ta' digriet mogħti fit-12 ta' Jannar, 2020, fl-atti tal-ittra uffiċjali numru 2440/2019, fl-ismijiet J. Zammit Limited vs Salman Afif Ali et, il-Qorti tal-Magistrati (Malta) ordnat is-segwenti publikazzjoni biex isservi ta' notifika fil-konfront tal-intimati a tenur tal-Artikolu 187(3) tal-Kap. 12.

Permezz ta' ittra uffiċjali ppreżentata fil-Qorti tal-Maġistrati (Malta) lil Salman Afif Ali (KI 22932A) ta' Pietà Apt, Blokk 3, Flat 10, Xatt l-Imsida, L-Imsida u Olla Orajj (KI 127307A) ta' Pietà Apt, Blokk 3, Flat 10, Xatt l-Imsida, L-Imsida, in solidum bejniethom, fl-14 ta' Novembru, 2019, J. Zammit Limited (C 37945), tinterpellakom sabiex immedjatament tħallsu s-somma ta'€6,423.48 oltre l-imgħax legali mill-iskadenza ta' kull kambjala sal-pagament effettiv, rappreżentanti sitta u tletin (36) skadenza ta' kambjali, kull waħda b'valur ta' €178.43 liema kambjali mmaturaw fl-ewwel ġurnata ta' kull xahar minn Diċembru tas-sena 2016 sa Ottubru tas-sena 2019 rispettivament (kopji hawn annessi u mmarkati Dok. A1 – Dok. A36).

By means of a decree of the 12th January, 2020, in the records of the judicial letter number 2440/19, in the names J. Zammit Limited vs Salman Afif Ali et, the Courts of Magistrates (Malta) ordered the following publication for the purpose of service of the respondents in terms of Article 187(3) of Chapter 12.

By means of a judicial letter filed in the Courts of Magistrates (Malta) against Salman Afif Ali (ID 22932A) of Pietà Apt, Block 3, Flat 10, Xatt l-Imsida, Msida and Olla Orajj (ID 127307A) of Pietà Apt, Block 3, Flat 10, Xatt l-Imsida, Msida in solidum between them on the 14th November, 2019, J. Zammit Limited solicits you so that you pay immediately the amount of €6,423.48 besides the legal interest from the due day of each bill of exchange till the effective payment, representing thirty-six (36) instalments of value €178.43 each, which bills of exchange expired on the 1st day of each month from December 2016 till October 2019 (copies here attached and marked Doc. A1 – Doc. A36).

Din l-ittra uffiċjali qed issirilkom a tenur tal-Artikoli 253(e) u 256(2) tal-Kodiċi ta' Organizzazzjoni u Proċedura Ċivili u għaldaqstant il-mittenti javvertikom illi jekk fi żmien għoxrin ġurnata min-notifika ta' din l-ittra uffiċjali intom ma turux lill-Qorti raġunijiet gravi u validi biex topponi l-eżekuzzjoni ta' dawn il-kambjali, allura dan il-kreditu jiġi reż titolu eżekuttiv u jinħarġu kontra tagħkom il-mandati eżekuttivi kollha spettanti lilkom skont il-Liġi.

Tant biex tagħrfu timxu u tirregolaw rwieħkom u bl-ispejjeż kontra tagħkom.

Din l-ittra uffiċjali qed tintbagħat ai termini tal-Artikoli 253(e) u 256(2) tal-Kapitolu 12 tal-Liġijiet ta' Malta biex tirrendi kambjala esegwibbli u f'każ li inti ma tagħmilx rikors fi żmien għoxrin (20) ġurnata min-notifika ta' din l-ittra uffiċjali ai termini tal-Artikolu 253(e) tal-Kapitolu 12 tal-Liġijiet ta' Malta biex topponi l-eżekuzzjoni tal-istess kambjali jekk jidhirlek illi l-firma fuq il-kambjala mhijiex tiegħek jew tal-mandatarju tiegħek jew jekk jidhirlek illi hemm raġunijiet gravi u validi biex topponi din l-eżekuzzjoni, il-kambjala inkwistjoni tiġi reża esegwibbli.

Soċjetà mittenti: J. Zammit Limited, Aries House, Triq l-Imdina, Ħaż-Żebbuġ, Malta

Reġistru tal-Qrati tal-Maġistrati (Malta), illum 7 ta' Frar, 2020

ALEXANDRA DEBATTISTA
Għar-Reġistratur, Qrati Ċivili u Tribunali

This judicial letter is being made in terms of Articles 253(e) and 256(2) of the Code of Organisation and Civil Procedure and thus the interepllant warns you that if within twenty (20) days from the notification of this judicial letter you do not show this Court grave and valid reasons to oppose such execution of these bills of exchange, this credit will be rendered an executive title and executive warrants will be issued against you according to Law.

So much so may know how to proceed and regulate yourself and with costs against you.

This judicial letter is being sent to you in terms of Articles 253(e) and 256(2) of Chapter 12 of the Laws of Malta and to render executable the bills of exchange and in case you do not make an application within twenty (20) days from the notification of this judicial letter in terms of Article 253(e) Chapter 12 of the Laws of Malta to oppose the execution of the same bills of exchange on the basis that the signature on the bills of exchange is not yours or of your mandatory or on the basis of grave and valid reasons to oppose this execution, the bills of exchange in question will be rendered executable.

Interpellant company: J. Zammit Limited, Aries House, Triq l-Imdina, Ħaż-Żebbuġ, Malta

Registry of the Courts of Magistrates (Malta), today 7th February, 2020

ALEXANDRA DEBATTISTA
For the Registrar, Civil Courts and Tribunals

184

Permezz ta' digriet mogħti mill-Qorti tal-Maġistrati (Malta) fis-27 ta' Novembru, 2019, fl-atti tal-ittra uffiċjali numru 1981/2019, fl-ismijiet Sebastiano Agliano vs Citadel Insurance plc et ordnat is-segwenti pubblikazzjoni biex isservi ta' notifika fil-konfront tal-intimat Kevin Borg a tenur tal-Artikolu 187(3) et sequitur tal-Kap. 12.

Fil-Qorti tal-Maġistrati (Malta)

Illum l-24 ta' Settembru, 2019

Lil Citadel Insurance plc

Permezz tal-preżenti Sebastiano Agliano (Karta tal-Identita Taljana AY3699891) ta' Via Traversa Cozzo Villa n.8, Sirakuża (SR) Sqallija qed jinfurmakom għall-finijiet u l-effetti kollha tal-liġi li l-mittenti ppreżentaw Statement of Claim fiċ-Ċentru Malti tal-Arbitraġġ kontra s-surrogat tagħkom Kevin Borg (KI 0192679M) fejn dan tal-aħħar ikkawża danni lill-mittenti bħala riżultat tal-inċident awtomobilistiku li seħħ fis-27 ta' Mejju, 2007, ġewwa Triq Mikielanġelo Borg, Is-Siġġiewi, meta s-surrogat Kevin

By means of a decree of the 27th November, 2019, handed down by the Court of Magistrates (Malta) in the records of the judicial letter number 1981/2019 in the names Sebastiano Agliano vs Citadel Insurance plc et, the following publication was ordered for the purpose of effecting service on the respondent Kevin Borg in terms of Article 187(3) et sequitur of Cap. 12.

In the Court of Magistrates (Malta)

Today 24th September, 2019

To Citadel Insurance plc

By the present, Sebastiano Agliano (Italian Identity Card Number AY3699891) of Via Traversa Cozzo Villa n.8, Siracusa (SR) Sicily, informs you for all the effects and purposes of law that the interpellant filed a Statement of Claim with the Malta Arbitration Centre against Kevin Borg (ID 0192679M) since the latter caused damages to the interpellant as a result of a car accident which occurred on the 27th May, 2007, in Triq Mikielanġelo Borg, Siġġiewi, when Kevin Borg collided with the vehicle of the interpellant

Borg ħabat fil-vettura tal-mittenti targata FC 832 AB illi kienet ipparkjeġġata, u liema vettura sfat distrutta beyond economical repair.

Intom qegħdin tingħataw konjizzjoni formali ta' dan kollu sabiex għall-finijiet u l-effetti kollha tal-liġi tagħmlu tajjeb u tkunu responsabbli li tħallsu s-somma li l-assigurat tagħkom jista' jiġi kundannat li jħallas lill-mittenti.

Tant biex tagħrfu tirregolaw ruħkom.

Din l-ittra uffiċjali qed tintbagħat a tenur tal-artikolu 10 tal-Kapitolu 104 tal-Liġijiet ta' Malta.

1. Citadel Insurance plc
Notifika: Kevin Borg (KI 0192679M) ta' 49, Lower Deck, Triq in-Nutar Zarb, Ħ'Attard

Reġistru tal-Qrati tal-Maġistrati (Malta), illum is-7 ta' Frar, 2020

ALEXANDRA DEBATTISTA
Għar-Reġistratur, Qrati Ċivili u Tribunali

having registration number FC 832 AB which was parked and the vehicle was destroyed beyond economical repair.

You are being given a formal notice of all this so that for all the effects and purposes of law you make good and be responsible to pay the amount which your insurer might be condemned to pay to the interpellant.

So much so you may know how to regulate yourselves.

This letter is being sent in terms of Article 10 of Chapter 104 of the Laws of Malta.

1. Citadel Insurance plc
Notification: Kevin Borg (ID 0192679M) 49, Lower Deck, Triq in-Nutar Zarb, Ħ'Attard

Registry of the Court of Magistrates (Malta), today 7th February, 2020

ALEXANDRA DEBATTISTA
For the Registrar, Civil Courts and Tribunals

185

B'digriet moghti mill-Qorti tal-Appell fil-31 ta' Lulju, 2019, fl-atti tar-Rikors fl-ismijiet Lapira Alexie vs Dr Christopher Chircop noe et, Rikors Numru 734/2017, ġiet ordnata s-segwenti publikazzjoni biex isservi ta' notifika fil-konfront tal-partijiet Christian Mifsud u Mirabelle Grech, a tenur tal-Artikolu 187(3) et sequitur tal-Kap. 12.

Permezz ta' Rikors ippreżentat fil-Qorti tal-Appell, Rikors Numru 73/2017 JZM, deċiż 26/02/2019, fl-atti tar-Rikors numru 73/2017 JZM ta' Alexie Lapira fejn intalab ix-xoljiment u l-istralċ mill-Qorti tal-kumpannija Cut Coiffeur Company Limited (C 33501), liema kumpanija bi provvediment tal-Prim'Awla tal-Qorti Ċivili tas-27 ta' Marzu, 2018, kienet dikjarata xjolta u kien ordnat l-istralċ tagħha u dana fl-atti tal-kawża fl-ismijiet:

Alexie Lapira

kontra

Dr Christopher Chircop u PL Jean Pierre Busuttil, b'digriet tal-Qorti tat-12 ta' Lulju, 2017, ġew nominati bħala kuraturi deputati għall-kumpanija mhux rappreżentati Cut Coiffeur Company Limited u David Bajada, fit-18 ta' Marzu, 2019, ir-rikorrenti soċjetà Bank of Valletta plc (C 2833) esponiet bir-rispett:

1. Illi permezz ta' rikors ippreżentat fl-24 ta' Jannar, 2017, l-appellant Alexie Lapira ppremetta:

By means of a decree given by the Court of Appeal on the 31st July, 2019, in the records of the Application in the names Lapira Alexie vs Dr Christopher Chircop noe et, Application Number 734/2017, the following publication was ordered for the purpose of service of the creditors Christian Mifsud and Mirabelle Grech, in terms of Article 187(3) et sequitur of Cap. 12.

By means of an Application presented in the Court of Appeal, Application Number 73/2017 JZM, decided 26/02/2019, in the records of the Application number 73/2017 JZM, of Alexie Lapira wherein there was demanded the dissolution and winding up by the Court of the company Cut Coiffeur Company Limited (C 33501), which company by provision of the First Hall Civil Court of the 27th March, 2018, was declared dissolved and its winding up was ordered and this in the records of the cause in the names:

Alexie Lapira

against

Dr Christopher Chircop and PL Jean Pierre Busuttil, by decree of the Court of the 12th July, 2017, there were nominated deputy curators for the company not represented Cut Coiffeur Company Limited and David Bajada, on the 18th March, 2019, the applicant company Bank of Valletta plc (C 2833) respectfully pleaded:

1. That by means of an application presented on the 24th January, 2017, the appellant Alexie Lapira premised:

Illi l-kumpanija intimata Cut Coiffeur Company Limited ġiet inkorporata mill-esponent u mill-intimat Bajada fit-tlieta u għoxrin (23) ta' Marzu tas-sena elfejn u erbgħa (2004) bin-numru ta reġistrazzjoni C 33501 u għandha l-uffiċċju reġistrat tagħha fl-indirizz Door 5, Level 5, Triq ix-Xatt, Tas-Sliema.

Illi l-Memorandum u l-Istat ta' Assoċjazzjoni tal-Kumpanija intimata veljanti llum u mehmuza mal-preżenti ġew introdotti b' riżoluzzjoni datata 26 ta' April, 2010, u notifikata lir-Reġistratur tal-Kumpaniji fis-27 ta' April, 2010, permezz ta' liema riżoluzzjoni ġie varjat ukoll il-kapital azzjonarju tal-kumpanija intimata.

… omissis …

Illi l-iskop prinċipali li dwaru ġiet inkorporta l-kumpanija intimata kien il-ġestjoni ta' negozju ta' hairdressing, beauty u hairstyling.

Illi għaż-żmien kollu li matulu l-kumpanija intimata ġġestiet l-imsemmi negozju l-esponent u l-intimat Bajada kienu diretturi uniċi tal-kumpanija.

Din is-sitwazzjoni nbidlet meta r-relazzjoni bejn l-esponenti u l-intimat Bajada kkrollat u n-negozju tal-kumpanija waqaf għalkollox.

Illi l-azzjonisti tal-kumpanija intimata għamlu tentattivi sabiex jaslu għall-istralċ volontarju tal-kumpanija intimata.

Illi wkoll il-kumpanija intimata tinsab mingħajr diretturi billi l-esponenti rriżenja b'effett mis-6 ta' Novembru, 2015, u l-intimat David Bajada rriżenja b' effett mill-4 ta' Diċembru, 2015.

Illi inoltre l-waqfien fin-negozju tal-kumpanija intimata wassal għal sitwazzjoni li l-istess kumpanija intimata ma tistax tħallas id-djun tagħha.

2. Għaldaqstant għar-raġunijiet kollha hawn fuq premessi r-rikorrent talab lil l-Onorabbli Prim'Awla tal-Qorti Ċivili:

1. Tiddikjara u tiddeċiedi li n-negozju tal-kumpanija intimata baqa' sospiż għal perjodu bla waqfien ai termini tal-Artikolu 214(2) (a) (i) tal-Att dwar il-Kumpaniji;

2. Tiddikjara u tiddeċiedi illi jeżistu raġunijiet gravi biżżejjed li jiġġustifikaw ix-xoljiment u konsegwenti stralċ tal-kumpanija intimata ai termini ta' Artikolu 214(2)(b) (iii) tal-Att dwar il-Kumpaniji;

… omissis …

7. Taghti dawk il-provvedimenti kollha opportuni fir-rigward.

That the respondent company Cut Coiffeur Company Limited was incorporated by the interpellant and by the respondent Bajada on the twenty-third (23) of March of the year two thousand and four (2004) with registration C 33501 and has a registered office at the address Door 5, Level 5, Triq ix-Xatt, Tas-Sliema.

That the Memorandum and Articles of Association of the respondent company in force today and attached to the premised were introduced by resolution dated 26th April, 2010, and notified to the Registrar of Companies on the 27th April, 2010, by means of which resolution the share capital of the respondent company was varied.

… omissis …

That the principal purpose for which the respondent company was set up was the running of the business of hairdressing, beauty and hairstyling.

That for all the time during which the respondent company ran the said business the interpellant and the respondent Bajada were the sole directors of the company.

This situation was changed when the relationship between the interpellant and the respondent Bajada broke down and the business of the company stopped completely.

That the shareholders of the respondent company made various attempts to reach the voluntary dissolution of the respondent company.

That the respondent company is without directors as the interpellant resigned with effect from the 6th November, 2015, and the respondent David Bajada resigned with effect from the 4th December, 2015.

That furthermore the stopping of trading of the respondent company brought about a situation that the same company cannot pay its debts.

2. Thus for all the reasons above premised the applicant asked the Honourable First Court Civil Hall:

1. To declare and decide that the business of the respondent company remained suspended uninterruptedly in terms of Article 214(2) (a) (i) of the Companies Act;

2. Declare and decide that there exist sufficient grave reasons which justify the dissolution and consequent winding up of the respondent company in terms of Article 214(2)(b) (iii) of the Companies Act;

… omissis …

7. Give all the opportune provisions in this regard.

U dan kollu prevja kull dikjarazzjoni u ordnijiet oħra li din l-Onorabbli Qorti jkun jidhrilha meħtieġa u opportuna.

3. Illi permezz ta' provvediment mogħti mill-Onorabbli Prim'Awla tal-Qorti Ċivili fis-27 ta' Marzu, 2018, dik il-Qorti pprovidiet hekk:

Riferibbilment għat-tielet (3) talba, tiddikjara u tiddeċiedi li l-kumpanija intimata ma tistax tħallas id-djun tagħha a tenur tal-Art. 214(2) (a) (ii) u tal-Art. 214 (5) (b) tal-Kap. 386 tal-Liġijiet ta' Malta.

… omissis …

4. Ordnat lir-Reġistratur tal-Qrati sabiex fi żmien sebat ijiem mid-data tal-istess sentenza jibgħat lir-Reġistratur tal-Kumpaniji l-ordni ta' tħassir tal-kumpanija Cut Coiffeur Company Limited (C 33501).

5. U ordnat lir-Reġistratur tal-Kumpaniji sabiex iħares dik l-ordni.

Illi l-esponenti ħasset ruħha aggravata mill-provvdiment mogħti minn din l-Onorabbli Qorti Ċivili (Sezzjoni tal-Kummerċ) fis-26 ta' Frar, 2019, u għalhekk qed tinterponi dan l-umli appell quddiem din l-Onorabbli Qorti tal-Appell imsejjes fuq l-aggravji ċari u manifesti hawn imsemmjin.

1. Illi l-ewwel nett u qabel kollox għandu jiġi relevat illi l-esponenti qua kreditur tas-soċjetà Cut Coiffeur Company li ġiet stralċjata fl-ebda stadju ma ġiet notifikata bl-atti tal-proċedura tal-istralċ.

Jingħad ukoll illi minkejja li l-esponenti saret taf b'dawn il-proċeduri hija fl-ebda stadju ma ġiet notifikata bl-ebda att ippreżentat fl-atti tal-istess kawża ta' stralċ.

… omissis …

Illi dan kollu qed jingħad għaliex l-esponenti umilment tissottometti illi bil-proċedura kif segwiet l-esponenti qua kreditur ġiet imċaħħda mill-aktar drittijiet bażilari ta' audi et alteram partem u ma kellha l-ebda mod biex tikkontrolla kemm dak li seħħ qabel il-laqgħa tal-krediturifuq imsemmija u mbagħad anke wara.

L-esponenti hija kreditur tas-soċjetà Cut Coiffeur Company Limited f'somom inġenti kif diġà msemmi u liema somma llum tlahhaq is-somma ta' €160,564.83 flimkien mal-imghax mit-13 ta' Frar, 2019, sal-jum tal-effettiv pagament.

ii) Illi subordinatament u mingħajr preġudizzju l-esponenti minn viżjoni ta' malajr tal-proċess sa fejn kien disponibbili għaliha wara l-għoti tas-sentenza tas-26 ta' Frar, 2019, setghet tikkonstata li kien hemm diversi assi tal-kumpanija li dwarhom xehdu l-appellati u li ma huma bl-ebda mod likwidati.

And this saving every declaration and other orders that this Honourable Court deems fit and opportune.

3. That by means of a provision given by the Honourable First Hall Civil Court on the 27th March, 2018, that Court provided so:

With reference to the third (3) demand, declare and decide that the respondent company cannot pay its debts in terms of Art. 214(2) (a) (ii) of Art. 214(5) (b) of Cap. 386 of the Laws of Malta.

… omissis …

4. Order the Registrar of Court so that within seven days from the date of the same judgement he send to the Registrar of Companies the order for the cancellation of the company Cut Coiffeur Company Limited (C 33501).

5. And order the Registrar of Companies to observe that order.

That the interpellant felt aggrieved by the provision given by this Honourable Civil Court (Commercial Section) on the 26th February, 2019, and is thus filing this humble appeal before the Honourable Court of Appeal based on clear and manifest grievances herein mentioned.

1. That in the first place it is to be pointed out that the interpellant qua creditor of the company Cut Coiffeur Company which was wound up, was not notified at any stage with the procedure of winding up.

It is also stated that despite that the interpellant came to know of these procedures at no stage was it notified with any act presented in the records of the same cause of winding up.

… omissis …

That all this is being stated because the interpellant humbly submits that with the procedure followed by the interpellant qua creditor they were deprived from the most basic rights of audi alteram partem and it had no way to control what happened before the meeting of the creditors above mentioned and then afterwards.

The interpellant is a creditor of the company Cut Coiffeur Company Limited in huge sums as already mentioned and which sum todays amounts to €160,564.83 together with interest from the 13th Febnruary 2019, till the date of effective payment.

ii) That subordinately and without prejudiuce the interpellant from a quick look of the proceedings up to where it was available to it following the delivery of the judgement of the 26th February, 2019, could figure out that there were various assets of the company regarding which the respondents testfied and which are in no way liquidated.

iii) Illi di più subordinatament u minghajr preġudizzju dan il-kreditu huwa kawtelat b ipoteki u garanziji tal-appellati Alexie Lapira u David Bajada, kif aħjar jirriżulta mill-kuntratti u skritturi privati ta' garanzija solidali li kopja tagħhom qed tiġi hawn esebita.

iv) Illi għalhekk l-esponenti għandha kull interess sabiex hija tipproċedi kontra l-garanti solidali tal-istess kumpanija Cut Coiffeur Company Limited.

Illi hija l-umli sottomisjoni tal-esponenti illi hija ġiet aggravata u ppreġudikata bil-provvediment moghti mill-Onorabbli Qorti Ċivili (Sezzjoni tal-Kummerċ) tas-26 ta' Frar, 2019, fejn dik l-Onorabbli Qorti ħelset lill-istralċjarju u ordnat it-tħassir tal-isem tal-kumpanija Cut Coiffeur Company Limited, fl-umli sottomissjoni tal-esponenti ġaladarba l-kreditu tal-istess soċjetà għadu veljanti vis-a-vis l-istess soċjetà.

Li fil-fehma umli tal-esponenti bil-fatt biss illi l-krediturikkluża l-esponent għadhom qegħdin jeseġwixxu l-kreditu tagħhom u dan anke se mai kontra l-garanti solidali ma jistax jingħad fit-terminu tal-Art. 264 tal-Kap 386 tal-Liġijiet ta' Malta illi 'l-affarijiet tal-kumpanija huma stralċjati ghalkollox'.

Jiġi umilment sottomess illi l-mod kif ġraw l-affarijiet f'dan il-proċediment għamilha impossibbli għall-esponenti illi tqajjem xi oġġezzjoni ghal dak kollu li sar ġaladarba hija bl-ebda mod qatt ma ġiet notifikata b'xi att li jifforma parti mill-atti tal-istess kawża fl-ismijiet fuq imsemmija.

Għaldaqstant l-esponenti filwaqt li tagħmel referenza ghall-provi prodotti u produċibbli f'dan l-istadju inkluża s-subizzjoni tal-appellati titlob umilment ili din l-Onorabbli Qorti tal-Appell jogħġobha tannulla, tirrevoka u tħassar is-sentenza mogħtija mill-Onorabbli Qorti Ċivili (Sezzjoni tal-Kummerċ) fis-26 ta' Frar, 2019, fl-ismijiet premessi Rikors 73/17/ JZM, u tibgħat l-atti tal-kawża lura lill-imsemmija Onorabbli Qorti Ċivili (Sezzjoni tal-Kummerċ) sabiex din il-kawża titkompla skont il-liġi bl-ispejjeż taż-żewġ istanzi kontra l-appellati.

Appellanti: Bank of Valletta plc, 1/5 Misraħ San Ġorġ, Il-Belt Valletta

Notifika Partijiet:
Christian Mifsud, Kunsill Lokali l-Belt Valletta u Għassa tal-Pulizija, Il-Belt Valletta
Mirabelle Grech, Kunsill Lokali l-Belt Valletta u Għassa tal-Pulizija, Il-Belt Valletta

Reġistru tal-Qrati Superjuri (Appelli), illum 7 ta' Frar, 2020

AV. FRANK PORTELLI, LLD
Għar-Reġistratur, Qrati Ċivili u Tribunali

iii) That furthermore subordinately and without prejudice this credit is secured by hypothecs and suretyships of the respondents Alexie Lapira and David Bajada as better results from contracts and private writings of suretyship in solidum a copy of which is being hereby exhibited.

iv) That thus the interpellan has every interest to proceed against the surety in solidum of the same company Cut Coiffeur Company Limited.

That it is the humble submission of the interpellant that it was aggrieved and prejudiced by the provision given by the Honourable Civil Court (Commercial Section) of the 26th February, 2019, whereby that Honourable Court freed the liquidator and ordered the cancellation of the name of the company Cut Coiffeur Company Limited, in the humble submission of the interpellant once the credcit of the same company is still in force vis a vis the same company.

That in the humble opinion of the interpellant due to the fact alone that the creditors including the interpellant are still executing their credit and this even if ever against the surety in solidum it cannot be stated that in terms of Art. 264 of Cap. 386 of the Laws that 'the company affairs are completely wound up'.

It is humbly submitted that the way how things happened in this procedure it was impossible for the interpellant to raise any objection to all that happened once it was in no way notified by any deed which forms part of the records of the same cause in the names above mentioned.

Thus the interpellant whilst referring to the proof produced and producible at this stage including the reference to the evidence of the respondents humbly prays that this Honourable Court of Appeal, annul, revoke and cancel the judgemenbt given by the Honourable Civil Court (Commercial section) on the 26th February, 2019, in the names premised Application 73/17 JZM, and send the records of the cause back to the said Honourable Civil Court (Commercial Section) so that this cause be continued according to law with costs of both instances against the respondents.

Appellants: Bank of Valletta plc, 1/5, Misraħ San Ġorġ, Valletta

Notify Creditors:
Christian Mifsud, Local Council Valletta and Police Station Valletta
Mirabelle Grech, Local Council Valletta and Police Station Valletta

Registry of the Superior Courts (Appeals), today 7th February, 2020

ADV. FRANK PORTELLI, LLD
For the Registrar, Civil Courts and Tribunals

Ippubblikat mid-Dipartiment tal-Informazzjoni (doi.gov.mt) — Valletta — *Published by the Department of Information (doi.gov.mt) — Valletta*
Mitbugħ fl-Istamperija tal-Gvern fuq karta FSC® — *Printed at the Government Printing Press on FSC® certified paper*

FSC
www.fsc.org
MIX
Paper from responsible sources
FSC® C140603