Nru. 17,461
Prezz 40c
Price 40c

Gazzetta tal-Gvern ta' Malta
The Malta Government Gazette

It-Tnejn, 25 ta' Awissu, 2003
Monday, 25th August, 2003

Pubblikata b'Awtorità
Published by Authority

NOTIFIKAZZJONIJIET TAL-GVERN

Nru. 753

AKKWIST TA' ART

DIN id-dikjarazzjoni li ġejja, magħmula mill-President ta' Malta bis-saħħa ta' l-artikolu 3 ta' l-Ordinanza dwar l-Akkwist ta' l-Artijiet għal Skopijiet Pubbliċi (Kapitolu 88) hija ppubblikata skond u għall-finijiet ta' l-artikolu 9(1) ta' dik l-Ordinanza.

Il-25 ta' Awissu, 2003
(File No. L435/98)

DIKJARAZZJONI MILL-PRESIDENT TA' MALTA

Illi b'dikjarazzjoni tal-President ta' Malta tad-19 ta' Mejju, 2000, l-art hawn taħt imsemmija kienet dikjarata meħtieġa mill-awtorità kompetenti għal skop pubbliku skond id-dispożizzjonijiet ta' l-Ordinanza dwar l-Akkwist ta' Artijiet għal Skopijiet Pubbliċi (Kapitolu 88) u illi l-akkwist tagħha kellu jkun b'xiri assolut.

Deskrizzjoni ta' l-Art

L-art li ġejja fl-Għarb, Għawdex:–

1. L-utile dominju temporanju li jagħlaq fil-15 ta' Awissu tas-sena 2025 tal-biċċa art tal-kejl ta' ċirka 79 metru kwadru, li tmiss mill-Grigal u mix-Xlokk ma' proprjetà ta' Paul Apap u mill-Majjistral ma' triq pubblika jew irjieħ verjuri.

L-art hawn fuq imsemmija tidher immarkata bil-kulur aħmar fuq il-pjanta L.D. Nru. 222/99, li wieħed jista' jara fuq talba fid-Dipartiment ta' l-Art, Auberge de Baviere, Valletta.

GOVERNMENT NOTICES

No. 753

ACQUISITION OF LAND

THE following declaration, made by the President of Malta under section 3 of the Land Acquisition (Public Purposes) Ordinance (Chapter 88), is published in terms and for the purposes of section 9(1) thereof.

25th August, 2003

DECLARATION BY THE PRESIDENT OF MALTA

Whereas by declaration of the President of Malta dated 19th May, 2000, the undermentioned land had been declared as required by the competent authority for a public purpose in accordance with the provisions of the Land Acquisition (Public Purposes) Ordinance (Chapter 88) and that the acquisition thereof should have been by absolute purchase.

Description of the Land

The following land at Għarb, Gozo:–

1. The temporary utile dominium which is due on the 15th August, 2025 of the plot of land of the area of about 79 square metres, bounded on the North East and South East by property of Paul Apap and on the North West by a public road, or more precise boundaries.

The above mentioned premises is shown marked with the colour red on plan No. L.D. 222/99, which may be seen on demand at the Land Department, Auberge de Baviere,

Illi d-Dikjarazzjoni tal-President ta' Malta odjerna qiegħda tiġi ppubblikata għall-fini ta' l-Att XI ta' l-2002.

Il-kumpens offrut għall-utile dominju temporanju hu ta' tmint elef, tliet mija u tnejn u tmenin Lira Maltija (Lm8,382) skond l-Avviż ta' Ftehim tas-26 ta' Frar, 2003, liema avviż ħareġ skond l-istima tal-Perit Joseph Mizzi, A&C.E., li hawn ma' din id-dikjarazzjoni.

Ma' din id-dikjarazzjoni qed tiġi annessa *site plan* ta' l-immobbli msemmija.

(Iff) GUIDO DE MARCO
President
25/7/2003

Din is-*site plan* qed tiġi ppubblikata f'paġna 10,923

Stima tal-Perit (oriġinali bil-Malti)

Art fl-Għarb, Għawdex

Fuq struzzjonijiet tal-Kummissarju ta' l-Artijiet, skond l-Ordinanza dwar l-Akkwist ta' Artijiet għal Skopijiet Pubbliċi, qiegħed niffissa l-valur liberu u frank tal-proprjetà hawn taħt deskritta fl-Għarb, Għawdex, li hija meħtieġa mill-Gvern għal skop pubbliku, u dan wara li ħadt in konsiderazzjoni l-lokalità, kif ukoll ħwejjeġ oħra li jista' jkollhom x'jaqsmu mal-valur ta' l-istess proprjetà:

Biċċa art tal-kejl ta' ċirka 79 metru kwadru, li tmiss mill-Grigal u mix-Xlokk ma' proprjetà ta' Paul Apap u mill-Majjistral ma' triq pubblika, liema art hija meqjusa bħala art fabbrikabbli fit-termini ta' l-Ordinanza dwar l-Akkwist ta' Artijiet u hija murija bl-aħmar fuq pjanta LD 229/99 u hija stmata għall-valur ta'.....tmint elef, tliet mija u tnejn u tmenin Lira Maltija (Lm8,382) għall-utile dominju temporanju.

Iffirmat Joseph Mizzi, A&C.E.

Dan ir-rapport qiegħed jibdel ir-rapport ta' stima datat 29 ta' Frar, 2000, għal dak li għandu x'jaqsam mal-proprjetà hawn fuq imsemmija.

L-20 ta' Frar, 2003

Valletta.

Whereas the present Declaration by the President of Malta is being issued in terms of Act XI of 2002.

The compensation offered for the temporary utile dominium is eight thousand three hundred and eighty two Maltese Lira (Lm8,382) according to the Notice of Agreement of the 26th February, 2003, which notice was issued according to the valuation with this declaration as made by architect Joseph Mizzi, A&C.E.

A site plan showing the mentioned immovable property is being attached with this declaration.

(Sgd) GUIDO DE MARCO
President
25/7/2003

This site plan is being published on page 10,923

Architect's Valuation (original in Maltese)

Land at Għarb, Gozo

I have been instructed by the Commissioner of Land to assess under the Land Acquisition (Public Purposes) Ordinance, the freehold value of the hereunder described property at Għarb, Gozo required by Government for a public purpose. After taking into consideration the locality as well as other factors which could have a bearing on the value of the property described, I assess the freehold value as follows:

A plot of land of the area of about 79 square metres, bounded on the North East and South East by property of Paul Apap and on the North West by a public road, which land is considered as fabricable land in terms of the Land Acquisition Ordinance and is shown marked in red on plan LD 229/99 and is assessed at the price of.....eight thousand, three hundred and eighty two Maltese Liri (Lm8,382) for the temporary utile dominium.


Signed Joseph Mizzi, A&C.E.

This report is replacing the valuation report dated 29th February, 2000, regarding the above mentioned mentioned property.

20th February, 2003


Dan hu dokument uffiċċjali għall-użu biss fir-Reġistru tal-Artijiet

This is an official document for Land Registry use only [227 - Divizjoni ta' l-Artijiet tal-Gvern]

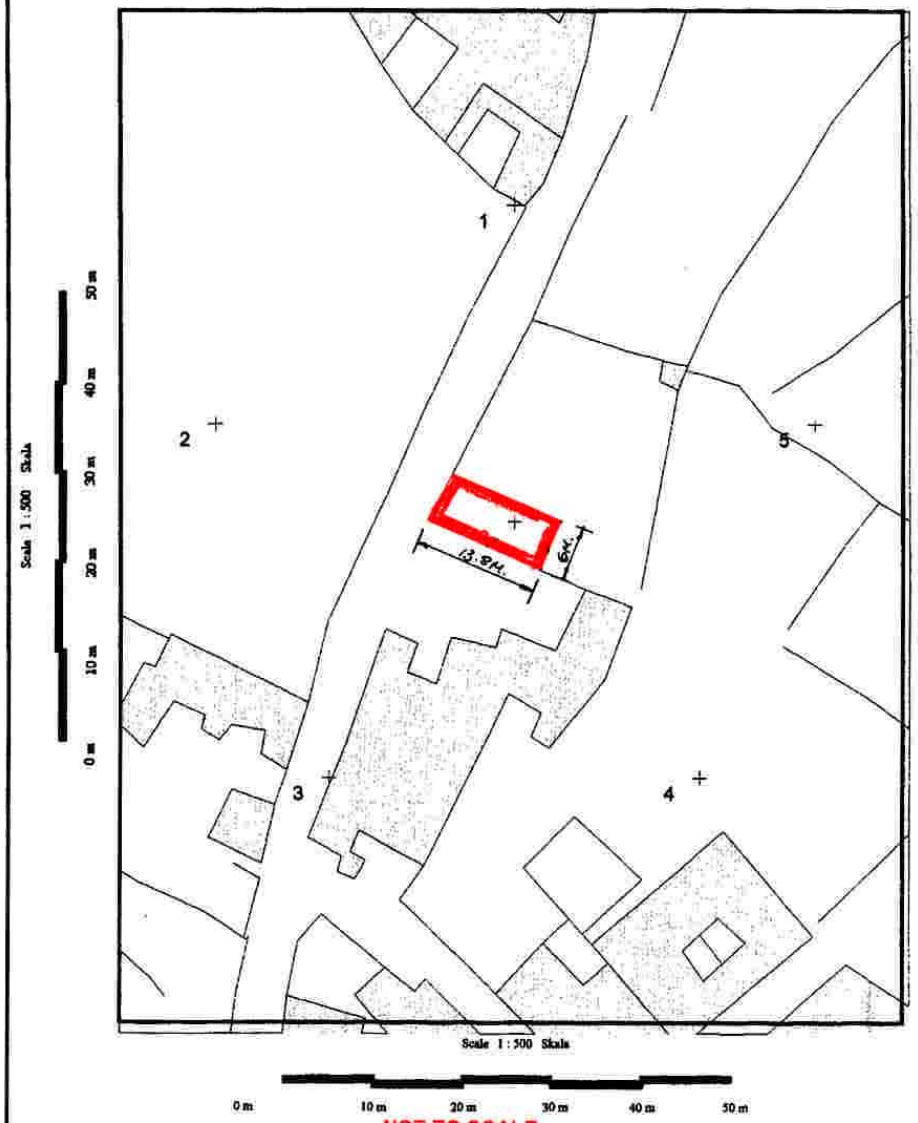

NOT TO SCALE

INDICATION OF LOCATION FOR INFORMATION PURPOSES ONLY

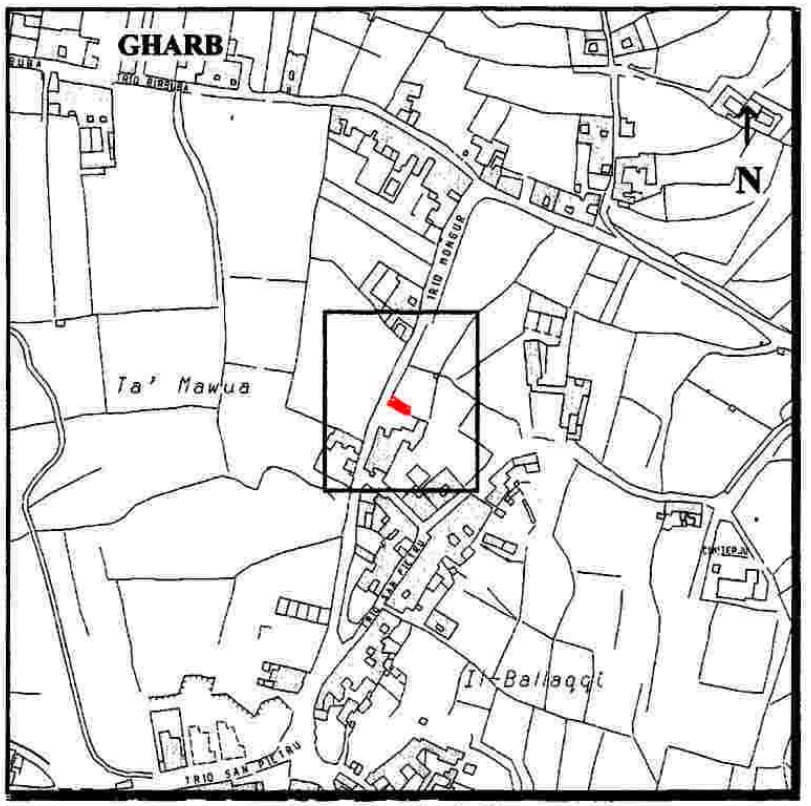

Gvern Ta' Malta — Pjanta tas-sit 1:2500 *Site Plan* — Government of Malta

Reġistru ta' l-Artijiet

Casa Bolino, 116 Triq il-Punent, Valletta

Land Registry

Casa Bolino, 116 West Street, Valletta

Nru tal-Mappa: *Map Number:* 67092M	Pożizzjoni Ċentrali: *Centre Coordinates:* x = 28166, y = 91327	*Parti minn SS: Extracted from SS:* 2891	Data: *Date:* 01/07/2003

Perit *Architect:*

Timbru tal-Perit *Architect's Stamp*

Stefan Scotto A. & C.E.

Qies (metri kwadri) *Area (square metres)* Circa - 79m²

Firma tal-Applikant *Applicant's signature*

Dritt Mhallas *Fee Paid*

Nru. 754

AKKWIST TA' ART

DIN id-dikjarazzjoni li ġejja, magħmula mill-President ta' Malta bis-saħħa ta' l-artikolu 3 ta' l-Ordinanza dwar l-Akkwist ta' l-Artijiet għal Skopijiet Pubbliċi (Kapitolu 88) hija ppubblikata skond u għall-finijiet ta' l-artikolu 9(1) ta' dik l-Ordinanza.

Il-25 ta' Awissu, 2003

(File No. L228/93/2)

DIKJARAZZJONI MILL-PRESIDENT TA' MALTA

Illi b'dikjarazzjoni tal-President ta' Malta tat-22 ta' Ottubru, 1996, l-art hawn taħt imsemmija kienet dikjarata meħtieġa mill-awtorità kompetenti għal skop pubbliku skond id-dispożizzjonijiet ta' l-Ordinanza dwar l-Akkwist ta' Artijiet għal Skopijiet Pubbliċi (Kapitolu 88) u illi l-akkwist tagħha kellu jkun b'xiri assolut.

Deskrizzjoni ta' l-Art

Il-fond li ġej fl-Imsida:–

1. Il-fond Nru. 13 fi Triq Garcin.

Il-fond hawn fuq imsemmi jidher immarkat fuq il-pjanta L.D. 46/96 u indikat bl-aħmar fuq il-pjanta Hsg. Dwg. No. MS/2/93, li wieħed jista' jara fuq talba fid-Dipartiment ta' l-Art, Auberge de Baviere, Valletta.

Illi d-Dikjarazzjoni tal-President ta' Malta odjerna qiegħda tiġi ppubblikata għall-fini ta' l-Att XI ta' l-2002.

Il-kumpens offrut hu ta' elfejn, mija u għaxar Liri Maltija (Lm2,110) skond l-Avviz ta' Ftehim tat-3 ta' Jannar, 2003,

No. 754

ACQUISITION OF LAND

THE following declaration made by the President of Malta under section 3 of the Land Acquisition (Public Purposes) Ordinance (Chapter 88) is published in terms and for the purposes of section 9(1) thereof.

25th August, 2003

DECLARATION BY THE PRESIDENT OF MALTA

Whereas by declaration of the President of Malta dated 22nd October, 1996, the undermentioned land had been declared as required by the competent authority for a public purpose in accordance with the provisions of the Land Acquisition (Public Purposes) Ordinance (Chapter 88) and that the acquisition thereof should have been by absolute purchase.

Description of the Land

The following premises at Msida:–

1. Premises No. 13 in Triq Garcin.

The above mentioned premises is shown marked on plan L.D. 46/96 and indicated in red on plan Hsg. Dwg. No. MS/2/93, which may be seen on demand at the Land Department, Auberge de Baviere, Valletta.

Whereas the present Declaration by the President of Malta is being issued in terms of Act XI of 2002.

The compensation offered is two thousand, one hundred and ten Maltese Lira (Lm2,110) according to the Notice of

liema avviż ħareġ skond l-istima tal-Perit Fred H. Valentino, li hawn ma' din id-dikjarazzjoni.

Ma' din id-dikjarazzjoni qed tiġi annessa *site plan* ta' l-immobbli msemmija.

(Iff) GUIDO DE MARCO
President
25/7/2003

Din is-*site plan* qed tiġi ppubblikata f'paġna 10,926

Stima tal-Perit (oriġinali bil-Malti)

Fondi fl-Imsida

Fuq struzzjonijiet tal-Kummissarju ta' l-Artijiet, skond l-Ordinanza dwar l-Akkwist ta' Artijiet għal Skopijiet Pubbliċi, qiegħed niffissa l-valur liberu u frank tal-proprjetà hawn taħt deskritta fl-Imsida, li hija meħtieġa mill-Gvern għal skop pubbliku, u dan wara li ħadt in konsiderazzjoni l-lokalità, kif ukoll ħwejjeġ oħra li jista' jkollhom x'jaqsmu mal-valur ta' l-istess proprjetà:

Il-fond Nru. 13, Triq Garcin, l-Imsida, indikat fuq il-pjanta L.D. 46/96 u indikat bl-aħmar fuq il-pjanta Hsg. Drwg. No. MS/2/93, huwa stmat għall-valur ta' elfejn, mija u għaxar Liri Maltija (Lm2,110).

Iffirmat Fred H. Valentino, A&C.E.

Dan ir-rapport ta' stima u l-pjanta mehmuża qed jibdel rapport ta' stima datat 20 ta' Jannar, 1998, għal dak li għandu x'jaqsam mal-fond imsemmi.

Il-5 ta' Novembru, 2002

Agreement of the 3rd January, 2003, which notice was issued according to the valuation with this declaration as made by architect Fred H. Valentino

A site plan showing the mentioned immovable property is being attached with this declaration.

(Sgd) GUIDO DE MARCO
President
25/7/2003

This site plan is being published on page 10,926

Architect's Valuation (original in Maltese)

Premises at Msida


I have been instructed by the Commissioner of Land to assess under the Land Acquisition (Public Purposes) Ordinance, the freehold value of the hereunder described property at Msida required by Government for a public purpose. After taking into consideration the locality as well as other factors which could have a bearing on the value of the property described, I assess the freehold value as follows:

Premises No. 13, Triq Garcin, Msida, indicated on plan L.D. 46/96 and indicated in red on plan Hsg. Drwg. No. MS/2/93, is assessed at the price of two thousand, one hundred and ten Maltese Liri (Lm2, 110).

Signed Fred H. Valentino, A&C.E.

This valuation report and the attached site plan is replacing the valuation report dated 20th January, 1998, regarding the mentioned premises.

5th November, 2002

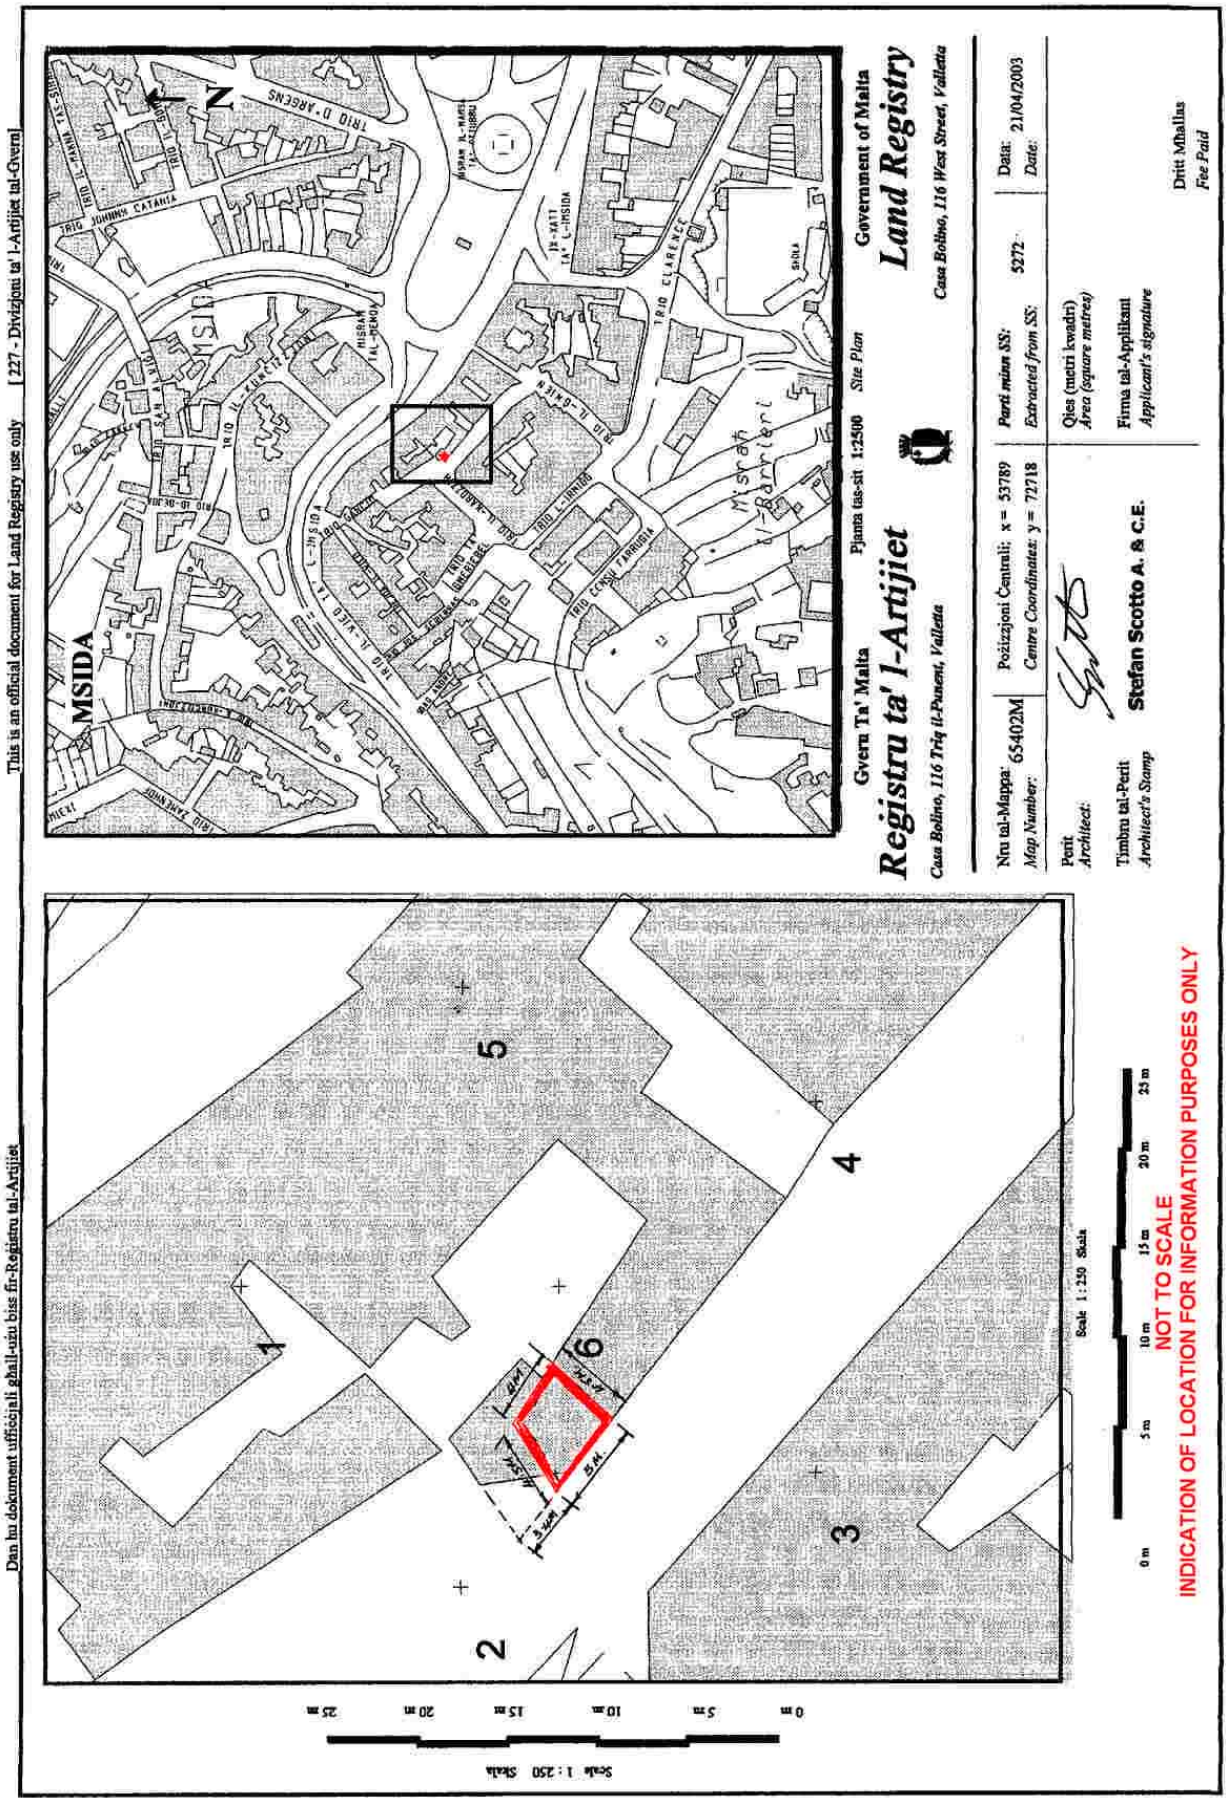
This is an official document for Land Registry use only [227 - Divizjoni ta' l-Artijiet tal-Gvern]
Dan hu dokument uffiċjali għall-użu biss fir-Reġistru tal-Artijiet
Gvern Ta' Malta
Registru ta' l-Artijiet
Casa Bolino, 116 Triq il-Punent, Valletta
Government of Malta
Land Registry
Casa Bolino, 116 West Street, Valletta
Pjanta tas-sit 1:2500 Site Plan
MSIDA
Nru tal-Mappa: 65402M
Map Number:
Pożizzjoni Ċentrali: x = 53789
Centre Coordinates: y = 72718
Parti minn SS: 5272-
Extracted from SS:
Data: 21/04/2003
Date:
Periti
Architect:
Stefan Scotto A. & C.E.
Qies (metri kwadri)
Area (square metres)
Firma tal-Applikant
Applicant's signature
Timbru tal-Periti
Architect's Stamp
Dritt Mħallas
Fee Paid
Scale 1:250 Skala
0m 5m 10m 15m 20m 25m
NOT TO SCALE
INDICATION OF LOCATION FOR INFORMATION PURPOSES ONLY

Nru. 755

AKKWIST TA' ART

DIN id-dikjarazzjoni li ġejja, magħmula mill-President ta' Malta bis-saħħa ta' l-artikolu 3 ta' l-Ordinanza dwar l-Akkwist ta' l-Artijiet għal Skopijiet Pubbliċi (Kapitolu 88) hija ppubblikata skond u għall-finijiet ta' l-artikolu 9(1) ta' dik l-Ordinanza.

Il-25 ta' Awissu, 2003

(File No. L228/93/3)

DIKJARAZZJONI MILL-PRESIDENT TA' MALTA

Illi b'dikjarazzjoni tal-President ta' Malta tat-22 ta' Ottubru, 1996, l-art hawn taħt imsemmija kienet dikjarata meħtieġa mill-awtorità kompetenti għal skop pubbliku skond id-dispożizzjonijiet ta' l-Ordinanza dwar l-Akkwist ta' Artijiet għal Skopijiet Pubbliċi (Kapitolu 88) u illi l-akkwist tagħha kellu jkun b'xiri assolut.

Deskrizzjoni ta' l-Art

Il-fond li ġej fl-Imsida:–

1. Il-fond Nru. 14 fi Triq Garcin.

Il-fond hawn fuq imsemmi jidher immarkat fuq il-pjanta L.D. 46/96 u muri bl-isfar fuq il-pjanta Hsg. Dwg. No. MS/2/93, li wieħed jista' jara fuq talba fid-Dipartiment ta' l-Art, Auberge de Baviere, Valletta.

Illi d-Dikjarazzjoni tal-President ta' Malta odjerna qiegħda tiġi ppubblikata għall-fini ta' l-Att XI ta' l-2002.

Il-kumpens offrut hu ta' elfejn u seba' mitt Lira Maltija

No. 755

ACQUISITION OF LAND

THE following declaration made by the President of Malta under section 3 of the Land Acquisition (Public Purposes) Ordinance (Chapter 88) is published in terms and for the purposes of section 9(1) thereof.

25th August, 2003

DECLARATION BY THE PRESIDENT OF MALTA

Whereas by declaration of the President of Malta dated 22nd October, 1996, the undermentioned land had been declared as required by the competent authority for a public purpose in accordance with the provisions of the Land Acquisition (Public Purposes) Ordinance (Chapter 88) and that the acquisition thereof should have been by absolute purchase.

Description of the Land

The following premises at Msida:–

1. Premises No. 14 in Triq Garcin.

The above mentioned premises is shown marked on plan L.D. 46/96 and shown in yellow on plan Hsg. Dwg. No. MS/2/93, which may be seen on demand at the Land Department, Auberge de Baviere, Valletta.

Whereas the present Declaration by the President of Malta is being issued in terms of Act XI of 2002.

The compensation offered is two thousand and seven

(Lm2,700) skond l-Avviz ta' Ftehim tat-3 ta' Jannar, 2003, liema avviż ħareġ skond l-istima tal-Perit Carmen V. Sutton, A&C.E., li hawn ma' din id-dikjarazzjoni.

Ma' din id-dikjarazzjoni qed tiġi annessa *site plan* ta' l-immobbli msemmija.

(Iff) GUIDO DE MARCO
President
25/7/2003

Din is-site plan qed tiġi ppubblikata f'paġna 10,929

Stima tal-Perit (oriġinali bil-Malti)

Fondi fl-Imsida

Fuq struzzjonijiet tal-Kummissarju ta' l-Artijiet, skond l-Ordinanza dwar l-Akkwist ta' Artijiet għal Skopijiet Pubbliċi, qiegħed niffissa l-valur liberu u frank tal-proprjetà hawn taħt deskritta fl-Imsida, li hija meħtieġa mill-Gvern għal skop pubbliku, u dan wara li ħadt in konsiderazzjoni l-lokalità, kif ukoll ħwejjeġ oħra li jista' jkollhom x'jaqsmu mal-valur ta' l-istess proprjetà:

Il-fond Nru. 14 fi Triq Garcin, l-Imsida, muri bl-isfar fuq il-pjanta Hsg. Dwg. No. MS/2/93 u mmarkat fuq il-pjanta L.D. 46/96, li jikkonsisti f'kamra waħda, huwa stmat għall-valur ta' elfejn u seba' mitt Lira Maltija (Lm2,700).

Iffirmata Carmen V. Sutton, A&C.E.

Dan ir-rapport ta' stima u l-pjanta mehmuża qed jibdel ir-rapport ta' stima datat 20 ta' Jannar, 1998, għal dak li għandu x'jaqsam mal-fond imsemmi.

Il-15 ta' Ottubru, 2002

hundred Maltese Lira (Lm2,700) according to the Notice of Agreement of the 3rd January, 2003, which notice was issued according to the valuation with this declaration as made by Architect Carmen V. Sutton, A&C.E.

A site plan showing the mentioned immovable property is being attached with this declaration.

(Sgd) GUIDO DE MARCO
President
25/7/2003

This site plan is being published on page 10,929

Architect's Valuation (original in Maltese)

Premises at Msida

I have been instructed by the Commissioner of Land to assess under the Land Acquisition (Public Purposes) Ordinance, the freehold value of the hereunder described property at Msida required by Government for a public purpose. After taking into consideration the locality as well as other factors which could have a bearing on the value of the property described, I assess the freehold value as follows:

Premises No. 14 in Triq Garcin, Msida, shown in red on plan Hsg. Dwg. No. MS/2/93 and marked on plan L.D. 46/96, consisting of a single room, is assessed at the price of two thousand and seven Maltese Liri (Lm2, 700).


Signed Carmen V. Sutton, A&C.E.

This valuation report and the attached site plan is replacing the valuation report dated 20th January, 1998, regarding the mentioned premises.

15th October, 2002


Dan hu dokument uffiċjali għall-użu biss fir-Reġistru tal-Artijiet

This is an official document for Land Registry use only [227 - Diviżjoni ta' l-Artijiet tal-Gvern]

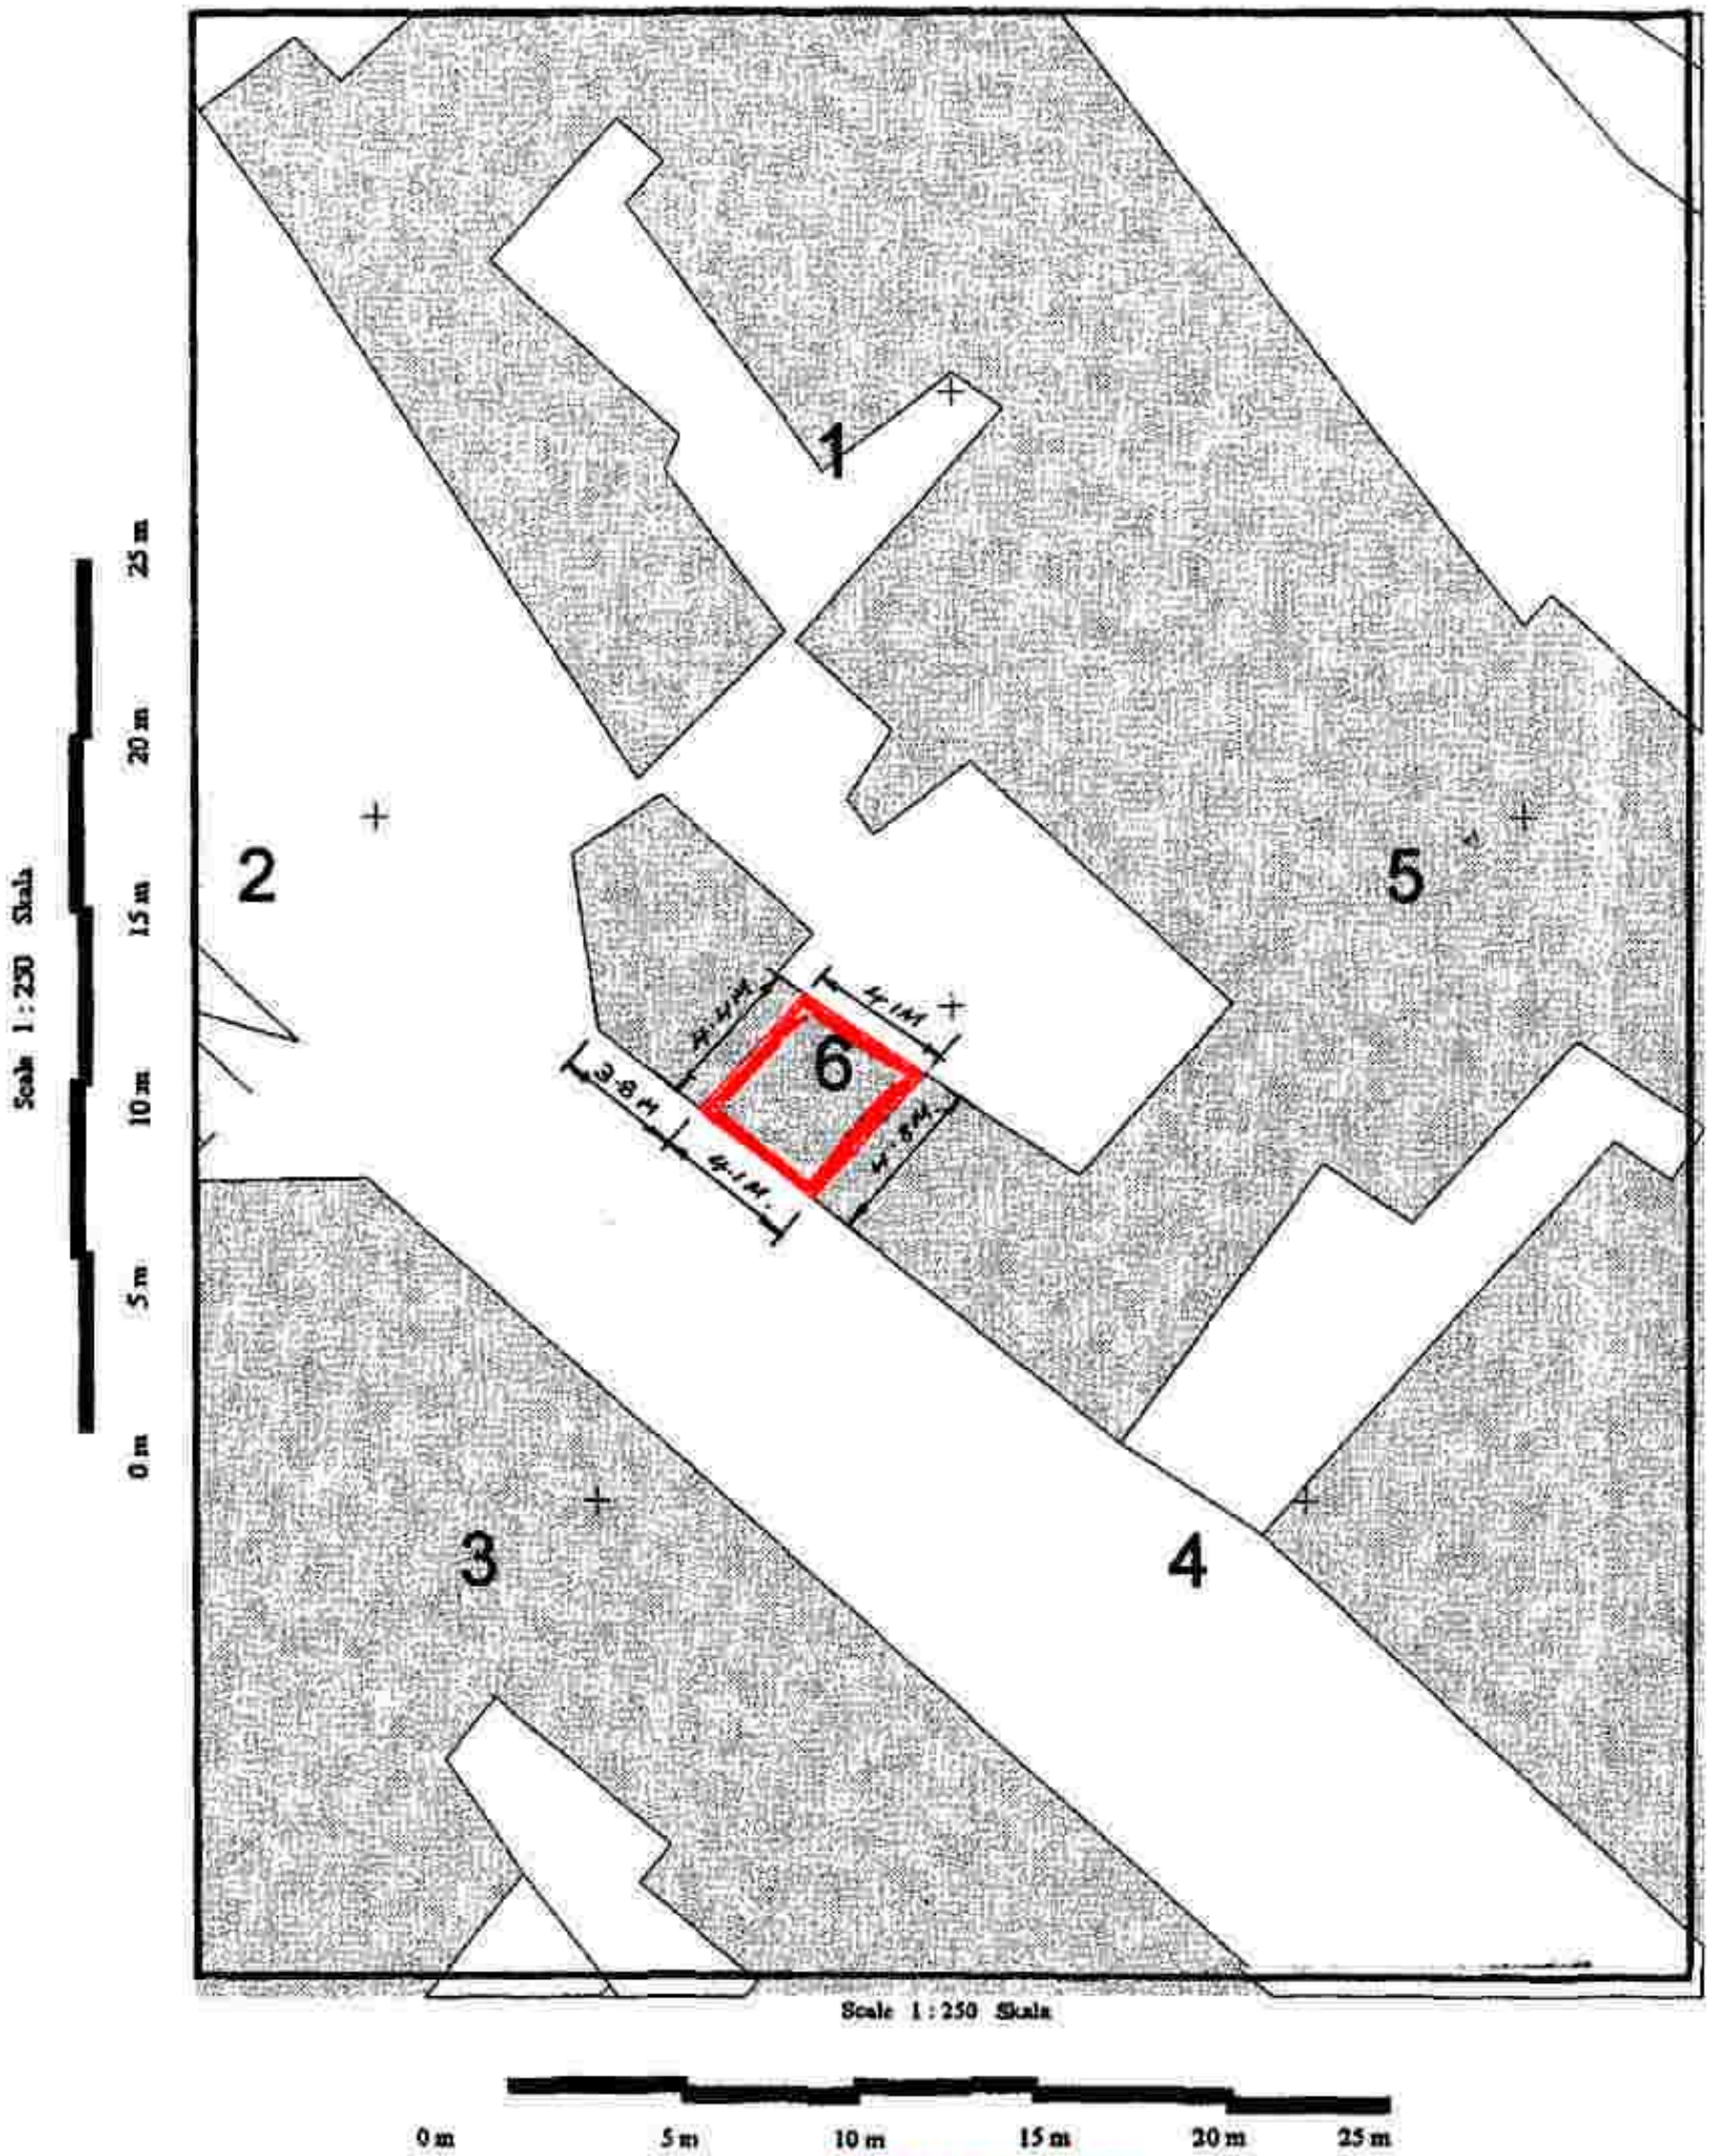

NOT TO SCALE

INDICATION OF LOCATION FOR INFORMATION PURPOSES ONLY

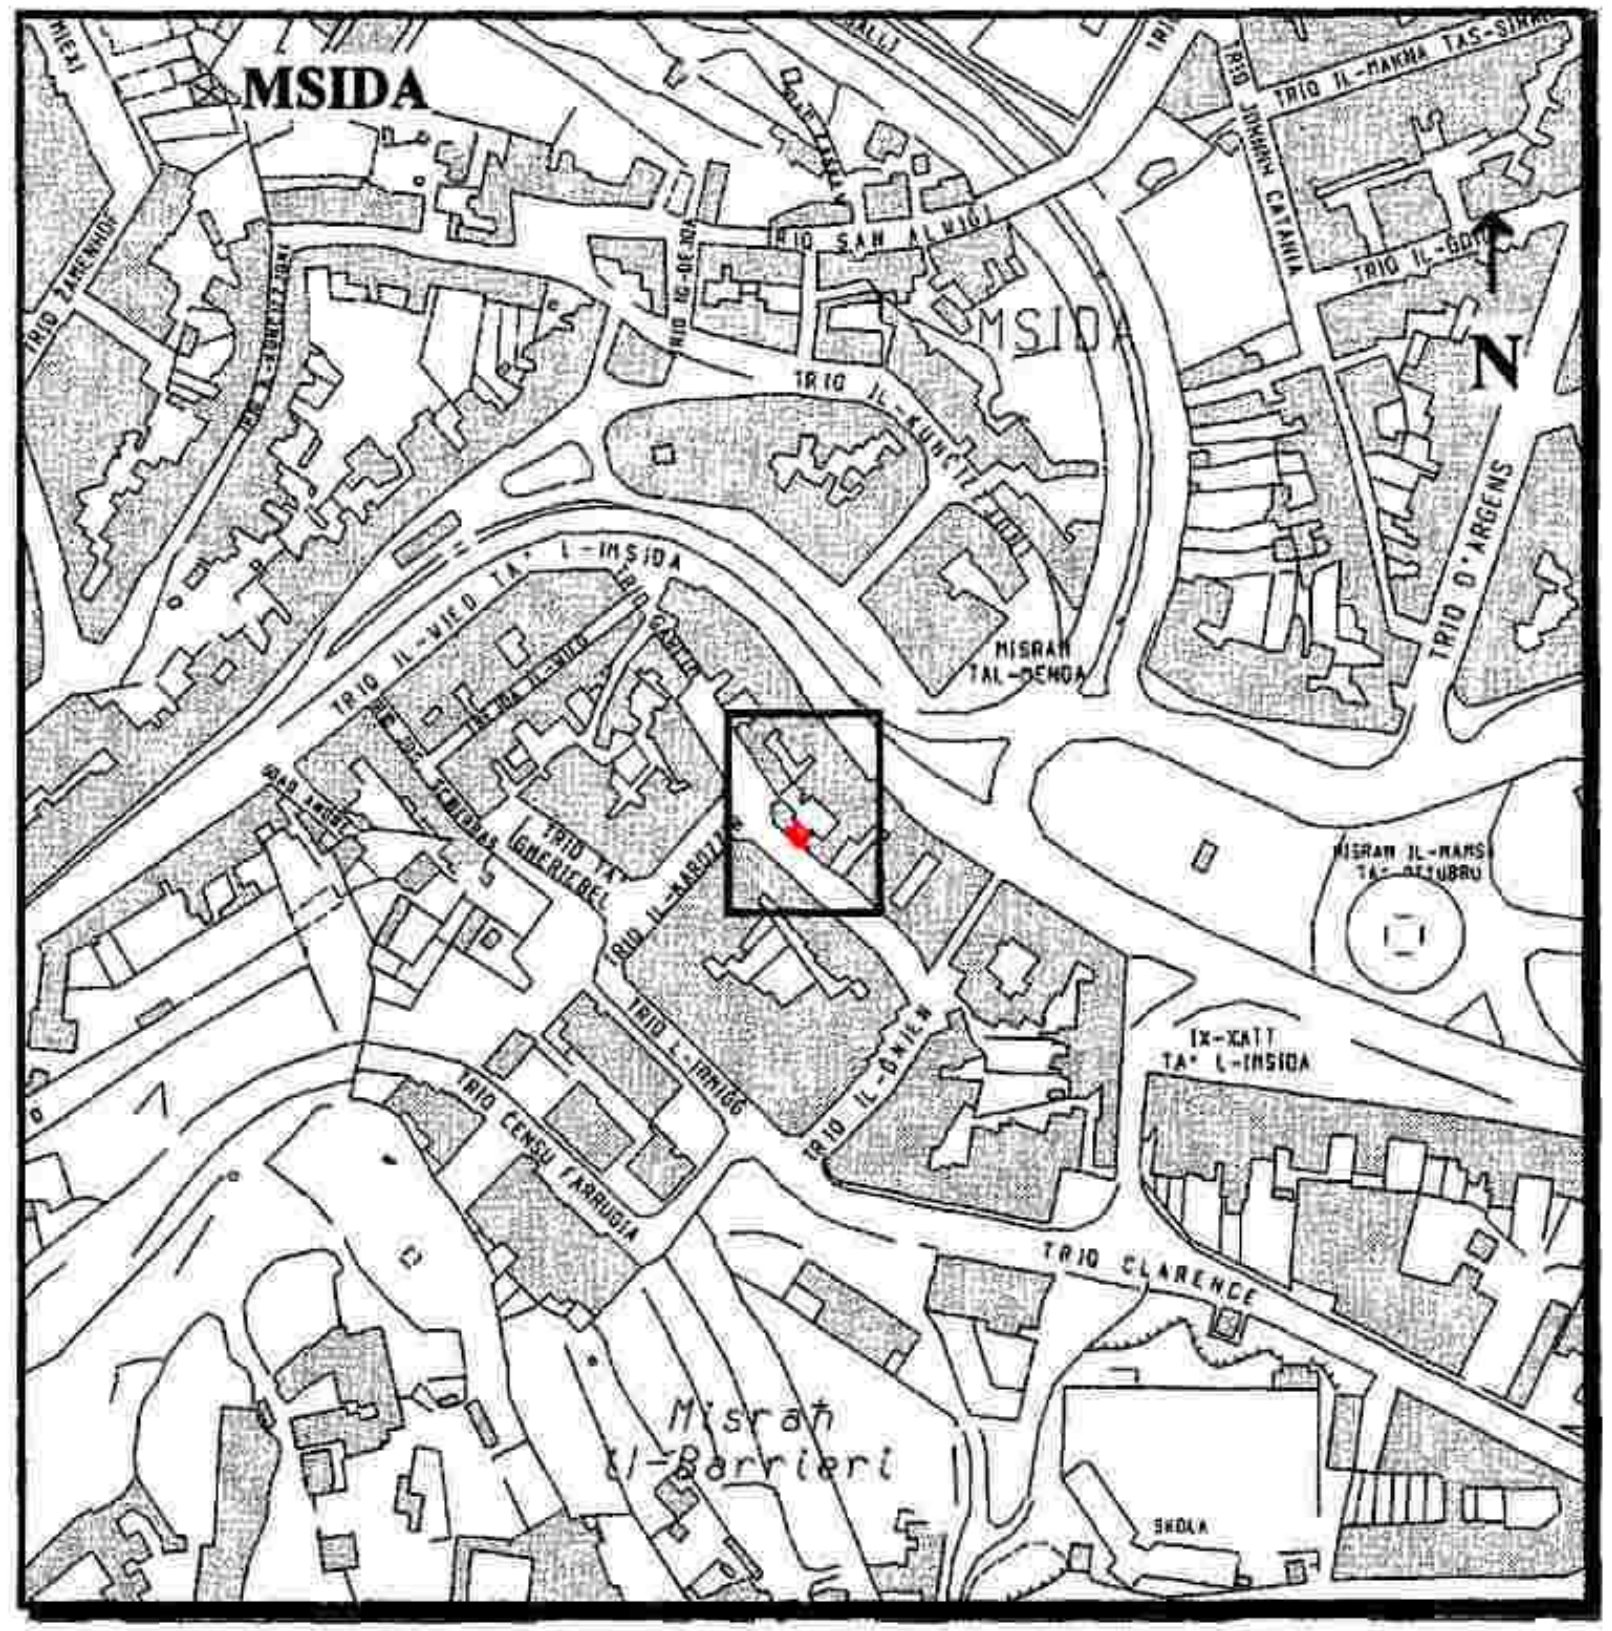

Gvern Ta' Malta

Reġistru ta' l-Artijiet

Casa Bolino, 116 Triq il-Punent, Valletta

Pjanta tas-sit 1:2500 *Site Plan*

Government of Malta

Land Registry

Casa Bolino, 116 West Street, Valletta

Nru tal-Mappa: *Map Number:* 65403M	Pożizzjoni Ċentrali: *Centre Coordinates:* x = 53789 y = 72718	*Parti minn SS: Extracted from SS:* 5272	Data: *Date:* 21/04/2003

Perit *Architect:*

Timbru tal-Perit *Architect's Stamp* Stefan Scotto A. & C.E

Qies (metri kwadri) *Area (square metres)*

Firma tal-Applikant *Applicant's signature*

Dritt Mħallas *Fee Paid*

Nru. 756

AKKWIST TA' ART

DIN id-dikjarazzjoni li ġejja, magħmula mill-President ta' Malta bis-saħħa ta' l-artikolu 3 ta' l-Ordinanza dwar l-Akkwist ta' l-Artijiet għal Skopijiet Pubbliċi (Kapitolu 88) hija ppubblikata skond u għall-finijiet ta' l-artikolu 9(1) ta' dik l-Ordinanza.

Il-25 ta' Awissu, 2003

(File No. L228/93/24)

DIKJARAZZJONI MILL-PRESIDENT TA' MALTA

Illi b'dikjarazzjoni tal-President ta' Malta tat-22 ta' Ottubru, 1996, l-art hawn taħt imsemmija kienet dikjarata meħtieġa mill-awtorità kompetenti għal skop pubbliku skond id-dispożizzjonijiet ta' l-Ordinanza dwar l-Akkwist ta' Artijiet għal Skopijiet Pubbliċi (Kapitolu 88) u illi l-akkwist tagħha kellu jkun b'xiri assolut.

Deskrizzjoni ta' l-Art

Il-fond li ġej fl-Imsida:–

1. Il-fond Nru. 16 fi Triq il-Wied.

Il-fond hawn fuq imsemmi jidher immarkat fuq il-pjanta L.D. Nru. 46/96 u indikat muri bl-aħmar fuq il-pjanti MS/2/93; MS/4/93; MS/6/93, li wieħed jista' jara fuq talba fid-Dipartiment ta' l-Art, Auberge de Baviere, Valletta.

Illi d-Dikjarazzjoni tal-President ta' Malta odjerna qiegħda tiġi ppubblikata għall-fini ta' l-Att XI ta' l-2002.

Il-kumpens offrut hu ta' sittax-il elf Lira Maltija (Lm16,000) skond l-Avviz ta' Ftehim tad-29 ta' Jannar, 2003,

No. 756

ACQUISITION OF LAND

THE following declaration made by the President of Malta under section 3 of the Land Acquisition (Public Purposes) Ordinance (Chapter 88) is published in terms and for the purposes of section 9(1) thereof.

25th August, 2003

DECLARATION BY THE PRESIDENT OF MALTA

Whereas by declaration of the President of Malta dated 22nd October, 1996, the undermentioned land had been declared as required by the competent authority for a public purpose in accordance with the provisions of the Land Acquisition (Public Purposes) Ordinance (Chapter 88) and that the acquisition thereof should have been by absolute purchase.

Description of the Land

The following premises at Msida:–

1. Premises No. 16 in Triq il-Wied.

The above mentioned premises is shown marked on plan L.D. No. 46/96 and indicated in red on plans, MS/2/93; MS/4/93; MS/6/93, which may be seen on demand at the Land Department, Auberge de Baviere, Valletta.

Whereas the present Declaration by the President of Malta is being issued in terms of Act XI of 2002.

The compensation offered is sixteen thousand Maltese Lira (Lm16,000) according to the Notice of Agreement of the 29th

liema avviż ħareġ skond l-estratt ta' l-istima tal-Perit Fred H. Valentino, li hawn ma' din id-dikjarazzjoni.

Ma' din id-dikjarazzjoni qed tiġi annessa *site plan* ta' l-immobbli msemmija.

(Iff) GUIDO DE MARCO
President
25/7/2003

Din is-*site plan* qed tiġi ppubblikata f'paġna 10,932

Stima tal-Perit (oriġinali bil-Malti)

Fond fl-Imsida

Fuq struzzjonijiet tal-Kummissarju ta' l-Artijiet, skond l-Ordinanza dwar l-Akkwist ta' Artijiet għal Skopijiet Pubbliċi, qiegħed niffissa l-valur liberu u frank tal-proprjetà hawn taħt deskritta fl-Imsida, li hija meħtieġa mill-Gvern għal skop pubbliku, u dan wara li ħadt in konsiderazzjoni l-lokalità, kif ukoll ħwejjeġ oħra li jista' jkollhom x'jaqsmu mal-valur ta' l-istess proprjetà:

Il-fond Nru. 16 fi Triq il-Wied, l-Imsida, muri fuq il-pjanta L.D. 46/96, u indikat bl-aħmar fuq il-pjanti MS/2/93; MS/4/93; MS/6/93, huwa stmat għall-valur ta' sittax-il elf Lira Maltija (Lm16,000).

Iffirmat Fred H. Valentino, A&C.E.

Dan ir-rapport ta' stima u l-pjanta meħmuża qed jibdel ir-rapport ta' stima oħra preċedenti tal-Perit Joseph Mizzi bid-data tal-21 ta' Jannar, 1998, għal dak li għandu x'jaqsam mal-fond imsemmi.

Estratt ta' l-oriġinal.

L-10 ta' Ġunju, 2002

January, 2003, which notice was issued according to the valuation with this declaration as made by Architect Fred H. Valentino.

A site plan showing the mentioned immovable property is being attached with this declaration.

(Sgd) GUIDO DE MARCO
President
25/7/2003

This site plan is being published on page 10,932

Architect's Valuation (original in Maltese)

Premises at Msida

I have been instructed by the Commissioner of Land to assess under the Land Acquisition (Public Purposes) Ordinance, the freehold value of the hereunder described property at Msida required by Government for a public purpose. After taking into consideration the locality as well as other factors which could have a bearing on the value of the property described, I assess the freehold value as follows:

Premises No. 16 in Triq il-Wied, Msida, shown on plan L.D. 46/96, and indicated in red on plans MS/2/93; MS/4/93; MS/6/93, is assessed at the price of sixteen thousand Maltese Liri (Lm16, 000).

Signed Fred H. Valentino, A&C.E.


This valuation report and the attached site plan is replacing the other preceding valuation report by Architect Joseph Mizzi dated 21st January, 1998, regarding the mentioned premises.

Extract from the Original.

10th June, 2002


Dan hu dokument uffiċċjali għall-użu biss fir-Reġistru tal-Artijiet

This is an official document for Land Registry use only [227 - Diviżjoni ta' l-Artijiet tal-Gvern]

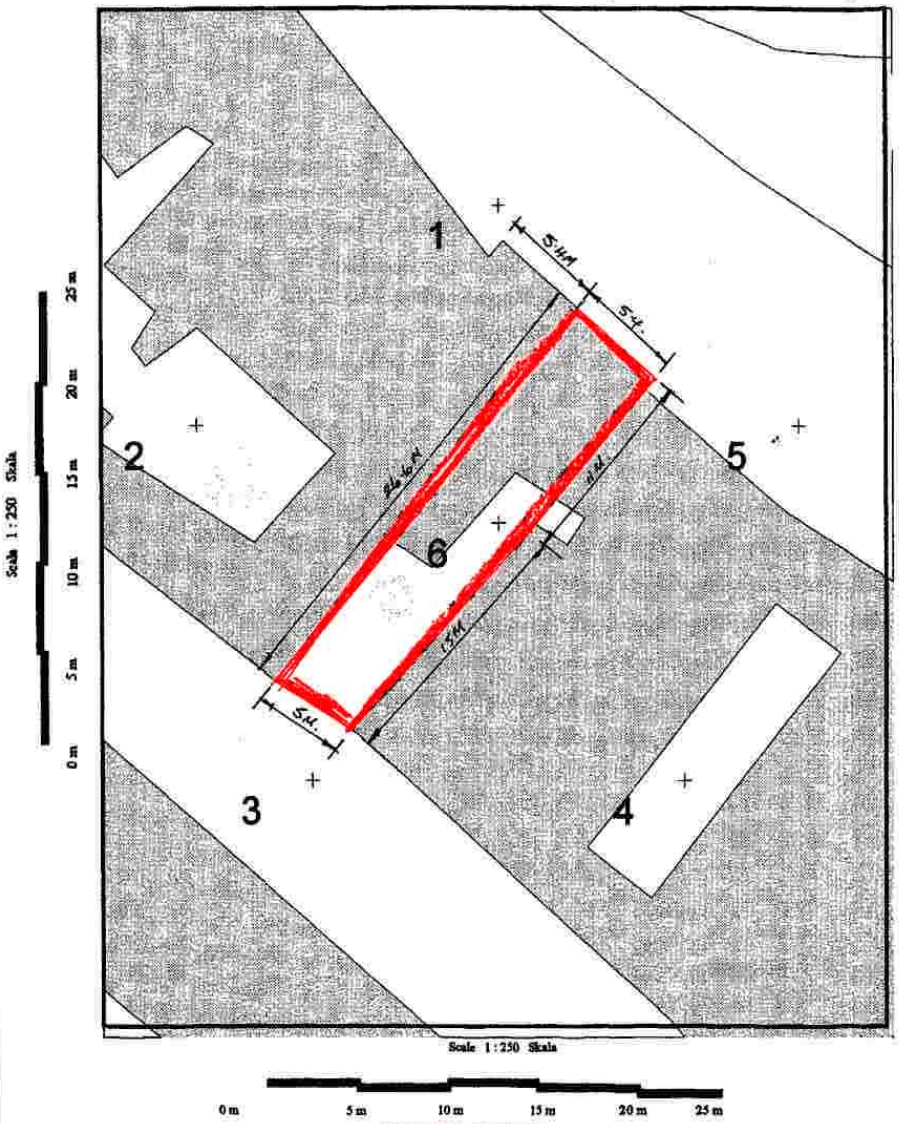

NOT TO SCALE

INDICATION OF LOCATION FOR INFORMATION PURPOSES ONLY

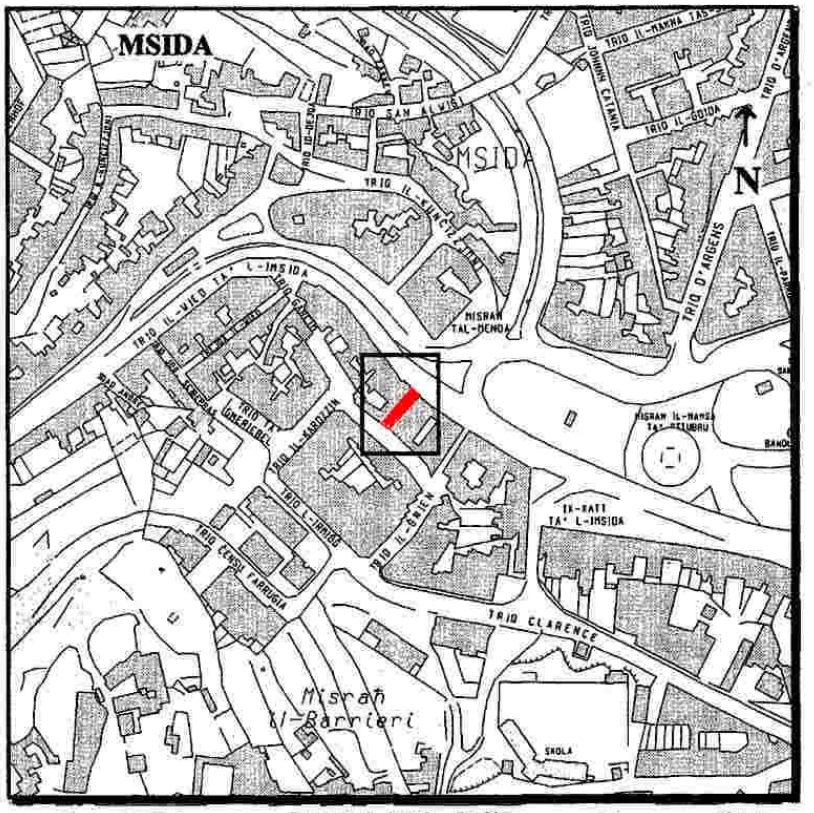

Gvern Ta' Malta — Pjanta tas-sit 1:2500 *Site Plan* — Government of Malta

Reġistru ta' l-Artijiet — **Land Registry**

Casa Bolino, 116 Triq il-Punent, Valletta — *Casa Bolino, 116 West Street, Valletta*

Nru tal-Mappa: *Map Number:* 65406M	Pożizzjoni Ċentrali: x = 53806 *Centre Coordinates:* y = 72714	*Parti minn SS:* *Extracted from SS:* 5272	Data: *Date:* 21/04/2003
Perit *Architect:*		Qies (metri kwadri) *Area (square metres)*	
Timbru tal-Perit *Architect's Stamp*	Stefan Scotto A. & C.E.	Firma tal-Applikant *Applicant's signature*	
		Dritt Mħallas *Fee Paid*	

Nru. 757

AKKWIST TA' ART

DIN id-dikjarazzjoni li ġejja, magħmula mill-President ta' Malta bis-saħħa ta' l-artikolu 3 ta' l-Ordinanza dwar l-Akkwist ta' l-Artijiet għal Skopijiet Pubbliċi (Kapitolu 88) hija ppubblikata skond u għall-finijiet ta' l-artikolu 9(1) ta' dik l-Ordinanza.

Il-25 ta' Awissu, 2003

(File No. L228/93/30)

DIKJARAZZJONI MILL-PRESIDENT TA' MALTA

Illi b'dikjarazzjoni tal-President ta' Malta tat-22 ta' Ottubru, 1996, l-art hawn taħt imsemmija kienet dikjarata meħtieġa mill-awtorità kompetenti għal skop pubbliku skond id-dispożizzjonijiet ta' l-Ordinanza dwar l-Akkwist ta' Artijiet għal Skopijiet Pubbliċi (Kapitolu 88) u illi l-akkwist tagħha kellu jkun b'xiri assolut.

Deskrizzjoni ta' l-Art

Il-fond li ġej fl-Imsida:–

1. Il-fond Nru. 22 fi Triq il-Wied.

Il-fond hawn fuq imsemmi jidher immarkat fuq il-pjanta L.D. Nru. 46/96 u muri bl-ikħal fuq il-pjanta Hsg. Dwg. MS/2/93, li wieħed jista' jara fuq talba fid-Dipartiment ta' l-Art, Auberge de Baviere, Valletta.

Illi d-Dikjarazzjoni tal-President ta' Malta odjerna qiegħda tiġi ppubblikata għall-fini ta' l-Att XI ta' l-2002.

Il-kumpens offrut hu ta' elf u seba' mitt Lira Maltija

No. 757

ACQUISITION OF LAND

THE following declaration made by the President of Malta under section 3 of the Land Acquisition (Public Purposes) Ordinance (Chapter 88) is published in terms and for the purposes of section 9(1) thereof.

25th August, 2003

DECLARATION BY THE PRESIDENT OF MALTA

Whereas by declaration of the President of Malta dated 22nd October, 1996, the undermentioned land had been declared as required by the competent authority for a public purpose in accordance with the provisions of the Land Acquisition (Public Purposes) Ordinance (Chapter 88) and that the acquisition thereof should have been by absolute purchase.

Description of the Land

The following premises at Msida:–

1. Premises No. 22 in Triq il-Wied.

The above mentioned premises is shown marked on plan L.D. No. 46/96 and shown in blue on plan Hsg. Dwg. MS/2/93, which may be seen on demand at the Land Department, Auberge de Baviere, Valletta.

Whereas the present Declaration by the President of Malta is being issued in terms of Act XI of 2002.

The compensation offered is one thousand and seven

(Lm1,700) skond l-Avviz ta' Ftehim tat-3 ta' Jannar, 2003, liema avviż ħareġ skond l-istima tal-Perit Carmen V. Sutton, li hawn ma' din id-dikjarazzjoni.

Ma' din id-dikjarazzjoni qed tiġi annessa *site plan* ta' l-immobbli msemmija.

(Iff) GUIDO DE MARCO
President
25/7/2003

Din is-*site plan* qed tiġi ppubblikata f'paġna 10,935

Stima tal-Perit (oriġinali bil-Malti)

Fond fl-Imsida

Fuq struzzjonijiet tal-Kummissarju ta' l-Artijiet, skond l-Ordinanza dwar l-Akkwist ta' Artijiet għal Skopijiet Pubbliċi, qiegħed niffissa l-valur liberu u frank tal-proprjetà hawn taħt deskritta fl-Imsida, li hija meħtieġa mill-Gvern għal skop pubbliku, u dan wara li ħadt in konsiderazzjoni l-lokalità, kif ukoll ħwejjeġ oħra li jista' jkollhom x'jaqsmu mal-valur ta' l-istess proprjetà:

Il-fond Nru. 22, Triq il-Wied, l-Imsida, muri fuq il-pjanta L.D. 46/96, u muri bl-ikħal fuq il-pjanta Hsg. Dwg. No. MS/2/93, li jikkonsisti f'erbat ikmamar fuq il-livell terran, huwa stmat għall-valur ta' elf u seba' mitt Lira Maltija (Lm1,700).

Iffirmat Carmen V. Sutton, A&C.E.

Dan ir-rapport ta' stima u l-pjanta mehmuża qed jibdel ir-rapport ta' stima datat l-20 ta' Jannar, 1998, għal dak li għandu x'jaqsam mal-fond imsemmi.

It-12 ta' Ottubru, 2002

hundred Maltese Lira (Lm1,700) according to the Notice of Agreement of the 3rd January, 2003, which notice was issued according to the valuation with this declaration as made by Architect Carmen V. Sutton.

A site plan showing the mentioned immovable property is being attached with this declaration.

(Sgd) GUIDO DE MARCO
President
25/7/2003

This site plan is being published on page 10,935

Architect's Valuation (original in Maltese)

Premises at Msida


I have been instructed by the Commissioner of Land to assess under the Land Acquisition (Public Purposes) Ordinance, the freehold value of the hereunder described property at Msida required by Government for a public purpose. After taking into consideration the locality as well as other factors which could have a bearing on the value of the property described, I assess the freehold value as follows:

Premises No. 22 in Triq il-Wied, Msida, shown on plan L.D. 46/96, and shown in blue on plan Hsg. Dwg. No. MS/2/93, consisting of four rooms on the first floor level, is assessed at the price of one thousand and seven hundred Maltese Liri (Lm1, 700).

Signed Carmen V. Sutton, A&C.E.

This valuation report and the attached site plan is replacing the valuation report dated 20th January, 1998, regarding the mentioned premises.

12th october, 2002

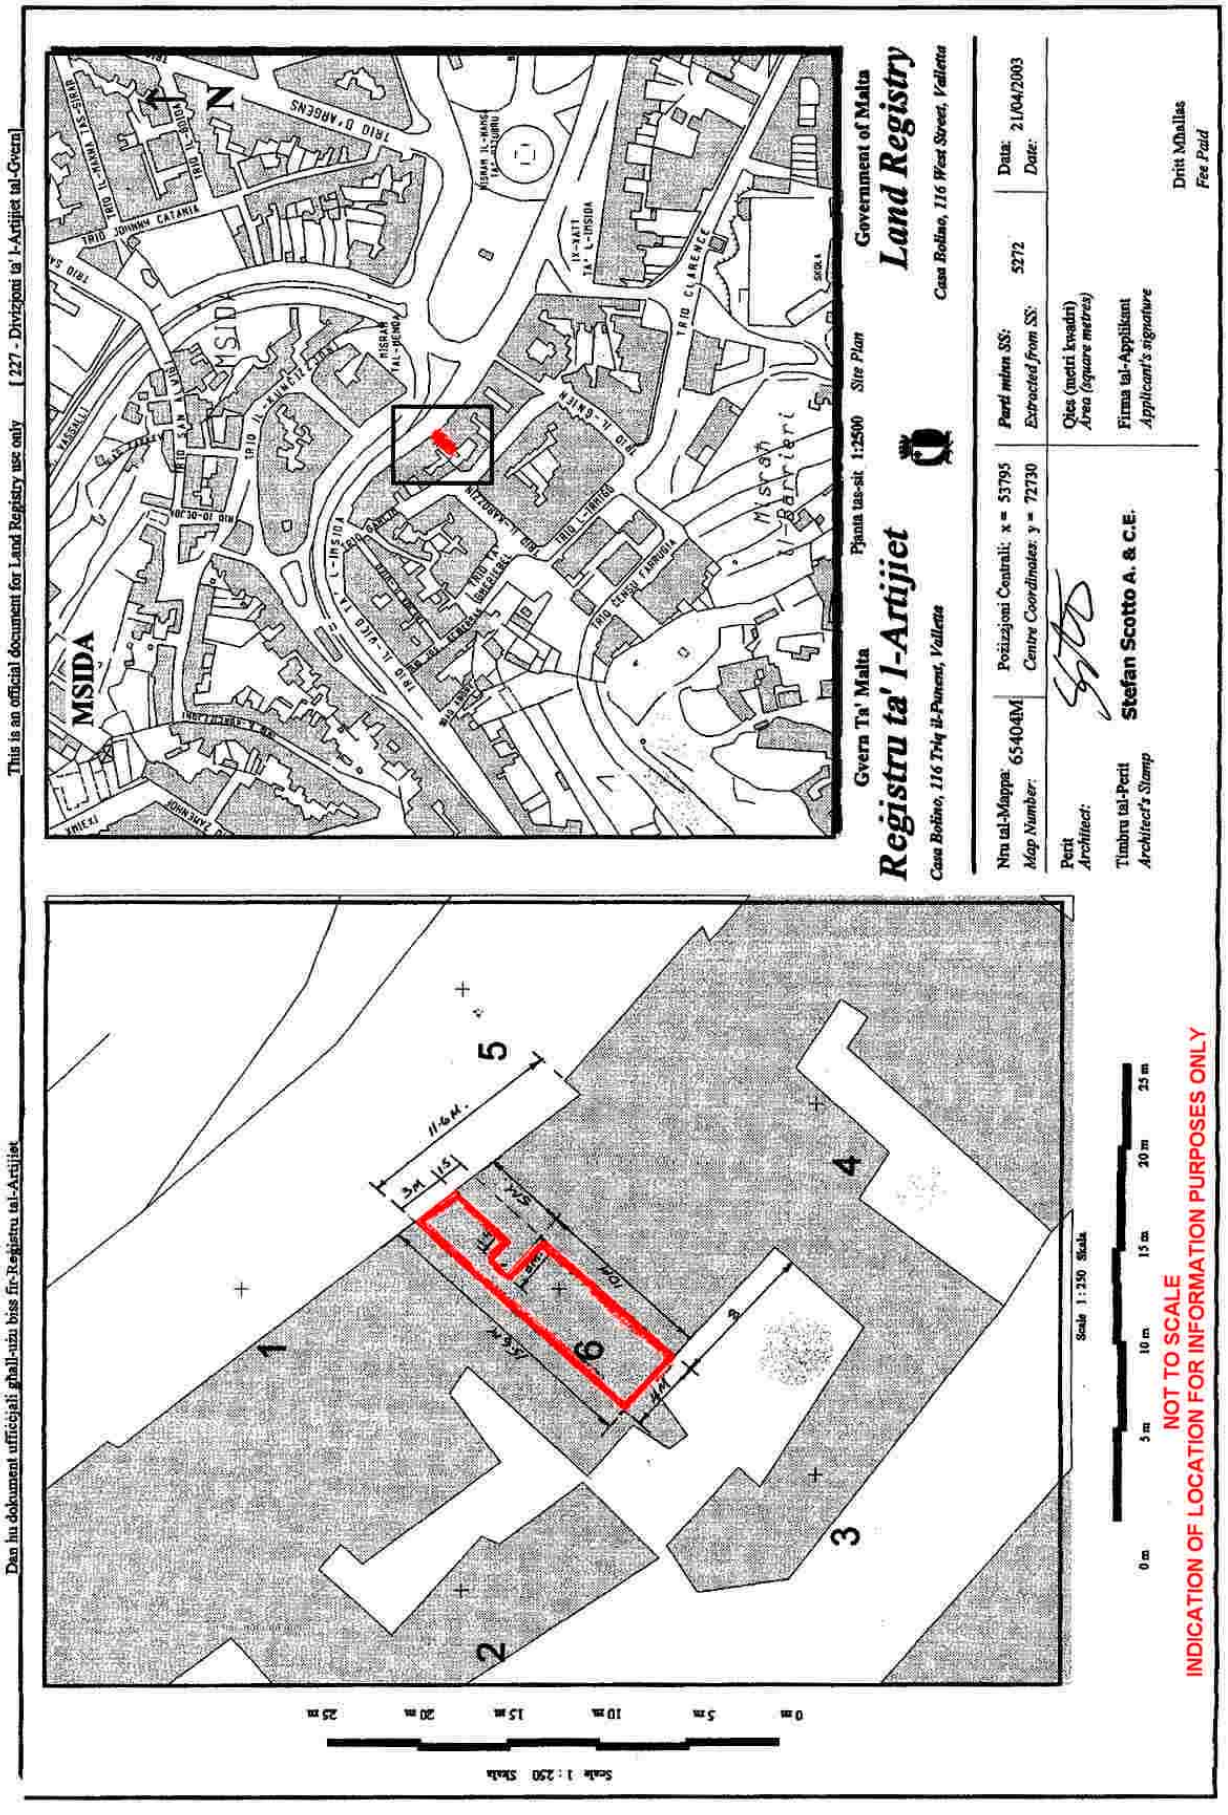
This is an official document for Land Registry use only [227 - Divizjoni ta' l-Artijiet tal-Gvern]
Dan hu dokument ufficjali ghall-uzu biss fir-Registru tal-Artijiet
Government of Malta
Land Registry
Casa Bolino, 116 West Street, Valletta
Gvern Ta' Malta
Registru ta' l-Artijiet
Casa Bolino, 116 Triq il-Punent, Valletta
Pjanta tas-sit 1:2500 Site Plan
MSIDA
Nru tal-Mappa: 65404M
Map Number:
Pozizzjoni Centrali: x = 53795
Centre Coordinates: y = 72730
Parti minn SS: 5272
Extracted from SS:
Data: 21/04/2003
Date:
Periti Architect:
Stefan Scotto A. & C.E.
Qies (metri kwadri)
Area (square metres)
Firma tal-Applikant
Applicant's signature
Timbru tal-Perit
Architect's Stamp
Dritt Mhallas
Fee Paid
Scale 1:250 Skala
0m 5m 10m 15m 20m 25m
NOT TO SCALE
INDICATION OF LOCATION FOR INFORMATION PURPOSES ONLY

Nru. 758

AKKWIST TA' ART

DIN id-dikjarazzjoni li ġejja, magħmula mill-President ta' Malta bis-saħħa ta' l-artikolu 3 ta' l-Ordinanza dwar l-Akkwist ta' l-Artijiet għal Skopijiet Pubbliċi (Kapitolu 88) hija ppubblikata skond u għall-finijiet ta' l-artikolu 9(1) ta' dik l-Ordinanza.

Il-25 ta' Awissu, 2003

(File No. L57/89/II)

DIKJARAZZJONI MILL-PRESIDENT TA' MALTA

Illi b'dikjarazzjoni tal-President ta' Malta tal-21 ta' Marzu, 1989, l-art hawn taħt imsemmija kienet dikjarata meħtieġa mill-awtorità kompetenti għal skop pubbliku skond id-dispożizzjonijiet ta' l-Ordinanza dwar l-Akkwist ta' Artijiet għal Skopijiet Pubbliċi (Kapitolu 88) u illi l-akkwist tagħha kellu jkun b'xiri assolut.

Deskrizzjoni ta' l-Art

Il-fond li ġej fil-Belt Valletta:–

1. Il-fond Nru. 13 fi Triq San Pawl.

Il-fond hawn fuq imsemmi jidher immarkat fuq il-pjanti L.D. 34/89, L.D. 234/99/A, L.D. 243A/99, L.D. 234C/99 u L.D. 234E/99, li wieħed jista' jara fuq talba fid-Dipartiment ta' l-Art, Auberge de Baviere, Valletta.

Illi d-Dikjarazzjoni tal-President ta' Malta odjerna qiegħda tiġi ppubblikata għall-fini ta' l-Att XI ta' l-2002.

Il-kumpens offrut hu ta' erbgħin elf Lira Maltija

No. 758

ACQUISITION OF LAND

THE following declaration made by the President of Malta under section 3 of the Land Acquisition (Public Purposes) Ordinance (Chapter 88) is published in terms and for the purposes of section 9(1) thereof.

25th August, 2003

DECLARATION BY THE PRESIDENT OF MALTA

Whereas by declaration of the President of Malta dated 21st March, 1989, the undermentioned land had been declared as required by the competent authority for a public purpose in accordance with the provisions of the Land Acquisition (Public Purposes) Ordinance (Chapter 88) and that the acquisition thereof should have been by absolute purchase.

Description of the Land

The following premises at Valletta:–

1. Premises No. 13 in Triq San Pawl.

The above mentioned premises is shown marked on plans L.D. 34/89, L.D. 234/99/A, L.D. 243A/99, L.D. 234C/99 and L.D. 234E/99, which may be seen on demand at the Land Department, Auberge de Baviere, Valletta.

Whereas the present Declaration by the President of Malta is being issued in terms of Act XI of 2002.

The compensation offered is fourty thousand Maltese Lira

(Lm40,000), skond l-Avviz ta' Ftehim tal-20 ta' Frar, 2003, liema avviż ħareġ skond l-istima tal-Perit Joseph Mizzi, A&C.E., li hawn ma' din id-dikjarazzjoni.

Ma' din id-dikjarazzjoni qed tiġi annessa *site plan* ta' l-immobbli msemmija.

(Iff) GUIDO DE MARCO
President
25/7/2003

Din is-site plan qed tiġi ppubblikata f'paġna 10,938

Stima tal-Perit (oriġinali bil-Malti)

Fondi fil-Belt Valletta

Fuq struzzjonijiet tal-Kummissarju ta' l-Artijiet, skond l-Ordinanza dwar l-Akkwist ta' Artijiet għal Skopijiet Pubbliċi, qiegħed niffissa l-valur liberu u frank tal-proprjetà hawn taħt deskritta fil-Belt Valletta, li hija meħtieġa mill-Gvern għal skop pubbliku, u dan wara li ħadt in konsiderazzjoni l-lokalità, kif ukoll ħwejjeġ oħra li jista' jkollhom x'jaqsmu mal-valur ta' l-istess proprjetà:

Il-fond Nru. 13 fi Triq San Pawl, il-Belt Valletta, muri fuq il-pjanti L.D. 234/99/A, L.D. 243A/99, L.D. 234C/99 u L.D. 234E/99, huwa stmat għall-valur ta' erbgħin elf Lira Maltija (Lm40,000).

Iffirmat Joseph Mizzi, A&C.E.

It-18 ta' Frar, 2003

(Lm40,000) according to the Notice of Agreement of the 20th February, 2003, which notice was issued according to the valuation with this declaration as made by architect Joseph Mizzi, A&C.E.

A site plan showing the mentioned immovable property is being attached with this declaration.

(Sgd) GUIDO DE MARCO
President
25/7/2003

This site plan is being published on page 10,938

Architect's Valuation (original in Maltese)

Premises at Valletta

I have been instructed by the Commissioner of Land to assess under the Land Acquisition (Public Purposes) Ordinance, the freehold value of the hereunder described property at Valletta required by Government for a public purpose. After taking into consideration the locality as well as other factors which could have a bearing on the value of the property described, I assess the freehold value as follows:


Premises No. 13, Triq San Pawl, Valletta, shown on plans L.D. 234/99/A, L.D. 243A/99, L.D. 234C/99 u L.D. 234E/99, is assessed at the price of fourty thousand Maltese Liri (Lm40, 000).

Signed Iffirmat Joseph Mizzi, A&C.E.


18th February, 2003

Dan hu dokument uffiċjali għall-użu biss fir-Reġistru tal-Artijiet

This is an official document for Land Registry use only [227 - Divizjoni ta' l-Artijiet tal-Gvern]

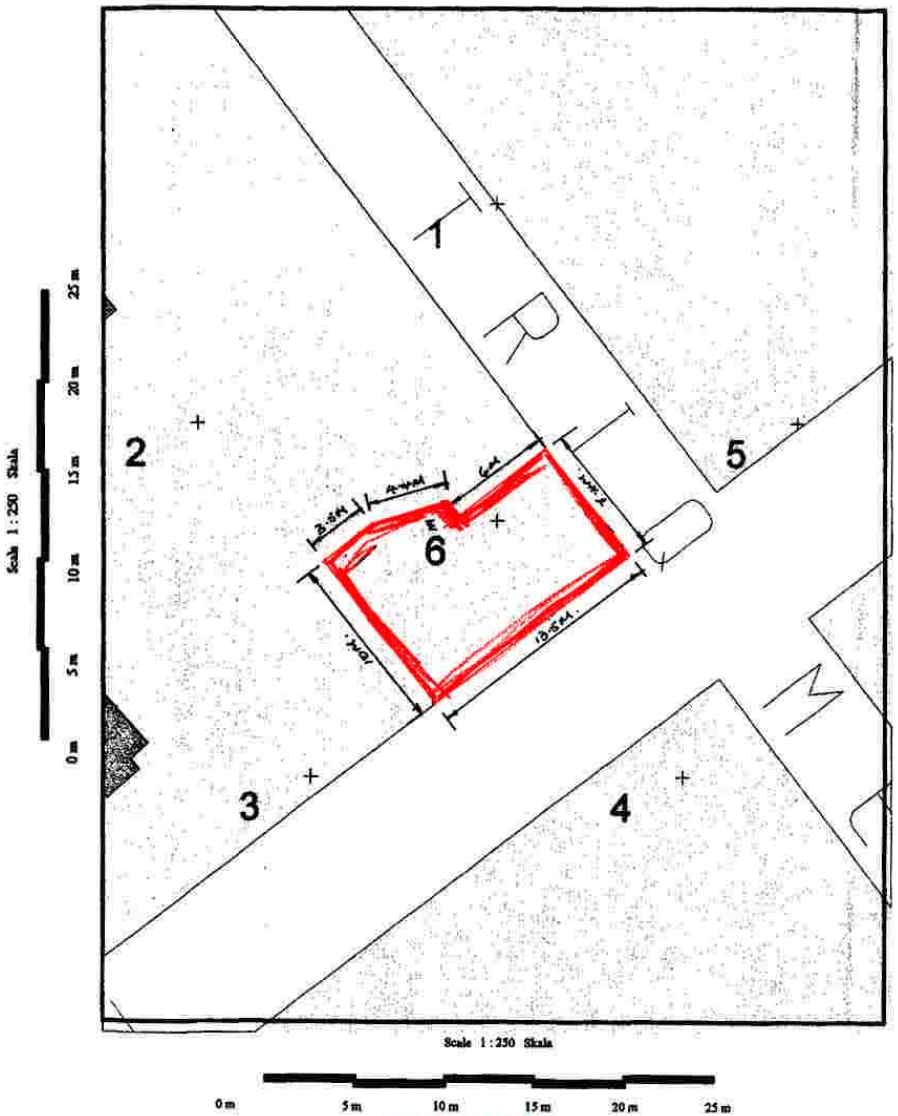

NOT TO SCALE
INDICATION OF LOCATION FOR INFORMATION PURPOSES ONLY

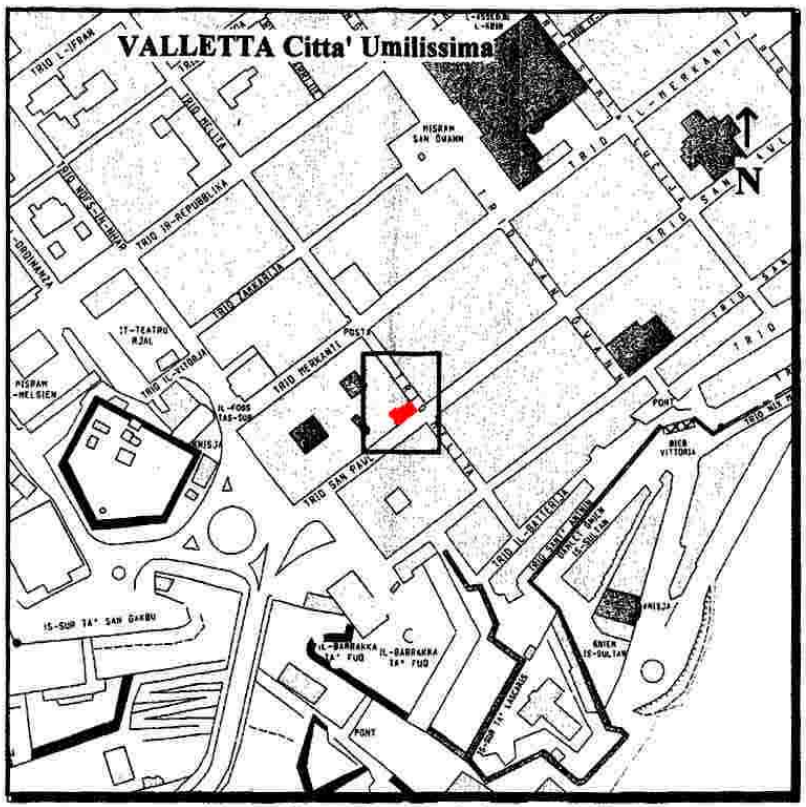

Gvern Ta' Malta — Pjanta tas-sit 1:2500 *Site Plan* — Government of Malta

Reġistru ta' l-Artijiet

Casa Bolino, 116 Triq il-Punent, Valletta

Land Registry

Casa Bolino, 116 West Street, Valletta

Nru tal-Mappa: *Map Number:* 67048M	Pożizzjoni Ċentrali: x = 56015 *Centre Coordinates:* y = 72730		*Parti minn SS:* *Extracted from SS:* 5672 5472	Data: *Date:* 27/06/2003	
Perit *Architect:*			Qies (metri kwadri) *Area (square metres)*		
Timbru tal-Perit *Architect's Stamp*	MICHAEL SCHEMBRI Architect & Civil Engineer		Firma tal-Applikant *Applicant's signature*		
				Dritt Mhallas *Fee Paid*	

Nru. 759

AKKWIST TA' ART

DIN id-dikjarazzjoni li ġejja, magħmula mill-President ta' Malta bis-saħħa ta' l-artikolu 3 ta' l-Ordinanza dwar l-Akkwist ta' l-Artijiet għal Skopijiet Pubbliċi (Kapitolu 88) hija ppubblikata skond u għall-finijiet ta' l-artikolu 9(1) ta' dik l-Ordinanza.

Il-25 ta' Awissu, 2003

(File No. L58/98)

DIKJARAZZJONI MILL-PRESIDENT TA' MALTA

Illi b'dikjarazzjoni ta' l-Aġent President ta' Malta tal-20 ta' Ottubru, 2000, l-art hawn taħt imsemmija kienet dikjarata meħtieġa mill-awtorità kompetenti għal skop pubbliku skond id-dispożizzjonijiet ta' l-Ordinanza dwar l-Akkwist ta' Artijiet għal Skopijiet Pubbliċi (Kapitolu 88) u illi l-akkwist tagħha kellu jkun b'xiri assolut.

Deskrizzjoni ta' l-Art

L-art li ġejja f'San Ġwann:–

1. Biċċa art tal-kejl ta' madwar 197 metru kwadru, li tmiss mill-Majjistral u mil-Lbiċ ma' triq pubblika u mix-Xlokk ma' proprjetà ta' Francis Bonavia, jew irjieħ aktar korretti.

L-art hawn fuq imsemmija tidher immarkata bil-kulur aħmar fuq il-pjanta P.D. 56/2000, li wieħed jista' jara fuq talba fid-Dipartiment ta' l-Art, Auberge de Baviere, Valletta.

Illi d-Dikjarazzjoni tal-President ta' Malta odjerna qiegħda tiġi ppubblikata għall-fini ta' l-Att XI ta' l-2002.

Il-kumpens offrut hu ta' tnax-il elf u tmien mitt Lira Maltija (Lm12,800) skond l-istima tal-Perit Godwin Drago, A&C.E., li hawn ma' din id-dikjarazzjoni, u parti mit-titolu ta' proprjetà a rigward l-utile dominju perpetwu hi koperta b'Avviż ta' Ftehim datat it-8 ta' Awissu, 2002.

No. 759

ACQUISITION OF LAND

THE following declaration, made by the President of Malta under section 3 of the Land Acquisition (Public Purposes) Ordinance (Chapter 88), is published in terms and for the purposes of section 9(1) thereof.

25th August, 2003

DECLARATION BY THE PRESIDENT OF MALTA

Whereas by declaration of the Acting President of Malta dated 20th October, 2000, the undermentioned land had been declared as required by the competent authority for a public purpose in accordance with the provisions of the Land Acquisition (Public Purposes) Ordinance (Chapter 88) and that the acquisition thereof should have been by absolute purchase.

Description of the Land

The following land at San Ġwann:–

1. A plot of land of the area of about 197 square metres, bounded on the North West and South West by a public road and on the South East by property of Francis Bonavia, or more precise boundaries.

The above mentioned land is shown marked with the colour red on plan P.D. 56/2000, which may be seen on demand at the Land Department, Auberge de Baviere, Valletta.

Whereas the present Declaration by the President of Malta is being issued in terms of Act XI of 2002.

The compensation is twelve thousand and eight hundred Maltese Lira (Lm12,800) according to the valuation with this declaration as made by architect Godwin Drago, A&C.E., and part of the title in respect of the perpetual utile dominium is covered by the Notice of Agreement of the 8th August, 2002.

Ma' din id-dikjarazzjoni qed tiġi annessa *site plan* ta' l-immobbli msemmija.

(Iff) GUIDO DE MARCO
President
25/7/2003

Din is-*site plan* qed tiġi ppubblikata f'paġna 10,941

Stima tal-Perit (oriġinali bil-Malti)

Akkwist ta' art f'San Ġwann

Fuq struzzjonijiet tal-Kummissarju ta' l-Artijiet, skond l-Ordinanza dwar l-Akkwist ta' Artijiet għal Skopijiet Pubbliċi, qiegħed niffissa l-valur liberu u frank tal-proprjetà hawn taħt deskritta f'San Ġwann, li hija meħtieġa mill-Gvern għal skop pubbliku, u dan wara li ħadt in konsiderazzjoni l-lokalità, kif ukoll ħwejjeġ oħra li jista' jkollhom x'jaqsmu mal-valur ta' l-istess proprjetà:

Biċċa art tal-kejl ta' ċircka 197 metru kwadru, li tmiss mill-Majjistral u mil-Lvant ma' triq pubblika u mix-Xlokk ma' proprjetà ta' Francis Bonavia, liema art hija meqjusa bħala art fabbrikabbli fit-termini ta' l-Ordinanza dwar l-Akkwist ta' Artijiet u hija murija bl-aħmar fuq pjanta P.D. 56/2000 u hija stmata għall-valur ta' tnax-il elf, u tmien mitt Lira Maltija (Lm12,800).

Dan il-valur għandu jinqasam kif ġej:

Is-sehem ta': Directum Dominium huwa ta' tmien Liri Maltin u ħamsin ċenteżmu (Lm8.50c).

Utile Dominium huwa ta' tnax-il elf, sebgħa mija u disgħin Lira Maltin u ħamsin ċenteżmu (Lm12,791.50c).

Iffirmat G. Drago, A&C.E.

It-18 ta' Lulju, 2002

A site plan showing the mentioned immovable property is being attached with this declaration.

(Sgd) GUIDO DE MARCO
President
25/7/2003

This site plan is being published on page 10,941

Architect's Valuation (original in Maltese)

Acquisition of land at San Ġwann

I have been instructed by the Commissioner of Land to assess under the Land Acquisition (Public Purposes) Ordinance, the freehold value of the hereunder described property at San Ġwann required by Government for a public purpose. After taking into consideration the locality as well as other factors which could have a bearing on the value of the property described, I assess the freehold value as follows:

A plot of land of the area of about 197 square metres, bounded on the North West and East by a public road and on the South East by property of Francis Bonavia, which land is considered as fabricable land in terms of the Land Acquisition Ordinance and is shown marked in red on plan P.D. 56/2000 and is assessed at the price of twelve thousand and eight undred Maltese Liri (Lm12, 800).

This value should be divided as follows:

The part of: Directum Dominium is of eight Maltese Liri and fifty cents (Lm8.50c).


Utile Dominium is of twelve thousand, seven hundred and ninety-one Maltese Liri and fifty cents (Lm12,791.50c).

Signed G. Drago, A&C.E.


18th July, 2002

Dan hu dokument uffiċjali għall-użu biss fir-Registru tal-Artijiet

This is an official document for Land Registry use only [228]

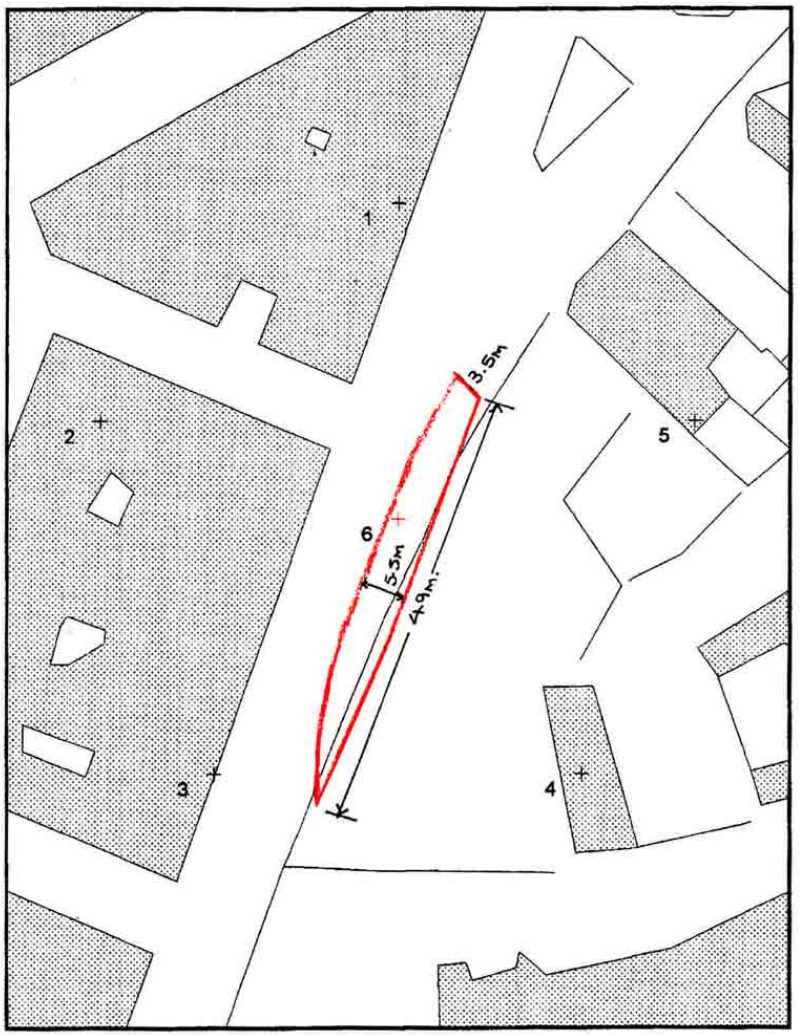

NOT TO SCALE
INDICATION OF LOCATION FOR INFORMATION PURPOSES ONLY

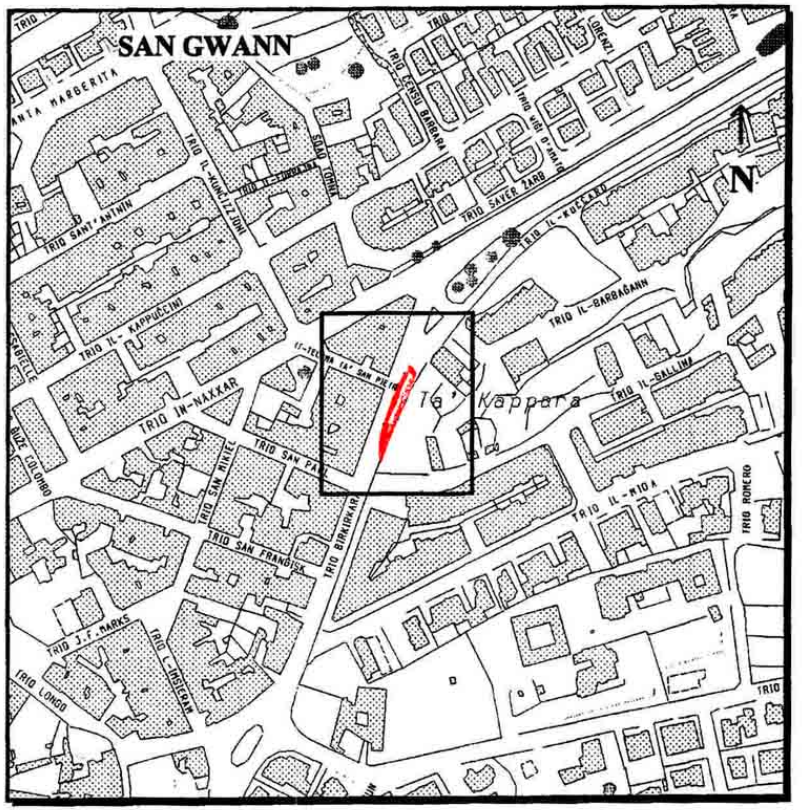

Pjanta tas-sit 1:2500 *Site Plan*

Registru ta' l-Artijiet

Casa Bolino, 116 Triq il-Punent, Valletta

Land Registry

Casa Bolino, 116 West Street, Valletta

Nru tal-Mappa: *Map Number:* 40259M	Posizzjoni Centrali: x = 53371 *Centre Coordinates:* y = 74195	*Parti minn SS:* *Extracted from SS:* 5672 5274	Data: *Date:* 14/11/2000

Perit
Architect:

Timbru tal-Perit
Architect's Stamp

Qies (metri kwadri) *Area (square metres)* AREA 197m² circa

Firma tal-Applikant
Applicant's signature

Dritt Mhallas
Fee Paid

Nru. 760

AKKWIST TA' ART

DIN id-dikjarazzjoni li ġejja, magħmula mill-President ta' Malta bis-saħħa ta' l-artikolu 3 ta' l-Ordinanza dwar l-Akkwist ta' l-Artijiet għal Skopijiet Pubbliċi (Kapitolu 88) hija ppubblikata skond u għall-finijiet ta' l-artikolu 9(1) ta' dik l-Ordinanza.

Il-25 ta' Awissu, 2003

(File No. L508/92/III/1)

DIKJARAZZJONI MILL-PRESIDENT TA' MALTA

Illi b'dikjarazzjoni ta' l-Aġent President ta' Malta tal-24 ta' Mejju, 2002, l-art hawn taħt imsemmija kienet dikjarata meħtieġa mill-awtorità kompetenti għal skop pubbliku skond id-dispożizzjonijiet ta' l-Ordinanza dwar l-Akkwist ta' Artijiet għal Skopijiet Pubbliċi (Kapitolu 88) u illi l-akkwist tagħha kellu jkun b'xiri assolut.

Deskrizzjoni ta' l-Art

L-art li ġejja f'San Ġiljan:–

1. Biċċa art tal-kejl ta' madwar 259 metru kwadru, li tmiss mill-Punent ma' triq pubblika, mil-Lvant ma' proprjetà ta' Julian Bartolo u mit-Tramuntana ma' proprjetà ta' Alexander Apap Bologna, jew irjieħ aktar korretti.

L-art hawn fuq imsemmija tidher immarkata bil-kulur aħmar bħala *Plot* Nru. 1 fuq il-pjanta P.D. 2_2002, li wieħed jista' jara fuq talba fid-Dipartiment ta' l-Art, Auberge de Baviere, Valletta.

Illi d-Dikjarazzjoni tal-President ta' Malta odjerna qiegħda tiġi ppubblikata għall-fini ta' l-Att XI ta' l-2002.

Il-kumpens offrut hu ta' għoxrin elf u disa' mitt Lira Maltija (Lm20,900) skond l-Avviż ta' Ftehim tas-26 ta' Diċembru, 2002, liema avviż ħareġ skond estratt ta' l-istima tal-Perit

No. 760

ACQUISITION OF LAND

THE following declaration, made by the President of Malta under section 3 of the Land Acquisition (Public Purposes) Ordinance (Chapter 88), is published in terms and for the purposes of section 9(1) thereof.

25th August, 2003

DECLARATION BY THE PRESIDENT OF MALTA

Whereas by declaration of the Acting President of Malta dated 24th May, 2002, the undermentioned land had been declared as required by the competent authority for a public purpose in accordance with the provisions of the Land Acquisition (Public Purposes) Ordinance (Chapter 88) and that the acquisition thereof should have been by absolute purchase.

Description of the Land

The following land at San Ġiljan:–

1. A plot of land of the area of about 259 square metres, bounded on the West by a public road, on the East by property of Julian Bartolo and on the North by property of Alexander Apap Bologna, or more precise boundaries.

The above mentioned land is shown marked with the colour red as Plot No. 1 on plan P.D. 2_2002, which may be seen on demand at the Land Department, Auberge de Baviere, Valletta.

Whereas the present Declaration by the President of Malta is being issued in terms of Act XI of 2002.

The compensation is twenty thousand and nine hundred Maltese Lira (Lm20,900) according to the Notice of

Joseph Mizzi, A&C.E., li hawn ma' din id-dikjarazzjoni.

Ma' din id-dikjarazzjoni qed tiġi annessa *site plan* ta' l-immobbli msemmija.

(Iff) GUIDO DE MARCO
President
25/7/2003

Din is-*site plan* qed tiġi ppubblikata f'paġna 10,944

Stima tal-Perit (oriġinali bil-Malti)

Art f'San Ġiljan

Fuq struzzjonijiet tal-Kummissarju ta' l-Artijiet, skond l-Ordinanza dwar l-Akkwist ta' Artijiet għal Skopijiet Pubbliċi, qiegħed niffissa l-valur liberu u frank tal-proprjetà hawn taħt deskritta f'San Ġiljan, li hija meħtieġa mill-Gvern għal skop pubbliku, u dan wara li ħadt in konsiderazzjoni l-lokalità, kif ukoll ħwejjeġ oħra li jista' jkollhom x'jaqsmu mal-valur ta' l-istess proprjetà:

Plot 1. Biċċa art tal-kejl ta' madwar 259 metru kwadru, li tmiss mill-Punent ma' triq, mil-Lvant ma' proprjetà ta' Julian Bartolo u mit-Tramuntana ma' proprjetà ta' Alexander Apap Bologna, liema art hija meqjusa bħala art fabbrikabbli fit-termini ta' l-Ordinanza dwar l-Akkwist ta' Artijiet u hija murija bl-aħmar fuq pjanta P.D. 2_2002 u hija stmata għall-valur ta' għoxrin elf u disa' mitt Lira Maltija (Lm20,900).

.....Omissis.....

Iffirmat Joseph Mizzi, A&C.E.

Estratt ta' l-Oriġinal.

Is-26 ta' Frar, 2002

Agreement of the 26th December, 2002, which notice was issued according to the extract of the valuation with this declaration as made by architect Joseph Mizzi, A&C.E.

A site plan showing the mentioned immovable property is being attached with this declaration.

(Sgd) GUIDO DE MARCO
President
25/7/2003

This site plan is being published on page 10,944

Architect's Valuation (original in Maltese)

Land at San Ġiljan

I have been instructed by the Commissioner of Land to assess under the Land Acquisition (Public Purposes) Ordinance, the freehold value of the hereunder described property at San Ġiljan required by Government for a public purpose. After taking into consideration the locality as well as other factors which could have a bearing on the value of the property described, I assess the freehold value as follows:

Plot 1. A plot of land of the area of about 259 square metres, bounded on the West by a road, on the East by property of Julian Bartolo and on the North by property of Alexander Apap Bologna, which land is considered as fabricable land in terms of the Land Acquisition Ordinance and is shown marked in red on P.D. 2_2002 and is assessed at the price of twenty thousand and nine hundred Maltese Liri (Lm20, 900).

.....Omissis.....


Signed Joseph Mizzi, A&C.E.


Extract from the Original.

26th February, 2002

Dan hu dokument uffiċċjali għall-użu biss fir-Reġistru tal-Artijiet

This is an official document for Land Registry use only [227 - Divizjoni ta' l-Artijiet tal-Gvern]

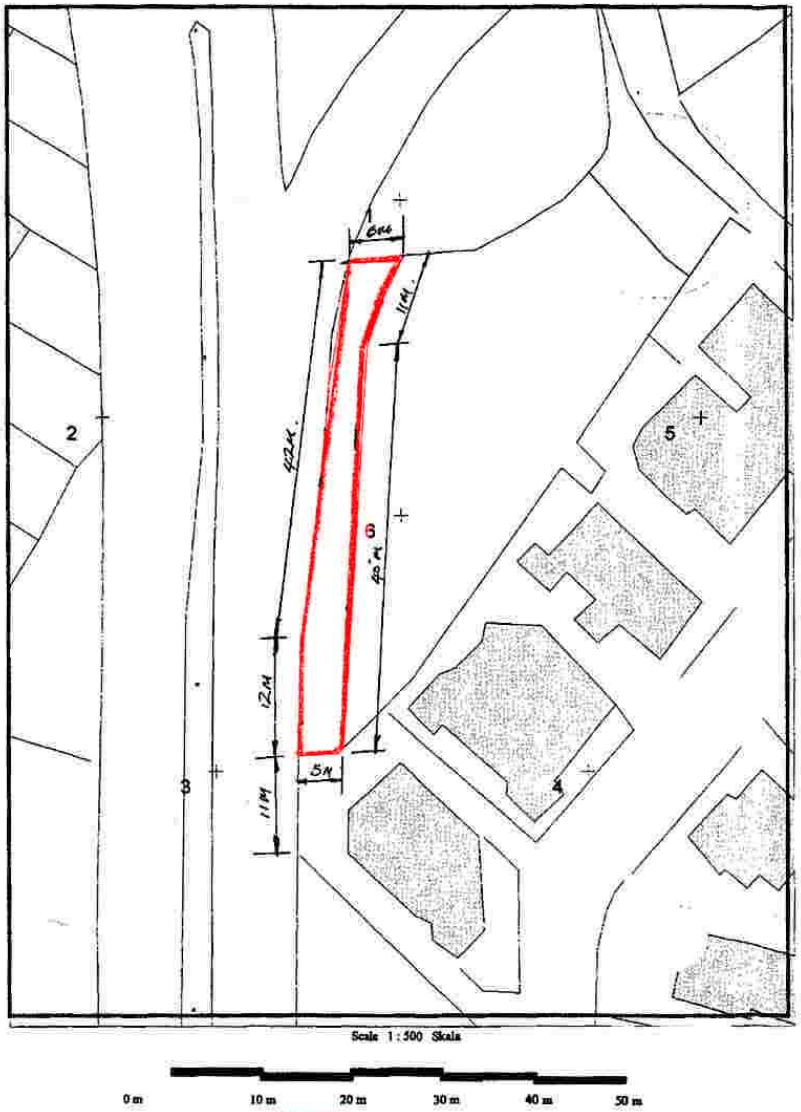

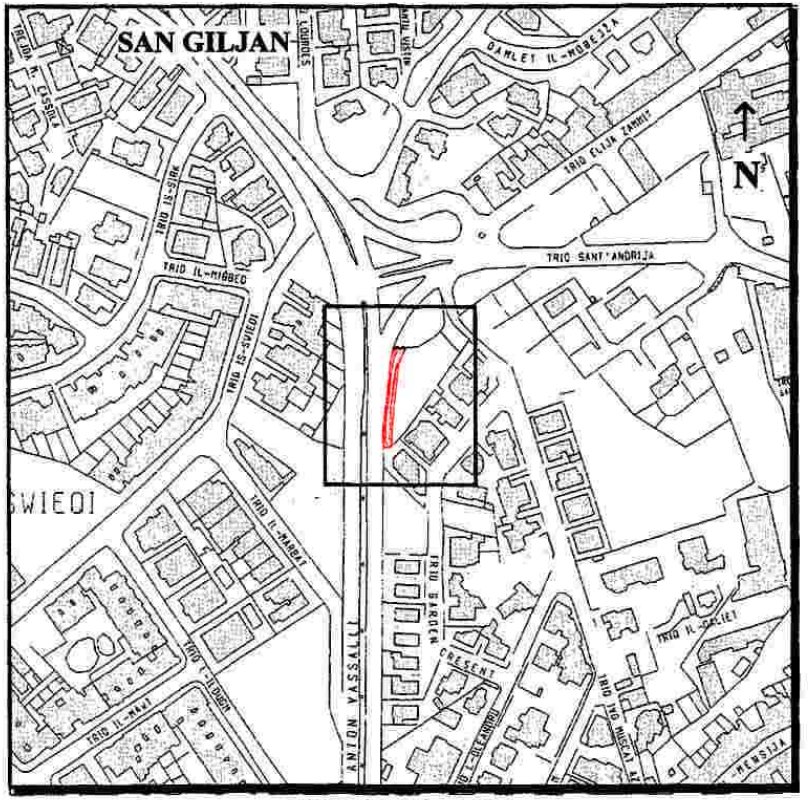

NOT TO SCALE
INDICATION OF LOCATION FOR INFORMATION PURPOSES ONLY

Gvern Ta' Malta — Pjanta tas-sit 1:2500 *Site Plan* — Government of Malta

Reġistru ta' l-Artijiet
Casa Bolino, 116 Triq il-Punent, Valletta

Land Registry
Casa Bolino, 116 West Street, Valletta

Nru tal-Mappa: *Map Number:* 65598M	Pożizzjoni Ċentrali: x = 53768 *Centre Coordinates:* y = 75569	*Parti minn SS:* *Extracted from SS:* 5275	Data: *Date:* 02/05/2003
Perit *Architect:*		Qies (metri kwadri) *Area (square metres)* Area – 259m²	
Timbru tal-Perit *Architect's Stamp*	Stefan Scotto A. & C.E.	Firma tal-Applikant *Applicant's signature*	
		Dritt Mhallas *Fee Paid*	

Nru. 761

AKKWIST TA' ART

DIN id-dikjarazzjoni li ġejja, magħmula mill-President ta' Malta bis-saħħa ta' l-artikolu 3 ta' l-Ordinanza dwar l-Akkwist ta' l-Artijiet għal Skopijiet Pubbliċi (Kapitolu 88) hija ppubblikata skond u għall-finijiet ta' l-artikolu 9(1) ta' dik l-Ordinanza.

Il-25 ta' Awissu, 2003

(File No. L508/92/III/2)

DIKJARAZZJONI MILL-PRESIDENT TA' MALTA

Illi b'dikjarazzjoni ta' l-Aġent President ta' Malta tal-24 ta' Mejju, 2002, l-art hawn taħt imsemmija kienet dikjarata meħtieġa mill-awtorità kompetenti għal skop pubbliku skond id-dispożizzjonijiet ta' l-Ordinanza dwar l-Akkwist ta' Artijiet għal Skopijiet Pubbliċi (Kapitolu 88) u illi l-akkwist tagħha kellu jkun b'xiri assolut.

Deskrizzjoni ta' l-Art

L-art li ġejja f'San Ġiljan:–

1. Biċċa art tal-kejl ta' madwar 351 metru kwadru, li tmiss mill-Punent u mit-Tramuntana ma' triq pubblika u mix-Xlokk ma' proprjetà ta' Alexander Apap Bologna, jew irjieħ aktar korretti.

L-art hawn fuq imsemmija tidher immarkata bil-kulur aħmar bħala *Plot* Nru. 2 fuq il-pjanta P.D. 2_2002, li wieħed jista' jara fuq talba fid-Dipartiment ta' l-Art, Auberge de Baviere, Valletta.

Illi d-Dikjarazzjoni tal-President ta' Malta odjerna qiegħda tiġi ppubblikata għall-fini ta' l-Att XI ta' l-2002.

Il-kumpens offrut hu ta' tmienja u għoxrin elf u tliet mitt Lira Maltija (Lm28,300) skond l-Avviż ta' Ftehim tas-7 ta' Jannar, 2003, liema avviż ħareġ skond estratt ta' l-istima tal-

No. 761

ACQUISITION OF LAND

THE following declaration, made by the President of Malta under section 3 of the Land Acquisition (Public Purposes) Ordinance (Chapter 88), is published in terms and for the purposes of section 9(1) thereof.

25th August, 2003

DECLARATION BY THE PRESIDENT OF MALTA

Whereas by declaration of the Acting President of Malta dated 24th May, 2002, the undermentioned land had been declared as required by the competent authority for a public purpose in accordance with the provisions of the Land Acquisition (Public Purposes) Ordinance (Chapter 88) and that the acquisition thereof should have been by absolute purchase.

Description of the Land

The following land at San Ġiljan:–

1. A plot of land of the area of about 351 square metres, bounded on the West and North by a public road and on the South East by property of Alexander Apap Bologna, or more precise boundaries.

The above mentioned land is shown marked with the colour red as Plot No. 2 on plan P.D. 2_2002, which may be seen on demand at the Land Department, Auberge de Baviere, Valletta.

Whereas the present Declaration by the President of Malta is being issued in terms of Act XI of 2002.

The compensation is twenty eight thousand and three hundred Maltese Lira (Lm28,300) according to the Notice of

Perit Joseph Mizzi, A&C.E., li hawn ma' din id-dikjarazzjoni.

Ma' din id-dikjarazzjoni qed tiġi annessa *site plan* ta' l-immobbli msemmija.

(Iff) GUIDO DE MARCO
President
25/7/2003

Din is-*site plan* qed tiġi ppubblikata f'paġna 10,947

Stima tal-Perit (oriġinali bil-Malti)

Art f'San Ġiljan

Fuq struzzjonijiet tal-Kummissarju ta' l-Artijiet, skond l-Ordinanza dwar l-Akkwist ta' Artijiet għal Skopijiet Pubbliċi, qiegħed niffissa l-valur liberu u frank tal-proprjetà hawn taħt deskritta f'San Ġiljan, li hija meħtieġa mill-Gvern għal skop pubbliku, u dan wara li ħadt in konsiderazzjoni l-lokalità, kif ukoll ħwejjeġ oħra li jista' jkollhom x'jaqsmu mal-valur ta' l-istess proprjetà:

.....Omissis.....

Plot 2. Biċċa art tal-kejl ta' madwar 351 metru kwadru, li tmiss mill-Punent u mit-Tramuntana ma' triq pubblika u mix-Xlokk ma' proprjetà ta' Alexander Apap Bologna, liema art hija meqjusa bħala art fabbrikabbli fit-termini ta' l-Ordinanza dwar l-Akkwist ta' Artijiet u hija murija bl-aħmar fuq pjanta P.D. 2_2002 u hija stmata għall-valur ta' tmienja u għoxrin elf u tliet mitt Lira Maltija (Lm28,300).

.....Omissis.....

Iffirmat Joseph Mizzi, A&C.E.

Estratt ta' l-Oriġinal.

Is-26 ta' Frar, 2002

Agreement of the 7th January, 2003, which notice was issued according to the extract of the valuation with this declaration as made by architect Joseph Mizzi, A&C.E.

A site plan showing the mentioned immovable property is being attached with this declaration.

(Sgd) GUIDO DE MARCO
President
25/7/2003

This site plan is being published on page 10,947

Architect's Valuation (original in Maltese)

Land at San Ġiljan

I have been instructed by the Commissioner of Land to assess under the Land Acquisition (Public Purposes) Ordinance, the freehold value of the hereunder described property at San Ġiljan required by Government for a public purpose. After taking into consideration the locality as well as other factors which could have a bearing on the value of the property described, I assess the freehold value as follows:

.....Omissis.....


Plot 2. A plot of land of the area of about 351 square metres, bounded on the West and North by a public road and on the South East by property of Alexander Apap Bologna, which land is considered as fabricable land in terms of the Land Acquisition Ordinance and is shown marked in red on P.D. 2_2002 and is assessed at the price oftwenty eight thousand and three hundred Maltese Lira (Lm28,300).

.....Omissis.....

Signed Joseph Mizzi, A&C.E.

Extract from the Original.

26th February, 2002

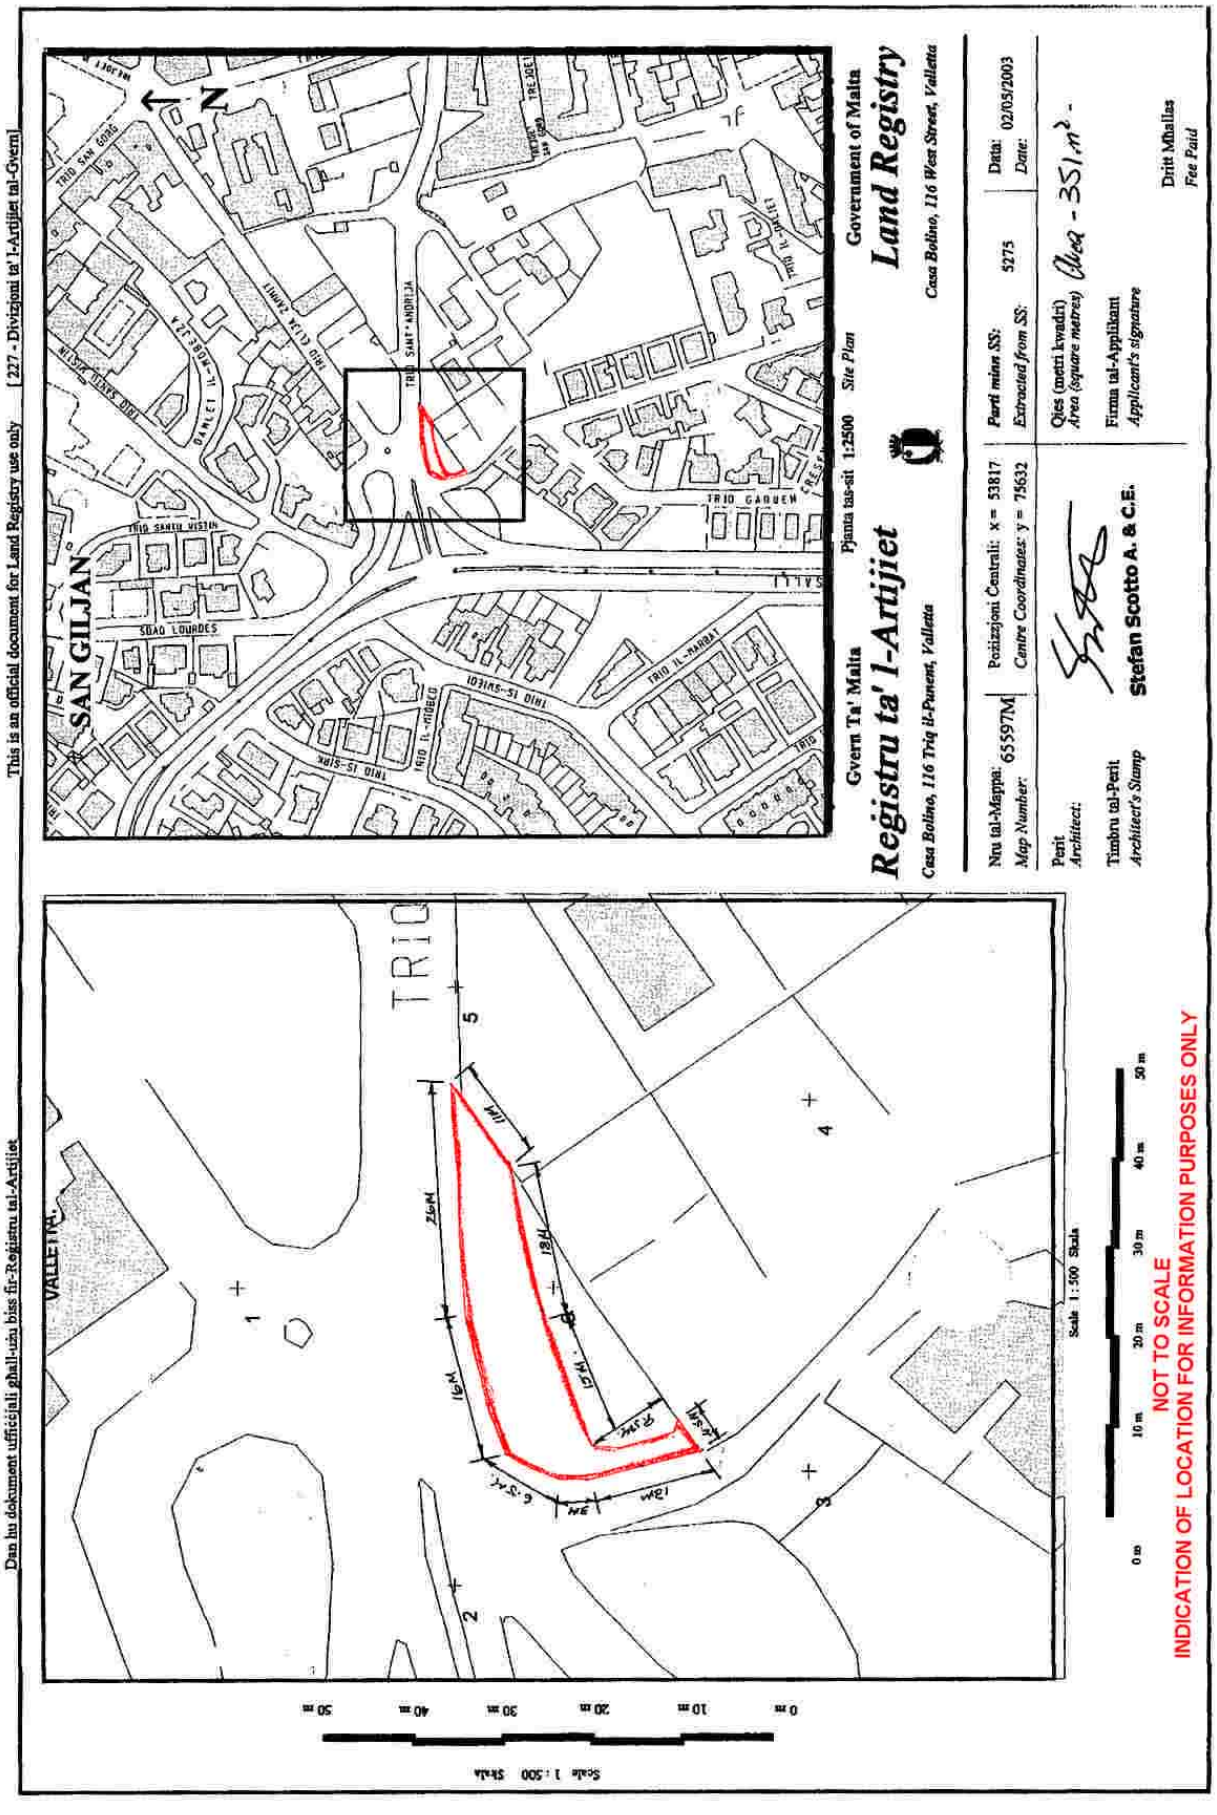
Dan hu dokument ufficjali ghall-użu biss fir-Reġistru tal-Artijiet
This is an official document for Land Registry use only
[227 - Diviżjoni ta' l-Artijiet tal-Gvern]
Gvern Ta' Malta
Reġistru ta' l-Artijiet
Casa Bolino, 116 Triq il-Punent, Valletta
Pjanta tas-sit 1:2500 Site Plan
Government of Malta
Land Registry
Casa Bolino, 116 West Street, Valletta
SAN GILJAN
TRIO GARDEN
TRIO IL-MARBAT
TRIO IS-SUTJEN
TRIO IL-MOBEDJA
TRIO IS-SIEK
SQAQ LOURDES
TRIO SANTA VISTA
TRIO SANT' ANDRIJA
TRIO GUZA ZAMMIT
DAWLEJ IL-MOBEDJA
TRIO SAN GORG
N
Nru tal-Mappa: 65597M
Map Number:
Pożizzjoni Ċentrali: x = 53817
Centre Coordinates: y = 75632
Parti minn SS: 5275
Extracted from SS:
Data: 02/05/2003
Date:
Periti Architect:
Qies (metri kwadri) Area (square metres) Area - 351.m² -
Timbru tal-Perit Architect's Stamp
Stefan Scotto A. & C.E.
Firma tal-Applikant Applicant's signature
Drittt Mhallas Fee Paid
VALLETTA
TRIO
Scale 1:500 Skala
0 m 10 m 20 m 30 m 40 m 50 m
NOT TO SCALE
INDICATION OF LOCATION FOR INFORMATION PURPOSES ONLY

Nru. 762

AKKWIST TA' ART

DIN id-dikjarazzjoni li ġejja, magħmula mill-President ta' Malta bis-saħħa ta' l-artikolu 3 ta' l-Ordinanza dwar l-Akkwist ta' l-Artijiet għal Skopijiet Pubbliċi (Kapitolu 88) hija ppubblikata skond u għall-finijiet ta' l-artikolu 9(1) ta' dik l-Ordinanza.

Il-25 ta' Awissu, 2003

(File No. L508/92/III/3)

DIKJARAZZJONI MILL-PRESIDENT TA' MALTA

Illi b'dikjarazzjoni ta' l-Aġent President ta' Malta tal-24 ta' Mejju, 2002, l-art hawn taħt imsemmija kienet dikjarata meħtieġa mill-awtorità kompetenti għal skop pubbliku skond id-dispożizzjonijiet ta' l-Ordinanza dwar l-Akkwist ta' Artijiet għal Skopijiet Pubbliċi (Kapitolu 88) u illi l-akkwist tagħha kellu jkun b'xiri assolut.

Deskrizzjoni ta' l-Art

L-art li ġejja f'San Ġiljan:–

1. Biċċa art tal-kejl ta' madwar 537 metru kwadru, li tmiss mit-Tramuntana u mill-Grigal ma' triq pubblika u min-Nofsinhar ma' proprjetà ta' Maltacom plc., jew irjieħ aktar korretti.

L-art hawn fuq imsemmija tidher immarkata bil-kulur aħmar bħala *Plot* Nru. 3 fuq il-pjanta P.D. 2_2002, li wieħed jista' jara fuq talba fid-Dipartiment ta' l-Art, Auberge de Baviere, Valletta.

Illi d-Dikjarazzjoni tal-President ta' Malta odjerna qiegħda tiġi ppubblikata għall-fini ta' l-Att XI ta' l-2002.

Il-kumpens offrut hu ta' tlieta u erbgħin elf u tliet mitt Lira Maltija (Lm43,300) skond l-estratt ta' l-istima tal-Perit

No. 762

ACQUISITION OF LAND

THE following declaration, made by the President of Malta under section 3 of the Land Acquisition (Public Purposes) Ordinance (Chapter 88), is published in terms and for the purposes of section 9(1) thereof.

25th August, 2003

DECLARATION BY THE PRESIDENT OF MALTA

Whereas by declaration of the Acting President of Malta dated 24th May, 2002, the undermentioned land had been declared as required by the competent authority for a public purpose in accordance with the provisions of the Land Acquisition (Public Purposes) Ordinance (Chapter 88) and that the acquisition thereof should have been by absolute purchase.

Description of the Land

The following land at San Ġiljan:–

1. A plot of land of the area of about 537 square metres, bounded on the North and North East by a public road and on the South by property of Maltacom plc., and more precise boundaries.

The above mentioned land is shown marked with the colour red as Plot No. 3 on plan P.D. 2_2002, which may be seen on demand at the Land Department, Auberge de Baviere, Valletta.

Whereas the present Declaration by the President of Malta is being issued in terms of Act XI of 2002.

The compensation is forty three thousand and three hundred Maltese Lira (Lm43,300) according to the extract of

Joseph Mizzi, A&C.E., li hawn ma' din id-dikjarazzjoni.

Ma' din id-dikjarazzjoni qed tiġi annessa *site plan* ta' l-immobbli msemmija.

(Iff) GUIDO DE MARCO
President
25/7/2003

Din is-*site plan* qed tiġi ppubblikata f'paġna 10,950

Stima tal-Perit (oriġinali bil-Malti)

Art f'San Ġiljan

Fuq struzzjonijiet tal-Kummissarju ta' l-Artijiet, skond l-Ordinanza dwar l-Akkwist ta' Artijiet għal Skopijiet Pubbliċi, qiegħed niffissa l-valur liberu u frank tal-proprjetà hawn taħt deskritta f'San Ġiljan, li hija meħtieġa mill-Gvern għal skop pubbliku, u dan wara li ħadt in konsiderazzjoni l-lokalità, kif ukoll ħwejjeġ oħra li jista' jkollhom x'jaqsmu mal-valur ta' l-istess proprjetà.

.....Omissis.....

Plot 3. Biċċa art tal-kejl ta' madwar 537 metru kwadru, li tmiss mit-Tramuntana u mill-Grigal ma' triq pubblika u min-Nofsinhar ma' proprjetà ta' Maltacom plc., liema art hija meqjusa bħala art fabbrikabbli fit-termini ta' l-Ordinanza dwar l-Akkwist ta' Artijiet u hija murija bl-aħmar fuq pjanta P.D. 2_2002 u hija stmata għall-valur ta' tlieta u erbgħin elf u tliet mitt Lira Maltija (Lm43,300).

Iffirmat Joseph Mizzi, A&C.E.

Estratt ta' l-Oriġinal.

Is-26 ta' Frar, 2002

the valuation with this declaration as made by architect Joseph Mizzi, A&C.E.

A site plan showing the mentioned immovable property is being attached with this declaration.

(Sgd) GUIDO DE MARCO
President
25/7/2003

This site plan is being published on page 10,950

Architect's Valuation (original in Maltese)

Land at San Ġiljan

I have been instructed by the Commissioner of Land to assess under the Land Acquisition (Public Purposes) Ordinance, the freehold value of the hereunder described property at San Ġiljan required by Government for a public purpose. After taking into consideration the locality as well as other factors which could have a bearing on the value of the property described, I assess the freehold value as follows.

.....Omissis.....

Plot 3. A plot of land of the area of about 537 square metres, bounded on the North and North East by a public road and on the South by property of Maltacom plc., which land is considered as fabricable land in terms of the Land Acquisition Ordinance and is shown marked in red on P.D. 2_2002 and is assessed at the price oftwenty eight thousand and three hundred Maltese Lira (Lm28,300).


Signed Joseph Mizzi, A&C.E.

Extract from the Original.


26th February, 2002

Dan hu dokument uffiċċjali għall-użu biss fir-Reġistru tal-Artijiet

This is an official document for Land Registry use only [227 - Divizjoni ta' l-Artijiet tal-Gvern]

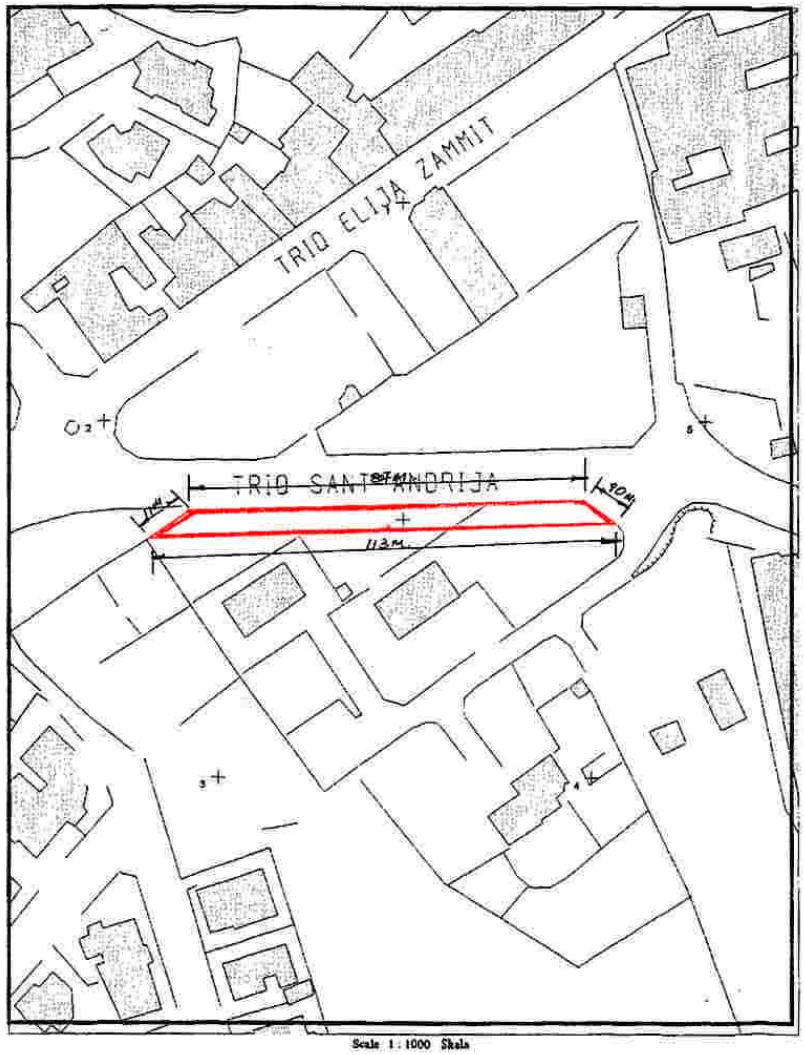

NOT TO SCALE
INDICATION OF LOCATION FOR INFORMATION PURPOSES ONLY

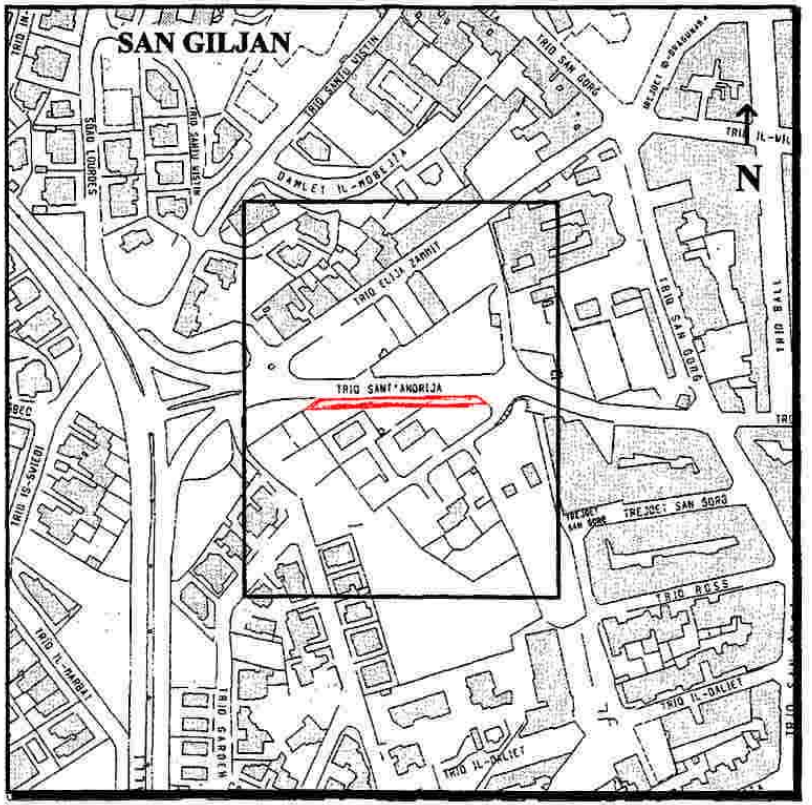

Gvern Ta' Malta — Pjanta tas-sit 1:2500 *Site Plan* — Government of Malta

Reġistru ta' l-Artijiet — **Land Registry**

Casa Bolino, 116 Triq il-Punent, Valletta — *Casa Bolino, 116 West Street, Valletta*

Nru tal-Mappa: *Map Number:* 65596M	Pożizzjoni Ċentrali: x = 53886 *Centre Coordinates:* y = 75640	*Parti minn SS:* *Extracted from SS:* 5275	Data: *Date:* 02/05/2003

Perit *Architect:* Stefan Scotto A. & C.F

Timbru tal-Perit *Architect's Stamp*

Qies (metri kwadri) *Area (square metres)* Area – 53f m²

Firma tal-Applikant *Applicant's signature*

Dritt Mħallas *Fee Paid*

Nru. 763

AKKWIST TA' ART

DIN id-dikjarazzjoni li ġejja, magħmula mill-President ta' Malta bis-saħħa ta' l-artikolu 3 ta' l-Ordinanza dwar l-Akkwist ta' l-Artijiet għal Skopijiet Pubbliċi (Kapitolu 88) hija ppubblikata skond u għall-finijiet ta' l-artikolu 9(1) ta' dik l-Ordinanza.

Il-25 ta' Awissu, 2003

(File No. L394/97/1)

DIKJARAZZJONI MILL-PRESIDENT TA' MALTA

Illi b'dikjarazzjoni tal-President ta' Malta tas-7 ta' Awissu, 1998, l-art hawn taħt imsemmija kienet dikjarata meħtieġa mill-awtorità kompetenti għal skop pubbliku skond id-dispożizzjonijiet ta' l-Ordinanza dwar l-Akkwist ta' Artijiet għal Skopijiet Pubbliċi (Kapitolu 88) u illi l-akkwist tagħha kellu jkun b'xiri assolut.

Deskrizzjoni ta' l-Art

L-art li ġejja fil-Qrendi:–

1. Biċċa art tal-kejl ta' madwar 107 metru kwadru, li tmiss mill-Majjistral u mill-Grigal ma' triq pubblika u mil-Lbiċ ma' proprjetà ta' Anthony Mifsud jew irjieħ verjuri.

L-art hawn fuq imsemmija tidher murija bil-kulur aħmar mmarkata bħala *plot* numru 1 fuq il-pjanta L.D. Nru. 207/97/1, li wieħed jista' jara fuq talba fid-Dipartiment ta' l-Art, Auberge de Baviere, Valletta.

Illi d-Dikjarazzjoni tal-President ta' Malta odjerna qiegħda tiġi ppubblikata għall-fini ta' l-Att XI ta' l-2002.

Il-kumpens offrut hu ta' erbat elef u tletin Lira Maltija (Lm4,030), skond l-Avviż ta' Ftehim tat-30 ta' Ottubru, 2001, liema avviż ħareġ l-estratt ta' stima tal-Perit Arkitett Fred H. Valentino, A&C.E., li hawn ma' din id-dikjarazzjoni.

Ma' din id-dikjarazzjoni qed tiġi annessa *site plan* ta' l-immobbli msemmija.

No. 763

ACQUISITION OF LAND

THE following declaration made by the President of Malta under section 3 of the Land Acquisition (Public Purposes) Ordinance (Chapter 88) is published in terms and for the purposes of section 9(1) thereof.

25th August, 2003

DECLARATION BY THE PRESIDENT OF MALTA

Whereas by declaration of the President of Malta dated 7th August, 1998, the undermentioned land had been declared as required by the competent authority for a public purpose in accordance with the provisions of the Land Acquisition (Public Purposes) Ordinance (Chapter 88) and that the acquisition thereof should have been by absolute purchase.

Description of the Land

The following land at Qrendi:–

1. A plot of land of the area of about 107 square metres, bounded on the North West and on the North East by a public road and on the South West by property of Anthony Mifsud, or more precise boundaries.

The above mentioned land is shown marked with the colour red and marked as plot number 1 on plan L.D. 207/97/1, which may be seen on demand at the Land Department, Auberge de Baviere, Valletta.

Whereas the present Declaration by the President of Malta is being issued in terms of Act XI of 2002.

The compensation offered is four thousand and thirty Maltese Lira (Lm4,030), according to the Notice of Agreement of the 30th October, 2001, which notice was issued according to the extract from a valuation with this declaration as made by architect Fred H. Valentino, A&C.E.

A site plan showing the mentioned immovable property is being attached with this declaration.

Din is-*site plan* qed tiġi ppubblikata f'paġna 10,953

Din id-Dikjarazzjoni diġà ġiet ippubblikata bin-Notifikazzjoni tal-Gvern Nru. 648 tal-21 ta' Lulju, 2003 fejn ġiet ommessa l-pubblikazzjoni tar-rapport ta' stima tal-Perit Arkitett Fred H. Valentino a rigward plot Nru. 1 fuq il-pjanta L.D. 207/97/1.

(Iff) GEORGE HYZLER
A/President
13/6/2003

Stima tal-Perit (oriġinali bil-Malti)

Art fil-Qrendi

Fuq struzzjonijiet tal-Kummissarju ta' l-Artijiet, skond l-Ordinanza dwar l-Akkwist ta' Artijiet għal Skopijiet Pubbliċi, qiegħed niffissa l-valur liberu u frank tal-proprjetà hawn taħt deskritta fil-Qrendi, li hija meħtieġa mill-Gvern għal skop pubbliku, u dan wara li ħadt in konsiderazzjoni l-lokalità, kif ukoll ħwejjeġ oħra li jista' jkollhom x'jaqsmu mal-valur ta' l-istess proprjetà.

Plot Nru. 1. Biċċa art tal-kejl ta' ċirka 107 metri kwadri, li tmiss mill-Majjistral u mill-Grigal ma' triq pubblika u mil-Lbiċ ma' proprjetà ta' Anthony Mifsud, liema art hija meqjusa bħala art fabbrikabbli fit-termini ta' l-Ordinanza dwar l-Akkwist ta' Artijiet u hija murija bl-aħmar u mmarkata bin-numru 1 fuq il-pjanta L.D. 207/97/1, hija stmata għall-valur ta' erbat elef u tletin Lira Maltija (Lm4,030).

.....Omissis.....

Iffirmat Fred H. Valentino, A&C.E.

Estratt ta' l-Oriġinal.

Il-15 ta' Frar, 2000

This site plan is being published on page 10,953

This declaration has already been published as Government Notice No. 648 of the 21st July, 2003 where the publication of the valuation of Architect Fred H. Valentino regarding plot No. 1 on plan L.D. 207/97/1 was omitted.

(Sgd) GEORGE HYZLER
A/President
13/6/2003

Architect's Valuation (original in Maltese)

Land at Qrendi

I have been instructed by the Commissioner of Land to assess under the Land Acquisition (Public Purposes) Ordinance, the freehold value of the hereunder described property at Qrendi required by Government for a public purpose. After taking into consideration the locality as well as other factors which could have a bearing on the value of the property described, I assess the freehold value as follows:

Plot No. 1. A plot of land of the area of about 107 square metres, bounded on the North West and on the North East by a public road and on the South West by property of Anthony Mifsud, which land is considered as fabricable land in terms of the Land Acquisition Ordinance and is shown in red and marked with the number 1 on plan L.D. 207/97/1, is assessed at the price of four thousand and thirty Maltese Lira (Lm4,030).

.....Omissis.....


Signed Fred H. Valentino, A&C.E.

Extract from the Original.


15th February, 2000

Dan hu dokument uffiċċjali għall-użu biss fir-Reġistru tal-Artijiet

This is an official document for Land Registry use only [227 - Divizjoni ta' l-Artijiet tal-Gvern]

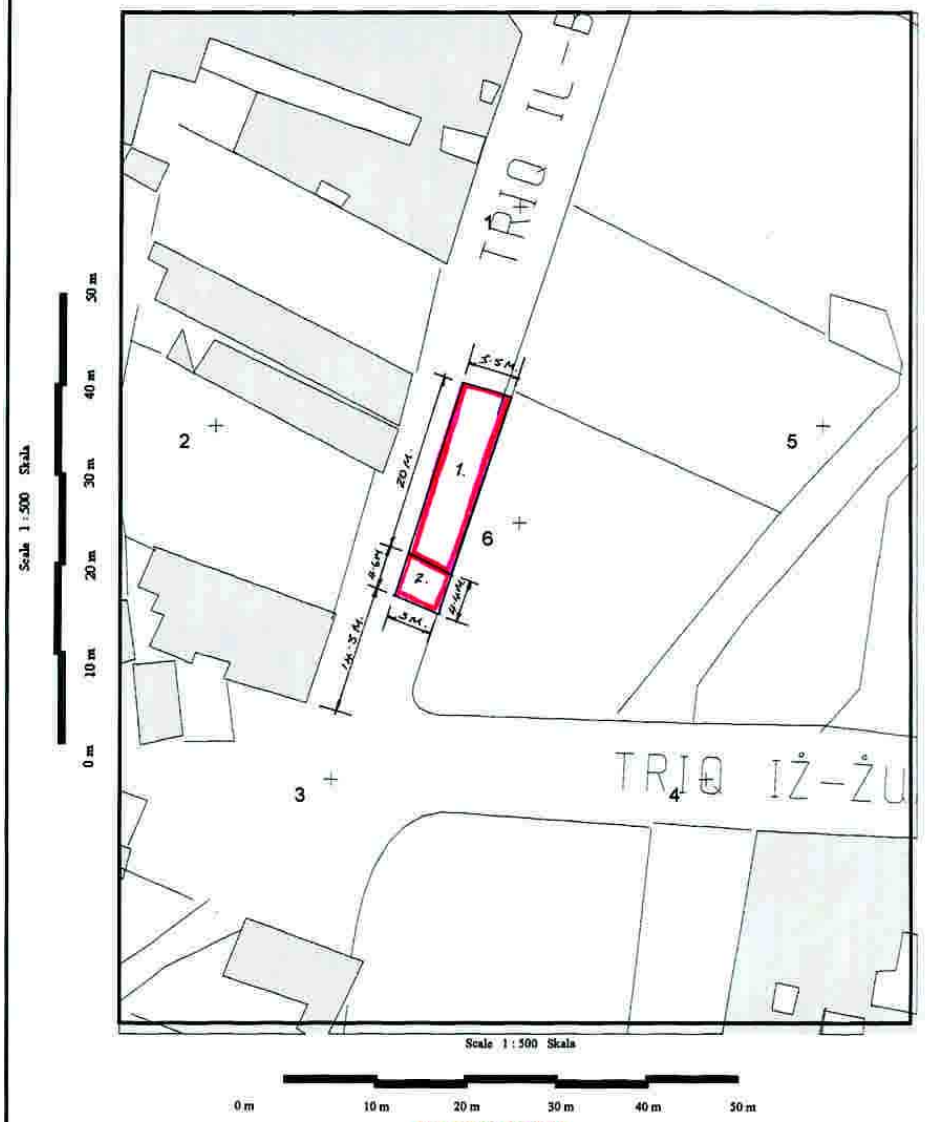

NOT TO SCALE
INDICATION OF LOCATION FOR INFORMATION PURPOSES ONLY

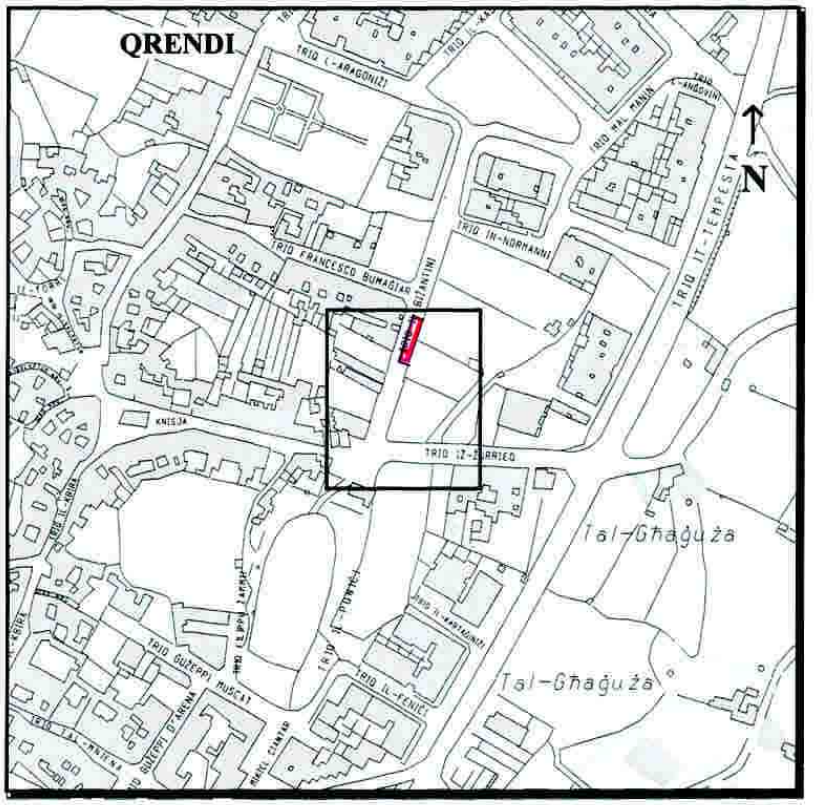

Gvern Ta' Malta — Pjanta tas-sit 1:2500 *Site Plan* — Government of Malta

Reġistru ta' l-Artijiet — ***Land Registry***

Casa Bolino, 116 Triq il-Punent, Valletta — *Casa Bolino, 116 West Street, Valletta*

Nru tal-Mappa: *Map Number:* 67855M	Pożizzjoni Ċentrali: *Centre Coordinates:* x = 51411, y = 66084	*Parti minn SS:* *Extracted from SS:* 5066	Data: *Date:* 11/08/2003

Perit *Architect:* Stefan Scotto A. & C.E.

Timbru tal-Perit *Architect's Stamp*

Qies (metri kwadri) *Area (square metres)* Plot 1 Area - 107 m². Plot 2 Area = 25 m²

Firma tal-Applikant *Applicant's signature*

Dritt Mħallas *Fee Paid*

AVVIŻI TAR-REĠISTRU TAL-KUMPANNIJI

Skond il-paragrafu (e) tas-subartikolu (1) ta' l-Artikolu 401 ta' l-Att ta' l-1995 dwar il-Kumpanniji, ngħarrfu li fil-25 ta' Lulju, 2003 il-kumpannija li se tinqasam Bilom Company Limited (C 16588) b'uffiċċju rreġistrat Bilom, Carmelo Abela Street, Marsa, Malta ikkonsenjat l-abbozz tal-kundizzjonijiet tal-qsim għar-reġistrazzjoni u pubblikazzjoni skond is-subartikolu (5) ta' l-Artikolu 361 ta' l-imsemmi Att.

Ir-reġistrazzjoni ġiet effettwata fil-14 ta'Awissu, 2003.

L-azzjonisti tal-kumpannija li se tinqasam huma mgħarrfa li l-kumpannija għandha tadotta riżoluzzjoni straordinarja li tapprova dak il-qsim.

Skond is-subartikolu (1) ta' l-artikolu 362 ta' dan l-Att, l-approvazzjoni tal-qsim ma tkunx valida kemm-il darba r-riżoluzzjoni straordinarja ma tkunx adottata għall-inqas xahar wara l-pubblikazzjoni ta' l-abbozz tal-kundizzjonijiet tal-qsim u mhux aktar tard minn tliet xhur minn dik id-data.

DOTT ANTON BARTOLO LL.D.
Reġistratur tal-Kumpanniji

Skond il-paragrafu (e) tas-subartikolu (1) ta' l-Artikolu 401 ta' l-Att ta' l-1995 dwar il-Kumpanniji, ngħarrfu li fit-13 ta'Awissu, 2003 id-diretturi tal-kumpannija li takkwista Hogg Capital Management Limited (C 27213) b'uffiċċju rreġistrat Regent House, Suite 33, Bisazza Street, Sliema Malta u d-diretturi tal-kumpannija li tkun se tiġi akkwistata Hogg Capital Stockbroking Limited (C 20746) b'uffiċċju rreġistrat Regent House, Suite 33, Bisazza Street, Sliema, Malta ikkonsenjaw l-abbozz tal-kondizzjonijiet ta' l-akkwist għar-reġistrazzjoni u pubblikazzjoni skond paragrafu (a) tas-subartiklu 3 ta' l-artikolu 358 ta' dan l-Att.

Ir-reġistrazzjoni ġiet effettwata fl-14 ta' Awissu, 2003.

Kull parti nterressata fl-imsemmija kumpanniji hija infurmata li jekk ma ssirx oppożizzjoni skond il-liġi, l-għaqda tibda sseħħ tliet xhur wara d-data tal-publikazzjoni tad-dikjarazzjoni msemmija fil-paragrafu (e) tas-subartikolu (1) ta' l-Artikolu 401 ta' l-Att dwar il-Kumpanniji.

DOTT ANTON BARTOLO LL.D.
Reġistratur tal-Kumpanniji

Skond l-artikolu 192 (1) d ta' l-Ordinanza dwar is-Soċjetajiet Kummerċjali ngħarrfu illi Apple Shipping Company Limited (C 16356) bl-uffiċċju rreġistrat 171, Old Bakery Street, Valletta, Malta ġiet imġassra minn fuq ir-reġistru fit-18 ta' Awissu, 2003.

DOTT ANTON BARTOLO LL.D.
Reġistratur tal-Kumpanniji

NOTICES OF REGISTRY OF COMPANIES

In accordance with paragraph (e) of subsection (1) of section 401 of the Companies Act, 1995, it is hereby notified that on the 25th July, 2003 the company being divided Bilom Company Limited (C 16588) with registered office at Bilom, Carmelo Abela Street, Marsa, Malta delivered the draft terms of division for registration and publication in terms of subsection (5) of section 361 of the aforesaid Act.

Registration was effected on 14th August, 2003.

The shareholders of the company being divided are advised that the company shall adopt an extraordinary resolution approving such division.

In terms of subsection (1) of section 362 of the said Act, unless the extraordinary resolution is adopted at least one month after the publication of this notice and not later than three months therefrom, it shall not be valid.

DR ANTON BARTOLO LL.D.
Registrar of Companies

In accordance with paragraph (e) of sub-section 1 of Section 401 of the Companies Act, 1995, it is hereby notified that on the 13th August, 2003 the directors of the acquiring company Hogg Capital Management Limited (C 27213) with registered office at Regent House, Suite 33, Bisazza Street, Sliema, Malta and of the company being acquired Hogg Capital Stockbroking Limited (C 20746) with registered office at Regent House, Suite 33, Bisazza Street, Sliema, Malta delivered the draft terms of acquisition for registration and publication in terms of paragraph (a) of subsection 3 of Section 358 of the said Act.

Registration was effected on 14th August, 2003.

Any interested party in the said companies is advised that unless objection to the operation is lodged in terms of law, amalgamation shall become effective on the lapse of three months from the date of publication of the statement referred to in paragraph (e) of subsection (1) of Section 401 of the Companies Act, 1995.

DR ANTON BARTOLO LL.D.
Registrar of Companies

In terms of Section 192 (1) d of the Commercial Partnerships Ordinance it is hereby notified that Apple Shipping Limited (C 16356) with a registered office at 171, Old Bakery Street, Valletta, Malta was struck off the register on the 18th August, 2003.

DR ANTON BARTOLO LL.D.
Registrar of Companies

Skond il-paragrafu (e) tas-subartikolu 1 ta' l-Artikolu 401 ta' l-Att ta' l-1995 dwar il-Kumpanniji ngħarrfu li fid-9 ta' Ottubru, 2002 id-diretturi tal-kumpannija PC Max Limited (C 28275) b'uffiċċju rreġistrat 11, Athlone Street, Paola, Malta għar-reġistrazzjoni u pubblikazzjoni kopja tar-riżoluzzjoni straordinarja li tapprova l-bdil tal-kumpannija b'responsabbiltà limitata f'soċjetà 'en nom collectif' flimkien ma kopja ta' l-Att tas-Soċjetà skond is-subartikolu 1 ta' l-Artikolu 331 ta' dan il-Att.

Reġistrazzjoni ġiet effettwata fl-14 ta'Awissu, 2003.

Kull kreditur ta' din il-kumpannija huwa nfurmat li jekk ma ssirx oppożizzjoni skond il-liġi, il-bidla tibda sseħħ tliet xhur wara d-data tal-publikazzjoni tad-dikjarazzjoni msemmija fil-paragrafu (e) tas-subartikolu (1) ta' l-Artikolu 401 ta' l-Att dwar il-Kumpanniji.

DOTT ANTON BARTOLO LL.D.
Reġistratur tal-Kumpanniji

Skond il-paragrafu (e) tas-subartiklu 1 ta' l-Artikolu 401 ta' l-Att ta' l-1995 dwar il-Kumpannji ngħarrfu li il-membri tal-kumpannija li takkwista Magro Brothers (Foods) Limited (C 29020) b'uffiċċju rreġistrat Xewkija Industrial Estate, Xewkija, Gozo, Malta u tal-kumpanniji li jkunu se jiġu akkwistati Magro Brothers (Marketing) Limited (C 12564), Magro Brothers (Manufacturing) Limited (C 20915) and Metal Can Limited (C 13269) kollha b'uffiċċju reġistrat Xewkija Industrial Estate, Xewkija, Gozo, Malta ikkonsenjaw għar-reġistrazzjoni, għall-finijiet ta' l-artikolu 350 ta' l-Att, kopji tar-riżoluzzjonijiet straordinarji li japprovaw l-amalgamazzjoni flimkien mad-dokument li jagħtihom effett.

Ir-reġistrazzjoni ġiet effettwata fid-19 ta' Awissu, 2003.

Kull parti nteressata fl-imsemmija kumpanniji hija nfurmata li jekk ma ssirx oppożizzjoni permezz ta' ċitazzjoni, skond is-subartikolu (2) ta' l-Artikolu 351 ta' l-Att, l-għaqda tibda sseħħ tliet xhur wara d-data tal-pubblikazzjoni tad-dikjarazzjoni msemmija fil-paragrafu (e) tas-subartikolu (1) ta' l-Artikolu 401 ta' l-Att dwar il-Kumpanniji.

DOTT ANTON BARTOLO LL.D.
Reġistratur tal-Kumpanniji

Skond l-artikolu 27 (10) (B) 1 ta' l-Att dwar l-MFSA Kap. 330 ngħarrfu illi Starflot (Malta) Ltd (OS/600/NT) bl-uffiċċju rreġistrat 13/16, Vincenti Buildings, Strait Street, Valletta, Malta ġiet mħassra minn fuq ir-reġistru fit-18 ta'Awissu, 2003.

DOTT ANTON BARTOLO LL.D.
Reġistratur tal-Kumpanniji

In accordance with paragraph (e) of sub-section 1 of Section 401 of the Companies Act, 1995 it is hereby notified that on the 9th October, 2002 the directors of the company PC Max Limited (C 28275) with registered office at 11, Athlone Street, Paola, Malta delivered for registration and publication a copy of the extraordinary resolution approving the conversion of the company into a partnership 'en nom collectif' together with a copy of the Deed of Partnership in terms of subsection 1 of Section 331 of the said Act.

Registration was effected on 14th August, 2003.

Any creditor of the said company is advised that unless objection is lodged in terms of law, the conversion shall become effective on the lapse of three months from the date of publication of the statement referred to in paragraph (e) of subsection (1) of Section 401 of the Companies Act, 1995.

DR ANTON BARTOLO LL.D.
Registrar of Companies

In accordance with paragraph (e) of sub section 1 of Section 401 of the Companies Act, 1995 it is hereby notified that the members of the acquiring company Magro Brothers (Foods) Limited (C 29020) with registered office at Xewkija Industrial Estate, Xewkija, Gozo, Malta and of the companies being acquired Magro Brothers (Marketing) Limited (C 12564), Magro Brothers (Manufacturing) Limited (C 20915) u Metal Can Limited (C 13269) with registered office at Xewkija Industrial Estate, Xewkija, Gozo, Malta have submitted for registration, for the purpose of section 350 of the Act, copies of the extraordinary resolutions approving the amalgamation together with the instruments giving effect thereto.

Registration was effected on 19th August, 2003.

Any interested party in the said companies is advised that unless objection is lodged, by writ of summons, in terms of subsection (2) of Section 351 of the Act, amalgamation shall become effective on the lapse of 3 months from the date of publication of the statement referred to in paragraph (e) of subsection (1) of Section 401 of the Companies Act, 1995.

DR ANTON BARTOLO LL.D.
Registrar of Companies

In terms of Section 27 (10) (B) 1 of the MFSA Act Cap. 330 is hereby notified that Starflot (Malta) Ltd (OS/600/NT) with registered office at 13/16, Vincenti Buildings, Strait Street, Valletta, Malta was struck off the register on the 18th August, 2003.

DR ANTON BARTOLO LL.D.
Registrar of Companies

Għall-finijiet tal-paragrafu (e) tas-subartiklu (1) ta' l-Artikolu 401 ta' l-Att ta' 1995 dwar il-Kumpanniji, ngħarrfu li Dott Reuben Balzan l-istralċjarju tal-kumpannija Design 2000 Limited (C 16918) b'uffiċċju rreġistrat The CPS Penthouse, The Emporium Building, St Louis Street, Msida, Malta ikkonsenja kopja tar-rendikont u ta' l-iskema tad-distribuzzjoni, flimkien mar-rapport ta' l-awdituri u l-prospett tal-laqgħa li tkun saret, skond l-artikolu 274 (2) ta' dan l-Att, biex l-isem ta' din il-kumpannija jitħassar minn fuq ir-reġistru.

Ir-reġistrazzjoni ġiet effettwata fit-18 ta'Awissu, 2003.

Kull persuna li jkollha nteress f'din il-kumpannija hija avżata li jekk ma tagħmilx dan fil-Qorti Ċivili skond l-artikolu 275 ta' dan il-Att, ir-Reġistratur għandu jħassar l-isem tal-kumpannija minn fuq ir-Reġistru hekk kif jgħaddu 3 xhur mill-pubblikazzjoni ta' dan l-avviż.

DOTT ANTON BARTOLO LL.D.
Reġistratur tal-Kumpanniji

Notice is hereby given for the purpose of paragraph (e) of sub-section (1) of Section 401 of the Companies Act, 1995 that Dr Reuben Balzan liquidator of Design 2000 Limited (C 16918) with registered office at The CPS Penthouse, The Emporium Building, St Louis Street, Msida, Malta has delivered a copy of the liquidation accounts and of the scheme of distribution together with the auditors report and the Return of the General Meeting, in accordance with Section 274 (2) of this Act, for striking the name of the said company off the register

Registration was effected on 18th August, 2003.

Any person having an interest in the said company is hereby advised that unless an application is filed in the Civil Court in terms of Section 275 of the Act, the Registrar shall strike the name of the company off the Register on the expiration of 3 months from the publication of this notice.

DR ANTON BARTOLO LL.D.
Registrar of Companies

Għall-finijiet tal-paragrafu (e) tas-subartiklu (1) ta' l-Artikolu 401 ta' l-Att ta' 1995 dwar il-Kumpanniji, ngħarrfu li s-sur Stephen Balzan l-istralċjarju tal-kumpannija TRG Company Limited (C 16927) b'uffiċċju rreġistrat Gilcarm, 12, Triq ix-Xriek, Mqabba, Malta ikkonsenja kopja tar-rendikont u ta' l-iskema tad-distribuzzjoni, flimkien mar-rapport ta' l-awdituri u l-prospett tal-laqgħa li tkun saret, skond l-artikolu 274 (2) ta' dan l-Att, biex l-isem ta' din il-kumpannija jitħassar minn fuq ir-reġistru.

Ir-reġistrazzjoni ġiet effettwata fit-18 ta' Awissu, 2003.

Kull persuna li jkollha nteress f'din il-kumpannija hija avżata li jekk ma tagħmilx dan fil-Qorti Civili skond l-artikolu 275 ta' dan il-Att, ir-Reġistratur għandu jħassar l-isem tal-kumpannija minn fuq ir-Reġistru hekk kif jgħaddu 3 xhur mill-pubblikazzjoni ta' dan l-avviż.

DOTT ANTON BARTOLO LL.D.
Reġistratur tal-Kumpanniji

Notice is hereby given for the purpose of paragraph (e) of sub-section (1) of Section 401 of the Companies Act, 1995 that Mr Stephen Balzan liquidator of TRG Company Limited (C 16927) with registered office at Gilcarm, 12, Triq ix-Xriek, Mqabba, Malta has delivered a copy of the liquidation accounts and of the scheme of distribution together with the auditors report and the Return of the General Meeting, in accordance with Section 274 (2) of this Act, for striking the name of the said company off the register

Registration was effected on 18th August, 2003.

Any person having an interest in the said company is hereby advised that unless an application is filed in the Civil Court in terms of Section 275 of the Act, the Registrar shall strike the name of the company off the Register on the expiration of 3 months from the publication of this notice.

DR ANTON BARTOLO LL.D.
Registrar of Companies

Skond l-artikolu 27 (10) (B) 1 ta' l-Att dwar l-MFSA Kap. 330 ngħarrfu illi Route Shipping Ltd (OS/738/NT) bl-uffiċċju rreġistrat 13/16, Vincenti Buildings, Strait Street, Valletta, Malta ġiet mħassra minn fuq ir-reġistru fit-18 ta'Awissu, 2003.

DOTT ANTON BARTOLO LL.D.
Reġistratur tal-Kumpanniji

In terms of Section 27 (10) (B) 1 of the MFSA Act Cap. 330 is hereby notified that Route Shipping Ltd (OS/738/NT) with registered office at 13/16, Vincenti Buildings, Strait Street, Valletta, Malta was struck off the register on the 18th August, 2003.

DR ANTON BARTOLO LL.D.
Registrar of Companies

Għall-finijiet tal-paragrafu (e) tas-subartiklu (1) ta' l-Artikolu 401 ta' l-Att ta' 1995 dwar il-Kumpanniji, ngħarrfu li Dott Reuben Balzan l-istralċjarju tal-kumpannija Fideco Limited (C 22185) b'uffiċċju rreġistrat The CPS Penthouse, The Emporium Building, St Louis Street, Msida, Malta ikkonsenja kopja tar-rendikont u ta' l-iskema tad-distribuzzjoni, flimkien mar-rapport ta' l-awdituri u l-prospett tal-laqgħa li tkun saret, skond l-artikolu 274 (2) ta' dan l-Att, biex l-isem ta' din il-kumpannija jitħassar minn fuq ir-reġistru.

Ir-reġistrazzjoni ġiet effettwata fit-18 ta' Awissu, 2003.

Kull persuna li jkollha nteress f'din il-kumpannija hija avżata li jekk ma tagħmilx dan fil-Qorti Ċivili skond l-artikolu 275 ta' dan il-Att, ir-Reġistratur għandu jħassar l-isem tal-kumpannija minn fuq ir-Reġistru hekk kif jgħaddu 3 xhur mill-pubblikazzjoni ta' dan l-avviż.

DOTT ANTON BARTOLO LL.D.
Reġistratur tal-Kumpanniji

Notice is hereby given for the purpose of paragraph (e) of sub-section (1) of Section 401 of the Companies Act, 1995 that Dr Reuben Balzan liquidator of Fideco Limited (C 22185) with registered office at The CPS Penthouse, The Emporium Building, St Louis Street, Msida, Malta has delivered a copy of the liquidation accounts and of the scheme of distribution together with the auditors report and the Return of the General Meeting, in accordance with Section 274 (2) of this Act, for striking the name of the said company off the register.

Registration was effected on 18th August, 2003.

Any person having an interest in the said company is hereby advised that unless an application is filed in the Civil Court in terms of Section 275 of the Act, the Registrar shall strike the name of the company off the Register on the expiration of 3 months from the publication of this notice.

DR ANTON BARTOLO LL.D.
Registrar of Companies

Għall-finijiet tal-paragrafu (e) tas-subartiklu (1) ta' l-Artikolu 401 ta' l-Att ta' 1995 dwar il-Kumpanniji, ngħarrfu li s-Sur Benjamin Rizzo l-istralċjarju tal-kumpannija Pamic International Limited (C 22271) b'uffiċċju rreġistrat 1, Col. Savona Street, Sliema, Building, St Louis Street, Msida, Malta ikkonsenja kopja tar-rendikont u ta' l-iskema tad-distribuzzjoni, flimkien mar-rapport ta' l-awdituri u l-prospett tal-laqgħa li tkun saret, skond l-artikolu 274 (2) ta' dan l-Att, biex l-isem ta' din il-kumpannija jitħassar minn fuq ir-reġistru.

Ir-reġistrazzjoni ġiet effettwata fit-18 ta' Awissu, 2003.

Kull persuna li jkollha nteress f'din il-kumpannija hija avżata li jekk ma tagħmilx dan fil-Qorti Ċivili skond l-artikolu 275 ta' dan il-Att, ir-Reġistratur għandu jħassar l-isem tal-kumpannija minn fuq ir-Reġistru hekk kif jgħaddu 3 xhur mill-pubblikazzjoni ta' dan l-avviż.

DOTT ANTON BARTOLO LL.D.
Reġistratur tal-Kumpanniji

Notice is hereby given for the purpose of paragraph (e) of sub-section (1) of Section 401 of the Companies Act, 1995 that Mr Benjamin Rizzo liquidator of Pamic International Limited (C 22271) with registered office at 1, Col. Savona Street, Sliema, Malta has delivered a copy of the liquidation accounts and of the scheme of distribution together with the auditors report and the Return of the General Meeting, in accordance with Section 274 (2) of this Act, for striking the name of the said company off the register

Registration was effected on 18th August, 2003.

Any person having an interest in the said company is hereby advised that unless an application is filed in the Civil Court in terms of Section 275 of the Act, the Registrar shall strike the name of the company off the Register on the expiration of 3 months from the publication of this notice.

DR ANTON BARTOLO LL.D.
Registrar of Companies

Skond l-artikolu 192 (1) d ta' l-Ordinanza dwar is-Soċjetajiet Kummerċjali ngħarrfu illi Sea Pegasus Shipping Company Limited (C 22463) bl-uffiċċju rreġistrat 171, Old Bakery Street, Valletta, Malta ġiet imħassra minn fuq ir-reġistru fit-18 ta' Awissu, 2003.

DOTT ANTON BARTOLO LL.D.
Reġistratur tal-Kumpanniji

In terms of Section 192 (1) d of the Commercial Partnerships Ordinance it is hereby notified that Sea Pegasus Shipping Co. Limited (C 22463) with a registered office at 171, Old Bakery Street, Valletta, Malta was struck off the register on the 18th August, 2003.

DR ANTON BARTOLO LL.D.
Registrar of Companies

Skond l-artikolu 27 (10) (B) 1 ta' l-Att dwar l-MFSA Kap. 330 ngħarrfu illi Mc Teo Shipping Ltd (OS/2393/NT) bl-uffiċċju rreġistrat 13/16, Vincenti Buildings, Strait Street, Valletta, Malta ġiet mħassra minn fuq ir-reġistru fid-19 ta'Awissu, 2003.

DOTT ANTON BARTOLO LL.D.
Reġistratur tal-Kumpanniji

In terms of Section 27 (10) (B) 1 of the MFSA Act Cap. 330 is hereby notified that Mc Teo Shipping Ltd (OS/2393/NT) with registered office at 13/16, Vincenti Buildings, Strait Street, Valletta, Malta was struck off the register on the 19th August, 2003.

DR ANTON BARTOLO LL.D.
Registrar of Companies

Għall-finijiet tal-paragrafu (e) tas-subartiklu (1) ta' l-Artikolu 401 ta' l-Att ta' 1995 dwar il-Kumpanniji, ngħarrfu li s-Sur Benjamin Rizzo l-istralċjarju tal-kumpannija Footwear Development & Trading Limited (C 22481) b'uffiċċju rreġistrat Suite 2, International House, Naxxar Road, San Ġwann, Malta ikkonsenja kopja tar-rendikont u ta' l-iskema tad-distribuzzjoni, flimkien mar-rapport ta' l-awdituri u l-prospett tal-laqgħa li tkun saret, skond l-artikolu 274 (2) ta' dan l-Att, biex l-isem ta' din il-kumpannija jitħassar minn fuq ir-reġistru.

Ir-reġistrazzjoni ġiet effettwata fit-18 ta' Awissu, 2003.

Kull persuna li jkollha nteress f'din il-kumpannija hija avżata li jekk ma tagħmilx dan fil-Qorti Ċivili skond l-artikolu 275 ta' dan il-Att, ir-Reġistratur għandu jħassar l-isem tal-kumpannija minn fuq ir-Reġistru hekk kif jgħaddu 3 xhur mill-pubblikazzjoni ta' dan l-avviż.

DOTT ANTON BARTOLO LL.D.
Reġistratur tal-Kumpanniji

Notice is hereby given for the purpose of paragraph (e) of sub-section (1) of Section 401 of the Companies Act, 1995 that Mr Benjamin Rizzo liquidator of Footwear Development & Trading Limited (C 22481) with registered office at Suite 2, International House, Naxxar Road, San Gwann, Malta has delivered a copy of the liquidation accounts and of the scheme of distribution together with the auditors report and the Return of the General Meeting, in accordance with Section 274 (2) of this Act, for striking the name of the said company off the register.

Registration was effected on 18th August, 2003.

Any person having an interest in the said company is hereby advised that unless an application is filed in the Civil Court in terms of Section 275 of the Act, the Registrar shall strike the name of the company off the Register on the expiration of 3 months from the publication of this notice.

DR ANTON BARTOLO LL.D.
Registrar of Companies

Għall-finijiet tal-paragrafu (e) tas-subartiklu (1) ta' l-Artikolu 401 ta' l-Att ta' 1995 dwar il-Kumpanniji, ngħarrfu li Dott Reuben Balzan l-istralċjarju tal-kumpannija Dermoson Limited (C 27559) b'uffiċċju rreġistrat The CPS Penthouse, The Emporium Building, St Louis Street, Msida, Malta ikkonsenja kopja tar-rendikont u ta' l-iskema tad-distribuzzjoni, flimkien mar-rapport ta' l-awdituri u l-prospett tal-laqgħa li tkun saret, skond l-artikolu 274 (2) ta' dan l-Att, biex l-isem ta' din il-kumpannija jitħassar minn fuq ir-reġistru.

Ir-reġistrazzjoni ġiet effettwata fit-18 ta' Awissu, 2003.

Kull persuna li jkollha nteress f'din il-kumpannija hija avżata li jekk ma tagħmilx dan fil-Qorti Ċivili skond l-artikolu 275 ta' dan il-Att, ir-Reġistratur għandu jħassar l-isem tal-kumpannija minn fuq ir-Reġistru hekk kif jgħaddu 3 xhur mill-pubblikazzjoni ta' dan l-avviż.

DOTT ANTON BARTOLO LL.D.
Reġistratur tal-Kumpanniji

Notice is hereby given for the purpose of paragraph (e) of sub-section (1) of Section 401 of the Companies Act, 1995 that Dr Reuben Balzan liquidator of Dermoson Limited (C 27559) with registered office at The CPS Penthouse, The Emporium Building, St Louis Street, Msida, Malta has delivered a copy of the liquidation accounts and of the scheme of distribution together with the auditors report and the Return of the General Meeting, in accordance with Section 274 (2) of this Act, for striking the name of the said company off the register

Registration was effected on 18th August, 2003.

Any person having an interest in the said company is hereby advised that unless an application is filed in the Civil Court in terms of Section 275 of the Act, the Registrar shall strike the name of the company off the Register on the expiration of 3 months from the publication of this notice.

DR ANTON BARTOLO LL.D.
Registrar of Companies

Skond l-artikolu 192 (1) d ta' l-Ordinanza dwar is-Soċjetajiet Kummerċjali ngħarrfu illi Soodla Shipping Limited (C 22536) b'uffiċċju rreġistrat 171, Old Bakery Street, Valletta, Malta ġiet imħassra minn fuq ir-reġistru fit-18 ta' Awissu, 2003.

DOTT ANTON BARTOLO LL.D.
Reġistratur tal-Kumpanniji

In terms of Section 192 (1) d of the Commercial Partnerships Ordinance it is hereby notified that Soodla Shipping Limited (C 22536) with a registered office at 171, Old Bakery Street, Valletta, Malta was struck off the register on the 18th August, 2003.

DR ANTON BARTOLO LL.D.
Registrar of Companies

Skond l-artikolu 27 (10) (B) 1 ta' l-Att dwar l-MFSA Kap. 330 ngħarrfu illi Willows Maritime Ltd (OS/2356/NT) bl-uffiċċju rreġistrat 13/16, Vincenti Buildings, Strait Street, Valletta, Malta ġiet mħassra minn fuq ir-reġistru fit-18 ta'Awissu, 2003.

DOTT ANTON BARTOLO LL.D.
Reġistratur tal-Kumpanniji

In terms of Section 27 (10) (B) 1 of the MFSA Act Cap. 330 is hereby notified that Willows Maritime Ltd (OS/2356/NT) with registered office at 13/16, Vincenti Bldgs, Strait Str, Valletta, Malta was struck off the register on the 18th August, 2003.

DR ANTON BARTOLO LL.D.
Registrar of Companies

Skond l-artikolu 27 (10) (B) 1 ta' l-Att dwar l-MFSA Kap. 330 ngħarrfu illi Midmed Maritime Ltd (OS/996/NT) bl-uffiċċju rreġistrat 13/16, Vincenti Buildings, Strait Street, Valletta, Malta ġiet mħassra minn fuq ir-reġistru fid-19 ta' Awissu, 2003.

DOTT ANTON BARTOLO LL.D.
Reġistratur tal-Kumpanniji

In terms of Section 27 (10) (B) 1 of the MFSA Act Cap. 330 is hereby notified that Midmed Maritime Ltd (OS/996/NT) with registered office at 13/16, Vincenti Buildings, Strait Street, Valletta, Malta was struck off the register on the 19th August, 2003.

DR ANTON BARTOLO LL.D.
Registrar of Companies

Skond l-artikolu 27 (10) (B) 1 ta' l-Att dwar l-MFSA Kap. 330 ngħarrfu illi KVG Trading Ltd (OS/1212/T) bl-uffiċċju rreġistrat Europa Centre, 112-113, St Francis Street, Floriana, Malta ġiet mħassra minn fuq ir-reġistru fit-18 ta' Awissu, 2003.

DOTT ANTON BARTOLO LL.D.
Reġistratur tal-Kumpanniji

In terms of Section 27 (10) (B) 1 of the MFSA Act Cap. 330 is hereby notified that KVG Trading Limited (OS/1212/T) with registered office at Europa Centre, 112 – 113, St Francis Street, Floriana, Malta was struck off the register on the 18th August, 2003.

DR ANTON BARTOLO LL.D.
Registrar of Companies

Skond l-artikolu 27 (10) (B) 1 ta' l-Att dwar l-MFSA Kap. 330 ngħarrfu illi MBJ Maritime Ltd (OS/1226/NT) bl-uffiċċju rreġistrat 13/16, Vincenti Buildings, Strait Street, Valletta, Malta ġiet mħassra minn fuq ir-reġistru fit-18 ta' Awissu, 2003.

DOTT ANTON BARTOLO LL.D.
Reġistratur tal-Kumpanniji

In terms of Section 27 (10) (B) 1 of the MFSA Act Cap. 330 is hereby notified that MBJ Maritime Ltd (OS/1226/NT) with registered office at 13/16, Vincenti Buildings, Strait Street, Valletta, Malta was struck off the register on the 18th August, 2003.

DR ANTON BARTOLO LL.D.
Registrar of Companies

Skond l-artikolu 27 (10) (B) 1 ta' l-Att dwar l-MFSA Kap. 330 ngħarrfu illi Seabreeze Shipmanagement Ltd (OS/1246/NT) bl-uffiċċju rreġistrat 13/16, Vincenti Buildings, Strait Street, Valletta, Malta ġiet mħassra minn fuq ir-reġistru fit-18 ta' Awissu, 2003.

DOTT ANTON BARTOLO LL.D.
Reġistratur tal-Kumpanniji

In terms of Section 27 (10) (B) 1 of the MFSA Act Cap. 330 is hereby notified that Seabreeze Shipmanagement Ltd (OS/1246/NT) with registered office at 13/16, Vincenti Buildings, Strait Street, Valletta, Malta was struck off the register on the 18th August, 2003.

DR ANTON BARTOLO LL.D.
Registrar of Companies

Skond l-artikolu 27 (10) (B) 1 ta' l-Att dwar l-MFSA Kap. 330 ngħarrfu illi Sprint Maritime Ltd (OS/1965/NT) bl-uffiċċju rreġistrat 13/16, Vincenti Buildings, Strait Street, Valletta, Malta ġiet mħassra minn fuq ir-reġistru fit-18 ta' Awissu, 2003.

DOTT ANTON BARTOLO LL.D.
Reġistratur tal-Kumpanniji

In terms of Section 27 (10) (B) 1 of the MFSA Act Cap. 330 is hereby notified that Sprint Maritime Ltd (OS/1965/NT) with registered office at 13/16, Vincenti Buildings, Strait Street, Valletta, Malta was struck off the register on the 18th August, 2003.

DR ANTON BARTOLO LL.D.
Registrar of Companies

Skond l-artikolu 27 (10) (B) 1 ta' l-Att dwar l-MFSA Kap. 330 ngħarrfu illi Krymbos Shipping Ltd (OS/2020/NT) bl-uffiċċju rreġistrat 13/16, Vincenti Buildings, Strait Street, Valletta, Malta ġiet mħassra minn fuq ir-reġistru fid-19 ta' Awissu, 2003.

DOTT ANTON BARTOLO LL.D.
Reġistratur tal-Kumpanniji

In terms of Section 27 (10) (B) 1 of the MFSA Act Cap. 330 is hereby notified that Krymbos Shipping Ltd (OS/2020/NT) with registered office at 13/16, Vincenti Buildings, Strait Street, Valletta, Malta was struck off the register on the 19th August, 2003.

DR ANTON BARTOLO LL.D.
Registrar of Companies

Skond l-artikolu 27 (10) (B) 1 ta' l-Att dwar l-MFSA Kap. 330 ngħarrfu illi Christamar Two Shipping Ltd (OS/2062/NT) bl-uffiċċju rreġistrat 13/16, Vincenti Buildings, Strait Street, Valletta, Malta ġiet mħassra minn fuq ir-reġistru fit-18 ta' Awissu, 2003.

DOTT ANTON BARTOLO LL.D.
Reġistratur tal-Kumpanniji

In terms of Section 27 (10) (B) 1 of the MFSA Act Cap. 330 is hereby notified that Christamar Two Shipping Ltd (OS/2062/NT) with registered office at 13/16, Vincenti Buildings, Strait Street, Valletta, Malta was struck off the register on the 18th August, 2003.

DR ANTON BARTOLO LL.D.
Registrar of Companies

Skond l-artikolu 27 (10) (B) 1 ta' l-Att dwar l-MFSA Kap. 330 ngħarrfu illi Komag Ltd (OS/2088/T) bl-uffiċċju rreġistrat Europa Centre, 112-113, St Francis Street, Floriana, Malta ġiet mħassra minn fuq ir-reġistru fit-18 ta' Awissu, 2003

DOTT ANTON BARTOLO LL.D.
Reġistratur tal-Kumpanniji

In terms of Section 27 (10) (B) 1 of the MFSA Act Cap. 330 is hereby notified that Komag Limited (OS/2088/T) with registered office at Europa Centre, 112-113, St Francis Street, Floriana, Malta was struck off the register on the 18th August, 2003.

DR ANTON BARTOLO LL.D.
Registrar of Companies

Skond l-artikolu 27 (10) (B) 1 ta' l-Att dwar l-MFSA Kap. 330 ngħarrfu illi Partners Shipping Co Ltd (OS/2093/NT) bl-uffiċċju rreġistrat 13/16, Vincenti Buildings, Strait Street, Valletta, Malta ġiet mħassra minn fuq ir-reġistru fit-18 ta' Awissu, 2003.

DOTT ANTON BARTOLO LL.D.
Reġistratur tal-Kumpanniji

In terms of Section 27 (10) (B) 1 of the MFSA Act Cap. 330 is hereby notified that Partners Shipping Co. Ltd (OS/2093/NT) with registered office at 13/16, Vincenti Buildings, Strait Street, Valletta, Malta was struck off the register on the 18th August, 2003.

DR ANTON BARTOLO LL.D.
Registrar of Companies

Skond l-artikolu 27 (10) (B) 1 ta' l-Att dwar l-MFSA Kap. 330 ngħarrfu illi Demiurgos Limited (OS/2134/T) bl-uffiċċju rreġistrat Europa Centre, 112-113, St Francis Street, Floriana, Malta ġiet mħassra minn fuq ir-reġistru fit-18t'Awissu 2003

DOTT ANTON BARTOLO LL.D.
Reġistratur tal-Kumpanniji

In terms of Section 27 (10) (B) 1 of the MFSA Act Cap. 330 is hereby notified that Demiurgos Ltd (OS/2134/T) with registered office at Europa Centre, 112-113, St Francis Street, Floriana, Malta was struck off the register on the 18th August, 2003.

DR ANTON BARTOLO LL.D.
Registrar of Companies

Skond l-artikolu 27 (10) (B) 1 ta' l-Att dwar l-MFSA Kap. 330 ngħarrfu illi Elan Shipping Limited (OS/2255/NT) bl-uffiċċju rreġistrat 171, Old Bakery Street, Valletta, Malta ġiet mġassra minn fuq ir-reġistru fit-18t'Awissu 2003

DOTT ANTON BARTOLO LL.D.
Reġistratur tal-Kumpanniji

In terms of Section 27 (10) (B) 1 of the MFSA Act Cap. 330 is hereby notified that Elan Shipping Limited (OS/2255/NT) with registered office at 171, Old Bakery Street, Valletta, Malta was struck off the register on the 18th August, 2003.

DR ANTON BARTOLO LL.D.
Registrar of Companies

Skond l-artikolu 27 (10) (B) 1 ta' l-Att dwar l-MFSA Kap. 330 ngħarrfu illi Orchidea Shipping Ltd (OS/2307/NT) bl-uffiċċju rreġistrat 13/16, Vincenti Buildings, Strait Street, Valletta, Malta ġiet mħassra minn fuq ir-reġistru fid-19 ta' Awissu, 2003.

DOTT ANTON BARTOLO LL.D.
Reġistratur tal-Kumpanniji

In terms of Section 27 (10) (B) 1 of the MFSA Act Cap. 330 is hereby notified that Orchidea Shipping Ltd (OS/2307/NT) with registered office at 13/16, Vincenti Buildings, Strait Street, Valletta, Malta was struck off the register on the 19th August, 2003.

DR ANTON BARTOLO LL.D.
Registrar of Companies

Skond l-artikolu 27 (10) (B) 1 ta' l-Att dwar l-MFSA Kap. 330 ngħarrfu illi Mc Teo Shipping Ltd (OS/2393/NT) bl-uffiċċju rreġistrat 13/16, Vincenti Buildings, Strait Street, Valletta, Malta ġiet mħassra minn fuq ir-reġistru fid-19 ta' Awissu, 2003.

DOTT ANTON BARTOLO LL.D.
Reġistratur tal-Kumpanniji

In terms of Section 27 (10) (B) 1 of the MFSA Act Cap. 330 is hereby notified that Mc Teo Shipping Ltd (OS/2393/NT) with registered office at 13/16, Vincenti Buildings, Strait Street, Valletta, Malta was struck off the register on the 19th August, 2003.

DR ANTON BARTOLO LL.D.
Registrar of Companies

Ippubblikat mid-Dipartiment ta' l-Informazzjoni (doi.gov.mt) — Valletta — *Published by the Department of Information (doi.gov.mt) — Valletta*
Mitbugh fl-Istamperija tal-Gvern — *Printed at the Government Printing Press*