Nru./No. 20,794
Prezz/Price
€2.70

Gazzetta tal-Gvern ta' Malta
The Malta Government Gazette

Il-Ġimgħa, 25 ta' Frar, 2022
Friday, 25th February, 2022

Pubblikata b'Awtorità
Published by Authority

SOMMARJU – SUMMARY

Notifikazzjonijiet tal-Gvern ..... 2017 - 2047
Government Notices ..... *2017 - 2047*

Avviż tal-Pulizija ..... 2047 - 2048
Police Notice ..... *2047 - 2048*

Avviż lill-Baħħara ..... 2048 - 2049
Notice to Mariners ..... *2048 - 2049*

Avviżi tal-Gvern ..... 2049 - 2058
Notices ..... *2049 - 2058*

Offerti ..... 2058 - 2069
Tenders ..... *2058 - 2069*

Avviżi tal-Qorti ..... 2069 - 2072
Court Notices ..... *2069 - 2072*

NOTIFIKAZZJONIJIET TAL-GVERN

Nru. 259

AĠENT PRIM MINISTRU

NGĦARRFU għall-informazzjoni ta' kulħadd illi, fuq il-parir tal-Prim Ministru, il-President ta' Malta ordna illi l-Onor. Chris Fearne, MD, FRCS (Ed), MP, Deputat Prim Ministru u Ministru għas-Saħħa, jassumi d-dmirijiet addizzjonali ta' Prim Ministru, nhar il-Ħamis, 24 ta' Frar, 2022, matul l-assenza minn Malta tal-Onor. Robert Abela, KUOM, BA, LLD, Adv. Trib. Melit., MP.

L-24 ta' Frar, 2022
(OPM/40/2017)

Nru. 260

IL-PRIM MINISTRU JERĠA' LURA FUQ DMIRIJIETU

NGĦARRFU għall-informazzjoni ta' kulħadd illi l-Onor. Robert Abela, KUOM, BA, LLD, Adv. Trib. Melit., MP, reġa' daħal għal dmirijietu ta' Prim Ministru nhar il-Ġimgħa, 25 ta' Frar, 2022, u l-arranġamenti magħmulin bin-Notifikazzjoni tal-Gvern Nru. 259 tal-24 ta' Frar, 2022, ma baqgħux iseħħu f'dan is-sens.

Il-25 ta' Frar, 2022
(OPM/40/2017)

Nru. 261

FORZI ARMATI TA' MALTA (FORZA REGOLARI)

IL-PRESIDENT ta' Malta għoġbu japprova t-trasferiment tal-Uffiċjal hawn taħt imsemmi mill-Forza Regolari tal-Forzi Armati ta' Malta għall-Forza tar-Riżerva Individwali, meta rtira b'seħħ mid-data li tinsab ħdejn ismu.

Kaptan Harold Titley l-1 ta' Marzu, 2022

Il-25 ta' Frar, 2022

Nru. 262

KUNSILL TAL-MALTA RACING CLUB

NGĦARRFU b'din għall-informazzjoni ta' kulħadd illi b'referenza għall- Artiklu 1 u 7 tal-Istatut u Regolamenti tal-Marsa Racing Club, il-Ministru għall-Inklużjoni u l-Kwalità tal-Ħajja approva l-Kunsill tal-Malta Racing Club. Dawn il-ħatriet huma validi sal-31 ta' Diċembru, 2022.

GOVERNMENT NOTICES

No. 259

ACTING PRIME MINISTER

IT is notified for general information that, acting on the advice of the Prime Minister, the President of Malta has directed that the Hon. Chris Fearne, MD, FRCS (Ed), MP, Deputy Prime Minister and Minister for Health, assumes the additional duties of the Prime Minister on Thursday, 24th February, 2022, during the absence from Malta of the Hon. Robert Abela, KUOM, BA, LLD, Adv. Trib. Melit., MP.

24th February, 2022

No. 260

RESUMPTION OF DUTIES BY THE PRIME MINISTER

IT is notified for general information that the Hon. Robert Abela, KUOM, BA, LLD, Adv. Trib. Melit., MP, resumed duties as Prime Minister on Friday, 25th February, 2022, and that the arrangements made by Government Notice No. 259 of the 24th February, 2022, ceased to have effect accordingly.

25th February, 2022

No. 261

ARMED FORCES OF MALTA (REGULAR FORCE)

THE President of Malta has the pleasure to approve the transfer of the undermentioned officer from the Regular Force of the Armed Forces of Malta to the Individual Reserve Force, on retirement, with effect from the date as shown against his name.

Captain Harold Titley 1st March, 2022

25th February, 2022

No. 262

MALTA RACING CLUB COUNCIL

IT is hereby notified for general information that in accordance with Article 1 and 7 of the Statute and Regulations of the Marsa Racing Club, the Minister for Inclusion and Social Wellbeing has approved the appointment of the Malta Racing Club Council. These appointments are valid till the 31st December, 2022.

Chairperson
L-Imħallef Emeritu Antonio Mizzi

Viċi Chairperson
Is-Sur Edwin Borg

Membri
Is-Sur George Farrugia
Is-Sur Anthony Mifsud
Is-Sur Joseph Zerafa

Segretarju
Is-Sur Peter Paul Caruana

Il-25 ta' Frar, 2022

Nru. 263

ATT DWAR IL-PROFESSJONI TA' XOGĦOL SOĊJALI (KAP. 468)

Ħatra ta' Membri tal-Bord dwar il-Professjoni tax-Xogħol Soċjali

NGĦARRFU b'din għall-informazzjoni ta' kulħadd li bis-saħħa tas-setgħat mogħtija bl-artiklu 4 tal-Att dwar il-Professjoni tax-Xogħol Soċjali (Kap. 468), u għall-finijiet ta' dak l-Att, il-Ministru għas-Solidarjetà u l-Ġustizzja Soċjali, il-Familja u d-Drittijiet tat-Tfal approva l-ħatra tal-persuni hawn taħt imsemmija fuq il-Bord dwar il-Professjoni tax-Xogħol Soċjali:

Għal perjodu ta' sentejn b'seħħ mill-1 ta' Marzu, 2022 sad-29 ta' Frar, 2024.

Chairperson
Is-Sur Mike Orland, BA (Hons.) Soc. Work

Membri
Is-Sur Johann Ciantar, BA (Hons) Soc. Work
Dott. Anita Giordimaina, LLD
Is-Sa Ingrid Vassallo, BA (Hons) Social Work, MA Gestalt Psychotherapy

Segretarja
Is-Sa Nadya Hansen, Dip. Soc. Stud. (Gender and Development)

Il-perjodu tal-kariga tal-membri hawn taħt imsemmija jibqa' validu sas-16 ta' Awwissu, 2022.

Is-Sa Alexia Baldacchino, BA (Hons) Social Work, MSc Human Resources Management and Training
Dott. Patricia Bonello, DSoc. Sci. (Cork)
Is-Sur Michael Farrugia, BA (Hons) Soc. Work

Il-25 ta' Frar, 2022

Chairperson
Justice Emeritus Antonio Mizzi

Deputy Chairperson
Mr Edwin Borg

Members
Mr George Farrugia
Mr Anthony Mifsud
Mr Joseph Zerafa

Secretary
Mr Peter Paul Caruana

25th February, 2022

No. 263

SOCIAL WORK PROFESSION ACT (CAP. 468)

Appointment of Members of the Social Work Profession Board

IT is hereby notified for general information that in exercise of the powers conferred by section 4 of the Social Work Profession Act (Cap. 468), and for the purpose of that Act, the Minister for Social Justice and Solidarity, the Family and Children's Rights has approved the appointment of the persons listed hereunder on the Social Work Profession Board:

For a period of two years with effect from 1st March, 2022 till 29th February, 2024.

Chairperson
Mr Mike Orland, BA (Hons.) Soc. Work

Members
Mr Johann Ciantar, BA (Hons) Soc. Work
Dr Anita Giordimaina, LLD
Ms Ingrid Vassallo, B.A. (Hons) Social Work, MA Gestalt Psychotherapy

Secretary
Ms Nadya Hansen, Dip. Soc. Stud. (Gender and Development)

The term of office of the members listed hereunder will remain valid until 16th August, 2022.

Ms Alexia Baldacchino, BA (Hons) Social Work, MSc Human Resources Management and Training
Dr Patricia Bonello, DSoc. Sci. (Cork)
Mr Michael Farrugia, BA (Hons) Soc. Work

25th February, 2022

Nru. 264

ĦATRA TA' AĠENT DIRETTUR ĠENERALI SERVIZZI GĦAS-SAĦĦA

IS-SEGRETARJU Permanenti fil-Ministeru għas-Saħħa approva l-ħatra temporanja li ġejja:

ISEM *NAME*	POST *POST*	DIVIŻJONI *DIVISION*	DATA *DATE*
Is-Sur Walter Busuttil	Aġent Direttur Ġenerali Servizzi għas-Saħħa *Acting Director General Healthcare Services*	Saħħa *Health*	26-28.02.2022

Il-25 ta' Frar, 2022

No. 264

APPOINTMENT OF ACTING DIRECTOR GENERAL HEALTHCARE SERVICES

THE Permanent Secretary in the Ministry for Health has approved the following acting appointment:

25th February, 2022

Nru. 265

ATT DWAR IL-PROFESSJONI NUTARILI U ARKIVJI NUTARILI (KAP. 55)

Nomina ta' Nutar Delegat/Konservatur

NGĦARRFU b'din illi bis-saħħa tas-setgħat mogħtijin bl-artikolu 20 tal-Att dwar il-Professjoni u Arkivji Nutarili, il-Qorti ta' Reviżjoni Nutarili nnominat lin-Nutar Dr Hans Karl Attard bħala nutar delegat u konservatur tal-atti tan-Nutar Dr Pierre Attard u dan għall-perjodu bejn it-23 ta' Frar, 2022 u l-20 ta' Marzu, 2022.

Illum, 24 ta' Frar, 2022

DR MARIA RUTH CIANTAR
Deputat Reġistratur, Qorti ta' Reviżjoni tal-Atti Nutarili

No. 265

NOTARIAL PROFESSION AND NOTARIAL ARCHIVES ACT (CAP. 55)

Appointment of Notary Delegate/Keeper

IT is hereby notified that in exercise of the powers conferred by Section 20 of the Notarial Profession and Notarial Archives Act, the Court of Revision of Notarial Acts has appointed Notary Dr Hans Karl Attard to be notary delegate and keeper of the Acts for Notary Dr Pierre Attard, for the period between the 23rd February, 2022 and the 20th March, 2022.

Today, the 24th February, 2022

DR MARIA RUTH CIANTAR
Deputy Registrar, Court of Revision of Notarial Acts

Nru. 266

KODIĊI TA'ORGANIZZAZZJONI U PROĊEDURA ĊIVILI (KAP. 12)

Ħatra ta' Avukati għall-Għajnuna Legali

NGĦARRFU għall-informazzjoni ta' kulħadd illi, a tenur tal-Artikolu 89 tal-Kapitolu 12 tal-Liġijiet ta' Malta, il-Ministru tal-Ġustizzja u l-Governanza ħatar lil dan li jidher hawn taħt bħala Avukat għall-Għajnuna Legali f'materji ċivili u kriminali, għall-perjodu bejn l-1 ta' Marzu, 2022 u l-31 ta' Diċembru, 2023, iż-żewġ dati inklużi.

MALTA
Av. Martin Matthew Farrugia, LLD

Illum 14 ta' Frar, 2022
LAM 41/2020

No. 266

CODE OF ORGANISATION AND CIVIL PROCEDURE (CAP. 12)

Appointment of Legal Aid Lawyers

IT is notified for general information that, in terms of Article 89 of Chapter 12 of the Laws of Malta, the Minister for Justice and Governance appointed the following as Legal Aid Lawyer for civil and criminal matters, for the period between 1st March, 2022 and 31st December, 2023, both days included.

MALTA
Dr Martin Matthew Farrugia, LLD

Today 14th February, 2022

Nru. 267

KODIĊI TA'ORGANIZZAZZJONI U PROĊEDURA ĊIVILI (KAP. 12)

NGĦARRFU għall-informazzjoni ta' kulħadd illi l-Av. Ramon Bonett Sladden, LLD, se jirrezenja mill-kariga bħala Kuraturi Uffiċjali u Avukati għall-Għajnuna Legali (Malta) b'seħħ mill-1 ta' April, 2022

Il-21 ta' Frar, 2022
LAM 41/2020

No. 267

CODE OF ORGANISATION AND CIVIL PROCEDURE (CAP. 12)

IT is notified for general information that Dr. Ramon Bonett Sladden, LLD, will be resigning from Official Curator and Advocate for Legal Aid (Malta) with effect from 1st April, 2022.

21st February, 2022

Nru. 268

AĠENZIJA GĦAL INFRASTRUTTURA MALTA

Tlestija ta' Formazzjoni ta' Triq u Sospensjoni ta' Traffiku u Parkeġġ

BIS-SAĦĦA tal-Artikolu tmintax (18) tal-Avviż Legali 291 tal-2018, l-Aġenzija għal Infrastruttura Malta tgħarraf bl-intenzjoni tagħha li tlesti l-formazzjoni ta':

Parti minn Triq l-Għansar, L-Imġarr (indikata fuq il-pjanta f'paġna 2022).

Parti minn Triq il-Lampuki u ż-żona tal-madwar, San Pawl il-Baħar (indikata fuq il-pjanta f'paġna 2023).

Parti minn Triq il-Qastan, Il-Baħrija, Ir-Rabat (indikata fuq il-pjanta f'paġna 2024).

Parti minn Triq Santa Katarina/Triq il-Wilġa, Marsaxlokk (indikata fuq il-pjanta f'paġna 2025).

Triq Santu Wistin, Ħal Tarxien (indikata fuq il-pjanta f'paġna 2026).

Triq il-Lampuka, Ħal Tarxien (indikata fuq il-pjanta f'paġna 2027).

Triq it-Tarzna, Ħal Tarxien (indikata fuq il-pjanta f'paġna 2028).

Triq Sant'Antnin, Ħal Tarxien (indikata fuq il-pjanta f'paġna 2029).

Triq Manuel Buhagiar, Ħal Tarxien (indikata fuq il-pjanta f'paġna 2030).

Triq is-Siġġiewi, Is-Siġġiewi (indikata fuq il-pjanta f'paġna 2031).

Triq N. Cottoner/Triq tal-Mirakli/Triq Ħal Bordi, Ħal Lija (indikata fuq il-pjanta f'paġna 2032).

Kull persuna illi skont il-liġi għandha l-obbligu li tifforma din it-triq (inkluż billi takkwista l-art neċessarja għall-istess formazzjoni) għandha sa ħmistax-il (15) jum mid-data tal-pubblikazzjoni ta' dan l-avviż sabiex twettaq l-obbligi tagħha skont il-liġi. Fin-nuqqas, l-Aġenzija għal Infrastruttura Malta tgħaddi sabiex tagħmel l-istess xogħol ta' formazzjoni hi stess skont is-saħħa lilha mogħtija mill-liġi u a spejjeż tal-persuni li huma legalment obbligati jiffurmaw it-triq.

No. 268

AGENCY FOR INFRASTRUCTURE MALTA

Completion of Road Formation and Traffic and Parking Suspension

IN virtue of Article eighteen (18) of Legal Notice 291 of 2018, the Agency for Infrastructure Malta hereby gives official notice of its intention to complete the formation of:

Part of Triq l-Għansar, Mġarr (indicated on the site plan on page 2022).

Part of Triq il-Lampuki and surrounding area, San Pawl il-Baħar (indicated on the site plan on page 2023).

Part of Triq il-Qastan, Baħrija, Rabat (indicated on the site plan on page 2024).

Part of Triq Santa Katarina/Triq il-Wilġa, Marsaxlokk (indicated on the site plan on page 2025).

Triq Santu Wistin, Ħal Tarxien (indicated on the site plan on page 2026).

Triq il-Lampuka, Ħal Tarxien (indicated on the site plan on page 2027).

Triq it-Tarzna, Ħal Tarxien (indicated on the site plan on page 2028).

Triq Sant'Antnin, Ħal Tarxien (indicated on the site plan on page 2029).

Triq Manuel Buhagiar, Ħal Tarxien (indicated on the site plan on page 2030).

Triq is-Siġġiewi, Siġġiewi (indicated on the site plan on page 2031).

Triq N. Cottoner/Triq Tal-Mirakli/Triq Ħal Bordi, Ħal Lija (indicated on the site plan on page 2032).

Any person who is obliged by law to form said road (including by acquiring land necessary for the same formation) has fifteen (15) days from the date of the publication of this notice within which to comply with his obligations at law. In default, the Agency for Infrastructure Malta shall itself proceed with the formation of this road in accordance with its powers at law and at the expense of those persons whose obligation it is to form the road.

L-Aġenzija għal Infrastruttura Malta tgħarraf li mill-25 ta' Frar, 2022 sal-31 ta' Diċembru, 2022, ħadd ma jista' jipparkja f'parti minn Triq l-Għansar, L-Imġarr, minħabba xogħlijiet fit-triq.

L-Aġenzija għal Infrastruttura Malta tgħarraf li mill-25 ta' Frar, 2022 sal-31 ta' Diċembru, 2022, ħadd ma jista' jipparkja f'parti minn Triq il-Lampuki u ż-żona tal-madwar, San Pawl il-Baħar, minħabba xogħlijiet fit-triq.

L-Aġenzija għal Infrastruttura Malta tgħarraf li mill-25 ta' Frar, 2022 sal-31 ta' Diċembru, 2022, ħadd ma jista' jipparkja f'parti minn Triq il-Qastan, Il-Baħrija, Ir-Rabat, minħabba xogħlijiet fit-triq.

L-Aġenzija għal Infrastruttura Malta tgħarraf li mill-25 ta' Frar, 2022 sal-31 ta' Diċembru, 2022, ħadd ma jista' jipparkja f'parti minn Triq Santa Katarina u Triq il-Wilġa, Marsaxlokk, minħabba xogħlijiet fit-triq.

L-Aġenzija għal Infrastruttura Malta tgħarraf li mill-25 ta' Frar, 2022 sal-31 ta' Diċembru, 2022, ħadd ma jista' jipparkja fi Triq Santu Wistin, Ħal Tarxien, minħabba xogħlijiet fit-triq.

L-Aġenzija għal Infrastruttura Malta tgħarraf li mill-25 ta' Frar, 2022 sal-31 ta' Diċembru, 2022, ħadd ma jista' jipparkja fi Triq il-Lampuka, Ħal Tarxien, minħabba xogħlijiet fit-triq.

L-Aġenzija għal Infrastruttura Malta tgħarraf li mill-25 ta' Frar, 2022 sal-31 ta' Diċembru, 2022, ħadd ma jista' jipparkja fi Triq it-Tarzna, Ħal Tarxien, minħabba xogħlijiet fit-triq.

L-Aġenzija għal Infrastruttura Malta tgħarraf li mill-25 ta' Frar, 2022 sal-31 ta' Diċembru, 2022, ħadd ma jista' jipparkja fi Triq Sant'Antnin, Ħal Tarxien, minħabba xogħlijiet fit-triq.

L-Aġenzija għal Infrastruttura Malta tgħarraf li mill-25 ta' Frar, 2022 sal-31 ta' Diċembru, 2022, ħadd ma jista' jipparkja fi Triq Manuel Buhagiar, Ħal Tarxien, minħabba xogħlijiet fit-triq.

L-Aġenzija għal Infrastruttura Malta tgħarraf li mill-25 ta' Frar, 2022 sal-31 ta' Diċembru, 2022, ħadd ma jista' jipparkja fi Triq is-Siġġiewi, Is-Siġġiewi, minħabba xogħlijiet fit-triq.

L-Aġenzija għal Infrastruttura Malta tgħarraf li mill-25 ta' Frar, 2022 sal-31 ta' Diċembru, 2022, ħadd ma jista' jipparkja fi Triq N. Cottoner, Triq tal-Mirakli u Triq Ħal Bordi, Ħal Lija, minħabba xogħlijiet fit-triq.

Ħadd ma jista' jipparkja vetturi f'dawn il-ġranet. Vetturi li jiksru l-ordni ta' dan l-avviż ikunu suġġetti li jiġu rmunkati.

Il-25 ta' Frar, 2022

The Agency for Infrastructure Malta notifies that from 25th February, 2022 to 31st December, 2022, no parking will be permitted in part of Triq l-Għansar, Mġarr, due to road works.

The Agency for Infrastructure Malta notifies that from 25th February, 2022 to 31st December, 2022, no parking will be permitted in part of Triq il-Lampuki and surrounding area, San Pawl il-Baħar, due to road works.

The Agency for Infrastructure Malta notifies that from 25th February, 2022 to 31st December, 2022, no parking will be permitted in part of Triq il-Qastan, Baħrija, Rabat, due to road works.

The Agency for Infrastructure Malta notifies that from 25th February, 2022 to 31st December, 2022, no parking will be permitted in part of Triq Santa Katarina and Triq il-Wilġa, Marsaxlokk, due to road works.

The Agency for Infrastructure Malta notifies that from 25th February, 2022 to 31st December, 2022, no parking will be permitted in Triq Santu Wistin, Ħal Tarxien, due to road works.

The Agency for Infrastructure Malta notifies that from 25th February, 2022 to 31st December, 2022, no parking will be permitted in Triq il-Lampuka, Ħal Tarxien, due to road works.

The Agency for Infrastructure Malta notifies that from 25th February, 2022 to 31st December, 2022, no parking will be permitted in Triq it-Tarzna, Ħal Tarxien, due to road works.

The Agency for Infrastructure Malta notifies that from 25th February, 2022 to 31st December, 2022, no parking will be permitted in Triq Sant'Antnin, Ħal Tarxien, due to road works.


The Agency for Infrastructure Malta notifies that from 25th February, 2022 to 31st December, 2022, no parking will be permitted in Triq Manuel Buhagiar, Ħal Tarxien, due to road works.

The Agency for Infrastructure Malta notifies that from 25th February, 2022 to 31st December, 2022, no parking will be permitted in Triq is-Siġġiewi, Siġġiewi, due to road works.

The Agency for Infrastructure Malta notifies that from 25th February, 2022 to 31st December, 2022, no parking will be permitted in Triq N. Cottoner, Triq tal-Mirakli and Triq Ħal Bordi, Ħal Lija, due to road works.

Parking of vehicles is not allowed during these days. Vehicles found in contravention to the order of this notice are liable to be towed.

25th February, 2022

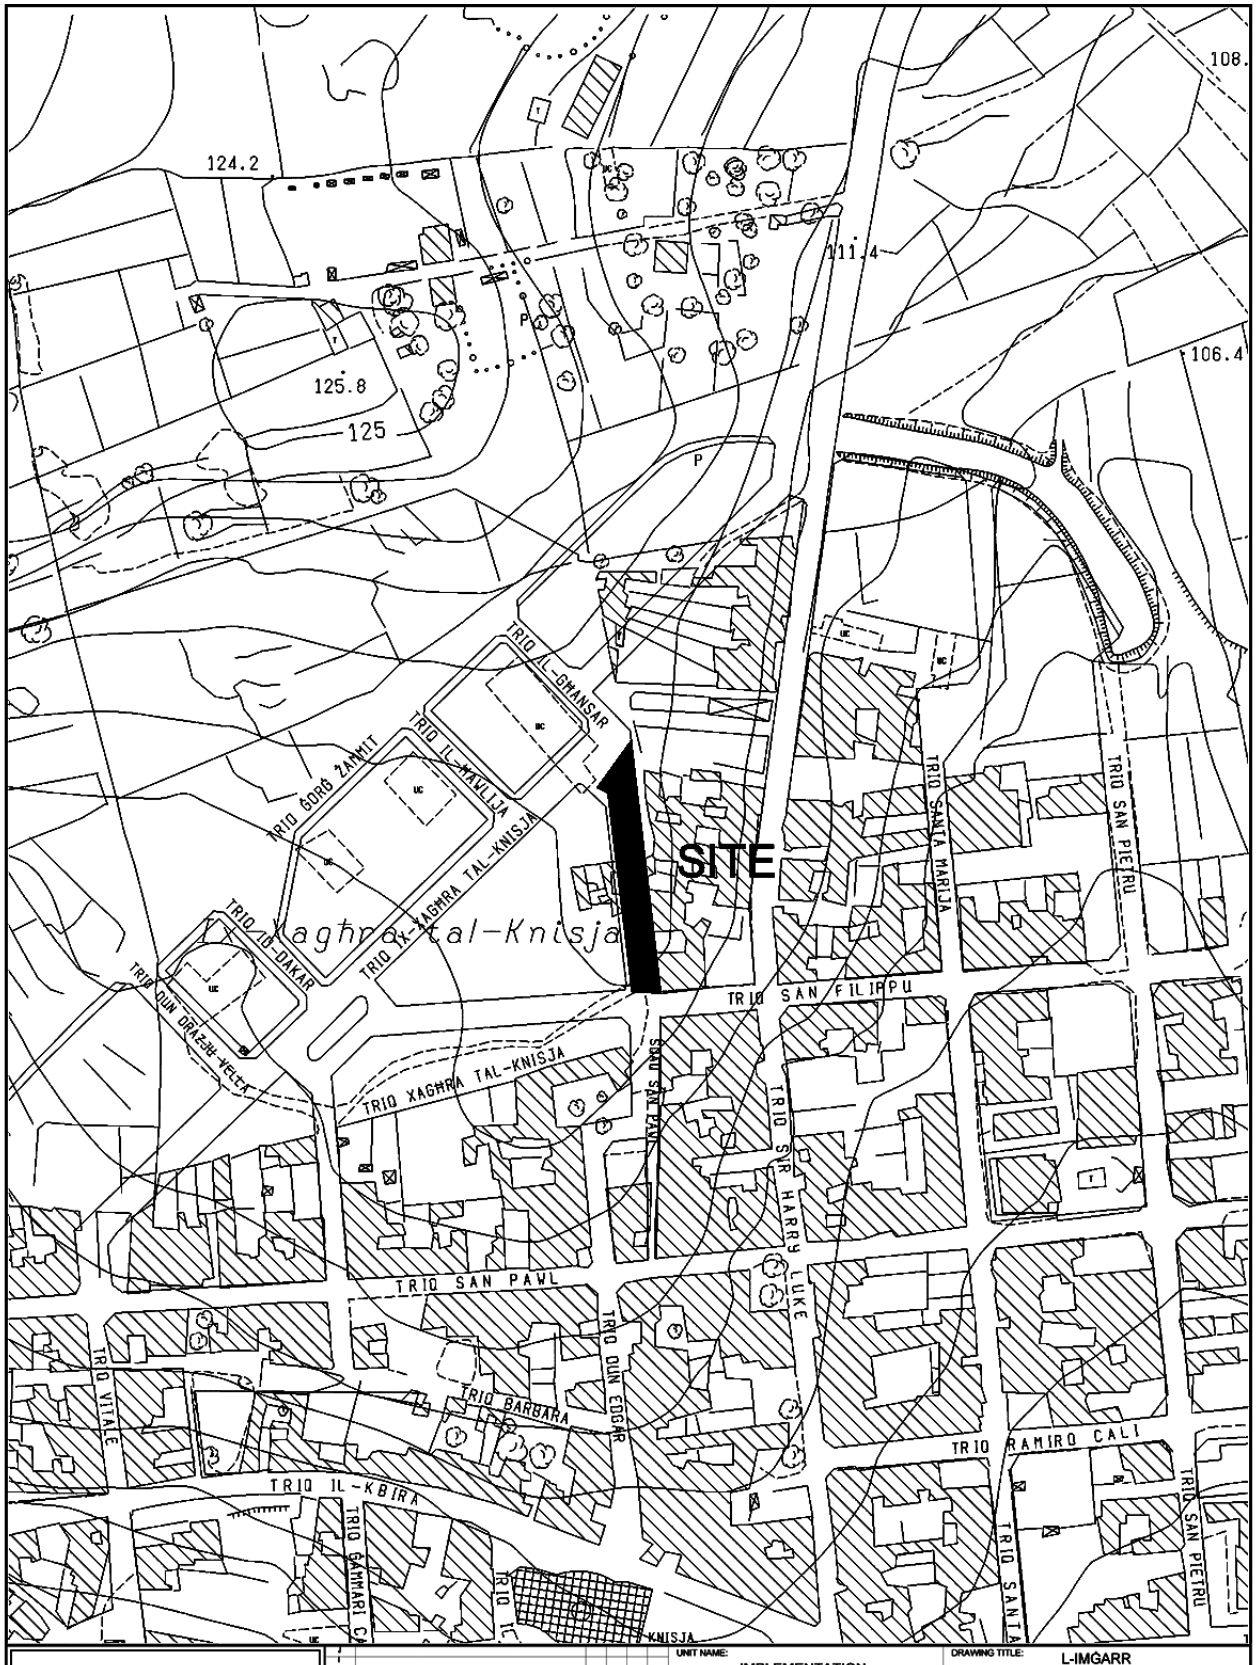


INFRASTRUCTURE MALTA

CHIEF EXECUTIVE OFFICER:
Ing. Fredrick Azzopardi


S:\Traffic Management\2021\Mgarr\2021 Mgarr.dwg

UNIT NAME:	IMPLEMENTATION
HEAD OF UNIT:	N.V.
PROJECT LEADER:	-
DRAWN BY:	-
DRAWING TITLE:	L-IMĠARR po TRIQ I-GHANSAR - SITE PLAN (Extents of Works are not binding but indicative)
DATE:	JUNE 2021
FILE NO:	-
DRAWING NO:	IM230/21
SHEET SIZE:	A4
SCALE:	1:2500
REVISION:	A
PAGE NO:	7

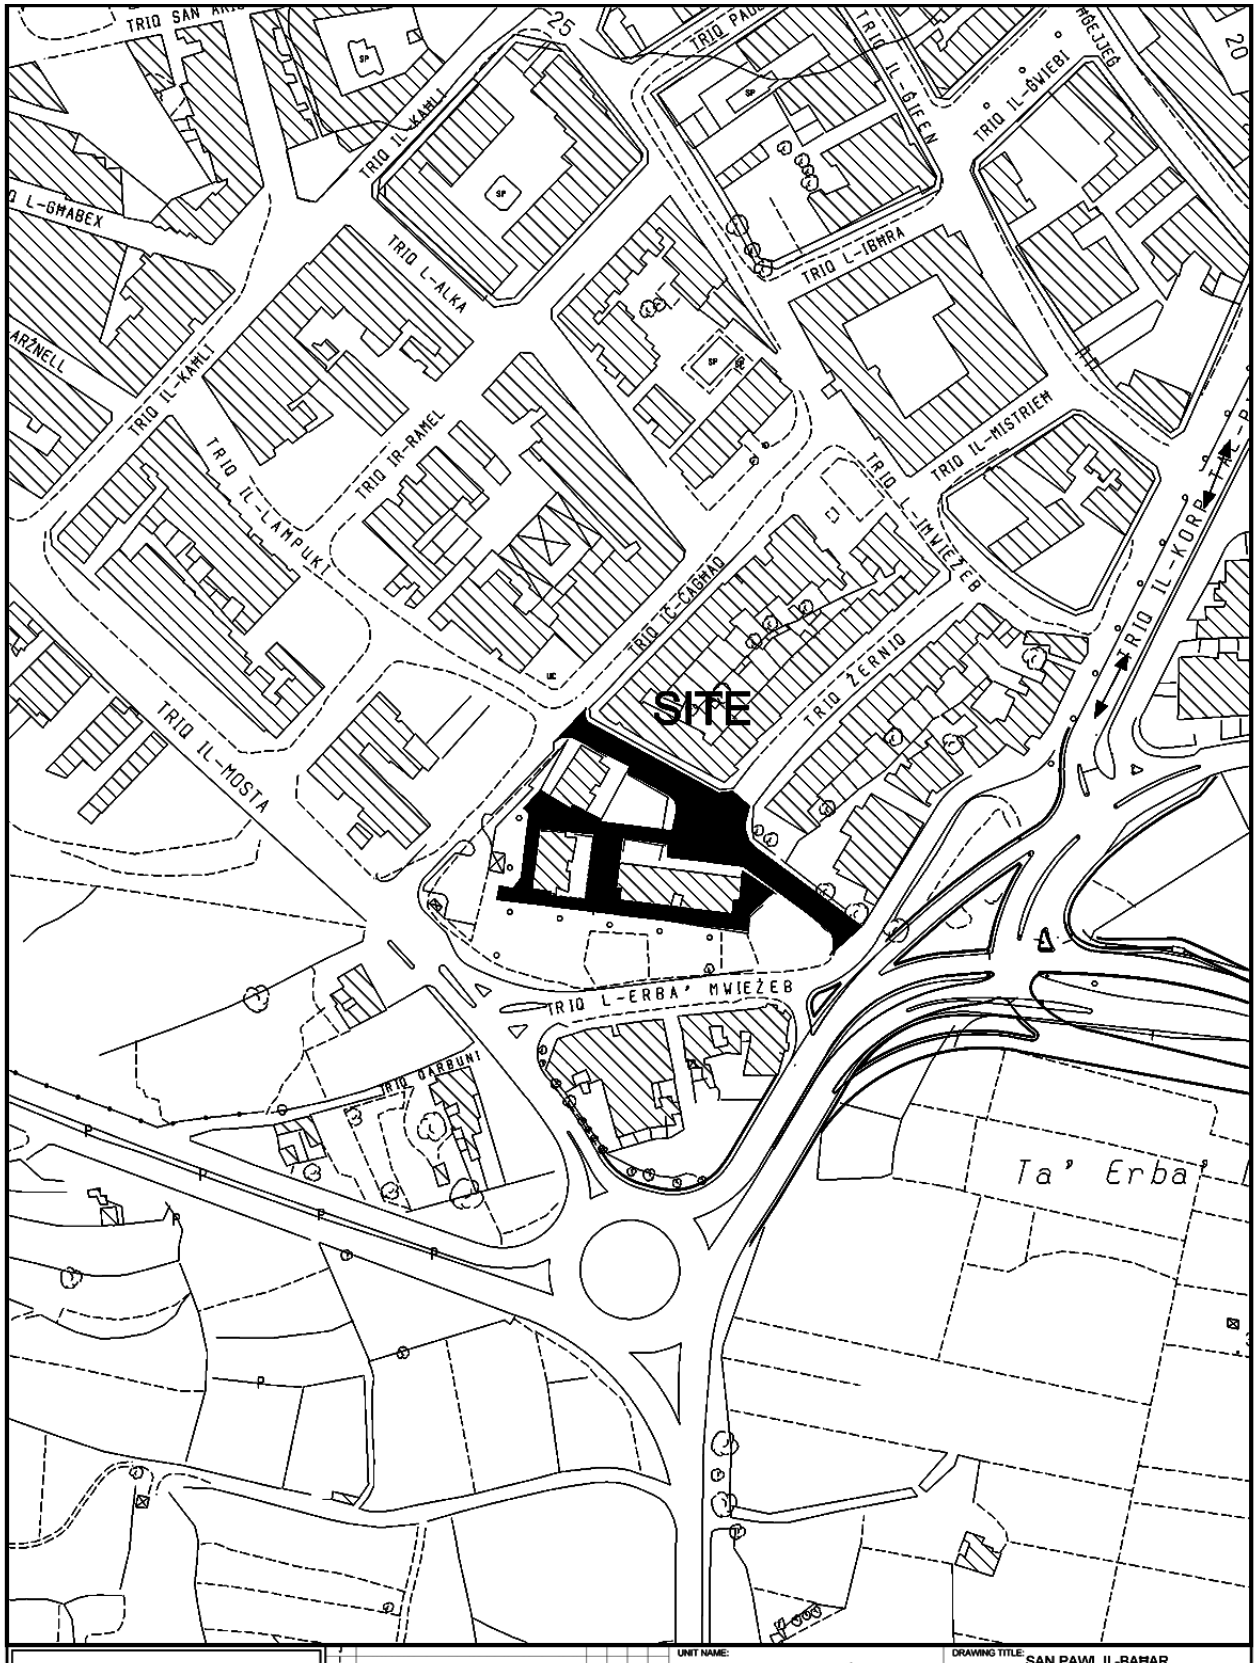

INFRASTRUCTURE MALTA

CHIEF EXECUTIVE OFFICER: Ing. Fredrick Azzopardi	UNIT NAME: IMPLEMENTATION	DRAWING TITLE: SAN PAWL IL-BAHAR po Triq il-Lampuki with Residential Area - SITE PLAN (Extents of Works are not binding but indicative)		
S:\Traffic Management\2021\S.Pawl il-Bahar\2021 S.Pawl il-Bahar.dwg	HEAD OF UNIT: N.V.			
	PROJECT LEADER: -	DATE: JUNE 2021	FILE NO: -	DRAWING NO: IM236/21
	DRAWN BY: -	SHEET SIZE: A4	SCALE: 1:2500	REVISION: A / PAGE NO: 6

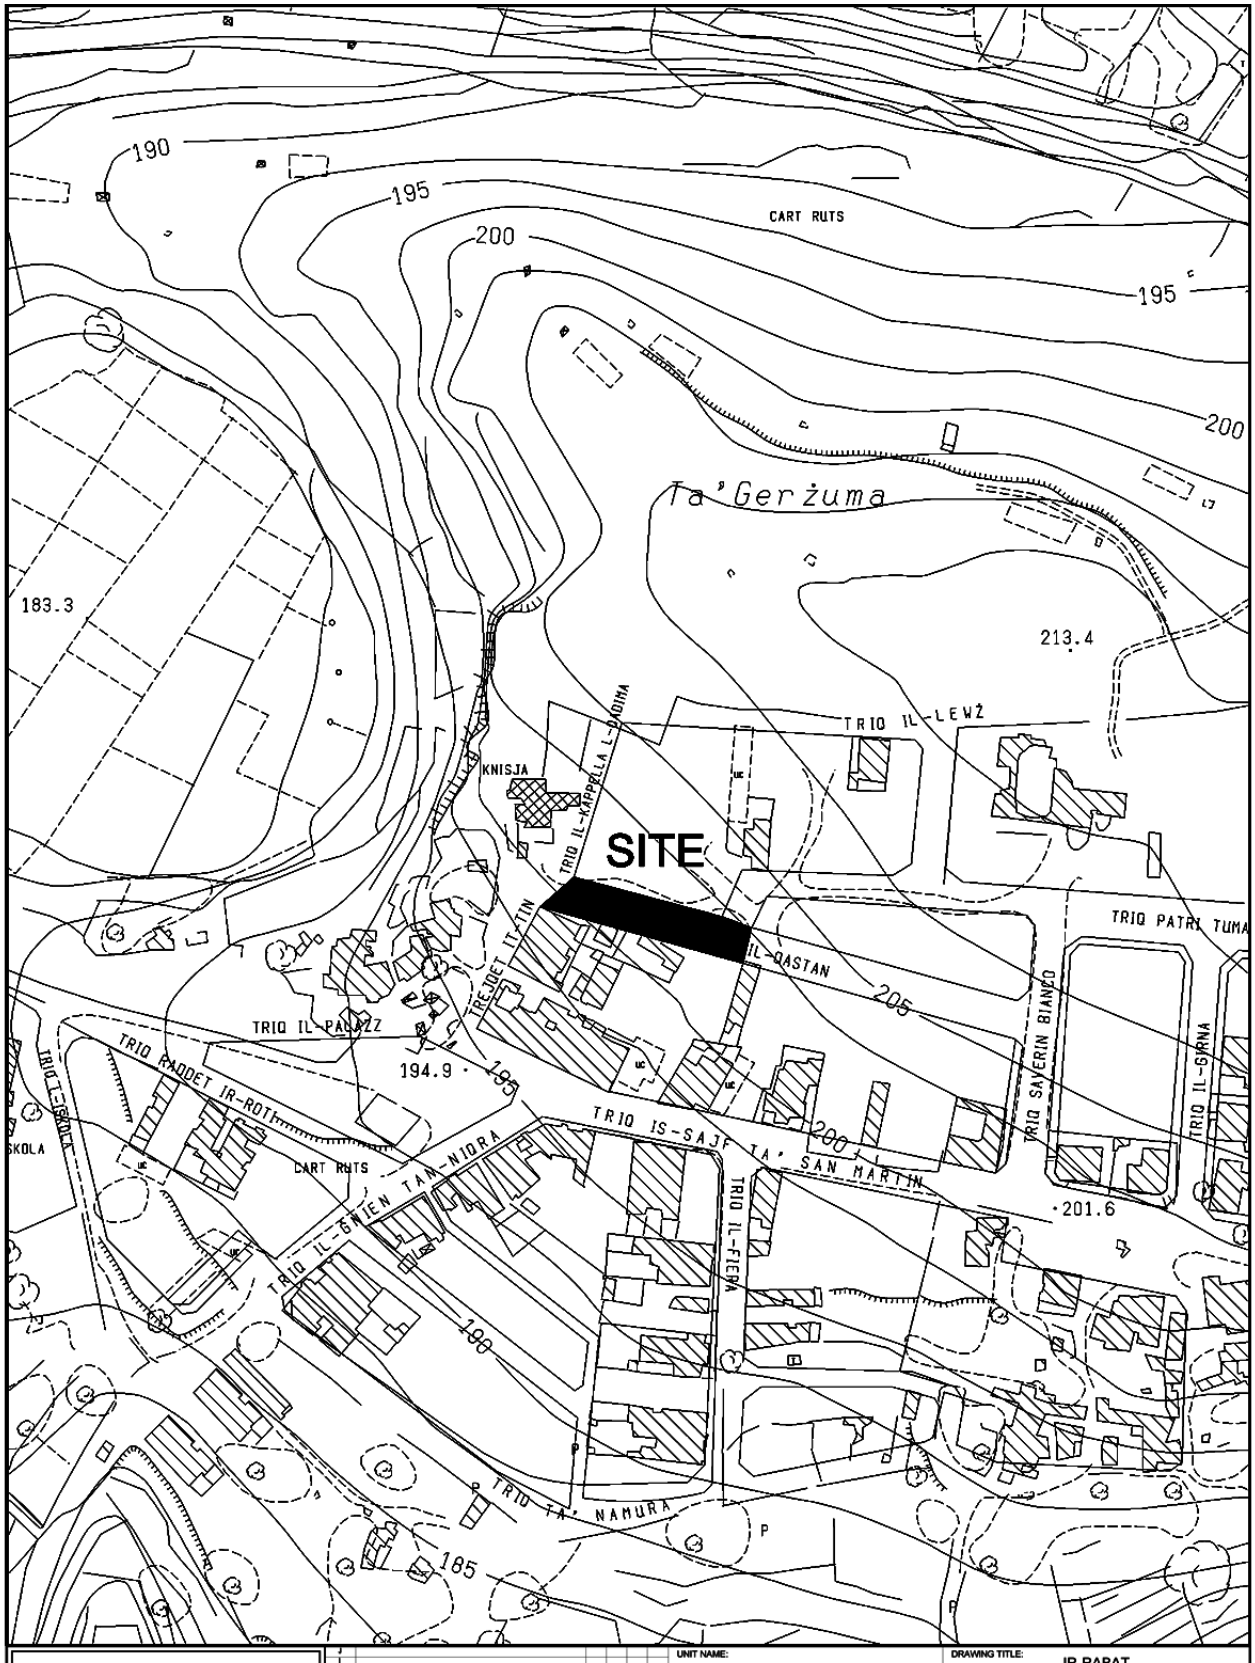

INFRASTRUCTURE MALTA

J I H G F E D C B A				
Revision	Alterations	Drawn	Checked	Approved	Date

CHIEF EXECUTIVE OFFICER: Ing. Fredrick Azzopardi

S:\Traffic Management\2021\Rabat\2021 Rabat.dwg

UNIT NAME: MAINTENANCE

HEAD OF UNIT: D.V.


PROJECT LEADER: -

DRAWN BY: -

DRAWING TITLE: IR-RABAT po TRIQ IL-QASTAN - SITE PLAN (Extents of works aren't binding but Indicative)

DATE:	FILE NO:	DRAWING NO:
OCT 2021	-	IMD344/21

SHEET SIZE:	SCALE:	REVISION:	PAGE NO:
A4	1:2500	-	28

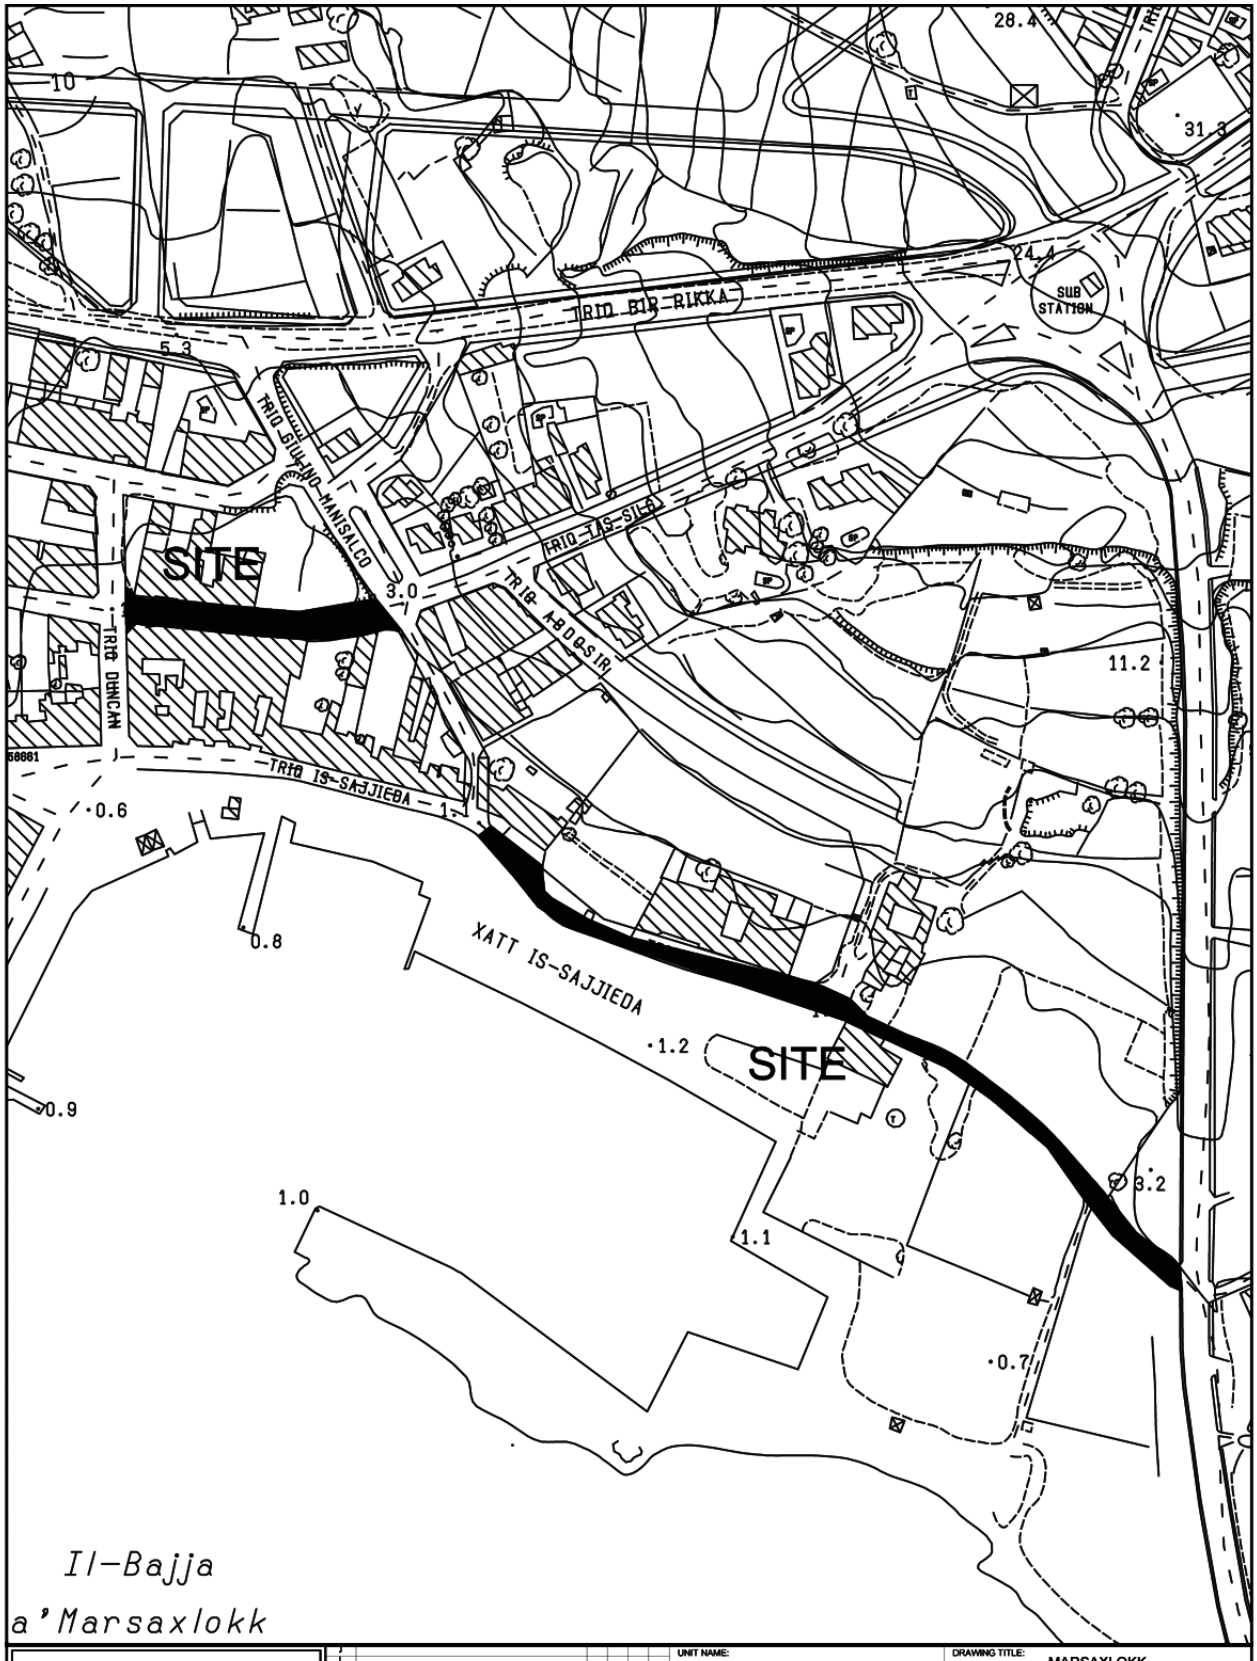


INFRASTRUCTURE MALTA

CHIEF EXECUTIVE OFFICER:
Ing. Fredrick Azzopardi


S:\Traffic Management\2022\Marsaxlokk\2022 Marsaxlokk.dwg

UNIT NAME: IMPLEMENTATION		DRAWING TITLE: MARSAXLOKK po Triq Santa Katerina - Triq il-Wilga SITE PLAN (Extents of works aren't binding but Indicative)	
HEAD OF UNIT: N.V.			
PROJECT LEADER: -		DATE: JAN 2022	FILE NO: -	DRAWING NO: IMD14/22
DRAWN BY: -		SHEET SIZE: A4	SCALE: 1:2500	REVISION: A	PAGE NO: 1

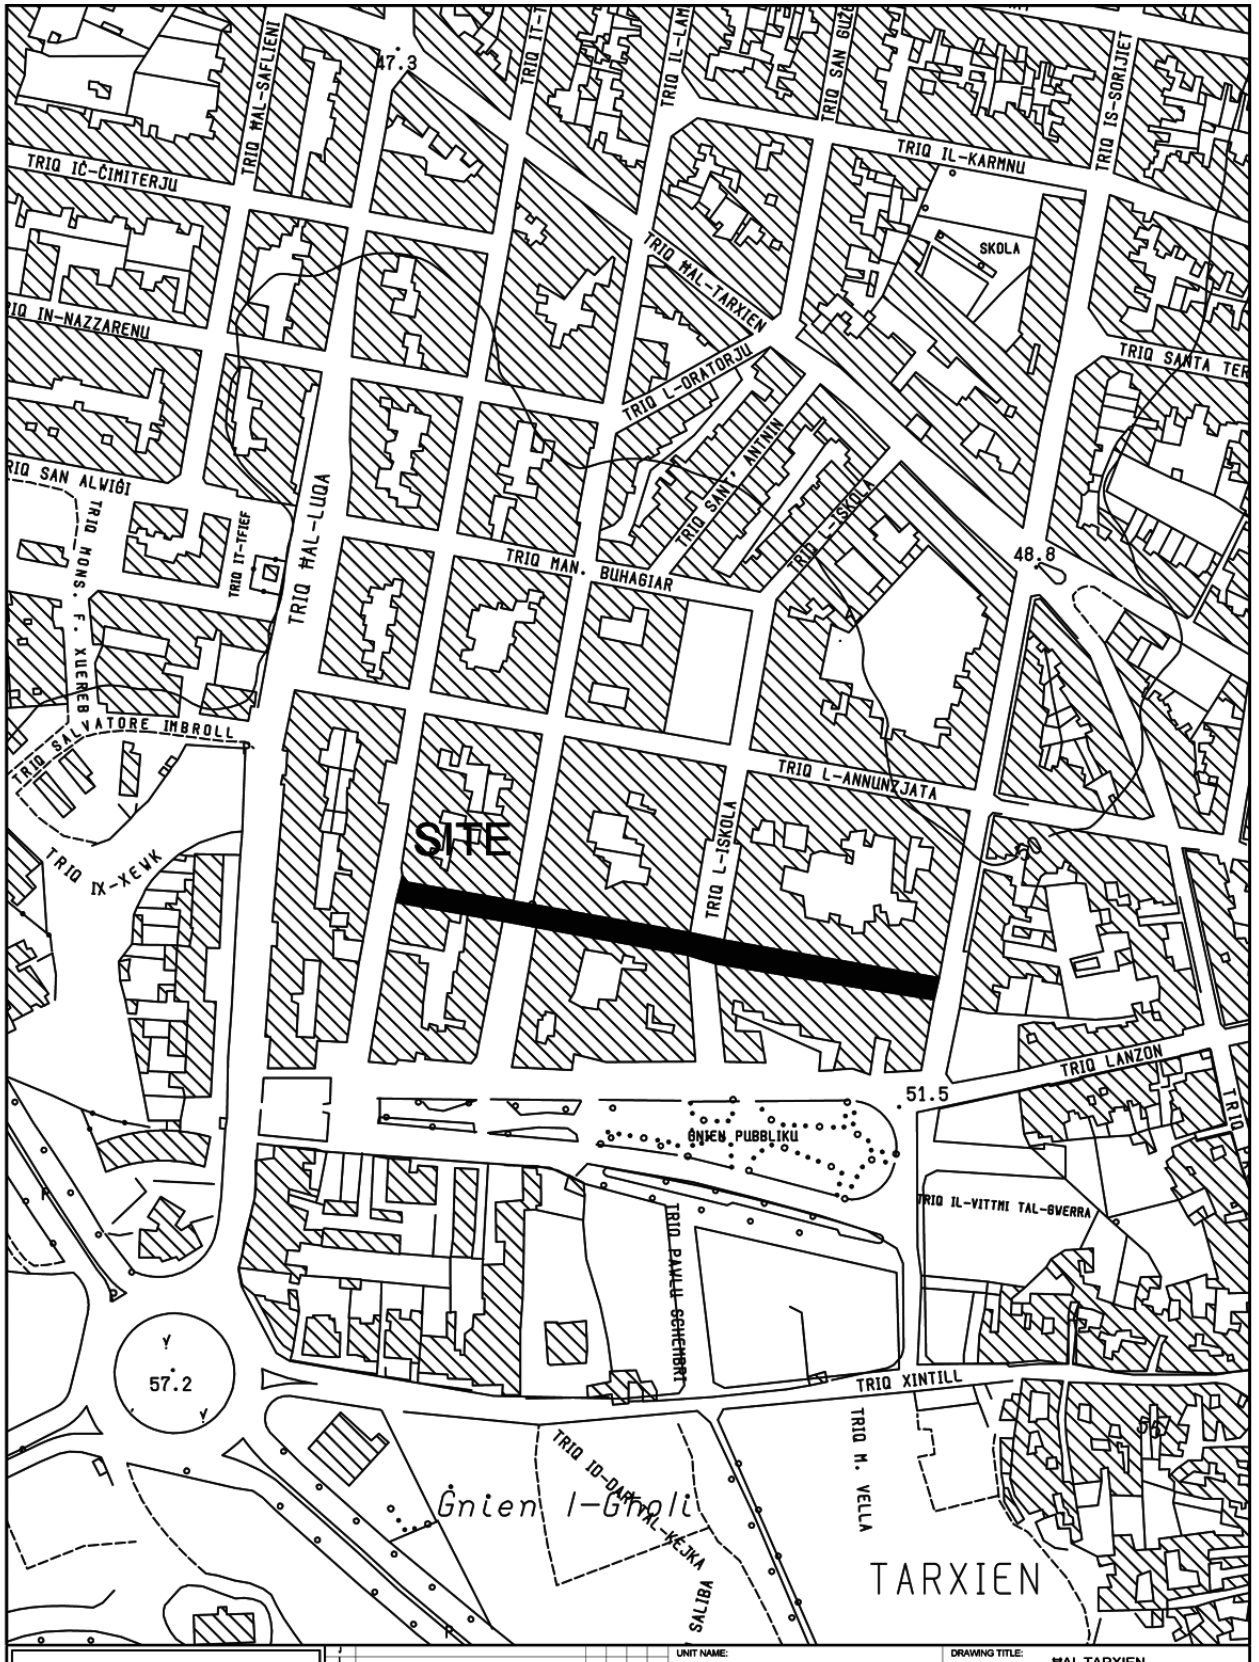


INFRASTRUCTURE MALTA

CHIEF EXECUTIVE OFFICER: Ing. Fredrick Azzopardi	UNIT NAME: IMPLEMENTATION	DRAWING TITLE: HAL TARXIEN Triq Santu Wistin - SITE PLAN (Extents of works AREN't binding but indicative)		
	HEAD OF UNIT: N.V.			
	PROJECT LEADER: -	DATE: FEB 2022	FILE NO: -	DRAWING NO: IMD35/22
S:\Traffic Management\2022\Tarxien\2022 Tarxien.dwg	DRAWN BY: -	SHEET SIZE: A4	SCALE: 1 : 2500	REVISION: A / PAGE NO: 2

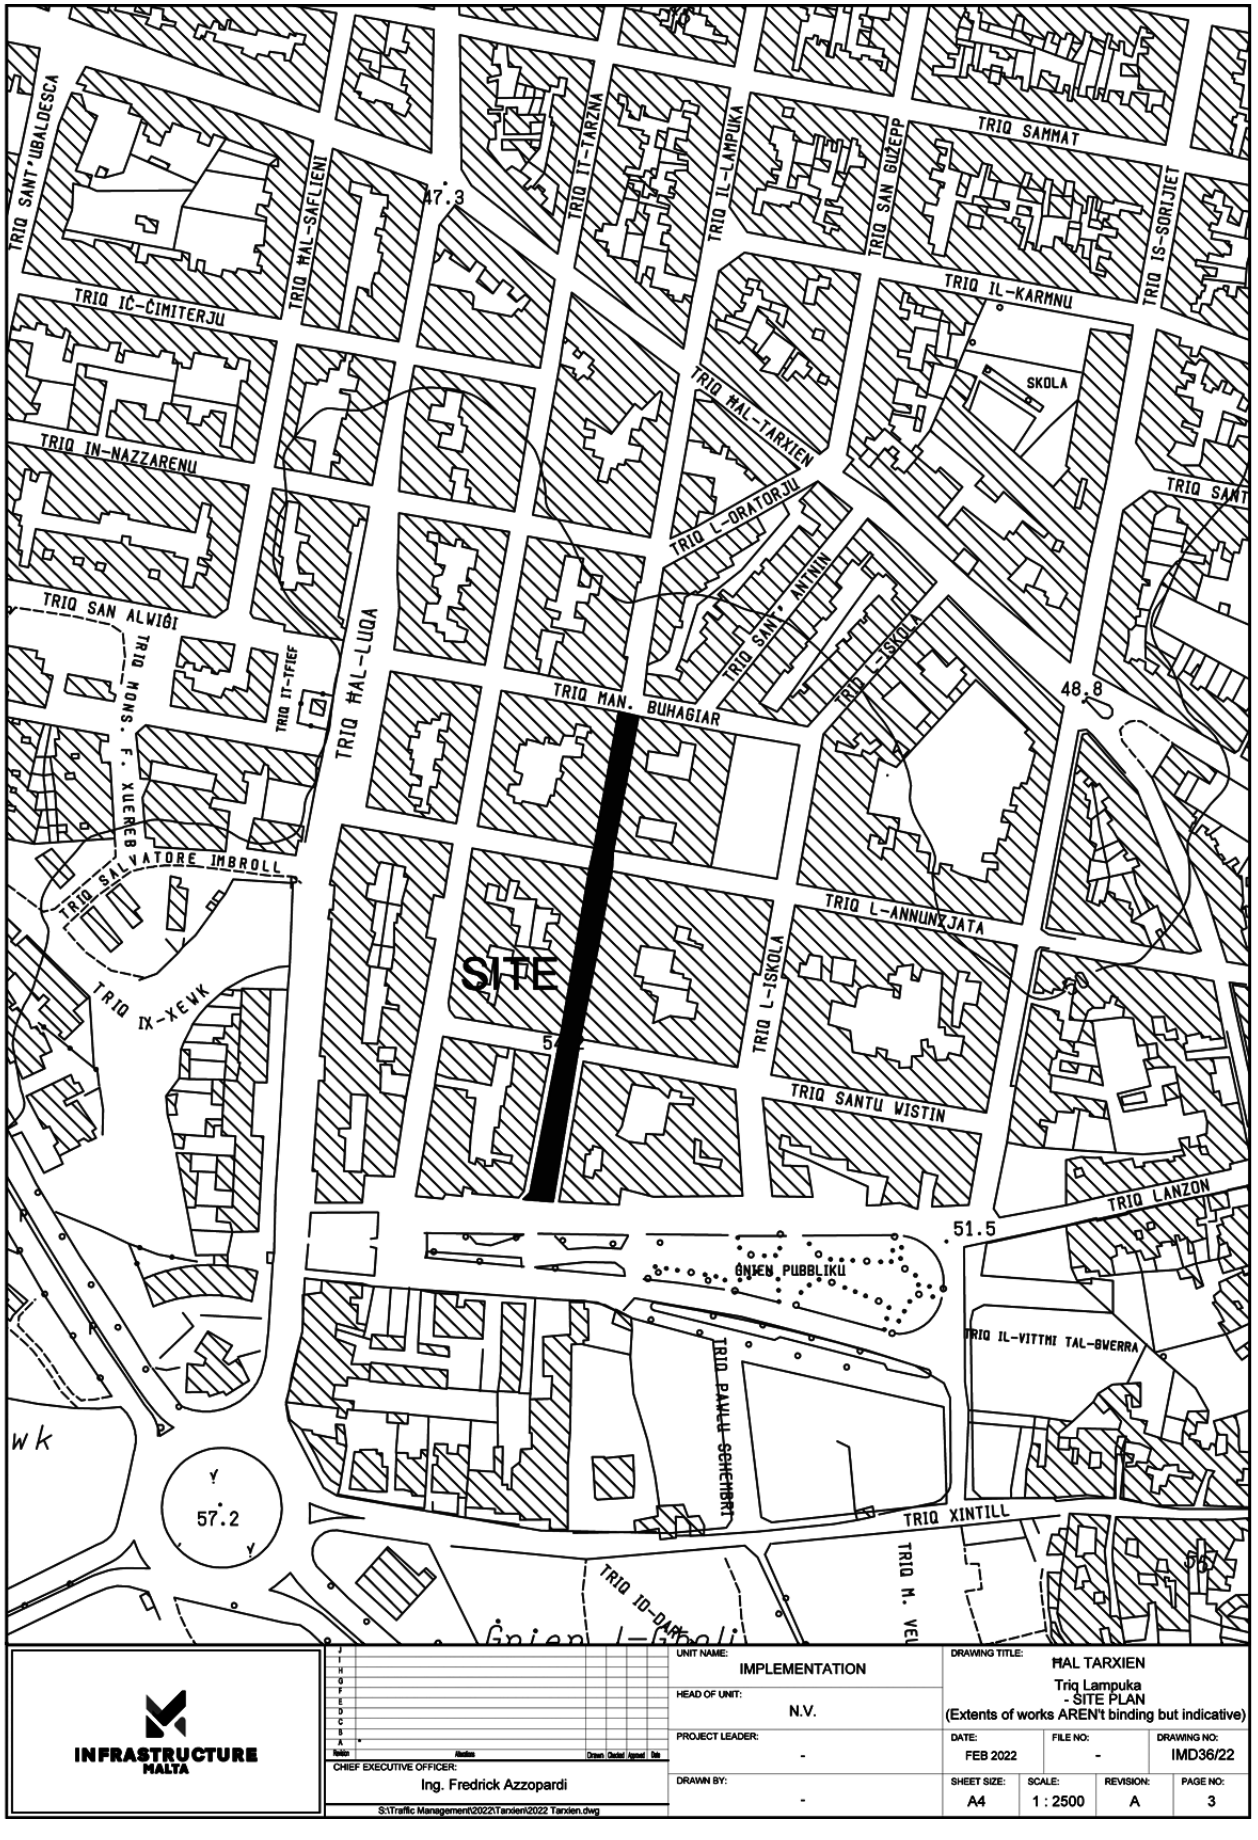

INFRASTRUCTURE MALTA


CHIEF EXECUTIVE OFFICER: Ing. Fredrick Azzopardi	UNIT NAME: IMPLEMENTATION	DRAWING TITLE: MAL TARXIEN Triq Lampuka - SITE PLAN (Extents of works AREN't binding but indicative)		
	HEAD OF UNIT: N.V.			
	PROJECT LEADER: -	DATE: FEB 2022	FILE NO: -	DRAWING NO: IMD36/22
S:\Traffic Management\2022\Tarxien\2022 Tarxien.dwg	DRAWN BY: -	SHEET SIZE: A4	SCALE: 1 : 2500	REVISION: A / PAGE NO: 3

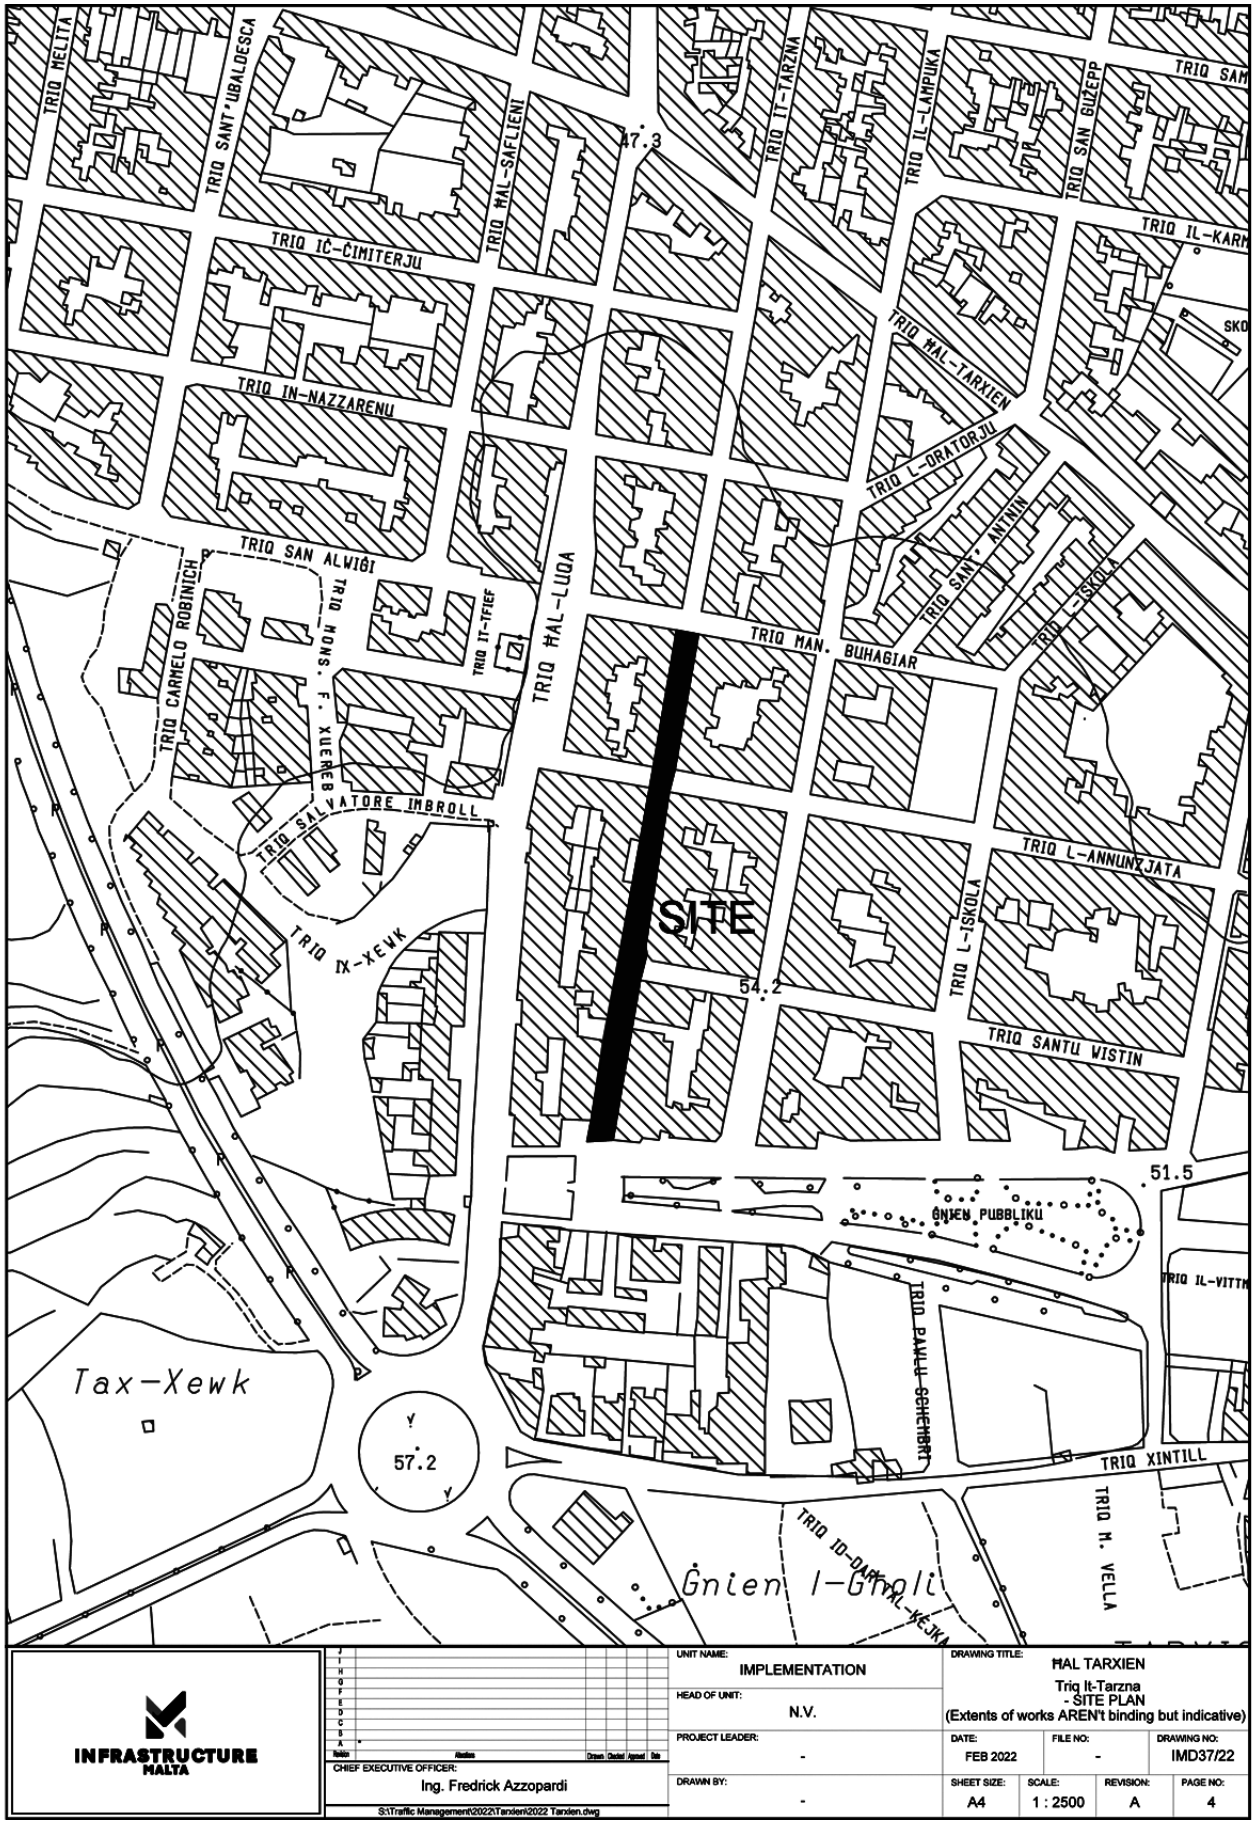

INFRASTRUCTURE MALTA

CHIEF EXECUTIVE OFFICER: Ing. Fredrick Azzopardi	UNIT NAME: IMPLEMENTATION	DRAWING TITLE: ĦAL TARXIEN Triq It-Tarzna - SITE PLAN (Extents of works AREN't binding but indicative)		
	HEAD OF UNIT: N.V.			
	PROJECT LEADER: -	DATE: FEB 2022	FILE NO: -	DRAWING NO: IMD37/22
	DRAWN BY: -	SHEET SIZE: A4	SCALE: 1 : 2500	REVISION: A / PAGE NO: 4

S:\Traffic Management\2022\Tarxien\2022 Tarxien.dwg

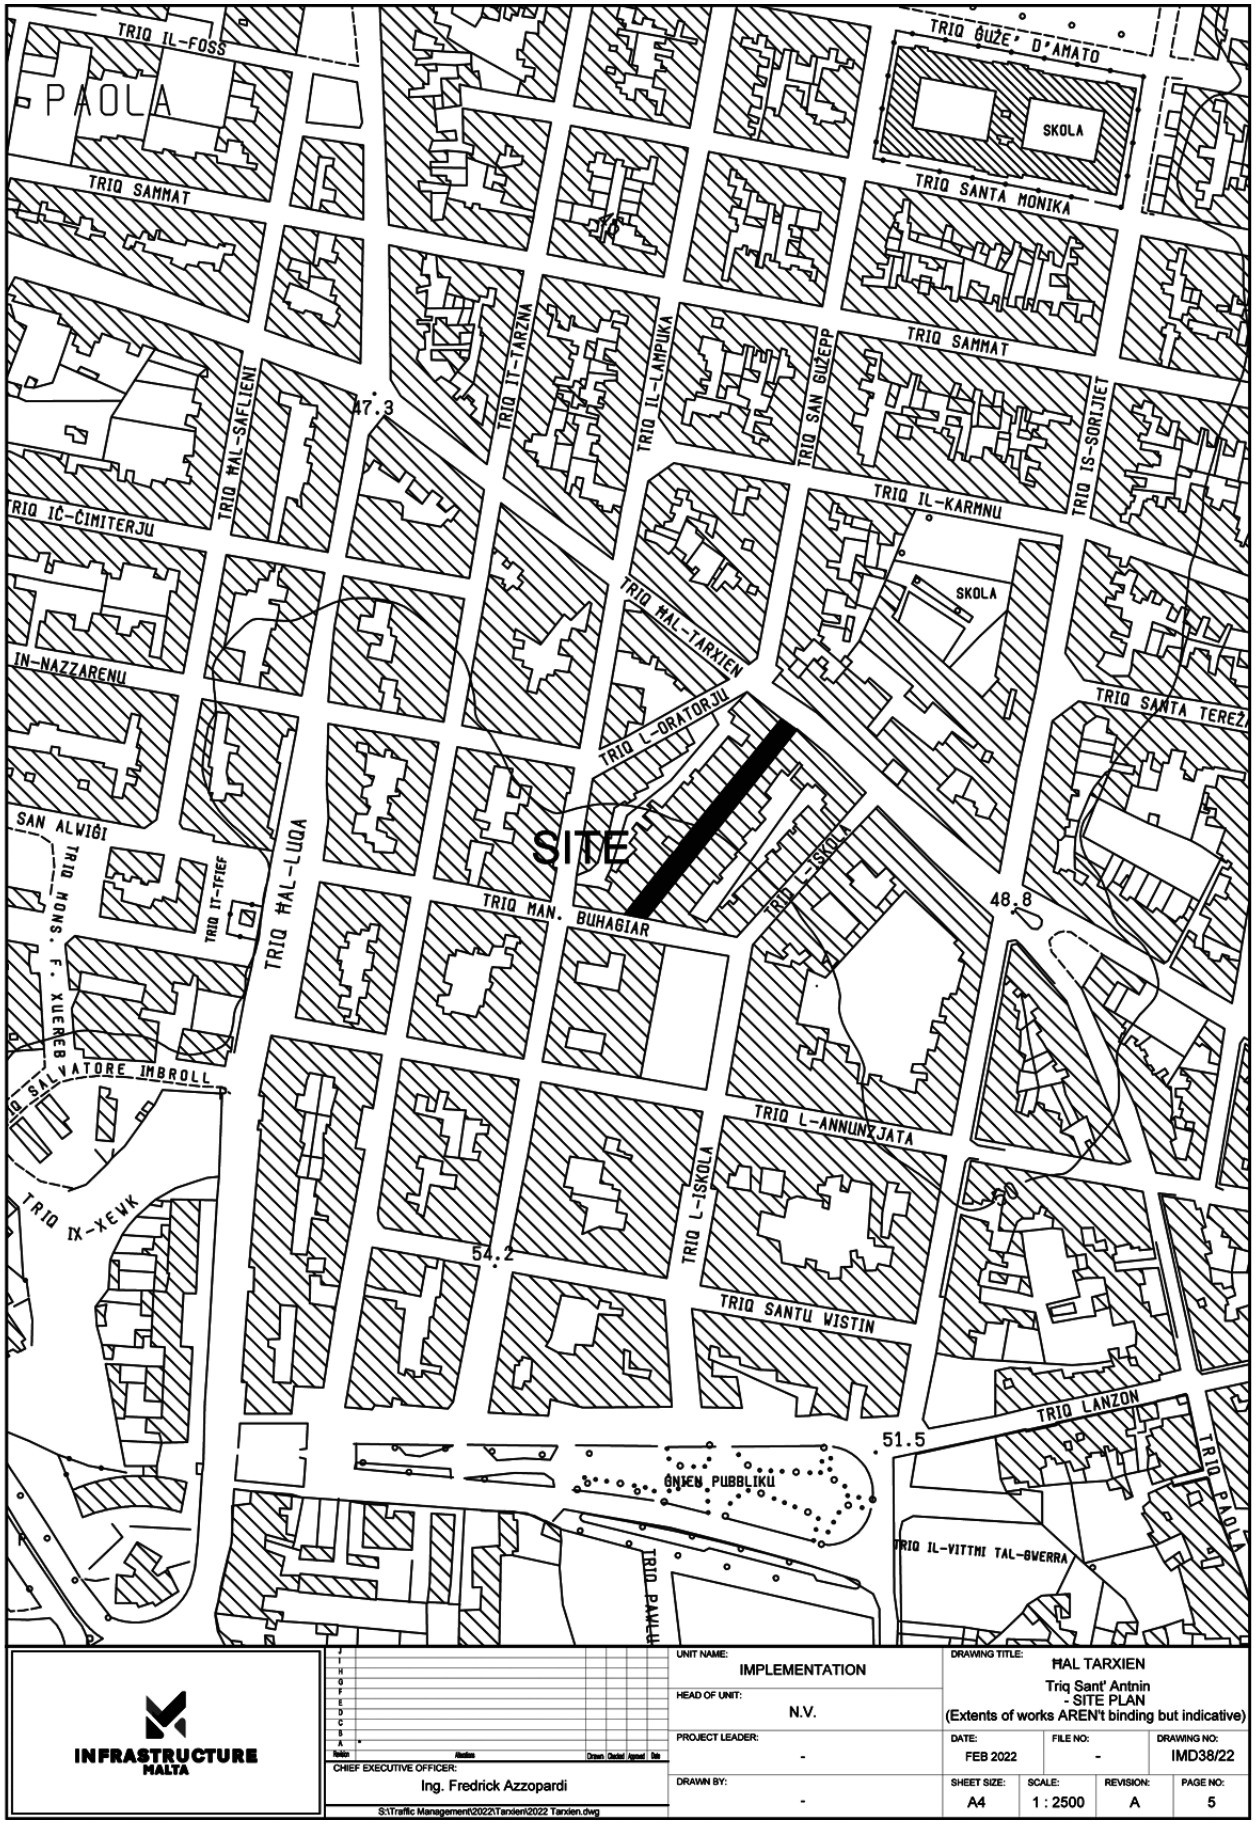

INFRASTRUCTURE MALTA

Issue	Alteration	Drawn	Checked	Approved	Date

CHIEF EXECUTIVE OFFICER: Ing. Fredrick Azzopardi

S:\Traffic Management\2022\Tarxien\2022 Tarxien.dwg

UNIT NAME: IMPLEMENTATION

HEAD OF UNIT: N.V.


PROJECT LEADER: -

DRAWN BY: -

DRAWING TITLE: ĦAL TARXIEN
Triq Sant' Antnin
- SITE PLAN
(Extents of works AREN't binding but indicative)

DATE:	FILE NO:	DRAWING NO:
FEB 2022	-	IMD38/22

SHEET SIZE:	SCALE:	REVISION:	PAGE NO:
A4	1 : 2500	A	5

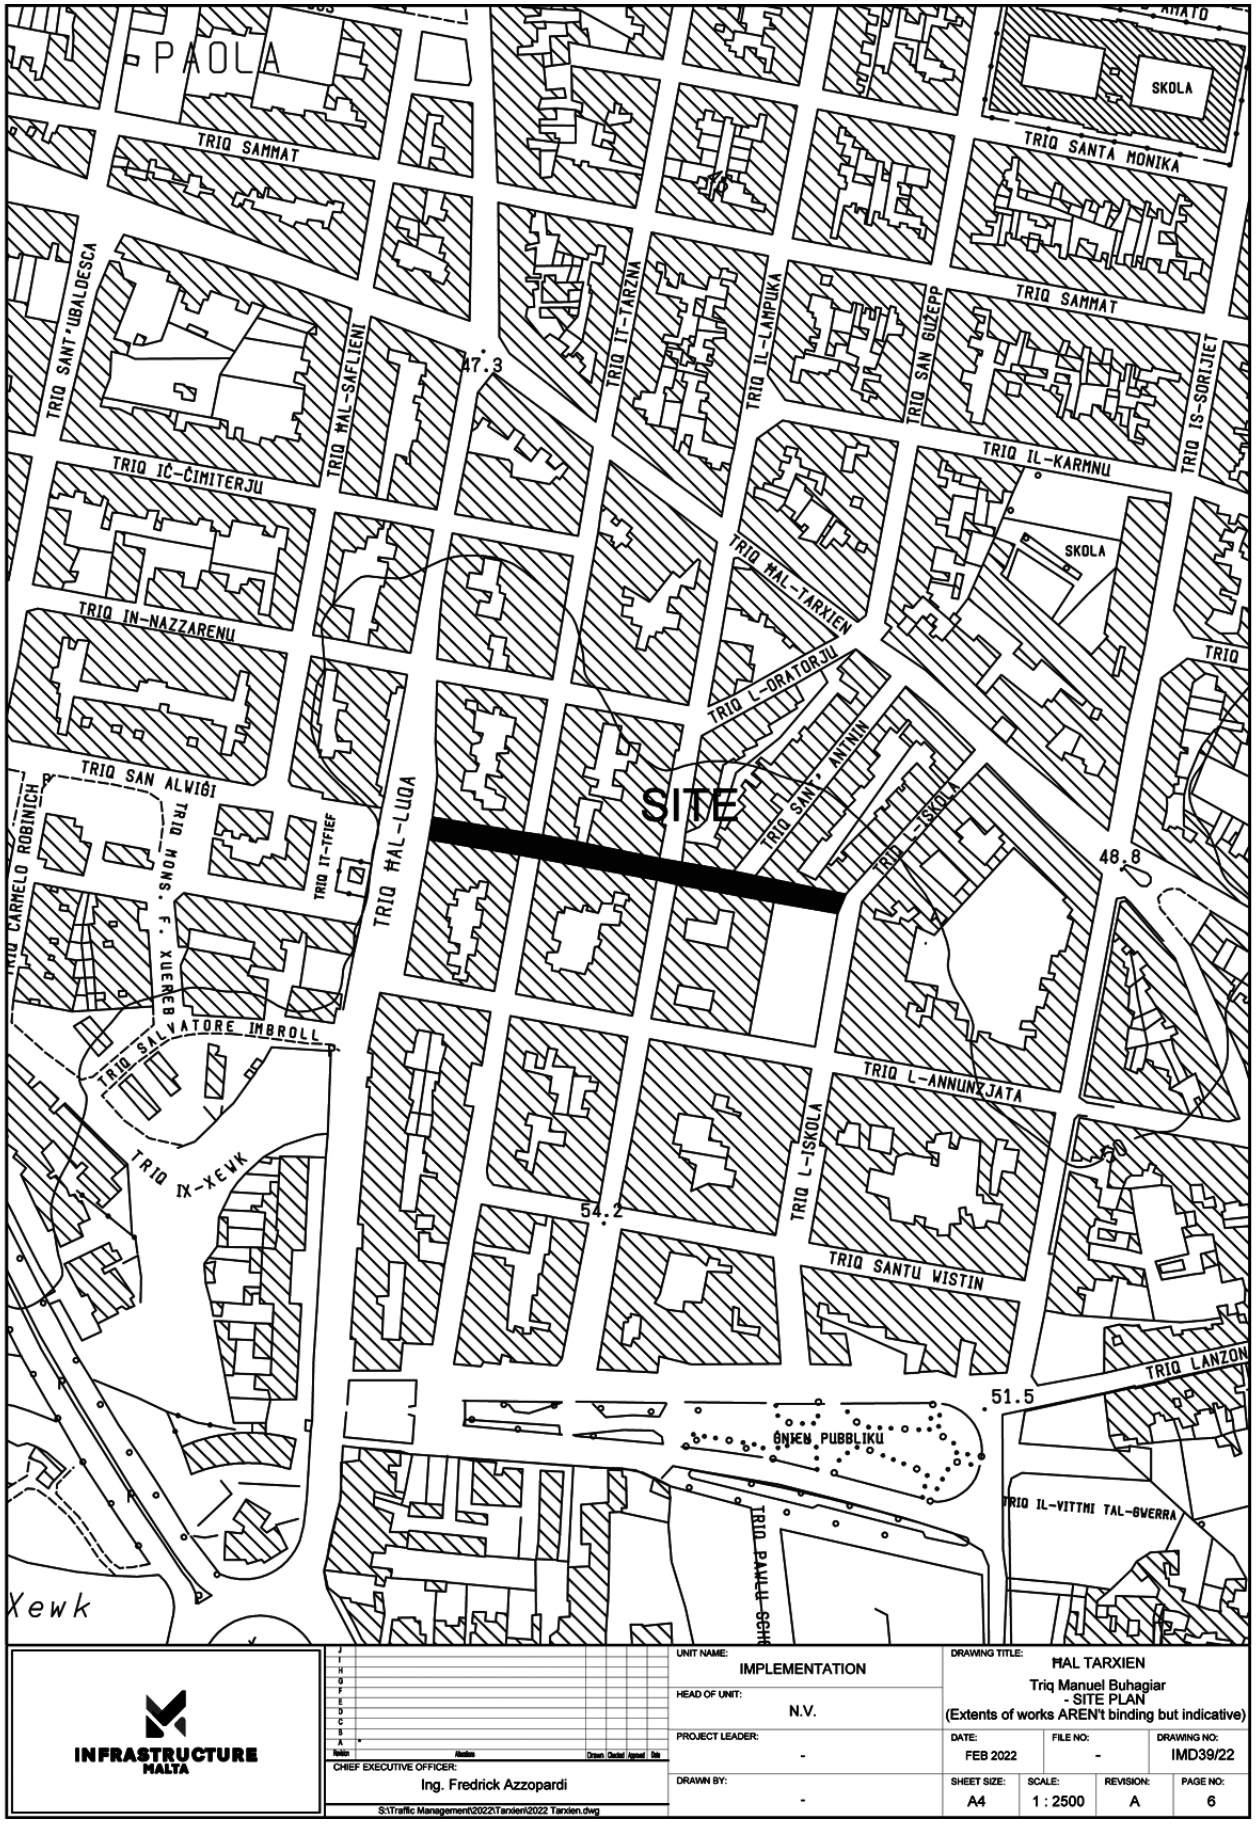

INFRASTRUCTURE MALTA

J									
I									
H									
G									
F									
E									
D									
C									
B									
A	*								
Issue		Alteration			Drawn	Checked	Approved	Date	

CHIEF EXECUTIVE OFFICER: Ing. Fredrick Azzopardi

S:\Traffic Management\2022\Tarxien\2022 Tarxien.dwg

UNIT NAME: IMPLEMENTATION

HEAD OF UNIT: N.V.


PROJECT LEADER: -

DRAWN BY: -

DRAWING TITLE: HAL TARXIEN
Triq Manuel Buhagiar
- SITE PLAN
(Extents of works AREN't binding but indicative)

DATE:	FILE NO:	DRAWING NO:
FEB 2022	-	IMD39/22

SHEET SIZE:	SCALE:	REVISION:	PAGE NO:
A4	1 : 2500	A	6

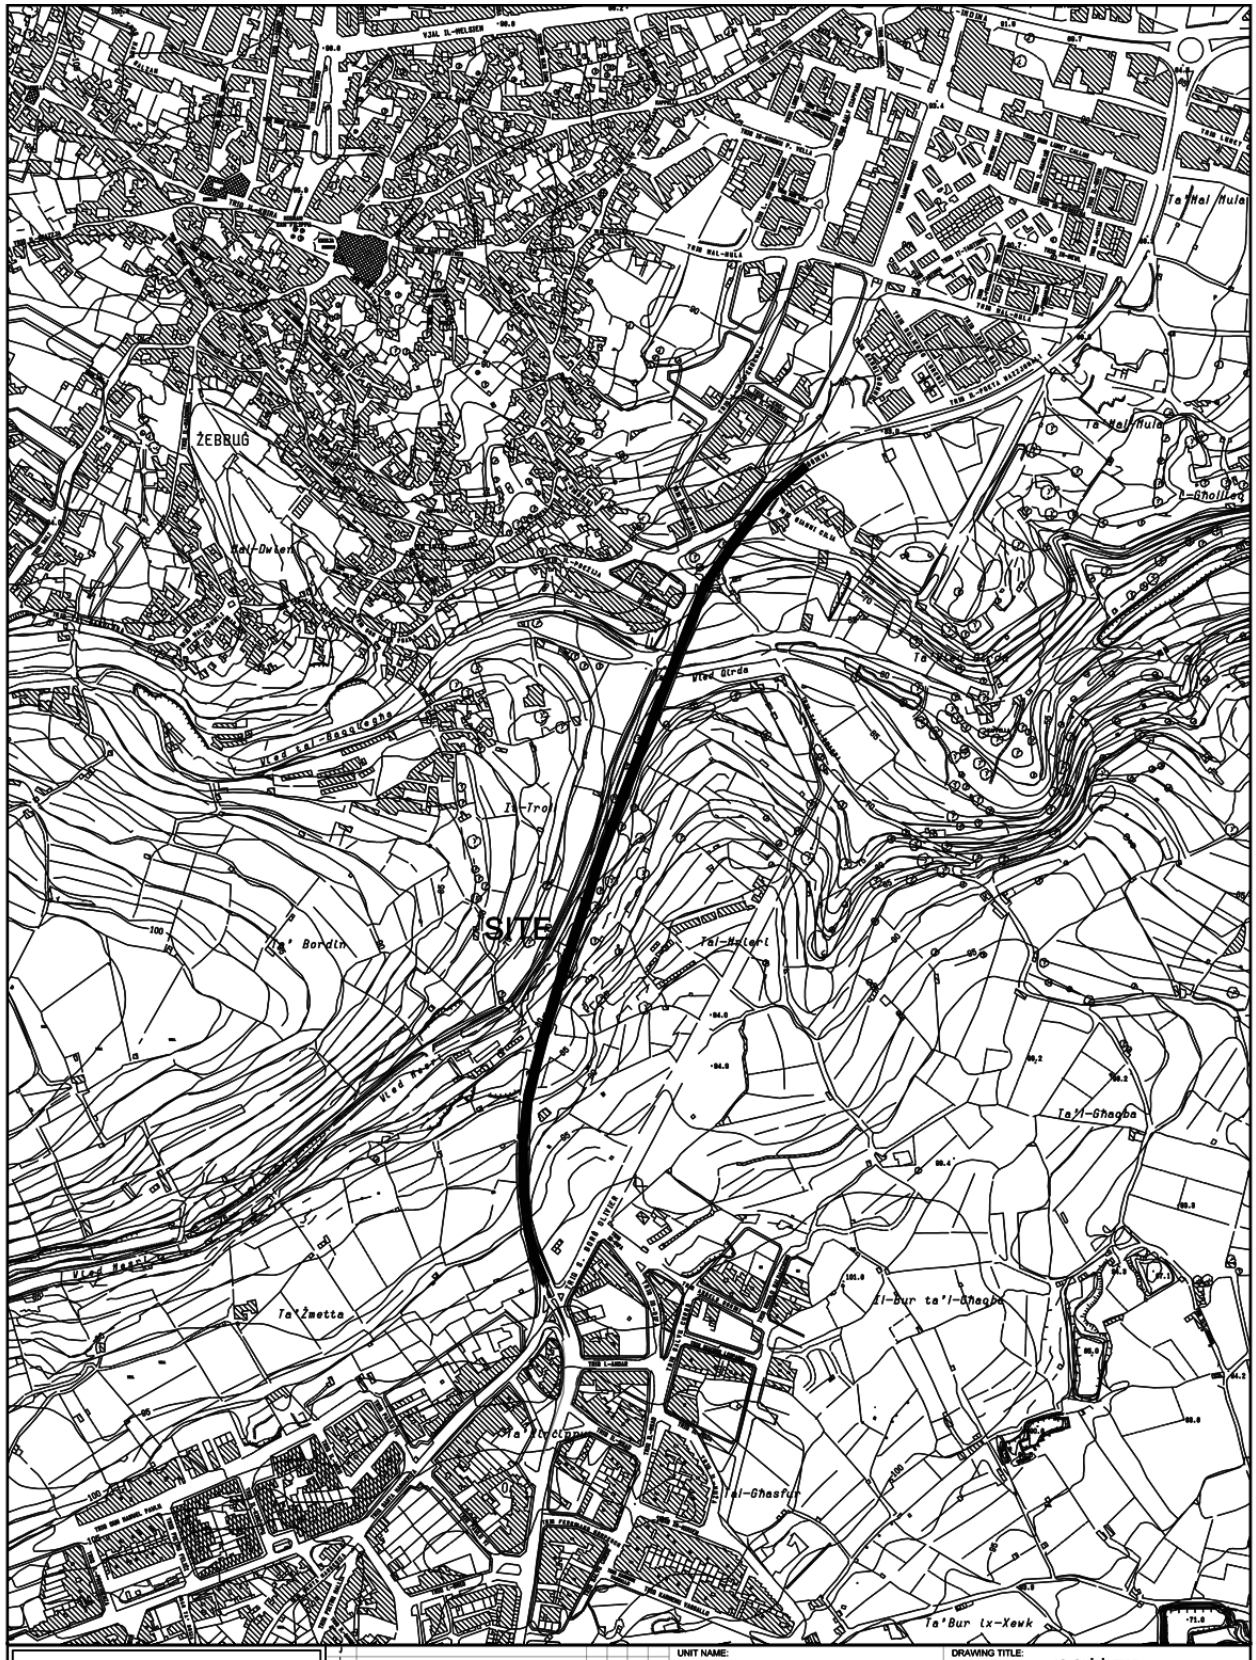


INFRASTRUCTURE MALTA

UNIT NAME: IMPLEMENTATION			DRAWING TITLE: IS-SIĠĠIEWI	
HEAD OF UNIT: N.V.			Triq Is-Siggiewi - SITE PLAN (Extents of works are not binding but Indicative)	
PROJECT LEADER: -			DATE: FEB 2022	FILE NO: -	DRAWING NO: IMD51/22
DRAWN BY: -			SHEET SIZE: A3	SCALE: 1:5000	REVISION: B	PAGE NO: 1

Revision Alterations Drawn Checked Approved Date

CHIEF EXECUTIVE OFFICER: Ing. Fredrick Azzopardi

S:\Traffic Management\2022\Siggiewi\2022 Siggiewi.dwg

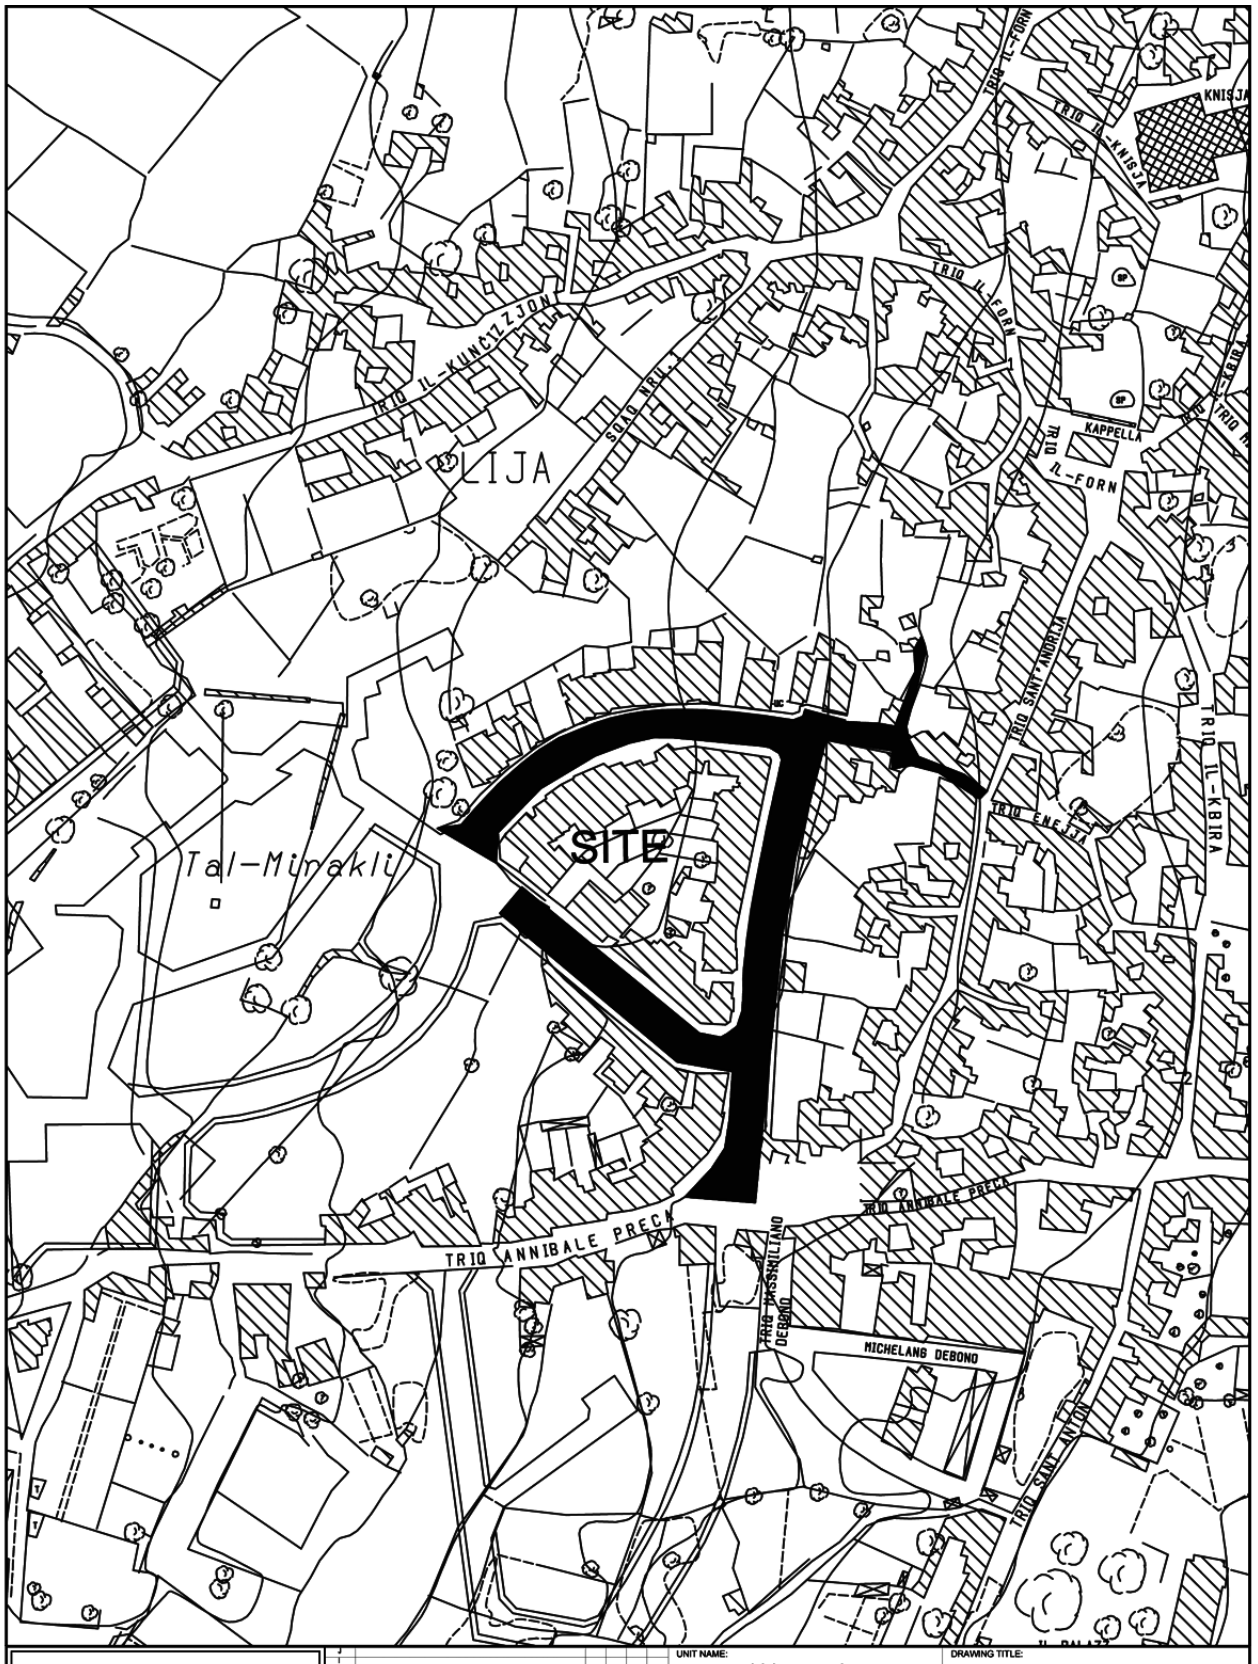
LIJA
SITE
Tal-Mirakli
TRIQ IL-KUNCIZZJON
TRIQ IL-FORN
TRIQ IL-KNISJA
KNISJA
KAPPELLA
TRIQ IL-KBIRA
TRIQ ANNIBALE PRECA
TRIQ MASSIMILIANO DEBONO
MICHELANG DEBONO
TRIQ SANT ANTON
INFRASTRUCTURE MALTA
CHIEF EXECUTIVE OFFICER:
Ing. Fredrick Azzopardi
S:\Traffic Management\2020\Lija\2020 Lija.dwg
UNIT NAME:
COORDINATION
HEAD OF UNIT:
R.C.
PROJECT LEADER:
-
DRAWN BY:
-
DRAWING TITLE:
LIJA
HAL BORDI AREA - SITE PLAN
(Extents of Works are not binding but indicative)
DATE:
JUNE 2020
FILE NO:
-
DRAWING NO:
IM67/20
SHEET SIZE:
A4
SCALE:
1:2500
REVISION:
A
PAGE NO:
1

Nru. 269

MINISTERU GĦAS-SOLIDARJETÀ U L-ĠUSTIZZJA SOĊJALI, IL-FAMILJA U D-DRITTIJIET TAT-TFAL

Bord dwar il-Professjoni tal-Psikoterapija (Kap. 587)

NGĦARRFU għall-informazzjoni ta' kulħadd illi, skont id-dispożizzjonijiet tas-subartikolu (2) tal-Artikolu 5 tal-Att dwar il-Professjoni tal-Psikoterapija (Kap. 587), il-lista bl-ismijiet tal-persuni li kienu reġistrati fir-reġistru uffiċjali tal-psikoterapisti sal-31 ta' Diċembru, 2021, tinsab hawn taħt:

No. 269

MINISTRY FOR SOCIAL JUSTICE AND SOLIDARITY, THE FAMILY AND CHILDRENS' RIGHTS

Board for the Psychotherapy Profession (Cap. 587)

IT is notified for general information in accordance with the provisions of subarticle 2 of Article 5 of the Psychotherapy Profession Act (Cap. 587), the list with the names of the persons registered in the official register of psychotherapists as at 31st December, 2021, is found hereunder:

Nru. tal-Warrant *Warrant No.*	Kunjom *Surname*	Isem *Name*
1	Calleja	Joseph Mario
2	Cassar	Charles
3	Sultana	Lisa
4	Cassar	Raymond
5	Bartolo Diacono	Sharon
6	Mallia	Caroline
7	Camilleri	Mary Joan
8	Sciberras	Josephine (k/a Joyce)
9	Mifsud	Spiridione
10	Agius	Melissa
11	Falzon	Rose
12	Portelli	Emanuela
13	Axiak	Rosalba Maria
14	Barbara	Franklin
15	Mifsud Cardona	Charmaine
16	Farrugia	Carmen
17	Mifsud Bons	Fleur
18	Caligari Conti	Catherine
19	Rapa	Ingrid
20	Grech	Elaine
21	Pullicino	Auriol
22	Grech	Anna
23	Camilleri	Patricia
24	Schembri	Mariella
25	Micallef	Raymond
26	Darmanin Kissaun	Greta
27	Giordimaina	Maria Dolores (k/a Marisa)
28	Chase	Bernardette
29	Buttigieg	Maria Carmela

Nru. tal-Warrant *Warrant No.*	Kunjom *Surname*	Isem *Name*
30	Camilleri	Lynsey Ann
31	Scicluna	Dorothy
32	Manfre`	Stephanie
33	Parnis	David
34	Naudi	Silvia (k/a Silvana)
35	Baldacchino	Paula (k/a Pauline)
36	Refalo	Francis Ian
37	Balzan	Mariella
38	Sciberras	Audrey
39	Spiteri	Roslyn Colette
40	Piscopo	Richard
41	Agius	Audrey
42	Ohk	Brigitte
43	Quartin	Siv Christel Birgitta
44	Azzopardi	Carmelo (k/a Charlie)
45	Formosa	Paul
46	Busuttil	Charlotte
47	Grech	Amanda
48	Licari	Angel Marie
49	Attard	Julianne
50	Critien	Nicola
51	Mangion	Joseph
52	Curmi	Edward
53	Sammut	Paul
54	Delicata	Carmen
55	Bishop	Karen
56	Fenech	Anna
57	Castillo	Nadine
58	Schranz	Karen
59	Busietta	Marica
60	Formosa Ventura	Ruth Louise
61	Sammut Scerri	Clarissa
62	Grech Lanfranco	Ingrid
63	Borg	Geraldine
64	Bugeja	Maria
65	McDougall	Elaine Marie
66	Borg	Elena
67	Bugeja	Theresa
68	Perić	Catherine
69	Falzon	Danjela

Nru. tal-Warrant *Warrant No.*	Kunjom *Surname*	Isem *Name*
70	Swaine	Maria (k/a Mariella)
71	Vassallo	Ingrid
72	Fenech	Rosanne
73	Camilleri	Sandro
74	Camilleri	Michelle
75	Scicluna Vassallo	Romina
76	Borg	Mary (k/a Moira)
77	Muscat	Marcella
78	Borg	Eleanor
79	Cachia	Jeanette
80	Pillow	Gillian
81	Conti	Michael
82	Tortell	Malcolm
83	Grillo	David
84	Camilleri Rausi	Teresa
85	Consiglio	Giselle
86	Galea	Carmen
87	Sammut	Claire
88	Grech Brincat	Maria
89	Camilleri	Rowena
90	Buhagiar	Audrey Lorraine
91	Theuma	Karen
92	Pecotić	Lidija
93	Meachen	Mariella
94	Aquilina	Liya
95	Boccato Calleja	Dorothy
96	Schembri Francalanza	Pollyanne
97	Micallef	Stephanie
98	Gravino Vassallo	Lucienne
99	Buttigieg	Justine Ann
100	Delicata	Katherine
101	Galea	Rose
102	Caruana	Katia
103	Ricci	Michele
104	Said Sarreo	Rosette
105	Gonzi	Mikela
106	Galea	Elaine
107	van Tuyll van Serooskeren	Claire Monique
108	Cuschieri Huy	Esther
109	Micallef	Elaine

Nru. tal-Warrant *Warrant No.*	Kunjom *Surname*	Isem *Name*
110	Aquilina Fletcher	Amalie
111	Scicluna	Pierre-Gean
112	Xuereb	Diane
113	Galea Riani	Shirley
114	Buttigieg	Shirley
115	Camilleri	Noelle
116	Khalil	Stelmart
117	Duca	Charlene
118	Bianco	Fleur
119	Camilleri Galea	Stephanie
120	Zerafa	Mariella
121	Deguara	Mandy
122	Fenech Scicluna	Janice
123	Borg Bartolo	Anna Maria
124	Sršen	Masa
125	Portelli	Anita Leanna
126	Camilleri	Anthony
127	Stensen	Josette
128	Borg	Claire
129	Baldwin	Romina
130	Baldacchino	Maruska
131	Ellul Bonici	Geraldine
132	Cecchin	Valentina
133	Attard Micallef	Helen
134	Vella	John
135	Farrugia	Ruth
136	Trapani	Rose-Ann
137	Bajada	Louise
138	Micallef	Jacqueline
139	Åklundh Cassar	Linda
140	Micallef	Audra Lynne
141	Schembri	Xanthe`
142	Farrugia Camoin	Daniela
143	Hogg	Emma
144	Sammut	Lynn
145	Mangion	Anna Maria
146	Barbara	Maria Antonia
147	Vella	Caroline
148	Sullivan	Christiane
149	Abdilla	Nadya

Nru. tal-Warrant *Warrant No.*	Kunjom *Surname*	Isem *Name*
150	Cassar	Laner
151	Magrin	Marie-Jeanette
152	Wright	Karl
153	Mifsud Houlton	Louisa
154	Chetcuti	Tanya Carmen
155	Mifsud	Maria
156	Richards Chircop	Yanica
157	Ebejer	Jeanella
158	Felice	Elena
159	Cassar	Gabriella
160	Farrugia	Aldo
161	Mangion	Maria
162	Aquilina	Luana Marie
163	Bonnici	Bridget
164	Micallef	Ruth
165	Cassar	Zvetlana
166	Falzon	Audrey Ann
167	Mifsud	Melissa
168	Camilleri	Brian
169	Schembri Lia	Elaine
170	Rocco	Rosanna
171	Doublesin	Sarah
172	Jakobsen	Isabelle
173	Cortis	Abigail
174	Schembri Wismayer	Sandra
175	Cassar	Rebecca
176	Bajada Cauchi	Diana
177	Cuschieri Grech	Nadine
178	Tanti	Joseph
179	Ghirlando	Louise
180	Mercieca	Daniel
181	Farrugia	Delicia
182	Orland	Mike
183	Galea	Thomas
184	Abela	Angela
185	Aquilina	Louena
186	Attard	David
187	Busuttil	Anne Marie
188	Debattista	Georgina
189	Farrugia Debono	Roberta

Nru. tal-Warrant *Warrant No.*	Kunjom *Surname*	Isem *Name*
190	Galea	Catherine Anne
191	Gollcher	Ria
192	Micallef	Simone
193	Scicluna	Domenica
194	Valletta	Joyce
195	Vesić	Josianne
196	Xuereb	Alexandra
197	Aquilina	Charlene
198	Attard	Justine
199	Attard Formosa	Clara
200	Cilia	Corinne Anne
201	Cole	Roxanne
202	Coleiro	Corinnne
203	Galea	Sonya
204	Knights	Amber
205	Midolo	Denise
206	Psaila	Catherine
207	Sammut Demarco	Andrea
208	Scicluna	Casey
209	Scicluna	Petra
210	Spiteri	Anne Marie
211	Spiteri	Gloria
212	Spiteri Maempel	Francesca
213	Vassallo	Caroline Maria
214	Zammit	Fiordalina
215	Lutova	Olga
216	Fenech	Samuel
217	Spiteri	Deborah
218	Chetcuti	Martina
219	Fiott	Jeannette
220	Bonett	Michael Joseph
221	Padovani	Clare
222	Busietta	Lydia
223	Said	Charlie
224	Baldacchino	Jean Paul
225	Bartolo	Matthew
226	Francica	Claire
227	Drury	Jackie
228	Barbara	Janica Marie
229	Bonavia	Lyndsey

Nru. tal-Warrant *Warrant No.*	Kunjom *Surname*	Isem *Name*
230	Bonello Du Puis	Sophie
231	Brincat	Nadine
232	Mintoff	Paula
233	Portelli	Verena-Marie
234	Micallef	Therese
235	Vella	Angelle
236	Borg	Charlene
237	Gatt Hampton	Yana
238	Jones	Maria
239	Cachia	Eric
240	Grech Debono	Marija
241	Singh	Natasha Thea
242	Beck	Emma
243	Singh Agius	Dorothy
244	Bellia	Roberta
245	Zerafa	Maria
246	Deguara	Ilona
247	Spiteri	Linzy
248	Borg Costanzi	Louisa
249	Brincat	Mandy
250	Vassallo	Stephen
251	Sant Cortis	Ruth
252	Parnis	Rebecca
253	Spiteri Cremona	Arianne
254	Camenzuli	Marilyn
255	Ciantar	Carly
256	Zammit	Ramona
257	Zammit	Sharon
258	Tabone	Yanika
259	Mifsud	Clive
260	Falzon	Amy-Jo
261	Fenech	Maria
262	Antoncich	Joseph
263	Cortis	Abigail
264	Ellul Soler	Serena
265	Farrugia Bennett	Colette
266	Gilson	Maria Lisa
267	Osmond	Rachel
268	Poppe	Kylie
269	Spagnol	Victoria
270	Spiteri	Maria
271	Vella St John	Marika

Nru. tal-Warrant *Warrant No.*	Kunjom *Surname*	Isem *Name*
272	Zammit Said	Allison
273	Zarb	Deborah
274	Mifsud Pavia	Bridget
275	Van Vliet	Violetta Jadwiga
276	Cassar	Nabrouska
277	Hoekstra	Pieter
278	Schembri	Audrey
279	Caligari	Gianella
280	Muscat	Alessandra
281	Cauchi	Charlot
282	Darmanin	Rebecca
283	Quintano	Karen
284	Boffa	Jeanelle
285	Zammit	Ronald

Il-25 ta' Frar, 2022

Nru. 270

LISTA TA' KONSERVATURI-RESTAWRATURI BIL-WARRANT

DIN li ġejja hija lista ta' Konservaturi-Restawraturi bil-Warrant sal-31 ta' Diċembru, 2021, ippubblikata skont l-artikolu 39 (3) tal-Att dwar il-Patrimonju Kulturali (Kap. 445).

25th February, 2022

No. 270

LIST OF WARRANTED CONSERVATORS-RESTORERS

THE following is a list of Warranted Conservators-Restorers as at 31st December, 2021, published in terms of article 39 (3) of the Cultural Heritage Act (Cap. 445).

Il-25 ta' Frar, 2022

25th February, 2022

Warrant Nru. *Warrant No.*	Data tal-Ħruġ *Date of Issue*	Kunjom *Surname*	Isem *Name*	KI/Nru. tal-Passaport *ID/Passport No.*	Ċertifikat/i tal-Prattika *Practicing Certificate/s*		
001	8/10/2020	Spagnol	Anthony	0610760M	Paintings (Canvas)	Paintings (Panel)	Paintings (Wall)
002	8/10/2020	Bugeja	David Frank	0033680M	Paintings (Canvas)	Paintings (Panel)	Paintings (Wall)
003	8/10/2020	Zammit Lupi	Theresa	0437072M	Books and Paper		
004	8/10/2020	Briffa	Chanelle	0425992M	Books and Paper		
005	8/10/2020	Bonavia	Claire	0241467M	Textiles		
006	8/10/2020	Formosa	Michael	0075766M	Paintings (Panel)	Wood	
007	8/10/2020	Sultana Harkins	Simon	0361086M	Books and Paper		

Warrant Nru.	Data tal-Ħruġ	Kunjom	Isem	KI/Nru. tal-Passaport	Ċertifikat/i tal-Prattika		
Warrant No.	*Date of Issue*	*Surname*	*Name*	*ID/Passport No.*	*Practicing Certificate/s*		
008	8/10/2020	Ross	Ingrid-Elizabeth	0383672M	Objects (Ceramic and Glass)	Objects (Metal)	Objects (Stone)
009	8/10/2020	Pasian	Chiara	YB4244995	Paintings (Wall)		
010	8/10/2020	Chetcuti	Francis	0163371M	Objects (Ceramic and Glass)	Objects (Metal)	Objects (Stone)
011	8/10/2020	Licari	James	0021381M	Objects (Ceramic and Glass)	Objects (Metal)	Objects (Stone)
012	8/10/2020	Dimech	Joanne	0427185M	Objects (Ceramic and Glass)	Objects (Metal)	Objects (Stone)
013	8/10/2020	Borg	Sephora	0446090M	Paintings (Canvas)	Paintings (Panel)	Paintings (Wall)
014	8/10/2020	Sultana	Francesco	0604091M	Objects (Ceramic and Glass)	Objects (Metal)	Objects (Stone)
015	8/10/2020	Bugeja	Pierre	0234078M	Paintings (Canvas)	Paintings (Panel)	Paintings (Wall)
016	8/10/2020	Bonnici	Louiselle	0116169M	Books and Paper		
017	8/10/2020	Cachia Psaila	Ritienne	0136084M	Paintings (Canvas)	Paintings (Panel)	Paintings (Wall)
018	8/10/2020	Porter	Jennifer Herrick	0124921A	Paintings (Wall)		
019	8/10/2020	Muscat	Francesca	281379M	Paintings (Canvas)	Paintings (Panel)	Paintings (Wall)
020	8/10/2020	Camilleri	Lisa	0101988M	Books and Paper		
021	8/10/2020	Galea	Lindsay	0061683M	Books and Paper		
022	8/10/2020	Lentini	Jeanelle	0059490M	Paintings (Canvas)	Paintings (Panel)	Paintings (Wall)
023	8/10/2020	Hili Micallef	Joanna	0236776M	Paintings (Canvas)	Paintings (Panel)	Paintings (Wall)
024	8/10/2020	Saliba	Charlene	0152983M	Paintings (Canvas)	Paintings (Panel)	Paintings (Wall)
025	8/10/2020	Sciberras	Amy	0427186M	Paintings (Canvas)	Paintings (Panel)	Paintings (Wall)
026	6/17/2021	Parisi	Cetty	0187121A	Objects (Stone)	Objects (Ceramics)	Wood (Picture Frames)
027	6/17/2021	Debono	Nathalie	0002994M	Paintings (Wall)		

Warrant Nru.	Data tal-Ħruġ	Kunjom	Isem	KI/Nru. tal-Passaport	Ċertifikat/i tal-Prattika			
Warrant No.	*Date of Issue*	*Surname*	*Name*	*ID/Passport No.*	*Practicing Certificate/s*			
028	6/17/2021	Buhagiar	Robert	0446475M	Pipe Organs (Internal Sound Elements)			
029	6/17/2021	Montereali	Luigi	0188691A	Objects (Stone)	Paintings (Wall)		
030	6/17/2021	Wilhelmina Huij-van Welzen	Jeannette Elisabeth	0013502A	Textiles			
031	6/17/2021	Abela	Vince	0327061M	Wooden Furniture and Timber Elements			
032	6/17/2021	Camilleri Cauchi	Aaron	0164979M	Papier Machè Polychrome Statues			
033	6/17/2021	Grima	Agatha	0016266M	Paintings (Canvas)	Paintings (Panel)	Paintings (Wall)	Polychrome Sculpture
034	6/17/2021	Alescio	Adriana	0156424A	Paintings (Canvas)	Paintings (Panel)	Paintings (Wall)	Polychrome Sculpture
035	6/17/2021	Camilleri	Omar	0509778M	Polychrome Sculpture			
036	6/17/2021	Caruana	Brian	0285867M	Paintings (Canvas)	Paintings (Panel)	Paintings (Wall)	Polychrome Sculpture
037	6/17/2021	Lupo	Valentina	0555884M	Paintings (Canvas)	Paintings (Panel)	Paintings (Wall)	Polychrome Sculpture
038	6/17/2021	Zenzani	Maria Grazia	0065404A	Paintings (Canvas)	Paintings (Panel)	Paintings (Wall)	Polychrome Sculpture
039	6/17/2021	Aquilina	Josef	0349979M	Wood			
040	6/17/2021	Vella	Carmel k/a Charles	0009266G	Paintings (Canvas)	Paintings (Panel)	Paintings (Wall)	Polychrome Sculpture
041	6/17/2021	Yeomans Gafà	Sarah Marie	0201887M	Paintings (Canvas)	Paintings (Panel)	Paintings (Wall)	
042	6/17/2021	Formosa	Connie	0017798A	Objects (Ceramics and Glass)	Objects (Metals)	Objects (Stone)	
043	6/17/2021	Cassar	Robert	0282576M	Objects (Ceramics and Glass)	Objects (Metals)	Objects (Stone)	
044	6/17/2021	Abela	Roderick	0444082M	Paintings (Canvas)	Paintings (Panel)	Paintings (Wall)	Polychrome Sculpture
045	6/17/2021	Sammut	Antonia	0461065M	Objects (Ceramics and Glass)	Objects (Metals)	Objects (Stone)	
046	6/17/2021	Dimech	Simon Patrick	0202282M	Books and Paper			

No. 271

MALTA COMPETITION AND CONSUMER AFFAIRS AUTHORITY

Explanatory Notes

1. Introduction

Title of Regulations	Restriction of Use of Hazardous Substances in Electrical and Electronic Equipment (Amendment) Regulations, 2022
Activity to be regulated	The restriction of the use of certain hazardous substances in electrical and electronic equipment
Responsible entity	The Technical Regulations Division (TRD) within the Malta Competition and Consumer Affairs Authority (MCCAA)

2. Summary and background

2.1 Aims & Objectives of the legislation

Directive 2011/65/EU lays down rules on the restriction of the use of hazardous substances (RoHS) in electrical and electronic equipment (EEE) with a view to contributing to the protection of human health and the environment, including the environmentally sound recovery and disposal of EEE waste.

Directive 2011/65/EU applies to different categories of EEE, categories 1 to 11, which are listed in Annex I to that Directive.

Member States shall ensure that EEE placed on the market shall not exceed the maximum concentration values on the restricted substances as listed in Annex II of that Directive. However, certain equipment is excluded from the scope of the Directive, as indicated in Article 2 thereof; while a number of exemptions are granted, as listed in Annex III and Annex IV of the same Directive.

Information on **Directive 2011/65/EU of the European Parliament and of the Council** on the restriction of the use of hazardous substances in electrical and electronic equipment can be accessed through the following link:
http://ec.europa.eu/environment/waste/rohs_eee/index_en.htm

Directive 2011/65/EU and subsequent amendments thereto, have been transposed into local legislation by **Subsidiary Legislation 427.57** (S.L. 427.57), Restriction of Use of Hazardous Substances in Electrical and Electronic Equipment Regulations, which can be accessed through the following link:
https://legislation.mt/eli/sl/427.57/eng/pdf

The aim of the proposed regulations is to transpose into Maltese law further amendments carried out to Directive 2011/65/EU. The amendments are contained in three Commission Delegated Directives, as indicated in regulation 1(2) of the proposed regulations.

2.2 Overview of the Directives being transposed

Commission Delegated Directive (EU) 2021/1978:

https://eur-lex.europa.eu/legal-content/EN/TXT/?uri=CELEX%3A32021L1978&qid=1641298951077
provides an exemption for the use of bis(2-ethylhexyl) phthalate (DEHP), butyl benzyl phthalate (BBP), dibutyl phthalate (DBP) and diisobutyl phthalate (DIBP) in spare parts recovered from and used for the repair or refurbishment of medical devices.

Commission Delegated Directive (EU) 2021/1979:

https://eur-lex.europa.eu/legal-content/EN/TXT/?uri=CELEX%3A32021L1979&qid=1641298990047
provides an exemption for the use of bis(2-ethylhexyl) phthalate (DEHP) in plastic components in magnetic resonance imaging (MRI) detector coils.

Commission Delegated Directive (EU) 2021/1980:

https://eur-lex.europa.eu/legal-content/EN/TXT/?uri=CELEX%3A32021L1980&qid=1641299026384
provides an exemption for the use of bis(2-ethylhexyl) phthalate (DEHP) in ion-selective electrodes for analysing human body fluids and/or dialysate fluids.

3. Overview of the structure of the instrument

The proposed regulations consist of three regulations.

4. Commentary on parts and articles of the legislation

Regulation No. of draft L.N.	Meaning & obligations placed on user
1	The title, the three Directives that are being transposed, and the retroactive date for coming into force of the new regulations of the draft Legal Notice.
2	Directive (EU) 2021/1978 provides an exemption for the use of bis(2-ethylhexyl) phthalate (DEHP), butyl benzyl phthalate (BBP), dibutyl phthalate (DBP) and diisobutyl phthalate (DIBP) in spare parts recovered from and used for the repair or refurbishment of medical devices. Directive (EU) 2021/1979 provides an exemption for the use of bis(2-ethylhexyl) phthalate (DEHP) in plastic components in magnetic resonance imaging (MRI) detector coils. Directive (EU) 2021/1980 provides an exemption for the use of bis(2-ethylhexyl) phthalate (DEHP) in ion-selective electrodes for analysing human body fluids and/or dialysate fluids. Items 45, 46 and 47 are being added to the exemptions listed in Schedule IV to S.L. 427.57, for the purpose of adaptation to scientific and technical progress. These three provisions shall apply retroactively from 21st July 2021.
3	The three Directives that are being transposed by the new regulations are listed in Schedule VIII to S.L. 427.57.

5. Concluding Section

Regulations 2 and 3 of the draft legal notice shall be deemed to have come into force on 21st July 2021.

Should more information be required kindly contact the Regulatory Affairs Directorate within the Malta Competition and Consumer Affairs Authority.

N.B. This Explanatory Note is not intended to be an exhaustive description of the instrument nor a substitute thereof or a legislative supplement to it. This Note does not purport to be an authoritative ruling on the interpretation of the legislation.

Annex

(for the purpose of paragraph (vi) of Schedule III of Chapter 512 of the Laws of Malta)

Transposition Notes for the implementation of the main elements of the Directives mentioned in section 2.2 of this Explanatory Note.

Directive and Article number	Implementing regulation	Applicability date
Article 1 of Directive (EU) 2021/1978	Regulation 2	21st July 2021
Article 1 of Directive (EU) 2021/1979	Regulation 2	21st July 2021
Article 1 of Directive (EU) 2021/1980	Regulation 2	21st July 2021

25th February, 2022

Nru. 272

ATT DWAR IT-TAXXA FUQ DOKUMENTI U TRASFERIMENTI (KAP. 364)

Avviż skont l-Artikolu 61(1)

SKONT id-dispozzizzjonijiet tal-proviso tal-artikolu 61 (1) tal-Att dwar it-taxxa fuq Dokumenti u Trasferimenti, il-Kummissarju tat-Taxxi b'dan jgħarraf lill-persuni msemmija aktar 'l isfel biex imorru fid-Dipartiment tal- Capital Transfer Duty, 46, Triq Il-Merkanti, Il-Belt Valletta, biex jiġbru l-avviżi magħmula fuqhom

No. 272

DUTY ON DOCUMENTS AND TRANSFERS ACT (CAP. 364)

Notice in terms of Article 61(1)

IN Terms of the proviso to article 61 (1) of the Duty on Documents and Transfers Act, the Commissioner for Revenue hereby notifies the persons listed hereunder to call at the Capital Transfer Duty Department, 46, Triq il-Merkanti, Valletta, to collect the notices made on such persons

Isem *Name*	Karta tal-Identità *ID Number*	Numru tat-Talba *Claim Number*
Scicluna Mario	193485M	IV 142789
Scicluna Mario	193485M	IV 146117
Scicluna Mario	193485M	IV 145587
Scicluna Mario	193485M	IV 142188
Scicluna Mario	193485M	IV 143624
Scicluna Mario	193485M	IV 145959
Zammit Maria Lourdes	135559M	IV 150748
Depasquale Calleja Maria	384579M	IV 150682
Farrugia Kay Marion	889496737	IV 150274
Vella Christine	25564M	IV 150746
Saffrett Peter	433567M	IV 146755
Portelli Doris	511356M	IV 149962
Cassar Carmela	832538M	IV 150976
Polidano Jean-Paul	96694M	IV 150887

Isem *Name*	Karta tal-Identità *ID Number*	Numru tat-Talba *Claim Number*
Magro Renzo	98096M	IV 150745
Schembri Vincent obo Di Graci Silvana	74692M	IV 150421
Tua Richard	440953M	IV 146290
St John Cecil et	328271M	IV 147033
Micallef Raymond et	340670M	IV 144638
Caruana Francis	362064M	IV 150454
Mercieca Alexander	85363M	IV 150455
Vella & Sons Water Supplies Limited	Roc. No. C58311	IV 151096
Zabbett Developers Limited	Roc. No. C89419	IV 150572
E & C Developments Limited	Roc. No. C15633	IV 144974
E & C Developments Limited	Roc. No. C15633	IV 143059
Premier Leasing and Investments Company Ltd	Roc. No. C18214	IV 150476
L-Għajn Construction Company Ltd	Roc. No. C6360	IV 144649
Malta Luxury Developments Limited	Roc. No. C74565	IV 150326
Burke Stuart E	171831A	IV 143313
Staples Maria Stella obo Agnes Jacono	969645M	CM 029610
Mercieca John Joseph	608683M	CM 053883

Il-25 ta' Frar, 2022

25th February, 2022

Nru. 273

ATT DWAR IL-ĦADDIEMA D-DEHEB U L-ĦADDIEMA L-FIDDA (ARĠENTIERA) (KAP. 46)

IL-KUMMISSARJU tat-Taxxi Interni jgħarraf illi, fid-data li tidher hawn taħt, il-prezz tad-deheb u l-fidda li fuqu huma bbażati l-valutazzjonijiet magħmulin mill-Konslu għall-Ħaddiema d-Deheb u l-Ħaddiema l-Fidda ġie ffissat għall-finijiet tal-artikolu 14 tal-imsemmi Att kif ġej:

No. 273

GOLDSMITHS AND SILVERSMITHS ACT (CAP. 46)

THE Commissioner of Inland Revenue notifies that, on the date shown hereunder, the price of gold and silver on which valuations made by the Consul for Goldsmiths and Silversmiths are based has been fixed for the purposes of article 14 of the said Act as follows:

Data *Date*	Deheb Pur Gramma *Pure Gold* *Grams*	Fidda Pura Gramma *Pure Silver* *Grams*
25.2.2022	€53.776	€0.685

Il-25 ta' Frar, 2022

25th February, 2022

Nru. 274

NUMRI ĠODDA TA' BIBIEN FIL-BAĦRIJA, IR-RABAT (M)

Kjarifika

B'RIFERENZA għan-Notifikazzjoni tal-Gvern Nru. 227, tal-15 ta' Frar, 2022, taħt it-titlu 'Numri ġodda ta' bibien fil-Baħrija, Ir-Rabat (M)', għandha ssir din il-kjarifika kif indikat b'tipi **grassi**.

No. 274

NUMBERING OF DOORS AT IL-BAĦRIJA, IR-RABAT (M)

Clarification

WITH reference to Government Notice No. 227, dated 15th February, 2022, under the title 'Renumbering of doors at Il-Baħrija, Ir-Rabat (M)', the following clarification in **bold** should be made.

IL-BAĦRIJA, IR-RABAT (M)

23. TRIQ IL-QASTAN

In-naħa tax-xellug meta tidħol minn Triq il-Kappella l-Qadima

Left side entering from Triq il-Kappella l-Qadima

Isem/Numru Qadim *Name/Old Number*	Numru ġdid *New Number*

In-naħa tal-lemin meta tidħol minn Triq il-Kappella l-Qadima

Right side entering from Triq il-Kappella l-Qadima

Isem/Numru Qadim *Name/Old Number*	Numru ġdid *New Number*
Bieb bla numru (Flettijiet)	92
Bieb bla numru (Dar)	92A

għandhom jinqraw
should read

Isem/Numru Qadim *Name/Old Number*	Numru ġdid *New Number*
Bieb bla numru (Dar)	**92**
Bieb bla numru (Flettijiet)	**92A**

Il-25 ta' Frar, 2022

25th February, 2022

Nru. 275

ATT DWAR L-ELEZZJONIJIET ĠENERALI (KAP. 354)

Reġistru Elettorali

SKONT id-dispożizzjonijiet tas-subartikolu 33 (5) tal-Att dwar l-Elezzjonijiet Ġenerali (Kap. 354), qed jiġi ppubblikat ir-Reġistru Elettorali rivedut ma' din il-Gazzetta.

Il-25 ta' Frar, 2022

No. 275

GENERAL ELECTIONS ACT (CAP. 354)

Electoral Register

IN accordance with the provisions of subarticle 33 (5) of the General Elections Act (Cap. 354), a revised Electoral Register is published with this Gazette.

25th February, 2022

AVVIŻ TAL-PULIZIJA

Nru. 9

Bis-saħħa tal-Artikolu 52(1) tal-Ordinanza dwar ir-Regolament tat-Traffiku (Kap. 65), il-Kummissarju tal-Pulizija jgħarraf illi l-vetturi tas-sewqan ma jkunux jistgħu jgħaddu mit-toroq imsemmija hawn taħt fid-dati u l-ħinijiet indikati.

POLICE NOTICE

No. 9

In virtue of Article 52(1) of the Traffic Regulation Ordinance (Cap. 65), the Commissioner of Police hereby notifies that the transit of vehicles from the streets mentioned hereunder will be suspended on the dates and times indicated.

Ħal Far

Nhar il-Ħadd, 27 ta' Frar, 2022, se ssir tellieqa fit-triq kif ġej:

Tibda fis-7.15 a.m. u l-aħħar atleta jidħol fid-9.15 a.m. Se jkun hemm żewġ tlielaq wara xulxin minħabba l-miżuri tal-Covid-19: waħda tibda fis-7.15 a.m. u l-oħra fit-8.15 a.m.

L-erba' entraturi ta' Ħal Far se jkunu magħluqa għat-trasport pubbliku u vetturi mis-7.15 a.m. sad-9.30 a.m.

Residenti f'Ħal Far u ħaddiema jistgħu jgħaddu minn Triq Birżebbuġa.

Il-Kalkara

Nhar il-Ħadd, 17 ta' April, 2022, mill-4.30 p.m. sal-10.00 p.m., minn Misraħ l-Arċisqof Gonzi, Triq il-Kapuċċini, Triq San Lawrenz, Triq Gianni Raimondo, Triq Anġlu Agius, Triq is-Sienja u Triq il-Ġir.

Trasport pubbliku se jkun affettwat.

Vetturi li jiksru l-ordni ta' dan l-avviż ikunu suġġetti li jiġu rmunkati.

Il-25 ta' Frar, 2022

TRANSPORT MALTA

Avviż Lokali lill-Baħħara Nru. 13 tal-2022

Tneħħija ta' fdalijiet ta' bastiment fi Fuel Wharf fil-Port il-Kbir

Id-Direttorat tal-Portijiet u l-Yachting, Transport Malta, javża lill-baħħara u lis-sidien tal-bastimenti li l-fdalijiet ta' bastiment fi Fuel Wharf fil-Port il-Kbir, se jitneħħew.

It-tneħħija se ssir bejn it-Tnejn, 28 ta' Frar u t-Tnejn, 14 ta' Marzu, 2022.

Ix-xogħol se jsir mill-bastiment MV Gold Dredger, li se jittrasferixxi l-fdalijiet tal-bastiment għal fuq trakk biex jittieħdu 'l hinn minn Fuel Wharf.

Il-fdalijiet tal-bastiment jinsabu fil-pożizzjoni approssimattiva A, kif muri fis-sit elettroniku ta' Transport Malta (www.transport.gov.mt).

Latitudni (T)	*Longitudni (L)*
35° 53'.007	014° 30'.253

Ħal Far

On Sunday, 27th February, 2022, a road race will be organised as follows:

Starting time is at 7.15 a.m. and finisher athlete will arrive at 9.15 a.m. There will be two races after each other due to Covid-19 measures: one will start at 7.15 a.m. and the other at 8.15 a.m.

The four Ħal Far entrances will be closed for public transport and cars from 7.15 a.m. till 9.30 a.m.

Ħal Far residents and employees can pass through Triq Birżebbuġa.

Kalkara

On Sunday, 17th April, 2022, from 4.30 p.m. till 10.00 p.m., through Misraħ l-Arċisqof Gonzi, Triq il-Kapuċċini, Triq San Lawrenz, Triq Gianni Raimondo, Triq Anġlu Agius, Triq is-Sienja and Triq il-Ġir.

Public transport will be effected.

Any vehicles found parked in contravention to the order of this notice are liable to be towed away.

25th February, 2022

TRANSPORT MALTA

Local Notice to Mariners No. 13 of 2022

Removal of wreck at Fuel Wharf in the Grand Harbour

The Ports and Yachting Directorate, Transport Malta, notifies mariners and owners of vessels that the wreck at Fuel Wharf in the Grand Harbour, is being removed.

The removal will take place between Monday, 28th February and Monday, 14th March, 2022.

The work will be carried out by the vessel MV Gold Dredger, which will be lifting fragmented sections of the wreckage onto a truck to be transported away from Fuel Wharf.

The wreck is in the approximate position A, as shown on the chart found on Transport Malta website (www.transport.gov.mt).

Latitude (N)	*Longitude (E)*
35° 53'.007	014° 30'.253

Se jitqiegħed boom waqt li jkunu qed isiru x-xogħlijiet.

Ladarba l-fdalijiet tal-bastiment jitneħħew, se jsir sondaġġ mill-għaddasa. Il-Bandiera tal-Kodiċi Internazzjonali tas-Sinjali 'A' se tittajjar waqt l-operazzjoni tal-għadis. Għandha titħalla distanza ta' sigurtà ta' 100 metru miż-żona.

Il-kaptana u l-operaturi tal-bastimenti huma avżati biex joqogħdu attenti, jipproċedu b'kawtela u b'veloċità baxxa (mingħajr rima) meta jinnavigaw qrib iż-żona indikata hawn fuq. Huma għandhom jikkoperaw mal-kuntrattur u kwalunkwe persunal tal-infurzar fuq il-post.

Il-bastimenti kollha għandhom josservaw kwalunkwe struzzjonijiet mogħtija fuq VHF Channel 12 u/jew 16 minn Valletta VTS.

Chart affettwata: BA 177

Il-25 ta' Frar, 2022

MINISTERU GĦALL-AGRIKOLTURA, IS-SAJD, L-IKEL U D-DRITTIJIET TAL-ANNIMALI

Introduzzjoni u Importazzjoni ta' Frott taċ-Ċitru bil-Weraq

Id-Direttorat għall-Ħarsien tal-Pjanti, fi ħdan il-Ministeru għall-Agrikoltura, is-Sajd, l-Ikel u d-Drittijiet tal-Annimali, jixtieq ifakkar lill-importaturi u n-negozjanti tal-frott kollha, li l-introduzzjoni f'Malta ta' frott taċ-ċitru bil-weraq huwa projbit. Dan huwa minħabba l-fatt li Malta titqies bħala Żona Protetta għal Citrus Tristeza Virus (CTV), marda li tista' tinstab fuq il-weraq u tiġi trażmessa lis-siġar taċ-ċitru lokali.

Jekk importatur jew negozjant jinsab jinnegozja/jimporta ċitru bil-weraq, ikun qed imur kontra Punt 31, Parti B, Skeda IV u Regolazzjoni 13, paragrafu (c) tal-Leġiżlazzjoni Sussidjarja 433.03 tal-Liġi ta' Malta, intitolata l-Att tal-Kwarantina tal-Pjanti, u jkun suġġett għal multa. Frott taċ-ċitru li ġie mkabbar Malta biss jista' jinbiegħ bil-weraq miegħu.

Għalkemm id-Direttorat qiegħed jagħmel spezzjonijiet fuq postijiet ta' dħul ta' merkanzija u f'kumpaniji reġistrati li jġibu frott minn barra minn Malta sabiex jinforza din il-liġi, il-pubbliku huwa mħeġġeġ jirrapporta bejgħ ta' ċitru bil-weraq li mhux ta' oriġini lokali lid-Direttorat għall-Ħarsien tal-Pjanti. Dan jista' jsir permezz ta' ittra elettronika lil (plantquarantine@gov.mt) jew bin-numru tat-telefown 2292 6533 jew 7900 8101.

Il-25 ta' Frar, 2022

A boom will be laid while the works are being carried out.

Once the wreck has been removed, a survey by divers will be carried out. The International Code of Signals flag 'A' will be displayed during the diving operation. A safety distance of 100 meters from the indicated area, is required.

Masters and operators of vessels are advised to keep a sharp lookout, proceed with caution, and at slow speed (no wake) when navigating close to the above indicated area. They are to cooperate with the contractor and any enforcement personnel on site.

All vessels are to comply with any instructions given on VHF Channel 12 and/or 16 by Valletta VTS.

Chart affected: BA 177

25th February, 2022

MINISTRY OF AGRICULTURE, FISHERIES, FOOD AND ANIMAL RIGHTS

Introduction and Importation of Citrus Fruits with Leaves

The Plant Protection Directorate (PPD), within the Ministry of Agriculture, Fisheries, Food and Animal Rights, would like to issue a reminder to all traders and importers of fruit that it is prohibited to introduce into Malta citrus fruit with leaves and peduncles. This is due to Malta being a Protected Zone for Citrus Tristeza Virus (CTV), a disease which can be present on the leaves and transmitted to local citrus trees.

Any trader or importer found trading/importing citrus fruit with leaves, would be in breach of Point 31, Part B, Schedule IV and Regulation 13, paragraph (c) of Subsidiary Legislation 433.03 of the Laws of Malta entitled Plant Quarantine (Harmful Organisms) Regulations, and is subject to a fine. Only locally produced citrus fruit can be sold with leaves and peduncles.

Whilst the Directorate is conducting inspections at points of entry and registered importing and trading companies to enforce this legislation, the public is encouraged to report any citrus with leaves which is not of local origin to the PPD. This can be done by email to (plantquarantine@gov.mt) or by telephone number 2292 6533 or 7900 8101.

25th February, 2022

MINISTERU GĦAT-TURIŻMU U L-PROTEZZJONI TAL-KONSUMATUR

Awtorità ta' Malta għat-Turiżmu

Lista ta' kwotazzjonijiet u direct orders mogħtija mill-Awtorità ta' Malta għat-Turiżmu matul il-perjodu bejn l-1 ta' Jannar, 2021 u t-30 ta' Ġunju, 2021, ippubblikata skont l-Artikolu 111 (2) tar-Regolamenti dwar il-Kuntratti Pubbliċi (LN 352/2016) u ċ-Ċirkolari 02/2017 tat-23 ta' Jannar, 2017, maħruġa mid-Dipartiment tal-Kuntratti.

Il-25 ta' Frar, 2022

MINISTRY FOR TOURISM AND CONSUMER PROTECTION

Malta Tourism Authority

List of quotations and direct orders awarded by the Malta Tourism Authority between 1st January, 2021 and 30th June 2021, published in terms of Article 111 (2) of the Public Procurement Regulations (LN 352/2016) and of Circular 02/2017 of 23rd January, 2017, issued by the Department of Contracts.

25th February, 2022

Kwotazzjonijiet/*Quotations*

Nru. ta' Referenza tal-Kwotazzjoni *Quotation Reference No.*	Isem tal-Kwotazzjoni/ Suġġett tal-Kwotazzjoni *Quotation Name/ Subject of Quotation*	Data tal-Għotja *Award Date*	Isem il-Kuntrattur *Contractor's Name*	Ammont tal-Kuntratt Eskluża l-VAT *Contract Value Excluding VAT*
MTA/2003/2021	Call for Quotes for carrying out an information security management system management system in line with requirements of ISO27001: 2013	19/4/2021	Tuning Fork	€5,825

Direct Orders

Nru. ta' Referenza tad-Direct Order *Direct Order Reference No.*	Isem tad-Direct order/ Suġġett tad-Direct Order *Direct order Name/ Subject of Direct Order*	Data Approvata *Approval Date*	Isem il-Kuntrattur *Contractor's Name*	Ammont tal-Kuntratt eskluża l-VAT *Contract Value Excluding VAT*
MTA/3004/2021	Office Support Services	27/2/2021	Gaetano Borg Financial Advisors Ltd	€124,800.00
MTA/3010/2021	Marketing Manager for Digital Media Plan	11/3/2021	Mr Domnic Galea	€85,000.00
MTA/DO/3018/2021	Update of the Diving Masterplan	24/3/2021	Adi Associates Environmental Consultants Ltd	€24,800.00
MTA/DO/3019/2021	Agency services related to the BBC Orchestra and Solo Concert event	9/4/2021	Music Media Ltd	€67,950.00
MTA/DO/3022/2021	Preparation of a study in relation to the economic output vis-à-vis the Covid-19 pandemic	21/4/2021	Sagalytics	€39,850.00
MTA/DO/3021/2021	Software services for to the Digital Marketing Campaign	23/ 4/ 2021	Sprout Social Inc.	€23,250.00
MTA/DO/3023/2021	Provision of 100,000 FFP2 NR face protective masks to be distributed to tourists	26/5/2021	Davies Group	€89,000.00

Nru. ta' Referenza tad-Direct Order *Direct Order Reference No.*	Isem tad-Direct order/ Suġġett tad-Direct Order *Direct order Name/ Subject of Direct Order*	Data Approvata *Approval Date*	Isem il-Kuntrattur *Contractor's Name*	Ammont tal-Kuntratt eskluża l-VAT *Contract Value Excluding VAT*
MTA/DO/3029/2021	Repair works at the Hibs Ground, Kordin, Paola	28/5/2021	Bonnici Brothers	€33,994.90
MTA/DO/3031/2021	Support services	9/6/2021	Richmond Foundation	€5,000.00
MTA/DO/3032/2021	Preparation of study of the impact of Brexit on the local Tourism Sector	18/6/2021	Sagalytics	€45,000.00
MTA/3005/2021	Architectural Services for the renovation of the Għadira Bay Promenade	21/6/2021	Roderick Spiteri	€105,000.00

MINISTERU GĦAS-SAĦĦA

Sptar Monte Karmeli

Lista ta' direct orders mogħtija mill-Isptar Monte Karmeli fi ħdan il-Ministeru għas-Saħħa mill-1 ta' Lulju, 2021 sal-31 ta' Diċembru, 2021, skont Artikolu 111(2) tar-Regolamenti tal-dwar il-Kuntratti Pubbliċi L.S. 601.03.

Il-25 ta' Frar, 2022

MINISTRY FOR HEALTH

Mount Carmel Hospital

List of Direct Orders awarded by Mount Carmel Hospital within the Ministry for Health from the 1st July, 2021 till the 31st December, 2021, in Line with Regulation 111 (2) of the Public Procurement Regulations S.L.601.03

25th February, 2022

Kuntratti tad-Direct Orders
Direct Orders Contracts

Nru. *No.*	Numru ta' Referenza tad-Direct Order *Direct Order Reference Number*	Isem tad-Direct Order/ Suġġett tad-Direct Order *Direct Order Name/Subject of Direct Order*	Data tal-Għotja *Award Date*	Isem tal-Kuntrattur *Contractor's Name*	Valur tal-Kuntratt Eskluż il-VAT *Contract Value Excl. VAT*
1	DO-168-2021	Fibre Optic Cable	14/7/2021	Go Mobile Building	€8,900.00
2	DO-170-2021	Consultancy Services	20/7/2021	Tendering.info Ltd	€5,500.00
3	DO-198-2021	Wheelchair Friendly Transportation	1/9/2021	Mr Mario Muscat	€8,736.00
4	DO-201-2021	Food Trolleys	2/9/2021	Worldwide Company Ltd	€9,564.00
5	DO-209-2021	Core Testing in MCH	16/9/2021	Solidbase Laboratory	€9,900.00
6	DO-236-2021	Safety and Orthopedic Shoes	27/10/2021	BTI uniforms	€5,822.79
7	DO-240-2021	Fruit Squash	4/11/2021	Joseph Hili & Sons Ltd	€6,000.00
8	DO-282-2021	Refill coolant liquid for MagProR30 Cooler	20/12/2021	Micar Medics	€5,000.00

AWTORITÀ TA' MALTA GĦALL-KOMPETIZZJONI U GĦALL-AFFARIJIET TAL-KONSUMATUR

Lista ta' kwotazzjonijiet u direct orders mogħtija mill-Awtorità ta' Malta għall-Kompetizzjoni u għall-Affarijiet tal-Konsumatur matul il-perjodu bejn l-1 ta' Jannar, 2021 u t-30 ta' Ġunju, 2021, ippubblikata skont l-Artikolu 111 (2) tar-Regolamenti dwar il-Kuntratti Pubblici (LN 352/2016) u ċ-Ċirkolari 02/2017 tat-23 ta' Jannar, 2017, maħruġa mid-Dipartiment tal-Kuntratti.

Il-25 ta' Frar, 2022

MALTA COMPETITION AND CONSUMER AFFAIRS AUTHORITY

List of quotations direct orders awarded by the Malta Competition and Consumer Affairs Authority during the period between 1st January, 2021 to 30th June, 2021 published in terms of Article 111 (2) of the Public Procurement Regulations (LN 352/2016) and of Circular 02/2017 of 23rd January, 2017, issued by the Department of Contracts.

25th February, 2022

Kuntratti tal-Kwotazzjoni
Quotation Contracts

Numru ta' Referenza tal-Kwotazzjoni *Quotation Reference Number*	Isem tal-Kwotazzjoni/ Suġġett tal-Kwotazzjoni *Quotation Name/Subject of Quotation*	Data tal-Għotja *Award Date*	Isem tal-Kuntrattur *Contractor's Name*	Valur tal-Kuntratt VAT Eskluża *Contract Value Excl. VAT*
MCCAA/Q001/2021	Supply and Delivery of IT Equipment for the Digital Investigations Unit at MCCAA	23/6/2021	Merlin Computers (Lot1) Top Choice Ltd(Lot 2)	€5,659.52

Direct Orders

Numru ta' Referenza tad-Direct Order *Direct Order Reference Number*	Isem tad-Direct Order/Suġġett tad-Direct Order *Direct Order Name/Subject of Direct Order*	Data Approvata *Approval Date*	Isem tal-Kuntrattur *Contractor's Name*	Valur tal-Kuntratt VAT Eskluża *Contract Value Excl. VAT*
100/07/21	Purchase of Vehicle for Director use	14/4/2021	Motor's Inc.	€16,300.00
100/07/21	Purchase of Vehicle for Director use	14/4/2021	Motor's Inc.	€16,300.00
CFQ03-21	Testing of 20 samples for Pesticide Multi Residue Analysis	5/5/2021	Eurofins GmbH	€11,980.00

KUNSILL LOKALI ĦAL GĦARGĦUR

Sospensjoni tat-Traffiku u Parkeġġ

Il-Kunsill Lokali Ħal Għargħur jgħarraf li nhar it-Tlieta, 7 ta' Marzu, 2022, mis-1.00 p.m. sat-3.00 p.m., Triq il-Ġnien se tkun magħluqa għat-traffiku kollu. Ħadd ma jista' jipparkja vetturi f'dawn il-ħinijiet. Triq Ferdinandu se tkun two-way mis-1.00 p.m. sat-3.00 p.m.

Il-25 ta' Frar, 2022

ĦAL GĦARGĦUR LOCAL COUNCIL

Traffic and Parking Suspension

The Ħal Għargħur Local Council notifies that on Tuesday, 7th March, 2022, from 1.00 p.m. till 3.00 p.m., Triq il-Ġnien will be closed to all traffic. Parking of vehicles is not permitted during this time. Triq Ferdinandu will be two-way from 1.00 p.m. till 3.00 p.m.

25th February, 2022

COMPARATIVE RETURN OF REVENUE
for the period 1st January 2022 to 31st January 2022

		Budget 2022 €	Actual Revenue Jan - Jan 2022 €	Actual Revenue Jan - Jan 2021 €
REVENUE				
I1103, I1106	Customs and Excise Duties	345,100,000	17,861,368	24,064,532
I1109	Licences, Taxes and Fines	389,700,000	28,971,126	13,339,284
I1112	Income Tax	1,920,000,000	138,726,371	125,236,129
I1115	Value Added Tax	1,264,245,000	52,467,048	49,685,188
I1118	Fees of Office	114,938,000	3,107,894	490,216
I1121	Sales - Goods	2,729,000	204,587	62,685
I1122	Sales - Services	29,015,000	229,108	1,854,678
I1123	Sales - Others	10,470,000	---	---
I1124	Reimbursements	4,803,000	77,554	155,715
I1127	Central Bank of Malta	18,400,000	---	5,000,000
I1130	Rents	35,880,000	17,672	6,117
I1133	Dividends on Investment/Receipts	46,600,000	---	---
I1136	Interest on loans made by Government	276,000	---	---
I1139	Social Security	1,215,280,000	69,387,858	62,219,519
I1142	Grants	248,426,000	31,968,388	5,479,601
I1145	Miscellaneous Receipts	58,848,000	9,043,438	6,422,711
	Total Ordinary Revenue	**5,704,710,000**	**352,062,410**	**294,016,374**
L2756	Loans	1,200,000,000	---	---
A2665	Repayment of loans made by Government	2,784,000	---	---
I1154	Proceeds from Sale of Shares	889,000	888,888	888,888
	Total Non-Ordinary Revenue	**1,203,673,000**	**888,888**	**888,888**
TOTAL REVENUE		**6,908,383,000**	**352,951,298**	**294,905,262**

Note: Figures in Statement may not add up due to rounding

The Treasury
Authority: TR 51/2022

Paulanne Mamo
Accountant General

Date: 14 - 02 - 2022

COMPARATIVE RETURN OF EXPENDITURE
for the period 1st January 2022 to 31st January 2022

		Budget 2022 €	Actual Expenditure Jan - Jan 2022 €	Actual Expenditure Jan - Jan 2021 €
RECURRENT EXPENDITURE				
1	Office of the President	4,903,000	356,295	320,517
2	Parliamentary Service [House of Representatives]	10,928,000	469,142	2,733,721
3	Office of the Ombudsman	1,420,000	---	477,000
4	National Audit Office	3,900,000	600,000	600,000
5	Commissioner for Standards in Public Life	759,000	---	---
6	Office of the Prime Minister	62,139,000	2,528,229	5,907,397
7	Information	1,450,000	96,623	85,292
8	Government Printing Press	1,794,000	114,512	230,750
9	Electoral Office	7,741,000	385,182	294,250
10	Public Service Commission	714,000	63,236	64,118
11	Industrial and Employment Relations	2,138,000	130,375	134,678
12	Ministry for Health	897,353,000	73,730,974	99,568,741
13	Ministry for Foreign and European Affairs	48,421,000	4,504,033	4,230,168
14	Ministry for the Senior Citizens and Active Ageing	211,933,000	12,279,920	11,123,587
15	Ministry for Equality, Research and Innovation [and the Co-ordination of COVID-19 Strategy]	22,653,000	520,760	186,383
16	Ministry for the National Heritage, the Arts and Local Government	57,899,000	5,872,059	4,007,723
17	Local Government	56,257,000	10,884,370	12,025,379
18	Ministry for Transport, Infrastructure and Capital Projects	115,951,000	6,512,270	9,145,600
19	Ministry for Social Justice and Solidarity, the Family and Children's Rights	61,616,000	4,569,851	17,228,555
20	Social Policy	413,739,000	610,728	667,344
21	Social Security Benefits	1,212,984,000	82,157,556	130,384,074
22	Pensions	104,228,000	8,587,972	8,843,307
23	Ministry for Justice [Equality] and Governance	41,899,000	7,470,631	5,251,216
24	Ministry for Agriculture, Fisheries, Food and Animal Rights	40,839,000	2,712,576	3,071,821
25	Ministry for Social Accommodation	40,092,000	2,003,394	3,915,385
26	Ministry for Education [and Employment]	366,515,000	31,896,804	32,384,960
27	Education	337,598,000	27,931,664	30,550,871
28	Ministry for the Economy and Industry [Investment and Small Businesses]	49,807,000	866,573	17,158,011
29	Commerce	1,935,000	116,755	120,488
30	Ministry for Inclusion and Social Wellbeing	59,257,000	3,116,539	2,348,988
31	Ministry for the Environment, Climate Change and Planning	87,823,000	633,182	665,437
32	Ambjent Malta	18,624,000	1,340,934	254,414
33	Ministry for Gozo	57,241,000	4,238,577	4,191,542
34	Ministry for Home Affairs, National Security and Law Enforcement	65,639,000	8,613,609	5,036,687
35	Armed Forces of Malta	69,222,000	4,602,823	5,185,149
36	Police	86,317,000	5,997,008	6,740,514
37	Probation and Parole	1,523,000	103,540	91,641
38	Civil Protection	10,593,000	770,185	1,744,486
39	Ministry for Tourism and Consumer Protection	150,699,000	12,716,386	20,441,016
40	Ministry for Energy, Enterprise and Sustainable Development [Water Management]	177,492,000	24,202,931	45,540,579

COMPARATIVE RETURN OF EXPENDITURE
for the period 1st January 2022 to 31st January 2022

		Budget 2022 €	Actual Expenditure Jan - Jan 2022 €	Actual Expenditure Jan - Jan 2021 €
RECURRENT EXPENDITURE (Cont'd)				
41	Ministry for Finance and Employment	296,078,000	24,719,661	50,147,375
42	Economic Policy	1,927,000	125,490	112,777
43	Treasury	27,351,000	1,339,249	689,541
45	Commissioner for Revenue	21,467,000	1,871,152	2,968,814
46	Customs	13,206,000	1,128,974	964,724
47	Contracts	2,407,000	216,924	145,497
SUBTOTAL RECURRENT EXPENDITURE		**5,326,471,000**	**383,709,649**	**547,980,515**
43	Treasury			
	EFSF/ESM Credit Line Facility	4,500,000	---	---
TOTAL RECURRENT EXPENDITURE		**5,330,971,000**	**383,709,649**	**547,980,515**
44	Public Debt Servicing			
	Contribution to Special MGS Sinking Fund	25,000,000	---	---
	Interest - Local	179,834,417	13,194,257	12,806,608
	Repayment of Loan - Local	469,567,000	---	---
	Early Repayments of MGRSB	5,850,000	300,925	258,700
	Contribution to Sinking Fund - Foreign	50,000	---	---
	Interest - Foreign	951,591	---	---
	Interest - Short-term borrowing	630,992	32	30
TOTAL PUBLIC DEBT SERVICING		**681,884,000**	**13,495,213**	**13,065,338**
TOTAL RECURRENT EXPENDITURE AND PUBLIC DEBT SERVICING		**6,012,855,000**	**397,204,861**	**561,045,853**

Note: Figures in Statement may not add up due to rounding

The Treasury
Authority: TR 51/2022

Paulanne Mamo
Accountant General

Date: 14 - 02 - 2022

COMPARATIVE RETURN OF CAPITAL EXPENDITURE
for the period 1st January 2022 to 31st January 2022

		Budget 2022 €	Actual Expenditure Jan - Jan 2022 €	Actual Expenditure Jan - Jan 2021 €
CAPITAL PROGRAMME				
I	Office of the President	476,000	2,373	475
II	Parliamentary Service [House of Representatives]	1,749,000	---	336,733
III	Office of the Prime Minister	53,312,000	1,124,598	850,496
IV	Ministry for Health	75,363,000	473,953	2,453,166
V	Ministry for Foreign and European Affairs	4,067,000	181,015	92,912
VI	Ministry for Senior Citizens and Active Ageing	6,548,000	200,914	633,542
VII	Ministry for Equality, Research and Innovation [and the Co-ordination of COVID-19 Strategy]	2,957,000	2,966	---
VIII	Ministry for the National Heritage, the Arts and Local Government	31,381,000	361,576	235,494
IX	Ministry for Transport, Infrastructure and Capital Projects	177,420,000	11,270,602	25,883,728
X	Ministry for Social Justice and Solidarity, the Family and Children's Rights	4,348,000	86,881	73,446
XI	Ministry for Justice [Equality] and Governance	6,119,000	70,359	101,844
XII	Ministry for Agriculture, Fisheries, Food and Animal Rights	37,747,000	83,859	276,254
XIII	Ministry for Social Accommodation	3,711,000	64	---
XIV	Ministry for Education [and Employment]	93,359,000	1,408,985	2,070,226
XV	Ministry for the Economy and Industry [Investment and Small Businesses]	45,081,000	78,080	1,779,661
XVI	Ministry for Inclusion and Social Wellbeing	31,071,000	387,517	580,652
XVII	Ministry for the Environment, Climate Change and Planning	47,503,000	125,334	41,942
XVIII	Ministry for Gozo	27,043,000	59,130	3,464,703
XIX	Ministry for Home Affairs, National Security and Law Enforcement	61,880,000	3,164,088	373,176
XX	Ministry for Tourism and Consumer Protection	23,551,000	941,504	2,129,364
XXI	Ministry for Energy, Enterprise and Sustainable Development [Water Management]	96,837,000	356,495	15,307,207
XXII	Ministry for Finance and Employment	93,874,000	1,017,202	902,876
TOTAL CAPITAL EXPENDITURE		**925,397,000**	**21,397,493**	**57,587,897**
XXII	Ministry for Finance and Employment			
	Investment - Equity Acquisition	10,538,000	---	---
TOTAL CAPITAL EXPENDITURE AND INVESTMENT		**935,935,000**	**21,397,493**	**57,587,897**
TOTAL EXPENDITURE		**6,948,790,000**	**418,602,355**	**618,633,751**

Note: Figures in Statement may not add up due to rounding

The Treasury
Authority: TR 51/2022

Paulanne Mamo
Accountant General

Date: 14 - 02 - 2022

KUNSILL LOKALI L-MARSA

Esibizzjoni ta' Pitturi – Belt Kulturali 2022

Il-Kunsill Lokali l-Marsa qed jistieden artisti Marsin u oħrajn li mhumiex mil-lokal sabiex jieħdu sehem f'esibizzjoni ta' pitturi b'tema marbuta mal-lokalità tal-Marsa.

Il-Kunsill Lokali qed jistenna li jkollu diversi xenarji tal-lokal b'temi storiċi, kontemporanji, sportivi u d-dinamiżmu li joħloq il-lokal tal-Marsa. Din l-esibizzjoni se ssir f'April 2022.

Kull minn huwa interessat jista' jagħmel kuntatt mal-Uffiċċju Amministrattiv tal-Kunsill bin-numru tat-telefown 2122 0522/2122 4877, jew pernezz ta' ittra elettronika lil (marsa.lc@gov.mt).

Il-25 ta' Frar, 2022

MARSA LOCAL COUNCIL

Art Exhibition – Cultural City 2022

The Marsa Local Council invites artists from Marsa and non locals to participate in an art exhibition with a theme related to the locality of Marsa.

The Local Council expects to have various scenarios of the Locality with historical, contemporary, sports themes and dynamism that creates the Marsa locality. This exhibition will take place in April, 2022.

Those interested to participate are encouraged to contact the Local Council's Administrative Offices by telephone number 2122 0522/2122 4877, or by email to (marsa.lc@gov.mt).

25th February, 2022

KUNSILL LOKALI ĦAL BALZAN

Sospensjoni ta' Parkeġġ

Il-Kunsill Lokali Ħal Balzan jgħarraf illi ħadd ma jista' jipparkja nhar il-Ħamis, 3 ta' Marzu, 2022 sal-Ħadd, 6 ta' Marzu, 2022, minn Pjazza Bertu Fenech fi Triq il-Kbira (ħdejn il-bus stop/knisja).

Il-25 ta' Frar, 2022

ĦAL BALZAN LOCAL COUNCIL

Parking Suspension

The Ħal Balzan Local Council notifies that no parking is allowed on Thursday, 3rd March, 2022 till Sunday, 6th March, 2022, through Pjazza Bertu Fenech in Triq il-Kbira (next to bus stop/church).

25th February, 2022

KUNSILL LOKALI R-RABAT (MALTA)

Sospensjoni tat-Traffiku

II-Kunsill Lokali r-Rabat jgħarraf li nhar l-Erbgħa, 9 u l-Ġimgħa,11 ta' Marzu, 2022, mid-9.30 a.m. sas-1.00 p.m., 156, Triq Ġorġ Borg Olivier se tkun magħluqa għat-traffiku, trasport pubbliku inkluż. Uffiċjali ta' Transport Malta se jkunu fuq il-post sabiex jiddevjaw it-traffiku.

Il-25 ta' Frar, 2022

RABAT (MALTA) LOCAL COUNCIL

Suspension of Traffic

The Rabat Local Council, notifies that on Wednesday, 9th and Friday, 11th March, 2022, 156, Triq Ġorġ Borg Olivier shall be closed for traffic, including public transport, from 9.30 a.m. till 1.00 p.m. Transport Malta officers shall be on site to divert traffic flow.

25th February, 2022

KUNSILL LOKALI R-RABAT (MALTA)

Sospensjoni tat-Traffiku

II-Kunsill Lokali r-Rabat jgħarraf li jgħarraf li nhar l-Erbgħa, 2 ta' Marzu, 2022, mill-10.00 a.m. sas-1.00 p.m., Triq Ġorġ Borg Olivier se tkun magħluqa għat-traffiku, trasport pubbliku inkluż. Uffiċjali tal-Komunità se jkunu fil-post sabiex jiddevjaw it-traffiku.

Il-25 ta' Frar, 2022

RABAT (MALTA) LOCAL COUNCIL

Suspension of Traffic

The Rabat Local Council, notifies that on Wednesday, 2nd March, 2022, Triq Ġorġ Borg Olivier shall be closed for traffic, including public transport, between 10.00 a.m. and 1.00 p.m. Comunity officers shall be on site to divert traffic flow.

25th February, 2022

KUNSILL LOKALI N-NADUR

Sospensjoni tat-Traffiku

Il-Kunsill Lokali n-Nadur jgħarraf li Triq Għajn Qasab se tingħalaq għat-traffiku nhar is-Sibt, 26 ta' Frar, 2022, mis-7.00 a.m. sas-2.00 p.m. minn.

Il-25 ta' Frar, 2022

KORPORAZZJONI GĦAL SERVIZZI TAL-ILMA

Iċ-Chairman Eżekuttiv, Korporazzjoni għal Servizzi tal-Ilma jgħarraf illi:

Jintlaqgħu offerti/kwotazzjonijiet fil-ġurnata u l-ħin indikati hawn taħt. Il-kwotazzjonijiet/offerti għandhom jintbagħtu online BISS fuq (http://www.etenders.gov.mt).

Sad-9.30 a.m. tal-Ġimgħa, 4 ta' Marzu, 2022, għal:

Avviż Nru. WSC/T/10/2022. Provvista u konsenja ta' fibreglass grating u i-beams għall-water polishing plant ta' Ta' Ċenċ lill-Korporazzjoni għal Servizzi tal-Ilma.

Avviż Nru. WSC/T/09/2022. Provvista, konsenja, ħatt, installazzjoni u kummissjunar ta' automatic coarse screens għall-Impjant għat-Trattament tad-Drenaġġ tal- Korporazzjoni għal Servizzi tal-Ilma.

Id-dokumenti huma mingħajr ħlas.

Id-dokumenti tal-offerti/kwotazzjonijiet jistgħu jinkisbu mill-Electronic Procurement System (http://www.etenders.gov.mt). Trid issir reġistrazzjoni sabiex isir użu minn dan is-sit. Operaturi ekonomiċi Maltin jeħtieġ ikollhom l-Organisation eID sabiex ikunu jistgħu jidħlu f'dan is-sit. Iktar informazzjoni tista' tinkiseb mis-sezzjoni tal-FAQ tal-istess sit.

Operaturi ekonomiċi li huma interessati sabiex jipparteċipaw f'dawn is-sejħiet għal offerti huma mħeġġa jieħdu nota tal-workshops organizzati mid-Dipartiment tal-Kuntratti. F'dawn il-workshops, operaturi ekonomiċi jkollhom l-opportunità sabiex isiru jafu aħjar kif għandhom jikkompilaw u jissottomettu l-offerti tagħhom online. Iktar informazzjoni tinsab fid-dokument tal-offerta.

Il-pubbliku jista' jattendi waqt il-ftuħ u r-reġistrazzjoni tal-offerti fil-ħin u d-data msemmija aktar 'il fuq.

Il-25 ta' Frar, 2022

NADUR LOCAL COUNCIL

Suspension of Traffic

The Nadur Local Council notifies that Triq Għajn Qasab will be closed for traffic on Saturday, 26th February, 2022, from 7.00 a.m. till 2.00 p.m.

25th February, 2022

WATER SERVICES CORPORATION

The Executive Chairman, Water Services Corporation notifies that:

Tenders/quotations will be received on the date and time indicated below. Quotations/tenders are to be submitted online ONLY on (http://www.etenders.gov.mt).

Up to 9.30 a.m. on Friday, 4th March, 2022, for:

Advt No. WSC/T/10/2022. Supply and delivery of fibreglass grating and i-beams for Ta' Ċenċ water polishing plant to the Water Services Corporation.

Advt No. WSC/T/09/2022. Supply, delivery, unloading, installation and commissioning of automatic coarse screens for the Wastewater Treatment Plant of the Water Services Corporation.

No participation fee is required.

Tender/quotation documents are obtainable from the Electronic Procurement System (http://www.etenders.gov.mt). Registration is required in order to make use of this website. Maltese economic operators need to be in possession of their Organisation eID in order to access this website. More information is available from the FAQ section of the same website.

Economic operators interested in participating in these calls for tender are urged to take note of the workshops being organised by the Department of Contracts. During these workshops, simulations will be carried out so that economic operators familiarise themselves with compiling and submitting their tender online. More information is available in the tender document.

The public may attend during the opening and scheduling of tenders at the time and date specified above.

25th February, 2022

AWTORITÀ TAL-ARTIJIET

L-Uffiċjal Kap Eżekuttiv, Awtorità tal-Artijiet, jgħarraf li:

Offerti ssiġillati għall-avviżi li ġejjin għandhom jintefgħu fil-Kaxxa taL-offerti tal-Awtorità tal-Artijiet, Berġa tal-Baviera, Il-Belt Valletta, sal-10.00 a.m. tal-Ħamis, 10 ta' Marzu, 2022.

Avviż Nru. 14. Għotja b'ċens perpetwu revedibbli ta' Sit tale quale biex jintuża esklussivament għal skop ta' ġnien fi Triq l-Għeriexem, Ir-Rabat, Malta, kif muri bl-aħmar fuq il-pjanta P.D.85_2002_A. L-ebda tip ta' skavar ma hu permess inkluż bjar. Irid jiżdied il-livell tal-ħamrija mill-anqas b'sittin (60) ċentimetru. Dan iċ-ċens se jiġi rivedut wara ħmistax-il (15) sena u jrid jiġi mifdi minnufih wara din ir-reviżjoni. L-offerti għandhom ikunu akkumpanjati b'bid-bond għall-ammont ta' €12,429 kif stipulat fil-kundizzjonijiet tal-offerta. Offerti anqas mill-ammont ta' erbat elef u mija u tlieta u erbgħin ewro (€4,143) fis-sena ma jiġux ikkunsidrati. Din l-offerta tista' tkun suġġetta għal dritt magħruf bħala dritt tal-ewwel rifjut skont artikolu Nru. 32 tal-Kapitolu Nru. 573 tal-Liġijiet ta' Malta. Irid isir ħlas ta' €50 għad-dokumenti tal-offerta.

Avviż Nru. 15. Bejgħ tale quale ta' sit li jifforma parti minn fond f'Nru. 66, Triq il-Kabiri kantuniera ma' Triq Nazzareno Sammut, Il-Qrendi, kif muri bl-aħmar u bid-dettalji kollha fuq il-pjanta P.D.2012_625_A_2_A. L-offerti għandhom ikunu akkumpanjati b'bid-bond għall-ammont ta' €4,759 kif stipulat fil-kundizzjonijiet tal-offerta. Offerti anqas mill-ammont ta' sebgħa u erbgħin elf u ħames mija u tmienja u sittin ewro (€47,568) ma jiġux ikkunsidrati. Din l-offerta tista' tkun suġġetta għal dritt magħruf bħala dritt tal-ewwel rifjut skont artikolu Nru. 32 tal-Kapitolu Nru. 573 tal-Liġijiet ta' Malta. Irid isir il-ħlas ta' €50 għad-dokumenti tal-offerta.

Avviż Nru. 16. Bejgħ tale quale ta' sit li jifforma parti minn fond f'Nru. 1 u parti minn żewġ (2) garaxxijiet bla numru fi Triq il-Kabiri kantuniera ma' Triq Nazzareno Sammut, Il-Qrendi, kif muri bl-aħmar u bid-dettalji kollha fuq il-pjanta P.D.2012_625_A_1_A L-offerti għandhom ikunu akkumpanjati b'bid-bond għall-ammont ta' €8,689 kif stipulat fil-kundizzjonijiet tal-offerta. Offerti anqas mill-ammont ta' sitta u tmenin elf u tmien mija u tmienja u tmenin ewro (€86,888) ma jiġux ikkunsidrati. Din l-offerta tista' tkun suġġetta għal dritt magħruf bħala dritt tal-ewwel rifjut skont artikolu Nru. 32 tal-Kapitolu Nru. 573 tal-Liġijiet ta' Malta. Irid isir il-ħlas ta' €50 għad-dokumenti tal-offerta.

Avviż Nru. 17. Bejgħ tale quale ta' sit li jifforma parti minn garaxx bla numru fi Triq il-Kabiri, Il-Qrendi, kif muri bl-aħmar u bid-dettalji kollha fuq il-pjanta P.D.2012_625_A_3_A. L-offerti għandhom ikunu akkumpanjati b'bid-bond għall-ammont ta' €1,000 kif stipulat fil-kundizzjonijiet tal-offerta.

LANDS AUTHORITY

The Chief Executive Officer, Lands Authority, notifies that:

Sealed tenders in respect of the following advertisements have to be deposited in the Tender Box at the Lands Authority, Auberge de Baviere, Valletta, by 10.00 a.m. on Thursday, 10th March, 2022.

Advt No. 14. Grant on a perpetual revisable emphyteusis of a Site tale quale to be used exclusively for gardening purposes at Triq Għeriexem, Rabat , Malta, as shown edged in red on the plan P.D.85_2002_A. Excavations including wells are not permitted. The level of the soil must be increased by at least sixty (60) centimeters. This emphyteusis will be revised after fifteen (15) years and must be redeemed immediately thereafter. Tenders are to be accompanied by a bid-bond for an amount of €12,429 as stipulated in the tender conditions. Offers below the amount of four thousand and one hundred and forty-three euro (€4,143) per annum will not be considered. This tender may be subject to the right known as the right of first refusal as per article No. 32 of Chapter No. 573 of the Laws of Malta. A fee of €50 will be charged for the tender documents.

Advt No. 15. Sale tale quale of a site which forms part of the premises at No. 66, Triq il-Kabiri cornering with Triq Nazzareno Sammut, Qrendi, as shown edged in red and in full detail on the plan P.D.2012_625_A_2_A. Tenders are to be accompanied by a bid-bond for an amount of €4,759 as stipulated in the tender conditions. Offers below the amount of forty-seven thousand and five hundred and sixty-eight euro (€47,568) will not be considered. This tender may be subject to the right known as the right of first refusal as per article No. 32 of Chapter No. 573 of the Laws of Malta. A fee of €50 will be charged for the tender documents.

Advt No. 16. Sale tale quale of a site which forms part of the premises at No. 1 and part of two (2) garages without number in Triq il-Kabiri cornering with Triq Nazzareno Sammut, Qrendi, as shown edged in red and in full detail on the plan P.D.2012_625_A_1_A. Tenders are to be accompanied by a bid-bond for an amount of €8,689 as stipulated in the tender conditions. Offers below the amount of eighty-six thousand and eight hundred and eighty-eight euro (€86,888) will not be considered. This tender may be subject to the right known as the right of first refusal as per article No. 32 of Chapter No. 573 of the Laws of Malta. A fee of €50 will be charged for the tender document.

Advt No. 17. Sale tale quale of a site which forms part of a garage without number in Triq il-Kabiri, Qrendi, as shown edged in red and in full detail on the plan P.D.2012_625_A_3_A. Tenders are to be accompanied by a bid-bond for an amount of €1,000 as stipulated in the

Offerti anqas mill-ammont ta' erbat elef u tmien mija u disgħa u ħamsin ewro (€4,859) ma jiġux ikkunsidrati. Din l-offerta tista' tkun suġġetta għal dritt magħruf bħala dritt tal-ewwel rifjut skont artikolu Nru. 32 tal-Kapitolu Nru. 573 tal-Liġijiet ta' Malta. Irid isir il-ħlas ta' €50 għad-dokumenti tal-offerta.

Avviż Nru. 18. Bejgħ tale quale ta' sit li jifforma parti minn tliet (3) garaxxijiet bla numru fi Triq il-Kabiri kantuniera ma' Triq Nazzarenu Sammut, Il-Qrendi, kif muri bl-aħmar u bid-dettalji kollha fuq il-pjanta P.D.2012_625_A_4_A L-offerti għandhom ikunu akkumpanjati b'bid-bond għall-ammont ta' €1,720 kif stipulat fil-kundizzjonijiet tal-offerta. Offerti anqas mill-ammont ta' sbatax-il elf u mitejn ewro (€17,200) ma jiġux ikkunsidrati. Din l-offerta tista' tkun suġġetta għal dritt magħruf bħala dritt tal-ewwel rifjut skont artikolu Nru. 32 tal-Kapitolu Nru. 573 tal-Liġijiet ta' Malta. Irid isir il-ħlas ta' €50 għad-dokumenti tal-offerta.

Avviż Nru. 19. Bejgħ tale quale ta' Sit fi Triq id-Dejma kantuniera ma' Triq il-Qasam Industrijali, Il-Fgura, kif muri bl-aħmar u mmarkat bl-ittra 'A' fuq il-pjanta P.D.310_73_51_1. L-offerti għandhom ikunu akkumpanjati b'bid-bond għall-ammont ta' €50,000 kif stipulat fil-kundizzjonijiet tal-offerta. Offerti anqas mill-ammont ta' miljun u tmienja u tmenin elf ewro (€1,880,000) ma jiġux ikkunsidrati. Din l-offerta tista' tkun suġġetta għal dritt magħruf bħala dritt tal-ewwel rifjut skont artikolu Nru. 32 tal-Kapitolu Nru. 573 tal-Liġijiet ta' Malta. Irid isir il-ħlas ta' €50 għad-dokumenti tal-offerta.

Avviż Nru. 20 Bejgħ tale quale ta' sit fi Triq id-Dejma kantuniera ma' Triq il-Qasam Industrijali, Il-Fgura, kif muri bl-aħmar u mmarkat bl-ittra 'B' fuq il-pjanta P.D.310_73_51_1. L-offerti għandhom ikunu akkumpanjati b'bid-bond għall-ammont ta' €50,000 kif stipulat fil-kundizzjonijiet tal-offerta. Offerti anqas mill-ammont ta' erba' miljuni u mija u sitta u tletin elf u sitt mitt ewro (€4,136,600) ma jiġux ikkunsidrati. Din l-offerta tista' tkun suġġetta għal dritt magħruf bħala dritt tal-ewwel rifjut skont artikolu Nru. 32 tal-Kapitolu Nru. 573 tal-Liġijiet ta' Malta. Irid isir il-ħlas ta' €50 għad-dokumenti tal-offerta.

Avviż Nru. 21. Bejgħ tale quale ta' sit fi Triq Għar-Ram, Ħaż-Żebbuġ, muri bl-aħmar u mmarkat bl-ittra 'A' fuq pjanta P.D.2011_329_A. Is-sit immarkat bl-ittra 'B' fuq l-istess pjanta P.D.2011_329_A huwa mill-għoli ta' erbatax-il (14) filata 'l fuq li jiġi fuq Substation tal-Enemalta. Jekk l-arja ta' Sit 'B' tinbena, fuq il-bejt il-ġdid iridu jiġu pprovduti xaftijiet tal-ventilazzjoni. L-offerti għandhom ikunu akkumpanjati b'bid-bond għall-ammont ta' €50,000 kif stipulat fil-kundizzjonijiet tal-offerta. Offerti anqas mill-ammont ta' miljun u ħames mija u ħamsa u ħamsin elf u ħames mija u ħamsa u għoxrin ewro (€1,555,525) ma jiġux ikkunsidrati. Din l-offerta tista' tkun suġġetta għal dritt magħruf bħala dritt tal-ewwel rifjut skont artikolu Nru. 32 tender conditions. Offers below the amount of four thousand and eight hundred and fifty-nine euro (€4,859) will not be considered. This tender may be subject to the right known as the right of first refusal as per article No. 32 of Chapter No. 573 of the Laws of Malta. A fee of €50 will be charged for the tender document.

Advt No. 18.Sale tale quale of a site which forms part of three (3) garages without number in Triq il-Kabiri cornering with Triq Nazzarenu Sammut, Qrendi, as shown edged in red and in full detail on the plan P.D.2012_625_A_4_A. Tenders are to be accompanied by a bid-bond for an amount of €1,720 as stipulated in the tender conditions. Offers below the amount of seventeen thousand and two hundred euro (€17,200) will not be considered. This tender may be subject to the right known as the right of first refusal as per article No. 32 of Chapter No. 573 of the Laws of Malta. A fee of €50 will be charged for the tender document.

Advt No. 19. Sale tale quale of a site at Triq id-Dejma cornering with Triq il-Qasam Industrijali, Fgura, as shown edged in red and marked letter 'A' on the plan P.D.310_73_51_1. Tenders are to be accompanied by a bid-bond for an amount of €50,000 as stipulated in the tender conditions. Offers below the amount of one million and eight hundred and eighty thousand euro (€1,880,000) will not be considered. This tender may be subject to the right known as the right of first refusal as per article No. 32 of Chapter No. 573 of the Laws of Malta. A fee of €50 will be charged for the tender document.

Advt No. 20. Sale tale quale of a site at Triq id-Dejma cornering with Triq il-Qasam Industrijali, Fgura, as shown edged in red and marked letter 'B' on the plan P.D.310_73_51_1. Tenders are to be accompanied by a bid-bond for an amount of €50,000 as stipulated in the tender conditions. Offers below the amount of four million and one hundred and thirty-six thousand and six hundred euro (€4,136,600) will not be considered. This tender may be subject to the right known as the right of first refusal as per article No. 32 of Chapter No. 573 of the Laws of Malta. A fee of €50 will be charged for the tender document.

Advt No. 21. Sale tale quale of a site at Triq Għar-Ram, Ħaż-Żebbuġ, shown edged in red and marked letter 'A' on plan P.D.2011_329_A. The site marked letter 'B' on the same plan P.D.2011_329_A is from the height of fourteen (14) courses (filati) upwards which is on top of an Enemalta Substation. If the area on site 'B' is built, ventilation shafts must be provided on the new roof. Tenders are to be accompanied by a bid-bond for an amount of €50,000 as stipulated in the tender conditions. Offers below the amount of one million and five hundred and fifty-five thousand and five hundred and twenty-five euro (€1,555,525) will not be considered. This tender may be subject to the right known as the right of first refusal as per article No. 32 of Chapter No.

tal-Kapitolu Nru. 573 tal-Liġijiet ta' Malta. Irid isir ħlas ta' €50 għad-dokumenti tal-offerta.

Avviż Nru. 22. Kiri għall-perjodu ta' ħmistax-il (15) sena għal skopijiet kummerċjali tal-Fond tale quale f'Nru. 233, Triq San Pawl, Il-Belt Valletta, kif muri l-aħmar fuq il-pjanta P.D.2018_0467. L-offerti għandhom ikunu akkumpanjati b'bid-bond għall-ammont ta' €28,590 kif stipulat fil-kundizzjonijiet tal-offerta. Offerti anqas mill-ammont ta' disat elef u ħames mija u tletin ewro (€9,530) fis-sena ma jiġux ikkunsidrati. Din l-offerta tista' tkun suġġetta għal dritt magħruf bħala dritt tal-ewwel rifjut skont artikolu Nru. 32 tal-Kapitolu Nru. 573 tal-Liġijiet ta' Malta. Irid isir ħlas ta' €50 għad-dokumenti tal-offerta.

Avviż Nru. 23. Kiri, tale quale minn sena għal sena, għal skop ta' agrikultura, ta' sit f'Ta' Jona magħruf bħala Ta' Kapparrat fil-limiti tal-Għasri, muri bl-aħmar fuq il-pjanta P.D.2019_0441. L-offerenti għandhom ikunu persuni li huma rreġistrati bħala bdiewa full-time jew part-time, skont ċertifikat maħruġ mid-Dipartiment tal-Agrikoltura li għandu jiġi sottomess mad-dokument tal-offerta jew studenti li temmew b'suċċess kors akkademiku fi studji agrikoli fil-ħames snin preċedenti mid-dħul fis-seħħ tal-Avviż Legali Nru. 573.06 li għandhom jissottomettu kopja taċ-ċertifikat rilevanti mal-offerta tagħhom. L-offerti għandhom ikunu akkumpanjati b'bid-bond għall-ammont ta' €1,000 kif stipulat fil-kundizzjonijiet tal-offerta. Offerti anqas mill-ammont ta' sitta u sittin ewro u ħamsa u sebgħin ċenteżmu (€66.75) fis-sena ma jiġux ikkunsidrati Din l-offerta tista' tkun suġġetta għal dritt magħruf bħala dritt tal-ewwel rifjut skont artikolu Nru. 32 tal-Kapitolu Nru. 573 tal-Liġijiet ta' Malta. Irid isir il-ħlas ta' €50 għad-dokumenti tal-offerta.

Avviż Nru. 24. Kiri għall-perjodu ta' ħmistax-il (15) sena ta' fond tale quale li jikkonsisti f'garaxx u kamra f'Nri 49/51, Triq San Anton, Ħ'Attard, kif muri bl-aħmar fuq il-pjanta L.D.220/85. L-arja mhijiex inkluża ma' din l-offerta. Dan il-fond huwa fl-istat li jinsab fih inklużi xi difetti li jista' jkun hemm moħbija. L-offerti għandhom ikunu akkumpanjati b'bid-bond għall-ammont ta' €18,300 kif stipulat fil-kundizzjonijiet tal-offerta. Offerti anqas mill-ammont ta' sitt elef u mitt ewro (€6,100) fis-sena ma jiġux ikkunsidrati. Din l-offerta tista' tkun suġġetta għal dritt magħruf bħala dritt tal-ewwel rifjut skont artikolu Nru. 32 tal-Kapitolu Nru. 573 tal-Liġijiet ta' Malta. Irid isir ħlas ta' €50 għad-dokumenti tal-offerta.

Offerti ssiġillati għall-avviżi li ġejjin għandhom jintefgħu fil-kaxxa taL-offerti tal-Awtorità tal-Artijiet, Berġa tal-Baviera, Il-Belt Valletta, sal-10.00 a.m. tal-Ħamis, 17 ta' Marzu, 2022.

*Avviż Nru. 25. Bejgħ tale quale ta' sit li jifforma parti mill-parti ta' quddiem tal-Fond bl-isem ta' 'Thornbirds', Triq il-Wileg, Il-Qala, Għawdex, kif muri bl-aħmar fuq il-pjanta P.D. 2021_0646. L-offerti għandhom ikunu akkumpanjati

573 of the Laws of Malta. A fee of €50 will be charged for the tender document.

Advt No. 22. Lease for a period of fifteen (15) years for commercial purposes of the premises tale quale at No. 233 Triq San Pawl, Valletta, as shown edged in red on the plan P.D. 2018_0467. Tenders are to be accompanied by a bid-bond for an amount of €28,590 as stipulated in the tender conditions. Offers below the amount of nine thousand and five hundred and thirty euro (€9,530) per annum will not be considered. This tender may be subject to the right known as the right of first refusal as per article No. 32 of Chapter No. 573 of the Laws of Malta. A fee of €50 will be charged for the tender document.

Advt No. 23. Lease tale quale, on a year to year basis, for agricultural purposes, of a site at Ta' Jona known as Ta' Kapparrat in the limits of Għasri, shown edged in red on the plan P.D.2019_0441. The bidders must be either full-time or part-time farmers, who have to submit a certificate, issued by the Department of Agriculture with the tender document or students who have completed successfully an academic course relating to agriculture within the previous five years prior to the introduction of Legal Notice No. 573.06 who have to submit a copy of the relevant certificate also with the tender documents. Tenders are to be accompanied by a bid-bond for an amount of €1,000 as stipulated in the tender conditions. Offers below the amount of sixty-six euro and seventy-five cents (€66.75) per annum will not be considered. This tender may be subject to the right known as the right of first refusal as per article No. 32 of Chapter No. 573 of the Laws of Malta. A fee of €50 will be charged for the tender document.

Advt No. 24. Lease for a period of fifteen (15) years of the Premises tale quale consisting of a garage and a room at Nos 49/51, Triq San Anton, Ħ'Attard, as shown edged in red on the plan L.D.220/85. The airspace is not included with this tender. This premises is in its present state including any latent defects. Tenders are to be accompanied by a bid-bond for an amount of €18,300 as stipulated in the tender conditions. Offers below the amount of six thousand and one hundred euro (€6,100) per annum will not be considered. This tender may be subject to the right known as the right of first refusal as per article No. 32 of Chapter No. 573 of the Laws of Malta. A fee of €50 will be charged for the tender document.

Sealed tenders in respect of the following advertisements have to be deposited in the Tender Box at the Lands Authority, Auberge de Baviere, Valletta, by 10.00 a.m. on Thursday, 17th March, 2022.

*Advt No. 25. Sale tale quale of a site which forms part of the front of the Premises with the name of 'Thornbirds', Triq il-Wileg, Qala, Gozo, as shown edged in red on the plan P.D. 2021_0646. Tenders are to be accompanied by a bid-bond for

b'bid-bond għall-ammont ta' €5,273 kif stipulat fil-kundizzjonijiet tal-offerta. Offerti anqas mill-ammont ta' tnejn u ħamsin elf u seba' mija u tletin ewro (€52,730) ma jiġux ikkunsidrati. Din l-offerta tista' tkun suġġetta għal dritt magħruf bħala dritt tal-ewwel rifjut skont artikolu Nru. 32 tal-Kapitolu Nru. 573 tal-Liġijiet ta' Malta. Irid isir ħlas ta' €50 għad-dokumenti tal-offerta.

*Avviż Nru. 26. Kiri, għall-perjodu li fadal tal-kirja preżenti li jintemm fid-19 ta' Ġunju, 2029, tal-fond kummerċjali vojt f'City Gate Arcades, Il-Belt Valletta, kif muri bl-aħmar fuq il-pjanta P.D.2014_281. Il-kerrej preżenti ma jridx jibqa' fil-kirja u terz interessat lest li jidħol għar-rimanenti perjodu ta' din il-kirja. L-offerti għandhom ikunu akkumpanjati b'bid-bond għall-ammont ta' €18,840 kif stipulat fil-kundizzjonijiet tal-offerta. Offerti anqas mill-ammont ta' sitt elef u mitejn u tmenin ewro (€6,280) fis-sena ma jiġux ikkunsidrati. Din l-offerta tista' tkun suġġetta għal dritt magħruf bħala dritt tal-ewwel rifjut skont artikolu Nru. 32 tal-Kapitolu Nru. 573 tal-Liġijiet ta' Malta. Irid isir ħlas ta' €50 għad-dokumenti tal-offerta.

*Avviż Nru. 27. Kiri, għall-perjodu li fadal tal-kirja preżenti li jintemm fil-31 ta' Mejju, 2028, tal-ħanut vojt f'Nru. 200, Triq ix-Xatt, Il-Gżira, kif muri bl-aħmar fuq il-pjanta P.D.2009_101. Il-kerrej preżenti ma jridx jibqa' fil-kirja u terz interessat lest li jidħol għar-rimanenti perjodu ta' din il-kirja. L-offerti għandhom ikunu akkumpanjati b'bid-bond għall-ammont ta' €1,000 kif stipulat fil-kundizzjonijiet tal-offerta. Offerti anqas mill-ammont ta' tmienja u disgħin ewro u tlieta u tletin ċenteżmu (€98.33) fis-sena ma jiġux ikkunsidrati. Din l-offerta tista' tkun suġġetta għal dritt magħruf bħala dritt tal-ewwel rifjut skont artikolu Nru. 32 tal-Kapitolu Nru. 573 tal-Liġijiet ta' Malta. Irid isir ħlas ta' €50 għad-dokumenti tal-offerta.

*Avviż Nru. 28. Bejgħ tale quale ta' sit fuq in-naħa ta' wara ta' fond fi Plot Nru. 21, Nru. 158, 'Petite Fleur', Triq Monsinjur Mikiel Azzopardi, Is-Siġġiewi, kif muri bl-isfar fuq il-pjanta L.D.159/82/6. L-offerti għandhom ikunu akkumpanjati b'bid-bond għall-ammont ta' €1,000 kif stipulat fil-kundizzjonijiet tal-offerta. Offerti anqas mill-ammont ta' sitt elef u tmien mitt ewro (€6,800) ma jiġux ikkunsidrati. Din l-offerta tista' tkun suġġetta għal dritt magħruf bħala dritt tal-ewwel rifjut skont artikolu Nru. 32 tal-Kapitolu Nru. 573 tal-Liġijiet ta' Malta. Irid isir ħlas ta' €50 għad-dokumenti tal-offerta.

*Avviż Nru. 29. Għotja b'ċens perpetwu revedibbli ta' sit tale quale fuq in-naħa ta' wara tal-fond f'Nru. 91, 'Tamarisk', Triq il-Friefet, Marsaskala, kif muri bl-aħmar fuq il-pjanta P.D.2021_0311. Dan is-sit mhuwiex aċċessibbli mit-triq. Dan iċ-ċens irid jiġi mifdi fl-ewwel ħmistax-il (15) sena wara reviżjoni skont ir-rata tal-inflazzjoni. L-offerti għandhom ikunu akkumpanjati b'bid-bond għall-ammont ta' €1,000 kif stipulat fil-kundizzjonijiet tal-offerta. Offerti anqas mill-

the amount of €5,273 as stipulated in the tender conditions. Offers below the amount of fifty-two thousand and seven hundred and thirty euro (€52,730) will not be considered. This tender may be subject to the right known as the right of first refusal as per article No. 32 of Chapter No. 573 of the Laws of Malta. A fee of €50 will be charged for the tender documents.

*Advt No. 26. Lease, for the remaining period of the present lease which ends on the 19th June, 2029, of the bare commercial premises at City Gate Arcades, Valletta as shown edged in red on plan P.D.2014_281. The present tenant does not want to remain in the lease and an interested third party is ready to assume the remaining term of this lease. Tenders are to be accompanied by a bid-bond for an amount of €18,840 as stipulated in the tender conditions. Offers below the amount of six thousand and two hundred and eighty euro (€6,280) per annum will not be considered. This tender may be subject to the right known as the right of first refusal as per article No. 32 of Chapter No. 573 of the Laws of Malta. A fee of €50 will be charged for the tender documents.

*Advt No. 27. Lease, for the remaining period of the present lease which ends on the 31st May, 2028, of the bare shop at No. 200, Triq ix-Xatt, Gżira, as shown edged in red on plan P.D.2009_101. The present tenant does not want to remain in the lease and an interested third party is ready to assume the remaining term of this lease. Tenders are to be accompanied by a bid-bond for an amount of €1,000 as stipulated in the tender conditions. Offers below the amount of ninety-eight euro and thirty-three cents (€98.33) per annum will not be considered. This tender may be subject to the right known as the right of first refusal as per article No. 32 of Chapter No. 573 of the Laws of Malta. A fee of €50 will be charged for the tender documents.

*Advt No. 28. Sale tale quale of a site at the back of the premises at Plot No. 21, No. 158, 'Petite Fleur', Triq Monsinjur Mikiel Azzopardi, Siġġiewi, as shown edged in yellow on the plan L.D.159/82/6. Tenders are to be accompanied by a bid-bond for an amount of €1,000 as stipulated in the tender conditions. Offers below the amount of six thousand and eight hundred euro (€6,800) will not be considered. This tender may be subject to the right known as the right of first refusal as per article No. 32 of Chapter No. 573 of the Laws of Malta. A fee of €50 will be charged for the tender documents.

*Advt No. 29. Grant on a perpetual revisable emphyteusis of a site tale quale at the back of the premises at No. 90, 'Tamarisk', Triq il-Friefet, Marsaskala, as shown edged in red on the plan P.D.2021_0311. This site is not accessible from the street. This emphyteusis must be redeemed within the first fifteen (15) years after a revision according to the rate of inflation.. Tenders are to be accompanied by a bid-bond for an amount of €1,000 as stipulated in the tender conditions.

ammont ta' mitejn u disgħa u ħamsin ewro (€259) fis-sena ma jiġux ikkunsidrati. Din l-offerta tista' tkun suġġetta għal dritt magħruf bħala dritt tal-ewwel rifjut skont artikolu Nru. 32 tal-Kapitolu Nru. 573 tal-Liġijiet ta' Malta. Irid isir ħlas ta' €50 għad-dokumenti tal-offerta.

*Avviż Nru. 30. Għotja b'ċens perpetwu revedibbli tal-fond tale quale fl-istat li jinsab fih inkluż xi difetti li jista' jkun hemm moħbija f'Nru. 156, Triq il-Wied tal-Imsida, L-Imsida, kif muri bl-aħmar fuq il-pjanta P.D.2010_890_1. Dan iċ-ċens irid jiġi mifdi fl-ewwel ħmistax-il (15) sena wara reviżjoni skont ir-rata tal-inflazzjoni. L-offerti għandhom ikunu akkumpanjati b'bid-bond għall-ammont ta' €7,920 kif stipulat fil-kundizzjonijiet tal-offerta. Offerti anqas mill-ammont ta' elfejn u sitt mija u erbgħin ewro (€2,640) fis-sena ma jiġux ikkunsidrati. Din l-offerta tista' tkun suġġetta għal dritt magħruf bħala dritt tal-ewwel rifjut skont artikolu Nru. 32 tal-Kapitolu Nru. 573 tal-Liġijiet ta' Malta. Irid isir ħlas ta' €50 għad-dokumenti tal-offerta.

*Avviż Nru. 31. Għotja b'ċens perpetwu revedibbli ta' sit biex jintuża għal skop ta' ġnien tale quale fi Triq il-Palazz l-Aħmar kantuniera ma Triq il-Batterija, Santa Venera, kif muri bl-aħmar fuq il-pjanta P.D.235_81_1_A. Dan iċ-ċens irid jiġi mifdi fl-ewwel ħmistax-il (15) sena wara reviżjoni skont ir-rata tal-inflazzjoni. L-offerti għandhom ikunu akkumpanjati b'bid-bond għall-ammont ta' €6,352 kif stipulat fil-kundizzjonijiet tal-offerta. Offerti anqas mill-ammont ta' elfejn u mija u sbatax ewro (€2,117) fis-sena ma jiġux ikkunsidrati. Din l-offerta tista' tkun suġġetta għal dritt magħruf bħala dritt tal-ewwel rifjut skont artikolu Nru. 32 tal-Kapitolu Nru. 573 tal-Liġijiet ta' Malta. Irid isir ħlas ta' €50 għad-dokumenti tal-offerta.

*Avviżi li qegħdin jidhru għall-ewwel darba

Dawn l-avviżi qegħdin jiġu ppubblikati bħala stedina għall-pubbliku sabiex jakkwista d-dokumenti tal-offerta online. L-offerenti għandhom jirreferu għall-kundizzjonijiet kollha tad-dokument tal-offerta u huma mitluba li jaqraw sew dawn id-dokumenti. L-offerti għandhom isiru biss fuq il-formola preskritta, li flimkien mal-kundizzjonijiet rilevanti u dokumenti oħra jistgħu jinkisbu billi tagħżel 'Buy Tender' fuq il-paġna ta' dawn L-offerti fis-sit (https://landsauthority.org.mt/services/tendering/). Il-ħlas ta' ħamsin ewro (€50) għandu jsir permezz tas-sistema online tas-sit tal-Awtorità tal-Artijiet.

Il-25 ta' Frar, 2022

KUMMISSJONI ELETTORALI

Il-Kummissjoni Elettorali tgħarraf il-ħruġ ta' Sejħa għall-Offerti (CFQ) għall-kiri ta' EMERGENCY LIGHTS. Din is-CFQ tista' titniżżel mis-sezzjoni tal-pubblikazzjonijiet fis-sit elettroniku tal-Kummissjoni Elettorali (www.electoral.gov.mt).

Offers below the amount of two hundred and fifty-nine euro (€259) per annum will not be considered. This tender may be subject to the right known as the right of first refusal as per article No. 32 of Chapter No. 573 of the Laws of Malta. A fee of €50 will be charged for the tender documents.

*Advt No. 30. Grant on a perpetual revisable emphyteusis of the premises tale quale in its present state including any latent defects at No. 156, Triq il-Wied tal-Imsida, Msida, as shown edged in red on the plan P.D.2010_890_1. This emphyteusis must be redeemed within the first fifteen (15) years after a revision according to the rate of inflation. Tenders are to be accompanied by a bid-bond for an amount of €7,920 as stipulated in the tender conditions. Offers below the amount of two thousand and six hundred and forty euro (€2,640) per annum will not be considered. This tender may be subject to the right known as the right of first refusal as per article No. 32 of Chapter No. 573 of the Laws of Malta. A fee of €50 will be charged for the tender documents.

*Advt No. 31. Grant on a perpetual revisable emphyteusis of a site to be used for gardening purposes, tale quale at Triq il-Palazz l-Aħmar cornering with Triq il-Batterija, Santa Venera, as shown edged in red on the plan P.D.235_81_1_A. This emphyteusis must be redeemed within the first fifteen (15) years after a revision according to the rate of inflation. Tenders are to be accompanied by a bid-bond for an amount of €6,352 as stipulated in the tender conditions. Offers below the amount of two thousand and one hundred and seventeen euro (€2,117) per annum will not be considered. This tender may be subject to the right known as the right of first refusal as per article No. 32 of Chapter No. 573 of the Laws of Malta. A fee of €50 will be charged for the tender documents.

*Advertisments appearing for the first time

These adverts are being published as an invitation to the public to acquire tender documents online. The bidders are to refer to all the conditions of the tender document and are invited to carefully read these conditions. Tenders should be submitted only on the prescribed form, which together with the relevant conditions and other documents, may be obtained by clicking on 'Buy Tender' on the webpage where these tenders are available on (https://landsauthority.org.mt/services/tendering/). A fee of fifty euro (€50) must be paid through the online system of the Lands Authority website.

25th February, 2022

ELECTORAL COMMISSION

The Electoral Commission notifies the issue of a Call for Quotations (CFQ) for the hiring of EMERGENCY LIGHTS. The CFQ may be downloaded from the publications section of the Electoral Commission's website (www.electoral.gov.mt).

L-informazzjoni u l-materjal mitluba f'din is-CFQ għandhom jitwasslu għand il-Kummissjoni Elettorali bl-idejn f'envelop issiġillat u ddepożitat f'kaxxa ssiġillata fl-Uffiċċju Elettorali, Ċentru tal-Għadd tal-Voti (eks Trade Fair Grounds), In-Naxxar, sa mhux aktar tard minn nofsinhar, ħin lokali, tal-Ġimgħa, 4 ta' Marzu, 2022.

Il-25 ta' Frar, 2022

KUMMISSJONI ELETTORALI

Il-Kummissjoni Elettorali tgħarraf illi:

Qed jintlaqgħu kwotazzjonijiet magħluqin jew permezz tal-indirizz elettroniku (electoral.office@gov.mt) jew iddepożitati bl-idejn fit-tender box fl-Uffiċċju Elettorali, eks Trade Fair Grounds, In-Naxxar, sal-10.00 a.m. ta' nhar il-Ħamis, 10 ta' Marzu, 2022, għal:

Kwot. Nru.01/2022. Provvista ta' karozzi bix-xufier minn nhar is-Sibt, is-26 sal-Ħadd, is-27 ta' Marzu, 2022;

Kwot. Nru.02/2022. Provvista ta' karozzi bix-xufier minn nhar it-Tnejn, il-21 sal-Ħamis, l-24 ta' Marzu, 2022.

Il-kwotazzjonijiet jistgħu jitniżżlu mis-sit (www.electoral.gov.mt) jew jinġabru mill-Uffiċċju Elettorali, eks Trade Fair Grounds, In-Naxxar, mit-8.00 a.m. sas-2.00 p.m.

Il-25 ta' Frar, 2022

AĠENZIJA ŻGĦAŻAĠĦ

AZ 007/2022 Espressjoni ta' Interess għall-akkomodazzjoni biex jiġi ospitat is-Seminar 50/50 b'kollaborazzjoni mal-European Youth Card Association (EYCA) u l-Kunsill tal-Ewropa minn Aġenzija Żgħażagħ

Aġenzija Żgħażagħ, b'kollaborazzjoni mal-EYCA u Partial Agreement for Youth Mobility, qiegħda tilqa' sottomissjonijiet sabiex tospita sa massimu ta' ħamsa u erbgħin delegat minn diversi pajjiżi fl-Unjoni Ewropea mill-Ħadd, 24 ta'April, 2022 sat-Tlieta, 26 ta' April, 2022.

Aktar informazzjoni hija aċċessibbli mis-sit elettroniku ta' Aġenzija Żgħażagħ (https://youth.gov.mt/request-for-quotations/).

Kull min hu interessat li jipparteċipa f'din is-sejħa ta' kwotazzjonijiet għandu jissottometti l-offerta ECO, kontribuzzjoni inkluża, lil Aġenzija Żgħażagħ (eks Umberto Calosso), Triq il-Kbira San Ġużepp, Santa Venera SVR 1013, f'envelop issiġillat, għall-attenzjoni ta' Rowena M.

The information and material requested in the CFQ must reach the Electoral Commission by hand in a sealed envelope and deposited in a sealed box at the Electoral Office, Counting Hall Complex, ex-Trade Fair Grounds, Naxxar, by not later than Friday, 4th March, 2022, at noon CET.

25th February, 2022

ELECTORAL COMMISSION

The Electoral Commission notifies that:

Sealed quotations will be received either via email to (electoral.office@gov.mt) or by hand in the tender box at the Electoral Office, ex-Trade Fair Grounds, Naxxar, up to 10.00 a.m. of Thursday, 10th March, 2022, for:

Quot. No. 01/2022 Provision of chauffeur-driven cars from Saturday, 26th to Sunday, 27th March, 2022;

Quot. No. 02/2022 Provision of chauffeur-driven cars from Monday, 21st up till Thursday 24th March, 2022.

Quotations can be either downloaded from the website (www.electoral.gov.mt) or collected from the Electoral Office, ex-Trade Fair Grounds, Naxxar, from 8.00 a.m. till 2.00 p.m.

25th February, 2022

AĠENZIJA ŻGĦAŻAĠĦ

AZ 007/2022 Expression of Interest for accommodation to host the 50/50 Seminar in collaboration with European Youth Card Association (EYCA) and the Council of Europe Organised by Aġenzija Żgħażagħ

Aġenzija Żgħażagħ, in collaboration with EYCA and the Partial Agreement for Youth Mobility, will be hosting a seminar from Sunday, 24th April, 2022 to Tuesday 26th April, 2022, for a maximun of forty-five (45) delegates from different European countries.

More information can be obtained from Aġenzija Żgħażagħ website (https://youth.gov.mt/request-for-quotations/).

Interested bidders need to submit their financial package, including ECO Contribution, to Aġenzija Żgħażagħ, (ex Umberto Calosso), Triq il-Kbira San Ġużepp, Santa Venera SVR 1013, in a sealed envelope, for the attention of Rowena M. Borg, by not later than noon (Central European Time)

Borg, sa mhux aktar tard minn nofsinhar (Ħin Ċentrali Ewropew) tal-Ġimgħa, 11 ta' Marzu, 2022. Il-prezz għandu jinkludi t-taxxi kollha.

Applikazzjonijiet bil-posta għandhom jintbagħtu rreġistrati u kmieni biżżejjed sabiex jaslu qabel id-data tal-għeluq. L-applikanti jiġu mgħarrfa li tkun waslet l-applikazzjoni fi żmien ġurnata ta' ħidma mis-sottomissjoni.

Applikazzjonijiet li jaslu tard ma jiġux ikkunsidrati.

Aktar informazzjoni jew kjarifiki jistgħu jinkisbu mingħand Rowena M. Borg bin-numru tat-telefown 9989 1714, mit-Tnejn sal-Ġimgħa, mit-8.00 a.m. sat-3.30 p.m., jew permezz ta' ittra elettronika lil (rowena.borg@gov.mt).

Il-25 ta' Frar, 2022

AĠENZIJA ŻGĦAŻAĠĦ

AZ 008/2022 Espressjoni ta' Interess għall-akkomodazzjoni biex jiġi ospitat Spring University b'kollaborazzjoni mal-Kunsill tal-Ewropa minn Aġenzija Żgħażagħ

Aġenzija Żgħażagħ, b'kollaborazzjoni mal-European Steering Committee for Youth (CDEJ) u l-Youth Advisory Council, qiegħda tilqa' sottomissjonijiet sabiex tospita sa massimu ta' ħamsa u erbgħin delegat minn diversi pajjiżi fl-Unjoni Ewropea, mit-Tlieta, 26 ta' April, 2022, sal-Ġimgħa, 29 ta' April, 2022.

Aktar informazzjoni hija aċċessibbli fuq is-sit elettroniku tal-Aġenzija Żgħażagħ (https://youth.gov.mt/request-for-quotations/).

Kull min hu interessat li jipparteċipa f'din is-sejħa ta' kwotazzjonijiet għandu jissottometti l-offerta ECO, kontribuzzjoni inkluża, lil Aġenzija Żgħażagħ (eks Umberto Calosso), Triq il-Kbira San Ġużepp, Santa Venera SVR 1013, f'envelop issiġillat, għall-attenzjoni ta' Rowena M. Borg, sa mhux aktar tard minn nofsinhar (Ħin Ċentrali Ewropew) tal-Ġimgħa, 11 ta' Marzu 2022. Il-prezz għandu jinkludi t-taxxi kollha.

Applikazzjonijiet bil-posta għandhom jintbagħtu rreġistrati u kmieni biżżejjed sabiex jaslu qabel id-data tal-għeluq. L-applikanti jiġu mgħarrfa li tkun waslet l-applikazzjoni fi żmien ġurnata ta' ħidma mis-sottomissjoni.

Applikazzjonijiet li jaslu tard ma jiġux ikkunsidrati.

Aktar informazzjoni jew kjarifiki jistgħu jinkisbu mingħand Rowena M. Borg bin-numru tat-telefown 9989 1714, mit-Tnejn sal-Ġimgħa, mit-8.00 a.m. sat-3.30 p.m., jew permezz ta' ittra elettronika lil (rowena.borg@gov.mt).

Il-25 ta' Frar, 2022

of Friday, 11th March, 2022. The prices quoted have to be inclusive of all taxes.

Applications by post should be sent by registered mail, allowing sufficient time to ensure delivery by the above-stipulated deadline. These applications will be acknowledged in writing by Aġenzija Żgħażagħ within one working day.

Late applications will not be considered.

Further information or queries can be obtained from Rowena M. Borg on 9989 1714 from Monday to Friday from 8.00 a.m. till 3.30 p.m. or by email to (rowena.borg@gov.mt).

25th February, 2022

AĠENZIJA ŻGĦAŻAĠĦ

AZ 008/2022 Expression of Interest for accomodation to host the Spring University in Collaboration with the Council of Europe by Aġenzija Żgħażagħ

Aġenzija Żgħażagħ, in collaboration with the European Steering Committee for Youth (CDEJ) and the Youth Advisory Council, will be hosting the Spring University, from Tuesday, 26th April, 2022 to Friday, 29th April, 2022, for a maximum of forty-five (45) delegates from different European countries.

More information can be obtained from Aġenzija Żgħażagħ website (https://youth.gov.mt/request-for-quotations/).

Interested bidders need to submit their financial package, including ECO Contribution, to Aġenzija Żgħażagħ, (eks Umberto Calosso), Triq il-Kbira San Ġużepp, Santa Venera SVR 1013, in a sealed envelope, for the attention of Rowena M. Borg, by not later than noon (Central European Time) of Friday, 11th March, 2022. The prices quoted have to be inclusive of all taxes.

Applications by post should be sent by registered mail, allowing sufficient time to ensure delivery by the above-stipulated deadline. These applications will be acknowledged in writing by Aġenzija Żgħażagħ within one working day.

Late applications will not be considered.

Further information or queries can be obtained from Rowena M. Borg on 9989 1714 from Monday to Friday from 8.00 a.m. till 3.30 p.m. or by email to (rowena.borg@gov.mt).

25th February, 2022

AĠENZIJA ŻGĦAŻAĠĦ

AZ 009/2022 Espressjoni ta' Interess għall-akkomodazzjoni biex jiġi ospitat Spring University b'kollaborazzjoni mal-Kunsill tal-Ewropa minn Aġenzija Żgħażagħ

Aġenzija Żgħażagħ qiegħda tilqa' sottomissjonijiet sabiex tospita sa massimu ta' erbgħin espert internazzjonali għal konferenza dwar Practice of Reflective Supervision, mit-Tnejn, 13 ta' Gunju, 2022 sal-Ħamis, 16 ta' Gunju, 2022.

Aktar informazzjoni hija aċċessibbli fuq is-sit elettroniku tal-Aġenzija Żgħażagħ (https://youth.gov.mt/request-for-quotations/).

Kull min hu interessat li jipparteċipa f'din is-sejħa ta' kwotazzjonijiet għandu jissottometti l-offerta ECO, kontribuzzjoni inkluża, lil Aġenzija Żgħażagħ (eks Umberto Calosso), Triq il-Kbira San Ġużepp, Santa Venera SVR 1013, f'envelop issiġillat, għall-attenzjoni ta' Rowena M. Borg, sa mhux aktar tard minn nofsinhar (Ħin Ċentrali Ewropew) tal-Ġimgħa, 18 ta' Marzu 2022. Il-prezz għandu jinkludi t-taxxi kollha.

Applikazzjonijiet bil-posta għandhom jintbagħtu rreġistrati u kmieni biżżejjed sabiex jaslu qabel id-data tal-għeluq. L-applikanti jiġu mgħarrfa li tkun waslet l-applikazzjoni fi żmien ġurnata ta' ħidma mis-sottomissjoni.

Applikazzjonijiet li jaslu tard ma jiġux ikkunsidrati.

Aktar informazzjoni jew kjarifiki jistgħu jinkisbu mingħand Rowena M. Borg bin-numru tat-telefown 9989 1714, mit-Tnejn sal-Ġimgħa, mit-8.00 a.m. sat-3.30 p.m., jew permezz ta' ittra elettronika lil (rowena.borg@gov.mt).

Il-25 ta' Frar, 2022

CENTRAL PROCUREMENT AND SUPPLIES UNIT

Is-CEO (Procurement u Supplies), Ministeru għas-Saħħa, jgħarraf illi sottomissjonijiet għas-sejħa kompetittiva ERU bir-referenza ERU Ref. Nru. 2202U22 jintlaqgħu sa nofsinhar tat-Tnejn, 28 ta' Frar, 2022.

Sejħiet kompetittivi tal-Emergency Response Unit (ERU) jistgħu jitniżżlu mis-sit elettroniku tas-CPSU.

Sottomissjonijiet għal din is-sejħa kompetittiva jistgħu jintbagħtu BISS b'ittra elettronika lil (emergency.procurement-unit.cpsu@gov.mt).

Il-25 ta' Frar, 2022

AĠENZIJA ŻGĦAŻAĠĦ

AZ 009/2022 Expression of Interest for accomodation to host the Spring University in collaboration with the Council of Europe by Aġenzija Żgħażagħ

Aġenzija Żgħażagħ will be hosting a maximum of forty (40) international experts to join a conference about the Practice of Reflective Supervision, from Monday, 13th June, 2022 to Thursday, 16th June, 2022.

More information can be obtained from Aġenzija Żgħażagħ website (https://youth.gov.mt/request-for-quotations/).

Interested bidders need to submit their financial package, including ECO Contribution, to Aġenzija Żgħażagħ (ex Umberto Calosso), Triq il-Kbira San Ġużepp, Santa Venera SVR 1013, in a sealed envelope, for the attention of Rowena M. Borg, by not later than noon (Central European Time) of Friday, 18th March, 2022. The prices quoted have to be inclusive of all taxes.

Applications by post should be sent by registered mail, allowing sufficient time to ensure delivery by the above-stipulated deadline. These applications will be acknowledged in writing by Aġenzija Żgħażagħ within one working day.

Late applications will not be considered.

Further information or queries can be obtained from Rowena M. Borg on 9989 1714, from Monday to Friday, from 8.00 a.m. till 3.30 p.m., or by email to (rowena.borg@gov.mt).

25th February, 2022

CENTRAL PROCUREMENT AND SUPPLIES UNIT

The CEO for the Central Procurement and Supplies Unit within the Ministry for Health notifies that submissions for the ERU competitive call with reference ERU Ref. No. 2202U22 will be received up to noon on Monday, 28th February, 2022.

Emergency Response Unit (ERU) competitive calls can be downloaded from the CPSU website.

Submissions for this call for competition are to be sent ONLY via email (emergency.procurement-unit.cpsu@gov.mt).

25th February, 2022

CENTRAL PROCUREMENT AND SUPPLIES UNIT

B'referenza għall-offerta elettronika CFT009-0205/22 'Oxybuprocaine 0.4% single use eye drops', ippubblikata fil-Gazzetta tal-Gvern tat-18 ta' Frar, 2022, id-data tal-għeluq ġiet emendata għall-Erbgħa, 16 ta' Marzu, 2022.

Il-25 ta' Frar, 2022

CENTRAL PROCUREMENT AND SUPPLIES UNIT

Is-CEO (Procurement and Supplies), Ministeru għas-Saħħa, jgħarraf illi:

Jintlaqgħu sottomissjonijiet elettroniċi għal Preliminary Market Consultation (PMC) rigward l-avviż li ġej sal-10.00 a.m. tal-Ġimgħa, 18 ta' Marzu, 2022.

PMC Ref. Nru. 025-7001/22. Preliminary Market Consultation (PMC) għal Automation of Pharmaceutical Warehouse and Distribution System

Dokumenti tal-Preliminary Market Consultation jinkisbu mingħajr ħlas u l-informazzjoni għandha tintbagħat BISS online fuq (www.etenders.gov.mt).

Il-25 ta' Frar, 2022

CENTRAL PROCUREMENT AND SUPPLIES UNIT

Is-CEO (Procurement and Supplies), Ministeru għas-Saħħa, jgħarraf illi:

Jintlaqgħu offerti elettroniċi rigward l-avviżi li ġejjin sad-9.30 a.m. tat-Tnejn, l-14 ta' Marzu, 2022. L-offerti għandhom jintbagħtu BISS online fuq (www.etenders.gov.mt) għal:

CFT 021-0235/22. Radioactive I-131 capsules

Jintlaqgħu offerti elettroniċi rigward l-avviżi li ġejjin sad-9.30 a.m. tal-Ġimgħa, it-18 ta' Marzu, 2022. L-offerti għandhom jintbagħtu BISS online fuq (www.etenders.gov.mt) għal:

CFT 009-0232/22. Xiri ta' motorised standing frames għall-Isptar Mater Dei qty 4

CFT 021-0233/22. Raltitrexed 2mg vials

CFT 020-0234/22. Angiographic drapes għal studji dijanostiċi u ta' intervent

CFT 021-0236/22. Doxorubicin 50mg injections

CFT 020-0237/22. Consumables għal power injector CT fid-Dipartiment tar-Radjoterapija

CFT 020-0238/22. Hydroalginate b'silver dressing, size 5 x 5cms u 10 x 10cms

CENTRAL PROCUREMENT AND SUPPLIES UNIT

With reference to the electronic tender CFT009-0205/22 Oxybuprocaine 0.4% single use eye drops published in the Government Gazette dated 18th February, 2022, the closing date has been amended to Wednesday, 16th March, 2022.

25th February, 2022

CENTRAL PROCUREMENT AND SUPPLIES UNIT

The Central Procurement and Supplies Unit within the Ministry for Health notifies that:

Electronic submission of information for Preliminary Market Consultation (PMC) in respect of the following notice will be received up to 10.00 a.m. of Friday, 18th March, 2022.

PMC Ref. No. 025-7001/22. Preliminary Market Consultation (PMC) for the Automation of Pharmaceutical Warehouse and Distribution System

Preliminary Market Consultation documents are available free of charge and information is to be submitted ONLY online on (www.etenders.gov.mt).

25th February, 2022

CENTRAL PROCUREMENT AND SUPPLIES UNIT

The CEO (Procurement and Supplies), Ministry for Health, notifies that:

Electronic tenders in respect of the following notices will be received till 9.30 a.m. of Monday, 14th March, 2022. Tenders are to be submitted ONLY online on (www.etenders.gov.mt) for:

CFT 021-0235/22. Radioactive I-131 capsules

Electronic tenders in respect of the following notices will be received till 9.30 a.m. of Friday, 18th March, 2022. Tenders are to be submitted ONLY online on (www.etenders.gov.mt) for:

CFT 009-0232/22. Purchase of motorised standing frames for Mater Dei Hospital qty 4

CFT 021-0233/22. Raltitrexed 2mg vials

CFT 020-0234/22. Angiographic drapes for diagnostic and interventional studies

CFT 021-0236/22. Doxorubicin 50mg injections

CFT 020-0237/22. Consumables for power injector CT at Radiotheraphy Department

CFT 020-0238/22. Hydroalginate with silver dressing, size 5 x 5cms and 10 x 10cms

CFT 009-0239/22. Provvista ta' liquified petroleum gas (LPG)

CFT 020-0240/22. Non-adherent tulle dressing containing silver

CFT 009-0241/22. Provvista u konsenja ta' height adjustable couch 3 sectional għas-Saħħa tal-Kura Primarja

CFT 020-0242/22. Self-expanding oseophageal metallic stents

CFT 020-0243/22. Offerta aċċellerata għall-provvista ta' custom packs għal kirurġija tal-katarretti

CFT 009-0244/22. Provista ta' all-in-one medical grade workstations effiċjenti fl-użu tal-enerġija, inkluż appoġġ

CFT 020-0245/22. Photo eye protector

CFT 020-0246/22. Felt padding adhesive

CFT 020-0247/22. Sterile transparent IV cannula dressings adult

CFT 020-0248/22. Adult non-rebreather oxygen masks

Id-dokument tal-offerta huwa mingħajr ħlas.

Id-dokumenti tal-offerti jinkisbu biss mill-Electronic Public Procurement System (www.etenders.gov.mt). Ir-reġistrazzjoni hija meħtieġa sabiex ikun jista' jintuża s-sit elettroniku. Operaturi ekonomiċi Maltin għandu jkollhom l-eID tal-organizzazzjoni tagħhom sabiex ikunu jistgħu jidħlu f'dan is-sit elettroniku. Aktar tagħrif jinkiseb mis-sezzjoni tal-FAQ tal-istess sit.

Il-pubbliku jista' jattendi waqt il-ftuħ u l-iskedar tal-offerti fil-ħinijiet u d-dati msemmija hawn fuq.

Il-25 ta' Frar, 2022

KUNSILL LOKALI Ż-ŻEJTUN

Il-Kunsill Lokali ż-Żejtun jgħarraf illi:

Sad-9.30 a.m. ta' nhar il-Tnejn, 21 ta' Marzu, 2022, fil-Kunsill Lokali ż-Żejtun jintlaqgħu offerti permezz tal-ePPS għal:

Avviż Nru. 02/2022. Provvista ta' vann tal-elettriku ġdid għall-Kunsill Lokali ż-Żejtun.

Id-dokumenti tal-offerta huma bla ħlas u jiġu miksuba/imniżżla u milqugħa BISS mis-sit elettroniku (www.etenders.gov.mt).

Kull kjarifika jew addenda lid-dokument jittellgħu fuq is-sit elettroniku u wieħed jista' jarahom jew iniżżilhom mill-istess sit.

Il-Kunsill Lokali jżomm id-dritt li jirrifjuta kull offerta, anke l-aktar waħda vantaġġjuża.

Il-25 ta' Frar, 2022

CFT 009-0239/22. Supply of liquified petroleum gas (LPG)

CFT 020-0240/22. Non-adherent tulle dressing containing silver

CFT 009-0241/22. Supply and delivery of height adjustable couch 3 sectional for the Primary Health Care

CFT 020-0242/22. Self-expanding oseophageal metallic stents

CFT 020-0243/22. Accelerated tender for the supply of custom packs for cataract surgery

CFT 009-0244/22. Supply of energy efficient all-in-one medical grade workstations, including support

CFT 020-0245/22. Photo eye protector

CFT 020-0246/22. Felt padding adhesive

CFT 020-0247/22. Sterile transparent IV cannula dressings adult

CFT 020-0248/22. Adult non-rebreather oxygen masks

This tender document is free of charge.

Tender documents are only obtainable from the Electronic Public Procurement System (www.etenders. gov.mt). Registration is required in order to make use of this website. Maltese economic operators need to be in possession of their organisation eID in order to access this website. More information is available from the FAQ section of the same website.

The public may attend during the opening and scheduling of tenders at the times and dates specified above.

25th February, 2022

ŻEJTUN LOCAL COUNCIL

The Żejtun Local Council notifies that:

Tenders will be received at the Żejtun Local Council through ePPS, up to 9.30 a.m. on Monday, 21st March, 2022, for:

Advt No. 02/2022. Supply of a new electric van for the Żejtun Local Council.

Tender documents are free of charge and are to be viewed/downloaded and submitted ONLY through the etenders website (www.etenders.gov.mt).

Any clarifications or addenda to the tender document will be uploaded and available to view and download from this same website.

The Local Council reserves the right to refuse any offer, even the most advantageous.

25th February, 2022

KUNSILL LOKALI L-MARSA

Il-Kunsill Lokali l-Marsa jgħarraf illi:

Sejħiet għall-offerti għandhom jintlaqgħu permezz tal-ePPs mill-Kunsill Lokali l-Marsa sa nofsinhar ta' nhar it-Tnejn, 4 ta' April, 2022, għal:

Avviż Nru. Klm 01/22. Provvista ta' health attendants biex joffru servizzi ta' tindif ta' latrini pubbliċi b'mod li jitħares l-ambjent għall-Kunsill Lokali tal-Marsa.

Id-dokumenti tal-kwotazzjonijiet huma bla ħlas u jiġu miksuba, imniżżla u milqugħa BISS mis-sit elettroniku tal-etenders (www.etenders.gov.mt).

Kull kjarifika jew addenda lid-dokument tal-offerta jittellgħu fis-sit elettroniku u wieħed jista' jarahom jew iniżżilhom mill-istess sit.

Il-Kunsill Lokali jżomm id-dritt li jirrifjuta kull offerta, anke l-aktar waħda vantaġġjuża.

Il-25 ta' Frar, 2022

MARSA LOCAL COUNCIL

The Marsa Local Council notifies that:

Tenders will be received at the Marsa Local Council through ePPS, up to Monday, 4th April, 2022, till noon, for:

Advt No. Klm 01/22. Provision of health attendants to carry out services of cleaning of public convenience in an environmentally friendly manner for the Marsa Local Council.

Tender documents are free of charge and are to be viewed/downloaded and submitted ONLY through the etenders website (www.etenders.gov.mt).

Any clarifications or addenda to the tender document will be uploaded and available to view and download from this same website.

The Local Council reserves the right to refuse any offer, even the most advantageous.

25th February, 2022

AVVIŻI TAL-QORTI – *COURT NOTICES*

295

B'dan l-avviż ikun magħruf illi b'rikors ippreżentat fil-Qorti Sezzjoni ta' Ġuriżdizzjoni Volontarja fit-12 ta' Jannar, 2022, Rikors numru 55/2022, minn Teresa Napier fejn talbet li tiġi ddikjarata miftuħa favur Teresa Napier, Pauline Azzopardi, Constance Young u Raymond Azzopardi ħut id-decujus fi kwota ta' kwart (1/4) indiviż kull wieħed u waħda minnhom is-suċċessjoni ta' Vincent Azzopardi, ġuvni, bin il-mejtin Charles Azzopardi u Grace sive Grazia née Mifsud, imwieled Santa Venera, Malta, kien residenti Manchester, ir-Renju Unit, u miet Manchester, ir-Renju Unit, fis-26 ta' Ottubru, 2009, ta' 54 sena.

Għaldaqstant, kull min jidhirlu li għandu interess huwa msejjaħ biex jidher quddiem il-Qorti fuq imsemmija sabiex b'nota jmur kontra dik it-talba fi żmien ħmistax-il ġurnata li jibda jgħaddi minn dak il-jum li fih jiġi mwaħħal il-bandu u l-avviżi skont il-liġi.

Reġistru tal-Qorti Ċivili, Sezzjoni ta' Ġuriżdizzjoni Volontarja

Illum 23 ta' Frar, 2022

ALEXANDRA DEBATTISTA
Għar-Reġistratur, Qrati Ċivili u Tribunali

By means of an application filed in the Civil Court of Voluntary Jurisdiction Section, on the 12th January 2022, Application number 55/2022 by Teresa Napier whereby she requested that be declared open in favour of Teresa Napier, Pauline Azzopardi, Constance Young and Raymond Azzopardi brothers and sisters of the decujus in the quota of one fourth (1/4) undivided share each one of them the succession of Vincent Azzopardi, bachelor, son of the late Charles Azzopardi and Grace sive Grazia née Mifsud, born in Santa Venera, Malta, resided Manchester, United Kingdom, and died in Manchester, United Kingdom, on the 26th October, 2009, aged 54.

Wherefore, any person who believes to have an interest in the matter is hereby called upon to appear before the said Court and to bring forward his objections hereto by a minute to be filed within fifteen days from the posting of the banns and notices according to law.

Registry of the Civil Court Voluntary Jurisdiction Section

Today 23rd February, 2022

ALEXANDRA DEBATTISTA
For the Registrar, Civil Court and Tribunals

296

ARB/C013/2022 – ORDNI TA' QBID U FFRIŻAR

IKUN JAF KULĦADD illi b'digriet mogħti fil-21 ta' Frar, 2022, mill-Qorti tal-Maġistrati (Malta) bħala Qorti Struttorja (IL-Maġistrat Dr Natasha Galea Sciberras, LLD). Kumpilazzjoni Numru 707/2021, fil-kawża fl-ismijiet:

Ir-Repubblika ta' Malta

Kontra

EMANUEL BUSUTTIL, pensjonant u impjegat, ta' 67 sena, iben il-mejjet Nazzarenu u Carmela xebba Brincat, imwieled Birżebbuġa, Malta, fit-13 ta' Diċembru, 1954, u residenti ġewwa 28, 'Madonnina', Triq Sant'Anġlu, Birżebbuġa, Malta, u detentur ta' Karta tal-Identità Maltija bin-numru 887154M.

ORDNAT iż-żamma u s-sekwestru f'idejn partijiet terzi b'mod ġenerali l-flus u kull proprjetà mobbli oħra dovuta jew li tappartjeni jew li hija ta' EMANUEL BUSUTTIL u tipprojbixxi lill-imputat milli jittrasferixxi, jagħti b'rahan, iwiegħed, jipoteka jew jibdel jew xort'oħra jiddisponi minn kwalunkwe proprjetà immobbli jew mobbli li tkun proprjetà ta' jew inkella miżmuma minnu, u dan ai termini tal-Artikolu 36 tal-Att dwar ir-Rikavat mill-Kriminalità, Kap. 621 tal-Liġijiet ta' Malta, tal-Artikolu 5 tal-Att kontra Money Laundering, Kap. 373 tal-Liġijiet ta' Malta, u tal-Artikolu 23A tal-Kodici Kriminali, Kap. 9 tal-Liġijiet ta' Malta.

Kull persuna li tagħmel xi ħaġa bi ksur tal-ordni tal-Qorti msemmi fl-Artikolu 36, fl-Artikolu 5, fl-u fl-Artikolu 23A tkun ħatja ta' reat u teħel meta tinstab ħatja multa ta' mhux iżjed minn tnax-il elf ewro (€12,000) jew priġunerija għal żmien ta' mhux iżjed minn tnax-il (12) xahar, jew dik il-multa u priġunerija flimkien.

Kull trasferiment ieħor jew tneħħija oħra ta' proprjetà li jsiru bi ksur ta' dik l-ordni tal-Qorti jkunu nulli u ma jkollhom ebda effett fil-liġi.

Illum, 23 ta' Frar, 2022

DIRETTUR, UFFIĊĊJU GĦALL-IRKUPRU TAL-ASSI

ARB/C013/2022 – SEIZING AND FREEZING ORDER

IT IS BEING NOTIFIED that by a decree dated 21st February, 2022 given by the Court of Magistrates (Malta) as a Court of Criminal Inquiry (Magistrate Dr Natasha Galea Sciberras, LLD). Compilation Number 707/2021, in the case:

The Republic of Malta

Versus

EMANUEL BUSUTTIL, pensioner and employee, 67 years, son of the late Nazzarenu and Carmela née Brincat, born in Birżebbuġa, Malta, on the 13th December, 1954, and residing at 28, 'Madonnina', Triq Sant'Anġlu, Birżebbuġa, Malta, and holder of Maltese Identity Card bearing number 887154M.

ORDERED the attachment in the hands of third parties in general of all moneys and other movable property due to or pertaining or belonging to EMANUEL BUSUTTIL and prohibits the accused from transferring, pledging, hypothecating or otherwise changing or disposing of any immovable or movable property owned or otherwise held by him, and this in terms of Article 36 of the Proceeds of Crime Act, Cap. 621 of the Laws of Malta, Article 5 of the Prevention of Money Laundering Act, Cap. 373 of the Laws of Malta, and Article 23A of the Criminal Code, Cap. 9 of the Laws of Malta.

Any person who acts in contravention of the court order as mentioned in Article 36, Article 5, and Article 23A referred to above shall be guilty of an offence and shall on conviction be liable to a fine (multa) not exceeding twelve thousand euro (€12,000), or to imprisonment for a period not exceeding twelve (12) months, or to both such fine and imprisonment.

Any transfer or other disposal of any property made in contravention of the said Court order shall be null and without effect at law.

Today, 23rd February, 2022

DIRECTOR, ASSET RECOVERY BUREAU

297

Ikun jaf kulħadd illi bis-setgħat mogħtija lilha bl-artikolu 257 tal-Kodiċi Ċivili, il-Qorti tar-Reviżjoni tal-Atti Nutarili, b'Digriet tas-17 ta' Frar, 2022, u dan wara Rikors b'numru 76/2022, Ordnat:

Li meta d-Direttur tar-Reġistru Pubbliku jiġi biex jirreġistra l-Att tat-Twelid ta' Oi Wan Cecilia Chu fir-Reġistru Pubbliku ta' Malta wara li jiġu sodisfatti r-rekwiżiti kollha tal-Artiklu 244 tal-Kodiċi Ċivili u ċjoè li l-Att

It is hereby notified that in virtue of the powers conferred by Section 257 of the Civil Code, the Court of Revision of Notarial Acts, by a Decree dated the 17th February, 2022, and upon an application numbered 76/2022, Ordered:

That when the Director of the Public Registry comes to register the Act of Birth of Oi Wan Cecilia Chu in the Public Registry of Malta, after the requisites of Art 244 of the Civil Code are satisfied, and thus that the foreign act is one drawn

esteru jkun wieħed magħmul jew reġistrat minn awtorità kompetenti fil-pajjiż u li d-Direttur ikun sodisfatt mill-awtenticità tiegħu, u wara li tkun ġiet provduta konferma bil-miktub taċ-ċittadinanza Maltija ta' Oi Wan Cecilia Chu propio maħruġa mid-Dipartiment taċ-Ċittadinanza, ikun jidher ċar li l-isem ta' Oi Wan Cecilia Chu proprio huwa 'Oi Wan Cecilia' u mhux 'Oi Wan' biss.

Qorti ta' Reviżjoni tal-Atti Nutarili

Illum, it-Tlieta, 22 ta' Frar, 2022

DR MARIA RUTH CIANTAR, DIP. LAWS OF PROC. (MELIT.), LL.B. (HONS) (MELIT.), M. ADV. (MELIT.)
Deputat Reġistratur, Qorti tar-Reviżjoni tal-Atti Nutarili

up or registered by a competent authority in the country and that the Director is satisfied with its authenticity and only after a written confirmation of Oi Wan Cecilia Chu's Maltese citizenship has been provided and issued by the Department of Citizenship, it is to appear clearly that Oi Wan Cecilia Chu's name is 'Oi Wan Cecilia' and not that of 'Oi Wan' only.

Court of Revision of Notarial Acts

Today, Tuesday, 22th February, 2022

DR MARIA RUTH CIANTAR, DIP. LAWS OF PROC. (MELIT.), LL.B. (HONS) (MELIT.), M. ADV. (MELIT.)
Deputy Registrarcourt of Revision of Notarial Acts

298

Ikun jaf kulħadd illi bis-setgħat mogħtija lilha bl-artikolu 257 tal-Kodiċi Ċivili, il-Qorti tar-Reviżjoni tal-Atti Nutarili, b'Digriet tal-14 ta' Frar, 2022, u dan wara Rikors b'numru 12/2022, Ordnat:

Li meta d-Direttur tar-Reġistru Pubbliku jiġi biex jirreġistra l-Att tat-Twelid ta' Emil Moshkovich fir-Reġistru Pubbliku ta' Malta wara li jiġu sodisfatti r-rekwiżiti kollha tal-Artiklu 244 tal-Kodiċi Ċivili u ċjoè li l-Att esteru jkun wieħed magħmul jew reġistrat minn Awtorità kompetenti fil-pajjiż u li d-Direttur ikun sodisfatt mill-awtenticità tiegħu, u wara li tkun ġiet provduta konferma bil-miktub taċ-ċittadinanza Maltija ta' Emil Moshkovich propio maħruġa mid-Dipartiment taċ-Ċittadinanza, ikun jidher ċar li l-isem ta' Emil Moshkovich proprio huwa 'Emil' biss.

Qorti ta' Reviżjoni tal-Atti Nutarili

Illum, it-Tlieta, 15 ta' Frar, 2022

DR MARIA RUTH CIANTAR, DIP. LAWS OF PROC. (MELIT.), LLB (HONS) (MELIT.), M. ADV. (MELIT.)
Deputat Reġistratur, Qorti tar-Reviżjoni tal-Atti Nutarili

It is hereby notified that in virtue of the powers conferred by Section 257 of the Civil Code, the Court of Revision of Notarial Acts, by a Decree dated the 14th February, 2022, and upon an application numbered 12/2022, Ordered:

That when the Director of the Public Registry comes to register the Act of Birth of Emil Moshkovich in the Public Registry of Malta, after the requisites of Art 244 of the Civil Code are satisfied, and thus that the foreign act is one drawn up or registered by a competent authority in the country and that the Director is satisfied with its authenticity and only after a written confirmation of Emil Moshkovich's Maltese citizenship has been provided and issued by the Department of Citizenship, it is to appear clearly that Emil Moshkovich's name is only 'Emil'.

Court of Revision of Notarial Acts

Today, Tuesday, 15th February, 2022

DR MARIA RUTH CIANTAR, DIP. LAWS OF PROC. (MELIT.), LLB (HONS) (MELIT.), M. ADV. (MELIT.)
Deputy Registrar, Court of Revision of Notarial Acts

299

B'digriet tas-17 ta' Frar, 2022, mogħti mill-Qorti Ċivili Prim'Awla, din il-Qorti ordnat il-pubblikazzjoni tal-estratt li jidher hawn taht biex iservi ta' notifika skont l-Artikolu 187(3) tal-Kodici tal-Proċedura u Organizzazzjoni (Kap. 12).

B'nota ppreżentata fil-Qorti Ċivili, Prim'Awla, fid-29 ta' Novembru, 2021, minn Matthew Zahra (KI229495M)) qed jitlob illi jidħol bħala kreditur eżekutant ieħor fl-atti tas-subbasta numru 43/21 fl-ismijiet Chester Holdings Limited (C74645) vs Alexander Mercieca (KI 85363M) fis-somma ta' tmintax-il elf ewro (€18,000) sorte oltre l-imgħaxijiet u spejjeż skont skrittura ta' kostituzzjoni ta' debitu tat-23 ta' April, 2021, fl-atti tan-Nutar Dr Dorian Sciberras u ittra

By decree of 17th February, 2022, given by the Civil Court First Hall, the Court ordered that the extract hereunder mentioned be published for the purpose of service according to article 187(3) of the Code of Organisation and Civil Procedure (Cap. 12).

By a note filed in the Civil Court, First Hall, on 29th November, 2021, by Matthew Zahra (ID229495M) is asking to enter as another execution creditor in the acts of the judicial sale number 43/21 in the names Chester Holdings Limited (C74645) vs Alexander Mercieca (ID 85363M) in the sum of eighteen thousand euro (€18,000) capital with costs and further interests according a constitution of debt agreement dated 23rd April, 2021, in the records of Notary

uffiċjali numru 3324/21 fl-ismijiet ta' Matthew Zahra vs Alex Mercieca.

Reġistru tal-Qorti Prim'Awla, illum il-Ħamis, 24 ta' Frar, 2022

MARVIC FARRUGIA
Għar-Reġistratur, Qrati Ċivili u Tribunali

Dr Dorian Sciberras and official letter number 3324/21 in the names of Matthew Zahra vs Alex Mercieca.

Registry of the Civil Court First Hall, today the Thursday, 24th February, 2022

MARVIC FARRUGIA
For the Registrar, Civil Courts and Tribunals

300

B'digriet tal-21 ta' Jannar, 2022, mogħti mill-Prim'Awla tal-Qorti Ċivili, din il-Qorti ordnat il-pubblikazzjoni tal-estratt li jidher hawn taħt biex iservi ta' notifika skont l-Artikolu 187(3) tal-Kodiċi tal-Proċedura u Organizzazzjoni Ċivili (Kap.12).

Illi b'rikors ippreżentat mill-Kummissarju tat-Taxxi fit-30 ta' Settembru, 2021, qed jintalab l-iżbank fl-ammont ta' €4626.91 mill-Kummissarju tat-Taxxi depożitati b'ċedola ta' depożitu numru 1473/21 fl-ismijiet:

Kummissarju tat-Taxxi vs Edgar Mifsud (KI 402463M) f'ismu personali kif ukoll bħala direttur għan-nom u in rappreżentanza tas-soċjetà Citypro Limited (C26902)

Il-Qorti ordnat in-notifika lill-kontroparti bi żmien erbat (4) ijiem utili għar-risposta.

Reġistru tal-Prim'Awla tal-Qorti Ċivili, illum 24 ta' Frar, 2022

GAETANA AQUILINA
Għar-Reġistratur, Qrati Ċivili u Tribunali

By a decree of the 21st of January, 2022, given by the Civil Court First Hall, ordered that the extract hereunder mentioned be published for the purpose of service according to article 187(3) of the Code of Organisation and Civil Procedure (Cap. 12).

That by the application filed by the Commissioner of Revenue on the 30th September, 2021, is asking for the withdrawal of the amount of €4626.91 by the Commissioner of Revenue deposited by the Schedule of Deposit number 1473/21 in the names of:

Kummissarju tat-Taxxi vs Edgar Mifsud (ID 402463M) f'ismu personali kif ukoll bhala direttur ghan-nom u in rappreżentanza tas-soċjetà Citypro Limited (C26902)

The Court ordered the notification of this application to the counterparties with four (4) working days to file a reply.

Registry of the Civil Court First Hall, today the 24th February, 2022

GAETANA AQUILINA
For Registrar of Courts and Civil Tribunals

301

B'digriet mogħti mill-Qorti Ċivili, Prim'Awla, fit-22 ta' Frar, 2022, fuq rikors ta' Falzon's Bathroom & Ceramics Limited (C9432) ġie ffissat il-jum tal-Erbgħa, 6 ta' April, 2022, fl-għaxra u nofs ta' filgħodu (10.30 a.m.) għall-bejgħ bl-irkant, li għandu jsir f'garaxx numru 447, Triq il-Kbira San Ġużepp, Santa Venera, tal-vettura hawn taħt deskritta maqbuda mingħand Joseph Farrugia (KI186467M) u Ruth Farrugia (KI438467M):

Vettura tal-għamla Mercedes ta' kulur griż bin-numru tar-reġistrazzjoni IBI745.

N.B. L-imsemmija vettura tinbiegħ bħalma ġiet deskritta fl-atti tas-Subbata numru 5/21.

Reġistru tal-Qrati Superjuri, illum il-Ħamis, 24 ta' Frar, 2022

GAETANA AQUILINA
Għar-Reġistratur tal-Qrati Ċivili u Tribunali

By decree given by the Civil Court, First Hall on the 22nd February, 2022, on the application of Falzon's Bathrooms & Ceramics Limited (C9432), Wednesday, 6th April, 2022, at half past ten in the morning (10.30 a.m.) has been fixed for the Sale by Auction, to be held in garage number 447, Triq il-Kbira San Ġużepp, Santa Venera, of the following vehicle seized from the property of Farrugia Joseph (ID186467M) and Farrugia Ruth (ID438467M):

Vehicle of the make Mercedes, grey in colour, with registration number IBI745.

N.B. The vehicle will be sold as described in the acts of Judicial sale file number 5/21.

Registry of the Superior Courts, this Thursday, 24th February, 2022

GAETANA AQUILINA
For the Registrar of Civil Courts and Tribunals

Ippubblikat mid-Dipartiment tal-Informazzjoni (doi.gov.mt) — Valletta — *Published by the Department of Information (doi.gov.mt) — Valletta*
Mitbugħ fl-Istamperija tal-Gvern fuq karta FSC® — *Printed at the Government Printing Press on FSC® certified paper*

FSC
www.fsc.org
MIX
Paper from responsible sources
FSC® C140603