Nru./No. 20,801
Prezz/Price
€2.70

Gazzetta tal-Gvern ta' Malta
The Malta Government Gazette

It-Tlieta, 8 ta' Marzu, 2022
Tuesday, 8th March, 2022

Pubblikata b'Awtorità
Published by Authority

SOMMARJU – SUMMARY

Notifikazzjonijiet tal-Gvern ..... 2269 - 2276
Government Notices ..... *2269 - 2276*

Avviżi tal-Pulizija ..... 2276 - 2283
Police Notices ..... *2276 - 2283*

Avviżi lill-Baħħara ..... 2283 - 2284
Notices to Mariners ..... *2283 - 2284*

Avviżi tal-Gvern ..... 2284 - 2286
Notices ..... *2284 - 2286*

Offerti ..... 2286 - 2298
Tenders ..... *2286 - 2298*

Avviżi tal-Qorti ..... 2298 - 2324
Court Notices ..... *2298 - 2324*

NOTIFIKAZZJONIJIET TAL-GVERN

Nru. 296

ATT DWAR ĠIEĦ IR-REPUBBLIKA (KAP. 251)

NGĦARRFU b'din illi skont l-Artikolu 29 (1) tal-Att dwar Ġieħ ir-Repubblika, il-President ta' Malta, fuq il-parir tal-Prim Ministru, awtorizza r-rikonoxximent tal-għotja tal-unur Order of Civil Merit of Spain mill-Gvern ta' Spanja lis-Sur Joseph Cardona.

L-24 ta' Novembru, 2021

Nru. 297

AVVIŻI LEGALI PPUBBLIKATI FIS-SUPPLIMENT MAL-GAZZETTA TAL-GVERN

NGĦARRFU għall-informazzjoni ta' kulħadd illi l-Avviżi Legali li ġejjin ġew ippubblikati fis-Suppliment mal-Gazzetta tal-Gvern Nru. 20,799 tal-4 ta' Marzu, 2022 (Avviżi Legali 97 sa 102).

A.L. 97 tal-2022: Att tal-2022 li Jemenda l-Kodiċi Kriminali (Emenda Nru 2) (Att Nru V tal-2022); Avviż ta' Bidu fis-Seħħ.

A.L. 98 tal-2022: Att dwar it-Taxxa fuq l-*Income* (Kap. 123); Regoli tal-2022 dwar Eżenzjoni mit-Taxxa fuq Pensjonijiet.

A.L. 99 tal-2022: Att dwar l-Amministrazzjoni tat-Taxxa (Kap. 372); Regoli tal-2022 dwar Aġġustament tal-Imgħax u Taxxa Addizzjonali.

A.L. 100 tal-2022: Att dwar is-Saħħa Pubblika (Kap. 465); Ordni tal-2022 li jemenda l-Ordni dwar il-Perjodu ta' Kwarantina (Emenda Nru 3).

A.L. 101 tal-2022: Att dwar is-Saħħa Pubblika (Kap. 465); Ordni tal-2022 li jemenda l-Ordni dwar l-Estensjoni tal-Projbizzjoni fuq l-Ivjaġġar lejn il-Pajjiżi Kollha (Emenda Nru 3).

A.L. 102 tal-2022: Att dwar is-Saħħa Pubblika (Kap. 465); Regolamenti tal-2022 li jemendaw ir-Regolamenti dwar l-Għeluq ta' Stabbilimenti tal-Ikel u x-Xorb (Emenda Nru 3).

It-8 ta' Marzu, 2022

GOVERNMENT NOTICES

No. 296

ĠIEĦ IR-REPUBBLIKA ACT (CAP. 251)

IT is hereby notified that in accordance with Article 29 (1) of the Ġieħ ir-Repubblika Act, the President of Malta, acting on the advice of the Prime Minister, has approved the recognition of the conferment of the honour Order of Civil Merit of Spain by the Spanish Government on Mr Joseph Cardona.

24th November, 2021

No. 297

LEGAL NOTICES PUBLISHED IN THE SUPPLEMENT TO THE GOVERNMENT GAZETTE

IT is notified for general information that the following Legal Notices were published in the Supplement to the Government Gazette No. 20,799 of 4th March, 2022 (Legal Notices 97 to 102).

L.N. 97 of 2022: Criminal Code (Amendment No. 2) Act, 2022 (Act No. V of 2022); Commencement Notice.

L.N. 98 of 2022: Income Tax Act (Cap. 123); Pensions (Tax Exemption) Rules, 2022.

L.N. 99 of 2022: Income Tax Management Act (Cap. 372); Interest and Additional Tax (Adjustment) Rules, 2022.

L.N. 100 of 2022: Public Health Act (Cap. 465); Period of Quarantine (Amendment No. 3) Order, 2022.

L.N. 101 of 2022: Public Health Act (Cap. 465); Travel Ban (Extension to All Countries)(Amendment No. 3) Order, 2022.

L.N. 102 of 2022: Public Health Act (Cap. 465); Closure of Food and Drink Outlets (Amendment No. 3) Regulations, 2022.

8th March, 2022

Nru. 298

AĠENZIJA GĦAL INFRASTRUTTURA MALTA

Tlestija ta' Formazzjoni ta' Triq u Sospensjoni ta' Traffiku u Parkeġġ

BIS-SAĦĦA tal-Artikolu tmintax (18) tal-Avviż Legali 291 tal-2018, l-Aġenzija għal Infrastruttura Malta tgħarraf bl-intenzjoni tagħha li tlesti l-formazzjoni ta':

Triq bla isem fiż-Żona Ta' Lawrenti, Is-Siġġiewi (indikata fuq il-pjanta f'paġna 2271).

Triq il-Velleran, Il-Fgura (indikata fuq il-pjanta f'paġna 2272).

Triq il-Labour/Misraħ tal-Madonna Medjatriċi, Ħaż-Żabbar (indikata fuq il-pjanta f'paġna 2273).

Misraħ Muxi/parti minn Triq Santa Marija, Ħaż-Żebbuġ (indikata fuq il-pjanta f'paġna 2274).

Parti minn Triq ta' Bur it-Tokk/Triq ta' Bur Ġabrun, Is-Siġġiewi (indikata fuq il-pjanta f'paġna 2275).

Kull persuna illi skont il-liġi għandha l-obbligu li tifforma din it-triq (inkluż billi takkwista l-art neċessarja għall-istess formazzjoni) għandha sa ħmistax-il (15) jum mid-data tal-pubblikazzjoni ta' dan l-avviż sabiex twettaq l-obbligi tagħha skont il-liġi. Fin-nuqqas, l-Aġenzija għal Infrastruttura Malta tgħaddi sabiex tagħmel l-istess xogħol ta' formazzjoni hi stess skont is-saħħa lilha mogħtija mill-liġi u a spejjeż tal-persuni li huma legalment obbligati jiffurmaw it-triq.

L-Aġenzija għal Infrastruttura Malta tgħarraf li mit-8 ta' Marżu 2022 sal-31 ta' Diċembru 2022 ħadd ma jista' jipparkja fi triq bla isem fiż-Żona Ta' Lawrenti, Is-Siġġiewi minħabba xogħolijiet fit-triq.

L-Aġenzija għal Infrastruttura Malta tgħarraf li mit-8 ta' Marżu 2022 sal-31 ta' Diċembru 2022 ħadd ma jista' jipparkja fi Triq il-Velleran, Il-Fgura minħabba xogħlijiet fit-triq.

L-Aġenzija għal Infrastruttura Malta tgħarraf li mit-8 ta' Marżu 2022 sal-31 ta' Diċembru 2022 ħadd ma jista' jipparkja fi Triq il-Labour u Misraħ tal-Madonna Medjatriċi, Ħaż Żabbar minħabba xogħlijiet fit-triq.

L-Aġenzija għal Infrastruttura Malta tgħarraf li mit-8 ta' Marżu 2022 sal-31 ta' Diċembru 2022 ħadd ma jista' jipparkja f' Misraħ Muxi u parti minn Triq Santa Marija, Ħaż Żebbuġ minħabba xogħlijiet fit-triq.

L-Aġenzija għal Infrastruttura Malta tgħarraf li mit-8 ta' Marżu 2022 sal-31 ta' Diċembru 2022 ħadd ma jista' jipparkja f'parti minn Triq ta' Bur it-Tokk u Triq ta' Bur Ġabrun, Is-Siġġiewi minħabba xogħlijiet fit-triq.

Ħadd ma jista' jipparkja vetturi f'dawn il-ġranet. Vetturi li jiksru l-ordni ta' dan l-avviż ikunu suġġetti li jiġu rmunkati.

It-8 ta' Marzu, 2022

No. 298

AGENCY FOR INFRASTRUCTURE MALTA

Completion of Road Formation and Traffic and Parking Suspension

IN virtue of Article eighteen (18) of Legal Notice 291 of 2018, the Agency for Infrastructure Malta hereby gives official notice of its intention to complete the formation of:

Unnamed road at Ta' Lawrenti Area, Siġġiewi (indicated on the site plan on page 2271).

Triq il-Velleran, Fgura (indicated on the site plan on page 2272).

Triq il-Labour/Misraħ tal-Madonna Medjatriċi, Ħaż-Żabbar (indicated on the site plan on page 2273).

Misraħ Muxi/part of Triq Santa Marija, Ħaż-Żebbuġ (indicated on the site plan on page 2274).

Part of Triq ta' Bur it-Tokk/Triq ta' Bur Ġabrun, Siġġiewi (indicated on the site plan on page 2275).

Any person who is obliged by law to form said road (including by acquiring land necessary for the same formation) has fifteen (15) days from the date of the publication of this notice within which to comply with his obligations at law. In default, the Agency for Infrastructure Malta shall itself proceed with the formation of this road in accordance with its powers at law and at the expense of those persons whose obligation it is to form the road.

The Agency for Infrastructure Malta notifies that from 8th March 2022 to 31st December 2022 no parking will be permitted in unnamed road at Ta' Lawrenti Area, Is-Siġġiewi due to road works.

The Agency for Infrastructure Malta notifies that from 8th March 2022 to 31st December 2022 no parking will be permitted in Triq il-Velleran, Il-Fgura due to road works.

The Agency for Infrastructure Malta notifies that from 8th March 2022 to 31st December 2022 no parking will be permitted in Triq il-Labour and Misraħ tal-Madonna Medjatriċi, Ħaż Żabbar due to road works.


The Agency for Infrastructure Malta notifies that from 8th March 2022 to 31st December 2022 no parking will be permitted in Misraħ Muxi and part of Triq Santa Marija, Ħaż Żebbuġ due to road works.

The Agency for Infrastructure Malta notifies that from 8th March 2022 to 31st December 2022 no parking will be permitted in part of Triq ta' Bur it-Tokk and Triq ta' Bur Ġabrun, Is-Siġġiewi due to road works.

Parking of vehicles is not allowed during these days. Vehicles found in contravention to the order of this notice are liable to be towed.

8th March, 2022

INFRASTRUCTURE MALTA
UNIT NAME: IMPLEMENTATION
HEAD OF UNIT: N.V.
PROJECT LEADER: -
DRAWN BY: -
CHIEF EXECUTIVE OFFICER: Ing. Fredrick Azzopardi
S:\Traffic Management\2022\Siggiewi\2022 Siggiewi.dwg
DRAWING TITLE: IS-SIGGIEWI
po unnamed Road Ta' Lawrenti Area - SITE PLAN
(Extents of works are not binding but Indicative)
DATE: FEB 2022
FILE NO: -
DRAWING NO: IMD66/22
SHEET SIZE: A3
SCALE: 1:5000
REVISION: -
PAGE NO: 2

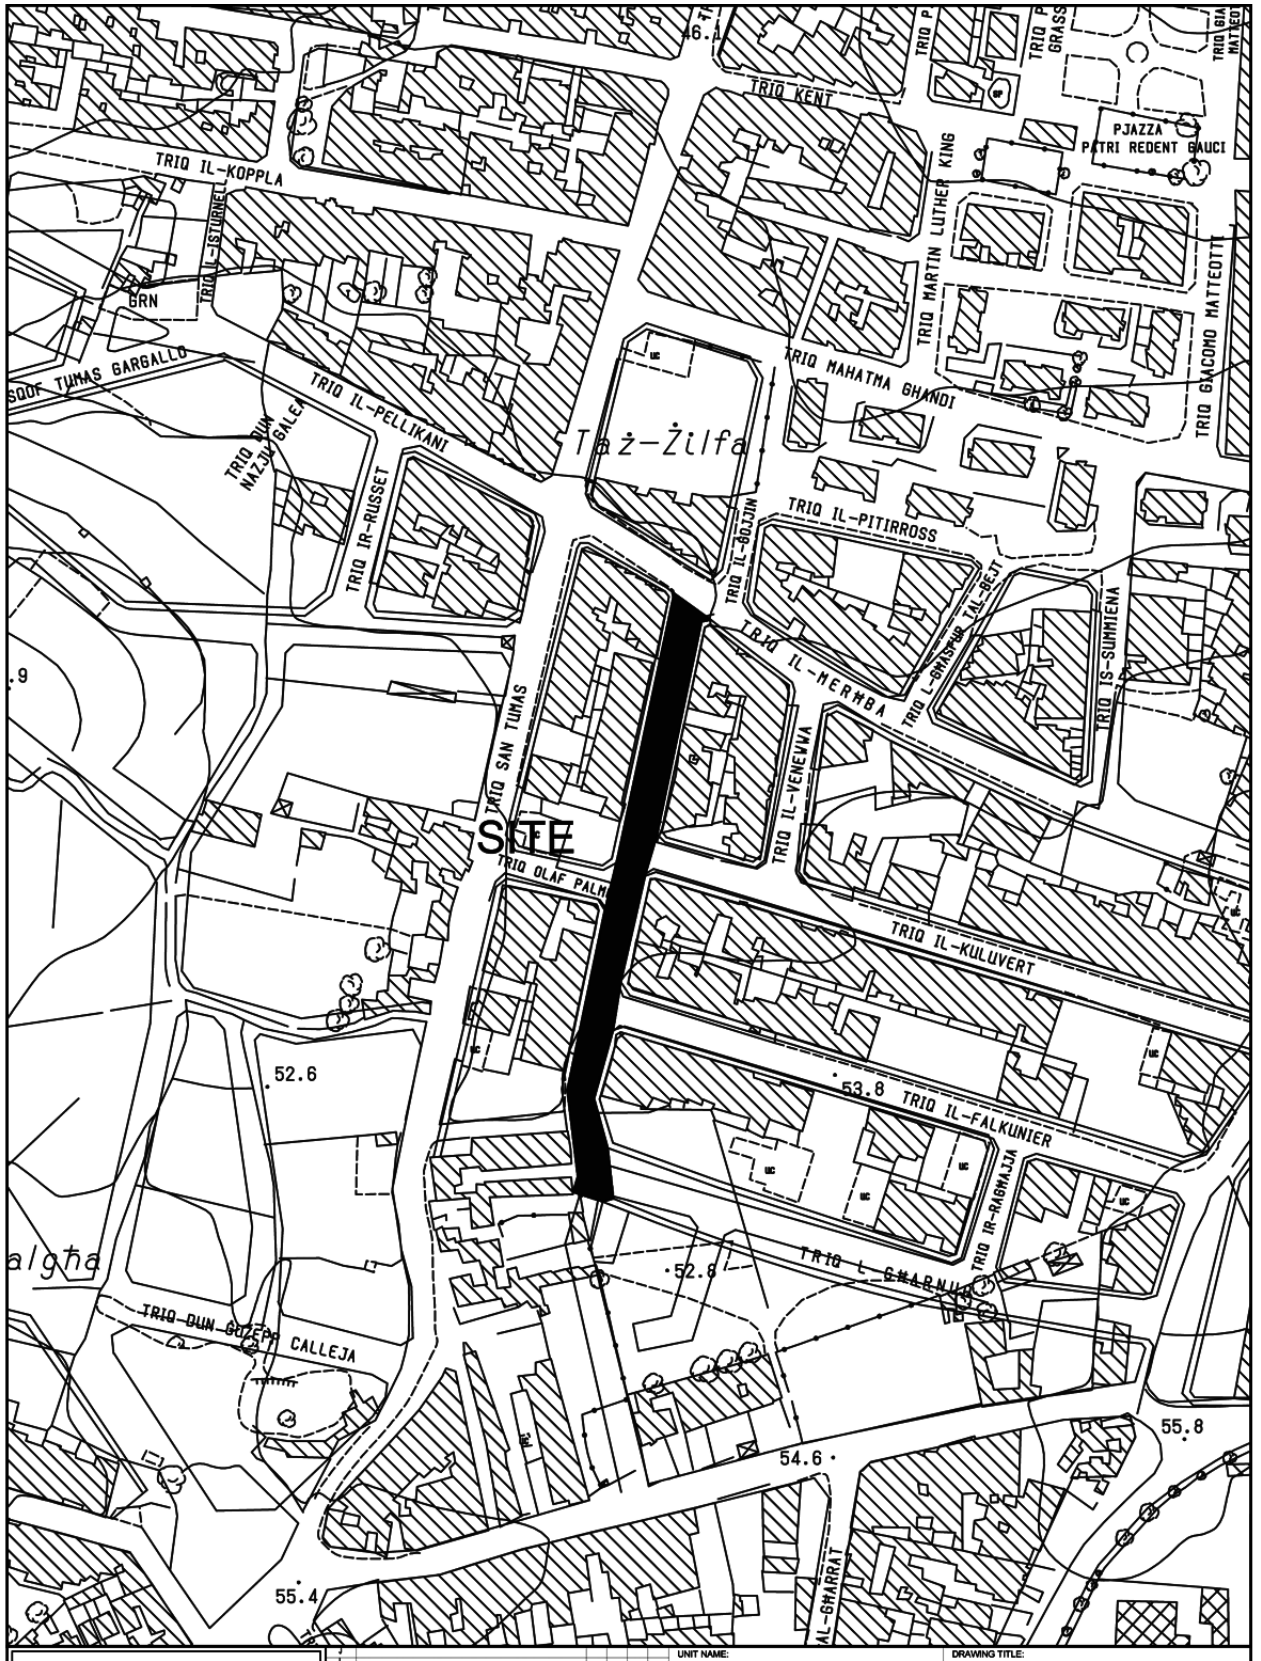


INFRASTRUCTURE MALTA

UNIT NAME: IMPLEMENTATION			DRAWING TITLE: IL-FGURA Triq il-Velleran - SITE PLAN (Extents of Works are not binding but indicative)	
HEAD OF UNIT: N.V.				
PROJECT LEADER: -	DATE: FEB 2022	FILE NO: -		DRAWING NO: IMD70/22
DRAWN BY: -	SHEET SIZE: A4	SCALE: 1:2500	REVISION: A	PAGE NO: 1

CHIEF EXECUTIVE OFFICER: Ing. Fredrick Azzopardi

S:\Traffic Management\2022\Fgura\2022 Fgura.dwg

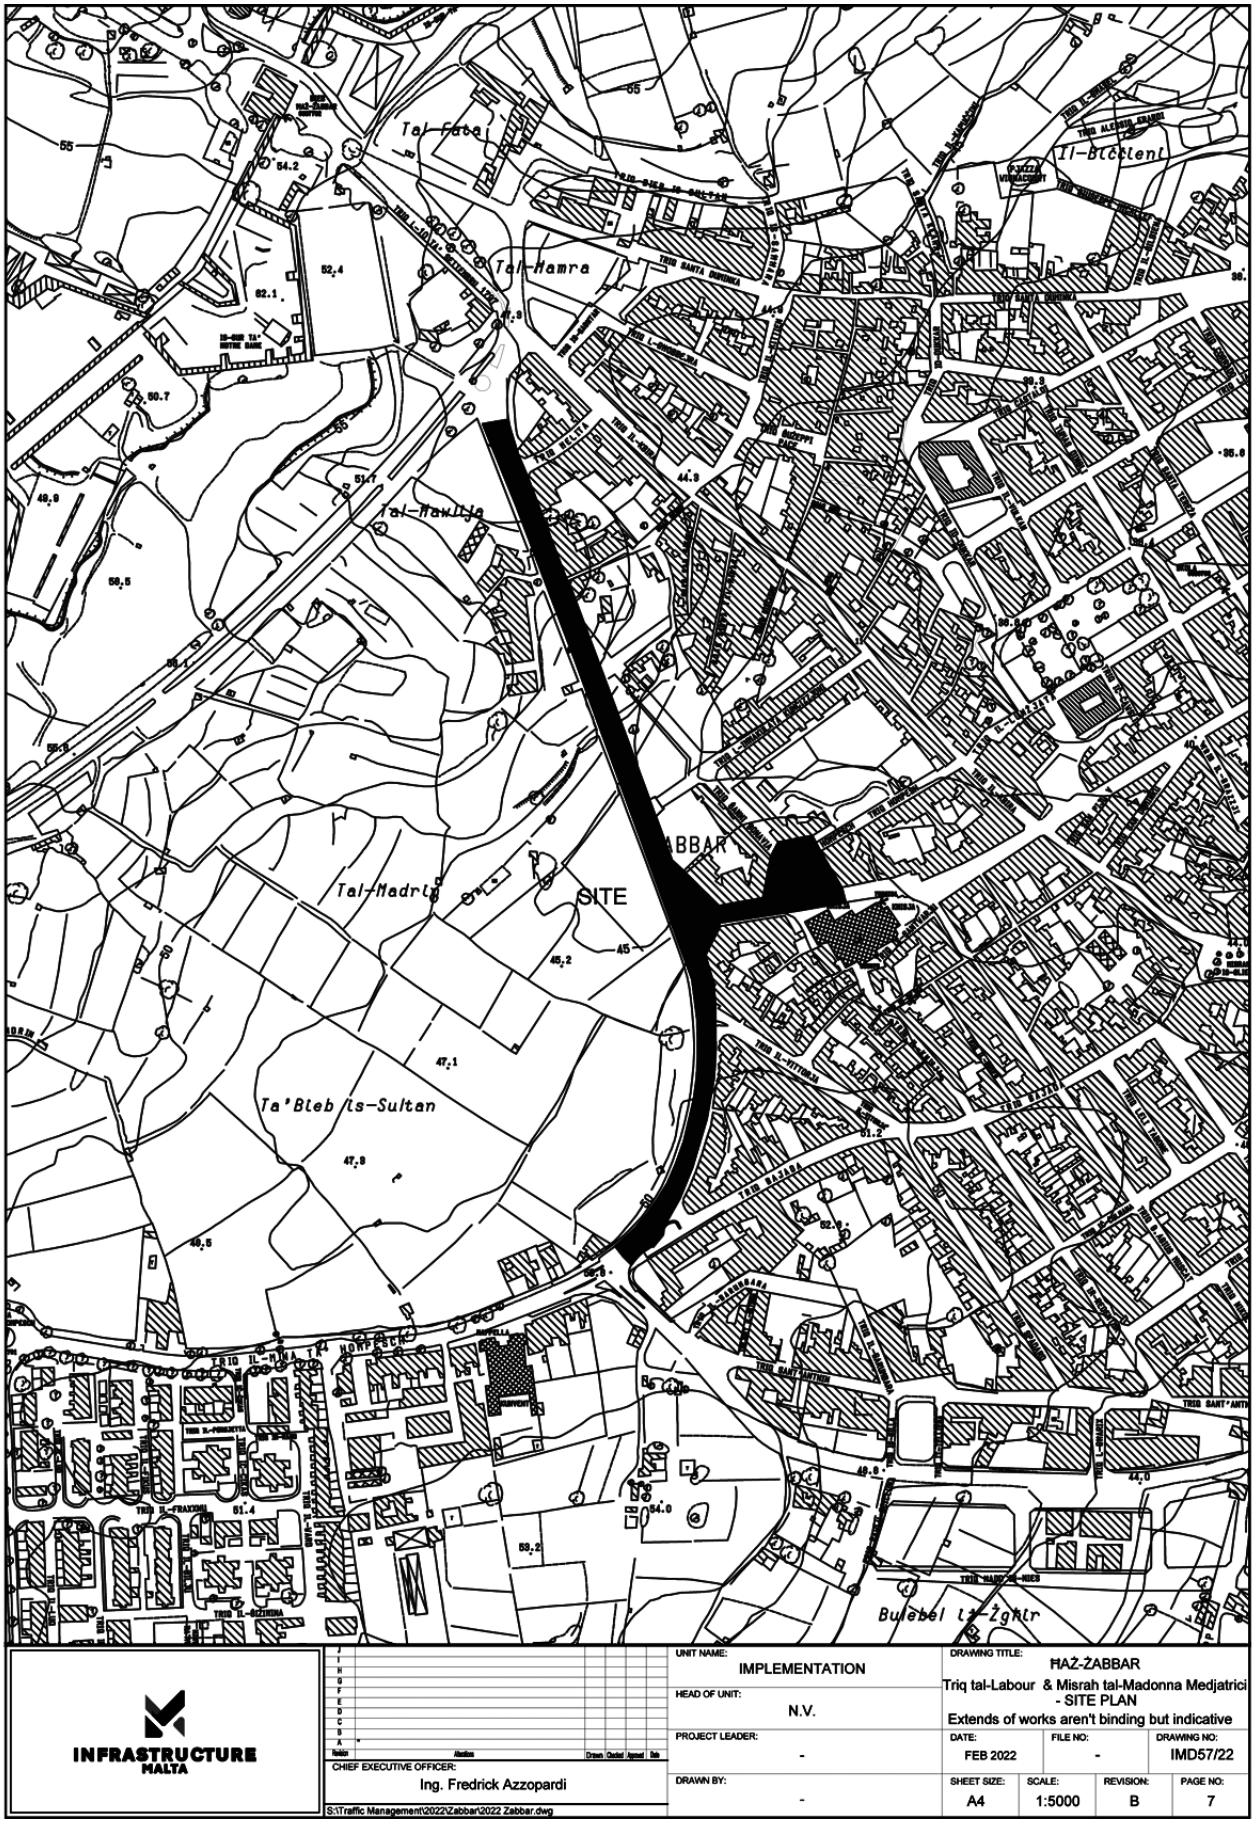

INFRASTRUCTURE MALTA

J					
I					
H					
G					
F					
E					
D					
C					
B					
A	*				
Folder	Alteration	Drawn	Checked	Approved	Date

CHIEF EXECUTIVE OFFICER: Ing. Fredrick Azzopardi

S:\Traffic Management\2022\Zabbar\2022 Zabbar.dwg

UNIT NAME: IMPLEMENTATION

HEAD OF UNIT: N.V.


PROJECT LEADER: -

DRAWN BY: -

DRAWING TITLE: ĦAŻ-ŻABBAR
Triq tal-Labour & Misrah tal-Madonna Medjatrici - SITE PLAN
Extends of works aren't binding but indicative

DATE:	FILE NO:	DRAWING NO:
FEB 2022	-	IMD57/22

SHEET SIZE:	SCALE:	REVISION:	PAGE NO:
A4	1:5000	B	7

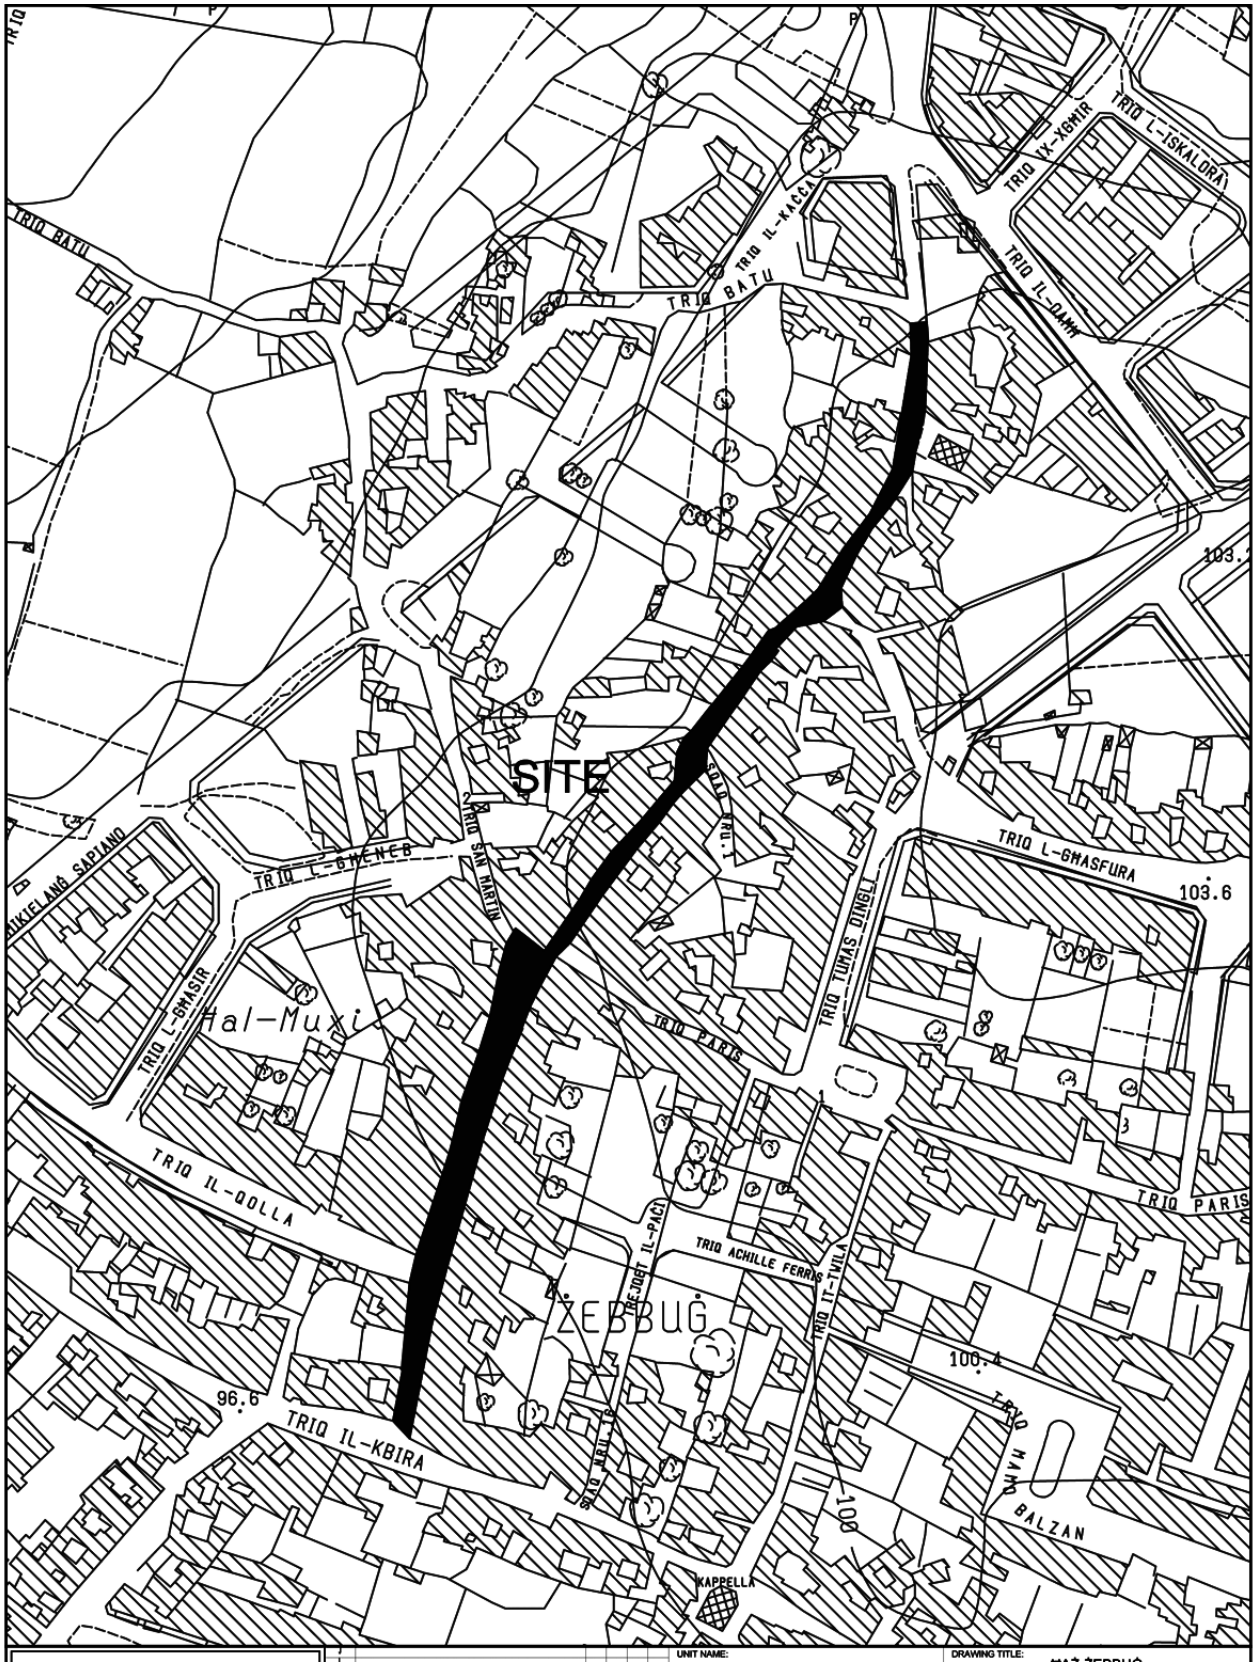

INFRASTRUCTURE MALTA

CHIEF EXECUTIVE OFFICER: Ing. Fredrick Azzopardi

S:\Traffic Management\2022\Zebbug\2022 Zebbug.dwg

UNIT NAME: IMPLEMENTATION

HEAD OF UNIT: N.V.


PROJECT LEADER: -

DRAWN BY: -

DRAWING TITLE: ĦAŻ-ŻEBBUĠ
Misrah Muxi - po Triq Santa Marija
- SITE PLAN
(Extents of works aren't binding but Indicative)

DATE:	FILE NO:	DRAWING NO:
FEB 2022	-	IMD67/22

SHEET SIZE:	SCALE:	REVISION:	PAGE NO:
A4	1:2500	A	4

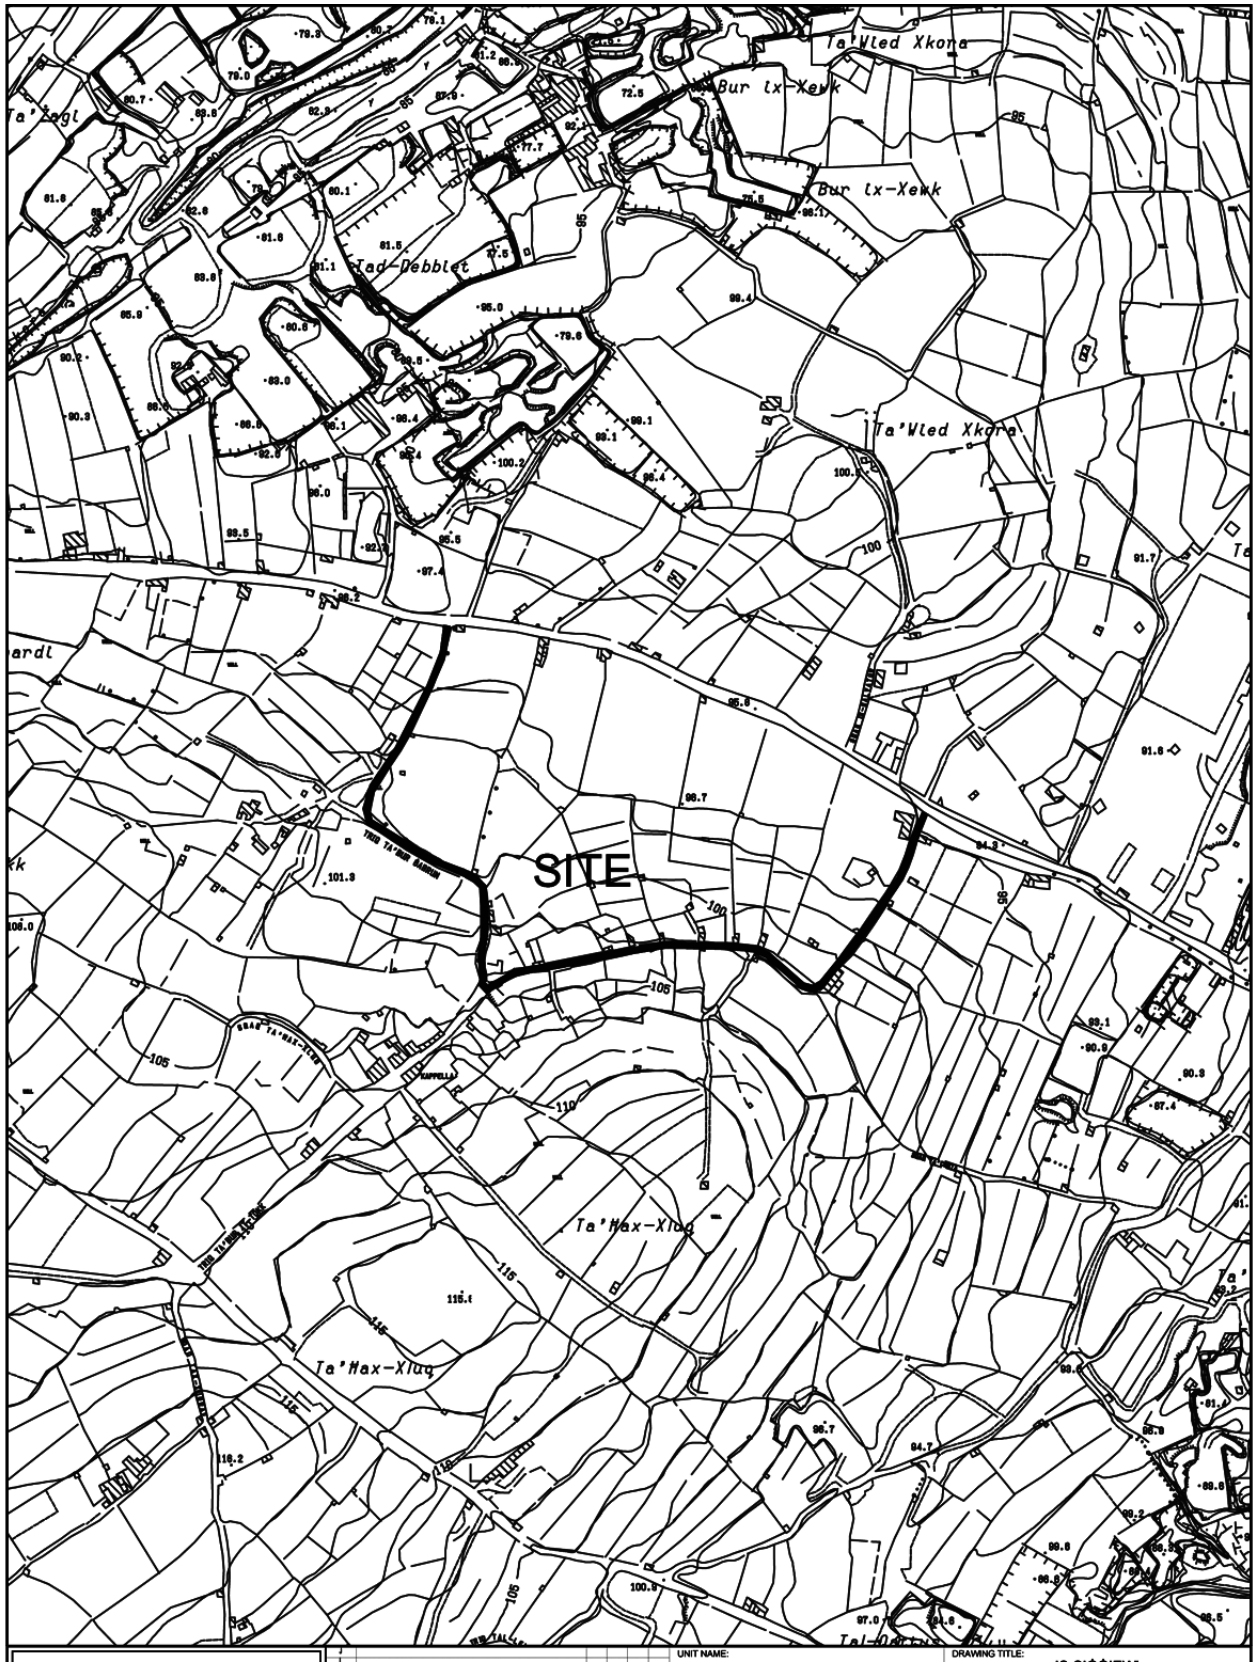

INFRASTRUCTURE MALTA

Revision	Alterations	Drawn	Checked	Approved	Date

CHIEF EXECUTIVE OFFICER:
Ing. Fredrick Azzopardi

S:\Traffic Management\2022\Siggiewi\2022 Siggiewi.dwg

UNIT NAME: IMPLEMENTATION

HEAD OF UNIT: N.V.

PROJECT LEADER: -

DRAWN BY: -

DRAWING TITLE:
IS-SIGĠIEWI
po Triq ta Bur It-Tokk - Triq ta Bur Gabrun
- SITE PLAN
(Extents of works are not binding but Indicative)

DATE:	FILE NO:	DRAWING NO:
MAR 2022	-	IMD75/22

SHEET SIZE:	SCALE:	REVISION:	PAGE NO:
A4	1:5000	A	4

Nru. 299

ATT DWAR IL-ĦADDIEMA D-DEHEB U L-ĦADDIEMA L-FIDDA (ARĠENTIERA) (KAP. 46)

IL-KUMMISSARJU tat-Taxxi Interni jgħarraf illi, fid-data li tidher hawn taħt, il-prezz tad-deheb u l-fidda li fuqu huma bbażati l-valutazzjonijiet magħmulin mill-Konslu għall-Ħaddiema d-Deheb u l-Ħaddiema l-Fidda ġie ffissat għall-finijiet tal-artikolu 14 tal-imsemmi Att kif ġej:

Data *Date*	Deheb Pur Gramma *Pure Gold* *Grams*	Fidda Pura Gramma *Pure Silver* *Grams*
8.3.2022	€57.164	€0.741

It-8 ta' Marzu, 2022

AVVIŻ TAL-PULIZIJA

Nru. 15

Il-Kummissarju tal-Pulizija jgħarraf li skont l-Avviż Legali 94/97 it-toroq hawn taħt imsemmija se jiġu kklassifikati bħala Żoni ta' Rmonk fid-dati u l-ħinijiet kif indikat hawn taħt.

Bis-saħħa tal-Artikolu 52(1) tal-Ordinanza dwar ir-Regolamenti tat-Traffiku (Kap. 65), il-Kummissarju tal-Pulizija jgħarraf illi l-vetturi tas-sewqan ma jkunux jistgħu jgħaddu jew jiddawru mit-toroq imsemmija hawn taħt fid-dati u l-ħinijiet indikati.

Ħal Balzan

Minn nhar il-Ġimgħa, 18 ta' Marzu, 2022, fil-11.00 p.m., sa nhar il-Ħadd, 20 ta' Marzu, 2022, f'nofsillejl, minn Triq il-Papa Alessandru VII.

Ix-Xewkija

Nhar is-Sibt, 19 ta' Marzu, 2022 minn 00.01 sal-11.59 p.m. mill-Farm Sperimentali, Triq l-Imġarr u Triq Ta' Xhajma.

Nhar it-Tlieta, 22 ta' Marzu, 2022 minn 00.01 sal-11.59 p.m. mill-Farm Sperimentali, Triq l-Imġarr u Triq Ta' Xhajma.

Nhar is-Sibt, 24 ta' Marzu, 2022 minn 00.01 sal-11.59 p.m. minn Triq Ta' Xhajma.

No. 299

GOLDSMITHS AND SILVERSMITHS ACT (CAP. 46)

THE Commissioner of Inland Revenue notifies that, on the date shown hereunder, the price of gold and silver on which valuations made by the Consul for Goldsmiths and Silversmiths are based has been fixed for the purposes of article 14 of the said Act as follows:

8th March, 2022

POLICE NOTICE

No. 15

The Commissioner of Police hereby notifies that in terms of L.N. 94/97 the streets listed hereunder are to be classified as Tow Zones as indicated hereunder on the dates and times indicated.

In virtue of Article 52(1) of the Traffic Regulations Ordinance (Cap. 65), the Commissioner of Police hereby notifies that the transit of vehicles through the streets mentioned hereunder will be suspended or deviated on the dates and times indicated.

Ħal Balzan

From Friday, 18th March, 2022, at 11.00 p.m., till Sunday, 20th March, 2022, at midnight, through Triq il-Papa Alessandru VII.

Xewkija

On Saturday, 19th March, 2022 from 00.01 a.m. till 11.59 p.m. through Experimental Farm, Triq l-Imġarr and Triq Ta' Xhajma.

On Tuesday, 22nd March, 2022 from 00.01 a.m. till 11.59 p.m. through Experimental Farm, Triq l-Imġarr and Triq Ta' Xhajma.

On Saturday, 24th March, 2022 from 00.01 a.m. till 11.59 p.m. through Triq Ta' Xhajma.

Nhar is-Sibt, 26 ta' Marzu, 2022 minn 00.01 sal-11.59 p.m. minn Triq tal-Ħamrija u Triq Ta' Xhajma.

Tas-Sliema

Minn nhar il-Ġimgħa, 18 ta' Marzu, 2022, fil-11.00 p.m., sal-11.59 p.m. ta' nhar is-Sibt, 19 ta' Marzu, 2022 (il-ġurnata kollha sa nofsillejl), minn Triq Rodolfu, Triq Santa Marija, Triq Manwel Dimech u Triq Sant'Agatha.

Minn nhar il-Ġimgħa, 25 ta' Marzu, 2022, fil-11.00 p.m., sal-11.59 p.m. ta' nhar is-Sibt, 26 ta' Marzu, 2022 (il-ġurnata kollha sa nofsillejl), minn Triq Blanche Huber, Triq Melita, Triq Nicolò Isourd, Triq San Ġwann Bosco u Triq Windsor.

L-Imsida

Minn nhar il-Ġimgħa, 18 ta' Marzu, 2022, fil-11.00 p.m., sal-11.59 p.m. ta' nhar is-Sibt, 19 ta' Marzu, 2022 (il-ġurnata kollha sa nofsillejl), minn Triq il-Wied tal-Imsida.

Minn nhar il-Ġimgħa, 25 ta' Marzu, 2022, fil-11.00 p.m., sal-11.59 p.m. ta' nhar is-Sibt, 26 ta' Marzu, 2022 (il-ġurnata kollha sa nofsillejl), minn Triq San Luigi, Triq Sant'Antnin, Triq Johnny Catania, Triq l-Iskola, Misraħ G. Debono, Triq John Borg, Triq Oscar Zammit u Triq il-Qrejten.

Birkirkara

Mill-Ġimgħa, 18 ta' Marzu, 2022 fil-11.00 p.m. sal-Ħadd, 20 ta' Marzu, 2022 f'nofsillejl minn Triq Anġlu Mallia.

Mill-Ġimgħa, 25 ta' Marzu, 2022, mill-11.00 p.m. sal-Ħadd, 27 ta' Marzu, 2022 f'nofsillejl minn Triq Ġ. Debono, Triq Paris, Triq Anġlu Mallia, Triq John Borg u Triq Brared.

San Lawrenz

Nhar il-Ħadd, 19 ta' Marzu, 2022 minn 00.01 a.m. sal-11.59 p.m. minn Triq Ta' Ciangura.

Nhar il-Ħadd, 26 ta' Marzu, 2022 minn 00.01 a.m. sal-11.59 p.m. minn Triq id-Duluri.

Ir-Rabat (Għawdex)

Nhar is-Sibt, 24 ta' Marzu, 2022 minn 00.01 a.m. sal-11.59 p.m. mill-parkeġġ fil-grounds tal-Isptar Ġenerali ta' Għawdex, Triq l-Ewropa, Triq Francesco Masini u Triq Duminku Mintoff.

Nhar is-Sibt, 26 ta' Marzu, 2022 minn 00.01 a.m. sal-11.59 p.m. minn Triq Duminku Mintoff, Triq Fortunato Mizzi, Triq l-Ewropa u l-parkeġġ fil-grounds tal-Isptar Ġenerali ta' Għawdex.

On Saturday, 26th March, 2022 from 00.01 a.m. till 11.59 p.m. through Triq tal-Ħamrija and Triq Ta' Xhajma.

Tas-Sliema

From Friday, 18th March, 2022, at 11.00 p.m., till 11.59 p.m. of Saturday, 19th March, 2022 (all day till midnight), through Triq Rodolfu, Triq Santa Marija, Triq Manwel Dimech and Triq Sant'Agatha.

From Friday, 25th March, 2022, at 11.00 p.m., till 11.59 p.m. of Saturday, 26th March, 2022 (all day till midnight), through Triq Blanche Huber, Triq Melita, Triq Nicolò Isourd, Triq San Ġwann Bosco and Triq Windsor.

Msida

From Friday, 18th March, 2022, at 11.00 p.m., till 11.59 p.m. of Saturday, 19th March, 2022 (all day till midnight), through Triq il-Wied tal-Imsida.

From Friday, 25th March, 2022, at 11.00 p.m., till 11.59 p.m. of Saturday, 26th March, 2022 (all day till midnight), through Triq San Luigi, Triq Sant'Antnin, Triq Johnny Catania, Triq l-Iskola, Misraħ G. Debono, Triq John Borg, Triq Oscar Zammit and Triq il-Qrejten.

Birkirkara

From Friday, 18th March, 2022, at 11.00 p.m., till Sunday, 20th March, 2022, at midnight, through Triq Anġlu Mallia.

From Friday, 25th March, 2022, from 11.00 p.m., till Sunday, 27th March, 2022, at midnight, through Triq Ġ. Debono, Triq Paris, Triq Anġlu Mallia, Triq John Borg and Triq Brared.

San Lawrenz

On Saturday, 19th March, 2022 from 00.01 a.m. till 11.59 p.m. through Triq Ta' Ciangura.

On Saturday, 26th March, 2022 from 00.01 a.m. till 11.59 p.m. through Triq id-Duluri.

Rabat (Gozo)

On Saturday, 24th March, 2022 from 00.01 a.m. till 11.59 p.m. through parking area inside Gozo General Hospital grounds, Triq l-Ewropa, Triq Francesco Masini and Triq Duminku Mintoff.

On Saturday, 26th March, 2022 from 00.01 a.m. till 11.59 p.m. through Triq Duminku Mintoff, Triq Fortunato Mizzi, Triq l-Ewropa and parking area inside Gozo General Hospital grounds.

Il-Gżira

Minn nhar il-Ġimgħa, 25 ta' Marzu, 2022, fil-11.00 p.m., sal-11.59 p.m. ta' nhar is-Sibt, 26 ta' Marzu, 2022 (il-ġurnata kollha sa nofsillejl), minn Triq Nazju Ellul, Misraħ Turu Colombo, Trejqet Nicola Cotoner, Triq Manoel De Vilhena, Triq Tas-Sliema u Triq il-Madonna tal-Ġebla.

Ta' Xbiex

Minn nhar il-Ġimgħa, 25 ta' Marzu, 2022, fil-11.00 p.m., sal-11.59 p.m. ta' nhar is-Sibt, 26 ta' Marzu, 2022 (il-ġurnata kollha sa nofsillejl), minn Triq Abate Rigord, Triq l-Imradd u Triq il-Prinjolata.

Birkirkara

Minn nhar il-Ġimgħa, 18 ta' Marzu, 2022, fil-11.00 p.m., sa nhar il-Ħadd, 20 ta' Marzu, 2022, f'nofsillejl, minn Triq Anġlu Mallia.

Minn nhar il-Ġimgħa, 25 ta' Marzu, 2022, fil-11.00 p.m., sa nhar il-Ħadd, 27 ta' Marzu, 2022, f'nofsillejl, minn Triq Ġ. Debono, Triq Paris, Triq Anġlu Mallia, Triq John Borg u Triq Brared.

L-Imrieħel

Minn nhar il-Ġimgħa, 25 ta' Marzu, 2022, fil-11.00 p.m., sa nhar il-Ħadd, 27 ta' Marzu, 2022, f'nofsillejl, minn Triq P. P. Casatgna u Triq Bontadini.

Ħal Lija

Minn nhar il-Ġimgħa, 25 ta' Marzu, 2022, fil-11.00 p.m., sa nhar il-Ħadd, 27 ta' Marzu, 2022, f'nofsillejl, minn Triq Robert Mifsud Bonnici u Triq Ramiro Barbara.

L-Iklin

Minn nhar il-Ġimgħa, 25 ta' Marzu, 2022, fil-11.00 p.m., sa nhar is-Sibt, 26 ta' Marzu, 2022, f'nofsillejl, minn Pjazza Ninu Cremona u Triq Mons. Carmelo Aquilina.

Ħ'Attard

Minn nhar il-Ġimgħa, 18 ta' Marzu, 2022, fil-11.00 p.m., sa nhar il-Ħadd, 20 ta' Marzu, 2022, f'nofsillejl, minn Triq il-Pitkali u Triq Sant'Anton.

Minn nhar il-Ġimgħa, 25 ta' Marzu, 2022, fil-11.00 p.m., sa nhar il-Ħadd, 27 ta' Marzu, 2022, f'nofsillejl, minn Triq Ħal Warda u Triq il-Mosta.

Gżira

From Friday, 25th March, 2022, at 11.00 p.m., till 11.59 p.m. of Saturday, 26th March, 2022 (all day till midnight), through Triq Nazju Ellul, Misraħ Turu Colombo, Trejqet Nicola Cotoner, Triq Manoel De Vilhena, Triq Tas-Sliema and Triq il-Madonna tal-Ġebla.

Ta' Xbiex

From Friday, 25th March, 2022, at 11.00 p.m., till 11.59 p.m. of Saturday, 26th March, 2022 (all day till midnight), through Triq Abate Rigord, Triq l-Imradd u Triq il-Prinjolata.

Birkirkara

From Friday, 18th March, 2022 at 11.00 p.m. till Sunday, 20th March, 2022 at midnight through Triq Anġlu Mallia.

From Friday, 25th March, 2022 at 11.00 p.m. till Sunday, 27th March, 2022 at midnight through Triq Ġ. Debono, Triq Paris, Triq Anġlu Mallia, Triq John Borg and Triq Brared.

Mrieħel

From Friday, 25th March, 2022, from 11.00 p.m., till Sunday, 27th March, 2022, at midnight, through Triq P. P. Casatgna and Triq Bontadini.

Ħal Lija

From Friday, 25th March, 2022, from 11.00 p.m., till Sunday, 27th March, 2022, at midnight, through Triq Robert Mifsud Bonnici and Triq Ramiro Barbara.

Iklin

From Friday, 25th March, 2022, from 11.00 p.m., till Sunday, 27th March, 2022, at midnight, through Pjazza Ninu Cremona and Triq Mons. Carmelo Aquilina.

Ħ'Attard

From Friday, 18th March, 2022, at 11.00 p.m., till Sunday, 20th March, 2022, at midnight, through Triq il-Pitkali and Triq Sant'Anton.

From Friday, 25th March, 2022, from 11.00 p.m., till Sunday, 27th March, 2022, at midnight, through Triq Ħal Warda and Triq il-Mosta.

Ta' Qali

Minn nhar il-Ġimgħa, 25 ta' Marzu, 2022, fil-11.00 p.m., sa nhar il-Ħadd, 27 ta' Marzu, 2022, f'nofsillejl, mit-triq ta' quddiem l-open air gym.

Il-Ħamrun/Tal-Pietà

Minn nhar il-Ġimgħa, 25 ta' Marzu, 2022, mis-7.00 a.m. sat-Tnejn, 28 ta' Marzu, 2022, sa nofsillejl, ħadd ma jista' jgħaddi jew jipparkja minn Triq Schembri, Triq Milend, Triq Mountbatten, Triq Herbert Ganado, Triq id-Duluri, Triq K. Darmanin and Triq Joe Gasan.

Nhar is-Sibt, 26 ta' Marzu, 2022, u l-Ħadd, 27 ta' Marzu, 2022, il-ġurnata kollha, għeluq minn Triq Schembri, Triq Milend, Triq Mountbatten, Triq Herbert Ganado u Triq il-Kbira San Ġużepp (mill-knisja ta' San Ġorġ Preca sa Pjazza San Pawl).

In-Nadur

Nhar is-Sibt, 26 ta' Marzu, 2022 mill-00.01 a.m. sal-11.59 p.m. minn Triq it-Tiġrija, Triq Franġisk Saver Sciortino and Triq Tramuntana.

Ta' Kerċem

Nhar is-Sibt, 26 ta' Marzu, 2022 mill-00.01 a.m. sal-11.59 p.m. minn Triq is-Sarġ, Triq G. Briffa, Pjazza Orvieto u Triq Wenzu Mintoff.

Santa Luċija/Ta' Kerċem

Nhar is-Sibt, 26 ta' Marzu, 2022 mill-00.01 a.m. sal-11.59 p.m. minn Triq Santa Luċija, Triq Bir ir-Rix, Triq Kula u Triq Għajn Għabdun.

Il-Fontana

Nhar is-Sibt, 26 ta' Marzu, 2022 mill-00.01 a.m. sal-11.59 p.m. minn Triq Ta' Mulejja u Triq tal-Għajn.

Iż-Żebbuġ (Għawdex)

Nhar is-Sibt, 26 ta' Marzu, 2022 mill-00.01 a.m. sal-11.59 p.m. minn Triq Sant'Indrija, Triq iċ-Ċnus u Triq Mons. Guzeppi De Piro.

Ta' Sannat

Nhar is-Sibt, 26 ta' Marzu, 2022 mill-00.01 a.m. sal-11.59 p.m. minn Triq Ta' Sannat u Triq Ta' Ċenċ.

Ta' Qali

From Friday, 25th March, 2022, from 11.00 p.m., till Sunday, 27th March, 2022, at midnight, through road in front of open air gym.

Ħamrun/Tal-Pietà

From Friday, 25th March, 2022, from 7.00 a.m. till Monday, 28th March, 2022, till midnight, clearance through Triq Schembri, Triq Milend, Triq Mountbatten, Triq Herbert Ganado, Triq id-Duluri, Triq K. Darmanin and Triq Joe Gasan.

On Saturday, 26th March, 2022, and Sunday, 27th March, 2022, all day, closure through Triq Schembri, Triq Milend, Triq Mountbatten, Triq Herbert Ganado and Triq il-Kbira San Ġużepp (from San Ġorġ Preca church till Pjazza San Pawl).

Nadur

On Saturday, 26th March, 2022 from 00.01 a.m. till 11.59 p.m. through Triq it-Tiġrija, Triq Franġisk Saver Sciortino and Triq Tramuntana.

Ta' Kerċem

On Saturday, 26th March, 2022 from 00.01 a.m. till 11.59 p.m. through Triq is-Sarġ, Triq G. Briffa, Pjazza Orvieto and Triq Wenzu Mintoff.

Santa Luċija/Ta' Kerċem

On Saturday, 26th March, 2022 from 00.01 a.m. till 11.59 p.m. through Triq Santa Luċija, Triq Bir ir-Rix, Triq Kula and Triq Għajn Għabdun.

Fontana

On Saturday, 26th March, 2022 from 00.01 a.m. till 11.59 p.m. through Triq Ta' Mulejja and Triq tal-Għajn.

Żebbuġ (Gozo)

On Saturday, 26th March, 2022 from 00.01 a.m. till 11.59 p.m. through Triq Sant'Indrija, Triq iċ-Ċnus and Triq Mons. Ġużeppi De Piro.

Ta' Sannat

On Saturday, 26th March, 2022 from 00.01 a.m. till 11.59 p.m. through Triq Ta' Sannat and Triq Ta' Ċenċ.

Marsalforn

Nhar is-Sibt, 26 ta' Marzu, 2022 mill-00.01 a.m. sal-11.59 p.m. minn Triq ir-Rabat.

Ix-Xagħra

Nhar is-Sibt, 26 ta' Marzu, 2022 mill-00.01 a.m. sal-11.59 p.m. minn Triq it-Tiġrija, Triq G. Diacono u Triq il-Mitħna.

Għajnsielem

Nhar is-Sibt, 26 ta' Marzu, 2022 mill-00.01 a.m. sal-11.59 p.m. minn Triq J. F. de Chambray u Triq Dun Ġużepp Galea Rapa.

L-Għarb

Nhar is-Sibt, 26 ta' Marzu, 2022 mill-00.01 a.m. sal-11.59 p.m. minn Triq il-Viżitazzjoni, Triq l-Arċipriet Ġamri Camilleri u Triq il-Kanonku Franġisk Mangion.

Il-Munxar

Nhar is-Sibt, 26 ta' Marzu, 2022 mill-00.01 a.m. sal-11.59 p.m. minn Triq il-Madonna tal-Karmnu, Triq Profs. Ġużè Aquilina u Triq l-10 ta' Frar.

L-Għasri

Nhar is-Sibt, 26 ta' Marzu, 2022 mill-00.01 a.m. sal-11.59 p.m. minn Triq il-Knisja.

Il-Qala

Nhar is-Sibt, 26 ta' Marzu, 2022 mill-00.01 a.m. sal-11.59 p.m. minn Triq l-Isqof Mikiel Buttigieg, Triq San Franġisk u Triq ir-Rebħa.

Vetturi li jiksru l-ordni ta' dan l-avviż ikunu suġġetti li jiġu rmunkati.

It-8 ta' Marzu, 2022

AVVIŻ TAL-PULIZIJA

Nru. 16

Il-Kummissarju tal-Pulizija jgħarraf li skont l-Avviż Legali 101/97 it-toroq li jidhru hawn taħt se jiġu kklassifikati bħala tow zones, hekk kif indikat.

Bis-saħħa tal-Artikolu 52(1) tal-Ordinanza dwar ir-Regolament tat-Traffiku (Kap. 65), il-Kummissarju tal-Pulizija jgħarraf li l-passaġġ u t-twaqqif ta' vetturi huwa pprojbit fit-toroq imsemmija hawn taħt fid-dati u ħinijiet indikati.

Marsalforn

On Saturday, 26th March, 2022 from 00.01 a.m. till 11.59 p.m. through Triq ir-Rabat.

Xagħra

On Saturday, 26th March, 2022 from 00.01 a.m. till 11.59 p.m. through Triq it-Tiġrija, Triq G. Diacono and Triq il-Mitħna.

Għajnsielem

On Saturday, 26th March, 2022 from 00.01 a.m. till 11.59 p.m. through Triq J. F. de Chambray and Triq Dun Ġużepp Galea Rapa.

Għarb

On Saturday, 26th March, 2022 from 00.01 a.m. till 11.59 p.m. through Triq il-Viżitazzjoni, Triq l-Arċipriet Ġamri Camilleri and Triq il-Kanonku Franġisk Mangion.

Munxar

On Saturday, 26th March, 2022 from 00.01 a.m. till 11.59 p.m. through Triq il-Madonna tal-Karmnu, Triq Profs. Ġużè Aquilina and Triq l-10 ta' Frar

Għasri

On Saturday, 26th March, 2022 from 00.01 a.m. till 11.59 p.m. through Triq il-Knisja.

Qala

On Saturday, 26th March, 2022 from 00.01 a.m. till 11.59 p.m. through Triq l-Isqof Mikiel Buttigieg, Triq San Franġisk and Triq ir-Rebħa.

Vehicles found in contravention to the order of this notice are liable to be towed.

8th March, 2022

POLICE NOTICE

No. 16

The Commissioner of Police hereby notifies that in terms of Legal Notice 101/97 the streets listed hereunder are to be classified as tow zones on the dates and times indicated.

In virtue of Article 52(1) of the Traffic Regulation Ordinance (Cap. 65), the Commissioner of Police hereby notifies that the transit and stopping of vehicles through the streets mentioned hereunder is prohibited on the dates and times indicated.

Raħal Ġdid

Kull moviment veħikulari (passaġġ u parkeġġ) huwa pprojbit mit-Tnejn, 18 ta' Marzu, 2022, fil-11.00 p.m. sat-Tlieta, 19 ta' Marzu, 2022, f'nofsillejl, minn Triq il-Belt Valletta, parkeġġ tal-MCAST, Triq il-Baċir il-Ġdid, Telgħet Raħal Ġdid, Triq F. Tortell, Vjal Kristu Re u Triq Sant'Ubaldesca.

Kull moviment veħikulari (passaġġ u parkeġġ) huwa pprojbit mit-Tnejn, 21 ta' Marzu, 2022, fil-11.00 p.m. sat-Tlieta, 22 ta' Marzu, 2022, f'nofsillejl, mill-parkeġġ tal-MCAST u Triq il-Baċir il-Ġdid.

Kull moviment veħikulari (passaġġ u parkeġġ) huwa pprojbit mill-Erbgħa, 23 ta' Marzu, 2022, fil-11.00 p.m. sal-Ħamis, 24 ta' Marzu, 2022, f'nofsillejl, mill-parkeġġ tal-MCAST u Triq il-Baċir il-Ġdid.

Kull moviment veħikulari (passaġġ u parkeġġ) huwa pprojbit mill-Ġimgħa, 25 ta' Marzu, 2022, fil-11.00 p.m. sas-Sibt, 26 ta' Marzu, 2022, f'nofsillejl, minn Triq Kordin, Triq Ġużè D'Amato, il-parkeġġ tal-MCAST, Triq il-Baċir il-Ġdid, Triq Cardiff, Triq il-Moll tax-Shipwrights, Triq it-Tempji Neolitiċi u Triq is-Sorijiet.

Il-Fgura

Kull moviment veħikulari (passaġġ u parkeġġ) huwa pprojbit mit-Tnejn, 18 ta' Marzu, 2022, fil-11.00 p.m. sat-Tlieta, 19 ta' Marzu, 2022, f'nofsillejl, minn Triq il-Kuluvert u Triq Venewwa.

Kull moviment veħikulari (passaġġ u parkeġġ) huwa pprojbit mill-Ġimgħa, 25 ta' Marzu, 2022, fil-11.00 p.m. sas-Sibt, 26 ta' Marzu, 2022, f'nofsillejl, minn Misraħ Reggie Miller, Triq il-Kitba, Triq Anġlu u Marianna Camilleri, Triq is-Sur u Triq il-Karmnu.

Ħal Tarxien

Kull moviment veħikulari (passaġġ u parkeġġ) huwa pprojbit mit-Tnejn, 18 ta' Marzu, 2022, fil-11.00 p.m. sat-Tlieta, 19 ta' Marzu, 2022, f'nofsillejl, minn Triq Palma, Triq it-Tamal u Triq Lorenzo Gonzi.

Kull moviment veħikulari (passaġġ u parkeġġ) huwa pprojbit mill-Ġimgħa, 25 ta' Marzu, 2022, fil-11.00 p.m. sas-Sibt, 26 ta' Marzu, 2022, f'nofsillejl, minn Misraħ Agatha Barbara, Triq Santa Monika, Triq Kelinu Cachia, Triq Moira Mintoff, Triq is-Sorijiet u Triq San Ġużepp.

Ħal Luqa

Kull moviment veħikulari (passaġġ u parkeġġ) huwa pprojbit mit-Tnejn, 18 ta' Marzu, 2022, fil-11.00 p.m. sat-

Paola

All traffic movement (transit or parking) is prohibited from Monday, 18th March, 2022, at 11.00 p.m. till Tuesday, 19th March, 2022, at midnight, through Triq il-Belt Valletta, MCAST parking area, Triq il-Baċir il-Ġdid, Telgħet Raħal Ġdid, Triq F. Tortell, Vjal Kristu Re and Triq Sant'Ubaldesca.

All traffic movement (transit or parking) is prohibited from Monday, 21st March, 2022, at 11.00 p.m. till Tuesday, 22nd March, 2022, at midnight, through MCAST parking area and Triq il-Baċir il-Ġdid.

All traffic movement (transit or parking) is prohibited from Wednesday, 23rd March, 2022, at11.00 p.m. till Thursday, 24th March, 2022, at midnight, through MCAST parking area and Triq il-Baċir il-Ġdid.

All traffic movement (transit or parking) is prohibited from Friday, 25th March, 2022, at 11.00 p.m. till Saturday, 26th March, 2022, at midnight, through Triq Kordin, Triq Ġużè D'Amato, MCAST parking area , Triq il-Baċir il-Ġdid, Triq Cardiff, Triq il-Moll tax-Shipwrights, Triq it-Tempji Neolitiċi and Triq is-Sorijiet.

Fgura

All traffic movement (transit or parking) is prohibited from Monday, 18th March, 2022, at 11.00 p.m. till Tuesday, 19th March, 2022, at midnight, through Triq il-Kuluvert and Triq Venewwa.

All traffic movement (transit or parking) is prohibited from Friday, 25th March, 2022, at 11.00 p.m. till Saturday, 26th March, 2022, at midnight, from Misraħ Reggie Miller, Triq il-Kitba, Triq Anġlu u Marianna Camilleri, Triq is-Sur and Triq il-Karmnu.

Ħal Tarxien

All traffic movement (transit or parking) is prohibited from Monday, 18th March, 2022, at 11.00 p.m. till Tuesday, 19th March, 2022, at midnight, through Triq Palma, Triq it-Tamal and Triq Lorenzo Gonzi.

All traffic movement (transit or parking) is prohibited from Friday, 25th March, 2022, at 11.00 p.m. till Saturday, 26th March, 2022, at midnight, through Misraħ Agatha Barbara, Triq Santa Monika, Triq Kelinu Cachia, Triq Moira Mintoff, Triq is-Sorijiet and Triq San Ġużepp.

Ħal Luqa

All traffic movement (transit or parking) is prohibited from Monday, 18th March, 2022, at 11.00 p.m. till Tuesday,

Tlieta, 19 ta' Marzu, 2022, f'nofsillejl, mit-triq li tagħti għal San Vinċenz De Paule u l-parkeġġ.

Kull moviment veħikulari (passaġġ u parkeġġ) huwa pprojbit mill-Ġimgħa, 25 ta' Marzu, 2022, fil-11.00 p.m. sas-Sibt, 26 ta' Marzu, 2022, f'nofsillejl, minn Triq Sant'Andrija, Triq Sir Ugo Mifsud u Triq l-Iskola.

Santa Luċija

Kull moviment veħikulari (passaġġ u parkeġġ) huwa pprojbit mill-Ġimgħa, 25 ta' Marzu, 2022, fil-11.00 p.m. sas-Sibt, 26 ta' Marzu, 2022, f'nofsillejl, minn Triq il-Fortizza, Triq Kaħwiela u Triq De Hosa.

Vetturi li jiksru l-ordni ta' dan l-avviż ikunu suġġetti li jiġu rmunkati.

It-8 ta' Marzu, 2022

AVVIŻ TAL-PULIZIJA

Nru. 17

Bis-saħħa tal-Artikolu 52(1) tal-Ordinanza dwar ir-Regolament tat-Traffiku (Kap. 65), il-Kummissarju tal-Pulizija jgħarraf illi l-vetturi ma jkunux jistgħu jgħaddu mit-toroq imsemmija hawn taħt fid-dati u l-ħinijiet indikati.

Iż-Żejtun

Mis-Sibt, 19 ta' Marzu, 2022, f'nofsillejl, sal-Ħadd, 20 ta' Marzu, 2022, f'nofsillejl, minn Triq id-Daħla ta' San Tumas, Triq Xeħt il-Forom u Triq il-Ġiebja Rumana.

Mis-Sibt, 26 ta' Marzu, 2022, f'nofsillejl, sal-Ħadd, 27 ta' Marzu, 2022, f'nofsillejl, minn Triq Joe Attard, Triq Sant'Anġlu, Triq San Luċjan, Triq it-Tagħlim, Triq Santa Katarina, Triq Antonio Micallef, Triq l-Ispirtu s-Santu, Triq il-Kunċizzjoni, Triq Luqa Briffa, Triq San Piju X, Triq Beland u Triq Dellimara.

Ħal Għaxaq

Mis-Sibt, 19 ta' Marzu, 2022, f'nofsillejl, sal-Ħadd, 20 ta' Marzu, 2022, f'nofsillejl, minn Triq il-Pitirross.

Mis-Sibt, 26 ta' Marzu, 2022, f'nofsillejl, sal-Ħadd, 27 ta' Marzu, 2022, f'nofsillejl, minn Triq il-Gudja, Triq iċ-Ċeppun and Triq il-Gardell.

Marsaxlokk

Mis-Sibt, 26 ta' Marzu, 2022, f'nofsillejl, sal-Ħadd, 27 ta' Marzu, 2022, f'nofsillejl, minn Triq San Franġisk, Triq tax-Xrerriek u Triq Lepanto.

19th March, 2022, at midnight, through road leading to San Vinċenz De Paule and the parking area.

All traffic movement (transit or parking) is prohibited from Friday, 25th March, 2022, at 11.00 p.m. till Saturday, 26th March, 2022, at midnight, through Triq Sant'Andrija, Triq Sir Ugo Mifsud and Triq l-Iskola.

Santa Luċija

All traffic movement (transit or parking) is prohibited from Friday, 25th March, 2022, at 11.00 p.m. till Saturday, 26th March, 2022, at midnight, through Triq il-Fortizza, Triq Kaħwiela and Triq De Hosa.

Vehicles found in contravention to the order of this notice will be liable to be towed.

8th March, 2022

POLICE NOTICE

No. 17

In virtue of Article 52(1) of the Traffic Regulation Ordinance (Cap. 65), the Commissioner of Police hereby notifies that the transit of vehicles from the streets mentioned hereunder will be suspended on the dates and times indicated.

Żejtun

From Saturday, 19th March, 2022, at midnight, till Sunday, 20th March, 2022, at midnight, through Triq id-Daħla ta' San Tumas, Triq Xeħt il-Forom and Triq il-Ġiebja Rumana.

From Saturday, 26th March, 2022, at midnight, till Sunday, 27th March, 2022, at midnight, through Triq Joe Attard, Triq Sant'Anġlu, Triq San Luċjan, Triq it-Tagħlim, Triq Santa Katarina, Triq Antonio Micallef, Triq l-Ispirtu s-Santu, Triq il-Kunċizzjoni, Triq Luqa Briffa, Triq San Piju X, Triq Beland and Triq Dellimara.

Ħal Għaxaq

From Saturday, 19th March, 2022, at midnight, till Sunday, 20th March, 2022, at midnight, through Triq il-Pitirross.

From Saturday, 26th March, 2022, at midnight, till Sunday, 27th March, 2022, at midnight, through Triq il-Gudja, Triq iċ-Ċeppun and Triq il-Gardell.

Marsaxlokk

From Saturday, 26th March, 2022, at midnight, till Sunday, 27th March, 2022, at midnight, through Triq San Franġisk, Triq tax-Xrerriek and Triq Lepanto.

Il-Gudja

Mis-Sibt, 26 ta' Marzu, 2022, f'nofsillejl, sal-Ħadd, 27 ta' Marzu, 2022, f'nofsillejl, minn Triq San Mark u Triq il-Magħsar.

Birżebbuġa

Mis-Sibt, 26 ta' Marzu, 2022, f'nofsillejl, sal-Ħadd, 27 ta' Marzu, 2022, f'nofsillejl, minn Triq San Mikiel, Triq San Pietru u Trejqet l-Iskola.

L-Imqabba

Mis-Sibt, 26 ta' Marzu, 2022, f'nofsillejl, sal-Ħadd, 27 ta' Marzu, 2022, f'nofsillejl, minn Triq il-Belt Valletta u Triq il-Karmnu kantuniera ma' Triq San Bażilju u Triq il-Fjuri.

Ħal Kirkop

Mis-Sibt, 26 ta' Marzu, 2022, f'nofsillejl, sal-Ħadd, 27 ta' Marzu, 2022, f'nofsillejl, minn Triq San Benedittu, Triq San Ġużepp u Triq il-Parroċċa.

Ħal Safi

Mis-Sibt, 26 ta' Marzu, 2022, f'nofsillejl, sal-Ħadd, 27 ta' Marzu, 2022, f'nofsillejl, minn Triq Dun Ġużepp Caruana u Triq il-Ħajt Ruman.

Ħal Far

Mis-Sibt, 26 ta' Marzu, 2022, f'nofsillejl, sal-Ħadd, 27 ta' Marzu, 2022, f'nofsillejl, mill-Assoċjazzjoni tat-Titjir tal-Mudelli tal-Ajruplani li tinsab f'JD Operators inkluż il-parkeġġi ta' JD Operators, Elbros PPB u Pillow Spaceframe u t-toroq mingħajr isem fl-istess inħawi.

Vetturi li jiksru l-ordni ta' dan l-avviż ikunu suġġetti li jiġu rmunkati.

It-8 ta' Marzu, 2022

TRANSPORT MALTA

Avviż lill-Baħħara Nru. 13 tal-2022

Live Firing Practice f'Pembroke Ranges - 16 sa 18 ta' Marzu 2022 - Sigħat Estiżi

Id-Direttorat tal-Portijiet u l-Yachting, Transport Malta, jgħarraf li b'żieda ma l-Avviż lill-Baħħara Nru 24 tal-2021, il-Forzi Armati ta' Malta se jagħmlu Live Firing Practice mill-Erbgħa, 16 ta' Marzu, 2022 mit-8.00 a.m. sal-Ġimgħa, 18 ta' Marzu, 2022 sa 11.59 p.m. Il-ħinijiet kollha huma

Gudja

From Saturday, 26th March, 2022, at midnight, till Sunday, 27th March, 2022, at midnight, through Triq San Mark and Triq il-Magħsar

Birżebbuġa

From Saturday, 26th March, 2022, at midnight, till Sunday, 27th March, 2022, at midnight, through Triq San Mikiel, Triq San Pietru and Trejqet l-Iskola.

Mqabba

From Saturday, 26th March, 2022, at midnight, till Sunday, 27th March, 2022, at midnight, through Triq il-Belt Valletta and Triq il-Karmnu corner with Triq San Bażilju and Triq il-Fjuri.

Ħal Kirkop

From Saturday, 26th March, 2022, at midnight, till Sunday, 27th March, 2022, at midnight, through Triq San Benedittu, Triq San Ġużepp and Triq il-Parroċċa.

Ħal Safi

From Saturday, 26th March, 2022, at midnight, till Sunday, 27th March, 2022, at midnight, through Triq Dun Ġużepp Caruana and Triq il-Ħajt Ruman.

Ħal Far

From Saturday, 26th March, 2022, at midnight, till Sunday, 27th March, 2022, at midnight, through Ħal Far Model Flying Association, situated across JD Operators including car parks of JD Operators, Elbros PPB and Pillow Spaceframe and all the roads with no name in the same whereabouts.

Any vehicles found parked in contravention to the order of this notice are liable to be towed away.

8th March, 2022

TRANSPORT MALTA

Notice to Mariners No. 13 of 2022

Live Firing Practice at Pembroke Ranges – 16th to 18th March 2022 - Extended Hours

The Ports and Yachting Directorate, Transport Malta, notifies that further to Notice to Mariners No. 24 of 2021, the Armed Forces of Malta will carry out Live Firing Practice from Wednesday, 16th March, 2022 at 8.00 a.m. to Friday 18th March 2022 at 11.59 p.m.. All times are

Ħin Lokali u l-Live Firing Practice se ssir matul il-ġurnata u l-lejl.

Iż-żona tal-eżerċizzju (LM-D6) hija delineata mis-settur ABC.

Mill-Pożizzjoni A

	Latitudni (T)	*Lonġitudni (L)*
A	35° 55'.540	014° 28'.320 (ċentru tas-settur fuq l-art)

raġġ ta' 4 mili Nawtiċi għal punti

B	35° 59'.460	014° 27'.150 u
C	35° 58'.290	014° 32'.190

Waqt il-Live Firing Practice se jittajru Bnadar Ħomor (daqs approssimattiv 2.5m x 2m) mil-limiti tax-xatt. Wara nżul ix-xemx il-Bnadar Ħomor se jiġu sostitwiti minn Dwal Aħmar. Żewġ bastimenti tas-sigurtà, li juru dwal blu li jteptep, se jitqiegħdu fuq kull naħa tal-limiti. Il-baħħara huma mwissija biex iżommu, bħala minimu, 4 mili Nawtiċi 'l barra mill-kosta meta jintlemħu l-bnadar, id-dwal aħmar jew il-bastimenti tas-sigurtà.

Barra minn hekk, kull struzzjoni mogħtija fuq VHF Channels 12 u/jew 16 minn Valletta Port Control (Valletta VTS) u l-Forzi Armati ta' Malta għandhom jiġu strettament osservati.

Charts affettwati: BA 2538, 2537, 194.

Pożizzjonijiet riferiti lil WGS 84 DAT

It-8 ta' Marzu, 2022

MINISTERU GĦALL-ANZJANI
U L-ANZJANITÀ ATTIVA

Lista ta' kuntratti tal-kwotazzjoni u direct orders mogħtija mill-Faċilità għal-kura fit-Tul San Vinċenz de Paul matul il-perjodu bejn l-1 ta' Jannar, 2021 u l-31 ta' Diċembru, 2021, ippubblikati skont ir-Regolament 111 (2) tar-Regolamenti dwar l-Akkwist Pubbliku L.S. 601.03.

It-8 ta' Marzu, 2022

Numru ta' Referenza tal-Kwotazzjoni *Quotation Reference Number*	Titlu tal-Kwotazzjoni/ Suġġett tal-Kwotazzjoni *Quotation Title/Subject of Quotation*	Data tal-Għotja *Award Date*	Isem tal-Kuntrattur *Contractor's Name*	Valur tal-Kuntratt Eskluża l-VAT *Contract Value Excl. VAT*
SVP 1379	Provision of Gardening Services	2.03.2021	Nicholas Mizzi Gardening Services and Water Transport	€10,000.00

Local Mean Time (LMT) and the firing practice will be carried out during daytime and night time.

The exercise area (LM-D6) is delineated by sector ABC.

From Position A

	Latitude (N)	*Longitude (E)*
A	35° 55'.540	014° 28'.320 (Centre point on land),

a radius of 4 Nautical miles to points

B	35° 59'.460	014° 27'.150 and
C	35° 58'.290	014° 32'.190

During the Live Firing Practice Red Flags (approximate size 2.5m x 2m) will be flown from the shore limits. After sunset the Red Flags will be replaced by Red Lights. Two safety vessels, exhibiting blue flashing lights, will be positioned on each side of the limits. Mariners are warned to keep, as a minimum, 4 Nautical miles off the coast when the flags, red lights or safety vessels are sighted.

Moreover, any instructions given on VHF Channels 12 and/or 16 by Valletta Port Control (Valletta VTS) and the Armed Forces of Malta are to be strictly observed.

Charts affected: BA 2538, 2537, 194.

Positions referred to WGS 84 DAT

8th March, 2022

MINISTRY FOR SENIOR CITIZENS
AND ACTIVE AGEING

List of quotation and direct order contracts awarded by Saint Vincent de Paul Long Term Care Facility during the period between 1st January, 2021 and 31st December, 2021, published in terms of Regulation 111(2) of the Public Procurement Regulations S.L. 601.03

8th March, 2022

Numru ta' Referenza tal-Kwotazzjoni *Quotation Reference Number*	Titlu tal-Kwotazzjoni/ Suġġett tal-Kwotazzjoni *Quotation Title/Subject of Quotation*	Data tal-Għotja *Award Date*	Isem tal-Kuntrattur *Contractor's Name*	Valur tal-Kuntratt Eskluża l-VAT *Contract Value Excl. VAT*
SVP 1449	Provision of Architectural Services for Dementia Friendly Garden	22.03.2021	CreateIt Studio Ltd	€10,000.00
SVP 1452	Supply and delivery of Tilt in Space Wheelchairs	29.07.2021	Unicare Ltd	€9,440.00
SVP 1430	Supply, replacement and installation of a new Manifold for Oxygen Plant Room to Padre Pio Block	19.10.2021	Tektraco Ltd	€9,900.00
SVP 1519	Provision of Audiometry Services	9.12.2021	CDeg	€10,000.00
SVP 1524	Chlorination of Hot and Cold Water Systems of the Blocks	20.12.2021	Sustech Consulting	€9,302.50

Numru ta' Referenza tad-Direct Order *Direct Order Reference Number*	Titlu tad-Direct Order/Suġġett tad-Direct Order *Direct Order Title/Subject of Direct Order*	Data tal-Għotja *Award Date*	Isem tal-Kuntrattur *Contractor's Name*	Valur tal-Kuntratt Eskluża l-VAT *Contract Value Excl. VAT*
100/18/28	Provision of 10 Plasmair Hepa Filters	10.03.2021	Associated Equipment Ltd	€86,471.55
100/18/28	Three Year Pilot Project for 3rd Party WiFi Solution to be used by residents	7.04.2021	Go Plc	€15,214.00
100/18/28	Purchase of Qty 7 Vein Illuminators	8.04.2021	Unicare Ltd	€32,033.00
100/18/29	Electrical Supply Cable for the New Electrical Room to the Ruzar Briffa Phase 2 Plant Room	10.05.2021	ESS Ltd	€11,857.00
100/2021/11	Urgent Construction and repair Works of old Rubble Wall at Cat Cafe carpark	1.11.2021	SS Building	€38,720.00
100/18/28	Urgent works for the Reinforcing of wall at Saint Vincent de Paul Long Term Care Facility Carparks	24.11.2021	Johann Farrugia	€24,739.65

KUNSILL LOKALI ĦAL GĦARGĦUR

Sospensjoni tat-Traffiku u Parkeġġ

Il-Kunsill Lokali Ħal Għargħur jgħarraf li nhar il-Ħamis, 10 ta' Marzu, 2021, mid-9.00 a.m. sa nofsillejl, Triq Emmanuel Perren, parti minn Vjal ir-Repubblika u Triq Karmnu Zarb se jkunu magħluqa għat-traffiku. Ħadd ma jista' jipparkja f'din il-ġurnata matul dawn il-ħinijiet.

It-8 ta' Marzu, 2022

ĦAL GĦARGĦUR LOCAL COUNCIL

Traffic and Parking Suspension

The Ħal Għargħur Local Council notifies that on Thursday, 10th March, 2022, from 9.00 a.m. till midnight, Triq Emmanuel Perren, part of Vjal ir-Repubblika and Triq Karmnu Zarb will be closed for traffic. Parking of vehices is not allowed on this day during these times.

8th March, 2022

KUNSILL LOKALI ĦAL GĦARGĦUR

Sospensjoni tat-Traffiku u Parkeġġ

Il-Kunsill Lokali Ħal Għargħur jgħarraf li nhar il-Ħamis, 10 ta' Marzu, 2021, mid-9.30 a.m. sal-4.00 p.m., Triq il-Kbira se tkun magħluqa għat-traffiku. Ħadd ma jista' jipparkja f'din il-ġurnata matul dawn il-ħinijiet.

It-8 ta' Marzu, 2022

AWTORITÀ TAL-ARTIJIET

L-Uffiċjal Kap Eżekuttiv, Awtorità tal-Artijiet, jgħarraf li:

Offerti ssiġillati għall-avviżi li ġejjin għandhom jintefgħu fil-Kaxxa taL-offerti tal-Awtorità tal-Artijiet, Berġa tal-Baviera, Il-Belt Valletta, sal-10.00 a.m. tal-Ħamis, 10 ta' Marzu, 2022.

Avviż Nru. 14. Għotja b'ċens perpetwu revedibbli ta' Sit tale quale biex jintuża esklussivament għal skop ta' ġnien fi Triq l-Għeriexem, Ir-Rabat, Malta, kif muri bl-aħmar fuq il-pjanta P.D.85_2002_A. L-ebda tip ta' skavar ma hu permess inkluż bjar. Irid jiżdied il-livell tal-ħamrija mill-anqas b'sittin (60) ċentimetru. Dan iċ-ċens se jiġi rivedut wara ħmistax-il (15) sena u jrid jiġi mifdi minnufih wara din ir-reviżjoni. L-offerti għandhom ikunu akkumpanjati b'bid-bond għall-ammont ta' €12,429 kif stipulat fil-kundizzjonijiet tal-offerta. Offerti anqas mill-ammont ta' erbat elef u mija u tlieta u erbgħin ewro (€4,143) fis-sena ma jiġux ikkunsidrati. Din l-offerta tista' tkun suġġetta għal dritt magħruf bħala dritt tal-ewwel rifjut skont artikolu Nru. 32 tal-Kapitolu Nru. 573 tal-Liġijiet ta' Malta. Irid isir ħlas ta' €50 għad-dokumenti tal-offerta.

Avviż Nru. 15. Bejgħ tale quale ta' sit li jifforma parti minn fond f'Nru. 66, Triq il-Kabiri kantuniera ma' Triq Nazzareno Sammut, Il-Qrendi, kif muri bl-aħmar u bid-dettalji kollha fuq il-pjanta P.D.2012_625_A_2_A. L-offerti għandhom ikunu akkumpanjati b'bid-bond għall-ammont ta' €4,759 kif stipulat fil-kundizzjonijiet tal-offerta. Offerti anqas mill-ammont ta' sebgħa u erbgħin elf u ħames mija u tmienja u sittin ewro (€47,568) ma jiġux ikkunsidrati. Din l-offerta tista' tkun suġġetta għal dritt magħruf bħala dritt tal-ewwel rifjut skont artikolu Nru. 32 tal-Kapitolu Nru. 573 tal-Liġijiet ta' Malta. Irid isir il-ħlas ta' €50 għad-dokumenti tal-offerta.

Avviż Nru. 16. Bejgħ tale quale ta' sit li jifforma parti minn fond f'Nru. 1 u parti minn żewġ (2) garaxxijiet bla numru fi Triq il-Kabiri kantuniera ma' Triq Nazzareno Sammut, Il-Qrendi, kif muri bl-aħmar u bid-dettalji kollha fuq il-pjanta P.D.2012_625_A_1_A L-offerti għandhom

ĦAL GĦARGĦUR LOCAL COUNCIL

Traffic and Parking Suspension

The Ħal Għargħur Local Council notifies that on Thursday, 10th March, 2022, from 9.30 a.m. till 4.00 p.m., Triq il-Kbira will be closed for traffic. Parking of vehices is not allowed on this day during these times.

8th March, 2022

LANDS AUTHORITY

The Chief Executive Officer, Lands Authority, notifies that:

Sealed tenders in respect of the following advertisements have to be deposited in the Tender Box at the Lands Authority, Auberge de Baviere, Valletta, by 10.00 a.m. on Thursday, 10th March, 2022.

Advt No. 14. Grant on a perpetual revisable emphyteusis of a Site tale quale to be used exclusively for gardening purposes at Triq Għeriexem, Rabat , Malta, as shown edged in red on the plan P.D.85_2002_A. Excavations including wells are not permitted. The level of the soil must be increased by at least sixty (60) centimeters. This emphyteusis will be revised after fifteen (15) years and must be redeemed immediately thereafter. Tenders are to be accompanied by a bid-bond for an amount of €12,429 as stipulated in the tender conditions. Offers below the amount of four thousand and one hundred and forty-three euro (€4,143) per annum will not be considered. This tender may be subject to the right known as the right of first refusal as per article No. 32 of Chapter No. 573 of the Laws of Malta. A fee of €50 will be charged for the tender documents.

Advt No. 15. Sale tale quale of a site which forms part of the premises at No. 66, Triq il-Kabiri cornering with Triq Nazzareno Sammut, Qrendi, as shown edged in red and in full detail on the plan P.D.2012_625_A_2_A. Tenders are to be accompanied by a bid-bond for an amount of €4,759 as stipulated in the tender conditions. Offers below the amount of forty-seven thousand and five hundred and sixty-eight euro (€47,568) will not be considered. This tender may be subject to the right known as the right of first refusal as per article No. 32 of Chapter No. 573 of the Laws of Malta. A fee of €50 will be charged for the tender documents.

Advt No. 16. Sale tale quale of a site which forms part of the premises at No. 1 and part of two (2) garages without number in Triq il-Kabiri cornering with Triq Nazzareno Sammut, Qrendi, as shown edged in red and in full detail on the plan P.D.2012_625_A_1_A. Tenders are to be

ikunu akkumpanjati b'bid-bond għall-ammont ta' €8,689 kif stipulat fil-kundizzjonijiet tal-offerta. Offerti anqas mill-ammont ta' sitta u tmenin elf u tmien mija u tmienja u tmenin ewro (€86,888) ma jiġux ikkunsidrati. Din l-offerta tista' tkun suġġetta għal dritt magħruf bħala dritt tal-ewwel rifjut skont artikolu Nru. 32 tal-Kapitolu Nru. 573 tal-Liġijiet ta' Malta. Irid isir il-ħlas ta' €50 għad-dokumenti tal-offerta.

Avviż Nru. 17. Bejgħ tale quale ta' sit li jifforma parti minn garaxx bla numru fi Triq il-Kabiri, Il-Qrendi, kif muri bl-aħmar u bid-dettalji kollha fuq il-pjanta P.D.2012_625_A_3_A. L-offerti għandhom ikunu akkumpanjati b'bid-bond għall-ammont ta' €1,000 kif stipulat fil-kundizzjonijiet tal-offerta. Offerti anqas mill-ammont ta' erbat elef u tmien mija u disgħa u ħamsin ewro (€4,859) ma jiġux ikkunsidrati. Din l-offerta tista' tkun suġġetta għal dritt magħruf bħala dritt tal-ewwel rifjut skont artikolu Nru. 32 tal-Kapitolu Nru. 573 tal-Liġijiet ta' Malta. Irid isir il-ħlas ta' €50 għad-dokumenti tal-offerta.

Avviż Nru. 18. Bejgħ tale quale ta' sit li jifforma parti minn tliet (3) garaxxijiet bla numru fi Triq il-Kabiri kantuniera ma' Triq Nazzarenu Sammut, Il-Qrendi, kif muri bl-aħmar u bid-dettalji kollha fuq il-pjanta P.D.2012_625_A_4_A L-offerti għandhom ikunu akkumpanjati b'bid-bond għall-ammont ta' €1,720 kif stipulat fil-kundizzjonijiet tal-offerta. Offerti anqas mill-ammont ta' sbatax-il elf u mitejn ewro (€17,200) ma jiġux ikkunsidrati. Din l-offerta tista' tkun suġġetta għal dritt magħruf bħala dritt tal-ewwel rifjut skont artikolu Nru. 32 tal-Kapitolu Nru. 573 tal-Liġijiet ta' Malta. Irid isir il-ħlas ta' €50 għad-dokumenti tal-offerta.

Avviż Nru. 19. Bejgħ tale quale ta' Sit fi Triq id-Dejma kantuniera ma' Triq il-Qasam Industrijali, Il-Fgura, kif muri bl-aħmar u mmarkat bl-ittra 'A' fuq il-pjanta P.D.310_73_51_1. L-offerti għandhom ikunu akkumpanjati b'bid-bond għall-ammont ta' €50,000 kif stipulat fil-kundizzjonijiet tal-offerta. Offerti anqas mill-ammont ta' miljun u tmienja u tmenin elf ewro (€1,880,000) ma jiġux ikkunsidrati. Din l-offerta tista' tkun suġġetta għal dritt magħruf bħala dritt tal-ewwel rifjut skont artikolu Nru. 32 tal-Kapitolu Nru. 573 tal-Liġijiet ta' Malta. Irid isir il-ħlas ta' €50 għad-dokumenti tal-offerta.

Avviż Nru. 20 Bejgħ tale quale ta' sit fi Triq id-Dejma kantuniera ma' Triq il-Qasam Industrijali, Il-Fgura, kif muri bl-aħmar u mmarkat bl-ittra 'B' fuq il-pjanta P.D.310_73_51_1. L-offerti għandhom ikunu akkumpanjati b'bid-bond għall-ammont ta' €50,000 kif stipulat fil-kundizzjonijiet tal-offerta. Offerti anqas mill-ammont ta' erba' miljuni u mija u sitta u tletin elf u sitt mitt ewro (€4,136,600) ma jiġux ikkunsidrati. Din l-offerta tista' tkun suġġetta għal dritt magħruf bħala dritt tal-ewwel rifjut skont

accompanied by a bid-bond for an amount of €8,689 as stipulated in the tender conditions. Offers below the amount of eighty-six thousand and eight hundred and eighty-eight euro (€86,888) will not be considered. This tender may be subject to the right known as the right of first refusal as per article No. 32 of Chapter No. 573 of the Laws of Malta. A fee of €50 will be charged for the tender document.

Advt No. 17. Sale tale quale of a site which forms part of a garage without number in Triq il-Kabiri, Qrendi, as shown edged in red and in full detail on the plan P.D.2012_625_A_3_A. Tenders are to be accompanied by a bid-bond for an amount of €1,000 as stipulated in the tender conditions. Offers below the amount of four thousand and eight hundred and fifty-nine euro (€4,859) will not be considered. This tender may be subject to the right known as the right of first refusal as per article No. 32 of Chapter No. 573 of the Laws of Malta. A fee of €50 will be charged for the tender document.

Advt No. 18.Sale tale quale of a site which forms part of three (3) garages without number in Triq il-Kabiri cornering with Triq Nazzarenu Sammut, Qrendi, as shown edged in red and in full detail on the plan P.D.2012_625_A_4_A. Tenders are to be accompanied by a bid-bond for an amount of €1,720 as stipulated in the tender conditions. Offers below the amount of seventeen thousand and two hundred euro (€17,200) will not be considered. This tender may be subject to the right known as the right of first refusal as per article No. 32 of Chapter No. 573 of the Laws of Malta. A fee of €50 will be charged for the tender document.

Advt No. 19. Sale tale quale of a site at Triq id-Dejma cornering with Triq il-Qasam Industrijali, Fgura, as shown edged in red and marked letter 'A' on the plan P.D.310_73_51_1. Tenders are to be accompanied by a bid-bond for an amount of €50,000 as stipulated in the tender conditions. Offers below the amount of one million and eight hundred and eighty thousand euro (€1,880,000) will not be considered. This tender may be subject to the right known as the right of first refusal as per article No. 32 of Chapter No. 573 of the Laws of Malta. A fee of €50 will be charged for the tender document.

Advt No. 20. Sale tale quale of a site at Triq id-Dejma cornering with Triq il-Qasam Industrijali, Fgura, as shown edged in red and marked letter 'B' on the plan P.D.310_73_51_1. Tenders are to be accompanied by a bid-bond for an amount of €50,000 as stipulated in the tender conditions. Offers below the amount of four million and one hundred and thirty-six thousand and six hundred euro (€4,136,600) will not be considered. This tender may be subject to the right known as the right of first refusal as per

artikolu Nru. 32 tal-Kapitolu Nru. 573 tal-Liġijiet ta' Malta. Irid isir il-ħlas ta' €50 għad-dokumenti tal-offerta.

Avviż Nru. 21. Bejgħ tale quale ta' sit fi Triq Għar-Ram, Ħaż-Żebbuġ, muri bl-aħmar u mmarkat bl-ittra 'A' fuq pjanta P.D.2011_329_A. Is-sit immarkat bl-ittra 'B' fuq l-istess pjanta P.D.2011_329_A huwa mill-għoli ta' erbatax-il (14) filata 'l fuq li jiġi fuq Substation tal-Enemalta. Jekk l-arja ta' Sit 'B' tinbena, fuq il-bejt il-ġdid iridu jiġu pprovduti xaftijiet tal-ventilazzjoni. L-offerti għandhom ikunu akkumpanjati b'bid-bond għall-ammont ta' €50,000 kif stipulat fil-kundizzjonijiet tal-offerta. Offerti anqas mill-ammont ta' miljun u ħames mija u ħamsa u ħamsin elf u ħames mija u ħamsa u għoxrin ewro (€1,555,525) ma jiġux ikkunsidrati. Din l-offerta tista' tkun suġġetta għal dritt magħruf bħala dritt tal-ewwel rifjut skont artikolu Nru. 32 tal-Kapitolu Nru. 573 tal-Liġijiet ta' Malta. Irid isir ħlas ta' €50 għad-dokumenti tal-offerta.

Avviż Nru. 22. Kiri għall-perjodu ta' ħmistax-il (15) sena għal skopijiet kummerċjali tal-Fond tale quale f'Nru. 233, Triq San Pawl, Il-Belt Valletta, kif muri l-aħmar fuq il-pjanta P.D.2018_0467. L-offerti għandhom ikunu akkumpanjati b'bid-bond għall-ammont ta' €28,590 kif stipulat fil-kundizzjonijiet tal-offerta. Offerti anqas mill-ammont ta' disat elef u ħames mija u tletin ewro (€9,530) fis-sena ma jiġux ikkunsidrati. Din l-offerta tista' tkun suġġetta għal dritt magħruf bħala dritt tal-ewwel rifjut skont artikolu Nru. 32 tal-Kapitolu Nru. 573 tal-Liġijiet ta' Malta. Irid isir ħlas ta' €50 għad-dokumenti tal-offerta.

Avviż Nru. 23. Kiri, tale quale minn sena għal sena, għal skop ta' agrikultura, ta' sit f'Ta' Jona magħruf bħala Ta' Kapparrat fil-limiti tal-Għasri, muri bl-aħmar fuq il-pjanta P.D.2019_0441. L-offerenti għandhom ikunu persuni li huma rreġistrati bħala bdiewa full-time jew part-time, skont ċertifikat maħruġ mid-Dipartiment tal-Agrikoltura li għandu jiġi sottomess mad-dokument tal-offerta jew studenti li temmew b'suċċess kors akkademiku fi studji agrikoli fil-ħames snin preċedenti mid-dħul fis-seħħ tal-Avviż Legali Nru. 573.06 li għandhom jissottomettu kopja taċ-ċertifikat rilevanti mal-offerta tagħhom. L-offerti għandhom ikunu akkumpanjati b'bid-bond għall-ammont ta' €1,000 kif stipulat fil-kundizzjonijiet tal-offerta. Offerti anqas mill-ammont ta' sitta u sittin ewro u ħamsa u sebgħin ċenteżmu (€66.75) fis-sena ma jiġux ikkunsidrati Din l-offerta tista' tkun suġġetta għal dritt magħruf bħala dritt tal-ewwel rifjut skont artikolu Nru. 32 tal-Kapitolu Nru. 573 tal-Liġijiet ta' Malta. Irid isir il-ħlas ta' €50 għad-dokumenti tal-offerta.

Avviż Nru. 24. Kiri għall-perjodu ta' ħmistax-il (15) sena ta' fond tale quale li jikkonsisti f'garaxx u kamra f'Nri 49/51, Triq San Anton, Ħ'Attard, kif muri bl-aħmar fuq il-pjanta L.D.220/85. L-arja mhijiex inkluża ma' din l-offerta. Dan

article No. 32 of Chapter No. 573 of the Laws of Malta. A fee of €50 will be charged for the tender document.

Advt No. 21. Sale tale quale of a site at Triq Għar-Ram, Ħaż-Żebbuġ, shown edged in red and marked letter 'A' on plan P.D.2011_329_A. The site marked letter 'B' on the same plan P.D.2011_329_A is from the height of fourteen (14) courses (filati) upwards which is on top of an Enemalta Substation. If the area on site 'B' is built, ventilation shafts must be provided on the new roof. Tenders are to be accompanied by a bid-bond for an amount of €50,000 as stipulated in the tender conditions. Offers below the amount of one million and five hundred and fifty-five thousand and five hundred and twenty-five euro (€1,555,525) will not be considered. This tender may be subject to the right known as the right of first refusal as per article No. 32 of Chapter No. 573 of the Laws of Malta. A fee of €50 will be charged for the tender document.

Advt No. 22. Lease for a period of fifteen (15) years for commercial purposes of the premises tale quale at No. 233 Triq San Pawl, Valletta, as shown edged in red on the plan P.D. 2018_0467. Tenders are to be accompanied by a bid-bond for an amount of €28,590 as stipulated in the tender conditions. Offers below the amount of nine thousand and five hundred and thirty euro (€9,530) per annum will not be considered. This tender may be subject to the right known as the right of first refusal as per article No. 32 of Chapter No. 573 of the Laws of Malta. A fee of €50 will be charged for the tender document.

Advt No. 23. Lease tale quale, on a year to year basis, for agricultural purposes, of a site at Ta' Jona known as Ta' Kapparrat in the limits of Għasri, shown edged in red on the plan P.D.2019_0441. The bidders must be either full-time or part-time farmers, who have to submit a certificate, issued by the Department of Agriculture with the tender document or students who have completed successfully an academic course relating to agriculture within the previous five years prior to the introduction of Legal Notice No. 573.06 who have to submit a copy of the relevant certificate also with the tender documents. Tenders are to be accompanied by a bid-bond for an amount of €1,000 as stipulated in the tender conditions. Offers below the amount of sixty-six euro and seventy-five cents (€66.75) per annum will not be considered. This tender may be subject to the right known as the right of first refusal as per article No. 32 of Chapter No. 573 of the Laws of Malta. A fee of €50 will be charged for the tender document.

Advt No. 24. Lease for a period of fifteen (15) years of the Premises tale quale consisting of a garage and a room at Nos 49/51, Triq San Anton, Ħ'Attard, as shown edged in red on the plan L.D.220/85. The airspace is not included with

il-fond huwa fl-istat li jinsab fih inklużi xi difetti li jista' jkun hemm moħbija. L-offerti għandhom ikunu akkumpanjati b'bid-bond għall-ammont ta' €18,300 kif stipulat fil-kundizzjonijiet tal-offerta. Offerti anqas mill-ammont ta' sitt elef u mitt ewro (€6,100) fis-sena ma jiġux ikkunsidrati. Din l-offerta tista' tkun suġġetta għal dritt magħruf bħala dritt tal-ewwel rifjut skont artikolu Nru. 32 tal-Kapitolu Nru. 573 tal-Liġijiet ta' Malta. Irid isir ħlas ta' €50 għad-dokumenti tal-offerta.

Offerti ssiġillati għall-avviżi li ġejjin għandhom jintefgħu fil-kaxxa taL-offerti tal-Awtorità tal-Artijiet, Berġa tal-Baviera, Il-Belt Valletta, sal-10.00 a.m. tal-Ħamis, 17 ta' Marzu, 2022.

Avviż Nru. 25. Bejgħ tale quale ta' sit li jifforma parti mill-parti ta' quddiem tal-Fond bl-isem ta' 'Thornbirds', Triq il-Wileg, Il-Qala, Għawdex, kif muri bl-aħmar fuq il-pjanta P.D. 2021_0646. L-offerti għandhom ikunu akkumpanjati b'bid-bond għall-ammont ta' €5,273 kif stipulat fil-kundizzjonijiet tal-offerta. Offerti anqas mill-ammont ta' tnejn u ħamsin elf u seba' mija u tletin ewro (€52,730) ma jiġux ikkunsidrati. Din l-offerta tista' tkun suġġetta għal dritt magħruf bħala dritt tal-ewwel rifjut skont artikolu Nru. 32 tal-Kapitolu Nru. 573 tal-Liġijiet ta' Malta. Irid isir ħlas ta' €50 għad-dokumenti tal-offerta.

Avviż Nru. 26. Kiri, għall-perjodu li fadal tal-kirja preżenti li jintemm fid-19 ta' Ġunju, 2029, tal-fond kummerċjali vojt f'City Gate Arcades, Il-Belt Valletta, kif muri bl-aħmar fuq il-pjanta P.D.2014_281. Il-kerrej preżenti ma jridx jibqa' fil-kirja u terz interessat lest li jidħol għar-rimanenti perjodu ta' din il-kirja. L-offerti għandhom ikunu akkumpanjati b'bid-bond għall-ammont ta' €18,840 kif stipulat fil-kundizzjonijiet tal-offerta. Offerti anqas mill-ammont ta' sitt elef u mitejn u tmenin ewro (€6,280) fis-sena ma jiġux ikkunsidrati. Din l-offerta tista' tkun suġġetta għal dritt magħruf bħala dritt tal-ewwel rifjut skont artikolu Nru. 32 tal-Kapitolu Nru. 573 tal-Liġijiet ta' Malta. Irid isir ħlas ta' €50 għad-dokumenti tal-offerta.

Avviż Nru. 28. Bejgħ tale quale ta' sit fuq in-naħa ta' wara ta' fond fi Plot Nru. 21, Nru. 158, 'Petite Fleur', Triq Monsinjur Mikiel Azzopardi, Is-Siġġiewi, kif muri bl-isfar fuq il-pjanta L.D.159/82/6. L-offerti għandhom ikunu akkumpanjati b'bid-bond għall-ammont ta' €1,000 kif stipulat fil-kundizzjonijiet tal-offerta. Offerti anqas mill-ammont ta' sitt elef u tmien mitt ewro (€6,800) ma jiġux ikkunsidrati. Din l-offerta tista' tkun suġġetta għal dritt magħruf bħala dritt tal-ewwel rifjut skont artikolu Nru. 32 tal-Kapitolu Nru. 573 tal-Liġijiet ta' Malta. Irid isir ħlas ta' €50 għad-dokumenti tal-offerta.

Avviż Nru. 29. Għotja b'ċens perpetwu revedibbli ta' sit tale quale fuq in-naħa ta' wara tal-fond f'Nru. 91, 'Tamarisk',

this tender. This premises is in its present state including any latent defects. Tenders are to be accompanied by a bid-bond for an amount of €18,300 as stipulated in the tender conditions. Offers below the amount of six thousand and one hundred euro (€6,100) per annum will not be considered. This tender may be subject to the right known as the right of first refusal as per article No. 32 of Chapter No. 573 of the Laws of Malta. A fee of €50 will be charged for the tender document.

Sealed tenders in respect of the following advertisements have to be deposited in the Tender Box at the Lands Authority, Auberge de Baviere, Valletta, by 10.00 a.m. on Thursday, 17th March, 2022.

Advt No. 25. Sale tale quale of a site which forms part of the front of the Premises with the name of 'Thornbirds', Triq il-Wileg, Qala, Gozo, as shown edged in red on the plan P.D. 2021_0646. Tenders are to be accompanied by a bid-bond for the amount of €5,273 as stipulated in the tender conditions. Offers below the amount of fifty-two thousand and seven hundred and thirty euro (€52,730) will not be considered. This tender may be subject to the right known as the right of first refusal as per article No. 32 of Chapter No. 573 of the Laws of Malta. A fee of €50 will be charged for the tender documents.

Advt No. 26. Lease, for the remaining period of the present lease which ends on the 19th June, 2029, of the bare commercial premises at City Gate Arcades, Valletta as shown edged in red on plan P.D.2014_281. The present tenant does not want to remain in the lease and an interested third party is ready to assume the remaining term of this lease. Tenders are to be accompanied by a bid-bond for an amount of €18,840 as stipulated in the tender conditions. Offers below the amount of six thousand and two hundred and eighty euro (€6,280) per annum will not be considered. This tender may be subject to the right known as the right of first refusal as per article No. 32 of Chapter No. 573 of the Laws of Malta. A fee of €50 will be charged for the tender documents.

Advt No. 28. Sale tale quale of a site at the back of the premises at Plot No. 21, No. 158, 'Petite Fleur', Triq Monsinjur Mikiel Azzopardi, Siġġiewi, as shown edged in yellow on the plan L.D.159/82/6. Tenders are to be accompanied by a bid-bond for an amount of €1,000 as stipulated in the tender conditions. Offers below the amount of six thousand and eight hundred euro (€6,800) will not be considered. This tender may be subject to the right known as the right of first refusal as per article No. 32 of Chapter No. 573 of the Laws of Malta. A fee of €50 will be charged for the tender documents.

Advt No. 29. Grant on a perpetual revisable emphyteusis of a site tale quale at the back of the premises at No. 90,

Triq il-Friefet, Marsaskala, kif muri bl-aħmar fuq il-pjanta P.D.2021_0311. Dan is-sit mhuwiex aċċessibbli mit-triq. Dan iċ-ċens irid jiġi mifdi fl-ewwel ħmistax-il (15) sena wara reviżjoni skont ir-rata tal-inflazzjoni. L-offerti għandhom ikunu akkumpanjati b'bid-bond għall-ammont ta' €1,000 kif stipulat fil-kundizzjonijiet tal-offerta. Offerti anqas mill-ammont ta' mitejn u disgħa u ħamsin ewro (€259) fis-sena ma jiġux ikkunsidrati. Din l-offerta tista' tkun suġġetta għal dritt magħruf bħala dritt tal-ewwel rifjut skont artikolu Nru. 32 tal-Kapitolu Nru. 573 tal-Liġijiet ta' Malta. Irid isir ħlas ta' €50 għad-dokumenti tal-offerta.

Avviż Nru. 30. Għotja b'ċens perpetwu revedibbli tal-fond tale quale fl-istat li jinsab fih inkluż xi difetti li jista' jkun hemm moħbija f'Nru. 156, Triq il-Wied tal-Imsida, L-Imsida, kif muri bl-aħmar fuq il-pjanta P.D.2010_890_1. Dan iċ-ċens irid jiġi mifdi fl-ewwel ħmistax-il (15) sena wara reviżjoni skont ir-rata tal-inflazzjoni. L-offerti għandhom ikunu akkumpanjati b'bid-bond għall-ammont ta' €7,920 kif stipulat fil-kundizzjonijiet tal-offerta. Offerti anqas mill-ammont ta' elfejn u sitt mija u erbgħin ewro (€2,640) fis-sena ma jiġux ikkunsidrati. Din l-offerta tista' tkun suġġetta għal dritt magħruf bħala dritt tal-ewwel rifjut skont artikolu Nru. 32 tal-Kapitolu Nru. 573 tal-Liġijiet ta' Malta. Irid isir ħlas ta' €50 għad-dokumenti tal-offerta.

Avviż Nru. 31. Għotja b'ċens perpetwu revedibbli ta' sit biex jintuża għal skop ta' ġnien tale quale fi Triq il-Palazz l-Aħmar kantuniera ma Triq il-Batterija, Santa Venera, kif muri bl-aħmar fuq il-pjanta P.D.235_81_1_A. Dan iċ-ċens irid jiġi mifdi fl-ewwel ħmistax-il (15) sena wara reviżjoni skont ir-rata tal-inflazzjoni. L-offerti għandhom ikunu akkumpanjati b'bid-bond għall-ammont ta' €6,352 kif stipulat fil-kundizzjonijiet tal-offerta. Offerti anqas mill-ammont ta' elfejn u mija u sbatax ewro (€2,117) fis-sena ma jiġux ikkunsidrati. Din l-offerta tista' tkun suġġetta għal dritt magħruf bħala dritt tal-ewwel rifjut skont artikolu Nru. 32 tal-Kapitolu Nru. 573 tal-Liġijiet ta' Malta. Irid isir ħlas ta' €50 għad-dokumenti tal-offerta.

Offerti ssiġillati għall-avviżi li ġejjin għandhom jintefgħu fil-kaxxa tal-offerti tal-Awtorità tal-Artijiet, Berġa tal-Baviera, Il-Belt Valletta, sal-10.00 a.m. tal-Ħamis, 24 ta' Marzu, 2022.

Avviż Nru. 32 Kiri, għall-perjodu li fadal tal-kirja preżenti li jintemm fil-31 ta' Mejju, 2028, tal-ħanut vojt f'Nru. 3 (qabel Nru. 1) Triq il-Barrieri, Ħal Kirkop, kif muri bl-aħmar u mmarkat Nru. 3 fuq il-pjanta P.D.48_83_13_1. Il-kerrej preżenti ma jridx jibqa' fil-kirja u terz interessat lest li jidħol għar-rimanenti perjodu ta' din il-kirja. L-offerti għandhom ikunu akkumpanjati b'bid-bond għall-ammont ta' €4,075 kif stipulat fil-kundizzjonijiet tal-offerta. Offerti anqas mill-

'Tamarisk', Triq il-Friefet, Marsaskala, as shown edged in red on the plan P.D.2021_0311. This site is not accessible from the street. This emphyteusis must be redeemed within the first fifteen (15) years after a revision according to the rate of inflation.. Tenders are to be accompanied by a bid-bond for an amount of €1,000 as stipulated in the tender conditions. Offers below the amount of two hundred and fifty-nine euro (€259) per annum will not be considered. This tender may be subject to the right known as the right of first refusal as per article No. 32 of Chapter No. 573 of the Laws of Malta. A fee of €50 will be charged for the tender documents.

Advt No. 30. Grant on a perpetual revisable emphyteusis of the premises tale quale in its present state including any latent defects at No. 156, Triq il-Wied tal-Imsida, Msida, as shown edged in red on the plan P.D.2010_890_1. This emphyteusis must be redeemed within the first fifteen (15) years after a revision according to the rate of inflation. Tenders are to be accompanied by a bid-bond for an amount of €7,920 as stipulated in the tender conditions. Offers below the amount of two thousand and six hundred and forty euro (€2,640) per annum will not be considered. This tender may be subject to the right known as the right of first refusal as per article No. 32 of Chapter No. 573 of the Laws of Malta. A fee of €50 will be charged for the tender documents.

Advt No. 31. Grant on a perpetual revisable emphyteusis of a site to be used for gardening purposes, tale quale at Triq il-Palazz l-Aħmar cornering with Triq il-Batterija, Santa Venera, as shown edged in red on the plan P.D.235_81_1_A. This emphyteusis must be redeemed within the first fifteen (15) years after a revision according to the rate of inflation. Tenders are to be accompanied by a bid-bond for an amount of €6,352 as stipulated in the tender conditions. Offers below the amount of two thousand and one hundred and seventeen euro (€2,117) per annum will not be considered. This tender may be subject to the right known as the right of first refusal as per article No. 32 of Chapter No. 573 of the Laws of Malta. A fee of €50 will be charged for the tender documents.

Sealed tenders in respect of the following advertisements have to be deposited in the Tender Box at the Lands Authority, Auberge de Baviere, Valletta, by 10.00 a.m. on Thursday, 24th March, 2022.

Advt No. 32. Lease, for the remaining period of the present lease which ends on the 31st May, 2028, of the bare shop at No. 3 (formerly No. 1) Triq il-Barrieri, Ħal Kirkop, as shown edged and in red and marked No. 3 on plan P.D.48_83_13_1. The present tenant does not want to remain in the lease and an interested third party is ready to assume the remaining term of this lease. Tenders are to be accompanied by a bid-bond for an amount of €4,075 as stipulated in the tender conditions.

ammont ta' elf u tliet mija u tmienja u ħamsin ewro u għoxrin ċenteżmu (€1,358.20) fis-sena ma jiġux ikkunsidrati. Din l-offerta tista' tkun suġġetta għal dritt magħruf bħala dritt tal-ewwel rifjut skont artikolu Nru. 32 tal-Kapitolu Nru. 573 tal-Liġijiet ta' Malta. Irid isir ħlas ta' €50 għad-dokumenti tal-offerta.

Avviż Nru. 33 Kiri, għall-perjodu ta' ħmistax-il (15) sena, ta' ħanut tale quale f'Nru. 16, triq l-Isptar, Ir-Rabat, Malta, kif muri bl-aħmar fuq il-pjanta P.D.2019_0504. L-offerti għandhom ikunu akkumpanjati b'bid-bond għall-ammont ta' €6,480 kif stipulat fil-kundizzjonijiet tal-offerta. Offerti anqas mill-ammont ta' elfejn u mija u sittin ewro (€2,160) fis-sena ma jiġux ikkunsidrati. Din l-offerta tista' tkun soġġetta għal dritt magħruf bħala dritt tal-ewwel rifjut skont artikolu Nru. 32 tal-Kapitolu Nru. 573 tal-Liġijiet ta' Malta. Irid isir ħlas ta' €50 għad-dokumenti tal-offerta.

Avviż Nru. 34 Bejgħ tale quale ta' sit bl-arja ta' fuq inkluża li tifforma parti minn Penthouse Nru. 14, f'Nru. 482, 'Ullswater', Triq il-Qaliet, Marsaskala, kif muri bl-aħmar u mmarkat bl-ittra 'C' fuq il-pjanta P.D.2021_0305. L-offerti għandhom ikunu akkumpanjati b'bid-bond għall-ammont ta' €1,879 kif stipulat fil-kundizzjonijiet tal-offerta. Offerti anqas mill-ammont ta' tmintax-il elf u seba' mija u tmienja u tmenin ewro (€18,788) ma jiġux ikkunsidrati. Din l-offerta tista' tkun suġġetta għal dritt magħruf bħala dritt tal-ewwel rifjut skont artikolu Nru. 32 tal-Kapitolu Nru. 573 tal-Liġijiet ta' Malta. Irid isir ħlas ta' €50 għad-dokumenti tal-offerta.

Avviż Nru. 35 Bejgħ tale quale ta' sqaq fix-Xatt ta' San Ġorġ, San Ġiljan, muri bl-aħmar fuq il-pjanta P.D.2019_0359. Dan is-sit huwa suġġett għal servitujiet eżistenti a favur tal-proprjetajiet adjaċenti ta' terzi li jridu jiġu mħarsa. L-aċċess għandu jkun illimitat kif inhu bħalissa bil-konfigurazzjoni eżistenti b'karozza kif ukoll bil-mixi u dan għandu jkun iggarantit fil-ħinijiet kollha. Dan il-passaġġ m'għandu qatt ikun ostakolat bl-ebda struttura mil-livell tal-art sa għoli ta' ħames metri punt ħamsa (5.5m). L-offerti għandhom ikunu akkumpanjati b'bid-bond għall-ammont ta' €13,385 kif stipulat fil-kundizzjonijiet tal-offerta. Offerti anqas mill-ammont ta' mija u tlieta u tletin elf u tmien mija u sitta u erbgħin ewro (€133,846) ma jiġux ikkunsidrati. Din l-offerta tista' tkun suġġetta għal drtitt magħruf bħala dritt tal-ewwel rifjut skont artikolu Nru. 32 tal-Kapitolu Nru. 573 tal-Liġijiet ta' Malta. Irid isir ħlas ta' €50 għad-dokumenti tal-offerta.

Dawn l-avviżi qegħdin jiġu ppubblikati bħala stedina għall-pubbliku sabiex jakkwista d-dokumenti tal-offerta online. L-offerenti għandhom jirreferu għall-kundizzjonijiet kollha tad-dokument tal-offerta u huma mitluba li jaqraw sew dawn id-dokumenti. L-offerti għandhom isiru biss fuq il-formola preskritta, li flimkien mal-kundizzjonijiet rilevanti u

Offers below the amount of one thousand and three hundred and fifty-eight euro and twenty cents (€1,358.20) per annum will not be considered. This tender may be subject to the right known as the right of first refusal as per article No. 32 of Chapter No. 573 of the Laws of Malta. A fee of €50 will be charged for the tender documents.

Advt No. 33. Lease, for a period of fifteen (15) years, a shop tale quale at No. 16 Triq l-Isptar, Rabat, Malta, as shown edged in red on plan P.D.2019_0504. Tenders are to be accompanied by a bid-bond for an amount of €6,480 as stipulated in the tender conditions. Offers below the amount of two thousand and one hundred and sixty euro (€2,160) per annum will not be considered. This tender may be subject to the right known as the right of first refusal as per article No. 32 of Chapter No. 573 of the Laws of Malta. A fee of €50 will be charged for the tender documents.

Advt No. 34. Sale tale quale of a site including the airspace thereon which forms part of Penthouse No. 14 at No. 482, 'Ullswater', Triq il-Qaliet, Marsaskala, as shown edged in red and marked site 'C' on the plan P.D.2021_0305. Tenders are to be accompanied by a bid-bond for an amount of €1,879 as stipulated in the tender conditions. Offers below the amount of eitheen thousand and seven hundred and eighty-eight euro (€18,788) will not be considered. This tender may be subject to the right known as the right of first refusal as per article No. 32 of Chapter No. 573 of the Laws of Malta. A fee of €50 will be charged for the tender documents.

Advt No. 35. Sale tale quale of an alley at Ix-Xatt ta' San Ġorġ, San Ġiljan, as shown edged in red on the plan P.D.2019_0359. This site is subject to existing servitudes in favour of the adjacent third party properties which must be safeguarded. Unlimited access from the existing configuration of this passage to the public either by car or by walk shall be guaranteed at all times. This passage cannot be obstructed with any structures up to the height of five decimal point five metres (5.5m) from the ground. Tenders are to be accompanied by a bid-bond for the amount of €13,385 as stipulated in the tender conditions. Offers below the amount of one hundred and thirty-three thousand and eight hundred and forty-six euro (€133,846) will not be considered. This tender may be subject to the right known as the right of first refusal as per article No. 32 of Chapter No. 573 of the Laws of Malta. A fee of €50 will be charged for the tender documents.

These adverts are being published as an invitation to the public to acquire tender documents online. The bidders are to refer to all the conditions of the tender document and are invited to carefully read these conditions. Tenders should be submitted only on the prescribed form, which together with the relevant conditions and other documents, may be

dokumenti oħra jistgħu jinkisbu billi tagħżel 'Buy Tender' fuq il-paġna ta' dawn L-offerti fis-sit (https://landsauthority.org.mt/services/tendering/). Il-ħlas ta' ħamsin ewro (€50) għandu jsir permezz tas-sistema online tas-sit tal-Awtorità tal-Artijiet.

It-8 ta' Marzu, 2022

KUMMISSJONI ELETTORALI

Il-Kummissjoni Elettorali tgħarraf illi:

Qed jintlaqgħu kwotazzjonijiet magħluqin jew permezz tal-indirizz elettroniku (electoral.office@gov.mt) jew iddepożitati bl-idejn fit-tender box fl-Uffiċċju Elettorali, eks Trade Fair Grounds, In-Naxxar, sal-10.00 a.m. ta' nhar il-Ħamis, 10 ta' Marzu, 2022, għal:

Kwot. Nru.01/2022. Provvista ta' karozzi bix-xufier minn nhar is-Sibt, is-26 sal-Ħadd, is-27 ta' Marzu, 2022;

Kwot. Nru.02/2022. Provvista ta' karozzi bix-xufier minn nhar it-Tnejn, il-21 sal-Ħamis, l-24 ta' Marzu, 2022.

Il-kwotazzjonijiet jistgħu jitniżżlu mis-sit (www.electoral.gov.mt) jew jinġabru mill-Uffiċċju Elettorali, eks Trade Fair Grounds, In-Naxxar, mit-8.00 a.m. sas-2.00 p.m.

It-8 ta' Marzu, 2022

AWTORITÀ TAD-DJAR

Iċ-Chief Executive Officer, Awtorità tad-Djar, jgħarraf illi:

Offerti magħluqin għall-avviżi li ġejjin għandhom jintefgħu fil-kaxxa tal-offerti tal-Awtorità tad-Djar, 22, Triq Pietro Floriani, Il-Furjana, sal-10.00 a.m. ta' nhar il-Ġimgħa, 25 ta' Marzu, 2022, għal:

*Avviż Nru. 10/2022. Bejgħ tale quale ta' Garaxx Nru. 44, taħt Binja Skorba, Livell 1, Triq il-Karamelli, L-Imġarr. Offerti taħt €17,600 ma jiġux ikkunsidrati.

*Avviż Nru. 11/2022. Bejgħ tale quale ta' Garaxx Nru. 45, taħt Binja Skorba, Livell 1, Triq il-Karamelli, L-Imġarr. Offerti taħt €20,200 ma jiġux ikkunsidrati.

*Avviż Nru. 12/2022. Bejgħ tale quale ta' Garaxx Nru. 46, taħt Binja Skorba, Livell 1, Triq il-Karamelli, L-Imġarr. Offerti taħt €22,000 ma jiġux ikkunsidrati.

*Avviż Nru. 13/2022. Bejgħ tale quale ta' Soil Area, Block BG, Triq il-Maqdes Ruman, L-Imtarfa. Offerti taħt €115,750 ma jiġux ikkunsidrati. Dan l-avviz huwa suġġett għad-dritt tal-ewwel rifjut.

obtained by clicking on 'Buy Tender' on the webpage where these tenders are available on (https://landsauthority.org.mt/services/tendering/). A fee of fifty euro (€50) must be paid through the online system of the Lands Authority website.

8th March, 2022

ELECTORAL COMMISSION

The Electoral Commission notifies that:

Sealed quotations will be received either via email to (electoral.office@gov.mt) or by hand in the tender box at the Electoral Office, ex-Trade Fair Grounds, Naxxar, up to 10.00 a.m. of Thursday, 10th March, 2022, for:

Quot. No. 01/2022 Provision of chauffeur-driven cars from Saturday, 26th to Sunday, 27th March, 2022;

Quot. No. 02/2022 Provision of chauffeur-driven cars from Monday, 21st up till Thursday 24th March, 2022.

Quotations can be either downloaded from the website (www.electoral.gov.mt) or collected from the Electoral Office, ex-Trade Fair Grounds, Naxxar, from 8.00 a.m. till 2.00 p.m.

8th March, 2022

HOUSING AUTHORITY

The Chief Executive Officer, Housing Authority, notifies that:

Sealed tenders in respect of the following adverts have to be deposited in the tender box at the Housing Authority, 22, Triq Pietro Floriani, Floriana, by 10.00 a.m. on Friday, 25th March, 2022, for:

*Advt No. 10/2022. Sale tale quale of Garage No. 44, underlying Binja Skorba, Level 1, Triq il-Karamelli, Mġarr. Offers below €17,600 will not be considered.

*Advt No. 11/2022. Sale tale quale of Garage 45, underlying Binja Skorba, Level 1, Triq il-Karamelli, Mġarr. Offers below €20,200 will not be considered.

*Advt No. 12/2022. Sale tale quale of Garage 46, underlying Binja Skorba, Level 1, Triq il-Karamelli, Mġarr. Offers below €22,000 will not be considered.

*Advt No. 13/2022. Sale tale quale of Soil Area, Block BG, Triq il-Maqdes Ruman, Mtarfa. Offers below €115,750 will not be considered. This advert is subject to right of first refusal.

*Avviż Nru. 14/2022. Bejgħ tale quale ta' biċċa art, Triq l-Għakrux, Ħaż-Żabbar. Offerti taħt €69,200 ma jiġux ikkunsidrati. Dan l-avviz huwa suġġett għad-dritt tal-ewwel rifjut.

Avviżi li qed jidhru għall-ewwel darba

Id-dokumenti tal-offerti huma mingħajr ħlas u jistgħu jinkisbu mill-Awtorità tad-Djar.

L-Awtorità żżomm id-dritt li tirrifjuta kull offerta, anke l-aktar waħda vantaġġjuża.

It-8 ta' Marzu, 2022

AWTORITÀ MALTIJA GĦAT-TURIŻMU

L-Awtorità tat-Turiżmu ta' Malta tgħarraf illi:

Se jintlaqgħu kwotazzjonijiet issiġillati, sal-10.00 a.m. it-Tlieta, 22 ta' Marzu, 2022, fid-Dipartiment tal-Procurement, It-tielet Sular, SCM 01, Level 3, SmartCity Malta, SCM1001, Kalkara, Malta, għal:

Provvista ta' 'concrete blocks and 1 tonne jumbo bags for rent including, transportation, installation and dismantling in Mqabba and barges' matul l-attività 'Malta International Fireworks Festival 2022'.

Aktar tagħrif u speċifikazzjonijiet jistgħu jinkisbu billi wieħed jibgħat talba permezz tal-posta elettronika fuq (tenders.mta@visitmalta.com) jew billi wieħed iċempel fuq in-numru 2291 5000.

L-Awtorità tirriżerva d-dritt li tagħżel l-aktar kwotazzjoni vantaġġuża skont il-ħtiġijiet tagħha.

Proposti li jaslu tard ma jiġux ikkunsidrati.

It-8 ta' Marzu, 2022

AWTORITÀ MALTIJA GĦAT-TURIŻMU

L-Awtorità tat-Turiżmu ta' Malta tgħarraf illi:

Se jintlaqgħu kwotazzjonijiet issiġillati, sal-10.00 a.m. it-Tlieta, 22 ta' Marzu 2022, fid-Dipartiment tal-Procurement, It-tielet Sular, SCM 01, Level 3, SmartCity Malta, SCM1001, Kalkara, Malta, għal:

Provvista ta' 'concrete blocks and 1 tonne jumbo bags for rent including, transportation, installation and dismantling in Mellieħa' matul l-attività 'Malta International Fireworks Festival 2022'.

*Advt No. 14/2022. Sale tale quale of portion of land, Triq l-Ghakrux, Ħaż-Żabbar. Offers below €69,200 will not be considered. This advert is subject to right of first refusal.

*Advertisements appearing for the first time

Tender documents are free of charge, and can be obtained from the Housing Authority's office.

The Housing Authority reserves the right to refuse any tender, even the most advantageous.

8th March, 2022

MALTA TOURISM AUTHORITY

The Malta Tourism Authority notifies that:

Sealed quotations will be received at the Procurement Department, 3rd floor, SCM 01, Level 3, SmartCity Malta, SCM1001, Kalkara, Malta, up to 10.00 a.m. on Tuesday, 22nd March 2022, for:

Call for quotations for the provision of concrete blocks and 1 tonne jumbo bags for rent including, transportation, installation and dismantling in Mqabba and barges for the Malta International Fireworks Festival 2022.

Further information and specifications may be requested via email to (tenders.mta@visitmalta.com) or by telephone 22915000.

The Authority reserves the right to choose that offer which in its sole discretion represents the most advantageous quote for the needs of the Authority.

Late submissions will not be considered.

8th March, 2022

MALTA TOURISM AUTHORITY

The Malta Tourism Authority notifies that:

Sealed quotations will be received at the Procurement Department, 3rd floor, SCM 01, Level 3, SmartCity Malta, SCM1001, Kalkara, Malta, up to 10.00 a.m. on Tuesday, 22nd March 2022, for:

Provision of concrete blocks and 1 tonne jumbo bags for rent including, transportation, installation and dismantling in Mellieħa for the Malta International Fireworks Festival 2022.

Aktar tagħrif u speċifikazzjonijiet jistgħu jinkisbu billi wieħed jibgħat talba permezz tal-posta elettronika fuq (tenders.mta@visitmalta.com) jew billi wieħed iċempel fuq in-numru 2291 5000.

L-Awtorità tirriżerva d-dritt li tagħżel l-aktar kwotazzjoni vantaġġuża skont il-ħtiġijiet tagħha.

Proposti li jaslu tard ma jiġux ikkunsidrati.

It-8 ta' Marzu, 2022

IL-KULLEĠĠ MALTI TAL-ARTI,
IX-XJENZA U T-TEKNOLOĠIJA

Il-Prinċipal tal-Kulleġġ Malti tal-Arti, ix-Xjenza u t-Teknoloġija jgħarraf illi:

Jintlaqgħu kwotazzjonijiet elettroniċi sal-ġurnata u l-ħin indikati hawn taħt. Il-kwotazzjonijiet għandhom jintbagħtu online biss (https://www.etenders.gov.mt).

Sa nofsinhar it- Tlieta, 15 ta' Marzu, 2022, għas-sejħiet tal-kwotazzjonijiet separati li ġejjin:

Kwot. Nru. MCAST.CFQ.2022.007. Provvista, konsenja, installazzjoni u kkummissjonar ta' portable water quality meters.

Kwot. Nru. MCAST.CFQ.2022.008. Provvista, konsenja u kkummissjonar ta' strument biex ikejjel biochemical Oxygen demand.

Id-dokumenti tal-kwotazzjoni jistgħu jinkisbu minn fuq l-ElectronicProcurementSystem (https://www.etenders.gov.mt). Trid issir reġistrazzjoni sabiex jissottomettu dan is-sit. Operaturi ekonomiċi Maltin jeħtieg ikollhom l-Organisation e-ID sabiex jagħmlu s-sottomissjoni tagħhom. Iktar informazzjoni tista; tinkiseb mis-Sezzjoni tal-FAQ tal-istess sit.

L-MCAST iżomm id-dritt li jaċċetta jew jirrifjuta parti jew l-offerta sħiħa, xi offerta jew l-offerti kollha mitfgħua.

It-8 ta' Marzu, 2022

Further information and specifications may be requested via email to (tenders.mta@visitmalta.com) or by telephone 22915000.

The Authority reserves the right to choose that offer which in its sole discretion represents the most advantageous quote for the needs of the Authority.

Late submissions will not be considered.

8th March, 2022

THE MALTA COLLEGE OF ARTS,
SCIENCE AND TECHNOLOGY

The Principal of the Malta College of Arts, Science and Technology notifies that:

Electronic quotations will be received on the date and time indicated below. Quotations are to be submitted online on (https://www.etenders.gov.mt).

Up to noon of Tuesday, 15th March, 2022, for the following separate request for quotations:

Quot. No. MCAST.CFQ.2022.007. Supply, delivery, installation and commissioning of portable water quality meters.

Quot. No. MCAST.CFQ.2022.008. Supply, delivery and commissioning of instrument to measure biochemical Oxygen demand.

Quotation documents are obtainable from the electronic procurement system (https://www.etenders/gov.mt). Registration is required in order to submit through this website. Maltese economic operators need to be in possession of their organization e-ID in order to make their submission. More information is available from the FAQ Section of the same website.

MCAST reserves the right to accept or refuse in part or in whole, any or all quotations submitted.

8th March, 2022

Programm Operattiv II – Fondi Strutturali u ta' Investiment Ewropej 2014-2020
"Ninvestu fir-riżorsi umani sabiex noħolqu aktar opportunitajiet filwaqt li nippromwovu t-tisħiħ tas-soċjetà"
Proġett parzjalment iffinanzjat mill-Fond Soċjali Ewropew
Rata ta' ko-finanzjament: 80% Fondi mill-Unjoni Ewropea; 20% Fondi Nazzjonali

Operational Programme II - European Structural and Investment Funds 2014-2020
"Investing in human capital to create more opportunities and promote the well-being of society"
Project part-financed by the European Social Fund
Co-financing rate: 80% European Union; 20% National Funds

CENTRAL PROCUREMENT AND SUPPLIES UNIT

Is-CEO (Procurement u Supplies), Ministeru għas-Saħħa, jgħarraf illi sottomissjonijiet għas-sejħa kompetittiva ERU bir-referenza ERU Ref. Nru. 0703U22 Medicinal/ Devices jintlaqgħu sa nofsinhar tal-Ħamis, 10 ta' Marzu, 2022.

Sejħiet kompetittivi tal-Emergency Response Unit (ERU) jistgħu jitniżżlu mis-sit elettroniku tas-CPSU.

Sottomissjonijiet għal din is-sejħa kompetittiva jistgħu jintbagħtu BISS b'ittra elettronika lil (emergency.procurement-unit.cpsu@gov.mt).

It-8 ta' Marzu, 2022

CENTRAL PROCUREMENT AND SUPPLIES UNIT

Is-CEO (Procurement and Supplies), Ministeru għas-Saħħa, jgħarraf illi:

Jintlaqgħu offerti elettroniċi rigward l-avviż li ġej sad-9.30 a.m. tat-Tlieta, it-22 ta' Marzu, 2022. L-offerti għandhom jintbagħtu BISS online fuq (www.etenders.gov.mt) għal:

CFT 020-0303/22. Residual protein detection tests biex jivverifikaw effiċjenza ta' tindif ta' strumenti kirurġiċi.

Jintlaqgħu offerti elettroniċi rigward l-avviżi li ġejjin sad-9.30 a.m. tat-Tlieta, id-29 ta' Marzu, 2022. L-offerti għandhom jintbagħtu BISS online fuq (www.etenders.gov.mt) għal:

CFT 020-0291/22. Instrument protectors small and medium

CFT 021-0292/22. Fluphenazine 100mg Injection

CFT 020-0293/22. Microvention Coils Hydroframe 18 or equivalent

CFT 021-0294/22. multivitamin liquid (ketovite ®)

CFT 021-0295/22. Co-enzyme q10 oral solution

CFT 021-0296/22. Phytomenadion 10mg/ml injection paeditric

CFT 021-0297/22. Food preparation- a nutritionally complete low fat, protein powdered feed- e.G. Monogen® or equivalent

CFT 021-0298/22. Preparazzjoni ta' ikel għal dietary management of glucose storage disorders [glycosade]

CFT 021-0299/22. Nutritional supplement għal dietary management of phenylketonuria

CFT 020-0300/22. Full Core Soft Tissue Biopsy Instruments

CENTRAL PROCUREMENT AND SUPPLIES UNIT

The CEO for the Central Procurement and Supplies Unit within the Ministry for Health notifies that submissions for the ERU competitive call with reference ERU Ref. No 0703U22 will be received up to noon on Thursday, 10th March, 2022.

Emergency Response Unit (ERU) competitive calls can be downloaded from the CPSU website.

Submissions for this call for competition are to be sent ONLY via email (emergency.procurement-unit.cpsu@gov.mt).

8th March, 2022

CENTRAL PROCUREMENT AND SUPPLIES UNIT

The CEO (Procurement and Supplies), Ministry for Health, notifies that:

Electronic tenders in respect of the following notice will be received till 9.30 a.m. of Tuesday, 22nd March, 2022. Tenders are to be submitted ONLY online on (www.etenders.gov.mt) for:

CFT 020-0303/22. Residual protein detection tests to verify efficiency of cleaning surgical instruments

Electronic tenders in respect of the following notices will be received till 9.30 a.m. of Tuesday, 29th March, 2022. Tenders are to be submitted ONLY online on (www.etenders.gov.mt) for:

CFT 020-0291/22. Instrument protectors small and medium

CFT 021-0292/22. Fluphenazine 100mg Injection

CFT 020-0293/22. Microvention Coils Hydroframe 18 or equivalent

CFT 021-0294/22. multivitamin liquid (ketovite ®)

CFT 021-0295/22. Co-enzyme q10 oral solution

CFT 021-0296/22. Phytomenadion 10mg/ml injection paeditric

CFT 021-0297/22. Food preparation- a nutritionally complete low fat, protein powdered feed- e.G. Monogen® or equivalent

CFT 021-0298/22. Food preparation for the dietary management of glucose storage disorders [glycosade]

CFT 021-0299/22. Nutritional supplement for the dietary management of phenylketonuria

CFT 020-0300/22. Full Core Soft Tissue Biopsy Instruments

CFT 020-0301/22. Revascularization Device Solitaire X or Equivalent

CFT 021-0302/22. Radioactive I-131 capsules

CFT 017-0304/22. Provision of services for sick leave verification purposes

CFT 020-0305/22. Vessel Occlusion Balloon Catheters

CFT 020-0306/22. Various Radifocus M Type Hydrophilic Coated Guidewires

Id-dokumenti tal-offerta huwa mingħajr ħlas.

Id-dokumenti tal-offerti jinkisbu biss mill-Electronic Public Procurement System (www.etenders.gov.mt). Ir-reġistrazzjoni hija meħtieġa sabiex ikun jista' jintuża s-sit elettroniku. Operaturi ekonomiċi Maltin għandu jkollhom l-eID tal-organizzazzjoni tagħhom sabiex ikunu jistgħu jidħlu f'dan is-sit elettroniku. Aktar tagħrif jinkiseb mis-sezzjoni tal-FAQ tal-istess sit.

Il-pubbliku jista' jattendi waqt il-ftuħ u l-iskedar tal-offerti fil-ħinijiet u d-dati msemmija hawn fuq.

It-8 ta' Marzu, 2022

KUNSILL LOKALI ĦAL QORMI

Il-Kunsill Lokali Ħal Qormi jgħarraf illi:

Kwotazzjonijiet għandhom jintlaqgħu permezz tal-ePPS mill-Kunsill Lokali Ħal Qormi sal-11.00 a.m. ta' nhar l-Erbgħa, 23 ta' Marzu, 2022, għal:

Kwot. Nru. QLC/ITT/01/22. Servizz ta' IT support technician għall-Kunsill Lokali Ħal Qormi.

Offerti għandhom jintlaqgħu permezz tal-ePPS mill-Kunsill Lokali Ħal Qormi sal-11.00 a.m. ta' nhar it-Tnejn, 28 ta' Marzu, 2022, għal:

Avviż Nru. QLC/SOA/47/01. Serivzzi ta' accountant u accountant technician għall-Kunsill Lokali Ħal Qormi.

Id-dokumenti tal-offerta huma bla ħlas u jiġu miksuba/imniżżla u milqugħa BISS mis-sit elettroniku (www.etenders.gov.mt).

Kull kjarifika jew addenda lid-dokument jittellgħu fuq is-sit elettroniku u wieħed jista' jarahom jew iniżżilhom mill-istess sit.

Il-Kunsill Lokali jżomm id-dritt li jirrifjuta kull kwotazzjoni, anke l-aktar waħda vantaġġjuża.

It-8 ta' Marzu, 2022

CFT 020-0301/22. Revascularization Device Solitaire X or Equivalent

CFT 021-0302/22. Radioactive I-131 capsules

CFT 017-0304/22. Provision of services for sick leave verification purposes

CFT 020-0305/22. Vessel Occlusion Balloon Catheters

CFT 020-0306/22. Various Radifocus M Type Hydrophilic Coated Guidewires

These tender documents are free of charge.

Tender documents are only obtainable from the Electronic Public Procurement System (www.etenders. gov.mt). Registration is required in order to make use of this website. Maltese economic operators need to be in possession of their organisation eID in order to access this website. More information is available from the FAQ section of the same website.

The public may attend during the opening and scheduling of tenders at the times and dates specified above.

8th March, 2022

ĦAL QORMI LOCAL COUNCIL

The Ħal Qormi Local Council notifies that:

Quotations will be received at the Ħal Qormi Local Council through ePPS, up to 11.00 a.m. on Wednesday, 23rd March, 2022, for:

Quot. No. QLC/ITT/01/22. Service of IT support technician for the Ħal Qormi Local Council.

Tenders will be received at the Ħal Qormi Local Council through ePPS up to 11.00 a.m. on Monday, 28th March 2022, for:

Advt No. QLC/SOA/47/01. Services of an accountant and accountant technician to the Ħal Qormi Local Council.

Tender documents are free of charge and are to be viewed/downloaded and submitted ONLY through the etenders website (www.etenders.gov.mt).

Any clarifications or addenda to the tender document will be uploaded and available to view and download from this same website.

The Local Council reserves the right to refuse any quotation, even the most advantageous.

8th March, 2022

KUNSILL LOKALI GĦAJNSIELEM

Il-Kunsill Lokali Għajnsielem jgħarraf illi:

Offerti għandhom jintlaqgħu mill-Kunsill Lokali Għajnsielem sad-10.30 a.m. ta' nhar il-Ġimgħa, 8 ta' April, 2022, għal:

Avviż Nru. (GHJN 01/2022). Xiri u installazzjoni ta' tagħmir ta' logħob fl-Għajnsielem Learning Garden, l-inħawi tal-Gudja, Għajnsielem (bl-użu ta' materjal li ma jagħmilx ħsara 'l-ambjent).

Id-dokumenti tal-offerti huma bla ħlas u jiġu miksuba/imniżżla u milqugħa BISS minn fuq is-sit elettroniku (www.etenders.gov.mt).

Kull kjarifika jew addenda lid-dokument jittellgħu fuq is-sit eletroniku u wieħed jista' jarahom jew iniżżilhom mill-istess sit.

Il-Kunsill Lokali jżomm id-dritt li jirrifjuta kull offerta, anke l-aktar waħda vantaġġjuża.

It-8 ta' Marzu, 2022

GĦAJNSIELEM LOCAL COUNCIL

The Għajnsielem Local Council notifies that:

Tenders will be received at the Għajnsielem Local Council up to 10.30 a.m. on Friday, 8th April, 2022, for:

Advt No (GHJN 01/2022). Supplies tender for the procurement and installation of playing equipment at Għajnsielem Learning Garden, Gudja area, Għajnsielem (including the use of environmentally friendly material).

Tender documents are free of charge and are to be viewed/downloaded and submitted ONLY through the e-tenders website on (www.etenders.gov.mt).

Any clarifications or addenda to the tender document will be uploaded and available to view and download from this same website.

The Local Council reserves the right to refuse any offer, even the most advantageous.

8th March, 2022

Programm tal-Iżvilupp Rurali għal Malta 2014-2020
LEADER
Fond Agrikolu Ewropew għall-Iżvilupp Rurali (FAEIR)
Rata ta' Kofinanzjament: 75% Unjoni Ewropea; 25% Gvern ta' Malta
Fond Agrikolu Ewropew għall-Iżvilupp Rurali:
L-Ewropa tinvesti f'żoni rurali

Rural Development Programme for Malta 2014-2020
LEADER
European Agricultural Fund for Rural Development (EAFRD)
Co-financing Rate: 75% EU Funds; 25% National Funds
The European Agricultural Fund for Rural Development:
Europe investing in rural areas

KUNSILL LOKALI TAS-SLIEMA

Il-Kunsill Lokali Tas-Sliema jgħarraf illi:

Sejħiet għall-offerti għandhom jintlaqgħu mill-Kunsill Lokali Tas-Sliema permezz tal-ePPS, sad-9.30 a.m. ta' nhar it-Tlieta, 12 ta' April, 2022, għal:

Avviż Nru. SLC59-Nic02/2022. Restawr ta' niċeċ fil-lokalità ta' Tas-Sliema.

Id-dokumenti tal-offerti huma bla ħlas u jiġu miksuba, imniżżla u milqugħa BISS mis-sit elettroniku tal-etenders (www.etenders.gov.mt).

TAS-SLIEMA LOCAL COUNCIL

The Tas-Sliema Local Council notifies that:

Tenders will be received on behalf of the Tas-Sliema Local Council, through ePPS, up to 9.30 a.m. on Tuesday, 12th April, 2022, for:

Advt No. SLC59-Nic02/2022. Restoration of niches within the locality of Tas-Sliema.

Tender documents are free of charge and are to be viewed/downloaded and submitted ONLY through the etenders website on (www.etenders.gov.mt).

Kull kjarifika jew addenda lid-dokument tal-kwotazzjoni jittellgħu fuq is-sit elettroniku u wieħed jista' jarahom jew iniżżilhom mill-istess sit.

Il-Kunsill Lokali jżomm id-dritt li jirrifjuta kull kwotazzjoni, anke l-aktar waħda vantaġġjuża.

It-8 ta' Marzu, 2022

KUNSILL LOKALI MARSAXLOKK

Il-Kunsill Lokali Marsaxlokk jgħarraf li:

Offerti għandhom jintlaqgħu mill-Kunsill Lokali Marsaxlokk permezz tal-ePPS sa nofsinhar ta' nhar il-Ġimgħa, 8 ta' April, 2022, għal:

Avviż Nru. MXLC02/2022. Provvista ta' vann tal-passiġġieri second-hand b'emissjonijiet baxxi

Id-dokumenti tal-offerta huma bla ħlas u jiġu miksuba/imniżżla u milqugħa BISS mis-sit elettroniku (www.etenders.gov.mt).

Kull kjarifika jew addenda lid-dokument jittellgħu fuq is-sit elettroniku u wieħed jista' jarahom jew iniżżilhom mill-istess sit.

It-8 ta' Marzu, 2022

Any clarifications or addenda to the quotation document will be uploaded and available to view and download from this same website.

The Local Council reserves the right to refuse any quotation, even the most advantageous.

8th March, 2022

MARSAXLOKK LOCAL COUNCIL

The Marsaxlokk Local Council notifies that:

Tenders will be received at the Marsaxlokk Local Council through ePPS, up to noon of Friday, 8th April, 2022, for:

Advt No. MXLC02/2022. Supply of a low emission, second-hand passenger van

Tender documents are free of charge and are to be viewed/downloaded and submitted ONLY through the e-tenders website (www.etenders.gov.mt).

Any clarifications or addenda to the tender document will be uploaded and available to view and download from this same website.

8th March, 2022

AVVIŻI TAL-QORTI – *COURT NOTICES*

344

Permezz ta' digriet mogħti fit-8 ta' Frar, 2022, fl-atti tal-ittra uffiċjali numru 5295/2021, fl-ismijiet Maria Carmela sive Marlene Ferrante et vs Maurice Agius, il-Prim'Awla tal-Qorti ordnat is-segwenti pubblikazzjoni biex isservi ta' notifika fil-konfront tal-intimat Maurice Agius a tenur tal-Artikolu 187(3) et sequitur tal-Kap. 12.

Fil-Prim'Awla tal-Qorti

Illum, 10 ta' Diċembru, 2021

Lil: Maurice Agius (KI 0542142M) ta' 84, L-Għarix, Triq id-Dris, Is-Swieqi

Permezz tal-preżenti ittra ufficjali, Maria Carmela sive Marlene Ferrante (KI 927745M), Rose Anne Lucia (KI 0750247M), Maria Concetta sive Connie Brincat (KI 663249M) u Bernard Brincat (KI 973647M) qua mandatarju speċjali ta' Inez Vella (KI 701920M) jagħmlu riferenza għall-kirja tal-fond 56, Rue D'Argens, L-Imsida, stante illi

By means of a decree of the 8th February, 2022, in the records of the judicial letter number 5295/2021, in the names Maria Carmela sive Marlene Ferrante et vs Maurice Agius, the First Hall of the Civil Court ordered the following publication for the purpose of effecting service on the respondent Maurice Agius in terms of Article 187(3) et sequitur of Cap. 12.

In the First Hall of the Civil Court

Today 10th December, 2021

To Maurice Agius (ID 0542142M) of 84, L-Għarix, Triq id-Dris, Swieqi

By means of this present, Maria Carmela sive Marlene Ferrante (ID 927745M), Rose Anne Lucia (ID 0750247M), Maria Concetta sive Connie Brincat (ID 663249M) and Bernard Brincat (ID 973647M) qua special mandatory of Inez Vella (ID 701920M) make reference to the lease of the premises 56, Rue D'Argens, Msida, since the rent of the said

l-kirja tal-fond imsemmi ilha ma tiġi mħallsa minnek sa missena 2015 sal-lum.

Di piu, inti qiegħed tinżamm responsabbli għall-fatt illi biddilt l-iskop tal-fond kummerċjali hawn fuq imsemmi. Għalkemm, skont il-kuntratt ta' kirja datat 13 ta' Marzu, 1979, inti kont projbit milli teżerċita kummerċ ieħor ħlief bejgħ ta' mobilja u arredament tad-dar, jirriżulta illi għal snin sħaħ inti kont qed tuża l-fond imsemmi għal għoti ta' servizz tal-funerali.

Għaldaqstant, filwaqt illi inti qiegħed tinżamm responsabbli għall-ksur tal-klawsoli tal-kuntratt datat 13 ta' Marzu, 1979, stante illi biddilt l-iskop tal-fond, kif ukoll inqast ripetutament milli tħallas il-kera dovuta għal snin sħaħ, int qiegħed tiġi interpellat sabiex tħallas minnufih il-kera dovuta sa mill-2015 sad-data tal-lum, inkluż l-awment fil-kera skont Att X tal-2009 tal-Liġijiet ta' Malta u dan sa mhux aktar tard minn ħamest ijiem (5) min-notifika ta' din l-ittra. Barra minn hekk inti qed tiġi interpellat biex tħallas l-ispejjeż legali kollha dovuti.

Fin-nuqqas li tottempra ruħek fi żmien hawn fuq mogħti lilek, il-mittenti se jieħdu l-passi neċessarji sabiex jittieħdu proċeduri ulterjuri kontra tiegħek skont il-liġi.

Tant sabiex tagħraf timxi u tirregola ruħek.

Reġistru tal-Qrati Superjuri, illum 4 ta' Marzu, 2022

ALEXANDRA DEBATTISTA
Għar-Reġistratur tal-Qrati Ċivili u Tribunali

premises have not been paid by you since the year 2015 till today.

In addition, you are being held responsible for the fact that you have changed the use for which the commercial premises above mentioned were intended. Although, according to another lease agreement dated 13th March, 1979, you were prohibited from pursuing any business other than the sale of furniture and home furnishings, it results that for years you have been using the said premises for funeral services.

Thus, whilst holding you responsible for the violation of the clauses of the contract dated 13th March, 1979, because you changed the intended use of the premises, and also you repeatedly failed to pay the rent due for years, you are being solicited so that immediately you pay the rent due from the year 2015 till today, including the increases in rent according to Act X of 2009 of the Laws of Malta and this by not later than five (5) days from the notification of this letter. In addition, you will be required to pay all the legal costs due.

Should you fail to comply within the above time given to you, the applicants will be taking the necessary steps to take further legal proceedings against you according to law.

So much so that you will know how to proceed and regulate yourself.

Registry of the Superior Courts today 4th March, 2022

ALEXANDRA DEBATTISTA
For the Registrar, Civil Courts and Tribunals

345

B'digriet mogħti, mill-Qorti Ċivili (Sezzjoni tal-Familja), fil-25 ta' Jannar, 2022, Rikors fl-ismijiet Maria El Burawi vs Salah El Burawi, Rikors numru 247/21 JPG , ġiet ordnata s-segwenti pubblikazzjoni biex isservi ta' notifika fil-konfront tal-intimat Salah El Burawi, a tenur tal-Artikolu 187(3) et sequitur tal-Kap. 12.

Permezz ta' Rikors ippreżentat, fil-Qorti Ċivili (Sezzjoni Familja) fl-ismijiet Maria El Burawi (KI 423280M) vs Salah El Burawi (KI 0590312L)fit-8 ta' Ottubru, 2021, ir-rikorrenti Maria El Burawi (KI 423280M) talbet lil din l-Onorabbli Qorti, tippronunzja d-divorzju ta' bejn il-partijiet u tilqa' t-talbiet l-oħra fir-rikors.

Bl-ispejjeż kif mitluba fir-rikors, kontra l-intimat inġunt in subizzjoni.

By means of a decree given, by the Civil Court (Family Section) on the 25th January, 2022, Application in the names Maria El Burawi v s Salah El Burawi, Application Number 247/21 JPG, the following publication wsas ordered for the purpose of svervice of the respondent Salah El Burawi, in terms of Article 187(3) et sequitur of Cap. 12.

By means of an Application, presented, in the Civil Court (Family Section) in the names Maria El Burawi (ID 423280M) vs Salah El Burawi (ID 0590312L) on the 8th October, 2021, the applicant Maria El Bursawi (ID 423280M) asked this Honourable Court, to pronounce the divorce between the parties and uphold the other demands in the application.

With costs as demanded in the application against the respondent summoned so that a reference to his oath be made.

Ir-Rikors fl-ismijiet Maria El Burawi vs Salah El Burawi, Rikors numru 247/21 JPG, jinsab differit għas-smigħ għall-24 ta' Marzu, 2022, fil-11.30 a.m.

Notifika Intimat: Block 13, Door 1, Flat 8, Trejqet il-Liedna, Santa Luċija

Reġistru tal-Qrati Ċivili (Sezzjoni Familja), illum 4 ta' Marzu, 2022

AV. FRANK PORTELLI, LLD
Għar-Reġistratur, Qrati Ċivili u Tribunali

The Application in the names Maria El Burawi vs Salah El Burawi, Applicaction number 247/21 JPG, has been deferred for hearing to the 24th March, 2022, at 11.30 a.m.

Notify Respondent: Block 13, Door 1, Flat 8, Trejqet il-Liedna, Santa Luċija

Registry of the Civil Courts (Family Section), today 4th March, 2022

ADV. FRANK PORTELLI, LLD
For the Registrar, Civil Courts and Tribunals

346

Permezz ta' digriet mogħti fil-31 ta' Jannar, 2022, mill-Bord li Jirregola l-Kera fl-atti tar-rikors fl-ismijiet Harold Caruana noe vs Joseph Paul Camilleri, Rikors numru 752/2021LC, ġiet ordnata s-segwenti pubblikazzjoni biex isservi ta' notifika fil-konfront tal-intimat Joseph Paul Camilleri u Desiree Jasmin Schurter tal-Artikolu 187(3) et sequitur tal-Kodiċi ta' Organizzazzjoni u Proċedura Ċivili (Kap. 12).

Permezz ta' rikors fl-ismijiet Harold Caruana (KI 640352M) bħala mandatarju speċjali għan-nom u in rappreżentanza ta' Roberta Hick (KI 408178M) vs Joseph Paul Camilleri (KI 372777) u Desiree Jamin Schurter (passaport Żvizzeru numru E38223877) ippreżentat fil-Bord li Jirregola l-Kera, fid-19 ta' Ottubru, 2021, ir-rikorrenti Harold Caruana (KI 640352M) nomine għan-nom u in rappreżentanza ta' Robert Hick (KI 408178M) talab lil dan l-Onorabbli Bord għaliex m'għandux:

1. Jgħaddi sabiex jaqta' u jiddeċiedi din il-kawża bid-dispensa tas-smigħ skont l-Artikolu 167 et sequitur tal-Kap. 12 tal-Liġijiet ta' Malta;

2. Jiddikjara li l-intimati jew minn minnhom huma debituri tal-atturi esponenti fl-ammont ta' €5,503.96 rigwardanti kontijiet u kirjiet tal-fond Penthouse 13, Palazzo Quirinale, Triq il-Port Ruman, San Pawl il-Baħar;

3. Jillikwida s-somma ta' €5,503.96 flimkien mal-imgħax legali dekorribli mill-iskadenza ta' kull pagament relattiv;

4. Jordna lill-intimati jew minn minnhom sabiex iħallsu s-somma hekk likwidata lill-atturi esponenti.

Bl-ispejjeż

Notifika: Joseph Paul Camilleri u Desiree Jasmin Schurter, 22, St Peter, Fl 1, Triq il-Kardinal Fabrizio Sciberras, Il-Birgu

By means of a decree of the 31st January, 2022, of the Rent Regulation Board, in the records of the Application in the names Harold Caruana noe vs Joseph Paul Camilleri et, Application number 752/2021LC, the following publication was ordered for the purpose of effecting service on the respondents Joseph Paul Camilleri and Desiree Jasmin Schurter in terms of Article 187(3) et sequitur of the Code of Organisation and Civil Procedure (Cap. 12)

By means of an application in the names Harold Caruana (ID 640352M) as special mandatory for and on behalf of Roberta Hick (ID 408178M) vs Joseph Paul Camilleri (ID 372777) and Desiree Jasmin Schurter (Swiss passport number E38223877) filed in the Rent Regulation Board, on the 19th October, 2021, the applicant Harold Caruana (ID 640352M) for and on behalf of Roberta Hick (ID 408178M) requested this Honourable Board why it should not:

1. Hear and decide these proceedings summarily and without proceeding to trial in terms of Articles 167 et sequitur of Cap. 12 of the Laws of Malta;

2. Declare that the respondents or any one of them are debtors of the plaintiffs in the amount of €5,503.96 for the bills and rent of the premises Penthouse 13, Palazzo Quirinale, Triq il-Port Ruman, San Pawl il-Baħar;

3. Liquidate the amount of €5,503.96 together with legal interest from the due date of each relative payment;

4. Order the respondents or any one of them to pay the amount liquidated to the applicants.

With costs

Notification: Joseph Paul Camilleri and Desiree Jasmin Schurter, 22, St Peter, Fl 1, Triq il-Kardinal Fabrizio Sciberras, Birgu

Ir-rikors fl-ismijiet Harold Caruana noe vs Joseph Paul Camilleri et, Rikors numru 752/2021LC, jinsab differit għas-17 ta' Marzu, 2022, fil-11.15 a.m.

Reġistru tal-Qrati Superjuri, illum 4 ta' Marzu, 2022

ALEXANDRA DEBATTISTA
Għar-Reġistratur, Qrati Ċivili u Tribunali

The application in the names Harold Caruana noe vs Joseph Paul Camilleri, Application number 752/2021LC, has been postponed for hearing to the 17th March, 2022, at 11.15 a.m.

Registry of the Superior Courts, today 4th March, 2022

ALEXANDRA DEBATTISTA
For the Registrar, Civil Courts and Tribunals

347

Permezz ta' digriet mogħti fit-12 ta' Jannar, 2021, fl-atti tal-ittra uffiċjali numru 4635/2021, fl-ismijiet Attard Developments Ltd vs Joseph Cutajar, il-Prim'Awla tal-Qorti ordnat is-segwenti pubblikazzjoni biex isservi ta' notifika fil-konfront tal-intimat Joseph Cutajar a tenur tal-Artikolu 187(3) et sequitur tal-Kap. 12.

Fil-Prim'Awla tal-Qorti

Illum 28 ta' Ottubru, 2021

Lil Joseph Cutajar (KI 37264M) ta' Ville Michel Penthouse 702, Triq il-Wied ta' Ruman, Il-Mellieħa

Permezz ta' ittra uffiċjali Attard Developments Ltd (C18882) ta' Mikesand, Industrial Zone, Ta' Qali, Ħ'Attard ATD 4000, tinterpellak sabiex fi żmien ġimgħa mil-lum tħallas is-somma komplessiva ta' €41,653.89 rappreżentanti, inkwantu għas-somma ta' €30,000 il-bilanċ ta' somma akbar għal xogħlijiet illi saru mill-mittenti lilek skont il-ftehim datat 14 ta' Frar, 2017, li inter alia rregola x-xogħlijiet ġewwa l-fond tiegħek Ville Michel Penthouse, 702, Il-Mellieħa, inkwantu għas-somma ta' €7,602.81 il-valur tax-xogħlijiet żejda magħmula fuq struzzjonijiet u għall-benefiċċju tiegħek u inklużi tiswijiet illi saru mill-mittenti fuq struzzjonijiet u għall-benefiċċju tiegħek u inklużi tiswijiet illi saru mill-mittenti fuq struzzjonijiet u għall-benefiċċju tiegħek b'żieda u/jew b'tibdil tax-xogħlijiet oriġinarjament maħsuba fl-imsemmija skrittura u inkwantu s-somma ta' €4,051.08 il-valur ta' xogħlijiet żejda illi saru mill-mittenti fuq struzzjonijiet u għall-benefiċċju tiegħek illi ma kinux inklużi fix-xogħlijiet oriġinarjament maħsuba fl-imsemmija skrittura.

Tant biex tagħraf timxi

Bl-ispejjeż u bl-imgħaxijiet skont il-liġi

Reġistru tal-Qrati Superjuri, illum 4 ta' Marzu, 2022

ALEXANDRA DEBATTISTA
Għar-Reġistratur tal-Qrati Ċivili u Tribunali

By means of a decree of the 12th January, 2022, in the records of the judicial letter number 4635/2021, in the names Attard Developments Ltd vs Joseph Cutajar, the First Hall of the Civil Court ordered the following publication for the purpose of effecting service on the respondent Joseph Cutajar in terms of Article 187(3) et sequitur of Cap. 12.

In the First Hall of the Civil Court

Today 28th October, 2021

To Joseph Cutajar (ID 37264M) of Ville Michel, Penthouse 702, Triq il-Wied ta' Ruman, Mellieħa

By means of the present letter, Attard Developments Ltd (C18882) of Mikesand, Industrial Zone, Ta' Qali, Ħ'Attard ATD 4000, solicits you so that within one week from today you pay the total amount of €41,653.89 out of which €30,000 represents the balance due from a greater amount for works done by the interpellant according to the agreement dated 14th February, 2017, which regulated, amongst others, works in your premises Ville Michel Penthouse 702, Mellieħa, €7,602.81 represents the value of the extra works done on your instructions and to your benefit including repairs that were made by the interpellant on your instructions in addition/or by way of variation to those works originally contemplated in the aforementioned agreement and as for €4,051.08 being the value for extra works that were made on your instructions and to your benefit and which were not included in the scope of works originally contemplated in the aforementioned agreement.

So much so that you know how to regulate yourself

With costs and with interest according to law

Registry of the Superior Courts today 4th March, 2022

ALEXANDRA DEBATTISTA
For the Registrar, Civil Courts and Tribunals

348

Permezz ta' digriet mogħti fil-Prim'Awla tal-Qorti fis-16 ta' Settembru, 2021, fl-atti tal-ittra uffiċjali numru 477/2021, fl-ismijiet Falcon Funds Sicav plc vs Commonwealth Securitisations plc et, ordnat is-segwenti pubblikazzjoni biex isservi ta' notifika fil-konfront ta' Andreas Wolfl a tenur tal-Artikolu 187(3) et sequitur tal-Kap. 12.

Fil-Prim'Awla tal-Qorti

Illum 3 ta' Frar, 2021

Lil

Commonwealth Securitisations plc (C59191)

Securitisation Consultancy Ltd (C68880)

Andreas Wolfl (passaport Awstrijak P6717546)

Christian Grob (passaport Awstrijak U0235256)

RES Malta Limited (C46697)

Permezz tal-preżenti Falcon Funds Sicav plc (SV 295) ta' TG Complex, Suite 2, Level 3, Brewery Street, L-Imrieħel, Birkirkara, tirreferikom għar-rwol tagħkom fil-ħruġ ta' strumenti finanzjarji inkluż l-istrument finanzjarju li jgib l-isem Nordic Power ETI u għal kwalsijasi involviment ieħor tagħkom direttament u/jew indirettament fl-investimenti magħmula għan-nom tal-istess mittenti fl-istess strumenti finanzjarji.

Illi inoltre u mingħajr preġudizzju għas-su espost, jirriżulta illi intom kontu responsabbli, inter alia għall-ħruġ u, jew awtorizzajtu l-ħruġ tal-prospett relattiv għall-investiment suriferit bl-isem ta' Nordic Power ETI;

Il-mittenti tiġbdilkom l-attenzjoni għat-telf ġja soffert minnha u/jew li għad trid issofri fuq l-istess investiment konsegwenza ta' aġir u ommissjonijiet tagħkom, kemm diretti u/jew indiretti,b'mod negliġenti u/jew frawdolenti, kif ukoll minħabba dikjarazzjonjiet mhux vera fil-prospett imsemmi, imperizja u/jew nonosservanza tal-liġijiet u regolamenti applikabbli u ksur ta' obbligi daparti tagħkom.

Għaldaqstant, is-soċjetà mittenti filwaqt illi qiegħda formalment tpoġġikom in mora, culpa u dolo għall-finijiet u effetti kollha tal-liġi, qiegħda żżommkom ilkoll responsabbli in solidum għad-danni kollha sofferti u li għad tista' ssofri minħabba l-aġir tagħkom suriferit u qiegħda preżentement tinterpellakom sabiex fi żmien xahar mil-lum tersqu għall-likwidazzjoni tad-danni sofferti mill-mittenti u l-ħlas tal-istess.

By means of a decree of the 16th September, 2021, in the records of the judicial letter number 477/2021 in the names Falcon Funds Sicav plc vs Commonwealth Securitisations plc et, the First Hall of the Civil Court ordered the following publication for the purpose of effecting service on Andreas Wolfl in terms of Article 187(3) of Cap. 12.

In the First Hall of the Civil Court

Today 3rd February, 2021

To

Commonwealth Securitisations plc (C59191)

Securitisation Consultancy Ltd (C68880)

Andreas Wolfl (Austrian passport P6717546)

Christian Grob (Austrian passport U0235256)

RES Malta Limited (C46697)

By means of this present Falcon Funds Sicav plc (SV295) of TG Complex, Suite 2, Level 3, Brewery Street, Mrieħel, Birkirkara, refers you to your role in the issuing of financial instruments including the financial instrument bearing the name Nordic Power ETI and to your direct and/or indirect involvement in a number of investments made on behalf of the same sender in the same financial instruments.

Whereas furthermore and without prejudice to the above, it results that you were responsible, inter alia, for the issuing and, or authorization of the issuing of the prospectus relative to the above mentioned investment bearing the name Nordic Power ETI;

The sender also draws your attention to the losses which it has suffered and/or which it will suffer on the same investment as a consequence of acts and omissions on your part, both direct and/or indirect, in a negligent and/or fraudulent manner, as well as false declarations in the above mentioned prospectus, lack of expertise and/or non-observance of the applicable laws and regulatios and the violation of your obligations.

Therefore, while the sender company is formally placing you in mora, culpa et dolo for all effects and purposes of the law, it is hereby holding you responsible in solidum for all the damages suffered and which may be suffered as a consequence of your behaviour as above described and is presently calling upon you to appear within one month from today, for the liquidation of damages suffered by the sender and the payment of the same.

Tant biex tagħrfu timxu u tirregolaw ruħkom

Bl-ispejjeż

Notifika: Andreas Wolfl, 19, Triq Gafar, Tas-Sliema

Reġistru tal-Qrati Superjuri, illum 4 ta' Marzu, 2022

ALEXANDRA DEBATTISTA
Għar-Reġistratur tal-Qrati Ċivili u Tribunali

So much for your better guidance

With costs

Notification: Andreas Wolfl, 19, Triq Gafar, Tas-Sliema

Registry of the Superior Courts today 4th March, 2022

ALEXANDRA DEBATTISTA
For the Registrar, Civil Courts and Tribunals

349

Permezz ta' digriet mogħti fit-12 ta' Lulju, 2021, fl-atti tal-ittra uffiċjali numru 2165/2019, fl-ismijiet HSBC Bank Malta plc vs Ahmad Abdel Karim, il-Qorti tal-Maġistrati (Malta) ordnat is-segwenti pubblikazzjoni biex isservi ta' notifika fil-konfront tal-intimat a tenur tal-Artikolu 187(3) tal-Kap. 12.

Permezz ta' ittra uffiċjali ppreżentata fil-Qorti tal-Maġistrati (Malta) lil Ahmad Abdel Karim (KI 28600L) ta' Dreamville, Triq il-Mejjiesa, Il-Manikata MLH 5130, fil-21 ta' Ottubru, 2019, HSBC Bank Malta plc (C3177) ta' 32, Triq il-Merkanti, Il-Belt Valletta, tinterpellak sabiex fi żmien jumejn minn meta tirċievi din l-ittra inti tħallas is-somma ta' €4374.35 bħala kapital u inkwantu għas-somma ta' €31.08 bħala mgħaxijiet li ddekkorrew fuq il-kapital sat-12 ta' Settembru, 2019, bl-ispejjeż amministrattivi, oltre l-imgħax mit-13 ta' Settembru, 2019, sad-data ta' din l-ittra flimkien mal-imgħaxijiet legali ulterjuri fuq is-somma kapitali mid-data ta' din l-ittra sad-data tal-pagament effettiv u dan in rifużjoni ta' flus lilek avvanzati fuq faċilità ta' Visa Advance Credit Card bin-numru 4035710035693626, liema somma inti għalkemm repetutatment interpellat biex tħallas, inqast milli tagħmel dan; u

Tinterpellak sabiex fi żmien jumejn minn meta tirċievi din l-ittra inti tħallas is-somma ta' €9215.65 bħala kapital u inkwantu għas-somma ta' €65.37 bħala mgħaxijiet li ddekorrew fuq il-kapital sat-12 ta' Settembru, 2019, bl-ispejjeż amministrattivi, oltre l-imgħax mit-13 ta' Settembru, 2019, sad-data ta' din l-ittra flimkien mal-imgħaxijiet legali ulterjuri fuq is-somma kapitali mid-data ta' din l-ittra sad-data tal-pagament effettiv u dan in rifużjoni ta' flus lilek avvanzati fuq faċilità ta' Mastercard Credit Card bin-numru 5522009410230014, liema somma inti għalkemm repetutament interpellat biex tħallas inqast milli tagħmel dan.

Sabiex jiġu evitati spejjeż inutili tal-Qorti, jekk il-ħlas tad-dejn fiż-żmien hawn fuq indikat ma huwiex possibbli u teħtieġ żmien itwal għall-ħlas b'rati mensili, inti tista' tammetti d-dejn tiegħek mal-Bank permezz ta' att notarili. F'dan il-każ inti mitluba illi fi żmien ħmistax-il ġurnata minn meta tirċievi din l-ittra tavża lill-Bank u tqabbad nutar.

By means of a decree of the 12th July, 2021, in the records of the judicial letter number 2165/2019, in the names HSBC Bank Malta plc vs Ahmad Abdel Karim, the Courts of Magistrates (Malta) ordered the following publication for the purpose of service of the respondent in terms of Article 187(3) of Cap. 12.

By means of a judicial letter filed in the Courts of Magistrates (Malta) against Ahmad Abdel Karim (ID 28600L) of Dreamville, Triq il-Mejjiesa, Manikata MLH 5130, on the 21st October 2019, HSBC Bank Malta plc (C3177) of 32, Triq il-Merkanti, Valletta, solicits you so that within two days from the day when you receive this letter you pay the amount of €4374.35 as capital and as for the sum of €31.08 as interest that accrued on the capital sum till the 12th September, 2019, with administrative costs, besides the interest from the 13th September, 2019, till the date of this letter together with further legal interest on the capital sum from the date of this letter till the date of effective payment and this by way of refund of money loaned to you on a facility of the Vica Advance Credit Card facility holding number 4035710035693626, which sum you failed to pay although you were repeatedly called upon to pay it.

It solicits you so that within two days from when you receive this letter you pay the amount of €9215.65 as capital and as for the amount of €65.37 as interest that accrued on the capital amount till the 12th September, 2019, with administrative costs, besides the interest from the 13th September, 2019, till the date of this letter together with further legal interest on the capital sum from the date of this letter till the effective payment and this by way of refund of money granted to you on loan under the facility of the Mastercard Credit Card with number 5522009410230014, which sum you failed to pay although you were repeatedly called upon to pay it.

To avoid useless Court costs, if the payment of the debt above mentioned is not possible and you néed more time for monthly payments, you can admit your debt with the Bank by means of a notarial act. In this case you are advised that within fifteen days from the service of this letter you are to advise the Bank and engage a notary.

Din l-ittra sservi wkoll biex tinterrompi l-preskrizzjoni u għalhekk hija rikjesta mil-liġi ai termini tal-Artikolu 2128 tal-Kodiċi Ċivili (Kap. 16 tal-Liġijiet ta' Malta).

Fin-nuqqas jittieħdu passi bil-Qorti kontra tiegħek mingħajr ebda preavviż ieħor.

Tant biex tagħraf tirregola ruħek

Bl-ispejjeż

Reġistru tal-Qrati tal-Maġistrati (Malta), illum 4 ta' Marzu, 2022

ALEXANDRA DEBATTISTA
Għar-Reġistratur tal-Qrati Ċivili u Tribunali

This letter serves to interrupt prescription, and so it is required by law in terms of Article 2128 of the Civil Code (Cap. 16 of the Laws of Malta).

In default further Court procedures will be taken against you without further notice.

So much for your own guidance

With Costs

Registry of the Courts of Magistrates (Malta) today 4th March, 2022

ALEXANDRA DEBATTISTA
For the Registrar, Civil Courts and Tribunals

350

B'digriet mogħti, mill-Qorti Ċivili Prim'Awla, fl-14 ta' Diċembru, 2021, Rikors fl-ismijiet Roberto Sciberras et vs Alexander sive Alex Mercieca, Rikors 1068/21 NC, ġiet ordnata s-segwenti pubblikazzjoni biex isservi ta' notifikat fil-konfront tal-konvenut Alexander Mercieca, a tenur tal-Artikolu 187(3) et sequitur tal-Kap. 12.

Permezz ta' Rikors, ippreżentat, fil-Prim'Awla tal-Qorti Ċivili, fl-ismijiet Roberto Sciberras (KI 156882M) u Claire Sciberras (KI 208886M) vs Alexander sive Alex Mercieca (KI 85363M) fit-28 ta' Ottubru, 2021, ir-rikorrenti Roberto Sciberras et talab lil din l-Onorabbli Qorti,

1. Tiddikjara li l-bejgħ ma jistax issir ai termini tal-konvenju msemmi fir-rikors u dan minħabba n-nuqqas tal-ħruġ tal-permess tal-Awtorità tal-Ippjannar u għalhekk ir-rikorrenti għandhom il-jedd jitolbu r-rifużjoni tad-depożitu mħallas akkont tal-prezz pattwit fil-konvenju, tikkundanna lill-intimat irodd lura s-somma ta' €75,000, li r-rikorrenti avvanzaw a favur l-istess intimat minħabba d-depożitu akkont tal-prezz globali ta' €120,000.

Bl-ispejjeż u bl-imgħaxijiet kif miluba fir-rikors kontra l-intimat.

Ir-Rikors fl-ismijiet Roberto Sciberras et vs Alexander sive Alex Mercieca, Rikors numru 1068/21 NC, jinsab differit għas-smigħ għat-28 ta' April, 2022, fid- 9.00 a.m.

Notifika Konvenut: 4, Anil, Triq il-Ħawt, Is-Swieqi

Reġistru tal-Qrati Superjuri, illum 4 ta' Marzu, 2022

ADV. FRANK PORTELLI, LLD
Għar-Reġistratur, Qrati u Tribunali.

By means of a decree given, by the C ivil Court First Hall, on the 14th December, 2021, Application in the names Roberto Sciberras et vs Alexander sive Alex Mercieca, Application 1068/21 NC, the following publication was ordered for the purpose of service of the defendant Alexander Mercieca, in terms of Acrticle 187(3) et sequitur of Cap. 12.

By means of an Application, presented in the First Hall Civil C ourt, in the names Roberto Sciberras (ID 156882M) and Claire Sciberras (ID 208886M) vs Alexander sive Alex Mercieca (ID 85353M) on the 29th October, 2021, the applicant Roberto Sciberras et.asked this Honourable Court,

1. To declare that the sale cannot be made in terms of the preliminary agreement mentioned in the application and this due to the lack of issuing of a permit by the Planning Authority and thus the applicants have the right to ask for the refund of the deposit paid on acccount of the price agreed in the preliminary agreement, condemn the respondent to refund the sum of €75,000, that the applicants paid in favour of the same respondent due to the deposit on acccount of the global price of €120,000.

With costs and interest as demanded in the application against the respondent.

The Application in the names Roberto Sciberras et vs Alexander sive Alex Mercieca, Application number 1068/21NC, has been deferred for hearing to the 28th April, 2022, at 9.00 a.m.

Notify Defendant: 4, Anil, Triq il-Ħawt, Swieqi

Registry of the Superior Courts, today 4th March, 2022

ADV. FRANK PORTELLI, LLD
For the Registrar, Civil Courts and Tribunals

351

B'dan l-avviż ikun magħruf illi b'rikors ippreżentat fil-Qorti, Sezzjoni ta' Ġuriżdizzjoni Volontarja, fit-2 ta' Frar, 2022, Rikors numru 202/2022, minn Rachida Grech Marguerat fejn talbet li tiġi ddikjarata miftuħa favur tagħha s-suċċessjoni ta' Raymond Grech Marguerat, żewġ Rachida Grech Marguerat, bin il-mejtin Francis Grech Marguerat u Dolly Grech Marguerat née Dalli, imwieled il-Gżira, Malta, kien residenti Tas-Sliema, Malta, u miet l-Imsida, Malta, fid-29 ta' Ottubru, 2021, ta' 66 sena, u li kellu karta tal-identità bin-numru 474655M.

Għaldaqstant, kull min jidhirlu li għandu interess huwa msejjaħ biex jidher quddiem il-Qorti fuq imsemmija sabiex b'nota jmur kontra dik it-talba fi żmien ħmistax-il ġurnata li jibda jgħaddi minn dak il-jum li fih jiġi mwaħħal il-bandu u l-avviżi skont il-liġi.

Reġistru tal-Qorti Ċivili, Sezzjoni ta' Ġuriżdizzjoni Volontarja

Illum 4 ta' Marzu, 2022

ALEXANDRA DEBATTISTA
Għar-Reġistratur, Qrati Ċivili u Tribunali

By means of an application filed in the Civil Court of Voluntary Jurisdiction Section, on the 2nd February, 2022, Application number 202/2022, by Rachida Grech Marguerat whereby she requested that be declared open in her favour the succession of Raymond Grech Marguerat, husband of Rachida Grech Marguerat, son of the late Francis Grech Marguerat and Dolly Grech Marguerat née Dalli, born in Gżira, Malta, resided in Tas-Sliema, Malta, and died in Msida, Malta, on the 29th October, 2021, aged 66, and who held identity card number 474655M.

Wherefore, any person who believes to have an interest in the matter is hereby called upon to appear before the said Court and to bring forward his objections hereto by a minute to be filed within fifteen days from the posting of the banns and notices according to law.

Registry of the Civil Court, Voluntary Jurisdiction Section

Today 4th March, 2022

ALEXANDRA DEBATTISTA
For the Registrar, Civil Court and Tribunals

352

B'dan l-avviż ikun magħruf illi b'rikors ippreżentat fil-Qorti, Sezzjoni ta' Ġuriżdizzjoni Volontarja, fit-3 ta' Frar, 2022, Rikors numru 209/2022, minn Maria Louisa sive Marisa Gruppetta et fejn talbu li tiġi ddikjarata miftuħa favur Maria Louisa sive Marisa Gruppetta u Stephen Farrugia f'ishma ugwali bejniethom is-suċċessjoni ta' ommha Salvina Farrugia, armla minn Anthony Farrugia, bint il-mejtin Giuseppe Pace u Rosa née Aquilina, imwielda Tas-Sliema, Malta, kienet residenti Bormla, Malta, u mietet l-Imsida, Malta, fis-6 ta' Settembru, 2021, ta' 86 sena, u li kellha karta tal-identità numru 201635M.

Għaldaqstant, kull min jidhirlu li għandu interess huwa msejjaħ biex jidher quddiem il-Qorti fuq imsemmija sabiex b'nota jmur kontra dik it-talba fi żmien ħmistax-il ġurnata li jibda jgħaddi minn dak il-jum li fih jiġi mwaħħal il-bandu u l-avviżi skont il-liġi.

Reġistru tal-Qorti Ċivili, Sezzjoni ta' Ġuriżdizzjoni Volontarja

Illum 4 ta' Marzu, 2022

ALEXANDRA DEBATTISTA
Għar-Reġistratur, Qrati Ċivili u Tribunali

By means of an application filed in the Civil Court of Voluntary Jurisdiction Section, on the 3rd February, 2022, Application number 209/2022, by Maria Louisa sive Marisa Gruppetta et whereby they requested that be declared open in her favour of Maria Louisa sive Marisa Gruppetta and Stephen Farrugia in equal shares between them the succession of their mother Salvina Farrugia, widow of Anthony Farrugia, daughter of the late Giuseppe Pace and Rosa née Aquilina, born in Tas-Sliema, Malta, resided in Bormla, Malta, and died in Msida, Malta, on the 6th September, 2021, aged 86, and who held identity card number 201635M.

Wherefore, any person who believes to have an interest in the matter is hereby called upon to appear before the said Court and to bring forward his objections hereto by a minute to be filed within fifteen days from the posting of the banns and notices according to law.

Registry of the Civil Court, Voluntary Jurisdiction Section

Today 4th March, 2022

ALEXANDRA DEBATTISTA
For the Registrar, Civil Court and Tribunals

353

B'dan l-avviż ikun magħruf illi b'rikors ippreżentat fil-Qorti, Sezzjoni ta' Ġuriżdizzjoni Volontarja, fil-25 ta' Jannar, 2022, Rikors numru 148/2022, minn Louis Pace Balzan et fejn talbu li tiġi ddikjarata miftuħa favur Louis Pace Balzan, żewġ id-decujus fi kwota ta' nofs (1/2) indiviż u r-rimanenti nofs (1/2) indiviż favur Adrian Pace Balzan, Joanna Pace Balzan u Michael Pace Balzan ulied id-decujus fi kwota ta' sest (1/6) indiviż kull wieħed u waħda minnhom is-suċċessjoni ta' Margaret Pace Balzan, mart Louis Pace Balzan, bint il-mejtin Edwin Xuereb u Gladys Xuereb née Galea, imwielda Ħ'Attard, Malta, kienet residenti l-Imsida, Malta, u mietet l-Imsida, Malta, fil-5 ta' Lulju, 2021, ta' 80 sena, u li kellha karta tal-identità numru 336941M.

Għaldaqstant, kull min jidhirlu li għandu interess huwa msejjaħ biex jidher quddiem il-Qorti fuq imsemmija sabiex b'nota jmur kontra dik it-talba fi żmien ħmistax-il ġurnata li jibda jgħaddi minn dak il-jum li fih jiġi mwaħħal il-bandu u l-avviżi skont il-liġi.

Reġistru tal-Qorti Ċivili, Sezzjoni ta' Ġuriżdizzjoni Volontarja

Illum 4 ta' Marzu, 2022

ALEXANDRA DEBATTISTA
Għar-Reġistratur, Qrati Ċivili u Tribunali

By means of an application filed in the Civil Court of Voluntary Jurisdiction Section, on the 25th January, 2022, Application number 148/2022, by Louis Pace Balzan et whereby they requested that be declared open in favour of Louis Pace Balzan, husband of the decujus in the quota of one half (1/2) undivided share and the remaining one half (1/2) undivided share in favour of Adrian Pace Balzan, Joanna Pace Balzan aqnd Michael Pace Balzan children of the decujus in the quota of one sixth (1/6) undivided share each one of them the succession of Margaret Pace Balzan, wife of Louis Pace Balzan, daughter of the late Edwin Xuereb and Gladys Xuereb née Galea, born in Ħ'Attard, Malta, resided in Imsida, Malta, and died in Msida, Malta, on the 5th July, 2021, aged 80, and who held identity card number 336941M.

Wherefore, any person who believes to have an interest in the matter is hereby called upon to appear before the said Court and to bring forward his objections hereto by a minute to be filed within fifteen days from the posting of the banns and notices according to law.

Registry of the Civil Court, Voluntary Jurisdiction Section

Today 4th March, 2022

ALEXANDRA DEBATTISTA
For the Registrar, Civil Court and Tribunals

354

B'dan l-avviż ikun magħruf illi b'rikors ippreżentat fil-Qorti, Sezzjoni ta' Ġuriżdizzjoni Volontarja, fit-13 ta' Jannar, 2022, Rikors numru 67/2022, minn Maria Briffa née Bell et fejn talbu li tiġi ddikjarata miftuħa favur mart id-decujus Maria Briffa née Bell fi kwota ta' nofs (1/2) indiviż u r-rimanenti nofs indiviż (1/2) favur Charlene Abela Briffa, Sean Briffa u Christopher Briffa wlied id-decujus fi kwota ta' sest (1/6) indiviż kull wieħed u waħda minnhom is-suċċessjoni ta' Victor Briffa, żewġ Maria Briffa, bin Carmel Briffa u Rosaria née Grech, imwieled San Ġiljan, Malta, kien residenti Ħal Tarxien, Malta, u miet l-Imsida, Malta, fit-8 ta' Mejju, 2021, ta' 63 sena, u li kellu karta tal-identità numru 611157M.

Għaldaqstant, kull min jidhirlu li għandu interess huwa msejjaħ biex jidher quddiem il-Qorti fuq imsemmija sabiex b'nota jmur kontra dik it-talba fi żmien ħmistax-il ġurnata li jibda jgħaddi minn dak il-jum li fih jiġi mwaħħal il-bandu u l-avviżi skont il-liġi.

Reġistru tal-Qorti Ċivili, Sezzjoni ta' Ġuriżdizzjoni Volontarja

By means of an application filed in the Civil Court of Voluntary Jurisdiction Section, on the 13th January, 2022, Application number 67/2022, by Maria Briffa née Bell et whereby they requested that be declared open in favour of Maria Briffa née Bell wife of the decujus in the quota of one half (1/2) undivided share and the remaining one half (1/2) undivided share in favour of Charlene Abela Briffa, Sean Briffa and Christopher Briffa children of the decujus in the qouta of one sixth (1/6) undivided share each one of them the succession of Victor Briffa, husband of Maria Briffa, son of Carmel Briffa and Rosaria née Grech, born in San Ġiljan, Malta, resided in Ħal Tarxien, Malta, and died in Msida, Malta, on the 8th May, 2021, aged 63, and who held identity card number 611157M.

Wherefore, any person who believes to have an interest in the matter is hereby called upon to appear before the said Court and to bring forward his objections hereto by a minute to be filed within fifteen days from the posting of the banns and notices according to law.

Registry of the Civil Court, Voluntary Jurisdiction Section

Illum 4 ta' Marzu, 2022

ALEXANDRA DEBATTISTA
Għar-Reġistratur, Qrati Ċivili u Tribunali

Today 4th March, 2022

ALEXANDRA DEBATTISTA
For the Registrar, Civil Court and Tribunals

355

B'dan l-avviż ikun magħruf illi b'rikors ippreżentat fil-Qorti, Sezzjoni ta' Ġuriżdizzjoni Volontarja, fit-3 ta' Frar, 2022, Rikors numru 208/2022, minn Lidia Migneco et fejn talbu li tiġi ddikjarata miftuħa favur Rita Scicluna, Edward Migneco, Bernardette Gauci u Lidia Migneco ħut id-decujus fi kwota ta' kwinta (1/5) parti indiviża kull wieħed u waħda minnhom, favur Lynn Marie Migneco u Luke Migneco wlied il-mejjet Martin Migneco dan tal-aħħar hu d-decujus fi kwota ta' kwinta (1/5) parti indiviża bejniethom is-suċċessjoni ta' John Saviour Migneco, guvni, bin il-mejtin Victor Migneco u Carmela née Storace, imwieled il-Ħamrun, Malta, kien residenti ż-Żejtun, Malta, u miet l-Imsida, Malta, fid-9 ta' Diċembru, 2020, ta' 70 sena, u li kellu karta tal-identità bin-numru 944250M.

Għaldaqstant, kull min jidhirlu li għandu interess huwa msejjaħ biex jidher quddiem il-Qorti fuq imsemmija sabiex b'nota jmur kontra dik it-talba fi żmien ħmistax-il ġurnata li jibda jgħaddi minn dak il-jum li fih jiġi mwaħħal il-bandu u l-avviżi skont il-liġi.

Reġistru tal-Qorti Ċivili, Sezzjoni ta' Ġuriżdizzjoni Volontarja

By means of an application filed in the Civil Court of Voluntary Jurisdiction Section, on the 3rd February, 2022, Application number 208/2022, by Lidia Migneco et whereby they requested that be declared open in favour of Rita Scicluna, Edward Migneco, Bernardette Gauci and Lidia Migneco brothers and sisters of the decujus in the quota of one fifth (1/5) undivided share each one of them and in favour of Lynn Marie Migneco and Luke Migneco children of the late Martin Migneco the latter brother of the decujus in the quota of one fifth (1/5) undivided share between them the succession of John Saviour Migneco, bachelo, son of the late Victor Migneco and Carmela née Storace, born in Ħamrun, Malta, resided in Żejtun, Malta, and died in Msida, Malta, on the 9th December, 2020, aged 70, and who held identity card number 944250M.

Wherefore, any person who believes to have an interest in the matter is hereby called upon to appear before the said Court and to bring forward his objections hereto by a minute to be filed within fifteen days from the posting of the banns and notices according to law.

Registry of the Civil Court, Voluntary Jurisdiction Section

Illum 4 ta' Marzu, 2022

ALEXANDRA DEBATTISTA
Għar-Reġistratur, Qrati Ċivili u Tribunali

Today 4th March, 2022

ALEXANDRA DEBATTISTA
For the Registrar, Civil Court and Tribunals

356

B'dan l-avviż ikun magħruf illi b'rikors ippreżentat fil-Qorti, Sezzjoni ta' Ġuriżdizzjoni Volontarja, fl-10 ta' Jannar, 2022, Rikors numru 39/2022, minn Gerald Borg fejn talab li tiġi ddikjarata miftuħa favur Gerald Borg u Irene Borg fi kwota ta' nofs (1/2) indiviż kull wieħed u waħda minnhom is-suċċessjoni ta' ħuhom Gordon Cilia, ġuvni, bin missier mhux magħruf u Carmen Borg née Cilia, imwieled Tal-Pietà, Malta, kien residenti l-Ħamrun, Malta, u miet l-Imsida, Malta, fid-29 ta' Novembru, 2020, ta' 32 sena, u li kellu karta tal-identità bin-numru 276088M.

Għaldaqstant, kull min jidhirlu li għandu interess huwa msejjaħ biex jidher quddiem il-Qorti fuq imsemmija sabiex b'nota jmur kontra dik it-talba fi żmien ħmistax-il ġurnata li jibda jgħaddi minn dak il-jum li fih jiġi mwaħħal il-bandu u l-avviżi skont il-liġi.

By means of an application filed in the Civil Court of Voluntary Jurisdiction Section, on the 10th January, 2022, Application number 39/2022, by Gerald Borg whereby they requested that be declared open in favour of Gerald Borg and Irene Borg in the quota of one half (1/2) undivided share each one of them the succession of their brother Gordon Cilia, bachelor, son of unknown father and Carmen Borg née Cilia, born in Tal-Pietà, Malta, resided in Ħamrun, Malta, and died in Msida, Malta, on the 29th November, 2020, aged 32, and who held identity card number 276088M.

Wherefore, any person who believes to have an interest in the matter is hereby called upon to appear before the said Court and to bring forward his objections hereto by a minute to be filed within fifteen days from the posting of the banns and notices according to law.

Reġistru tal-Qorti Ċivili, Sezzjoni ta' Ġuriżdizzjoni Volontarja

Illum 4 ta' Marzu, 2022

ALEXANDRA DEBATTISTA
Għar-Reġistratur, Qrati Ċivili u Tribunali

Registry of the Civil Court, Voluntary Jurisdiction Section

Today 4th March, 2022

ALEXANDRA DEBATTISTA
For the Registrar, Civil Court and Tribunals

357

B'dan l-avviż ikun magħruf illi b'rikors ippreżentat fil-Qorti, Sezzjoni ta' Ġuriżdizzjoni Volontarja, fis-26 ta' Jannar, 2022, Rikors numru 156/2022, minn Geoffrey Camilleri et fejn talbu li tiġi ddikjarata miftuħa favur Geoffrey Camilleri fi kwota ta' nofs (1/2) indiviż u r-rimanenti nofs (1/2) indiviż favur Shawn Camilleri s-suċċessjoni ta' missierhom Paul Camilleri, armel minn Grace Camilleri, bin Philip Camilleri u Dolores Camilleri née Zarb, imwieled Ħal Balzan, Malta, kien residenti Londra, ir-Renju Unit, u miet Sutton, ir-Renju Unit, fis-7 ta' Mejju, 2021, ta' 68 sena, u li kellu karta tal-identità bin-numru 160153M.

Għaldaqstant, kull min jidhirlu li għandu interess huwa msejjaħ biex jidher quddiem il-Qorti fuq imsemmija sabiex b'nota jmur kontra dik it-talba fi żmien ħmistax-il ġurnata li jibda jgħaddi minn dak il-jum li fih jiġi mwaħħal il-bandu u l-avviżi skont il-liġi.

By means of an application filed in the Civil Court of Voluntary Jurisdiction Section, on the 26th January, 2022, Application number 159/2022, by Geoffrey Camilleri et whereby they requested that be declared open in favour of Geoffrey Camilleri in the quota of one half (1/2) undivided share and the remaining one half (1/2) undivided share in favour of Shawn Camilleri the succession of their father Paul Camilleri, widow of Grace Camilleri, son of Philip Camilleri and Dolores Camilleri née Zarb, born in Ħal Balzan, Malta, resided in London, United Kingdom, and died in Sutton, United Kingdom, on the 7th May, 2021, aged 68, and who held identity card number 160153M.

Wherefore, any person who believes to have an interest in the matter is hereby called upon to appear before the said Court and to bring forward his objections hereto by a minute to be filed within fifteen days from the posting of the banns and notices according to law.

Reġistru tal-Qorti Ċivili, Sezzjoni ta' Ġuriżdizzjoni Volontarja

Illum 4 ta' Marzu, 2022

ALEXANDRA DEBATTISTA
Għar-Reġistratur, Qrati Ċivili u Tribunali

Registry of the Civil Court, Voluntary Jurisdiction Section

Today 4th March, 2022

ALEXANDRA DEBATTISTA
For the Registrar, Civil Court and Tribunals

358

Bandu għall-Kuraturi

Repubblika ta' Malta

Lill-Marixxall tal-Qrati

B'digriet mogħti minn din il-Qorti fit-18 ta' Awwissu, 2021, fuq talba ta' Salvina Aquilina ġie ordnat biex jintgħażlu kuraturi deputati sabiex jidhru f'isem u fl-interess tas-sidien mhux magħrufa fl-atti taċ-ċedola numru 1536/2021 fl-ismijiet Salvina Aquilina vs Kuraturi Deputati u fl-atti l-oħra relattivi u sussegwenti.

Permezz ta' ċedola ta' depożitu u kontestwali fidi ta' ċens ta' Salvina Aquilina, mara tad-dar, armla minn Emanuel, bint il-mejtin Christino Attard u Maria Steela née Cilia, imwielda

Banns for Curators

Republic of Malta

To the Marshall of the Court

By means of a decree given by this Court on the 18th August, 2021, following a request by Salvina Aquilina it was ordered that deputy curators be chosen to in the name and in the interest of the unknown owners in the acts of the schedule of deposit number 1536/2021 in the names Salvina Aquilina vs Deputy Curators and in the other relative and subsequent acts.

By means of a schedule of deposit and concurrent redemption of groundrent filed in the First Hall of the Civil Court on the 16th August 2021, in the names of Salvina

l-Ħamrun u toqgħod il-Ħamrun (KI 220336M) vs Kuraturi Deputati sabiex jidhru fl-isem u fl-interess tas-sidien mhux magħrufa tad-dirett dominju perpetwu fuq il-fond numru 50 li qabel kien 139 Triq il-Vitorja, Il-Ħamrun, ippreżentata fil-Prim'Awla tal-Qorti fis-16 ta' Awwissu, 2021, fejn Salvina Aquilina esponiet bir-rispett:

Illi hija għandha l-utili dominju perpetwu tal-fond numru 50, li qabel kien 139, Triq il-Vitorja, Il-Ħamrun, suġġett għaċ-ċens perpetwu ta' €0.82, ekwivalenti għal Lm0.35 tal-munita l-qadima fis-sena;

Id-direttarji tal-fond ma' humiex magħrufa u għall-għanijiet ta' din iċ-ċedola huma rapprezentanti mill-kuraturi fuq imsemmija;

L-esponenti tixtieqi tinqeda bis-setgħa mogħtija mill-art 1501 tal-Kodiċi Ċivili biex tifdu l-imsemmi ċens perpetwu li, kapitalizzat bir-rata ta' 5% kif trid il-liġi, jammonta għal €16.40;

Għaldaqstant, l-esponenti qiegħda tidher quddiem din il-Qorti u taħt l-Awtorità tagħha qiegħda tiddepożita s-somma ta' €16.40 sabiex din is-somma tingħata liberament bħala prezz tal-fidwa lir-rappreżentanti tad-direttarji wara li jagħtu riċevuta. U hekk l-esponenti qiegħda tifdi ċ-ċens fuq imsemmi għal dak kollu li tgħid u trid il-liġi.

Rikorrenti: Salvina Aquilina, 131, Triq il-Vitorja, Il-Ħamrun

Notifiki: Direttur tar-Reġistru Pubbliku

Kuraturi Deputati

Int għaldaqstant ordnat li twaħħal kopja uffiċjali ta' dan il-bandu fid-daħla ta' din il-Qorti Superjuri u ssejjaħ b'dan lil kull min irid jidħol bħala kuratur biex jidher fi żmien sitt ijiem f'dan ir-Reġistru u jagħmel b'nota d-dikjarazzjoni illi huwa jidħol għal dan.

Int ordnat ukoll li tgħarraf lil kull wieħed illi jekk ma jagħmilx din id-dikjarazzjoni fiz-zmien fuq mogħti, din il-Qorti tgħaddi biex tagħzel kuraturi tal-uffiċċju.

U wara li tkun għamilt dan, jew jekk tiltaqa' ma' xi xkiel fl-esekuzzjoni ta' dan il-bandu, inti għandek tgħarraf minnufih lil din il-Qorti.

Mogħti mill-Qorti Superjuri hawn fuq imsemmija bix-xhieda tal-Onor. Imħallef Ian Spiteri Bailey, LLD, Duttur tal-Liġi.

Illum 18 ta' Awwissu, 2021

Aquilina, house wife, widow of Emanuel, daughter of the late Christino and Maria Stella née Cilia, born in Hamrun and resides in Hamrun (ID 220336M) vs deputy curators nominated in the name and in the interest of the unknown owners of the perpetual direct dominium of the premises number 50 previously 139, Triq il-Vitorja, Ħamrun whereby the applicant Salvina Aquilina respectfully submitted:

That she has the perpetual utile dominium of the premises number 50 previously 139, Triq il-Vitorja, Ħamrun subject to the annual and perpetual groundrent of €0.82 equivalent to Lm0.35 of the old currency per year;

That the owners of the premises are unknown and for this reason in this schedule of deposit they are represented by deputy curators;

That the applicant wishes to avail herself from the option given to her by means of article 1501 of the Civil Code and redeem this said perpetual groundrent capitalised at the rate of 5% according to law that amounts to €16.40.

Thus, the applicant is humbly requesting this Court and under its Authority is depositing the amount of €16.40 so that it may be freely withdrawn as the price of redemption by the owner after leaving the relative receipt. Thus the applicant is redeeming the groundrent above mentioned for all intents and purposes of law.

Applicant: Salvina Aquilina, 131, Triq il-Vitorja, Il-Ħamrun

Notification: Director Public Registry

Deputy Curators

You are therefore ordered to affix an official copy of these banns at the entrance of this Superior Court and to summon whosoever wishes to act as curator to appear before this registry within six days and by means of a minute to submit a declaration that he wishes so to act.

You are also ordered to inform each one that if he fails to make this declaration within the stipulated time, the Court will proceed to the selection of curators of office.

And after so acting or if you should encounter any difficulty in the execution of these banns, you are to inform forthwith this Court.

Given by the Civil Court First Hall, above mentioned, with the witness of the Hon. Mr Justice Ian Spiteri Bailey, LLD, Doctor of Laws.

Today 18th August, 2021

Reġistru tal-Qrati Superjuri, illum 4 ta' Marzu, 2022

ALEXANDRA DEBATTISTA
Għar-Registratur, Qrati u Tribunali

Registry of the Superior Courts, today 4th March, 2022

ALEXANDRA DEBATTISTA
For the Registrar, Civil Courts and Tribunals

359

Bandu għall-Kuraturi

Repubblika ta' Malta

Lill-Marixxall tal-Qrati

B'digriet mogħti minn din il-Qorti fis-26 ta' Mejju, 2021, fuq talba ta' Pius Buhagiar et ġie ordnat biex jintgħażlu kuraturi deputati sabiex jirrappreżentaw lill-eredi jew suċċessri fit-titolu mhux magħrufa ta' Rosa armla minn Gregorio Tanti, kif ukoll ta' Nazzareno Tanti, Valentina Tanti, Innocenza Tanti, John Tanti u Paul Tanti fl-atti taċ-ċedola numru 952/2021 fl-ismijiet Pius Buhagiar et vs kuraturi deputati u fl-atti l-oħra relattivi u sussegwenti.

Permezz ta' ċedola ta' depożitu u kontestwali fidi ta' ċens ta' Pius Buhagiar, imwieled Tal-Pietà fis-16 ta' Novembru, 1974 residenti Ħaż-Żabbar (KI 0554574M) miżżewweġ lil Andrina Buhagiar née Borg; Lawrence Buhagiar (KI 0178073M) imwieled Tal-Pietà fit-30 ta' Marzu, 1973, u residenti l-Awstralja miżżewweġ lil Rosianne née Demicoli; u Joseph Buhagiar (KI 272263M) imwieled Tal-Pietà fit-3 ta' Mejju, 1963, u residenti Ħaż-Żabbar, miżżewweġ lil Mary Rose née Darmanin ilkoll ulied il-mejjet Alfred Buhagiar u Josephine née Darmanin vs Kuraturi Deputati sabiex jirrappreżentaw l-eredi jew suċċessuri fit-titolu mhux magħrufa ta' Rosa armla minn Gregorio Tanti, bint il-mejtin Giuseppe Abela u Anna née Abela imwielda u toqgħod Ħad-Dingli, kif ukoll ta' Nazzareno Tanti, Valentina Tanti, Innocenza Tanti, John Tanti u Paul Tanti wlied Gregorio Tanti u Rosa Tanti née Abela imwieldin Ħad-Dingli, ippreżentata fil-Prim'Awla tal-Qorti fl-20 ta' Mejju, 2021, fejn Pius Buhagiar (KI 055457M), Lawrence Buhagiar (KI 0178073M) u Joseph Buhagiar (KI 272263M) esponew bir-rispett:

Illi mill-wirt ta' Alfred Buhagiar (missier l-esponenti) li miet fid-9 ta' Frar, 2020, l-esponenti saru utilisti ta':

a) Porzjon diviż mill-għalqa imsejħa Il-Wilga ż-Żgħira limiti ta' Ħad-Dingli tal-kejl ta' ċirka 4,102m² konfinanti mil-Lvant ma' triq li tieħu għal Ta' Baldu u għal Ħoffriet ir-Rizz, mit-Tramuntana ma' beni ta' Paolo Busuttil jew aventi kawża tiegħu mill-Punent ma' beni ta' Luigi Azzopardi jew aventi kawża u min-Nofsinhar ma' beni tal-familja Tanti jew aventi kawża jew irjieħ oħra verjuri bħala suġġetta għar-rata

Banns for Curators

Republic of Malta

To the Marshall of the Court

By means of a decree given by this Court on the 26th May, 2021, following a request by Pius Buhagiar et it was ordered that deputy curators be chosen to represent the unknown heirs or their successors in title of Rose widow of Gregorio Tanti, and also of Nazzareno Tanti, Valentina Tanti, Innocenza Tanti, John Tanti and Paul Tanti in the acts of the schedule of deposit number 952/2021 in the names Pius Buhagiar et vs Deputy Curators and in the other relative and subsequent acts.

By means of a schedule of deposit and concurrent redemption of groundrent filed in the First Hall of the Civil Court on the 20th May, 2021, in the names of Pius Buhagiar, born in Tal-Pietà on the 16th November, 1974, residing in Ħaż-Żabbar (ID 0554574M) married to Andrina Buhagiar née Borg; Lawrence Buhagiar (ID 0178073M) born in Tal-Pietà on the 30th March, 1973, and residing in Australia married to Rosianne née Demicoli; and Joseph Buhagiar (ID 272263M) born in Tal-Pietà on the 3rd May, 1963, and residing in Ħaż-Żabbar, married to Mary Rose née Darmanin all children of the late Alfred Buhagiar and Josephine née Darmanin vs Deputy Curators to represent the unknown heirs of their successors in title of Rosa widow of Gregorio Tanti, daughter of the late Giuseppe Abela and Anna née Abela born and residing in Ħad-Dingli, and also Nazzareno Tanti, Valentina Tanti, Innocenza Tanti, John Tanti and Paul Tanti children of Gregorio Tanti and Rosa Tanti née Abela born in Ħad-Dingli whereby the applicants Pius Buhagiar (ID 055457M), Lawrence Buhagiar (ID 0178073M) and Joseph Buhagiar (ID 272263M) respectfully submitted:

That from the inheritance of Alfred Buhagiar (father of the applicants) who died on the 9th February, 2020, the applicant became the emphyteutae of:

a) A divided portion of a field known as Il-Wilga ż-Żgħira in the limits of Ħad-Dingli of measurement of about 4,102m² bounded from the east with the road that leads to Ta' Baldu and the Ħoffriet ir-Rizz, from the north with property of Paolo Busuttil or his successors, from the west with property of Luigi Azzopardi or his successors and from the South with property of family Tanti or their successors or other

tagħha ta' ċens annwu u perpetwu ta' €0.12 altrimenti libera u franka bid-drittijiet u pertinenzi kollha, u

b) Porzjon diviż oħra mill-għalqa msejħa Il-Wilga ż-Żgħira tal-kejl ta' cirka 1,400m² aċċessibbli minn Triq San Pawl tal-Pitkali permezz ta' passaġġ u mit-triq li tieħu għal Ta' Baldu u għal Ħoffriet ir-Rizz permezz ta' passaġġ ieħor u konfinanti mit-Tramuntana in parti ma' passaġġ fuq imsemmi li jagħti għat-triq li tieħu għal Ta' Baldu u għal Ħoffriet ir-Rizz u min-Nofsinhar ma' porzjon ieħor mill-istess għalqa proprjetà ta' Rose Gauci jew aventi kawża, u mill-Punent mal-passaġġ fuq imsemmi li jieħu għal Triq San Pawl, bħala suġġetta għar-rata tagħha ta' ċens annwu u perpetwu ta' €0.12 altrimenti libera u franka bid-drittijiet u pertinenzi kollha.

(Kopja tat-testment ta' Alfred Buhagiar anness bħala Dok. A; Kopja ta' site plan annessa bħala Dok. B; Kopja tal-akkwist anness bħala Dok. C; Kopja ċertifikat tal-mewt ta' Alfred Buhagiar anness bħala Dok. D);

Illi l-esponenti llum jixtiequ jipprevalixxu ruħhom mill-fakultà mogħtija lilhom bl-Artikolu 1501 tal-Kodiċi Ċivili (Kap. 16 tal-Liġijiet ta' Malta) u jifdu dan iċ-ċens ai termini tal-istess ligi;

Illi l-ammont komplessiv ta' €0.24 kapitalizzat bir-rata ta' 5% jammonta għal €4.80;

Għaldaqstant, l-esponenti qegħdin umilment jadixxu lill-Onorabbli Qorti u taħt l-Awtorità tal-istess jgħaddu sabiex jiddepożitaw is-somma komplessiva ta' €7.44 li minnhom €4.80 huwa l-prezz tal-fidi taċ-ċens fuq imsemmi u s-somma ta' €2.64 huma arretrati ta' ċens u lawdemju dovut lil intimati – u dan sabiex tingħata liberament lill-intimati msemmija wara li titħalla d-debita riċevuta skont il-liġi.

Rikorrenti: 11, Triq it-Tilliera, Ħaż-Żabbar

Notifiki: Direttur tar-Reġistru Pubbliku
Kuraturi deputati

Int għaldaqstant ordnat li twaħħal kopja uffiċjali ta' dan il-bandu fid-daħla ta' din il-Qorti Superjuri u ssejjaħ b'dan lil kull min irid jidħol bħala kuratur biex jidher fi żmien sitt ijem f'dan ir-Reġistru u jagħmel b'nota d-dikjarazzjoni illi huwa jidħol għal dan.

Int ordnat ukoll li tgħarraf lil kull wieħed illi jekk ma jagħmilx din id-dikjarazzjoni fiż-żmien fuq mogħti, din il-Qorti tgħaddi biex tagħżel kuraturi tal-uffiċċju.

U wara li tkun għamilt dan, jew jekk tiltaqa' ma' xi xkiel fl-esekuzzjoni ta' dan il-bandu, inti għandek tgħarraf minnufih lil din il-Qorti.

boundaries as subject to the annual and perpetual groundrent of €0.12 otherwise free and unencumbered with all its rights and appurtenances, and

b) Another divided portion of a field known as Il-Wilga ż-Żgħira of about 1,400m² accessible from Triq San Pawl tal-Pitkali by means of a pathway and from the road that leads to Ta' Baldu and to Ħoffriet ir-Rizz by means of another pathway, and bounded from the north with part of the pathway mentioned that leads to Ta' Baldu and to Hoffriet ir-Rizz and from the south to a portion of the same land property of Rose Gauci or her successors and from the west with the pathway above mentioned that leads to Triq San Pawl and subject to the annual and perpetual groundrent of €0.12 otherwise free and unencumbered with all its rights and appurtenances.

(Copy of the will of Alfred Buhagiar is attached as Doc. A; Copy of the site plan is attached as Doc. B; Copy of the acquisition is attached as Doc. C; Death certificate of Alfred Buhagiar is attached as Doc. D);

Thus the applicants today wish to avail themselves of the option given to them by means of article 1501 of the Civil Code (Cap. 16 of the Laws of Malta) and redeem this groundrent in terms of law;

That the total amount of €0.24 capitalised at the rate of 5% amounts to €4.80.

Thus, the applicants are humbly requesting this Honourable Court and under its Authority are depositing the total amount of €7.44 – as for the amount of €4.80 as the redemption of groundrent above mentioned and the amount of €2.60 as the arrears of the groundrent and laudemium due to the respondents – and this to be freely withdrawn by the mentioned respondents after leaving the relative receipt according to law.

Applicants: 11, Triq it-Tilliera, Ħaż-Żabbar

Notification: Director Public Registry
Deputy curators

You are therefore ordered to affix an official copy of these banns at the entrance of this Superior Court and to summon whosoever wishes to act as curator to appear before this registry within six days and by means of a minute to submit a declaration that he wishes so to act.

You are also ordered to inform each one that if he fails to make this declaration within the stipulated time, the Court will proceed to the selection of curators of office.

And after so acting or if you should encounter any difficulty in the execution of these banns, you are to inform forthwith this Court.

Mogħti mill-Qorti Superjuri hawn fuq imsemmija bix-xhieda tal-Onor. Imħallef Miriam Hayman, LLD, Duttur tal-Liġi.

Illum 26 ta' Mejju, 2021

Reġistru tal-Qrati Superjuri, illum 4 ta' Marzu, 2022

ALEXANDRA DEBATTISTA
Għar-Registratur, Qrati u Tribunali

Given by the Civil Court First Hall, above mentioned, with the witness of the Hon. Madam Justice Miriam Hayman, LLD, Doctor of Laws.

Today 26th May, 2021

Registry of the Superior Courts, today 4th March, 2022

ALEXANDRA DEBATTISTA
For the Registrar, Civil Courts and Tribunals

360

Permezz ta' digriet mogħti fit-23 ta' Awwissu 2021, fl-atti tal-ittra uffiċjali numru 2249/2021, fl-ismijiet Paul Borg et vs Daniel Esposito, il-Prim'Awla tal-Qorti Ċiviliordnat is-segwenti pubblikazzjoni biex isservi ta' notifika fil-konfront tal-intimat Daniel Esposito a tenur tal-Artikolu 187(3) et seq tal-Kap 12.

Fil-Prim'Awla tal-Qorti Civili

Illum, 31 ta' Mejju 2021

Lil: Daniel Esposito (KI 149683M) ta' 28, Bijou Vert, Flat 5, Triq il-Kostituzzjoni, Birżebbuġa.

Permezz tal-preżenti ittra uffiċjali, Paul u Josephine konjugi Borg (KI 1061846M u 950847M rispettivament) ta' 22, Glen Grove, Triq il-Qamħ, Attard, filwaqt illi jagħmlu referenza għall-ftehim tal-appalt (b'Agreement Sheet No C 152018) rigward xogħlijiet ta' demolizzjoni u kostruzzjoni tal-arja gewwa l-blokk Mary Flats, Triq il-Katidral, San Pawl il-Baħar jinterpellawk sabiex tersaq għal ħlas tad-danni li sofrew il-mittenti minħabba l-fatt li ma aderixxejtx mal-ftehim kontrattwali ta' Mejju 2018.

Illi l-ftehim ta' appalt kien ftehim ċar liema appalt inti ma aderixxejtx miegħu u liema appalt kien jikkonsisti li l-intimat iġib is-supplies (building material) u jesegwixxi x-xogħol.

Illi minħabba d-dewmien da parti tiegħek, il-mittenti ġie rinfaċċat b'danni mingħand sidien ta' appartamenti fil-blokk imsemmija, u minħabba dan il-mittenti qegħdin iżommuk responsabbli billi ma żammejtx mal-ftehim tiegħek skont l-artikolu 1623 et seq tal-Kap 16 u ma onorajtx il-ftehim kif kont obbligat tagħmel billi wasalt sabiex tibda x-xogħol b'mod tardiv.

Bl-ispejjeż u bl-imgħaxijiet legali sal-pagament effettiv.

Reġistru tal-Qrati Superjuri, illum 4 ta' Marzu 2022.

ALEXANDRA DEBATTISTA
Għar-Reġistratur tal-Qrati Ċivili u Tribunali

By means of a decree of the 23rd August 2021, in the records of the judicial letter number 2249/2021, in the names Paul Borg et vs Daniel Esposito, the First Hall of the Civil Court ordered the following publication for the purpose of effecting service on the respondent Daniel Esposito in terms of Article 187(3) et seq of Chapter 12.

In the First Hall of the Civil Court

Today 31st May 2021

To Daniel Esposito (ID 149683M) of 28, Bijou Vert, Flat 5, Triq il-Kostituzzjoni, Birżebbuġa.

By means of this present, Paul and Josephine spouses Borg (ID 1061846M and 950847M respectively) of 22, Glen Grove Triq il-Qamħ, Attard, whilst referring to the contract of works (Agreement Sheet No C 152018) regarding the demolition works and construction of the airspace in the block Mary Flats, Triq il-Katidral, San Pawl il-Baħar, solicit you to come forward for the payment of damages that the respondents suffered because you did not comply with the contractual agreement of May 2018.

That the contract of works was clear and this notwithstanding you failed to comply with its provisions and which contract of works consisting in an obligation that the respondent supplies the building material and executes the work.

As a result of the delay on your part, the interpellants are faced with damages from the owners of the apartments in the said block, and because of this the interpellants are holding you responsible because you did not comply with your agreement according to article 1623 et seq of Chapter 16 and did not honour the agreement as you were obliged to do, because you started the works late.

With costs and legal interests till the effective payment.

Registry of the Superior Courts today 4th March 2022.

ALEXANDRA DEBATTISTA
For the Registrar, Civil Courts and Tribunals

361

Permezz ta' digriet mogħti mill-Qorti tal-Maġistrati (Malta) fis-26 ta' Ottubru, 2021, fl-atti tal-ittra uffiċjali numru 693/2021, fl-ismijiet Finance House plc vs Iluminado Jr Butad Diayon ordnat is-segwenti pubblikazzjoni biex isservi ta' notifika fil-konfront tal-intimat Iluminado Jr Butad Diavon a tenur tal-Artikolu 187(3) et seq tal-Kap. 12.

Fil-Qorti tal-Maġistrati (Malta)

Illum s-26 ta' Marzu 2021

Lil Iluminado Jr Butad Diayon (ID 193939A) ta' Kelly & James Flats, Flat 4, Triq Agatha Barbara, Marsaskala.

Permezz tal-preżenti Finance House plc (C-58869) ta' Aries House, Triq l-Imdina, Ħaż-Żebbuġ, Malta, tinterpellak sabiex immedjatament tħallas is-somma ta' €944.93 oltre l-imgħax legali mill-iskadenza ta' kull kambjala sal-pagament effettiv, rappreżentanti 7 skadenzi ta' kambjali, kull waħda b'valur ta' €134.99 liema kambjali mmaturaw fis-7 ġurnata ta' kull xahar minn Settembru 2020 sa Marzu 2021 rispettivament (kopji hawn annessi u mmarkati Dok A1-A7).

Din l-ittra uffiċjali qed issirlek a tenur tal-Artikoli 253(e) u 256(2) tal-Kodiċi tal-Organizzazzjoni u Proċedura Ċivili u għaldaqstant il-mittenti javvertik illi jekk fi zmien għoxrin ġurnata min-notifika ta' din l-ittra uffiċjali inti ma' turix lil qorti raġunijiet gravi u validi biex topponi l-ezekuzzjoni ta' dawn il-kambjali allura dan il-kreditu jigi rez titolu eżekuttiv u jinħargu kontra tiegħek il-mandati eżekuttivi kollha spettanti lilu skont il-liġi.

Tant biex tagħraf timxi u tirregola ruħek u bl-ispejjeż kontra tiegħek.

Reġistru tal-Qrati tal-Maġistrati (Malta), illum l-4 ta' Marzu, 2022

ALEXANDRA DEBATTISTA
Għar-Reġistratur tal-Qrati Ċivili u Tribunali

By means of a decree of the 26th October, 2021, handed down by the Court of Magistrates (Malta) in the records of the judicial letter number 693/2021 in the names Finance House plc vs Iluminado Jr Butad Diayon the following publication was ordered for the purpose of effecting service on the respondent Iluminado Jr Butad Diayon in terms of Article 187(3) et seq of Cap. 12.

In the Court of Magistrates (Malta)

Today 26th March, 2021

To Iluminado Jr Butad Diayon (ID 193939A) of Kelly & James Flats, Flat 4, Triq Agatha Barbara, Marsaskala.

By the present Finance House plc (C58869) of Aries House, Triq l-Imdina, Ħaz-Żebbuġ, Malta solicits you so that immediately you pay the amount of €944.93 besides the legal interest from the due day of each bill of exchange till the effective payment representing 7 bills of exchange each of the value of €134.99 which bill of exchange matured on the 7th day of each month from September 2020 till March 2021 respectively (copies here attached and marked as Doc A1 –A7).

This judicial letter is being made in terms of Articles 253(e) and 256(2) of the Code of Organisation and Civil Procedure and thus the interpellant warns you that if within twenty days from the notification of this judicial letter you do not show to this Court grievous and valid reasons to oppose the execution of this bills of exchange, thus this credit will be rendered executive title and all the executive warrants will be issued against you according to law.

For you to be guided accordingly and to know how to proceed and with costs against you.

Registry of the Court of Magistrates (Malta), today 4th March, 2022

ALEXANDRA DEBATTISTA
For the Registrar, Civil Courts and Tribunals

362

Bandu għall-Kuraturi

Repubblika ta' Malta

Lill-Marixxal tal-Qrati

B'digriet mogħti minn din il-Qorti , fis-17 ta' Diċembru 2022, fuq talba ta' Pattista Saliba neè Caruana et ġie ordnat sabiex jintagħżlu kuraturi deputati sabiex jirrappreżentaw

Banns for Curators

Republic of Malta

To the Marshall of the Court.

By means of a decree given by this Court, on the 17th February 2022, following a request of Pattista Saliba neè Caruana et it was ordered that deputy curators be chosen

l-interessi tal-eredi mhux magħrufa ta' Angelo Caruana, fl-atti tar-Rikors Guramentat numru 1190/2013JVC, fl-ismijiet Pattista Saliba neè Caruana et vs Joseph Caruana u fl-atti l-oħra relattivi u sussegwenti.

Permezz ta' Rikors Guramentat, ippreżentat, fil-Prim'Awla tal-Qorti Ċivili, fl-ismijiet Pattista Saliba neè Caruana (KI 117938M), Salvu Caruana (KI 302839M), Jane Said (KI 710244M), Nazzareno Caruana (KI 292450M), Victor Caruana (KI 292861M), Alfrida Degiorgio neè Caruana (KI 558964M) u Anna Mifsud neè Caruana (KI 338668M) f'isimhom proprju kif ukoll Charlie Caruana, Anthony Caruana, John Caruana, kuraturi deputati sabiex jirrappresentaw lil Angelo Caruana, Mary Martin neè Caruana, Grace Cipriano neè Caruana, Peter Anthony Caruana debitament rappreżentanti minn Nazzareno Caruana (KI 292450M) kif awtorizzat bi prokura vs Joseph Caruana (KI 655640M), Mary Agius neè Caruana (KI 154642M), Antonia Zahra neè Caruana (KI 934247M) u Dr Mark M Busuttil u l-PL Pauline Mallia li b'digriet tal-20 ta' Marzu 2014 gew nominati kuraturi deputati sabiex jirrappreżentaw l-assenti Charles Fenech, Therese Leitch neè Fenech, Jane Buttigieg neè Fenech, Nazzareno sive Renee Fenech u Maryrose Fenech, fit-12 ta' Diċembru 2013, ir-rikorrenti Pattista Saliba neè Caruana (KI 117938M), Salvu Caruana (KI 302839M), Jane Said (KI 710244M), Nazzareno Caruana (KI 292450M), Victor Caruana (KI 292861M), Alfrida Degiorgio neè Caruana (KI 558964M) u Anna Mifsud neè Caruana (KI 338668M) f'isimhom proprju kif ukoll Charlie Caruana, Anthony Caruana, John Caruana, kuraturi deputati sabiex jirrappreżentaw lil Angelo Caruana, Mary Martin neè Caruana, Grace Cipriano neè Caruana, Peter Anthony Caruana debitament rappreżentanti minn Nazzareno Caruana (KI 292450M) kif awtorizzat bi prokura talbu lil din l-Onorabbli Qorti,

1. Tiddikjara illi l-atturi huma l-eredi flimkien tal-konvenuti tan-nanniet paterni Ganna u Joseph Caruana kif ukoll taz-ziju Joseph Caruana u li bejniethom il-partijiet għandhom b'kollox għoxrin (20) sehem b'kull sehem jew kwota tkun ta' wieħed f'għoxrin (1/20);

2. Tiddikjara konsegwenzjalment illi l-partijiet huma wkoll komproprjetarji tal-assi mobbli u immobbli gja elenkati fl-istess kwota;

3. Tiddividi l-assi mobbli u senjatament l-assi fil-kontijiet bankarji mizmuma f'isem Joseph Caruana fi kwoti indaqs ta' wieħed f'għoxrin (1/20) b'assenjazzjoni ta' dawn l-ishma lil kull parti skont is-sehem spettanti lilu stabbilit fil-premessi u l-arblu geneologiku anness;

4. Tiddikjara, bl-opra ta' periti nominandi jekk il-proprjetà in kwistjoni hijiex komodament diviżibbli fil-kwoti gja indikati;

to represent the interest of the unknown heirs of Angelo Caruana, in the records of the Application 1190/2013 JVC, in the names Pattista Saliba neè Caruana et vs Joseph Caruana and in the other relative and subsequent acts.

By means of an application, filed, in the Civil Court First Hall, in the names Pattista Saliba neè Caruana (ID 117938M), Salvu Caruana (ID 302839M), Jane Said (ID 710244M), Nazzareno Caruana (ID 292450M), Victor Caruana (ID 292861M), Alfrida Degiorgio neè Caruana (ID 558964M) and Anna Mifsud neè Caruana (ID 338668M) in their own name and also Charlie Caurana, Anthony Caruana, John Caruana, deputy curators to represent Angelo Caruana, Mary Martin neè Caruana, Grace Cipriano neè Caruana, Peter Anthony Caruana duly represented by Nazzareno Caruana (KI 292450M) as duly authorised by means of a power of attorney vs Joseph Caruana (ID 655640M), Mary Agius neè Caruana (Id 154642M), Antonia Zahra neè Caruana (ID 934247M) and Dr Mark M Busuttil and LP Pauline Mallia nominated deputy curators by means of a decree dated 20th March 2014 to represent the absent Charles Fenech, Therese Leitch neè Fenech, Jane Buttigieg neè Fenech, Nazzareno sive Renee Fenech and Maryrose Fenech, on the 12th December 2013, the applicants Pattista Saliba neè Caruana (ID 117938M), Salvu Caruana (ID 302839M), Jane Said (ID 710244M), Nazzareno Caruana (ID 292450M), Victor Caruana (ID 292861M), Alfrida Degiorgio neè Caruana (ID 558964M) and Anna Mifsud neè Caruana (ID 338668M) in their own name and also Charlie Caurana, Anthony Caruana, John Caruana, deputy curators to represent Angelo Caruana, Mary Martin neè Caruana, Grace Cipriano neè Caruana, Peter Anthony Caruana duly represented by Nazzareno Caruana (KI 292450M) as duly authorised by means of a power of attorney requested this Honourable Court to:

1. Declare that the plaintiffs are the joint heirs of the defendants of the paternal grandparents Ganna and Joseph Caruana as well as of the uncle Joseph Caruana and between them the parties have a total of twenty (20) shares with each share or quota is one in twenty (1/20);

2. Consequently declares tha the parties are also co-owners of the movable and immovable assets listed in the same share;

3. Divide the movable assets and in particular the assets in the bank accounts held in the name of Joseph Caruana into equal shares of one in twenty (1/20) by assigning these shares to each party according to the share due to him set out in the requests and the attached genealogical tree;

4. Declare by means of nominated architects if the property in question can be divided comfortable in the shares already indicated;

5. Jekk hija komodament diviżibbli tordna (a) l-qsim tal-proprjetà f'għoxrin (20) parti bejn il-partijiet (b) tassenja a favur il-partijiet s-sehem spettanti lilhom mid-diviżjoni bi ħlas ta' kull ekwiparazzjoni jekk ikun il-każ;

6. Jekk ma hix komodament divizzibli (a) tordna l-bejgħ in liċitazzjoni tal-immobli fuq imsemmija, inkluż okkorendo b'oblaturi estraneji (b) tassenja lil kull parti s-sehem spettanti lilha mill-bejgħ surreferita;

7. Tappunta Nutar Pubbliku sabiexs jippublika kull att meħtieg inkluż l-att ta' divizjoni relattiv kif ukoll kuraturi biex jirrappreżentaw lill-assenti fuq dak l-att.

Bl-ispejjeż kontra l-konvenuti li jibqgħu ingunti għas-subizzjoni.

Ir-rikors guramentat numru 1190/2013JVC fl-ismijiet Pattista Saliba neè Caruana et vs Joseph Caruana tinsab differita għat-2 ta' Ġunju 2022 fil-11.35a.m.

Rikorrenti: Pattista Saliba neè Caruana – 2 Notre Dame, Triq Ġużeppina Curmi, Żejtun, ZTN04.

Int għaldaqstant ordnat li twaħħal kopja uffiċjali ta' dan il-bandu fid-daħla ta' din il-Qorti Superjuri u sejjaħ b' dan lil kull min irid jidħol bħala kuratur biex jidher fi żmien sitt ijiem f' dan ir-Reġistru u jagħmel b' nota d-dikjarazzjoni illi huwa jidħol għal dan.

Int ordnat ukoll li tgħarraf lil kull wieħed illi jekk ma jagħmilx din id-dikjarazzjoni fiż-żmien fuq mogħti din il-Qorti tgħaddi biex tagħżel Kuraturi tal-Uffiċċju.

U wara li tkun għamilt dana, jew jekk tiltaqa' ma' xi xkiel fl-esekuzzjoni ta' dan il-bandu inti għandek tgħarraf minnufih lil din il-Qorti.

Mogħti mill-Qorti Superjuri, hawn fuq imsemmija bix-xhieda ta' Onor Imhallef Neville Camilleri B.A., LL.D., M.A. (Fin Serv) Duttur tal-Ligi.

Illum 17 ta' Frar 2022.

Reġistru tal-Qrati Superjuri, illum 4 ta' Marzu 2022.

ALEXANDRA DEBATTISTA.
Għar-Reġistratur, Qrati Ċivili u Tribunali.

5. If it can be comfortably divided, order (a) the division of the property into twenty (20) parts between the parties (b) assign in favour of the parties the share due to them from the division, against payment of any owelty if the case maybe;

6. If it cannot be comfortably divided (a) to order the sale by licitation of the said immovable property including as the case may be through third party bidders (b) to assign to each party its share of the said sale;

7. Appoint a Notary Public to publish any required deed including the relative deed of division as well as curators to represent the absentee on the deed.

With costs against the defendants who are from now summoned so that a reference to their oath be made.

The Sworn Application number 1190/2013JVC is postponed for hearing for the 2nd June 2022 at 11.35a.m.

Applicant : Pattista Saliba neè Caruana – 2 Notre Dame, Triq Ġużeppina Curmi, Żejtun, ZTN04.

You are therefore ordered to affix an official copy of these banns at the entrance of this Superior Court and to summon whosoever wishes to act as curator to appear before this registry within six days and by means of a minute to submit a declaration that he wishes so to act.

You are also ordered to inform each one that if he fails to make this declaration within the stipulated time, the Court will proceed to the selection of Curators of Office.

And after so acting or if you should encounter any difficulty in the execution of these banns, you are to inform forthwith this Court.

Given by the Civil Court First Hall, above mentioned, with the witness of the Hon. Mr Justice Neville Camilleri B.A., LL.D., M.A. (Fin Serv) ,Doctor of Laws.

Today 17th February 2022.

Registry of the Superior Courts, today 4th March 2022.

ALEXANDRA DEBATTISTA
For the Registrar, Civil Courts and Tribunals.

363

Bandu għall-kuraturi.

REPUBBLIKA TA' MALTA

Lill-Marixall tal-Qorti

Banns for Curators

REPUBLIC OF MALTA

To the Court Marshall

Billi b'digriet mogħti minn din il-Qorti fis-16 ta' Ġunju 2021 fuq talba ta' Joseph Spiteri ġie ordnat illi jintgħażlu kuraturi deputati biex jirrappreżentaw lis-sidien mhux magħrufa tar-raba' Ta' Gatt Ħal Għaxaq fl-atti taċ-ċedola numru 1584/2021 fl-ismijiet Joseph Spiteri vs kuraturi deputati u fl-atti u l-proċeduri l-oħra relattivi u sussegwenti.

Permezz ta' ċedola ta' depożitu ta' Joseph Spiteri (KI 341738M) vs kuraturi deputati nominati sabiex jirrappreżentaw lis-sidien mhux magħrufa tar-raba' Ta' Gatt Ħal Għaxaq, ppreżentata fil-Qorti tal-Maġistrati (Malta) fil-15 ta' Ġunju 2021 fejn Joseph Spiteri (KI 341738M) espona bir-rispett:

Illi l-esponenti jikri r-raba' ta' ċirka tlett itmiem u nofs (3.5T) jew 3,900mk imsejħa Ta' Gatt limiti ta' Ħal Għaxaq u li wieħed jaċċedi għaliha minn Triq il-Belt Valletta, Ħal Għaxaq (ara pjanta hawn annessa u mmarkata Dok A), versus l-qbiela ta' Lm9.00 jew €21 fis-sena liema qbiela titħallas kull 15 ta' Awwissu tas-sena kalendarja;

Illi bejn il-15 ta' Awwissu 1963 sal-15 ta' Awwissu 2015 l-esponenti kien iħallas din il-qbiela lil ċertu Catherine Cauchi u/jew familjari tagħha izda minn riċerki magħmula dan l-aħħar fuq it-trasferimenti tal-proprjetà tal-istess Catherine Cauchi, missierha PL Giovanni Zammit u nannuha Felice Zammit ma jirriżultax illi Catherine Cauchi akkwistat din ir-raba b'trasferiment inter vivos jew ope successionis. Konsegwentement, l-esponent ma' jafx min huma s-sidien proprji ta' din ir-raba';

Illi fid-dawl tas-suespost, l-esponent ser jgħaddi sabiex jiddepożita l-qbiela għal perjodu bejn il-15 ta' Awwissu 2016 sal-15 ta' Awwissu 2021 (ħames snin) fl-ammont ta' €105 kontra kuraturi deputati sabiex jirrappreżentaw is-sidien mhux magħrufa ta' din ir-raba'.

Għaldaqstant l-esponent, sabiex jezimi ruhu minn kull responsabbiltà qed jadixxi lil dina l-Qorti u taħt l-Awtorità tagħha qed jiddepożita s-somma ta' 64.97 li flimkien ma' €40.03 rappreżentanti spejjez ta' dina l-proċedura jammontaw għal €105 sabiex din is-somma tigi zbankata minn min għandu jedd għaliha skont il-liġi.

Depozitant: Joseph Spiteri – 4, Triq San Bastjan, Ħal Għaxaq.

Int għaldaqstant ordnat li twaħħal kopja uffiċjali ta' dan il-bandu fid-daħla tal-Qorti , u sejjaħ b'dan lil kull min irid jidħol bħala kuratur biex jidher fi żmien sitt (6) ijiem f'dan ir-reġistru u jagħmel b'nota d-dikjarazzjoni illi huwa jidħol għal dan.

Inti ordnat ukoll illi tgħarraf lil kull wieħed illi jekk ma jagħmilx hekk fi żmien mogħti, din il-Qorti tgħaddi biex tagħżel kuraturi tal-uffiċċju.

By a decree given by the Court of Magistrates (Malta) on the 16th June 2021, following a request by Joseph Spiteri it was ordered that Deputy Curators be selected to represent the unknown owners of the fields known as Ta' Gatt in Ħal Għaxaq in the acts of the schedule of deposit number 1548/2021 in the names Joseph Spiteri vs deputy curators and in other relative and subsequent acts.

By means of a schedule of deposit filed in the Court of Magistrates (Malta) on the 15th June 2021, in the names Joseph Spiteri vs deputy curators nominated to represent the unknown owners of the fields known as Ta' Gatt in Ħal Għaxaq, the applicant Joseph Spiteri (ID 341738M) respectfully submitted:

That the applicant leases about three tumoli and a half (3.5T) or 3,900sqm known as Ta' Gatt in the limits of Ħal Għaxaq, which one can aċċess from Triq il-Belt Valletta, Ħal Għaxaq (plan here attached and marked as Doc A) for the agricultural rent of Lm9.00 or €21 per year which agricultural rent is paid on the 15th August of the calendar year.

That between the 15th August 1963 till the 15th August 2015 the applicant used to pay this agricultural rent to a certain Catherine Cauchi and/or her family but from searches made lately on the transfer of property of the same Catherine Cauchi, her father PL Giovanni Zammit and her grandfather Felice Zammit, it does not result that Catherine Cauchi acquired this field by transfer inter vivos or through succession. Consequently the applicant does not know whom the owners of this field are.

Due to the above, the applicant is depositing the agricultural rent for the period from the 15th August 2016 till the 15th August 2021 (five years) in the amount of €105 against deputy curators to represent the unknown owners of this field.

Thus the applicant to renounce himself from any responsibility is requesting this Court and under its Authority is depositing the amount of €64.97 that together with €44.03 representing costs of this present, amounts to €105 so that this amount will be freely withdrawn by whom has the right to it according to law.

Applicant: Joseph Spiteri – 4, Triq San Bastjan, Ħal Għaxaq.

You are therefore ordered to post a copy of these banns in the entrance of the court and call upon whoever wishes to act as curator to appear within six (6) days in this registry and files a note with a declaration that he is prepared to act as such.

You are also ordered to inform everyone that if there is no such declaration within the stipulated time, this court will proceed to the selection of curators of office.

U wara li tkun għamilt dan, jew tiltaqa' ma xi xkiel fl-eżekuzzjoni ta' dan il-bandu inti għandek tgħarraf minnufih lil din il-Qorti.

Mogħti mill-Qorti tal-Maġistrati (Malta), fuq xhieda ta' Dr Victor G Axiak, BA LLD Dip Tax Duttur tal-Liġi, Maġistrat tal-Qorti hawn fuq imsemmija.

Illum 16 ta' Ġunju 2021

Reġistru tal-Qorti tal-Maġistrati (Malta), illum 4 ta' Marzu 2022.

ALEXANDRA DEBATTISTA
Għar-Reġistratur, Qrati Ċivili u Tribunali

After so acting, or if you should encounter any difficulty in the execution of the said banns, you are to inform forthwith this Court.

Given by the aforementioned Courts of Magistrates (Malta) with the witness of Dr Victor G Axiak BA LLD Dip Tax, Doctor of Laws, Magistrate of the above-mentioned Court.

Today 16th June 2021.

Registry of the Magistrates Court (Malta), today 4th March 2022.

ALEXANDRA DEBATTISTA
For the Registrar, ĊiviliCourts and Tribunals

364

Avviż ai termini tal-artikolu 495A tal-Kodiċi Ċivili

Maħruġ mill-Qorti tal-Maġistrati (Għawdex)

Ġurisdizzjoni Superjuri, Sezzjoni Ġenerali

Rikors Numru: 99/2021 (BS)

Rikors ai termini tal-artikolu 495A tal-Kodiċi Ċivili

Peter Paul Vella detentur tal-Karta tal-Identità Numru: 27250(G)

Mario Vella detentur tal-Karta tal-Identità Numru: 50254(G);

Pauline Vella detentur tal-Karta tal-Identità Numru: 34445(G);

Mary Gambin detentriċi tal-Karta tal-Identità Numru: 128301(L);

Jacqueline Galea detentriċi tal-Karta tal-Identità Numru: 2575(G);

Grace Debrincat detentriċi tal-Karta tal-Identità Numru: 30381(G);

Maria Muscat detentriċi tal-karta tal-identità numru 58046(G)

kontra

Saviour Vella detentur tal-Karta tal-Identità bin-Numru: 67540(G)

U B'digriet tal-24 ta' Frar 2022, Charlie Vella ġie nominat kuratur sabiex jirrappreżenta lill-imsiefer Joseph Vella

Notice in terms of article 495A of the Civil Code

Issued by the Court of Magistrates (Gozo)

Superior Jurisdiction, General Section

Application number: 99/2021 BS

Application in terms of Article 495A of the Civil Code

Peter Paul Vella, holder of Identity Card Number: 27250(G)

Mario Vella, holder of Identity Card Number: 50254(G);

Pauline Vella, holder of Identity Card Number: 34445(G);

Mary Gambin, holder of Identity Card Number: 128301(L);

Jacqueline Galea, holder of Identity Card Number: 2575(G);

Grace Debrincat holder of Identity Card Number: 30381(G);

Maria Muscat, holder of Identity Card Number: 58046(G)

versus

Saviour Vella, holder of Identity Card Number: 67540(G)

And by a decree dated 24th February 2022, Charlie Vella has been nominated a curator to represent Joseph Vella who resides abroad

RIKORS ta' Peter Paul Vella ta' 15, Triq it-Tramuntana, Nadur, Għawdex detentur tal-Karta tal-Identità Numru: 27250(G); Mario Vella ta' "Vella", Triq l-Imgħallem, Rabat, Għawdex, detentur tal-Karta tal-Identità Numru: 50254(G); Pauline Vella ta' "Michael Pauline", Triq Papa Ljun XIII, Nadur, Għawdex, detentur tal-Karta tal-Identità Numru: 34445(G); Mary Gambin ta' "Taż-Żingari", Triq il-Maxrabija, l-Għasri, Għawdex, detentriċi tal-Karta tal-Identità Numru: 128301(L); Jacqueline Galea ta' "Il-Qolla", Triq Santa Dminka, Rabat, Għawdex, detentriċi tal-Karta tal-Identità Numru: 2575(G); Grace Debrincat ta' 65, "Debrincat", Triq il-Mitħna, Mosta, Malta detentriċi tal-Karta tal-Identità Numru: 30381(G) u ta' Maria Muscat ta' 8, Triq San Ġuzepp, Nadur, Għawdex detentriċi tal-karta tal-identità numru 58046(G)

Jesponu bir-rispett u bil-ġurament tagħha Mary Gambin detentriċi tal-Karta tal-Identità bin-Numru: 128301(L) tikkonferma filwaqt li tiddikjara li hija taf bil-fatti hawn esposti personalment:

(1) Illi r-rikorrenti (eskluż Maria Muscat) flimkien mal-intimati huma proprjetarji ta' porzjon art aċċessibbli minn passaġġ mingħajr numru u mingħajr isem, li jiżbokka fi Triq San Ġużepp, Nadur, Għawdex, liema art hija tal-kejl ta' ċirka mija u sbatax punt sitta metri kwardi (117.6 m.k.) u hija konfinanti mil-Lvant in parti mal-istess passaġġ u in parti ma' beni ta' Maria Muscat, min-Nofsinhar ma' beni ta' Rosa Grech, u mill-Punent ma' beni ta' Ġuża Vella. Din il-porzjoni art hija murija aħjar bil-kulur bl-aħmar, filwaqt li l-imsemmi passaġġ li jagħti aċċess għaliha huwa muri bil-kulur blu fuq il-pjanta hawn annessa u mmarkata bħala Dokument "A";

(2) Illi din l-art kienet oriġinarjament tappartjeni lil Emanuel Vella. Din l-art huwa kien wiritha mingħand zijuh Mikieli Vella. Dan kollu kif sejjer jirriżulta waqt is-smiegħ tal-kawża. Emanuel Vella miet fis-sebgħa (7) ta' Frar tal-elf disa' mija u sebgħa u tmenin (1987) skont kif jikkonferma ċ-ċertifikat tal-mewt hawn anness u markat bħala Dokument A1. Huwa miet intestat u għalhekk il-wirt tiegħu għadda fuq il-ħames (5) uliedu ossia Saviour, Michael, Joseph, Peter Paul u Mario aħwa Vella fil-kwota ta' kwinta parti (1/5) indiviża kull wieħed minnhom;

(3) Illi Michael Vella miet fil-ħamsa u għoxrin (25) ta' Settembru 2018. Mir-riċerki testamentarji li saru kemm fir-Reġistru Pubbliku u kif ukoll fil-Qrati Ċivili ta' Malta u Għawdex irriżulta li l-istess Michael Vella miet intestat. Għaldaqstant il-wirt tiegħu għadda skont il-liġi kwantu għall-kwota ta' nofs (1/2) indiviż a favur tar-rikorrenti martu Pauline Vella u kwantu għar-rimanenti kwota ta' nofs (1/2) indiviż favur it-tlett uliedu ossia r-rikorrenti Mary Gambin, Jacqueline Galea u Grace Debrincat fi kwoti ugwali bejniethom. Id-denunzja relattiva għall-proprjetà immobbli li kellu Michael Vella ġiet ippubblikata fid-disgħa (9) ta'

APPICATION of Peter Paul Vella of 15, North Street, Nadur, Gozo, holder of Identity Card Number: 27250(G); Mario Vella of "Vella", Foreman Street, Victoria, Gozo, holder of Identity Card Number: 50254(G); Pauline Vella of "Michael Pauline", Pope Leo XIII Street, Nadur, Gozo, holder of Identity Card Number: 34445(G); Mary Gambin of "Taż-Żingari", Maxrabija Street, Għasri, Gozo, holder of Identity Card Number: 128301(L); Jacqueline Galea of "Il-Qolla", Saint Domenica Street, Victoria, Gozo, holder of Identity Card Number: 2575(G); Grace Debrincat of 65, "Debrincat", Mill Street, Mosta, Malta Identity Card Number: 30381(G) and Maria Muscat of 8, Saint Joseph Street, Nadur, Gozo, holder of Identity Card Number: 58046(G)

Humbly submits and Mary Gambin holder of Identity Card Number: 128301(L) under oath confirms and declares that she is personally aware of the following facts:

1. The plaintiffs (excluding Maria Muscat) together with the defendants are owners of a portion of land accessible from a passage without number and without name, that abuts in Saint Joseph Street, Nadur, Gozo, which portion of land has an area of about one hundred and seventeen point six square meters (117.6 sq.m) and is bounded on the East in part with the said passage and in part with property of Maria Muscat, on the North with property of Rosa Grech, and on the West with property of Ġuża Vella. This portion of land is better shown in red, whereas the said passage that leads to it, is shown in blue of the attached plan marked as Document "A";

2. That this land originally belonged to Emanuel Vella. He had acquired this land through inheritance from his uncle Mikieli Vella. This will result during the hearing of the case. Emanuel Vella died on the seventh (7th) February of the year one thousand nine hundred and eight seven (1987) and this as confirmed from the death certification hereby attached and marked as Document A1. He died intestate and therefore his inheritance devolved on his five (5) children, that is, Saviour, Michael, Joseph, Peter Paul and Mario siblings Vella, in the shares of one fifth (1/5) undivided share each;

3. That Michael Vella, died on the twenty fifth (25) September 2018. From testamentary searches carried out in the Public Registry and in the Civil Courts of Malta and Gozo, it resulted that Michael Vella died intestate. Therefore his succession devolved according to law in that a half (1/2) undivided share devolved in favour of his wife, the plaintiff Pauline Vella, and the remaning half (1/2) undivided shares devolved in favour of his three (3) children that is, Mary Gambin, Jacqueline Galea u Grace Debrincat in equal quotes between them. The notice of devolution relating to the immovable property owned by Michael Vella was

Settembru 2019 fl-atti tan-Nutara Maria Grima. Kopja tad-denunzja hija annessa u markata bħala Dokument B. Din tinkludi fiha kopja tac-ċertifikat tal-mewt tal-istess Michael Vella kif wkoll kopja tar-riċerki testamentarji pubbliċi u sigrieti. Għalhekk bil-mewt ta' Michael Vella r-rikorrenti Pauline Vella saret proprjetarja ta' parti waħda minn għaxra (1/10) indiviża mill-proprjetà deskritta fl-ewwel (1) paragrafu, filwaqt illi t-tliet ulied tal-mejjet Michael Vella saru sidien ta' parti waħda minn għaxra (1/10) indiviża bejniethom tal-istess proprjetà u ċioè parti waħda minn tletin (1/30) indiviża kull wieħed;

(4) Illi abbażi ta' dan kollu, il-proprjetà imsemmija hija miżmuma fil-kwoti segwenti:

ix. Ir-rikorrenti Peter Paul Vella huwa proprjetarju ta' kwinta parti (1/5) indiviża;

x. Ir-rikorrenti Mario Vella huwa proprjetarju ta' kwinta parti (1/5) indiviża;

xi. Ir-rikorrenti Pauline Vella hija proprjetarja ta' parti waħda minn għaxra (1/10) indiviża;

xii. Ir-rikorrenti Mary Gambin hija proprjetarja ta' parti waħda minn tletin parti (1/30) indiviża;

xiii. Ir-rikorrenti Jacqueline Galea hija proprjetarja ta' parti waħda minn tletin parti (1/30) indiviża;

xiv. Ir-rikorrenti Grace Debrincat hija proprjetarja ta' parti waħda minn tletin parti (1/30) indiviża;

xv. L-intimat Saviour Vella huwa proprjetarju ta' kwinta parti (1/5) indiviża;

xvi. L-intimat Joseph Vella huwa proprjetarju ta' kwinta parti (1/5) indiviża;

Prospett tal-kwoti u l-valur tal-ishma rispettivi spettanti lill kontendenti huwa anness u markat bħala Dokument C filwaqt li l-arbli tar-razza tal-kontendenti huma annessi u markati bħala Dokument D;

(5) Illi l-esponenti (eskluż Maria Muscat) li huma s-sidien ta' sitt partijiet minn għaxra (6/10) indiviż sabu l-bejgħ tal-fond fuq deskritt u effettivament ġia daħlu f'konvenju datat għoxrin (20) ta' Lulju tas-sena elfejn u wieħed u għoxrin (2021) (Kopja annessa u markata bħala Dokument E) li permezz tiegħu l-esponenti intrabtu li jbiegħu s-sehem rispettiv tagħhom lil Maria Muscat u dan bil-prezz ta' tletin elf ewro (€30,000) għal sehemhom. Fl-intier l-art ġiet valutata ħamsin elf ewro (€ 50,000). Dan il-konvenju ġie debitament reġistrat mal-Kummissarju tat-Taxxi Interni u għandu n-numru PS 2021 28170. Kopja tal-ittra tar-

published on the ninth (9th) September 2019 in the acts of Notary Maria Grima. Copy of the notice of devolution is hereby attached and marked as Document B. This includes a copy of the death certificate of Michael Vella and also a copy of the public and secret testamentary searches. Therefore upon Michael Vella's death, the plaintiff Pauline Vella became owner of the one tenth (1/10) undivided share from the property described in the first (1) paragraph, whereas the three children of the deceased Michael Vella became owners of one tenth (1/10) undivided share of the same property between them, that is, owners of one thirtieth (1/30) undivided share each;

4. That in view of the above, the said property is held in the following shares:

ix. The plaintiff Peter Paul Vella is owner of one fifth (1/5) undivided;

x. The plaintiff Mario Vella is owner of one fifth (1/5) undivided;

xi. The plaintiff Pauline Vella is owner of one tenth (1/10) undivided;

xii. The plaintiff Mary Gambin is owner of one thirtieth (1/30) undivided;

xiii. The plaintiff Jacqueline Galea is owner of one thirtieth (1/30) undivided;

xiv. The plaintiff Grace Debrincat is owner of one thirtieth (1/30) undivided;

xv. The plaintiff Saviour Vella is owner of one fifth (1/5) undivided;

xvi. The plaintiff Joseph Vella is owner of one fifth (1/5) undivided;

A list of the shares held by each party and the values of the respective shares held is attached and marked as Document C whereas the family tree of the involved parties is attached and marked as Document D;

5. That the plaintiffs (excluding Maria Muscat) who are the owners of six out of ten (6/10) undivided parts, managed to enter into a promise of sale agreement dated twentieth (20) of July of the year two thousand and twenty one (2021) (Copy hereby attached and marked as Document E) by means of which the plaintiffs obliged themselves to sell their respective shares to Maria Muscat and this for the price of thirty thousand euro (€30,000) for their shares. In its entirety the land was valued at fifty thousand euro (€50,000). This promise of sale was duly registered with the Commissioner for Tax and bears the number PS 2021 28170.

reġistrazzjoni tal-konvenju hija annessa u markata bħala Dokument F;

(6) Illi qabel ma sar l-konvenju, l-esponenti avvicinaw lill-intimat Saviour Vella u lil Charles Vella li seta' kellu l-prokura tal-intimat Joseph Vella sabiex magħhom jersqu u jiffirmaw dan il-konvenju. Madanakollu l-istess intimati irrifjutaw li jagħmlu dan mingħajr l-ebda raġuni valida fil-liġi;

(7) Illi l-esponenti jemmnu li dan il-każ jinkwadra ruħu perfettament fid-dispożizzjonijiet tal-artikolu 495A tal-Kodiċi Ċivili (Kapitolu 16 tal-Liġijiet ta' Malta) għas-segwenti raġunijiet:

(a) Il-proprjetà in kwistjoni ilha miżmuma in komun għal iżjed minn tliet (3) snin;

(b) Sal-lum għadu ħadd ma istitwixxa xi kawża quddiem il-Qorti rigward id-diviżjoni ta' din il-proprjetà;

(c) Il-kompartečipi ma ikkoperawx għall-bejgħ ta' din l-art deskritta aktar qabel f'dan ir-rikors u allura l-esponenti qed jassumu li mhumiex jaqblu ma' dan il-bejgħ;

(d) L-esponenti Peter Paul Vella, Mario Vella, Pauline Vella, Mary Gambin, Jacqueline Galea u Grace Debrincat huma fil-maġġoranza stragrande ta' dawk li għandhom sehem mill-proprjetà in kwistjoni. Fil-fatt, l-istess esponenti għandhom sitt partijiet minn għaxra (6/10) indiviżi filwaqt li Saviour u Joseph Vella għandhom bejniethom erba' partijiet minn għaxra (4/10) indiviżi;

(e) L-intimati bla ebda mod m'huma sejrin jiġu preġudikati serjament, anzi l-esponenti jemmnu li l-intimati m'huma ser jiġu preġudikati bl-ebda mod, li kieku dan il-bejgħ isir;

(f) Il-prezz propost u l-kundizzjonijiet tat-trasferiment hekk kif jirriżultaw mill-konvenju anness huma ġusti, xierqa u vantaġġjuži tenut kont il-kejl ta' dan tal-art, l-istat tagħha kif wkoll il-lokalita li fiha tinsab u ċ-ċirkustanzi kollha relatati mal-istess art fosthom li din hija aċċessibbli biss minn passaġġ. Biżżejjed jingħad li minkejja li skont stima peritali ottenuta (hawn annessa u markata bħala Dokument G), l-art ġiet valutata fl-intier tagħha fl-ammont ta' għoxrin elf ewro (€ 20,000) tliet (3) snin ilu, l-esponenti irnexxielhom isibu l-bejgħ tal-istess għall-prezz intier ta' ħamsin elf ewro (€ 50,000);

Għaldaqstant, l-esponenti qegħdin umilment jitolbu lil dina l-Onorabbli Qorti sabiex jogħġobha:

8. Tordna l-pubblikazzjoni ta' dan ir-rikors fil-Gazzetta tal-Gvern u f'gazzetta oħra lokali fit-termini tal-artikolu 495A tal-Kapitolu 16 tal-Liġijiet ta' Malta;

Copy of the registration letter of the said promise of sale is hereby attached and marked as Document F;

6. That prior to signing of the promise of sale, the plantiffs approached the defendant Saviour Vella and Charles Vella who might have had a power of attorney of the defendant Joseph Vella, in order for them to sign the promise of sale. However, the defendants refused to do so without any valid reason at law.

7. That the plaintiffs believe that this case fits perfectly within the parameters of article 495A of the Civil Code (Chapter 16 of the Laws of Malta) and this for the following reasons:

(a) The property in question has been in common for more than three (3) years;

(b) Up till now no one instituted any case before the Courts regarding the division of the property;

(c) The defendants did not cooperate for the sale of the above described land and therefore the plantiffs are assuming that they are not agreeing with the proposed sale;

(d) The plaintiffs Peter Paul Vella, Mario Vella, Pauline Vella, Mary Gambin, Jacqueline Galea and Grace Debrincat have the majority of the shares from the said property. In fact the same plaintiffs have six out of ten (6/10) undivided shares whereas Saviour and Joseph have between them four out of ten (4/10) undivided shares;

(e) The defendants will in no way be seriously prejudiced, on the contrary the plaintiffs believe that the defendants will not be prejudiced in any way if the sale is affected;

(f) The price and conditions of the transfer as results from the attached promise of sale are fair, account the measurement of the land, its state as well as the location in which it is located and all the circumstances related to the said land including the fact that it is only accessible from a passage. Suffice to say that notwithstanding the fact that from an architect's estimate obtained three (3) years ago (hereby attached and marked as Document G) the land in its entirety was valued at twenty thousand euro (€20,000), the plaintiffs managed to find the sale of the property for the entire price of fifty thousand euro (€50,000)

Therefore, the plaintiffs are humbly requesting this Honorable Court, to:

8. Order the publication of this application in the Government Gazette and other local newspapers in terms of Article 495A of Chapter 16 of the Laws of Malta;

(9) Tordna notifika ta' dan ir-rikors lill-intimat Saviour Vella u lill-kuratur ta' Joseph Vella wkoll fit-termini tal-artikolu 495A tal-Kapitolu 16 tal-Liġijiet ta' Malta;

(10) tiddikjara li l-prezz kif ukoll il-kundizzjonijiet proposti għall-bejgħ ta' sehem ir-rikorrenti favur Maria Muscat tal-porzjon art aċċessibbli minn passaġġ mingħajr numru u mingħajr isem, li jiżbokka fi Triq San Ġużepp, Nadur, Għawdex, liema art hija tal-kejl ta' ċirka mija u sbatax punt sitta metri kwardi (117.6 m.k.) u hija konfinanti mil-Lvant in parti mal-istess passaġġ u in parti ma' beni ta' Maria Muscat, min-Nofsinhar ma' beni ta' Rosa Grech, u mill-Punent ma' beni ta' Ġuża Vella huma ġusti u xierqa u li l-istess prezz u kundizzjonijiet għandhom japplikaw għall-bejgħ tas-sehem spettanti lill-intimati Saviour u Joseph Vella minn din l-istess proprjetà u li għaldaqstant m'hemmx il-ħtieġa li l-fond jiġi stmat minn perit u arkitett inġinier ċivili;

(11) Tapprova l-bejgħ propost u konsegwentement tawtorizza u tordna li jsir il-bejgħ skont l-artikolu 495A tal-Kapitolu 16 tal-Liġijiet ta' Malta u dan ai termini tal-konvenju datat għoxrin (20) ta' Lulju 2021 redatt quddiem in-Nutar Enzo Refalo u dan anke għal dak li jirrigwarda l-kwota spettanti lill-intimati;

(12) Tawtorizza li jsiru kwalsiasi atti pubbliċi u/jew dikjarazzjonijiet u/jew atti aċċessorji għall-att finali ta' bejgħ u trasferiment, li jistgħu jkunu neċessarji sabiex ikun jista' jiġi ppubblikat u insinwat l-att finali ta' bejgħ u trasferiment inkluż wkoll li jsiru kwalunkwe dikjarazzjonijiet causa mortis neċessarji;

(13) Tiffissa jum, ħin u lok fejn għandu jsir it-trasferiment tal-immobbli ai termini tal-konvenju suriferit jew alternattivament skont il-kundizzjonijiet imposti minn dina l-Onorabbli Qorti u jekk neċessarju, kwalsiasi atti pubbliċi oħra u/jew dikjarazzjonijiet u/jew atti aċċessorji għall-att finali ta' bejgħ u trasferiment, li jistgħu jkunu neċessarji sabiex ikun jista' jiġi ppubblikat u insinwat l-att finali ta' bejgħ u trasferiment;

(14) Tinnomina lin-Nutar Enzo Refalo sabiex jippubblika l-att pubbliku relattiv għall-konvenju suriferit u kwalsiasi atti pubbliċi oħra u/jew dikjarazzjonijiet u/jew atti aċċessorji għall-att finali ta' bejgħ u trasferiment, li jistgħu jkunu neċessarji sabiex ikun jista' jiġi ppubblikat u insinwat l-att finali ta' bejgħ u trasferiment;

(15) Taħtar u tinnomina kuraturi deputati sabiex jirrappreżentaw lill-eventwali kontumaċi fuq l-att finali.

Bl-ispejjeż ta' din il-Proċedura kollha kontra l-istess intimati.

(9) Order the notification of this application to the defendant Saviour Vella and to the curator of Joseph Vella, also in terms of Article 495A of Chapter 16 of the Laws of Malta;

(10) Declare that the price and the conditions for the sale of the plaintiff's shares in favour of Maria Muscat of the portion of land accessible from a passage without number and without name, that abuts in Saint Joseph Street, Nadur, Gozo, which portion of land has an area of about one hundred and seventeen point six square meters (117.6 sq.m) and is bounded on the East in part with the said passage and in part with property of Maria Muscat, on the South with property of Rosa Grech, and on the West with property of Ġuża Vella are fair and appropriate and that the same price and conditions shall apply for the sale of the shares which defendants Saviour and Joseph Vella own in the same property and therefore there is no need that the property is valued from an architect and civil engineer.

(11) Approve the proposed sale and consequently authorize that the sale is done in terms of Article 495A of Chapter 16 of the Laws of Malta and this in terms of the promise of sale dated twentieth (20) July 2021 done before Notary Enzo Refalo and this also in respect of the shares owned by the defendants;

(12) Authorize the execution of any public deed and/or declarations and/or ancillary deeds to the final deed of sale and transfer, which may be necessary so that the final deed of sale and transfer be published and enrolled including the publication of any necessary causa mortis declarations;

(13) Sets a day, time and place where the transfer of the immovable can take place, in terms of the abovementioned promise of sale agreement or alternatively as per conditions imposed by this Honourable Court, and if necessary, whichever other public deeds and/or declarations and/or ancillary deeds to the final deed of sale and transfer, which may be necessary, so that the final deed of sale and transfer be published and enrolled;

(14) Nominates Notary Enzo Refalo to publish the relative public deed and any other public deeds and/or declarations and/or accessory deeds to the final deed of sale and transfer, which may be necessary so that the final deed of sale and transfer be published and enrolled;

(15) Nominate and appoint deputy curators to represent the whosoever from the owners fail to appear for the final deed.

With costs of this procedure against the defendants.

Dan ir-rikors huwa appuntat għal nhar it-Tlieta, 26 ta' April 2022 fid-8.45am.

Reġistru tal-Qorti tal-Maġistrati (Għawdex)

Illum 7 ta' Marzu 2022

DORIANNE CORDINA
Għar-Reġistratur Qrati u Tribuanli (Għawdex)

The application is appointed for hearing for Tuesday, 26th April 2022at 8.45am.

Registry of the Court of Magistrates (Gozo)

This 7th March, 2022

DORIANNE CORDINA
For the Registrar, Gozo Courts and Tribunals

365

B' digriet mogħti, mill-Qorti tal-Appell, fit-12 ta' Jannar 2022, Rikors fl-ismijiet Christopher Coleiro vs Charmaine Chircop, Rikors Numru 90/21, ġiet ordnata s-segwenti pubblikazzjoni biex isservi ta' notifika fil-konfront tal-intimata Charmaine Chircop, a tenur tal-Artikolu 187(3) et. seq. tal-Kap 12.

Permezz ta' Rikors, ippreżentat, fil-Qorti tal-Appell, fl-ismijiet Christopher Coleiro (ID 0402181M) vs Charmaine Chircop (ID 458683M), fit-18 ta' Novembru 2021, ir-rikorrenti Christopher Coleiro ID 0402181M, espona bir-rispett,

Illi ft-12 ta' Marzu 2005, il-partijiet kien żżewġu bir-rit tal-Knisja Kattolika fil-Knisja Parrokkjali ta' Santa Katerina, iż-Żurrieq,

Illi fit-12 ta' Diċembru 2009, l-intimata, ippreżentata, talba sabiex iż-żwieġ li kien ġie ċelebrat bejnha u r-rikorrent jiġi dkjarat null,

It-Tribunal Metropolitan tal-Arċidjocesi ta' Malta ta' deċiżjoni negativa, fit-18 ta' Diċembru 2013 , pubblikata fis-16 ta' Mejju 2014 u għalhekk sar appell quddiem it-Tribunal Reġjonali tat-Tieni Istanza li b' sentenza tal-14 ta' Novembru 2018, ippubblikata, fl-20 ta' Novembru 2018, irriforma s-sentenza tal-ewwel grad billi ta' deċizjoni pożittiva,

L-istess Tribunal Reġjonali tat-Tieni Istanza, irrenda din is-sentenza eżekuttiva permezz ta' digriet ta' eżekuttività tat-12 ta' Diċembru 2018,

…omissis…

Għaldaqstant ir-rikorrenti jitlob bir-rispett lil din l-Onorabbli Qorti sabiex,

1. Tiddikjara illi s-sentenza tal-14 ta' Novembru 2018, li biha t-Tribunal Metropolitan tal-Arċidjocesi ta' Malta, ddikjara ż-żwieġ bejn il-partijiet null u bla effett għandha l-effetti kollha ċivili skont id-dispożizzjonijiet tal-Kap 255 tal-Liġijiet ta' Malta u għandha tkun rikonoxxuta daqs li

By means of a decree given, by the Court of Appeal, on the 12 th January 2022, Application in the names Christopher Coleiro vs Charmaine Chircop, Application Number 90/21, the following publication was ordered for the purpose of service of the respondent Charmaine Chricop, in terms of Article 187(3) et, seq. of Cap, 12.

By means of an Application, filed, in the Court of Appeal, in the names Christopher Coleiro (ID 0402181M) vs Charmaine Chircop (ID 458683M) on the 18th November 2021, the applicant Christopher Coleiro (ID 0402181M) respectfully pleaded;

That on the 12th March 2005, the parties had married by the rite of the Catholic Church in th Parocchial Church of Saint Catherine, Żurrieq,

That on the 12th December 2009, the respondent presented an application so that the marriage that was celebrated between her and her husband be declared null,

The Metropolitan Tribunal of the Archdiocese of Malta, gave a negative decision, on the 18th December 2013, published on the 16th May 2014 and thus an appeal was made before the Regional Tribunal of Second Instance which by a judgement of the 14th November 2018, pubished on the 20th November 2018, reformed the judgement of the First Instanceby giving a positive decison,

The same Regional Tribunal of Second Instance rendered this judgement executive by means of an executive decree of the 12th December 2018,

…omissis…

Thus the applicant respectfully prays this Honourable Court so that,

1. It declares that the judgement of the 14th November 2018, in virtue of which the Metropolitan Tribunal of the Archdiocese of Malta declared the marriage between the parties null and without effect should have all the civil effects according to the dispositions of Cap. 255 of the

kieku sentenza mogħtija mill-Qorti Ċivili Maltija u li saret res judicata,

2. Tilqa' t-talbiet l-oħra fir-rikors fosthom ir-reġistrazzjoni tas-sentenza ta' nullità ai termini tal-Kap 255 tal-Liġijiet ta' Malta.

Rikorrenti: Shafra, Penthouse 4, Triq in-Nassaba, Ħal-Safi.

Intimata: 61, Jesus, Vjal il-Blue Grotto, iż-Żurrieq.

Notifika: Direttur Reġistru Pubbliku, il-Marsa.

Avukat tal-Istat, Valletta, VLT 1311.

Reġistru tal-Qrati Superjuri (Appelli) illum 7 ta' Marzu 2022.

AV. FRANK PORTELLI,LLD.
Għar-Reġistratur, Qrati Ċivili u Tribunali.

Laws of Malta and should be acknowledged as if it were a judgement given by the Malterse Civil Courts and which became res judicata,

2.Uphold the other demands in the application amongst which the registration of the judgegment of nullity in terms of Cap. 255 of the Laws of Malta.

Applicant: Shafra, Penthouse 4, Triq in-Nassaba, Ħal Safi.

Redspondent: 61, Jesus, Vjal il-Blue Grotto, Żurrieq.

Notify: Director Public Registry, Marsa.

State Advocate. Valletta, V LT 1311.

Registry of the Superior Courts (Appeals) today 7th March 2022.

ADV. FRANK PORTELLI,LLD.
For the Registrar, Civil Courts and Trhibunals.

366

B' digriet mogħti, mill-Qorti Ċivili Prim'Awla, fit-28 ta' Settembru 2021,Rikors fl-ismijiet Adrian Caruana Scicluna vs Lars Christian Beitnes et, Rikors 548/21 AD, ġiet ordnata s-segwenti pubblikazzjoni biex isservi ta' notifikat fil-konfront tal-konvenut Lars Christian Beitnes et. a tenur tal-Artikolu 187(3) et. seq. tal-Kap 12.

Permezz ta' Rikors , ippreżentat, fil-Prim'Awla tal-Qorti Ċivili, fl-ismijiet Adrian Caruana Scicluna vs Lars Christian Beitnes u White November Fund Limited, fl-4 ta' Ġunju 2021, ir-rikorrenti Adrian Caruana Scicluna,(ID 272361(M) talab lil din l-Onorabbli Qorti,

1.....Tiddkjara illi l-konvenuti huma debituri tal-attur, f' somma li trid tiġi likwidata minn din il-Qorti, rappreżentanti kirjiet tal-fond 48, The Penthouse, Tignè Sea Front, Sliema,illi ssir 'set off' bejn l-ammont ta' kirjiet likwidati u l-ammont dovut skont il-kostituzzjoni ta' debitu bejn il-kontendenti datat 1 ta' Awwissu 2011, fejn il-konvenuti ikkostitwew ruħhom krediturituri tal-attur, u tilqa' t-talbiet l-oħra fir-rikors.

Bl-ispejjeż u l-konvenuti ingunti in subizzjoni.

Ir-Rikors fl-ismijiet Adrian Caruana Scicluna vs Lars Christian Beitnes et tinsab differita għas-smiegħ għat-18 ta' Marzu 2022, fid-9.05.am.

Notifika Konvenuti: 1) Lars Christian Beitnes, 48, Flat 9, The Penthouse, Tignè Seafront, Sliema.

2) Direttur, White November Fund Limited, 48, Flat 9,

By means of a decree given, by the Civil Court First Hall, on the 28th September 2021, Application in the names Adrian Caruana Scicluna vs Lars Christian Beitnes et. Application 548/21 AD, the following publication was ordered for the purpose of service of the defendant Lars Christian Beitnes et. in terms of Article 187(3). et. seq. of Cap 12.

By means of an Application, presented, in ther First Hall Civil Court,in the names Adrian Caruana Scicluna vs Lars Chrisatian Beitness and White November Fund Limited, on the 4th June 2021, the applicant Adrian Caruana Scicluna (ID 272361M) asked this Honourable Court,

1...To declare that the defendants are debtors of the plaintiff, in a sum that has to be liqduidated by this C ourt, representing leases of the premises 48, The Penthouse, Tignè Seafront, Sliema, that there be a 'set off' between the amount of leases liquidated and the amount due according to the constitution of debt between the parties dated 1st of August 2021, whereby the defendants constituted themselves creditors of the plaintiff and uphold the other demands in the application.

With costs and the defendants are summoned so that a reference to their oath is made.

The Application in the names Adrian Caruana Scicluna vsv Lars C hristian Beites et has been put off for hearing to the 18th Macrch 2022, at 9.05am.

Notify Defendants: 1) Lars Christian Beitnes, 48, Flat 9, The Penthouse, Tignè Seafront, Sliema.

2) Director, White November Fund Limited, 48, Flat 9,

The Penthouse, Tignè Seafront, Sliema.

Reġistru tal-Qrati Superjuri, illum 7 ta' Marzu 2022.

AV. FRANK PORTELLI, LLD.
Għar-Reġistratur, Qrati Ċivili u Tribunali.

The Penthouse, Tignè Sea Front, Sliema.

Registry of the Superior Courts, today 7th March 2022.

ADV. FRANK PORTELLI,LLD.
For the Registrar, Civil Courts and Tribunals.

367

IKUN jaf kulħadd illi b'digriet mogħti mill-Qorti tal-Maġistrati (Għawdex) Ġurisdizzjoni Volontarja fl-ewwel (1) ta' Marzu 2022 (Digriet numru 25/2022BS, wara rikors numru 130/2021(BS) ġiet ikkonfermata INTERDETTA mill-atti kollha tal-ħajja ċivili Gracie sive Grazia Agius, mart Carmelo Agius, bint il-mejtin Clemente Mizzi u Giuseppa neè Aquilina, imwielda l-Għarb, Għawdex u residenti l-Għarb, Għawdex, detentriċi tal-karta tal-Identità numru 69838(G).

Carmelo Agius, pensjonant, bin il-mejtin Giusepp Agius u Guseppa neè Portelli, imwieled Għarb, Għawdex u residenti l-Għarb Għawdex, detentur tal-karta tal-Identità numru 80336(G) ġie bl-istess digriet, nominat kuratur tagħha.

Reġistru tal-Qorti tal-Maġistrati (Għawdex)

Ġurisdizzjoni Volontarja

Illum 7 ta' Marzu 2022

DANIEL SACCO
Għar-Reġistratur, Qrati u Tribunali (Għawdex)

IT is hereby notified that in virtue of a decree given by the Court of Magistrates (Gozo) in its Voluntary Jurisdiction on the first (1st) of March of the year 2022 (Decree number: 25/2022BS following application number 130/2021(BS) Grazie sive Grazia Agius, wife of Carmelo Agius, daughter of the late Clemente Mizzi and Giuseppa neè Aquilina, born in Gharb, Gozo, and resides in Gharb, Gozo, holder of identity card number: 69838(G) has been confirmed INTERDICTED from all acts of civil life.

Carmelo Agius, pensioner, son of the late Giusepp Agius and Guseppa neè Portelli, born in Għarb, Gozo and resides in Għarb Gozo, holder of identity card number 80336(G), has been nominated as her curator, by virtue of the said decree.

Registry of the Court of Magistrates (Gozo)

Voluntary Jurisdiction

This 7th of March 2022

DANIEL SACCO
For the Registrar, Gozo Courts and Tribunals

368

IKUN jaf kulħadd illi b'digriet mogħti mill-Qorti tal-Maġistrati (Għawdex) Ġurisdizzjoni Volontarja fl-ewwel (1) ta' Marzu 2022 (Digriet numru 26/2022BS, wara rikors numru 135/2021(BS) ġiet ikkonfermata INABILITATA mill-atti kollha tal-ħajja ċivili Carmela Muscat, xebba, bint il-mejtin Pietro Paolo Muscat u Giovanna neè Gatt, imwielda Xaghra, Għawdex u residenti Victoria, Għawdex, detentriċi tal-karta tal-identità numru 6030(G).

Rita Xerri, Learning Support Educator, mart Joseph Xerri, bint Anthony Sultana u Maria neè Muscat, imwielda ix-Xagħra, Għawdex u residenti x-Xagħra Għawdex, detentrici tal-karta tal-identità numru 21661(G) ġiet bl-istess digriet, nominata kuratriċi tagħha.

Reġistru tal-Qorti tal-Maġistrati (Għawdex)

Ġurisdizzjoni Volontarja
Illum 3 ta' Marzu 2022

DANIEL SACCO
Għar-Reġistratur, Qrati u Tribunali (Għawdex)

IT is hereby notified that in virtue of a decree given by the Court of Magistrates (Gozo) in its Voluntary Jurisdiction on the first (1st) of March of the year 2022 (Decree number: 26/2022BS following application number 135/2021(BS) Carmela Muscat, spinster, daughter of the late Pietro Paolo Muscat and Giovanna neè Gatt, born in Xagħra, Gozo, and resides in Victoria, Gozo, holder of identity card number: 6030(G) has been confirmed INCAPACITATED from all acts of civil life.

Rita Xerri, Learning Support Educator, wife of Joseph Xerri, daughter of the late Anthony Sultana u Maria nee' Muscat, born in Xagħra, Gozo and resides in Xaghra Gozo, holder of identity card number 21661(G), has been nominated as her curator, by virtue of the said decree.

Registry of the Court of Magistrates (Gozo)

Voluntary Jurisdiction
This 3rd of March 2022

DANIEL SACCO
For the Registrar, Gozo Courts and Tribunals

Ippubblikat mid-Dipartiment tal-Informazzjoni (doi.gov.mt) — Valletta — *Published by the Department of Information (doi.gov.mt) — Valletta*
Mitbugħ fl-Istamperija tal-Gvern fuq karta FSC® — *Printed at the Government Printing Press on FSC® certified paper*

FSC
www.fsc.org
MIX
Paper from responsible sources
FSC® C140603