Nru./No. 21,039
Prezz/Price
€4.68

Gazzetta tal-Gvern ta' Malta
The Malta Government Gazette

It-Tlieta, 18 ta' April, 2023
Tuesday, 18th April, 2023

Pubblikata b'Awtorità
Published by Authority

SOMMARJU – SUMMARY

Notifikazzjonijiet tal-Gvern ..... 4197 - 4223
Government Notices ..... *4197 - 4223*

Avviżi tal-Pulizija ..... 4223 - 4226
Police Notices ..... *4223 - 4226*

Avviżi lill-Baħħara ..... 4226 - 4230
Notices to Mariners ..... *4226 - 4230*

Opportunitajiet ta' Impjieg 4230
Employment Opportunities *4230*

Avviżi tal-Gvern ..... 4231 - 4263
Notices ..... *4231 - 4263*

Offerti ..... 4263 - 4267
Tenders ..... *4263 - 4267*

Avviżi tal-Qorti ..... 4267 - 4296
Court Notices ..... *4267 - 4296*

NOTIFIKAZZJONIJIET TAL-GVERN

Nru. 478

PUBBLIKAZZJONI TA' ABBOZZ TA' LIĠI FIS-SUPPLIMENT

HUWA avżat għall-informazzjoni ġenerali illi l-Abbozz ta' Liġi li ġej huwa ppubblikat fis-Suppliment li jinsab ma' din il-Gazzetta:

Abbozz ta' Liġi Nru 52 imsejjaħ l-Att tal-2023 li jemenda l-Ordinanza dwar ir-Regolament tat-Traffiku.

It-18 ta' April, 2023

Nru. 479

ATT DWAR L-AMMINISTRAZZJONI PUBBLIKA (KAP. 595)

Ordni Li Jistabbilixxi r-Reġistru dwar in-Negozju ta' Malta Bħala Aġenzija

NGĦARRFU għal informazzjoni ta' kulħadd illi bis-saħħa tas-setgħat mogħtija mir-Regolament 9 tal-Ordni Li Jistabbilixxi r-Reġistru Dwar in-Negozju ta' Malta Bħala Aġenzija, il-Ministru responsabbli għall-Ekonomija, il-Fondi Ewropej u l-Artijiet, ħatar lil Dr Ingrid Fenech, LLB, MA, Mat. Canon Law, LLD, sabiex tkun ir-Riċevitur Uffiċjali għall-finijiet tal-Att dwar il-Kumpaniji għall-perjodu ta' tliet snin b'seħħ mill-1 ta' April, 2023.

It-18 ta' April, 2023

Nru. 480

AVVIŻI LEGALI PPUBBLIKATI FIS-SUPPLIMENT MAL-GAZZETTA TAL-GVERN

NGĦARRFU għall-informazzjoni ta' kulħadd illi l-Avviżi Legali li ġejjin ġew ippubblikati fis-Suppliment mal-Gazzetta tal-Gvern Nru. 21,035 tal-11 ta' April, 2023 (Avviżi Legali 80 sa 81) u Nru. 21,037 tal-14 ta' April, 2023 (Avviżi Legali 82 sa 86) rispettivament.

A.L. 80 tal-2023: Att biex Jirregola Komunikazzjonijiet Elettroniċi (Kap. 399); Regolamenti tal-2023 li jemendaw ir-Regolamenti dwar il-Komunikazzjonijiet ta' Emerġenza, is-Servizz Uniku Ewropew ta' Sejħiet ta' Emerġenza (Numru "112") u s-Servizzi Armonizzati Ewropej b'Valur Soċjali (Medda ta' Numri "116").

A.L. 81 tal-2023: Att dwar il-Protezzjoni tal-Ambjent (Kap. 549); Regolamenti tal-2023 dwar l-Ilma ta' Taħt l-Art (Projbizzjoni ta' Skargar għal ġo Korpi tal-Ilma ta' taħt l-Art).

GOVERNMENT NOTICES

No. 478

PUBLICATION OF BILL IN SUPPLEMENT

IT is notified for general information that the following Bill is published in the Supplement to this Gazette:

Bill No. 52 entitled the Traffic Regulation Ordinance (Amendment) Act, 2023.

18th April, 2023

No. 479

PUBLIC ADMINISTRATION ACT (CAP. 595)

Malta Business Registry (Establishment as an Agency) Order

IT is notified for general information that in exercise of the powers conferred by Regulation 9 of the Malta Business Registry (Establishment as an Agency) Order, the Minister responsible for the Economy, European Funds and Lands has appointed Dr Ingrid Fenech, LLB, MA, Mat. Canon Law, LLD, to be the Official Receiver for the purposes of the Companies Act for a period of three years with effect from 1st April, 2023.

18th April, 2023

No. 480

LEGAL NOTICES PUBLISHED IN THE SUPPLEMENT TO THE GOVERNMENT GAZETTE

IT is notified for general information that the following Legal Notices were published in the Supplement to the Government Gazette No. 21,035 of 11th April, 2023 (Legal Notices 80 to 81) and No. 21,037 of 14th April, 2023 (Legal Notices 82 to 86) respectively.

L.N. 80 of 2023: Electronic Communications (Regulation) Act (Cap. 399); Emergency Communications, the Single European Emergency Call Service ("112" Number) and the European Harmonised Services of Social Value ("116" Numbering Range) (Amendment) Regulations, 2023.

L.N. 81 of 2023: Environment Protection Act (Cap. 549); Groundwater (Prohibition of Discharge to Groundwater Bodies) Regulations, 2023.

A.L. 82 tal-2023: Att dwar l-Immigrazzjoni (Kap. 217); Regolamenti tal-2023 li jemendaw ir-Regolamenti dwar id-Diviżjonijiet tal-Bord tal-Appelli dwar l-Immigrazzjoni.

L.N. 82 of 2023: Immigration Act (Cap. 217); Immigration Appeals Board (Division) (Amendment) Regulations, 2023.

A.L. 83 tal-2023: *Plant Quarantine Act (Cap. 433); Tuta absoluta (Control) (Repeal) Regulations, 2023*.

L.N. 83 of 2023: Plant Quarantine Act (Cap. 433); *Tuta absoluta* (Control) (Repeal) Regulations, 2023.

A.L. 84 tal-2023: *Plant Quarantine Act (Cap. 433); Repeal of Various Subsidiary Legislation under the Plant Quarantine Act Regulations, 2023*.

L.N. 84 of 2023: Plant Quarantine Act (Cap. 433); Repeal of Various Subsidiary Legislation under the Plant Quarantine Act Regulations, 2023.

A.L. 85 tal-2023: L-Att dwar l-Edukazzjoni (Kap. 327); Ir-Regolamenti tal-2023 għall-Grad ta' Doctor of Philosophy – Ph.D.

L.N. 85 of 2023: Education Act (Cap. 327); Doctor of Philosophy – Ph.D. – Degree Regulations, 2023.

A.L. 86 tal-2023: L-Att dwar l-Edukazzjoni (Kap. 327); Ir-Regolamenti tal-2023 tal-Eżami għaċ-Ċertifikat tal-Edukazzjoni Sekondarja.

L.N. 86 of 2023: Education Act (Cap. 327); Secondary Education Certificate Examination Regulations, 2023.

It-18 ta' April, 2023

18th April, 2023

Nru. 481

AVVIŻ GĦALL-GĦANIJIET TAL-ATT TAL-1996 DWAR GWARDJANI PRIVATI U UFFIĊJALI TAL-KOMUNITÀ (KAP. 389)

IL-KUMMISSARJU tal-Pulizija, skont l-artikoli 7 u 8 tal-Att tal-1996 dwar Gwardjani Privati u Uffiċjali tal-Komunità, b'din jgħarraf li rċieva dawn l-applikazzjonijiet kif imsemmija hawn taħt:

No. 481

NOTICE IN TERMS OF THE PRIVATE GUARDS AND COMMUNITY OFFICERS (CAP. 389)

THE Commissioner of Police, in terms of articles 7 and 8 of the Private Guards and Community Officers Act 1996, hereby notifies that the following applications as mentioned hereunder have been received:

Applikazzjoni ghal-liċenzja bħala Gwardjani Privat
Application for licence of a Private Guard

Isem u kunjom *Name and Surname*	Nru. tal-Karta tal-Identità *Identity Card No.*	Indirizz *Address*
Jordan Seychell	98799M	Blk 3, Bieb 1, Flat 1, Triq il-Gżira, Il-Gżira
Belal Abdelsallam Oudaalla	280255A	18, St Peter Flat 1, Triq Santa Katarina, Birżebbuġa
Saleh M. Buagila El Gafel	258257A	Valentine, Flat 2, Triq Fra Gammari Zammit, Iż-Żurrieq
Ibrahim Miah	295814A	Calypso, Flat 1, Triq l-Orsolini, Tal-Pietà
Karthik Sekhabndi	386193A	Milestone, Flat 2, Triq Ġużè Orlando, Birkirkara
Nirmal Bohora	375863A	131, Triq il-Kbira San Ġużepp, Il-Ħamrun
Gir Bahadur Thapa Magar	230371A	50, Andeks, Triq Emanuel Benjamin Vella, Birkirkara
Karma Lama	324667A	Tanglewood, Flat 1, Triq il-Wileġ, San Pawl il-Baħar
Suraj Bomjan	357509A	St Gaetan, Flat 1, Triq il-Kappillan Valletta, Il-Ħamrun
Subash Tamang	357660A	St Gaetan, Flat 1, Triq il-Kappillan Valletta, Il-Ħamrun
Crizaldo Lugod De Vera	347985A	5, Merill Crt, Flat 3, Triq Mons. Innocenz Zammit, L-Imsida
Uttam Gurung	351447A	16, Triq Samuel Taylor Coleridge, Il-Gżira
Saikumar Nagapuri	305870A	118, St John, Flat 1, Triq Sant'Antnin, San Ġwann
Josephine Vella	74571M	57, Triq it-Tramuntana, Il-Belt Valletta

Maria Louisa Pace	164284M	Pace, Flat 1, Trejqa ta' Box Box, L-Imsida
Marisa Farrugia	159370M	23, Ġużeppi Vitora, Triq l-Imdawra, Iż-Żurrieq
Bouchra Fakak	569312L	77, JKK Apts, Flat 2, Triq il-Granmastri, Marsaskala
Dynalee Vella	151896M	45, Winter Crt, Flat 1, Triq Carini, Santa Venera
Omar Micallef	472891M	45, Winter Crt, Flat 1, Triq Carini, Santa Venera
Baldev Bahadur Bhandari	355961A	14, Galaxy Crt, Flat 1B, Triq ir-Ramel, San Pawl il-Baħar
Marini Mekshi	337050A	Ave Ma, Unit 406, Triq lL-Isqof F. S. Caruana, L-Imsida
Goran Stankovikj	344614A	38, Bella Vista, Flat 44, Triq il-Quċċata, Marsaskala
Ofori Darkwah Lord Emmanuel	Ref: 31944	Oakfield Flats, Triq Nicolò Isouard, Il-Mosta
Joseph Micallef	429864M	3, Għajn Rihana, Triq Ta' Mlit, Il-Mosta
Noel Camilleri	12269M	50, Caricia, Triq Santa Tereża, Ħal Tarxien
Ahmad Najeh	118198A	64, St Joseph, Triq in-Nutar Manuel Debono, In-Naxxar
Milos Jovanovic	387234A	Ivy 6, Dean Hamlet Apart Hotel, Triq Luigi Apap, San Ġiljan
Santhosh Yammaji	324901A	76, Splendour Crt, Flat 4, Triq il-Katakombi, Marsaskala
Dilip Kumar Rai	309383A	Lorvin, Flat 2, Triq in-Nassab, Ħal Qormi
Mastan Bongoni	249271A	Vilhena Crt, Flat 1, Triq il-Ħaġar, Il-Mosta
Elda Alburo Ricaforte	189970A	69, Triq Ħal Tarxien, Ħal Luqa
Karthik Rangu	329449A	St Helen Flats, Flat M, Triq il-Qasab, Birkirkara
Kieran John Pace	335504L	84, Triq in-Naxxar, Birkirkara
Om Bahadur Bk	300413A	Gardenia, Flat 5, Triq il-Baċir, L-Imsida
Alhusain Mohamed Ali Alamin	550512L	44, Algoma, Triq it-Torri, L-Imsida
Marco Micallef	25065M	2, St Helena, Triq Decelis, Birkirkara
Lulzim Cara	327906A	33A, Il-Miġja Flats, Flat 2, Triq it-Torri Gauci, In-Naxxar
Jason-Paul Muscat	343900L	72, Witamy, Triq ir-Ramla, In-Nadur, Għawdex
Sanjeev Manthena	346693A	60, Vasco Flat 1, Triq il-Kulleġġ, Ir-Rabat
Kyle Buhagiar	448489M	74A, Triq Ħal Tarxien, Ħal Tarxien
Maia Pearson	436903L	73, St Helen Flat 2, Triq il-Ħġejjeġ, San Pawl il-Baħar
Vladimir Radicevic	242409A	Marica, Flat 1, Triq San Luqa, San Pawl il-Baħar
Samuel Attard	351602L	27, Dratta, Triq il-Għasel, Il-Mosta
Parshuram Rai	239477A	Harmony, Triq l-Iskola, L-Imsida
Hanmantha Rao Komirineni	310292A	Seaview Apartments, Flat 13, Triq San Ġorġ, San Ġiljan
Indra Bahadur Shrestha	332972A	21, Triq San Trofimu, Ir-Rabat
Shendjan Jusuf	308296A	134, Sea Breeze Crt, Flat 5, Triq J.Quintinus, San Pawl il-Baħar
Carmelo Mallia	339290M	Geomar Crt, Flat 1, Triq it-Tgħam, Il-Mellieħa
Vincent Pace	278457M	20, Joannes, Flat 4, Triq is-Soll, Santa Venera
Kelvin Tanti	104698M	112, Lawrence, Triq it-Tempji Neolitiċi, Ħal Tarxien
Janja Nedeljkovic	353488A	Tal-Perit, Flat 41, Triq il-Lifurna, Iż-Żebbuġ, Għawdex
Antoine Buhagiar	44886M	70, Acropolis, Triq il-Wied, Birkirkara
Suman Katuwal	313535A	72, Flat 1, Triq Nikol Baldacchino, Ħal Qormi
Indra Bahadur Gurung	326425A	72, Flat 1, Triq Nikol Baldacchino, Ħal Qormi

Kull persuna tista', fi żmien xahar mill-pubblikazzjoni ta' dan l-avviż, toġġezzjona bil-miktub lill-Kummissarju dwar il-ħruġ ta' dawn il-liċenzi għal xi waħda mir-raġunijiet imsemmija fl-artikolu 10 tal-Att tal-1996 dwar Gwardjani Privati u Uffiċjali tal-Komunità, li huma:

(a) meta l-applikant jew xi uffiċjali tal-applikant jew persuna oħra li jkollha kontroll effettiv tas-servizzi li jkunu se jiġu pprovduti mill-applikant.

(i) tkun instabet ħatja f'Malta jew xi mkien ieħor ta' xi delitt kontra s-sigurtà tal-Istat, jew ta' xi offiża volontarja fuq il-persuna jew ta' xi delitt kontra proprjetà jew kontra l-fiduċja pubblika jew ta' xi delitt gravi ieħor; jew

(ii) tkun iddikjarata falluta jew meta l-qagħda finanzjarja tagħha tkun prekarja jew xort'oħra tagħmel lill-applikant mhux adatt; jew

(iii) tkun tkeċċiet mill-pulizija jew mill-forzi armati jew mis-servizz tal-ħabs minħabba xi reat jew xi nuqqas ieħor fl-imġiba; jew(b) dwar xi tagħrif li jkun ta' interess pubbliku; jew

(iv) tkun uffiċjal pubbliku jew membru tal-Pulizija jew Forzi Armati jew tas-servizz tal-ħabs; jew

(b) dwar xi tagħrif li jkun ta' interess pubbliku; jew

(c) meta l-applikant ma jkollux il-kwalifiki meħtieġa kif jista' jkun preskritt bl-Att jew taħtu.

It-18 ta' April, 2023

Nru. 482

ATT DWAR IL-ĦADDIEMA D-DEHEB U L-ĦADDIEMA L-FIDDA (ARĠENTIERA) (KAP. 46)

IL-KUMMISSARJU tat-Taxxi Interni jgħarraf illi, fid-data li tidher hawn taħt, il-prezz tad-deheb u l-fidda li fuqu huma bbażati l-valutazzjonijiet magħmulin mill-Konslu għall-Ħaddiema d-Deheb u l-Ħaddiema l-Fidda ġie ffissat għall-finijiet tal-artikolu 14 tal-imsemmi Att kif ġej:

Any person may, within one month from the publication of this notice, object in writing to the Commissioner about the issue of the above licences on any of the grounds listed in section 10 of the Private Guards and Community Officers Act 1996, which are:

(a) where the applicant or any officer of the applicant or any person who has an effective control of the services to be provided by the applicant.

(i) has been convicted in Malta or elsewhere of any crime against the safety of the state, or of any crime of voluntary harm or injury to any person or any crime against property or public trust or any other serious crime; or

(ii) has been declared bankrupt or his financial position is precarious or otherwise renders the applicant unsuitable; or

(iii) has been discharged from the police or armed forces or the prison services because of any offence or other misbehaviour; or

(iv) is a public officer or a member of the police or armed forces or the prison services; or

(b) when information is available which is in the public interest; or

(c) where the applicant does not possess the necessary qualifications as may be prescribed by or under the Act.

18th April, 2023

No. 482

GOLDSMITHS AND SILVERSMITHS ACT (CAP. 46)

THE Commissioner of Inland Revenue notifies that, on the date shown hereunder, the price of gold and silver on which valuations made by the Consul for Goldsmiths and Silversmiths are based has been fixed for the purposes of article 14 of the said Act as follows:

Data *Date*	Deheb Pur Gramma *Pure Gold* *Grams*	Fidda Pura Gramma *Pure Silver* *Grams*
18.4.2023	€59.137	€0.756

It-18 ta' April, 2023

18th April, 2023

Nru. 483

ATT DWAR ĠIEĦ IR-REPUBBLIKA
(KAP. 251)

Regoli tal-1990 dwar Unuri, Għotjiet u Dekorazzjonijiet (A.L. 105/90)

IL-MINISTRU għall-Intern, is-Sigurtà, ir-Riformi u l-Ugwaljanza approva l-għoti tal-Midalja għal Servizz Twil u Effiċjenti u Clasps lill-membri li qegħdin jaqdu dmirijithom u eks membri fil-Forzi Armati ta' Malta b'seħħ mil-Erbgħa, 5 ta' April, 2023.

Il-Midalja għal Servizz Twil u Effiċjenti ngħatat lill-membri li jkunu għamlu 18-il sena servizz:

Numru tal-Armata *Army Number*	Rank *Rank*	Isem *Name*	Unit *Unit*
AFM	Lt Col	K. Mizzi	HQ AFM
AFM	Lt Col	C. Vella	1 Regt
AFM	Maj	M. Sant	3 Regt
AFM	Maj	S. Bellizzi	HQ AFM
AFM	Maj	B. Cachia	HQ AFM
AFM	Maj	J. Gatt	Mar Sqn
86853	WO1	Bonnici C.	4 Regt
86814	WO2	Barun R.	Air Wing
86866	WO2	Borg C.	Mar Sqn
86795	WO2	Cachia J.	1 Regt
86856	WO2	Dalli R. P.	Mar Sqn
86812	WO2	Mizzi S.	Mar Sqn
86831	WO2	Sammut A.	Mar Sqn
86811	WO2	Zammit P.	HQ AFM
86786	WO2	Abdilla A.	3 Regt
86882	WO2	Axisa K.	HQ AFM
86872	WO2	Azzopardi G. J.	Mar Sqn
86884	WO2	Chircop K.	4 Regt
86790	WO2	Darmanin C.	Mar Sqn
86835	WO2	Desira J.	Mar Sqn
86799	WO2	Mifsud B. C.	Mar Sqn
86809	WO2	Vassallo A.	4 Regt
86777	SSgt	Peregin M.	1 Regt
86805	SSgt	Abela C.	Mar Sqn
86802	SSgt	Attard G.	Mar Sqn
86791	SSgt	Attard P. A.	Mar Sqn
86821	SSgt	Baldacchino P.	Mar Sqn
86881	SSgt	Camilleri K.	4 Regt

No. 483

ĠIEĦ IR-REPUBBLIKA ACT
(CAP. 251)

Rules for Honours, Awards and Decorations, 1990 (L.N. 105/90)

THE Minister for Home Affairs, Security, Reforms and Equality has approved the award of the Long and Efficient Service Medal and Clasps to serving members and ex-members of the Armed Forces of Malta, with effect from Wednesday, 5th April, 2023.

The Long And Efficient Service Medal on completion of 18 years of service awarded to:

Numru tal-Armata *Army Number*	Rank *Rank*	Isem *Name*	Unit *Unit*
86860	SSgt	Caruana S.	Air Wing
86907	SSgt	Formosa O.	Mar Sqn
86816	SSgt	Galea G.	Air Wing
86845	SSgt	Gauci T.	3 Regt
86803	SSgt	Magro C.	4 Regt
86865	SSgt	Micallef R.	Mar Sqn
86808	SSgt	Sant J.	4 Regt
86827	SSgt	Vella A.	Mar Sqn
86813	SSgt	Vella D.	4 Regt
86888	SSgt	Xerri R.	HQ AFM
86869	SSgt	Zahra D.	HQ AFM
86906	SSgt	Zammit A.	4 Regt
86823	SSgt	Zammit F.	1 Regt
86842	SSgt	Zammit I.	HQ AFM
10328	SSgt	Grech M.	1 Regt
86701	SSgt	Bonnici M.	4 Regt
86826	SSgt	Maggi C.	4 Regt
86870	Sgt	Chircop C.	4 Regt
86819	Sgt	D'Amato A.	1 Regt
86798	Sgt	Farrugia R.	HQ AFM
86863	Sgt	Muscat J.	1 Regt
86820	Sgt	Muscat P. M.	1 Regt
86868	Sgt	Azzopardi A.	3 Regt
86861	Sgt	Dalli F.	1 Regt
86789	Sgt	Galea S.	3 Regt
86806	Sgt	Mangion D.	1 Regt
86788	Sgt	Schembri D.	1 Regt
86855	Bdr	Agius K.	3 Regt
86847	Bdr	Bezzina K.	3 Regt
86886	Bdr	Borg P.	1 Regt
86785	Bdr	Camilleri F.	Mar Sqn
86815	Bdr	Cassar C.	1 Regt
86824	Bdr	Cassar R.	1 Regt
86828	Bdr	Debono J.	1 Regt
86834	Bdr	Grima R.	4 Regt
86857	Bdr	Mizzi M.	Mar Sqn
86793	Bdr	Muscat P.	Mar Sqn
86838	Bdr	Sciberras K.	Mar Sqn
86862	Bdr	Stivala A.	1 Regt
86904	Bdr	Tanti A.	3 Regt
86871	Bdr	Vassallo I.	4 Regt
86852	Bdr	Xerri P.	Mar Sqn

Numru tal-Armata *Army Number*	Rank *Rank*	Isem *Name*	Unit *Unit*
86807	Bdr	Zarb Cousin A.	1 Regt
86833	LBdr	Cuschieri C.	4 Regt
AFM	Maj	C. A. Zammit Cordina	HQ AFM
AFM	Capt	R. Aquilina	HQ AFM
Members – Discharged			
86338	WO2	Sciberras F.	1 Regt
86844	SSgt	Mifsud O.	3 Regt
86836	Sgt	Zammit A. D.	Air Wing

First Clasp għall-Midalja għal Servizz Twil u Effiċjenti lill-membri li jkunu għamlu 25 sena servizz mogħtija lil:

First Clasp to the Long and Efficient Service Medal on completion of 25 years of service awarded to:

Numru tal-Armata *Army Number*	Rank *Rank*	Isem *Name*	Unit *Unit*
AFM	Lt Col	M. Galea	HQ AFM
AFM	Lt Col	J. Stroud	HQ AFM
VRF	Capt	R. Demicoli	Air Wing
10379	WO2	Galea R.	1 Regt
10348	WO2	Cachia A.	HQ AFM
10346	WO2	Carabott B.	1 Regt
86547	SSgt	Camilleri J. P.	1 Regt
10390	SSgt	Cassar A.	3 Regt
10391	SSgt	Fenech J.	4 Regt
10376	SSgt	Muscat A.	HQ AFM
86526	SSgt	Vello R.	Mar Sqn
10369	SSgt	Cutajar F.	4 Regt
10356	SSgt	Tanti P.	3 Regt
10371	Sgt	Briffa C.	HQ AFM
86588	Bdr	Zammit G.	4 Regt
10363	Bdr	Fenech D.	1 Regt
10334	Bdr	Meilaq S.	1 Regt
10362	Bdr	Zahra S.	1 Regt
10328	SSgt	Grech M.	1 Regt
AFM	Col	C. Attard	HQ AFM
AFM	Lt Col	R. Camilleri	4 Regt
AFM	Lt Col	J. Grixti	Mar Sqn
AFM	Lt Col	J. Spiteri	HQ AFM
VRF	Capt	T. Harold	Air Wing
86613	SSgt	Mifsud M.	3 Regt

Numru tal-Armata *Army Number*	Rank *Rank*	Isem *Name*	Unit *Unit*
		Members – Discharged	
AFM	Capt	N. Fenech	Air Wing
AFM	Capt	N. Sciberras	4 Regt
86569	WO2	Caruana A.	Mar Sqn
86560	SSgt	Attard M.	4 Regt
86570	SSgt	Azzopardi V.	3 Regt
86524	SSgt	Bonello M.	HQ AFM
86561	SSgt	Borg S.	Mar Sqn
86574	SSgt	Cachia A.	Mar Sqn
86551	SSgt	Carabott O.	HQ AFM
86563	SSgt	Cutajar E.	3 Regt
86550	SSgt	Falzon B.	1 Regt
86539	SSgt	Grech P.	Mar Sqn
86585	SSgt	Magro M.	3 Regt
86589	SSgt	Mifsud M.	4 Regt
86582	SSgt	Mizzi F.	1 Regt
86522	SSgt	Plum A.	3 Regt
86525	SSgt	Portelli B.	1 Regt
86597	SSgt	Spiteri F.	Mar Sqn
86553	SSgt	Vassallo S.	HQ AFM
86546	SSgt	Vatter D.	4 Regt
86531	SSgt	Vella A.	1 Regt
86601	SSgt	Vidal A.	1 Regt
86543	SSgt	Zammit D.	Mar Sqn
86583	SSgt	Zarb J.	3 Regt
86593	Bdr	Borg S.	4 Regt
86538	Bdr	Brincat R.	4 Regt
86565	Bdr	Camilleri A.	3 Regt
86293	WO2	Stafrace C.	3 Regt
86338	WO2	Sciberras F.	1 Regt
AFM	Col	M. Mallia	HQ AFM
AFM	Maj	A .Harrison	3 Regt
AFM	Maj	D. Micallef	Air Wing
AFM	Maj	S. Micallef	1 Regt

Second Clasp għall-Midalja għal Servizz Twil u Effiċjenti lill-membri li jkunu għamlu 30 sena servizz mogħtija lil:

Second Clasp to the Long and Efficient Service Medal on completion of 30 years of service awarded to:

85915	SSgt	Tonna J.	4 Regt
AFM	Brig	C. J. ONeill	HQ AFM
10397	WOll	Sammut J.	3 Regt

Numru tal-Armata *Army Number*	Rank *Rank*	Isem *Name*	Unit *Unit*
		Members – Discharged	
AFM 85962	Capt LBdr	A. Cipriott Galea J.	HQ AFM 1 Regt

Il-5 ta' April, 2023

Nru. 484

MINISTERU GĦAS-SOLIDARJETÀ U L-ĠUSTIZZJA SOĊJALI, IL-FAMILJA U D-DRITTIJIET TAT-TFAL

Bord dwar il-Professjoni tal-Psikoterapija (Kap. 587)

NGĦARRFU għall-informazzjoni ta' kulħadd illi, skont id-dispożizzjonijiet tas-subartikolu (2) tal-Artikolu 5 tal-Att dwar il-Professjoni tal-Psikoterapija (Kap. 587 tal-Liġijiet ta' Malta), il-lista bl-ismijiet tal-persuni li kienu reġistrati fir-reġistru uffiċjali tal-psikoterapisti sat-31 ta' Diċembru, 2022, tinsab hawn taħt:

Nru. tal-Warrant PPBM *PPBM Warrant No.*	Kunjom *Surname*	Isem *Name*
1	Calleja	Joseph Mario
2	Cassar	Charles
3	Sultana	Lisa
4	Cassar	Raymond
5	Bartolo Diacono	Sharon
6	Mallia	Caroline
7	Camilleri	Mary Joan
8	Sciberras	Josephine (k/a Joyce)
9	Mifsud	Spiridione
10	Agius	Melissa
11	Falzon	Rose
12	Portelli	Emanuela
13	Axiak	Rosalba Maria
14	Barbara	Franklin
15	Mifsud Cardona	Charmaine
16	Farrugia	Carmen
17	Mifsud Bons	Fleur
18	Caligari Conti	Catherine
19	Rapa	Ingrid
20	Grech	Elaine

5th April, 2023

No. 484

MINISTRY FOR SOCIAL JUSTICE AND SOLIDARITY, THE FAMILY AND CHILDRENS' RIGHTS

Board for the Psychotherapy Profession in Malta (Cap. 587)

IT is notified for general information in accordance with the provisions of sub-article 2 of Article 5 of the Psychotherapy Profession Act (Cap. 587 of the Laws of Malta), the list with the names of the persons registered in the official register of psychotherapists as at 31st December, 2022, is found hereunder:

Nru. tal-Warrant PPBM *PPBM Warrant No.*	Kunjom *Surname*	Isem *Name*
21	Pullicino	Auriol
22	Grech	Anna
23	Camilleri	Patricia
24	Schembri	Mariella
25	Micallef	Raymond
26	Darmanin Kissaun	Greta
27	Giordimaina	Maria Dolores (k/a Marisa)
28	Chase	Bernardette
29	Buttigieg	Maria Carmela
30	Camilleri	Lynsey Ann
31	Scicluna	Dorothy
32	Manfrè	Stephanie
33	Parnis	David
34	Naudi	Silvia (k/a Silvana)
35	Baldacchino	Paula (k/a Pauline)
36	Refalo	Francis Ian
37	Balzan	Mariella
38	Sciberras	Audrey
39	Spiteri	Roslyn Colette
40	Piscopo	Richard
41	Agius	Audrey
42	Ohk	Brigitte
43	Quartin	Siv Christel Birgitta
44	Azzopardi	Carmelo (k/a Charlie)
45	Formosa	Paul
46	Busuttil	Charlotte
47	Grech	Amanda
48	Licari	Angel Marie
49	Attard	Julianne
50	Critien	Nicola
51	Mangion	Joseph
52	Curmi	Edward
53	Sammut	Paul
54	Delicata	Carmen
55	Bishop	Karen
56	Fenech	Anna
57	Castillo	Nadine
58	Schranz	Karen
59	Busietta	Marica
60	Formosa Ventura	Ruth Louise
61	Sammut Scerri	Clarissa

Nru. tal-Warrant PPBM *PPBM Warrant No.*	Kunjom *Surname*	Isem *Name*
62	Grech Lanfranco	Ingrid
63	Borg	Geraldine
64	Bugeja	Maria
65	McDougall	Elaine Marie
66	Borg	Elena
67	Bugeja	Theresa
68	Peric	Catherine
69	Falzon	Danjela
70	Swaine	Maria (k/a Mariella)
71	Vassallo	Ingrid
72	Fenech	Rosanne
73	Camilleri	Sandro
74	Camilleri	Michelle
75	Scicluna Vassallo	Romina
76	Borg	Mary (k/a Moira)
77	Muscat	Marcella
78	Borg	Eleanor
79	Cachia	Jeanette
80	Pillow	Gillian
81	Conti	Michael
82	Tortell	Malcolm
83	Grillo	David
84	Camilleri Rausi	Teresa
85	Consiglio	Giselle
86	Galea	Carmen
87	Sammut	Claire
88	Grech Brincat	Maria
89	Camilleri	Rowena
90	Buhagiar	Audrey Lorraine
91	Theuma	Karen
92	Pecotic	Lidija
93	Meachen	Mariella
94	Aquilina	Liya
95	Boccato Calleja	Dorothy
96	Schembri Francalanza	Pollyanne
97	Micallef	Stephanie
98	Gravino Vassallo	Lucienne
99	Buttigieg	Justine Ann
100	Delicata	Katherine
101	Galea	Rose
102	Caruana	Katia

Nru. tal-Warrant PPBM *PPBM Warrant No.*	Kunjom *Surname*	Isem *Name*
103	Ricci	Michele
104	Said Sarreo	Rosette
105	Gonzi	Mikela
106	Galea	Elaine
107	van Tuyll van Serooskeren	Claire Monique
108	Cuschieri Huy	Esther
109	Micallef	Elaine
110	Aquilina Fletcher	Amalie
111	Scicluna	Pierre-Gean
112	Xuereb	Diane
113	Galea Riani	Shirley
114	Buttigieg	Shirley
115	Camilleri	Noelle
116	Khalil	Stelmart
117	Duca	Charlene
118	Bianco	Fleur
119	Camilleri Galea	Stephanie
120	Zerafa	Mariella
121	Deguara	Mandy
122	Fenech Scicluna	Janice
123	Borg Bartolo	Anna Maria
124	Srsen	Masa
125	Portelli	Anita Leanna
126	Camilleri	Anthony
127	Stensen	Josette
128	Borg	Claire
129	Baldwin	Romina
130	Baldacchino	Maruska
131	Ellul Bonici	Geraldine
132	Cecchin	Valentina
133	Attard Micallef	Helen
134	Vella	Rev. John
135	Farrugia	Ruth
136	Trapani	Rose-Ann
137	Bajada	Louise
138	Micallef	Jacqueline
139	Aklundh Cassar	Linda
140	Micallef	Audra Lynne
141	Schembri	Xanthe
142	Farrugia Camoin	Daniela
143	Hogg	Emma

Nru. tal-Warrant PPBM *PPBM Warrant No.*	Kunjom *Surname*	Isem *Name*
144	Sammut	Lynn
145	Mangion	Anna Maria
146	Barbara	Maria Antonia
147	Vella	Caroline
148	Sullivan	Christiane
149	Abdilla	Nadya
150	Cassar	Laner
151	Magrin	Marie-Jeanette
152	Wright	Karl
153	Mifsud Houlton	Louisa
154	Chetcuti	Tanya Carmen
155	Mifsud	Maria
156	Richards Chircop	Yanica
157	Ebejer	Jeanella
158	Felice	Elena
159	Cassar	Gabriella
160	Farrugia	Aldo
161	Mangion	Maria
162	Aquilina	Luana Marie
163	Bonnici	Bridget
164	Micallef	Ruth
165	Cassar	Zvetlana
166	Falzon	Audrey Ann
167	Mifsud	Melissa
168	Camilleri	Brian
169	Schembri Lia	Elaine
170	Rocco	Rosanna
171	Doublesin	Sarah
172	Jakobsen	Isabelle
173	Cortis	Abigail
174	Schembri Wismayer	Sandra
175	Cassar	Rebecca
176	Bajada Cauchi	Diana
177	Cuschieri Grech	Nadine
178	Tanti	Joseph
179	Ghirlando	Louise
180	Mercieca	Daniel
181	Farrugia	Delicia
182	Orland	Mike
183	Galea	Thomas
184	Abela	Angela

Nru. tal-Warrant PPBM *PPBM Warrant No.*	Kunjom *Surname*	Isem *Name*
185	Aquilina	Louena
186	Attard	David
187	Busuttil	Anne Marie
188	Debattista	Georgina
189	Farrugia Debono	Roberta
190	Galea	Catherine Anne
191	Gollcher	Ria
192	Micallef	Simone
193	Scicluna	Domenica
194	Valletta	Joyce
195	Vesic	Josianne
196	Xuereb	Alexandra
197	Aquilina	Charlene
198	Attard	Justine
199	Attard Formosa	Clara
200	Cilia	Corinne Anne
201	Cole	Roxanne
202	Coleiro	Corinnne
203	Galea	Sonya
204	Knights	Amber
205	Midolo	Denise
206	Psaila	Catherine
207	Sammut Demarco	Andrea
208	Scicluna	Casey
209	Scicluna	Petra
210	Spiteri	Anne Marie
211	Spiteri	Gloria
212	Spiteri Maempel	Francesca
213	Vassallo	Caroline Maria
214	Zammit	Fiordalina
215	Lutova	Olga
216	Fenech	Samuel
217	Spiteri	Deborah
218	Chetcuti	Martina
219	Fiott	Jeannette
220	Bonett	Michael Joseph
221	Padovani	Clare
222	Busietta	Lydia
223	Said	Charlie
224	Baldacchino	Jean Paul
225	Bartolo	Matthew

Nru. tal-Warrant PPBM *PPBM Warrant No.*	Kunjom *Surname*	Isem *Name*
226	Francica	Claire
227	Drury	Jackie
228	Barbara	Janica Marie
229	Bonavia	Lyndsey
230	Bonello Du Puis	Sophie
231	Brincat	Nadine
232	Mintoff	Paula
233	Portelli	Verena-Marie
234	Micallef	Therese
235	Vella	Angelle
236	Borg	Charlene
237	Gatt Hampton	Yana
238	Jones	Maria
239	Cachia	Eric
240	Grech Debono	Marija
241	Singh	Natasha Thea
242	Beck	Emma
243	Singh Agius	Dorothy
244	Bellia	Roberta
245	Zerafa	Maria
246	Deguara	Ilona
247	Spiteri	Linzy
248	Borg Costanzi	Louisa
249	Brincat	Mandy
250	Vassallo	Stephen
251	Sant Cortis	Ruth
252	Parnis	Rebecca
253	Spiteri Cremona	Arianne
254	Camenzuli	Marilyn
255	Ciantar	Carly
256	Zammit	Ramona
257	Zammit	Sharon
258	Tabone	Yanika
259	Mifsud	Clive
260	Falzon	Amy-Jo
261	Fenech	Maria
262	Antoncich	Joseph
263	Schembri	Audrey
264	Ellul Soler	Serena

Nru. tal-Warrant PPBM *PPBM Warrant No.*	Kunjom *Surname*	Isem *Name*
265	Farrugia Bennett	Colette
266	Gilson	Maria Lisa
267	Osmond	Rachel
268	Poppe	Kylie
269	Spagnol	Victoria
270	Spiteri	Maria
271	Vella St John	Marika
272	Zammit Said	Allison
273	Zarb	Deborah
274	Mifsud Pavia	Bridget
275	Van Vliet	Violetta Jadwiga
276	Cassar	Nabrouska
277	Hoekstra	Pieter
278	Caligari	Gianella
279	Muscat	Alessandra
280	Cauchi	Charlot
281	Darmanin	Rebecca
282	Quintano	Karen
283	Boffa	Jeanelle
284	Zammit	Ronald
285	Muscat	Maria
286	Agius	Marylyn
287	Busuttil	Gillian
288	Perera Vega	Lucienne
289	Quirolo	Jessica
290	Felice	Moyra
291	Laus	Bernard
292	Muscat Pulpan	Aida
293	Bonnici	Jordan
294	Aquilina	Michela
295	Baldacchino Calleja	Rachel
296	Borg	Petra
297	Kurz	Vanessa
298	Farrugia	Deborah
299	Rodo	Julia
300	Debattista	Ilona
301	Ciorica	Carmen -Alina
302	Gatt Flores Martin	Nadine
303	Cutajar	Chiara-Maria
304	Abela	Alexandra

Nru. tal-Warrant PPBM *PPBM Warrant No.*	Kunjom *Surname*	Isem *Name*
305	Saliba Thorne	Jessica
306	Bellizzi	Andrea
307	Caruana	Wayne-Anthony
308	Buhagiar	Jonathan Paul Marek
309	Randazzo	Nicole
310	Formosa	Darryl
311	Schembri	Joanna Antoinette (Janette)
312	Tabone	Amber
313	Cremona	Stefania
314	Farrugia	Peter Marc
315	Borg	Shirley
316	Farrugia	Jaimeline
317	Scicluna	Marlis
318	Mallia	Laura Sue
319	McElhatton	Melissa
320	Spiteri	Christy
321	Zammit	Esther
322	Bonaci	Lisa
323	Agius	Marlene
324	Sheth	Shamik Kishor

It-18 ta' April, 2023

Nru. 485

AĠENZIJA GĦAL INFRASTRUTTURA MALTA

Tlestija tal-Formazzjoni tat-Triq u Sospensjoni ta' Traffiku u Parkeġġ

BIS-SAĦĦA tal-Artikolu tmintax (18) tal-Avviż Legali 291 tal-2018, l-Aġenzija għal Infrastruttura Malta tgħarraf bl-intenzjoni tagħha illi tlesti l-formazzjoni ta':

Triq Misraħ il-Barrieri, l-Imsida (indikata fuq il-pjanta fuq paġna 4215).

Triq is-Suq, il-Furjana (indikata fuq il-pjanta fuq paġna 4216).

Triq il-Konservatorju, il-Furjana (indikata fuq il-pjanta fuq paġna 4217).

Triq l-Imħażen, il-Furjana (indikata fuq il-pjanta fuq paġna 4218).

18th April, 2023

No. 485

AGENCY FOR INFRASTRUCTURE MALTA

Completion of Road Formation and Traffic and Parking Suspension

IN VIRTUE of Article eighteen (18) of Legal Notice 291 of 2018, the Agency for Infrastructure Malta hereby gives official notice of its intention to complete the formation of:

Triq Misraħ il-Barrieri, Msida (as indicated on site plan on page 4215).

Triq is-Suq, Floriana (as indicated on site plan on page 4216).

Triq il-Konservatorju, Floriana (as indicated on site plan on page 4217).

Triq l-Imħażen, Floriana (as indicated on site plan on page 4218).

Kull persuna illi skont il-liġi għandha l-obbligu li tifforma din it-triq [inkluż billi takkwista l-art neċessarja għall-istess formazzjoni] għandha sa ħmistax-il (15) jum mid-data tal-pubblikazzjoni ta' dan l-avviż sabiex twettaq l-obbligi tagħha skont il-liġi. Fin-nuqqas, l-Aġenzija għall-Infrastruttura Malta tgħaddi sabiex tagħmel l-istess xogħol ta' formazzjoni hi stess skont is-saħħa lilha mogħtija mill-liġi u a spejjeż tal-persuni li huma legalment obbligati jifformaw it-triq.

Any person who is obliged by law to form said road [including by acquiring land necessary for the same formation] has fifteen (15) days from the date of the publication of this notice within which to comply with his obligations at law. In default, the Agency for Infrastructure Malta shall itself proceed with the formation of this road in accordance with its powers at law and at the expense of those persons whose obligation it is to form the road.

L-Aġenzija għal Infrastruttura Malta tgħarraf li bejn l-19 ta' April, 2023 u l-30 ta' Novembru, 2023, se tkun qed tibda xogħlijiet fi Triq Misraħ il-Barrieri, l-Imsida. L-aċċess għall-vetturi u l-parkeġġ f'din it-triq jistgħu jkunu ristretti waqt ċerti xogħlijiet. Tabelli awtorizzati minn Transport Malta biex jinfurmaw lill-pubbliku li ma jistax isir parkeġġ jitwaħħlu fil-post konċernat qabel ma jidħlu fis-seħħ tali restrizzjonijiet tal-parkeġġ.

The Agency for Infrastructure Malta notifies that between 19th April, 2023 and 30th November, 2023, it will be starting road works in Triq Misraħ il-Barrieri, Msida. Vehicular access and on-street parking in this road may be restricted during certain works. "No Parking" signs authorised by Transport Malta will be affixed on site before such parking restrictions come in force.

L-Aġenzija għal Infrastruttura Malta tgħarraf li bejn l-19 ta' April, 2023 u l-30 ta' Novembru, 2023, se tkun qed tibda xogħlijiet fi Triq is-Suq, il-Furjana. L-aċċess għall-vetturi u l-parkeġġ f'din it-triq jistgħu jkunu ristretti waqt ċerti xogħlijiet. Tabelli awtorizzati minn Transport Malta biex jinfurmaw lill-pubbliku li ma jistax isir parkeġġ jitwaħħlu fil-post konċernat qabel ma jidħlu fis-seħħ tali restrizzjonijiet tal-parkeġġ.

The Agency for Infrastructure Malta notifies that between 19th April, 2023 and 30th November, 2023, it will be starting road works in Triq is-Suq, Floriana. Vehicular access and on-street parking in this road may be restricted during certain works. "No Parking" signs authorised by Transport Malta will be affixed on site before such parking restrictions come in force.

L-Aġenzija għal Infrastruttura Malta tgħarraf li bejn l-19 ta' April, 2023 u l-30 ta' Novembru, 2023, se tkun qed tibda xogħlijiet fi Triq il-Konservatorju, il-Furjana. L-aċċess għall-vetturi u l-parkeġġ f'din it-triq jistgħu jkunu ristretti waqt ċerti xogħlijiet. Tabelli awtorizzati minn Transport Malta biex jinfurmaw lill-pubbliku li ma jistax isir parkeġġ jitwaħħlu fil-post konċernat qabel ma jidħlu fis-seħħ tali restrizzjonijiet tal-parkeġġ.

The Agency for Infrastructure Malta notifies that between 19th April, 2023 and 30th November, 2023, it will be starting road works in Triq il-Konservatorju, Floriana. Vehicular access and on-street parking in this road may be restricted during certain works. "No Parking" signs authorised by Transport Malta will be affixed on site before such parking restrictions come in force.

L-Aġenzija għal Infrastruttura Malta tgħarraf li bejn l-19 ta' April, 2023 u l-30 ta' Novembru, 2023, se tkun qed tibda xogħlijiet fi Triq l-Imħażen, il-Furjana. L-aċċess għall-vetturi u l-parkeġġ f'din it-triq jistgħu jkunu ristretti waqt ċerti xogħlijiet. Tabelli awtorizzati minn Transport Malta biex jinfurmaw lill-pubbliku li ma jistax isir parkeġġ jitwaħħlu fil-post konċernat qabel ma jidħlu fis-seħħ tali restrizzjonijiet tal-parkeġġ.

The Agency for Infrastructure Malta notifies that between 19th April, 2023 and 30th November, 2023, it will be starting road works in Triq l-Imħazen, Floriana. Vehicular access and on-street parking in this road may be restricted during certain works. "No Parking" signs authorised by Transport Malta will be affixed on site before such parking restrictions come in force.

Vetturi li jiksru l-ordni ta' dan l-avviż u t-tabelli relatati fuq il-post biex ma jsirx parkeġġ, ikunu suġġetti li jiġu rmunkati.


Vehicles found in contravention to the order of this notice and to the related "no parking" signs on site are liable to be towed.

Aktar għajnuna jew informazzjoni jistgħu jinkisbu permezz ta' ittra elettronika lil (info.im@infrastructuremalta.com).

Further assistance or more information can be obtained via email to (info.im@infrastructuremalta.com).

It-18 ta' April, 2023

18th April, 2023

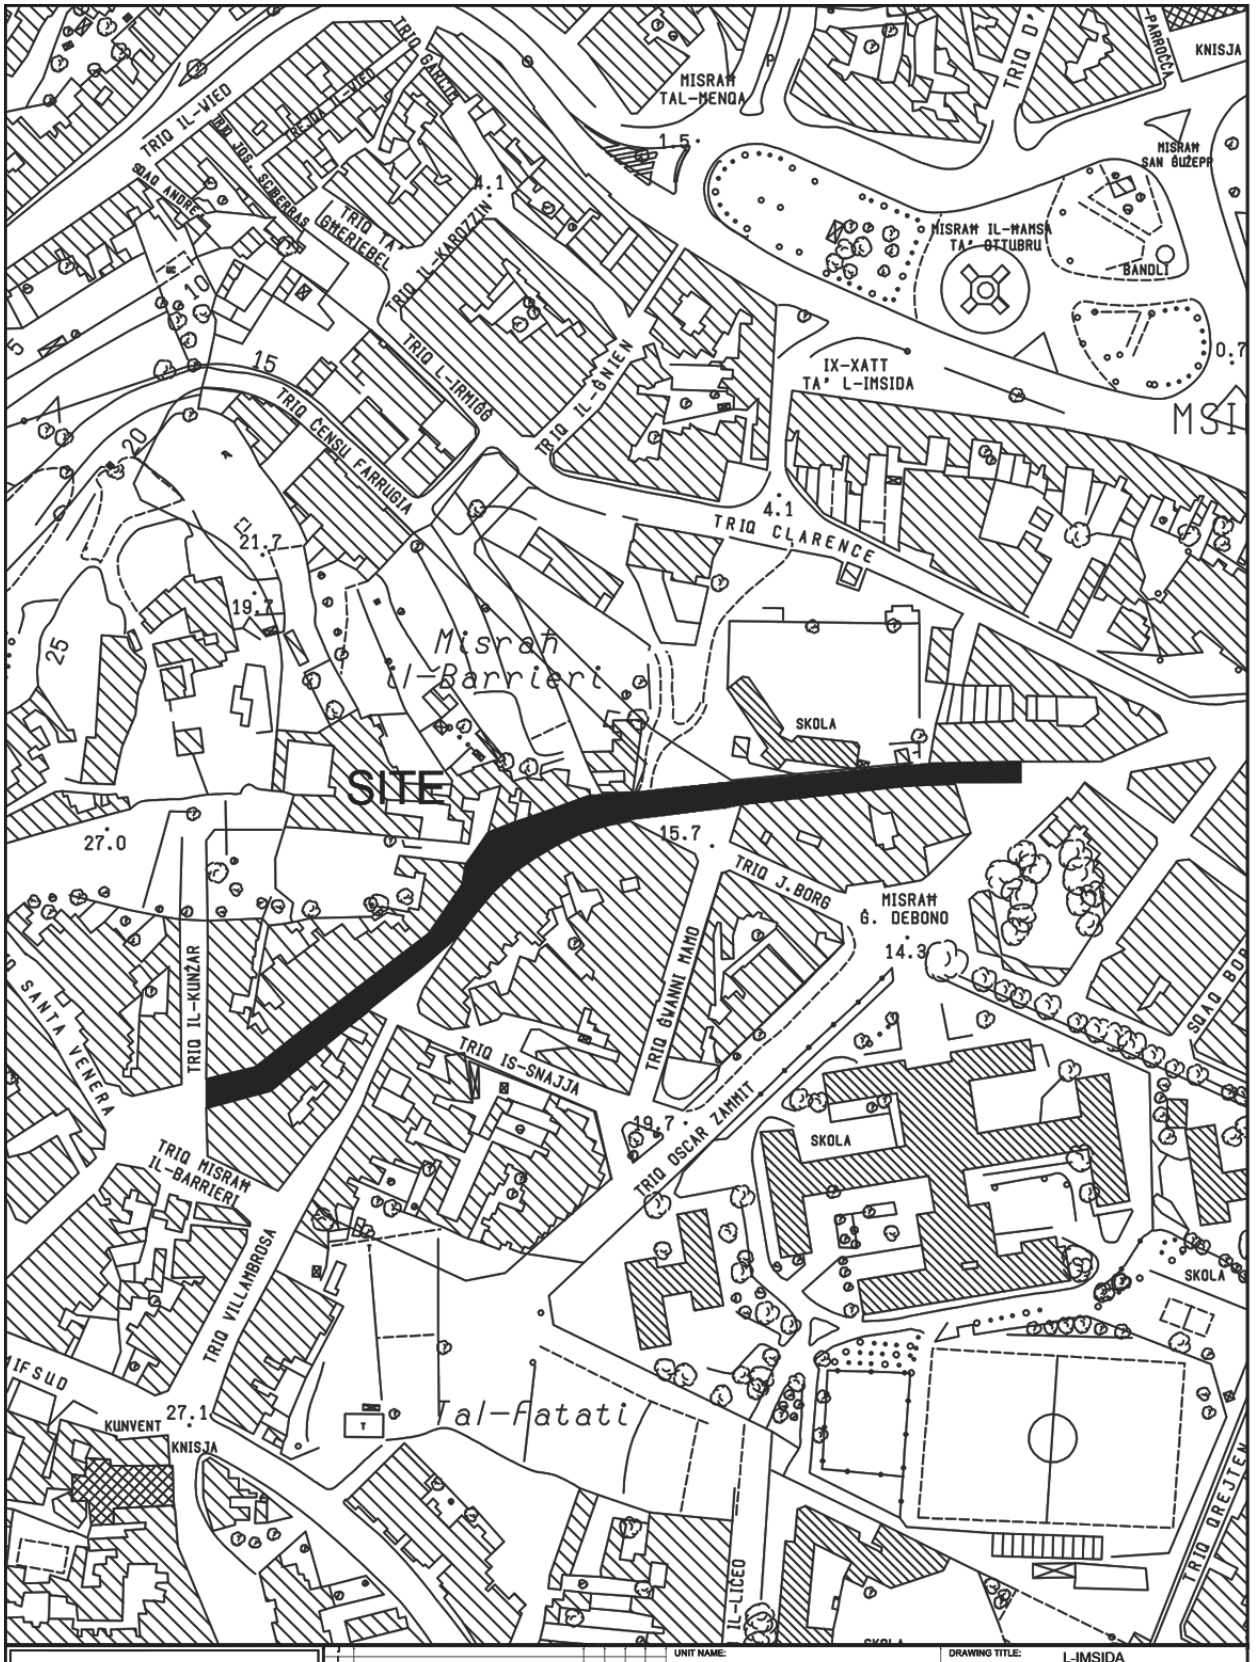


INFRASTRUCTURE MALTA


CHIEF EXECUTIVE OFFICER: IVAN FALZON

S:\Traffic Management\2022\Msida\2022 Msida.dwg

UNIT NAME: IMPLEMENTATION	DRAWING TITLE: L-IMSIDA Triq Misrah il-Barrieri SITE PLAN (Extents of Works are not binding but indicative)		
HEAD OF UNIT: N.V.			
PROJECT LEADER: -	DATE: Sep. 2022	FILE NO: -	DRAWING NO: IMD205/22
DRAWN BY: -	SHEET SIZE: A4	SCALE: 1:2500	REVISION: A	PAGE NO: 5

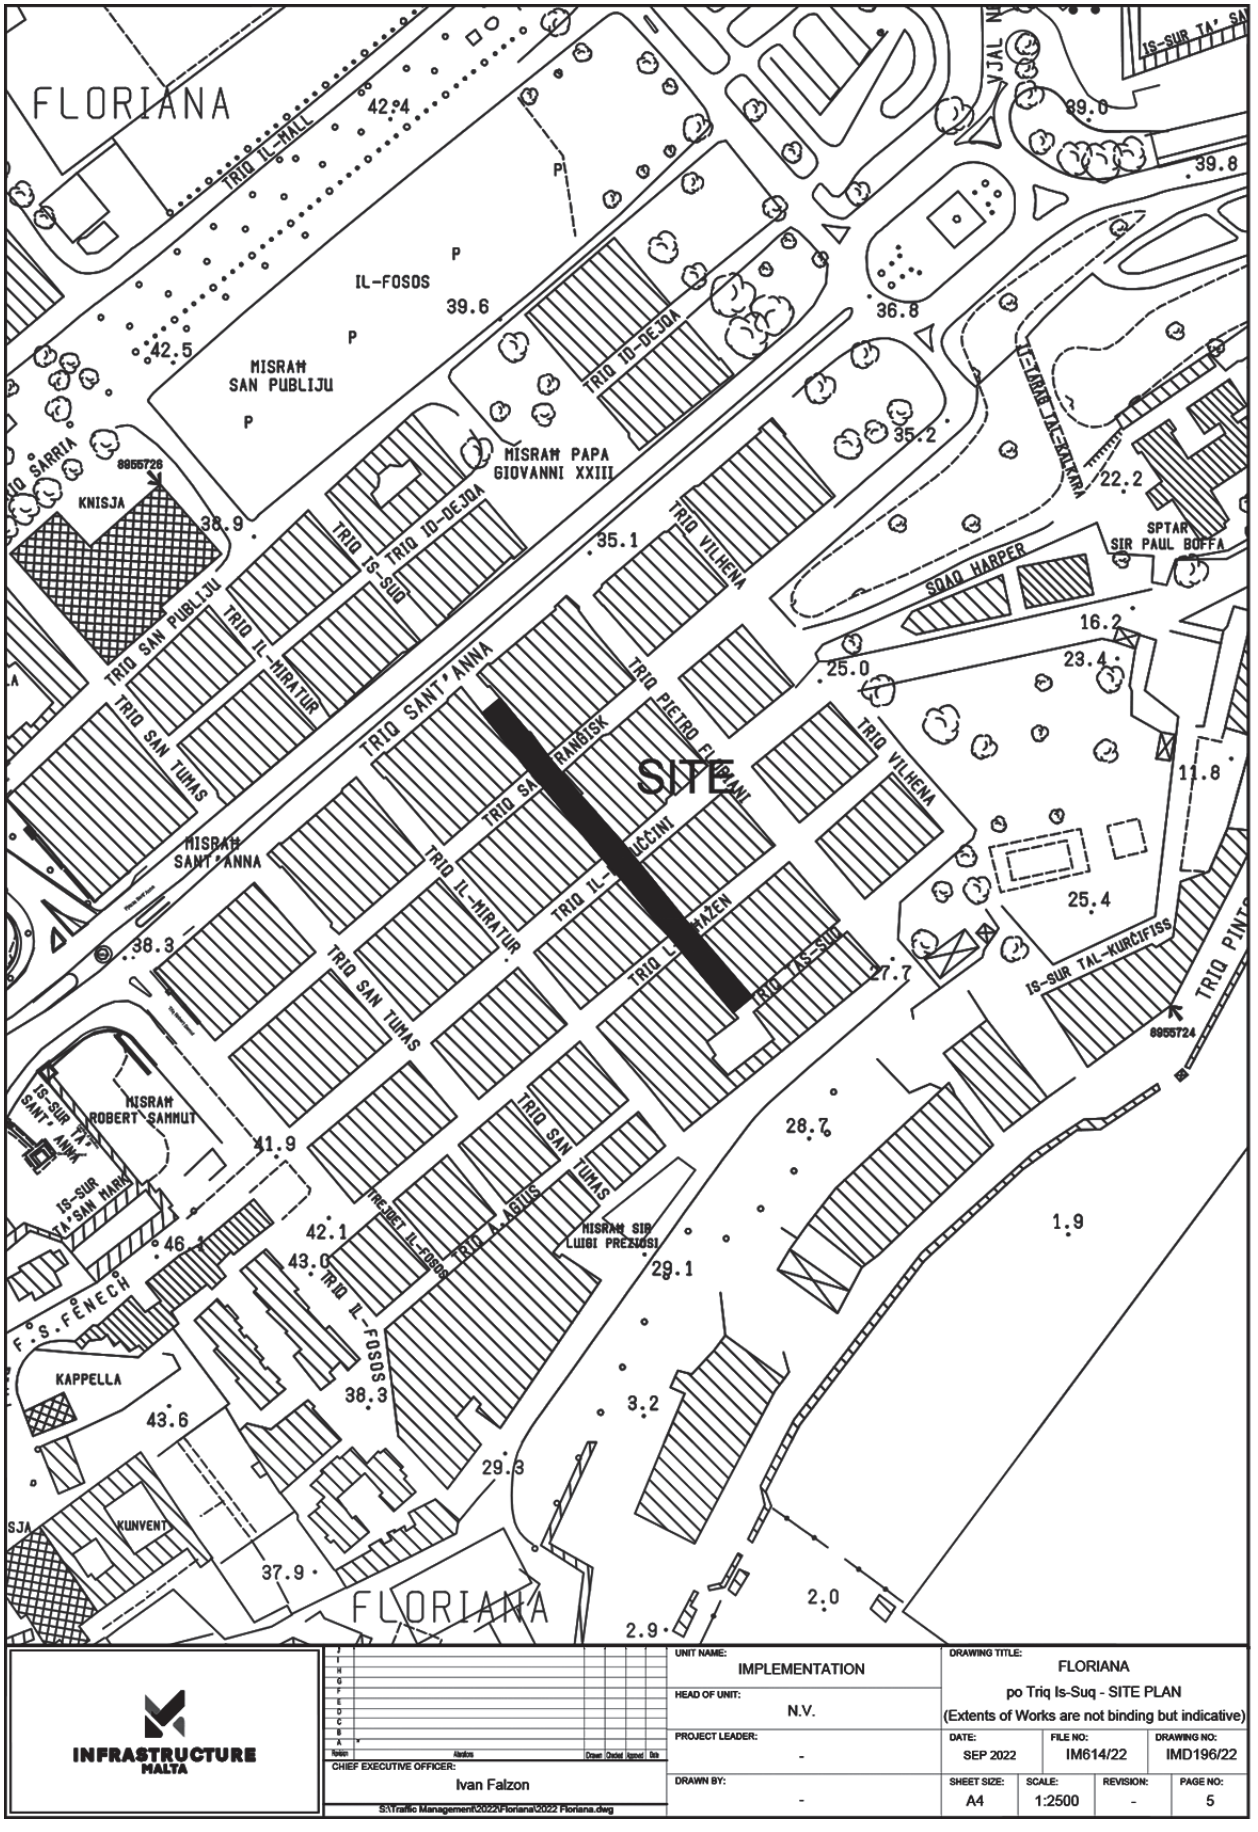

INFRASTRUCTURE MALTA	UNIT NAME: IMPLEMENTATION	DRAWING TITLE: FLORIANA po Triq Is-Suq - SITE PLAN (Extents of Works are not binding but indicative)	
	HEAD OF UNIT: N.V.		
CHIEF EXECUTIVE OFFICER: Ivan Falzon	PROJECT LEADER: -	DATE: SEP 2022	FILE NO: IM614/22 / DRAWING NO: IMD196/22
S:\Traffic Management\2022\Floriana\2022 Floriana.dwg	DRAWN BY: -	SHEET SIZE: A4 / SCALE: 1:2500 / REVISION: - / PAGE NO: 5	

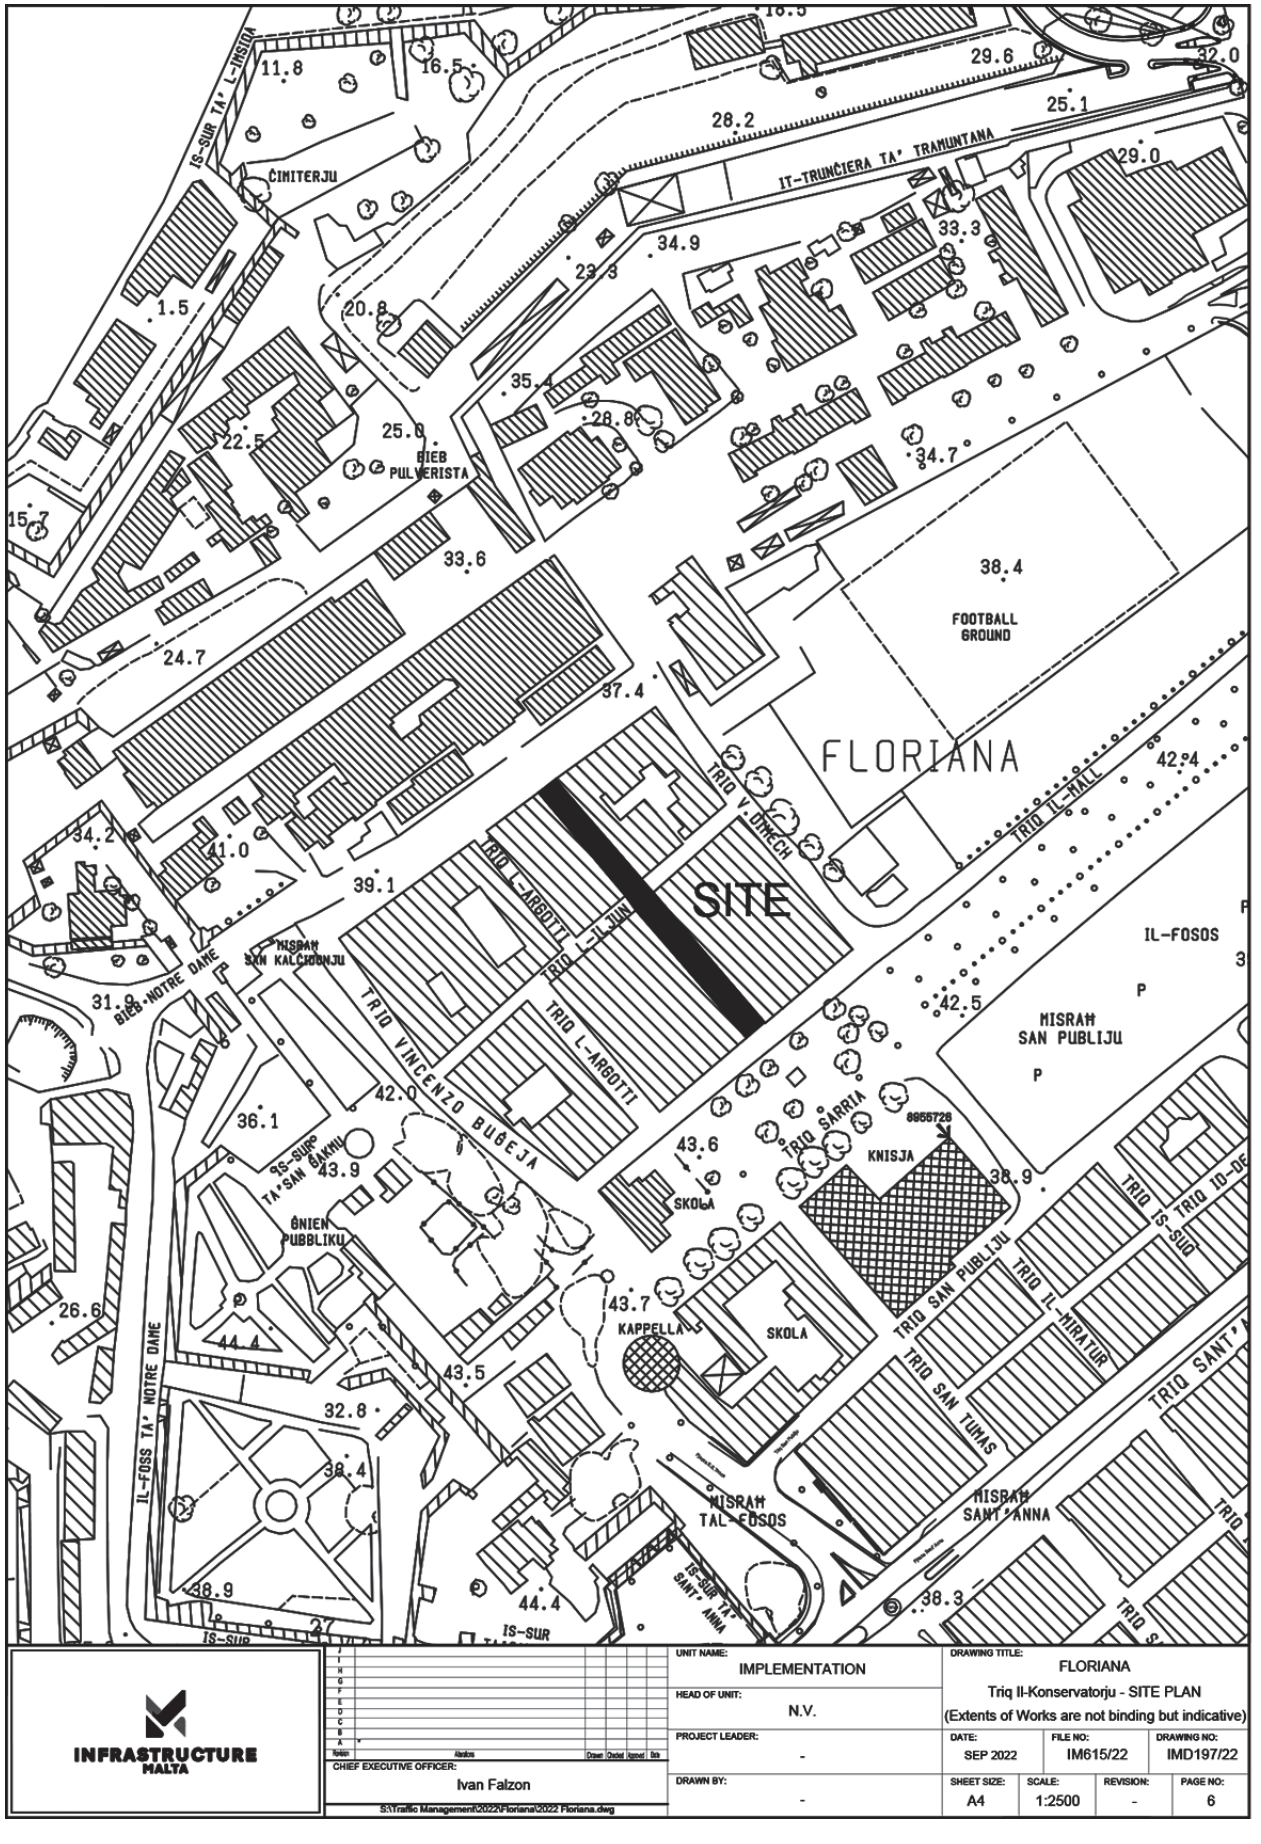

INFRASTRUCTURE MALTA

Revision	Alterations	Drawn	Checked	Approved	Date

CHIEF EXECUTIVE OFFICER: Ivan Falzon

S:\Traffic Management\2022\Floriana\2022 Floriana.dwg

UNIT NAME: IMPLEMENTATION

HEAD OF UNIT: N.V.


PROJECT LEADER: -

DRAWN BY: -

DRAWING TITLE: FLORIANA
Triq Il-Konservatorju - SITE PLAN
(Extents of Works are not binding but indicative)

DATE:	FILE NO:	DRAWING NO:
SEP 2022	IM615/22	IMD197/22

SHEET SIZE:	SCALE:	REVISION:	PAGE NO:
A4	1:2500	-	6

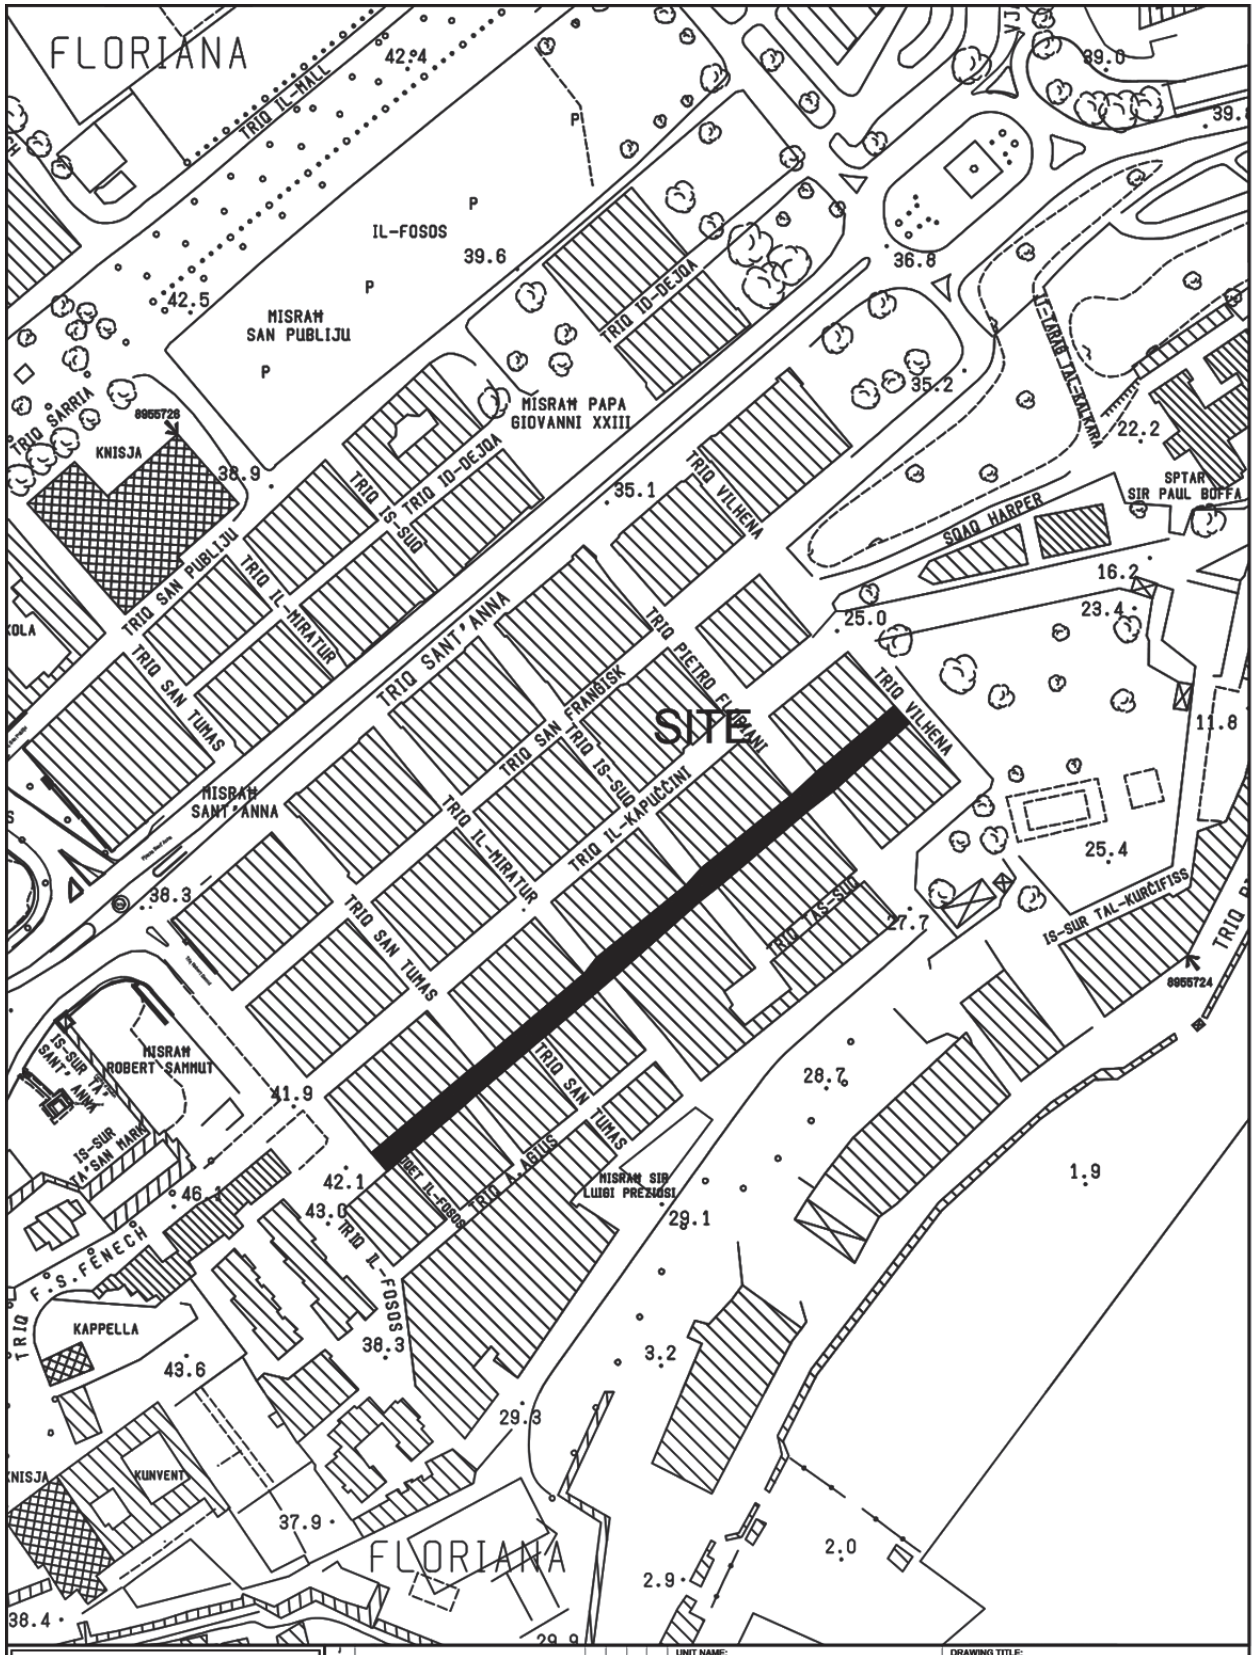

INFRASTRUCTURE MALTA

UNIT NAME: IMPLEMENTATION			DRAWING TITLE: FLORIANA Triq L-Imhazen - SITE PLAN (Extents of Works are not binding but indicative)		
HEAD OF UNIT: N.V.					
PROJECT LEADER: -			DATE: SEP 2022	FILE NO: IM617/22	DRAWING NO: IMD198/22
DRAWN BY: -			SHEET SIZE: A4	SCALE: 1:2500	REVISION: -	PAGE NO: 7

CHIEF EXECUTIVE OFFICER: Ivan Falzon

S:\Traffic Management\2022\Floriana\2022 Floriana.dwg

Nru. 486

NUMRI ĠODDA TA' BIBIEN FIL-KALKARA

BIS-SAĦĦA tal-poteri mogħtija bl-artikolu 115 tal-Kodiċi tal-Liġijiet tal-Pulizija (Kap. 10), il-Prim Ministru għoġbu jordna illi n-numri/ismijiet ta' bibien fit-toroq imsemmija fil-Kalkara, hawn taħt elenkati u speċifikati f'din l-iskeda, għandhom jinbidlu kif jidher fl-iskeda msemmija.

No. 486

NUMBERING OF DOORS AT IL-KALKARA

IN exercise of the powers conferred by section 115 of the Code of Police Laws (Cap. 10), the Prime Minister has been pleased to order that the numbers/names of the doors in the undermentioned streets at Il-Kalkara, specified in the subjoined schedule, be altered as stated in the said schedule.

SKEDA/*SCHEDULE*
IL-KALKARA

1. **TRIQ ĠUŻÈ PORSELLA FLORES**
2. **WESGĦET L-10 TA' DIĊEMBRU, 1897**
3. **WESGĦET JOSEPH CHETCUTI**
4. **TRIQ MRO. LORENZO GONZI**
5. **WESGĦET IS-SALIB TAL-ASSEDJU**
6. **TRIQ SANTU ROKKU**
7. **DAĦLET SIR NIGEL CECIL**

1. TRIQ ĠUŻÈ PORSELLA FLORES

In-naħa tax-xellug meta tidħol minn Triq il-Ħbit mill-Ajru
Left side entering from Triq il-Ħbit mill-Ajru

Isem/Numru Qadim *Name/Old Number*	Numru Ġdid *New Number*
Xanthus	1
Garaxx	3
Garaxx	5
Garaxx	7
Garaxx	9
Garaxx	11
L'Amandier Suites	13
Bieb bla numru	15

In-naħa tal-lemin meta tidħol minn Triq il-Ħbit mill-Ajru
Right side entering from Triq il-Ħbit mill-Ajru

Isem/Numru Qadim *Name/Old Number*	Numru Ġdid *New Number*

2. WESGĦET L-10 TA' DIĊEMBRU, 1897

Meta tidħol minn Triq is-Salvatur
Entering from Triq is-Salvatur

Isem/Numru Qadim *Name/Old Number*	Numru ġdid *New Number*
Blk 3 Ent. B	1
Blk 3 Ent. B, Fl 3	2
Garaxx	3
Saviour Flats	4
1	5
11, Le Margherite	6
Bieb bla numru	7
Bieb bla numru	8
Bieb bla numru	9
Bieb bla numru	10

Isem/Numru Qadim *Name/Old Number*	Numru ġdid *New Number*
Binja tas-Salvatur Ent. B	11
Kunsill Lokali Kalkara	12
Bieb bla numru	13
Primary Health Care (Klinika)	14
Grada	15
Bieb bla numru	16
Ray's Flats Blk 2	17

3. WESGĦET JOSEPH CHETCUTI

Meta tidħol minn Triq il-Missjoni Taljana
Entering from Triq il-Missjoni Taljana

Isem/Numru Qadim *Name/Old Number*	Numru ġdid *New Number*
1, La Trinita	1
2, Cini House	2
3, Francesca	3
4, Sakura	4
5, St Joseph	5
6, Aquarius	6
7, Tal-Matty	7
8, Mater Dei	8
9	9
10	10
11, Theophania	11
12, Leprecorn	12
13, Papillon	13
14, Fjamma	14

4. TRIQ MRO. LORENZO GONZI

In-naħa tax-xellug meta tidħol minn Wesgħet l-10 ta' Diċembru, 1897
Left side entering from Wesgħet l-10 ta' Diċembru, 1897

Isem/Numru Qadim *Name/Old Number*	Numru Ġdid *New Number*
14	1
Bieb bla numru	3
15, Belvedere	5
17, Villa Calmaralb	7
Bieb bla numru	9

In-naħa tal-lemin meta tidħol minn Wesgħet l-10 ta' Diċembru, 1897
Right side entering from Wesgħet l-10 ta' Diċembru, 1897

Isem/Numru Qadim *Name/Old Number*	Numru Ġdid *New Number*

5. WESGĦET IS-SALIB TAL-ASSEDJU

Meta tidħol minn Dawret il-Bajja
Entering from Dawret il-Bajja

Isem/Numru Qadim *Name/Old Number*	Numru ġdid *New Number*
142	1

Isem/Numru Qadim *Name/Old Number*	Numru ġdid *New Number*
140, By The Sea	2
138	3
136	4
134	5
132	6
130, Qalb ta' Ġesù	7
Bieb bla numru	8
Blk 3 Ent A	9
Bieb bla numru	10

6. TRIQ SANTU ROKKU

In-naħa tax-xellug meta tidħol minn Triq iċ-Ċimiterju Navali

Left side entering from Triq iċ-Ċimiterju Navali

Isem/Numru Qadim *Name/Old Number*	Numru Ġdid *New Number*
11	1
Bieb bla numru	3
Sub-Station	5
Garaxx	7
Woodlands	9
Garaxx	11
Garaxx	13
Lorshaun	15
Garaxx	17
Country Lane	19
Vista	21
Garaxx	23
Garaxx	25
Amethyst	27
Garaxx	29
Ġawhritna	31
Garaxx	33
June	35
Garaxx	37
Clayton's House	39
12, Linnet	41
Garaxx	43
Garaxx	45
Sit bla bini	47
Sit bla bini	49
Sit bla bini	51
Sit bla bini	53
Sit bla bini	55
Sit bla bini	57
Sit bla bini	59
Sit bla bini	61
Sit bla bini	63
Sit bla bini	65
Sit bla bini	67

In-naħa tal-lemin meta tidħol minn Triq iċ-Ċimiterju Navali

Right side entering from Triq iċ-Ċimiterju Navali

Isem/Numru Qadim *Name/Old Number*	Numru Ġdid *New Number*
59, Brown	2
58	4
Garaxx	6
57, Santu Rokku	8
Garaxx	10
Bieb bla numru	12
Garaxx	14
Bieb bla numru (Dar)	16
Garaxx	18
Grada (Dar)	20
51, Daval	22
Garaxx	24
Garaxx	26
49	28
48	30
47	32
46	34
Garaxx	36
Bieb bla numru	38
Bieb bla numru	40
Bieb bla numru	42
Bieb bla numru	44
Bieb bla numru	46
Bieb bla numru	48
Daħla għall-garaxxijiet	50
Garaxx	52
Boomerang	54
Maple	56
Margerita	58
43	60
Goldfinch	62
Limassol	64
Garaxx	66
Evergreen	68

Isem/Numru Qadim *Name/Old Number*	Numru Ġdid *New Number*	Isem/Numru Qadim *Name/Old Number*	Numru Ġdid *New Number*
Sit bla bini	69	Garaxx	70
Antlor	71	Ix-Xefaq	72
Garaxx	73	Garaxx	74
13	75	Garaxx	76
Garaxx	77	Bieb bla numru (Dar)	78
14	79	Madonna tal-Grazzja	80
Bieb bla numru	81	Garaxx	82
15	83	Garaxx	84
Garaxx	85	42B, Madonnina	86
Betty's House	87	Garaxx	88
Garaxx	89	42A, El Fram House	90
Garaxx	91	42, RonMar	92
Garaxx	93	40	94
Bieb bla numru	95	40B	96
16, Pink House	97	39, White House	98
17 (Garaxx)	99	38	100
17	101	37	102
Trafalgar House	103	Garaxx	104
Garaxx	105	36, Shamlise	106
19, Dolor	107	Sit bla bini	108
Garaxx	109	Sit bla bini	110
Grazzja	111	Sit bla bini	112
Bieb bla numru	113	Garaxx	114
20, Blue House	115	Raġġ ix-Xemx	116
Bieb bla numru	117	Sit bla bini	118
Kennija	119	Sit bla bini	120
Garaxx	121	Bieb bla numru	122
20, Ta' Kieli	123		
Green House	125		
Garaxx	127		
22, Yellow House	129		
Garaxx	131		
Red House	133		
Grada	135		

7. DAĦLET SIR NIGEL CECIL

In-naħa tax-xellug meta tidħol minn Triq Mro. Lorenzo Gonzi

Left side entering from Triq Mro. Lorenzo Gonzi

Isem/Numru Qadim *Name/Old Number*	Numru Ġdid *New Number*
Binja Rnella Ent. B	1

In-naħa tal-lemin meta tidħol minn Triq Mro. Lorenzo Gonzi

Right side entering from Triq Mro. Lorenzo Gonzi

Isem/Numru Qadim *Name/Old Number*	Numru Ġdid *New Number*
Garaxx	2
Binja Bighi Ent. A	4
Garaxx	6

It-18 ta' April, 2023

18th April, 2023

Nru. 487

ATT DWAR IT-TAXXA FUQ IL-VALUR MIŻJUD (KAP. 406)

Avviż skont l-Artikoli 58 u 73

SKONT id-dispożizzjonijiet tal-proviso tal-artikolu 58(3) u l-artikolu 73(2) tal-Att tat-Taxxa Fuq il-Valur Miżjud, il-Kummissarju tat-Taxxi qiegħed hawnhekk jinnotifika lill-persuna/i mniżżla hawn taħt li ħareġ avviż fir-rigward tagħhom għal ħlas ta' taxxa, penali u interessi skont l-Arikolu 59 tal-Kap. 406.

Numru tal-VAT	*Tax Payer*
39-9320	Construction Engineering Ltd
2439-9320	W Ciantar
2298-8927	Alberto Brigaglia
2108-7208	Petra Investments Co. Ltd
2108-7208	Mansour Houssem Eddine
1616-3103	Louis Jewellery Ltd
1616-3103	R Carabott
2040-7426	Popular Marketing Limited
2040-7426	Thomas Diacono
2204-7724	AFS Lab Limited
2204-7724	Cyrille Michel Paul Pitavy
2190-9814	Sijarey International Limited
2190-9814	Mohamed Azmi M.M. Saigari
2135-7211	Trilus Int Ltd
2135-7211	D Vento
1657-2828	Adrian Friggieri
2053-0236	Jumbo Dev Ltd
2053-0236	N Calleja
2126-8603	Markov Commerce Limited
2126-8603	Ivaylo Markov
2244-0318	Oxford Associates Ltd
2244-0318	J Ortiz
2422-0518	G.B.C. Media Ltd
2422-0518	Bruno Nucera
1599-7427	Anthony Grech
2083-1830	Charlene Banks
1733-6832	Franklin Borg
1880-7902	J Donald Buttigieg
1911-8433	Mark Mizzi

Jekk il-ħlas ma jsirx fi żmien 30 jum mid-data ta' din in-notifika, il-Kummissarju tat-Taxxi se jipproċedi biex jinforza l-ħlas skont il-liġi.

Kopji tal-imsemmija avviż jistgħu jinġabru mis-Sezzjoni tal-Ġbir, KT, Blk 5, Il-Furjana.

It-18 ta' April, 2023

No. 487

VALUE ADDED TAX ACT (CAP. 406)

Notice in terms of Articles 58 and 73

IN terms of the proviso to Article 58(3) and Article 73(2) of the Value Added Tax Act, the Commissioner for Revenue is hereby notifying the person/s listed hereunder that a demand notice for payment of tax, penalties and interest as per Article 59 of Cap. 406 has been issued in their regard.

VAT Number	*Tax Payer*
39-9320	Construction Engineering Ltd
2439-9320	W Ciantar
2298-8927	Alberto Brigaglia
2108-7208	Petra Investments Co. Ltd
2108-7208	Mansour Houssem Eddine
1616-3103	Louis Jewellery Ltd
1616-3103	R Carabott
2040-7426	Popular Marketing Limited
2040-7426	Thomas Diacono
2204-7724	AFS Lab Limited
2204-7724	Cyrille Michel Paul Pitavy
2190-9814	Sijarey International Limited
2190-9814	Mohamed Azmi M.M. Saigari
2135-7211	Trilus Int Ltd
2135-7211	D Vento
1657-2828	Adrian Friggieri
2053-0236	Jumbo Dev Ltd
2053-0236	N Calleja
2126-8603	Markov Commerce Limited
2126-8603	Ivaylo Markov
2244-0318	Oxford Associates Ltd
2244-0318	J Ortiz
2422-0518	G.B.C. Media Ltd
2422-0518	Bruno Nucera
1599-7427	Anthony Grech
2083-1830	Charlene Banks
1733-6832	Franklin Borg
1880-7902	J Donald Buttigieg
1911-8433	Mark Mizzi

Unless payment is effected within 30 days from the date of this notice, the Commissioner for Revenue will proceed to enforce payment in terms of law.

Copies of said notices may be collected from the Collection Section, CFR, Blk 5, Floriana.

18th April, 2023

AVVIŻ TAL-PULIZIJA

Nru. 67

Il-Kummissarju tal-Pulizija jgħarraf li skont l-Avviż Legali 94/97 it-toroq hawn taħt imsemmija se jiġu kklassifikati bħala Żoni ta' Rmonk fid-dati u l-ħinijiet kif indikat hawn taħt.

Bis-saħħa tal-Artikolu 52(1) tal-Ordinanza dwar ir-Regolamenti tat-Traffiku (Kap. 65), il-Kummissarju tal-Pulizija jgħarraf illi l-vetturi tas-sewqan ma jkunux jistgħu jgħaddu jew jiddawru mit-toroq imsemmija hawn taħt fid-dati u l-ħinijiet indikati.

L-Imdina

Nhar il-Ħamis, 20 ta' April, 2023, mill-5.00 p.m. sad-9.30 p.m., minn Pjazza San Pawl.

Ir-Rabat (Malta)

Nhar il-Ħadd, 11 ta' Ġunju, 2023, mit-8.00 a.m. sas-1.00 p.m., mill-Kunċizzjoni, limiti tar-Rabat.

Vetturi li jiksru l-ordni ta' dan l-avviż ikunu suġġetti li jiġu rmunkati.

It-18 ta' April, 2023

POLICE NOTICE

No. 67

The Commissioner of Police hereby notifies that in terms of L.N. 94/97 the streets listed hereunder are to be classified as Tow Zones as indicated hereunder on the dates and times indicated.

In virtue of Article 52(1) of the Traffic Regulations Ordinance (Cap. 65), the Commissioner of Police hereby notifies that the transit of vehicles through the streets mentioned hereunder will be suspended or deviated on the dates and times indicated.

Mdina

On Thursday, 20th April, 2023, from 5.00 p.m. till 9.30 p.m., through Pjazza San Pawl.

Rabat (Malta)

On Sunday, 11th June, 2023, from 8.00 a.m. till 1.00 p.m., through Il-Kunċizzjoni, limitis of Rabat.

Vehicles found in contravention to the order of this notice are liable to be towed.

18th April, 2023

AVVIŻ TAL-PULIZIJA

Nru. 68

Il-Kummissarju tal-Pulizija jgħarraf li skont il-Leġiżlazzjoni Sussidjarja 65.05 u l-Leġiżlazzjoni Sussidjarja 65.13, it-toroq hawn taħt imsemmija se jiġu kklasifikati bħala Żoni ta' Rmonk kif indikat hawn taħt fid-dati u ħinijiet indikati.

Bis-saħħa tal-Artikolu 52(1) tal-Ordinanza dwar ir-Regolamenti tat-Traffiku (Kap 65), il-Kummissarju tal-Pulizija jgħarraf illi l-vetturi tas-sewqan jista' jagħti l-każ li ma jkunux jistgħu jgħaddu jew jiddawru mit-toroq imsemmija hawn taħt fid-dati u l-ħinijiet indikati.

Il-Furjana

Nhar il-Ġimgħa, 22 ta' April, 2023, mis-6.00 p.m. sas-2.00 a.m. tal-Ħadd, 24 ta' April, 2023, minn Triq San Publju minn Pjazza San Publu sa Triq l-Assedju il-Kbir u Triq Sarria minn Triq V. Bugeja sa Triq l-Assedju il-Kbir.

Birkirkara

Nhar il-Ħamis, 27 ta' April, 2023, mis-1.00 p.m. sad-9.00 p.m., minn Triq Gori Mancini, Triq il-Bwieraq, Triq Ignazio Saverio Mifsud u Triq il-Karmnu.

POLICE NOTICE

No. 68

The Commissioner of Police hereby notifies that in terms of Subsidiary Legislation 65.05 and Subsidiary Legislation 65.13, the streets listed hereunder are to be classified as Tow Zones.

In virtue of Section 52 (1) of the Traffic Regulations (Chapter 65). The Commissioner of Police hereby notifies that the transit and stopping of vehicles through the streets mentioned hereunder may be prohibited on the dates and times indicated.

Floriana

On Friday, 22nd April, 2023, from 6.00 p.m. till 2.00 a.m. of Sunday, 24th April, 2023, through Triq San Publju from Pjazza San Publu till Triq l-Assedju il-Kbir and Triq Sarria from Triq V. Bugeja till Triq l-Assedju il-Kbir.

Birkirkara

On Thursday, 27th April, 2023, from 1.00 p.m. till 9.00 p.m., through Triq Gori Mancini, Triq il-Bwieraq, Triq Ignazio Saverio Mifsud and Triq il-Karmnu.

Nhar il-Ħadd, 30 ta' April, 2023, mill-10.00 a.m. sal-11.00 p.m., minn Triq Gori Mancini.

Nhar it-Tnejn, l-1 ta' Mejju, 2023, mill-4.00 p.m. sal-11.00 p.m., minn Triq il-Bwieraq, Triq il-Fuħħarin, Triq F. S. Caruana, Triq il-Karmnu, Triq Brared u Triq Anġlu Mallia.

Trasport pubbliku se jkun affettwat.

Il-Mosta

Nhar it-Tnejn, 1 ta' Mejju, 2023, bejn is-7.00 p.m. u d-9.00 p.m., minn Triq Pjazza Rotunda, Triq il-Bażilika, Triq il-Pont, Triq Baskal Buhagiar, Triq il-Ħtajriet, Triq Ġużeppi Hyzler, Triq Wied il-Għasel, Triq Arthur Mercieca u Triq Wied is-Sur.

It-trasport pubbliku se jkun affettwat.

Nhar il-Ġimgħa, 12 ta' Mejju, 2023, bejn is-6.30 p.m. u t-8.00 p.m., minn Triq Ġwanni XXII, Triq il-Kurat Schembri, Triq it-Tabib Chetcuti, Triq Nicolò Isuoard u Triq l-Isperanza.

It-trasport pubbliku mhux se jkun affettwat.

Il-Belt Valletta

Nhar it-Tnejn, l-24 ta' April, 2023, mis-2.00 p.m. sal-11.59 p.m., minn Xatt il-Barriera bejn il-mina ta' ħdejn id-Dwana u Triq il-Lvant, Triq il-Lvant bejn Triq il-Mediterran u dħul għas-Sur ta' Santa Barbara u s-Sur ta' Santa Barbara kollu;

Nhar il-Ġimgħa, 28 ta' April 2023, mis-2.00 p.m. sal-11.59 p.m., minn Xatt il-Barriera bejn il-mina ta' ħdejn id-Dwana u Triq il-Lvant, Triq il-Lvant bejn Triq il-Mediterran u dħul għas-Sur ta' Santa Barbara u s-Sur ta' Santa Barbara kollu;

Nhar il-Ħadd, 30 ta' April, 2023, mis-2.00 p.m. sal-11.59 p.m., minn Xatt il-Barriera bejn il-mina ta' ħdejn id-Dwana u Triq il-Lvant, Triq il-Lvant bejn Triq il-Mediterran u dħul għas-Sur ta' Santa Barbara u s-Sur ta' Santa Barbara kollu;

Bejn l-Erbgħa, 17 ta' Mejju, 2023, mill-4.00 a.m. sal-Ħamis, 18 ta' Mejju, 2023, sad-9.00 p.m., mill-parkeġġ tal-Evans Building, Vjal ir-Re Dwardu VII u l-parkeġġ fi Triq l-Assedju l-Kbir faċċata tal-ballroom tal-Lukanda Phoenicia;

Nhar il-Ħamis, 18 ta' Mejju, 2023, mill-4.00 a.m. sal-4.00 p.m., minn Triq il-Mediterran bejn Triq San Nikola u Triq it-Tramuntana, il-parkeġġ tal-Evans Building, Triq it-Tramuntana bejn Triq il-Mediterran u Triq il-Merkanti, Pjazza Sant'Iermu bejn Triq il-Merkanti u Triq it-Tramuntana u l-parkeġġ tal-Ministeru għall- Ambjent, Enerġija u l-Intrapriża f'Xatt il-Barriera.

It-trasport pubbliku se jkun affettwat (Valletta Circular Bus tista' tkun affettwata).

On Sunday, 30th April, 2023, from 10.00 a.m. till 11.00 p.m., through Triq Gori Mancini.

On Monday, 1st May, 2023, from 4.00 p.m. till 11.00 p.m., through Triq il-Bwieraq, Triq il-Fuħħarin, Triq F. S. Caruana, Triq il-Karmnu, Triq Brared u Triq Anġlu Mallia.

Public transport will be affected

Mosta

On Monday, 1st May, 2023, between 7.00 p.m. and 9.00 p.m., through Triq Pjazza Rotunda, Triq il-Bażilika, Triq il-Pont, Triq Baskal Buhagiar, Triq il-Ħtajriet, Triq Ġużeppi Hyzler, Triq Wied il-Għasel, Triq Arthur Mercieca and Triq Wied is-Sur.

Public transport will be affected.

On Friday, 12th May, 2023, between 6.30 p.m. and 8.00 p.m., through Triq Ġwanni XXII, Triq il-Kurat Schembri, Triq it-Tabib Chetcuti, Triq Nicolò Isuoard and Triq l-Isperanza.

Public transport will not be affected.

Valletta

On Monday, 24th April, 2023, from 2.00 p.m. till 11.59 p.m., through Xatt il-Barriera between Customs tunnel and Triq il-Lvant, Triq il-Lvant between Triq il-Mediterran and Santa Barbara Bastions entrance and all of Santa Barbara Bastions;

On Friday, 28th April, 2023, from 2.00 p.m. till 11.59 p.m., through Xatt il-Barriera between Customs tunnel and Triq l-Lvant, Triq l-Lvant between Triq il-Mediterran and Santa Barbara Bastions entrance and all of Santa Barbara Bastions;

On Sunday, 30th April, 2023, from 2.00 p.m. till 11.59 p.m., through Xatt il-Barriera between Customs tunnel and Triq l-Lvant, Triq l-Lvant between Triq il-Mediterran and Santa Barbara Bastions entrance and all of Santa Barbara Bastions;

Between Wednesday, 17th May, 2023, from 4.00 a.m. till Thursday, 18th May, 2023, till 9.00 p.m., through Evans Building parking area, Vjal ir-Re Dwardu VII and parking area in Triq l-Assedju l-Kbir facing the Phoenicia Hotel ballroom;

On Thursday, 18th May, 2023, from 4.00 a.m. till 4.00 p.m., through Triq il-Mediterran between Triq San Nikola and Triq it-Tramuntana, Evans Building parking area, Triq it-Tramuntana between Triq il-Mediterran and Triq il-Merkanti, Pjazza Sant'Iermu between Triq il-Merkanti and Triq it-Tramuntana and Ministry for the Environment, Energy and Enterprise parking area in Xatt il-Barriera.

Public transport will be affected (Valletta Circular Bus may be affected).

L-għeluq tat-toroq isir skont il-bżonn.

L-Imdina

Nhar l-Erbgħa, 17 ta' Mejju, 2023, mill-5.00 p.m. sal-11.00 p.m. minn Triq l-Imdina bejn Triq tal-Mużew u Triq is-Saqqajja.

Vetturi li jiksru l-ordni ta' dan l-avviż ikunu suġġetti li jiġu rmunkati.

It-18 ta' April, 2023

AVVIŻ TAL-PULIZIJA

Nru. 69

Bis-saħħa tal-Artikolu 52(1) tal-Ordinanza dwar ir-Regolament tat-Traffiku (Kap. 65), il-Kummissarju tal-Pulizija jgħarraf illi l-vetturi tas-sewqan ma jkunux jistgħu jgħaddu mit-toroq imsemmija hawn taħt fid-dati u l-ħinijiet indikati.

Birkirkara

Nhar il-Ħamis, 27 ta' April, 2023, mill-4.00 p.m. sal-5.30 p.m., minn Triq Qrejzu, Triq il-Kbira, Triq Brared, Triq Anġlu Mallia, Triq il-Bwieraq u Triq Gori Mancini;

Nhar il-Ħamis, 27 ta' April, 2023, mill-5.00 p.m. sas-6.30 p.m., minn Triq F. S. Caruana, Triq il-Fuħħarin, Triq il-Bwieraq, Triq il-Karmnu, Triq Ignazio Saverio Mifsud u Triq Gori Mancini;

Nhar il-Ħadd, 30 ta' April, 2023, mill-5.30 p.m. sas-6.45 p.m., minn Triq il-Bwieraq, Triq il-Karmnu u Triq Brared;

Nhar il-Ħadd, 30 ta' April, 2023, mit-7.45 p.m. sad-8.45 p.m., minn Triq il-Fuħħarin, Triq Bwieraq u Triq Gori Mancini;

Trasport pubbliku se jkun affettwat.

Vetturi li jiksru l-ordni ta' dan l-avviż ikunu suġġetti li jiġu rmunkati.

It-18 ta' April, 2023

TRANSPORT MALTA

Avviż Lokali lill-Baħħara Nru. 57 of 2023

Emenda għal Avviż Lokali lill-Baħħara Nru. 53 tal-2023 rigward il-Malta International Fireworks Festival 2023

Id-Direttorat tal-Portijiet u Yachting, Transport Malta, b'dan jgħarraf lill-baħħara li se jsir ħruq tal-logħob tan-nar

Closure of streets as required.

Mdina

On Wednesday, 17th May, 2023, from 5.00 p.m. till 11.00 p.m., through Triq l-Imdina between Triq tal-Mużew and Triq is-Saqqajja.

Any vehicles found parked in contravention to the order of this notice are liable to be towed away.

18th April, 2023

POLICE NOTICE

No. 69

In virtue of Article 52(1) of the Traffic Regulation Ordinance (Cap. 65), the Commissioner of Police hereby notifies that the transit of vehicles from the streets mentioned hereunder will be suspended on the dates and times indicated.

Birkirkara

On Thursday, 27th April, 2023, from 4.00 p.m. till 5.30 p.m., through Triq Qrejzu, Triq il-Kbira, Triq Brared, Triq Anġlu Mallia, Triq il-Bwieraq u Triq Gori Mancini.

On Thursday, 27th April, 2023, from 5.00 p.m. till 6.30 p.m., through Triq F. S. Caruana, Triq il-Fuħħarin, Triq il-Bwieraq, Triq il-Karmnu, Triq Ignazio Saverio Mifsud and Triq Gori Mancini;

On Sunday, 30th April, 2023, from 5.30 p.m. till 6.45 p.m., through Triq il-Bwieraq, Triq il-Karmnu and Triq Brared;

On Sunday, 30th April, 2023, from 7.45 p.m. till 8.45 p.m. ,through Triq il-Fuħħarin, Triq Bwieraq and Triq Gori Mancini;

Public transport will be affected

Vehicles found in contravention to the order of this notice are liable to be towed.

18th April, 2023

TRANSPORT MALTA

Local Notice to Mariners No. 57 of 2023

Amendment to Local Notice to Mariners No. 53 of 2023 regarding the Malta International Fireworks Festival 2023

The Ports and Yachting Directorate, Transport Malta, hereby notifies mariners that firework displays will be held

fil-Port il-Kbir bejn il- Ħadd, 23 ta' April, 2023 u l-Ħadd, 30 ta' April, 2023, iż-żewġ ġranet inklużi.

Braken se jkunu rmiġġati u mgħobbija bil-logħob tan-nar fil-Moll tal-Kalkara fil-Bajja tar-Rinella.

Sidien ta' bastimenti rmiġġati fil-Bajja tar-Rinella għandhom ineħħu l-bastimenti tagħhom u ż-żona tibqa' libera mill-Ġimgħa, 21 ta' April, 2023 fil-11.59 p.m. sat-Tnejn, l-1 ta' Mejju 2023, fil-11.59 p.m. Transport Malta ma taċċetta l-ebda responsabbiltà għal kwalunkwe ħsara kkawżata lill-bastimenti li jitħallew ġewwa l-Bajja tar-Rinella matul id-dati u l-ħinijiet imsemmija.

F'kull jum tal-ħruq tal-logħob tan-nar, bejn it-8.00 a.m. siegħa u l-10.00 a.m., se jitwaħħlu sinkers mal-pontuni. li se jkunu mmarkati b'bagi mixgħula,

Il-pontuni u l-braken jitilqu mill-Bajja tar-Rinella fis-2.00 p.m. biex jintramaw.

Il-pontuni se jkunu rmiġġati tul il-linja S sa T u l-barken se jkunu rmiġġati fil-punti U, V u W, kif muri fis-sit elettroniku ta' Transport Malta (www.transport.gov.mt), u se jitneħħew immedjatament wara li jispiċċaw il-wirjiet.

Il-baħħara huma infurmati li parti mill-Port il-Kbir, bejn il-linji immaġinarji A -B, C-D, E-F, G-H u x-xatt ta' bejniethom, kif muri fis-sit elettroniku ta' Transport Malta (www.transport.gov.mt), se tkun magħluqa għall-bastimenti kollha, ħlief għal bastimenti awtorizzati. kif iddikjarat għal kull jum.

Pożizzjoni	*Latitudni (T)*	*Longitudni (L)*
A	35° 53'.590	014° 30'.699
B	35° 53'.458	014° 30'.831
C	35° 53'.417	014° 30'.937
D	35° 53'.512	014° 31'.031
E	35° 53'.541	014° 31'.155
F	35° 53'.545	014° 31'.359
G	35° 53'.963	014° 31'.376
H	35° 54'.143	014° 31'.221
S	35° 53'.794	014° 31'.114
T	35° 53'.642	014° 30'.841
U	35° 53'.681	014° 31'.150
V	35° 53'.660	014° 31'.113
W	35° 53'.662	014° 31'.282

Nhar it-Tnejn, 24 ta' April, 2023:

Il-Port il-Kbir se jkun magħluq għat-traffiku mis-7.00 p.m. sal-1.00 p.m., filwaqt li l-logħob tan-nar jibda fit-8.30 p.m. u jispiċċa fl-10.45 p.m.

Nhar il-Ġimgħa, 28 ta' April, 2023:

in the ports of the Grand Harbour and Marsamxett between (Sunday) 23rd and (Sunday) 30th April 2023, both days included.

Barges will be moored and loaded with fireworks at Kalkara Quay in Il-Bajja tar-Rinella.

Owners of vessels moored in Il-Bajja tar-Rinella are to remove their vessels and the area to remain clear from Friday 21st April, 2023 at 11.59 p.m. to Monday, 1st May, 2023, at 11.59 p.m. Transport Malta will accept no liabilities whatsoever for any damage caused to vessels that are left within Il-Bajja tar-Rinella during the mentioned dates and times.

The sinkers that will be used to secure the pontoons will be marked with lit buoys will, on each day of the displays, be lowered into position between 8.00 a.m. and 10.00 a.m.

The pontoons and barges are expected to depart from Il-Bajja tar-Rinella towards their allocated locations at 2.00 p.m.

The pontoons will be moored along the line S to T and the barges will be moored at points U, V and W, as shown on the attached chart. They will be removed immediately after the displays finish.

Mariners are informed that part of the Grand Harbour, between the imaginary lines A - B, C - D, E - F, G-H and the intermediate coastline, as shown on the attached chart 1, will be closed to all vessels, except for authorised vessels as stated for each day.

Position	*Latitude (N)*	*Longitude (E)*
A	35° 53'.590	014° 30'.699
B	35° 53'.458	014° 30'.831
C	35° 53'.417	014° 30'.937
D	35° 53'.512	014° 31'.031
E	35° 53'.541	014° 31'.155
F	35° 53'.545	014° 31'.359
G	35° 53'.963	014° 31'.376
H	35° 54'.143	014° 31'.221
S	35° 53'.794	014° 31'.114
T	35° 53'.642	014° 30'.841
U	35° 53'.681	014° 31'.150
V	35° 53'.660	014° 31'.113
W	35° 53'.662	014° 31'.282

On Monday, 24th April, 2023:

The Grand Harbour will be closed to traffic from 7.00 p.m. to 11.00 p.m., while the display will start at 8.30 p.m. and finishes at 10.45 p.m.

On Friday, 28th April, 2023:

Il-Port il-Kbir se jkun magħluq għat-traffiku mit-8.15 p.m. sa 11.15 p.m., filwaqt li l-logħob tan-nar jibda fid-9.00 p.m. u jispiċċa fil-11.00 p.m.

Nhar il-Ħadd, 30 ta' April, 2023:

Il-Port il-Kbir se jkun magħluq għat-traffiku mis-7.45 p.m. sa-11.15 p.m., filwaqt li l-logħob tan-nar jibda fit-8.30 p.m. u jispiċċa fil-11.00 p.m.

Barriera Wharf, Lascaris Wharf u l-Fish Market għandhom jinżammu liberi fil-jiem tal-wiri minn 00.01 a.m. sa 11.59 p.m., ħlief għal bastimenti awtorizzati.

Matul l-avveniment il-movimenti tat-tbaħħir fil-Port il-Kbir se jkunu ristretti. L-ebda bastiment ma jkun permess fiż-żona ristretta, ħlief b'arranġament permezz tal-Kumitat organizzattiv/Valletta VTS. Il-bastimenti awtorizzati għandhom ikunu rmiġġati b'mod sigur sa mhux aktar tard mit-8.30 p.m. fiż-żoni magħżula, kif muri bil-blu fuq tabella 1 fis-sit elettroniku ta' Transport Malta (www.transport.gov.mt).

Il-bastimenti u l-għawwiema kollha huma mwissija biex iżommu 'l bogħod sew u jżommu distanza sigura ta' mhux inqas minn 200 metru mill-braken u 50 metru mill-pontuni waqt li jkunu qed jiġu rmunkati.

Il-bastimenti awtorizzati għandhom jagħtu lill-pontuni u l-barken spazju wiesa' ta' mill-inqas 200m. L-ebda moviment ma jkun permess matul il-wirjiet attwali.

Parti oħra mill-attività se tkun wirjiet tan-nar minn Manoel Island. Il-ħruq tal-logħob tan-nar se jsir mill-punti M u N, kif muri fuq tabella 2 fis-sit elettroniku ta' Transport Malta (www.transport.gov.mt), kif ġej:

Pozizzjoni	*Latitudni (T)*	*Lonġitudni (L)*
M	35° 54'.238	014° 30'.266
N	35° 54'.106	014° 30'.338

Mill-punt M:

Nhar il-Ħadd 23 ta' April, mid-9.00 a.m. sa nofsinhar u mis-7.00 p.m. sad-9.00 p.m., u mit-Tnejn 24 ta' April, 2023 sal-Ġimgħa 28 ta' April, 2023, mid-9.00 a.m. sa nofsinhar kuljum.

Mill-punt N:

Nhar il-Ħadd 23 ta' April 2023, mid-9.00 a.m. sa nofsinahr u mit-8.00 p.m. sal-10.00 p.m.

Kaptana u sidien ta' bastimenti li huma rmiġġati sa 200m minn punt M, fiż-żona murija bil-maġenta fuq tabella 2 fis-sit elettroniku ta' Transport Malta (www.transport.gov.mt)

The Grand Harbour will be closed to traffic from 8.15 p.m. to 11.15 p.m., while the display will start at 9.00 p.m. and finishes at 11.00 p.m.

On Sunday, 30th April, 2023:

The Grand Harbour will be closed to traffic from 7.45 p.m. to 11.15 p.m., while the display will start at 8.30 p.m. and finishes at 11.00 p.m.

Except for authorised vessel, Barriera Wharf, Lascaris Wharf and Fish Market are to be kept clear from 00.01 a.m. to 11.59 p.m. on the days of the displays.

During the event shipping movements in the Grand Harbour will be restricted. No vessel will be allowed within the restricted area, except by arrangement through the organizing Committee/Valletta VTS. Authorized vessels must be securely moored by not later than 8.30 p.m. in the designated areas, as shown in blue on the attached chart 1 found on Transport Malta website (www.transport.gov.mt).

All vessels and bathers are warned to keep well clear and maintain a safe distance of not less than 200 metres from the barges and 50 metres from the pontoons while they are being towed.

Authorised vessels are to give the display pontoons and barges a wide berth of at least 200m. No movements whatsoever will be allowed during the actual displays.

Another part of the activity will be firework displays from Manoel Island. The displays will be let off from points M and N, as shown on the attached chart 2, as follows:

Position	*Latitude (N)*	*Longitude (E)*
M	35° 54'.238	014° 30'.266
N	35° 54'.106	014° 30'.338

From point M:

On Sunday, 23rd April, from 9.00 a.m. till noon and from 7.00 p.m. till 9.00 p.m., and from Monday, 24th April, 2023 till Friday, 28th April, 2023, from 9.00 a.m. till noon daily.

From point N:

On Sunday, 23rd April, 2023, from 9.00 a.m. till noon and from 8.00 p.m. till 10.00 p.m.

Masters and owners of vessels that are berthed or moored within 200m from point M, within the area shown in magenta on chart 2 found on Transport Malta website (www.transport.

u sa 200m mill-punt N, fiż-żona murija bil-blu fuq tabella 2 fis-sit elettroniku ta' Transport Malta (www.transport.gov.mt), għandhom ineħħu l-bastimenti tagħhom matul id-dati u l-ħinijiet imsemmija hawn fuq.

Transport Malta mhux se taċċetta l-ebda responsabbiltà għal kwalunkwe ħsara kkawżata mill-ħruq tal-logħob tan-nar lil xi bastiment jew proprjetà oħra, kemm jekk tali bastiment jew proprjetà tiħalla fiż-żona ta' sigurtà ta' 200m, jew barra dik iż-żona ta' sigurtà, mill-punt minn fejn jinħaraq il-logħob tan-nar.

Il-baħħara għandhom josservaw kull struzzjoni u direzzjoni maħruġa fuq VHF Channel 12/16 mill-Valletta VTS u l-Uffiċjali tal-Infurzar Marittimu li jkunu fiż-żona.

Chart affettwata: BA 177

It-18 ta' April, 2023

TRANSPORT MALTA

Avviż Lokali lill-Baħħara Nru. 58 of 2023

Iffilmjar fi Blue Grotto – Iż-Żurrieq – Alex Ryder

Id-Direttorat tal-Portijiet u l-Yachting, Transport Malta, javża lill-baħħara u lill-operaturi tal-bastimenti tal-baħar kollha li se jsir iffilmjar fil-Blue Grotto, Iż-Żurrieq.

L-iffilmjar, li se jsir f'ġurnata waħda, huwa skedat li jsir fi kwalunkwe jum bejn il-Ħadd, 23 ta' April, 2023 u t-Tnejn, l-1 ta' Mejju, 2023, bejn is-7.00 a.m. u 2.00 p.m., minn punt E, kif muri fiċ-chart fis-sit elettroniku ta' Transport Malta (www.transport.gov.mt).

	Latitudni (T)	*Longitudni (L)*
E	35° 49'.267	014° 27'.398

Matul il-jiem u l-ħin imsemmija hawn fuq, għal skopijiet ta' ffilmjar, l-orizzont m'għandux ikun ostakolat. Konsegwentement, bastimenti li jgħaddu minn dawn iż-żoni m'għandhomx, ħlief f'każ ta' emerġenza, jirmiġġaw, iniżżlu l-ankra u m'għandomx jibqgħu għaddejjin.

Baħħara li jbaħħru fil-viċinanza taż-żona indikata fid-dati u l-ħin imsemmija għandhom isegwu fuq VHF Channel 12/16 u għandhom jikkoperaw mal-ekwipaġġ tal-iffilmjar u/jew kwalunkwe uffiċjal tal-infurzar fiż-żoni.

Kwalunkwe struzzjonijiet maħruġa fuq VHF Channel 12/16 minn Valletta VTS għandhom jiġu mħarsa.

Charts affettwati: BA 177, 2537, 2538

It-18 ta' April, 2023

gov.mt) and within 200m from point N, within the area shown in blue on the chart 2 found on Transport Malta website (www.transport.gov.mt), are to remove their vessels during the above-mentioned dates and times.

Transport Malta will accept no liability whatsoever for any damage caused by the firework displays to any vessel or other property, whether such vessel or property is left within the 200m safety zone, or outside such safety zone, from the point from which the fireworks are let off.

Mariners are to comply with any instructions and directions issued on VHF channel 12/16 by Valletta VTS and Maritime Enforcement Officers that will be in the area.

Chart affected: BA 177

18th April, 2023

TRANSPORT MALTA

Local Notice to Mariners No. 58 of 2023

Filming at Blue Grotto – Żurrieq – Alex Ryder

The Ports and Yachting Directorate, Transport Malta, notifies all mariners and sea vessel operators that filming activities will take place at Blue Grotto, Żurrieq.

The one day filming is scheduled to be carried out on any day between Sunday, 23rd April, 2023 and Monday, 1st May, 2023, between 7.00 a.m. and 2.00 p.m., from point E, as shown on chart on Transport Malta website (www.transport.gov.mt).

	Latitude (N)	*Longitude (E)*
E	35° 49'.267	014° 27'.398

During the days and time mentioned above, for filming purposes, a clear background/clear horizon, is being requested. Consequently, vessels transiting these areas, shall, except in the case of emergency, not moor, drop anchor or remain underway.

Mariners navigating in the vicinity of the indicated area on the mentioned dates and time are to keep watch on VHF Channel 12/16 and are to cooperate with the filming crew and/or any enforcement officers in the areas.

Any instructions issued on VHF Channel 12/16 by Valletta VTS are to be complied with.

Charts affected: BA 177, 2537, 2538

18th April, 2023

TRANSPORT MALTA

Avviż Lokali lill-Baħħara Nru. 59 of 2023

Emenda għal Avviż Lokali lill-Baħħara Nru. 34 tal-2023 dwar stħarriġ bl-għadis u xogħlijiet ta' tiswija madwar il-Buġibba Breakwater fil-Bajja ta' San Pawl

B'referenza għal Avviż Lokali lill-Baħħara Nru. 34 tal-2023.

Id-Direttorat tal-Portijiet u l-Yachting, Transport Malta, javża lill-baħħara u lis-sidien tal-bastimenti li l-istħarriġ bl-għadis u xogħlijiet ta' tiswija madwar il-Buġibba Breakwater fil-Bajja ta' San Pawl mhux se jitlesta fiż-żmien kif ippjanat. Għalhekk id-data tat-tlestija ġiet estiża sas-Sibt, 6 ta' April, 2023.

Avviż Lokali lill-Baħħara Nru. 34 tal-2023 għandu jiġi emendat skont dan.

L-informazzjoni l-oħra kollha msemmija f'Avviż Lokali lill-Baħħara Nru. 34 tal-2023 se tibqa' valida.

Chart affettwata: BA 211

It-18 ta' April, 2023

KUNSILL MALTI GĦALL-ARTI

Eżekuttiv (Riċerka u Statistika)
u Eżekuttiv (Intraprenditorija Kreattiva)

Il-Kunsill Malti għall-Arti ħareġ sejħiet għall-applikazzjoni għall-pożizzjonijiet ta':

Eżekuttiv (Riċerka u Statistika)
Nru. tal-permess ta' Jobsplus: 286/2023

Eżekuttiv (Intraprenditorija Kreattiva)
Nru. tal-permess ta' Jobsplus: 287/2023

Aktar infomazzjoni dwar din is-sejħa tista' tinkiseb minn (https://www.artscouncilmalta.org/opportunities).

Applikanti interessati għandhom jibagħtu s-CV tagħhom ma' ittra ta' interess lil (vacancies.acm@artscouncil.mt) sa mhux aktar tard minn nofsinhar tal-Ġimgħa, it-28 ta' April, 2023.

It-18 ta' April, 2023

TRANSPORT MALTA

Local Notice to Mariners No. 59 of 2023

Amendment to Local Notice to Mariners No. 34 of 2023 regarding diving survey and repair works around the Buġibba Breakwater in Il-Bajja ta' San Pawl

Reference is made to Local Notice to Mariners No. 34 of 2023.

The Ports and Yachting Directorate, Transport Malta, notifies mariners and owners of vessels that the diving survey and repair works around the Bugibba Breakwater in il- Bajja ta` San Pawl will not be completed within the time as planned. The completion date is therefore being extended to Saturday, 6th May, 2023.

Local Notice to Mariners No. 34 of 2023 is to be amended accordingly.

All the other information mentioned in Local Notice to Mariners No. 34 of 2023 will remain valid.

Chart affected: BA 211

18th April, 2023

ARTS COUNCIL MALTA

Executive (Research and Statistics)
and Executive (Creative Entrepreneurship)

Arts Council Malta has issued calls for applications for the post of:

Executive (Research and Statistics)
Jobsplus Permit no: 286/2023

Executive (Creative Entrepreneurship)
Jobsplus Permit no: 287/2023

Further information on the respective calls may be obtained from (https://www.artscouncilmalta.org/opportunities).

Interested applicants are to send their CVs, together with a cover letter to (vacancies.acm@artscouncil.mt) by noon of Friday, 28th April, 2023.

18th April, 2023

MINISTERU GĦALL-WIRT NAZZJONALI, L-ARTI U L-GVERN LOKALI

Lista ta' kuntratti tal-offerti, kwotazzjonijiet u direct orders mogħtija mill-Ministeru għall-Wirt Nazzjonali, l-Arti u l-Gvern Lokali bejn l-1 ta' Lulju, 2021, u l-31 ta' Diċembru, 2021, skont l-Artikolu 111(2) tar-Regolamenti tal-2016 dwar l-Akkwist Pubbliku Regolamenti S.L. 601.03.

It-18 ta' April, 2023

MINISTRY FOR THE NATIONAL HERITAGE, THE ARTS AND LOCAL GOVERNMENT

List of tender contracts, quotations and direct orders awarded by the Ministry for the National Heritage, the Arts and Local Government during the period between 1st July, 2021 and 31st December, 2021, published in terms of Regulation 111(2) of the Public Procurement Regulations S.L. 601.03.

18th April, 2023

Kuntratti tal-Offerta/*Tender Contracts*

Awtorità tal-Kuntratt *Contracting Authority*	Numru ta Referenza tal-Offerta *Tender Reference Number*	Isem tal-Offerta/Suġġett tal-Offerta *Tender Name/Subject of Tender*	Data tal-Għotja *Award Date*	Isem tal-Kuntrattur *Contractor's Name*	Valur tal-Kuntratt Eskluża l-VAT *Contract Value Excl. VAT*
Arts Council Malta	MJEG/ MPU/53/2021	Tender for the Leasing of Three Low-Emission General Use Cars for Arts Council Malta	26.04.2021	Aquarius Rent a Car	€26,772.3
Festivals Malta	SPD5/2021/002	Services – Tender for the Provision of External Auditing Services for Festivals Malta Agency	12.06.2021	PKF Ltd	€15,000.0
Festivals Malta	SPD5/2021/015	Supplies – Tender for the Supply and Delivery of an EU Standard Portable Aluminium Stage for outdoor use for events for Festivals Malta Agency.	11/3/2021	Russlan Cilia	€26,234.9
Festivals Malta	CT5000/21	(Negotiated Procedure) Architectural and Project Management Services for the Construction of the Culture and Arts Hub in Marsa	12/1/2021	Chris Grech & Associates	€2,326,500.0
Fondazzjoni Kreattivita	NIL Reply				
Heritage Malta	HM06/39/2021	Service Contract for the Provision of an Architectural Surveying at the National Museum of Archaeology Valletta and Annex Buildings,	06.04.2021	QPM Ltd	€10,880
Heritage Malta	HM06/43/2021	Supply Contract for the Supply, Delivery and Installation of an Energy Efficient Complete Camera-Based Scan Station Scanner for the National Museum of Archaeology, Valletta (Re-Issuance of HM22/22/2020)	14.06.2021	Walter Nagel GmbH + Co. KG (Germany)	€37,795.0

Awtorità tal-Kuntratt *Contracting Authority*	Numru ta Referenza tal-Offerta *Tender Reference Number*	Isem tal-Offerta/Suġġett tal-Offerta *Tender Name/Subject of Tender*	Data tal-Għotja *Award Date*	Isem tal-Kuntrattur *Contractor's Name*	Valur tal-Kuntratt Eskluża l-VAT *Contract Value Excl. VAT*
Heritage Malta	HM06/46/2021 MJCL/ MPU/50/2021	Supply Tender for the Provision of Storage Area Network Systems (SAN) for Heritage Malta	16.06.2021	Smart Technologies Ltd	€69,850.0
Heritage Malta	HM06/68/2021	Supplies Contract for the leasing of three (3) fully electric 3-seater panel vans	7/23/2021	GO Hire	€ 58,911.00
Heritage Malta	HM06/66/2021	Works contract for the pedestrianisation of Triq iċ-Ċimiterju (between Triq Ħal Luqa and Triq Ħal Saflieni), Iin front of the Ħal Saflieni Hypogeum, Paola	7/6/2021	LBV LTD	€ 114,748.00
Malta Philarmonic Orchestra	SPD5/2021/016	Tender for the Dismantling of Existing Lift and the Supply, Installation and	9/27/2021	Mekanika Ltd	€ 62,500
Manoel Theatre	SPD5/2021/004	Tender for the Provision of Receptionist Services for Teatru Manoel	26.05.2021	Protection Services Ltd.	€353,436.8
Manoel Theatre	SPD5/2021/040	Framework Agreement for Consulting Services of Mechanical Engineering, Electrical Engineering and Fire Engineers for Projects at Teatru Manoel	07.12.2021	Camilleri and Cuschieri Consulting Engineers	98,364
MICAS	MJEG/ MPU/62/2021	Tender for the Provision of Audit Services for the Malta International Contemporary Arts Space (MICAS)	26.04.2021	Charles Scerri & Associates	€12,440.0
MICAS	MICAS/125/ 2021	Setting up services for an event held by the Malta International Contemporary Art Space in October 2021	06.09.2021	TEC Ltd	€7,997.00
MICAS	SPD5/2021/018	Tender for mechanical and electrical engineering services for the restoration, rehabiliation and refurbishment of the admin offices of the Malta International Contemporary Art Space	10.08.2021	Ing. Liana Zerafa	€17,100.00
National Archives	NIL				
Restoration	CT2165/2020	Tender for Restoration Works on St Dominic Demi-Bastion at Fort Ricasoli, Kalkara	17.05.2021	Irrecs Ltd	€254,654.5
Valletta Cultural Agency	NIL Reply				

Kwotazzjonijiet/*Quotations*

Awtorità tal-Kuntratt *Contracting Authority*	Numru ta Referenza tal-Kwotazzjoni *Quotation Reference Number*	Isem tal-Kwotazzjoni/ Suġġett tal-Kwotazzjoni *Quotation Name/Subject of Quotation*	Data tal-Għotja *Award Date*	Isem tal-Kuntrattur *Contractor's Name*	Valur tal-Kuntratt Eskluża l-VAT *Contract Value Excl. VAT*
Arts Council Malta	NIL Reply				
Festivals Malta	NIL reply				
Fondazzjoni Kreattivita	NIL Reply				
Heritage Malta	HM06/13/2021	Supply Contract for the Provision of a Professional Scientific Laboratory Water Purification System for the Diagnostic Scientific Labs, Heritage Malta	08.04.2021	Tektraco Ltd	€ 9,549.52
Heritage Malta	HM06/14/2021	Supply Contract for the Supply and Delivery of Various Recording Studio Equipment for the Heritage Malta Digitisation Unit, Heritage Malta funded through Norwegian Grants 2014-2021 (EEA - PDP4)	09.04.2021	DAB Electronica Co. Ltd	€ 5,647.00
Heritage Malta	HM06/40/2021	Supply Contract for the Printing of a Book "Treasures of Gozo"	23.04.2021	Salander Group Co. Ltd	€ 8,580.00
Heritage Malta	HM06/41/2021	Service Contract for the Provision of Land Surveying Services at Tas-Silġ and its surroundings in Marsaxlokk	07.05.2021	Jean Paul Cefai	€ 5,850.00
Heritage Malta	HM23/7/2021	Works Request for Quotations for the Microsand Blasting and Coating of Cannon Elements at Fort St Angelo, Birgu	7/1/2021	XN-TEQ Company Ltd	€ 8,000.00
Heritage Malta	HM23/09/2021	Call for Quotation for the Printing and Delivery of Book 'Good Causes Fund Project Book	9/24/2021	Gutenberg	€ 7,800.00
Malta Philarmonic Orchestra	NIL Reply				
Manoel Theatre	NIL reply				

Awtorità tal-Kuntratt	Numru ta Referenza tal-Kwotazzjoni	Isem tal-Kwotazzjoni/ Suġġett tal-Kwotazzjoni	Data tal-Għotja	Isem tal-Kuntrattur	Valur tal-Kuntratt Eskluża l-VAT
Contracting Authority	*Quotation Reference Number*	*Quotation Name/Subject of Quotation*	*Award Date*	*Contractor's Name*	*Contract Value Excl. VAT*
MICAS	NIL reply				
National Archives	NAM 14/2021	Quotation for the Provision ofa pruduction of an audio-visual project for the National Archives of Malta	12/3/2021	Mediacoop Ltd	€6,994
Restoration	REST 24/2021	Supply and Delivery of Safety Footwear for the Restoration Directorate	18.11.2021	BTI Ltd	€2,619.6
Valletta Cultural Agency	NIL reply				
Kottonera Foundation	2541	Camera and Lens	18.10.2021	Forestals	€6,550.0
Kottonera Foundation	332	Camera Gimble	19.10.2021	Dickens	€761.9
Kottonera Foundation	4168	Photos for Beacon Project with MHAL IMU	19.10.2021	Mad Promotions	€4,790.0
Kottonera Foundation	QT00006013	iPad, Keyboard, Earphones and Accessories	26.10.2021	SG Solutions	€1,383.9
Kottonera Foundation	KOT001	Office Water (Quotations for Price per 19L bottle)	26.10.2021	Island Beverages	€3.1
Kottonera Foundation	45261	Stationary Supplies	02.11.2021	Smart Office	€931.1
Kottonera Foundation	IXQ11318	Hardrive	09.11.2021	Scan	€206.3
Kottonera Foundation	IXQ11410	Power Adaptor & Cables	10.11.2021	Scan	€103.2
Kottonera Foundation	45555	Cleaning Supplies	11.11.2021	Smart Office	€297.2
Kottonera Foundation	619659169817	SD Cards	12.11.2021	AtoZ	€88.4
Kottonera Foundation	IXQ11493	Headphones	17.11.2021	Scan	€212.9
Kottonera Foundation	18312	Uniforms for Drivers and Clarks	18.11.2021	Jon David	€1,141.7
Kottonera Foundation	329217	Outdoor Furniture	19.11.2021	Atrium	€269.4
Kottonera Foundation	2006	Aluminium Awning	25.11.2021	Amabile Galea & Sons	€514.8
Kottonera Foundation	400410	Christmas Decorations for Office	29.11.2021	Homemate	€440.6
Kottonera Foundation	QT120774	Tool Set for Office	07.12.2021	BigMat	€24.2

Awtorità tal-Kuntratt	Numru ta Referenza tal-Kwotazzjoni	Isem tal-Kwotazzjoni/ Suġġett tal-Kwotazzjoni	Data tal-Għotja	Isem tal-Kuntrattur	Valur tal-Kuntratt Eskluża l-VAT
Contracting Authority	*Quotation Reference Number*	*Quotation Name/Subject of Quotation*	*Award Date*	*Contractor's Name*	*Contract Value Excl. VAT*
Kottonera Foundation	00QUOT	Fire Extinguisher for Office	07.12.2021	Firetech	€67.4
Kottonera Foundation	2007	Aluminium Insect Screens for Office	09.12.2021	Amabile Galea & Sons	€636.0
Kottonera Foundation	2841	Memory Card and SD Card Reader	14.12.2021	Forestals	€565.0
Kottonera Foundation	Kottonera Foundation1	Auditor Services	14.12.2021	Crowe	€1,950.0
Kottonera Foundation	18437	Jackets for Staff	16.12.2021	Jon David	€1,016.1
Kottonera Foundation	SO-000000012318	Ladder for Office	07.12.2021	KHS	€46.61

Direct Orders

Awtorità tal-Kuntratt	Numru ta Referenza tad-Direct Order	Isem tad-Direct Orderi/Suġġett tad-Direct Order	Data tal-Għotja	Isem tal-Kuntrattur	Valur tal-Kuntratt Eskluża l-VAT
Contracting Authority	*Direct Order Reference Number*	*Direct Order Name/ Subject of Direct Order*	*Award Date*	*Contractor's Name*	*Contract Value Excl. VAT*
Arts Council Malta	KMKA 20/2021/11	Services as Creativity Trust Manager	01/07/2021	Darren Vassallo	€34,000.00
Arts Council Malta	KMKA 20/2021/25	Services in providing International Strategic Communications Campaign for Malta's National Pavilion at the 2022 Venice Biennale	23/08/2021	Margaret London	€26,530.87
Arts Council Malta obo Teatru Malta	KMKA 19/2021/110	Services as Director and Writer for Manwel Dimech for Teatru Malta	13/07/2021	Victor Jacono	€6,450.00
Arts Council Malta obo Teatru Malta	KMKA 20/2021/18	Digital Marketing and Content Coordinator – Teatru Malta	22/07/2021	Alessia Caruana	€23,496.00

Awtorità tal-Kuntratt *Contracting Authority*	Numru ta Referenza tad-Direct Order *Direct Order Reference Number*	Isem tad-Direct Orderi/Suġġett tad-Direct Order *Direct Order Name/ Subject of Direct Order*	Data tal-Għotja *Award Date*	Isem tal-Kuntrattur *Contractor's Name*	Valur tal-Kuntratt Eskluża l-VAT *Contract Value Excl. VAT*
Arts Council Malta obo Teatru Malta	KMKA 19/2021/122	Music composer and arrangements for Manwel Dimech Project	11/08/2021	Kristian Spiteri	€6,000.00
Arts Council Malta obo ŻfinMalta	KMKA 20/2021/12	Services as Artistic Coordinator for the upcoming season 2021-2022 ŻfinMalta	07/08/2021	Anna Nowak	€24,000.00
Arts Council Malta obo ŻfinMalta	KMKA 20/2021/13	Services as a full time Company Dancer for ŻfinMalta	07/08/2021	Felix Deepen	€20,800.00
Arts Council Malta obo ŻfinMalta	KMKA 20/2021/14	Services as a full time Company Dancer for ŻfinMalta	07/08/2021	Lotte La Haye	€19,200.00
Arts Council Malta obo ŻfinMalta	KMKA 20/2021/15	Services as a full time Company Dancer for ŻfinMalta	07/08/2021	Amber Van Veen	€19,200.00
Arts Council Malta obo ŻfinMalta	KMKA 20/2021/16	Services as a full time Company Dancer for ŻfinMalta	26/07/2021	Emma Louise Walker	€23,200.00
Arts Council Malta obo ŻfinMalta	KMKA 20/2021/17	Services as a full time Company Dancer for ŻfinMalta	26/07/2021	Keith Micallef	€23,200.00
Arts Council Malta obo ŻfinMalta	KMKA 20/2021/19	Services as a full time Company Dancer for ŻfinMalta	26/07/2021	Tara Dalli	€20,800.00
Arts Council Malta obo ŻfinMalta	KMKA 20/2021/20	Services as a full time Company Dancer for ŻfinMalta	26/07/2021	Simon Riccardo Zani	€20,300.00
Arts Council Malta obo ŻfinMalta	KMKA 20/2021/21	Services as a full time Company Dancer for ŻfinMalta	26/07/2021	Mathieu Chabaneix Amor	€19,200.00
Arts Council Malta obo ŻfinMalta	KMKA 20/2021/22	Services as a full time Company Dancer for ŻfinMalta	13/07/2021	Nik Folini	€15,600.00

Awtorità tal-Kuntratt *Contracting Authority*	Numru ta Referenza tad-Direct Order *Direct Order Reference Number*	Isem tad-Direct Orderi/Suġġett tad-Direct Order *Direct Order Name/ Subject of Direct Order*	Data tal-Għotja *Award Date*	Isem tal-Kuntrattur *Contractor's Name*	Valur tal-Kuntratt Eskluża l-VAT *Contract Value Excl. VAT*
Arts Council Malta obo ŻfinMalta	KMKA 20/2021/23	Services as a full time Company Dancer for ŻfinMalta	13/07/2021	Axel Agnello	€16,000.00
Arts Council Malta obo ŻfinMalta	KMKA 20/2021/24	Services as a full time Company Dancer for ŻfinMalta	30/07/2021	Pearl Calleja	€14,400.00
Arts Cuncil Malta	KMKA 19/2021/215	Services as a front office receptionist for ACM	25/10/2021	Lorita Camilleri	€9,000.00
Arts Council Malta	KMKA 19/2021/299	Services of Vaporetti adverts for the Malta Pavillion at the Venice Biennale	11/10/2021	IGP Decaux	€5,430.00
Arts Council Malta	KMKA 20/2021/27	PR and Marketing Coordinator with ACM	13/10/2021	Luke Cassar	€32,000.00
Arts Council Malta	KMKA 19/2021/343	Project Coordination Services for Arts Council Malta	23/11/2021	EF Info Ltd	€7,200.00
Arts Council Malta	KMKA 20/2021/28	Service of a hiring agency in Venice for the employment of two Venice based site officers for the Venice biennale	16/11/2021	Art Events	€25,900.00
Arts Council Malta	KMKA 20/2021/30	Service as Support Administrator	30/11/2021	Joelle Dimech	€49,080.00
Arts Council Malta obo KorMalta	KMKA 20/2021/29	Service as Support Officer with KorMalta	10/12/2021	Marlon Apap	€39,600.00
Arts Council Malta obo Pjazza Teatru Rjal	KMKA 19/2021/319	Lighting Services including setting up, operation and dismantling for the MCO Xmas Big Band Concert for the period of November 2021 for Pjazza Teatru Rjal	16/11/2021	Andrew Zammit	€5,100.00
Arts Council Malta obo Teatru Malta	KMKA 19/2021/199	Services as Wardrobe supervisor for Teatru Malta	05/10/2021	Sarah Grech	€9,500.00

Awtorità tal-Kuntratt *Contracting Authority*	Numru ta Referenza tad-Direct Order *Direct Order Reference Number*	Isem tad-Direct Orderi/Suġġett tad-Direct Order *Direct Order Name/ Subject of Direct Order*	Data tal-Għotja *Award Date*	Isem tal-Kuntrattur *Contractor's Name*	Valur tal-Kuntratt Eskluża l-VAT *Contract Value Excl. VAT*
Arts Council Malta obo Teatru Malta	KMKA 19/2021/210	Services as sound designer for il-Qfil u l-Ħelsien skont Manwel Dimech by Teatru Malta	18/10/2021	Costa Consulta Ltd	€8,825.00
Arts Council Malta obo Teatru Malta	KMKA 19/2021/211	Services as musical producer for il-Qfil u l-Ħelsien skont Manwel Dimech by Teatru Malta	18/10/2021	Matthew Borg	€5,500.00
Arts Council Malta obo Teatru Malta	KMKA 19/2021/288	Services for the hire and provision of various equipment needed for il-Qfil u l-Ħelsien skont Manwel Dimech by Teatru Malta	10/11/2021	Ian GIordimaina Audio Visual Services	€9,600.00
Arts Council Malta obo Teatru Malta	KMKA 19/2021/290	Hire of various equipment needed for il-Qfil u l-Ħelsien skont Manwel Dimech by Teatru Malta	08/11/2021	Digital Magic Com Ltd	€6,900.00
Arts Council Malta obo Teatru Malta	KMKA 19/2021/291	Hire and provision of lighting equipment needed for il-Qfil u l-Ħelsien skont Manwel Dimech by Teatru Malta	11/08/2021	AV Warehouse Ltd	€9,986.00
Arts Council Malta obo Teatru Malta	KMKA 19/2021/342	Service as Consultant on EU funding opportunities to ŻfinMalta	23/11/2021	Theresa Beattie	€6,850.00
Arts Council Malta obo ŻfinMalta	KMKA 19/2021/214	Services as choreographer for ŻfinMalta's Ochre production	18/10/2021	George Tegou	€6,500.00
Arts Council Malta obo ŻfinMalta	KMKA 19/2021/221	Services as a Choreographer for Requiem for Juliet by ŻfinMalta	21/10/2021	Riccardo Buscarini	€8,500.00

Awtorità tal-Kuntratt *Contracting Authority*	Numru ta Referenza tad-Direct Order *Direct Order Reference Number*	Isem tad-Direct Orderi/Suġġett tad-Direct Order *Direct Order Name/ Subject of Direct Order*	Data tal-Għotja *Award Date*	Isem tal-Kuntrattur *Contractor's Name*	Valur tal-Kuntratt Eskluża l-VAT *Contract Value Excl. VAT*
Arts Council Malta obo ŻfinMalta	KMKA 19/2021/284	Services to choreograph and re-stage 'How to Destroy your Dance' for ŻfinMalta	04/11/2021	Francesca Pennini / Collective CineticO	€8,500.00
Festivals Malta	307	Contract duration 6 months from 7th July 2021 till 7th January 2022 Designation Marketing officer	13/07/2021	Christian Delia	€9,767.50
Festivals Malta	328	Buses for 2 months (Feb-March 2022) 1 Sidebar, 5 Full Tail Plus, 2 Poster ads for Mużika Mużika	22/07/2021	Moving Ads Malta Ltd	€7,646.00
Festivals Malta	335	2 weeks 30" time check starting 10 March 2022, 20x30" during Espresso starting 24th Feb 2022 (aired x1 spot per programme) for Mużika Mużika	22/07/2021	One Productions Ltd	€7,630.00
Festivals Malta	351	Administration officer - from 15th July till 15th December (5 months)	23/07/2021	Angie Tonna	€8,950.00
Festivals Malta	361	Artistic Direction Services during Mużika Mużika 2022	30/07/2021	Paul Abela	€9,900.00
Festivals Malta	580	Provision of Video Projectors, Video Servers, Video Distribution, Crew and Video Production – Songs for TV Production il-Vjaġġ ikompli	08/08/2021	Mad About Video	€9,311.50
Festivals Malta	376	Rental of PA system and audio ancellaries for Restart week 3	11/08/2021	DAB Electronica Co. Ltd	€7,550.00

Awtorità tal-Kuntratt *Contracting Authority*	Numru ta Referenza tad-Direct Order *Direct Order Reference Number*	Isem tad-Direct Orderi/Suġġett tad-Direct Order *Direct Order Name/ Subject of Direct Order*	Data tal-Għotja *Award Date*	Isem tal-Kuntrattur *Contractor's Name*	Valur tal-Kuntratt Eskluża l-VAT *Contract Value Excl. VAT*
Festivals Malta	378	Artistic Services for the Drawings of the Sette Giugno Comic Book	12/08/2021	Christian Kotey	€6,000.00
Festivals Malta	383	Lighting for Restart Event 2021	12/08/2021	RVC Co Ltd	€9,820.00
Festivals Malta	384	Provision of stage covered with carpet, tower for audio delay, chairs for audiences, barriers, mobile toilets including cleaning gazebos and labour costs Restart 2021	12/08/2021	Halo Services	€9,815.00
Festivals Malta	385	Lighting for Restart Event 2021	12/08/2021	iCan Limited	€9,820.00
Festivals Malta	386	Lighting for Restart Event 2021	12/08/2021	iStage	€9,815.00
Festivals Malta	387	Backline for Restart Event 2021	12/08/2021	Besteam Audio Ltd	€9,000.00
Festivals Malta	388	Rental of PA system and audio ancellaries for Restart week 2	12/08/2021	CAVE Ltd	€9,600.00
Festivals Malta	659	Audio equipment for Restart 2021	12/08/2021	iCan Limited	€9,850.00
Festivals Malta	372	Production and Filming of 'Mużika Mużika … Il-Vjaġġ Ikompli' TV Programme	20/08/2021	Liquorish Production	€98,372.00
Festivals Malta	421	Artistic events coordinator officer - from 8th September 2021 till 8th February 2022	02/09/2021	Mario Cassar	€9,546.24
Festivals Malta	424	Administration and Procurement Executive from 2nd October 2021 till 2nd February	22/09/2021	Marcon Caruana	€8,332.00
Festivals Malta	425	Coordinator – from 8th October 2021 till 8th April 2022	22/09/2021	Gertrude Debono	€9,010.80

Awtorità tal-Kuntratt *Contracting Authority*	Numru ta Referenza tad-Direct Order *Direct Order Reference Number*	Isem tad-Direct Orderi/Suġġett tad-Direct Order *Direct Order Name/ Subject of Direct Order*	Data tal-Għotja *Award Date*	Isem tal-Kuntrattur *Contractor's Name*	Valur tal-Kuntratt Eskluża l-VAT *Contract Value Excl. VAT*
Festivals Malta	406A)	Design, installation and removal of Artistic Installation, 'Triumphal Arch', for LUV2021	09/09/2021	I + A Limited	€9,500.00
Festivals Malta	407	Fabrication of Artworks for 'Triumphal Arch', for LUV2021	09/09/2021	Kev's Ironworks	€7,500.00
Festivals Malta	409	Project management and production services for FCN TV Production	09/09/2021	Mediacoop	€8,473.73
Festivals Malta	469	Catering during Mużika Mużika Il-Vjaġġ Ikompli	09/09/2021	The Journey Montekristo	€8,095.34
Festivals Malta	416	Design, installation and dismantling of Artistic Installation, 'Harir', for LUV2021	13/09/2021	Carmel Borg	€8,000.00
Festivals Malta	649	Rental, Supply and fixtures, of a large structure including truss and weights. Transport and fixing to a stable position included. Dismantling and crane services included for LUV2021	13/09/2021	FORMAC	€9,890.00
Festivals Malta	442	Artistic Fee – Friday 21st January 2022 for Baroque Festival	16/09/2021	Lizzy Frost obo Avi Avital	€5,000.00
Festivals Malta	650	Renting out of Plants, Pots, transportation, planting, watering and dismantling for LUV2021	13/09/2021	Tec Ltd	€9,963.00
Festivals Malta	651	Rental of Fairy Lights, Wiring and Decor to light up the whole structure for 15 days including Cherry picker and electrical connections for LUV2021	13/09/2021	iCreate	€9,987.00

Awtorità tal-Kuntratt *Contracting Authority*	Numru ta Referenza tad-Direct Order *Direct Order Reference Number*	Isem tad-Direct Orderi/Suġġett tad-Direct Order *Direct Order Name/ Subject of Direct Order*	Data tal-Għotja *Award Date*	Isem tal-Kuntrattur *Contractor's Name*	Valur tal-Kuntratt Eskluża l-VAT *Contract Value Excl. VAT*
Festivals Malta	429	Artistic Fee – Saturday 15th January 2022 for Baroque Festival	16/09/2021	Rami Alqhai Khhoury obo Alqhai and Alqhai SL	€7,250.00
Festivals Malta	460	Artistic Fee – Wednesday 26th January 2022 for Baroque Festival	16/09/2021	Nicholas Maw obo Mahan Esfahani	€5,000.00
Festivals Malta	431	Artistic Fee – Saturday 15th January 2022 for Baroque Festival	16/09/2021	Rami Alqhai Khoury obo Alqhai and Alqhai SL	€6,250.00
Festivals Malta	433	Artistic Fee – Sunday 16th January 2022 for Baroque Festival	16/09/2021	Susan Proud obo Camerata Kilkenny	€6,000.00
Festivals Malta	445	Artistic Fee – Saturday 22nd January 2022 for Baroque Festival	16/09/2021	Panozzo Franco obo Signum Saxaphone Quartet	€6,000.00
Festivals Malta	447	Artistic Fee – Sunday 23rd January 2022 for Baroque Festival	16/09/2021	Wolfgang Katschner, Hans-Werner Apel obo Lautten Comagney, Berlin	€7,500.00
Festivals Malta	450	Artistic Fee – Monday 24th January 2022 for Baroque Festival	16/09/2021	Franciska Anna Hajdu obo Prisma	€5,500.00
Festivals Malta	461	Artistic Fee – Thursday 27th January 2022 for Baroque Festival	16/09/2021	Charles Maximillian Siem	€6,000.00
Festivals Malta	532	Supplies for LUV2021 Concert	20/09/2021	iStage	€9,580.00
Festivals Malta	533	Provision of logistical requirements at St George's Square for LUV2021 concerts together with transport set-up and dismantling	20/09/2021	Tec Ltd	€5,275.00
Festivals Malta	596	Coordinator/Artist in residence for Monteverdi Project	20/09/2021	Marco Mercoboni	€7,500.00

Awtorità tal-Kuntratt *Contracting Authority*	Numru ta Referenza tad-Direct Order *Direct Order Reference Number*	Isem tad-Direct Orderi/Suġġett tad-Direct Order *Direct Order Name/ Subject of Direct Order*	Data tal-Għotja *Award Date*	Isem tal-Kuntrattur *Contractor's Name*	Valur tal-Kuntratt Eskluża l-VAT *Contract Value Excl. VAT*
Festivals Malta	474	Provision of Architectural lights at Marsamxett Area for Artistic installation during for LUV2021	21/09/2021	Stefania Grech	€9,900.00
Festivals Malta	482	Provision of architecural lights at Casa Catalina for artistic installation during LUV2021	21/09/2021	Nigel Vella	€9,500.00
Festivals Malta	483	Provision of architectural lights at Gunpost Bar Area for artistic installation during LUV2021	21/09/2021	Cave Ltd	€9,500.00
Festivals Malta	626	Security Services for LUV2021	21/09/2021	Protection Services Malta	€9,929.85
Festivals Malta	521	Performance during LUV Concert	22/09/2021	Kevin Abela	€9,000.00
Festivals Malta	491	Installation of Artistic Concept Riflessi at Straight Street Valletta for LUV2021	24/09/2021	Andrew Zammit	€9,300.00
Festivals Malta	498	Installation of Artistic Concept Merħba at Valletta Entrance for LUV2021	24/09/2021	Caruana Light Décor	€6,000.00
Festivals Malta	499	Installation of Artistic Concept Merħba at Valletta Entrance for LUV2021	24/09/2021	Sign it	€9,000.00
Festivals Malta	501	Tribali's performance fee during LUV2021	27/09/2021	Tribali	€9,500.00
Festivals Malta	506	Collection of SMS Votes + setup and provisioning of the Premium Parser for Mużika Mużika 2022	27/09/2021	Isupport ltd	€6,700.00

Awtorità tal-Kuntratt *Contracting Authority*	Numru ta Referenza tad-Direct Order *Direct Order Reference Number*	Isem tad-Direct Orderi/Suġġett tad-Direct Order *Direct Order Name/ Subject of Direct Order*	Data tal-Għotja *Award Date*	Isem tal-Kuntrattur *Contractor's Name*	Valur tal-Kuntratt Eskluża l-VAT *Contract Value Excl. VAT*
Festivals Malta	508	Make up artist for Mużika Mużika 2022	27/09/2021	Diane Nikolic	€6,450.00
Festivals Malta	509	Accommodation for Festivals Malta Staff for Mużika Mużika 2022	27/09/2021	Point De Vue Guesthouse & Restaurant	€6,766.35
Festivals Malta	618	Music Services for the LUV Concert on the 1st October 2021	27/09/2021	Paul Borg	€9,990.00
Festivals Malta	535	Power supply transport and personnel at LUV concerts in Valletta	29/09/2021	Nexos ltd	€8,187.00
Festivals Malta	526	Complete audio provision for LUV concert on the 2nd October 2021 Featuring Manapapu and Tribali	30/09/2021	Que Sound Ltd	€9,930.00
Festivals Malta	527	Festivals Malta LUV Concert – 01.10.2021 Pjazza San Gorg Valletta/ Versatile and Brass House unit	30/09/2021	Besteam	€9,970.00
Festivals Malta	530	Rental of Special FX equipment for both LUV concerts	30/09/2021	Honeycomb Limited	€5,680.00
Festivals Malta	588	Rental of equipment icw the LED and lighting for test event at MCC for RESTART	01/10/2021	RVC Co Ltd	€9,670.00
Festivals Malta	538	Coordinator RockNMalta from 6th Nov 2021 till 6th Nov 2022	05/10/2021	Charles Marsh	€6,240.00
Festivals Malta	540	Site Manager – from 18th Nov till 18th May 2022	05/10/2021	Ryan Spiteri	€9,800.00
Festivals Malta	541	Communications Assistant in relation to FCN marketing campaigns, from 20th November 2021 till 20th March 2022	05/10/2021	Felix Busuttil Galea	€9,000.00

Awtorità tal-Kuntratt *Contracting Authority*	Numru ta Referenza tad-Direct Order *Direct Order Reference Number*	Isem tad-Direct Orderi/Suġġett tad-Direct Order *Direct Order Name/ Subject of Direct Order*	Data tal-Għotja *Award Date*	Isem tal-Kuntrattur *Contractor's Name*	Valur tal-Kuntratt Eskluża l-VAT *Contract Value Excl. VAT*
Festivals Malta	575	OB unit for Mużika Mużika: Il-Vjaġġ Ikompli	05/10/2021	One Productions	€5,450.00
Festivals Malta	543	Accounts Services - period of 6 months starting from 2nd Nov till 2nd May 2022.	06/10/2021	Dynamic Management Solutions	€7,350.00
Festivals Malta	648	TV Campaign (Tv spots, Backstage broadcast 7 sec billboard) and Display Campaign (Web Banners, banner on newsletter, Logo on website + 1 article) for Baroque Festival	11/10/2021	Mezzo	€5,000.00
Festivals Malta	574	Design and control of the installation of the audio system for Mużika Mużika	12/10/2021	Skeldon societa cooperative	€15,000.00
Festivals Malta	576	Technical Live Video Operators LED Screen Video Media Servers Srage Design and Technical Production for Mużika Mużika	12/10/2021	Mad About Video	€39,897.85
Festivals Malta	594	Design and control of the installation of the lights system for Mużika Mużika	13/10/2021	CUE s.r.l.	€14,000.00
Festivals Malta	606	The provision of a double-manual German harpsichord for VBF2022	18/10/2021	Harpsichords S.R.L.	€50,800.00
Festivals Malta	610	Venue hire for Mużika Mużika 2022	20/10/2021	MFCC	€83,000.00
Festivals Malta	625	Hairdressing services for Mużika Mużika	02/11/2021	Marielle Calleja	€6,600.00

Awtorità tal-Kuntratt *Contracting Authority*	Numru ta Referenza tad-Direct Order *Direct Order Reference Number*	Isem tad-Direct Orderi/Suġġett tad-Direct Order *Direct Order Name/ Subject of Direct Order*	Data tal-Għotja *Award Date*	Isem tal-Kuntrattur *Contractor's Name*	Valur tal-Kuntratt Eskluża l-VAT *Contract Value Excl. VAT*
Festivals Malta	643	20mm Polyester Lanyards with matching print and full colour double sided print, including safety break and lobster claw for Three Palaces Festival	03/11/2021	Identity 360	€5,800.00
Festivals Malta	646	Project management and production services for FCN TV Production	09/11/2021	Mediacoop	€8,473.73
Festivals Malta	661	Artistic Director fee for Jazz Festival	18/11/2021	Sandro Zerafa	€8,000.00
Festivals Malta	686	Projectors for the LUV Concerts	18/11/2021	Nexos & Co. Limited	€9,724.30
Festivals Malta	662	Artistic Director fee for Ritmu Festival	19/11/2021	Tiziana Calleja	€6,000.00
Festivals Malta	712	Ghost was a light installation for LUV	24/11/2021	Mad About Video Limited	€9,860.00
Festivals Malta	713	Provision of video projectors for the LUV concerts	24/11/2021	Mad About Video Limited	€9,940.00
Festivals Malta	714	Accommodation for artists for the Baroque Festival in January 2022	24/11/2021	VBL Group	€7,401.89
Festivals Malta	32	The production of Nanna Bolognese and Tifkiriet for Notte Bianca 2021	25/11/2021	UZ Associates	€6,400.00
Festivals Malta	732	Presenter during Mużika Mużika 2022 for 3 nights	01/12/2021	Moira Delia	€5,000.00
Festivals Malta	745	Health and Safety for 6months from 1st Jan 2022 till 1st July 2022	03/12/2021	Paul Bugeja	€8,400.00
Festivals Malta	774	Translation and Research Services of 130 Documents from German to English to Maltese. Sourcing and Licensing of WW2 Archive Footage and Images for FCN	09/12/2021	Mediacoop ltd.	€8,473.73

Awtorità tal-Kuntratt *Contracting Authority*	Numru ta Referenza tad-Direct Order *Direct Order Reference Number*	Isem tad-Direct Orderi/Suġġett tad-Direct Order *Direct Order Name/ Subject of Direct Order*	Data tal-Għotja *Award Date*	Isem tal-Kuntrattur *Contractor's Name*	Valur tal-Kuntratt Eskluża l-VAT *Contract Value Excl. VAT*
Festivals Malta	9	Artistic Director for Mużika Mużika	29/12/2021	Paul Abela	€9,990.00
Festivals Malta	664	Sound Towers, Cat Walk Connecting stages, architect certification, transport, setup and dismantling for the LUV Concert 2021	15/11/2021	Innovative Trade and Invest	€5,173.00
Festivals Malta	680	Artistic fee for Jazz Festival 2022	18/11/2021	Francesco Ciniglio	€5,500.00
Festivals Malta	682	Artisitc fee for John Scofield for Jazz Festival 2022	18/11/2021	Saudades Tourneen GmbH	€17,000.00
Festivals Malta	683	Artistic Fee for Joel Ross for Jazz Festival 2022	18/112021	Saudades Tourneen GmbH	€7,000.00
Festivals Malta	627	Provision of all necessary Material and building services of structure for the "Infinity" Artistic Installation as part of the LUV – Light Up Valletta Festival	20/09/2021	ProEvents Malta	€9,055.00
Festivals Malta	630	Security services from the 29th of September 2021 till the 18th of October 2021	22/09/2021	Kerber Security Limited	€8,849.05
Festivals Malta	721	Security services for the LUV 2021	26/11/2021	Gold Guard Security	€9,698.25
Festivals Malta	822	Carnival Concepts and Float Sketches	22/11/2021	Eric Leone Art	€7,000.00
Festivals Malta	830	Service Provider Marketing Officer period from 7th January 2022 till 7thJuly 2022	16/12/2021	Christian Delia	€9,767.50
Festivals Malta	835	Rental of Scaffolding towers and power cabling for projectors, setup and dismantling and Video operators for artistic installation during LUV festival	13/09/2021	Transient Light and Sound	€7,251.00

Awtorità tal-Kuntratt *Contracting Authority*	Numru ta Referenza tad-Direct Order *Direct Order Reference Number*	Isem tad-Direct Orderi/Suġġett tad-Direct Order *Direct Order Name/ Subject of Direct Order*	Data tal-Għotja *Award Date*	Isem tal-Kuntrattur *Contractor's Name*	Valur tal-Kuntratt Eskluża l-VAT *Contract Value Excl. VAT*
Festivals Malta	842	Artistic fee for Malta Jazz 2022	17/12/2021	Anteprima Productions	€5,500.00
Festivals Malta	844	Technical Staff for Mużika Mużika 2022	20/12/2021	MAD About Video	€9,950.00
Festivals Malta	845	LED Screen Video Media Servers Mużika Mużika 2022	20/12/2021	MAD About Video	€9,967.50
Festivals Malta	846	Stage Design Mużika Mużika 2022	20/12/2021	MAD About Video	€9,900.00
Festivals Malta	851	Quarterly issues (4 issues/year) on Encore Magazine for various events	22/12/2021	Encore Publishers	€5,100.00
Fondazzjoni Centru ghall-Kreattivita	N/A	Creative Process and development of visual Arts Exhibition Production Sea Sunset Moon Variations on Solitude	26/07/2021	Gabriel Zammit	€12,702.40
Fondazzjoni Centru ghall-Kreattivita	N/A	For the creation and production of a visual art exhibition titled Anger is a Lazy form of Grief	05/09/2021	Austin Camilleri	€12,711.90
Fondazzjoni Centru ghall-Kreattivita	N/A	Fire/Detection/ Alarm System at Spazju Kreattiv	08/10/2021	MASCO Ltd	€22,710.90
Heritage Malta	HM24/44/2021	Servce Contract Direct Order: for the provision of Tower Crane Services Including Structural Concrete Base, by Y AND P at the Xrobb l-Ghagin Prehistoric Temple Site	21/07/2021	Y&P Cranes	€61,129.00
Heritage Malta	HM24/45/2021	Service direct order with recowatt for the Study of Environmental/ Controlled Climatic Conditions for MUŻA Valletta	09/07/2021	Recowatt	€14,000.00

Awtorità tal-Kuntratt *Contracting Authority*	Numru ta Referenza tad-Direct Order *Direct Order Reference Number*	Isem tad-Direct Orderi/Suġġett tad-Direct Order *Direct Order Name/ Subject of Direct Order*	Data tal-Għotja *Award Date*	Isem tal-Kuntrattur *Contractor's Name*	Valur tal-Kuntratt Eskluża l-VAT *Contract Value Excl. VAT*
Heritage Malta	HM24/47/2021	Service Direct Order with Sharp Shoot for a 25 minute documentary regarding Napoleon Letter	14/07/2021	Sharpshoot Media	€8,289.50
Heritage Malta	HM24/48/2021	Supply Direct Order with Paul Azzopardi for the manufacture of replica Canon Carriages	15/07/2021	Paul Azzopardi [ID: 595960M]	€9,240.00
Heritage Malta	HM24/49/2021	Supply and Installation of Turnstile and One (1) Year Maintenance Agreement for Fort St Elmo, Valletta	15/07/2021	Recowatt	€7,667.60
Heritage Malta	HM24/51/2021	Supply and Installation of Swing Gate and Turnstile and One (1) Year Maintenance Agreement for Fort St Elmo, Valletta	15/07/2021	Elite Innovations	€9,960.00
Heritage Malta	HM24/52/2021	Service Direct Order for Brokerage Fees and Professional services for the Acquisition of Land at Borġ in-Nadur Birżebbuġa	21/07/2021	Clifton Barbara	€9,937.50
Heritage Malta	HM24/54/2021	Supply direct order with Nexos for the provision of a truss to be setup under main guard loggia	12/08/2021	Nexos Ltd	€17,874.00
Heritage Malta	HM24/56/2021	Supplies Direct Order with Fowa Italy, for the provision of a Portable Reflectance Transformation Imaging Dome	13/08/2021	FOWA ITALY	€25,050.00

Awtorità tal-Kuntratt *Contracting Authority*	Numru ta Referenza tad-Direct Order *Direct Order Reference Number*	Isem tad-Direct Orderi/Suġġett tad-Direct Order *Direct Order Name/ Subject of Direct Order*	Data tal-Għotja *Award Date*	Isem tal-Kuntrattur *Contractor's Name*	Valur tal-Kuntratt Eskluża l-VAT *Contract Value Excl. VAT*
Heritage Malta	HM24/57/2021	Service Direct Order with Noċemuskata for Media and PR Consultancy	19/08/2021	Noċemuskata	€7,660.00
Heritage Malta	HM24/58/2021	Supply Direct Order with MB Distribution, for the provision pf Projectors and Accessories, to be used at Fort St Elmo Valletta	07/09/2021	MB Distribution	€124,752.35
Heritage Malta	HM24/61/2021	Supply Direct Order with Transient Ltd Light & Sound for the purchase of 30 (thirty) Rechargeable LED boxes for MUŻA Projects	31/08/2021	Transient Ltd Light & Sound	€6,300.00
Heritage Malta	HM24/62/2021	Works Direct Order for the design, fabrication and installation of a Storage Mezzanine Platform at the Hal Far Warehouse	14/09/2021	360 retail supplies	€55,990.00
Heritage Malta	HM24/64/2021	Supply Direct Order with 360 Retail Supplies Ltd for the provision of a Fork Lifter	25/09/2021	360 retail Supplies	€9,800.00
Heritage Malta	HM24/65/2021	Works Direct Order with Mr John Zerafa for the removal of asbestos at Villa Guardamangia	30/09/2021	John Zerafa	€7,035.00
Heritage Malta	HM14/15/2021	Acquisition of Five (5) Paintings/works of art by Emvin Cremona	17/07/2021	Silvana Pace	€10,000.00

Awtorità tal-Kuntratt *Contracting Authority*	Numru ta Referenza tad-Direct Order *Direct Order Reference Number*	Isem tad-Direct Orderi/Suġġett tad-Direct Order *Direct Order Name/ Subject of Direct Order*	Data tal-Għotja *Award Date*	Isem tal-Kuntrattur *Contractor's Name*	Valur tal-Kuntratt Eskluża l-VAT *Contract Value Excl. VAT*
Heritage Malta	HM14/17/2021	Acquisition Order for the purchase of a Fra Angelico Ruffo Painting and a Grandmaster Pinto period solid mahogany side table	25/08/2021	Alberto Perocochino	€24,000.00
Heritage Malta	HM14/18/2021	Acquisition Order for the purchase of five photographic works by Kurt Arrigo	30/08/2021	Kurt Arrigo	€6,325.00
Heritage Malta	HM14/19/2021	Acquisition order for the purchase of a 3 (three) piece painting of Neptune, Mermaids and Marine Horses by Frank Portelli	10/09/2021	Gzira Kumitat F.Portelli	€7,800.00
Heritage Malta	HM14/20/2021	Supply Direct Order for the acquisition of a bronze statue - The Jockey by Ganni Bonnici	24/09/2021	Pauline Bonnici	€30,000.00
Heritage Malta	HM24/66/2021	Service Direct Order with Terracor for Rock Movement Monitoring and 3 (three) Investigative Cores at Ghar Dalam	04/10/2021	Terracore Ltd	€9,206.00
Heritage Malta	HM24/68/2021	Supplies Direct Order with Computime for the provision of Vmware Vcentre Software including Technical Support for 1 year	20/10/2021	Computime	€13,898.50
Heritage Malta	HM24/72/2021	Supplies – Direct Prder from MB Distribution for the provision of Audio Visual Equipment required for the Giorgio Preca exhibition at MUŻA	15/10/2021	MB Distribution	€9,614.06

Awtorità tal-Kuntratt *Contracting Authority*	Numru ta Referenza tad-Direct Order *Direct Order Reference Number*	Isem tad-Direct Orderi/Suġġett tad-Direct Order *Direct Order Name/ Subject of Direct Order*	Data tal-Għotja *Award Date*	Isem tal-Kuntrattur *Contractor's Name*	Valur tal-Kuntratt Eskluża l-VAT *Contract Value Excl. VAT*
Heritage Malta	HM24/73/2021	Supplies Direct Order from MadAboutVideo for the provision of audio visual equipment required for the Giorgio Preca Exhibition at MUŻA	15/10/2021	Mad about Video	€9,984.31
Heritage Malta	HM24/74/2021	Supplies Direct Order from Gavin Ltd for the provision of audio visual equipment required for the Giorgio Preca exhibition at MUŻA	15/10/2021	Gavin Ltd	€9,611.46
Heritage Malta	HM24/75/2021	Service Direct Order with the Department of Geoscience (UOM) for the Ground Penetration Survey(GPR) at Villa Gwardamanġa	15/10/2021	UOM Department of Geosciences	€9,500.00
Heritage Malta	HM24/76/2021	Service- Direct order with Nexos Lighting and Video for the rental of a Truss at MUŻA	13/10/2021	Nexos Lighting and Video	€7,263.00
Heritage Malta	HM24/77/2021	Works Direct Order to Camilleri Paris Mode for remedial work to be carried out on the Damask at the Grand Master's Palace	25/10/2021	Camillieri Paris Mode	€8,429.26
Heritage Malta	HM24/78/2021	Works Direct Order for the Mobilization of part of the sub-station at the Grand Master's Palace	29/10/2021	Rdum Construction	€8,981.40
Heritage Malta	HM24/81/2021	Direct Order for the provision of a scaffolding for the Throne Room at the Grand Master's Palace in Valletta	08/11/2021	SR Services	€24,245.00

Awtorità tal-Kuntratt *Contracting Authority*	Numru ta Referenza tad-Direct Order *Direct Order Reference Number*	Isem tad-Direct Orderi/Suġġett tad-Direct Order *Direct Order Name/ Subject of Direct Order*	Data tal-Għotja *Award Date*	Isem tal-Kuntrattur *Contractor's Name*	Valur tal-Kuntratt Eskluża l-VAT *Contract Value Excl. VAT*
Heritage Malta	HM24/83/2021	Direct Order for a Financial Feasibility Study for Ta' Qali Head Office	09/11/2021	E-cubed Consultants Ltd	€8,500.00
Heritage Malta	HM24/84/2021	Direct Order for Multispectral Camera and Filters for the Digitisation Unit	16/11/2021	Profilocolore	€5,950.00
Heritage Malta	HM24/85/2021	Direct Order for the Pilasters and Wall in the Nettuno Courtyard at the Grand Master's Palace in Valletta	17/11/2021	Agius Stoneworks ltd.	€10,000.00
Heritage Malta	HM24/86/2021	Supply Direct Order for a CCTV System and Intruder Alarm for the Xlendi Tower in Gozo	29/11/2021	Innovate International Ltd	€9,973.00
Heritage Malta	HM24/87/2021	Direct Order for the CalculationWorking of Collective Agreement Arrea	02/12/2021	Accounting and Management Team ltd	€7,500.00
Heritage Malta	HM24/88/2021	Direct Order for the Transplanting of trees at Floriana in preparation for the Oliver Friggieri Monument	03/12/2021	Environmental and Landscapes Consortium	€5,214.28
Heritage Malta	HM14/24/2021	Acquisition Order for a marble table, black, with Malta's independence code of Arms	20/10/2021	C&J Oswin	€8,000.00
Heritage Malta	HM14/21/2021	Direct Order for the Acquisition of Maltese rococco frame, British glassware, rare set of Knives and Flintlock combination tool from Belgravia Auction Gallery	05/10/2021	Belgravia Auction Gallery	€14,500.00

Awtorità tal-Kuntratt *Contracting Authority*	Numru ta Referenza tad-Direct Order *Direct Order Reference Number*	Isem tad-Direct Orderi/Suġġett tad-Direct Order *Direct Order Name/ Subject of Direct Order*	Data tal-Għotja *Award Date*	Isem tal-Kuntrattur *Contractor's Name*	Valur tal-Kuntratt Eskluża l-VAT *Contract Value Excl. VAT*
Malta Philharmonic Orchestra	21/937	Provision of a Violin Player/Tutor	21/07/2021	Harrison Parrott Ltd	€8,800.00
Malta Philharmonic Orchestra	21/865	Accommodation - MPO Gala Concert Artists	13/07/2021	Phoenicia Hotel	€9,406.54
Malta Philharmonic Orchestra	21/906	Provision of Audio Recording Services	01/07/2022	B.E. Support Team	€8,264.00
Malta Philharmonic Orchestra	21/921	Hire of Equipment - MPO Gala Concert	02/07/2021	MFCC	€9,999.56
Malta Philharmonic Orchestra	21/950	Provision of Accommodation for Foreign Musicians	05/08/2021	Waterfront Hotel	€5,495.33
Malta Philharmonic Orchestra	21/1002	Conductor	06/08/2021	IMG Artists	€7,000.00
Malta Philharmonic Orchestra	0001/21	Artistic Director	24/09/2021	Daniel Cauchi	€22,000.00
Malta Philharmonic Orchestra	21/1007	Insurance	31/07/2021	Lark Insurance	€7,464.99
Malta Philharmonic Orchestra	21/1083	Rental of Lighting Equipment	23/08/2021	Nexos Lighting	€5,934.00
Malta Philharmonic Orchestra	21/1283	Hire of Venue for Educational Programme	17/09/2021	University of Malta	€7,569.70
Malta Philharmonic Orchestra	21/1444	Hire of Venue (MPO Dubai Tour)	04/09/2021	Spinola Development Co Ltd	€8,474.57
Malta Philharmonic Orchestra	21/1409	Accommodation	01/10/2021	Waterfront Hotel	€9,771.03
Malta Philharmonic Orchestra	0002/21	Musician Cello	14/10/2021	Desiree Quintano	€14,232.00
Malta Philharmonic Orchestra	21/1639	Rental of Grandmaster Suite	11/10/2021	Hilton	€8,474.58
Malta Philharmonic Orchestra	21/1614	Contribution for year 2021	15/11/2021	EUYO	€9,000.00
Malta Philharmonic Orchestra	21/1590	Soloist - Shostakovich 9	25/11/2021	Harrison Parrott	€6,000.00
Malta Philharmonic Orchestra	21/1606	Conductor	26/11/2021	Jose Cura	€9,500.00
Malta Philharmonic Orchestra	21/1938	Provision of Services - Audio Recording	16/12/2021	Sergio Costa	€6,997.00
Malta Philharmonic Orchestra	21/1663	Soloist - (Pictures & Exhibitions)	23/12/2021	Albrecht Mayer	€9,000.00

Awtorità tal-Kuntratt *Contracting Authority*	Numru ta Referenza tad-Direct Order *Direct Order Reference Number*	Isem tad-Direct Orderi/Suġġett tad-Direct Order *Direct Order Name/ Subject of Direct Order*	Data tal-Għotja *Award Date*	Isem tal-Kuntrattur *Contractor's Name*	Valur tal-Kuntratt Eskluża l-VAT *Contract Value Excl. VAT*
Malta Philharmonic Orchestra	21/1758	Soloist - (Firebird in Gozo)	23/12/2021	Bomsori Kim	€8,000.00
Malta Philharmonic Orchestra	0003/21	Musician – Flute	14/10/2021	Clara Galea	€10,674.00
Malta Philharmonic Orchestra	0004/21	Musician – Violin	14/10/2021	Pierre Louis Attard	€14,232.00
Malta Philharmonic Orchestra	0005/21	Services of Videographer/Film Director	14/10/2021	Matthew Muscat Drago	€66,550.00
Malta Philharmonic Orchestra	0006/21	Conductor – Astra Theatre and Hilton Malta	22/11/2021	Sergey Smbatyan	€16,000.00
Manoel Theatre	N/A	Accounting Services	01/07/2021	Godfrey Zammit	€1,500.00
Manoel Theatre	N/A	Accounting Services	21/07/2021	Embark Ltd.	€2,145.00
Manoel Theatre	N/A	Legal Services	05/09/2021	Dr. Matthew Xuereb	€2,166.64
Manoel Theatre	N/A	Accounting Services	02/10/2021	Godfrey Zammit	€1,500.00
Manoel Theatre	N/A	Procurement Services	03/10/2021	Warren Zammit	€4,281.19
Manoel Theatre	N/A	Accounting Services	14/10/2021	Jo Caruana (Finesse Group)	€52,000.00
Manoel Theatre	N/A	Direct Order for Marketing Services (Marketing Coordinator)	25/10/2021	Roberta Micallef	€20,000.00
Manoel Theatre	N/A	Accounting Services	31/10/2021	Embark Ltd	€11,644.00
Manoel Theatre	N/A	Consultancy Services	15/11/2021	Ivan Vella	€8,400.00
Manoel Theatre	N/A	Direct Order for the production of Roald Dahl's 'The Twits'	17/11/2021	Masquerade Theatre Company	€18,800.00
Manoel Theatre	N/A	Consultancy Services	17/11/2021	Antoine Farrugia	€30,000.00
Manoel Theatre	N/A	HR and Procurement Coordination	30/12/2021	Diane Degabriele	€1,500.00
Manoel Theatre	N/A	HR Consultancy Services	01/07/2021	Logic C & T Limited (Andrew Saliba)	€4,500.00

Awtorità tal-Kuntratt *Contracting Authority*	Numru ta Referenza tad-Direct Order *Direct Order Reference Number*	Isem tad-Direct Orderi/Suġġett tad-Direct Order *Direct Order Name/ Subject of Direct Order*	Data tal-Għotja *Award Date*	Isem tal-Kuntrattur *Contractor's Name*	Valur tal-Kuntratt Eskluża l-VAT *Contract Value Excl. VAT*
Manoel Theatre	N/A	Information Technology Services	01/10/2021	Mark Borg	€1,980.00
Manoel Theatre	N/A	IT Technician Services for Teatru Manoel	10/08/2021	Arkafort Limited (Justin Fenech)	€ 1,759.61
Manoel Theatre	N/A	Legal Services	01/07/2021	Dr Charlon Gouder	€ 7,800.00
Manoel Theatre	N/A	Legal Services	01/09/2021	Dr Lucio Sciriha	€ 100.00
Manoel Theatre	N/A	Light Engineering Services	01/12/2021	Mark Zammit	€ 164.40
Manoel Theatre	N/A	Project Co-Ordinator Services	06/09/2021	Simon Mintoff	€ 1,150.00
MCST	N/A	For additional fuctionality to the Esplora Tixpoint Ticketing and EPOS System	12/07/2021	Pointsys Cloud Solutions	€88,230.00
MCST	N/A	For the appointment of an Insurance Broker and the Provision of Insurance Policies	30/07/2021	Island Insurance Brokers	€50,066.20
MICAS	N/A	Provision for the services of a Senior Officer (Events and Logistics)	02/07/2021	Margaret Anne Saliba	€5,200.00
MICAS	N/A	Provision for the services of a Communications Designer	02/07/2021	Julia Galea	€5,200.00
MICAS	N/A	Provision of Legal Services including preparation of MICAS contracts and agreement, internal procedures and coordination of data protection/ GDPR regulations matters	05/07/2021	Kristina Camilleri Deguara	€26,000.00
MICAS	N/A	Provision for the services of Personal Assistant to the Chairperson and Management Team	13/08/2021	Laurie Pace	€41,600.00

Awtorità tal-Kuntratt *Contracting Authority*	Numru ta Referenza tad-Direct Order *Direct Order Reference Number*	Isem tad-Direct Orderi/Suġġett tad-Direct Order *Direct Order Name/ Subject of Direct Order*	Data tal-Għotja *Award Date*	Isem tal-Kuntrattur *Contractor's Name*	Valur tal-Kuntratt Eskluża l-VAT *Contract Value Excl. VAT*
MICAS	N/A	Provision for the Transportation of artwork from Spain up to Malta	14/09/2021	EIBARTRANS,SL	€7,850.00
MICAS	N/A	Provision for the service of a Finance and Funding Coordinator for MICAS	23/09/2021	Paul Dalli	€9,100.00
MICAS	N/A	Provision for the service of aFinance and Funding Coordinator for MICAS	07/12/2021	Paul Dalli	€9,100.00
MICAS	N/A	Additional construction works needed for the preparation of the installation by Cristina Iglesias	08/10/2021	Carmela Galea Contractors	€5,481.72
MICAS	N/A	Recruitment Services for the post of the Artistic Programme Director for MICAS	26/10/2021	Saxton Bampfylde	€26,400.00
MICAS	N/A	Provision of Hardstone boulders to be used as part of te installation by International artist Cristina Iglesias	17/10/2021	Halmann Vella Ltd	€16,401.96
MHAL	N/A	To assist in the design of a framework for preventing and managing conflicts of interest in the Public Sector	24/08/2021	Ernst & Young	€28,000.00
MHAL	N/A	Claudio Camilleri	06/09/2021	Consultancy with respect to Equal Opportunities and accessibility aspects	€18,666.72
MHAL	N/A	For a Permit System for the Local Councils	30/09/2021	Annalise Duca	€108,768.00

Awtorità tal-Kuntratt *Contracting Authority*	Numru ta Referenza tad-Direct Order *Direct Order Reference Number*	Isem tad-Direct Orderi/Suġġett tad-Direct Order *Direct Order Name/ Subject of Direct Order*	Data tal-Għotja *Award Date*	Isem tal-Kuntrattur *Contractor's Name*	Valur tal-Kuntratt Eskluża l-VAT *Contract Value Excl. VAT*
MHAL	N/A	For the provision of services to promote the Creative Europe Programme	14/10/20211	Daniela Blagojevic	€15,000.00
MFER	N/A	Legal Services rendered by Dr Tiffany Ann Cassar for OPS - MFER	08/11/2021	Tiffany Ann Cassar	€8,474.58
MFER	N/A	For the services of assisting the Ministry in STEM subjects and research amongst the upcoming generation within MFER	14/10/2021	Chris Cocker	€15,454.44
National Archives	NAM 3/2021	Supply, Delivery, Installation, Assembly and dismantling of three exhibitions using the common infrastructure (furniture and IT) in connection with European Digital Treasures: Management of Centennial Archives in the 21st Century (2018-2486/001-001)	29/09/2021	Zaffarese Signs + Display Ltd	€81,590.00
Restoration Directorate	REST 93/2014/22	Direct order for the Provision of Building Engineers' Services for the Jesuit Church, Sacristy and Oratories, Merchant Street, Valletta	10.09.2021	Ing Jordan Cutajar	€15,489.00
Restoration Directorate	REST/ RPO/2/2022	Agreement for the Maintenance and Upkeep of the Mdina Ditch Soft Landscaping	22.12.2021	ELC	€8,781.00

Awtorità tal-Kuntratt *Contracting Authority*	Numru ta Referenza tad-Direct Order *Direct Order Reference Number*	Isem tad-Direct Orderi/Suġġett tad-Direct Order *Direct Order Name/ Subject of Direct Order*	Data tal-Għotja *Award Date*	Isem tal-Kuntrattur *Contractor's Name*	Valur tal-Kuntratt Eskluża l-VAT *Contract Value Excl. VAT*
Superintendence of Cultural Heritage	CFS21/PG02	Provision of ICT Installation/ Maintenance of Hardware Infrastructure)	01/07/2021	Philip Galea	€5,419.49
Superintendence of Cultural Heritage	N/21179	One year ESRI Enterprise Agreement	06/09/2021	GeoSYS	€40,000.00
Superintendence of Cultural Heritage	PO-21270	Supply of 250 Stacking Crates c/w Lids	29/10/2021	Hotel & Catering Equipment	€5,750.00
Valletta Cultural Agency	N/A	Creation and production of artistic music videos about Valletta	02/07/2021	Island Roots Ltd	€20,152.00
Valletta Cultural Agency	N/a	Provision of Participation of the Chorus of the Accademia Nazionale di Santa Cecilia in a performance of Mozart's Requiem	14/07/2021	Accademia Nazionale di Santa Cecilia	€40,000.0
Valletta Cultural Agency	N/A	Provision of services to create, organise and produce the Malta International Double Bass Days in Valletta	27/07/2021	Gjorgji Cincievski	€15,239.00
Valletta Cultural Agency	N/A	Rental and supply of six spherical torch barges and over two thousand five hundred handmade fire bowls, including ancillary setup and dismantling equipment, for the Balls of Fire show which will be featured at the Valletta Pageant of the Seas Event (Year 2022 Edition)	19/08/2021	Keith Zerafa	€53,230.00

Awtorità tal-Kuntratt *Contracting Authority*	Numru ta Referenza tad-Direct Order *Direct Order Reference Number*	Isem tad-Direct Orderi/Suġġett tad-Direct Order *Direct Order Name/ Subject of Direct Order*	Data tal-Għotja *Award Date*	Isem tal-Kuntrattur *Contractor's Name*	Valur tal-Kuntratt Eskluża l-VAT *Contract Value Excl. VAT*
Valletta Cultural Agency	N/A	Rental and supply of one spherical torch barge and several handmade fire bowls, including ancillary setup and dismantling equipment, for the trial event of the Balls of Fire show intended for the Valletta Pageant of the Seas Event (Year 2022 Edition)	23/08/2021	Keith Zerafa	€8,000.00
Valletta Cultural Agency	N/A	Provision of accommodation services during the production of Aghti Widen	28/08/2021	Waterfront Hotel	€8,425.00
Valletta Cultural Agency	N/A	Provision of design and manufacture of multi-purpose panels for exhibitions and cultural projects	30/08/2021	CBROS	€8,981.36
Valletta Cultural Agency	N/A	Provision of research and design project part of the Summer in the City event	20/09/2021	Carl Caruana	€8,260.00
Valletta Cultural Agency	N/A	Provision of services of tenors Nico Darmanin, Cliff Zammit Stevens and Alan Sciberras to perform in Opera in the City – The Three Tenors	27/09/2021	FTZ.com	€9,440.00
Valletta Cultural Agency	N/A	Provision of production services pertaining to Opera in the City – The Three Tenors	27/09/2021	Marc Cabourdin	€5,750.00
Valletta Cultural Agency	N/A	Provision of publication services and supplies in relation to the Patrick Dalli Exhibition	06/10/2021	La Nave di Teseo Editore Srl	€8,000.00
Valletta Cultural Agency	N/A	Provision of Mezzo Soprano Services for Mozart's Requiem	11/10/2021	Rihab Chaieb	€5,000.00

Awtorità tal-Kuntratt *Contracting Authority*	Numru ta Referenza tad-Direct Order *Direct Order Reference Number*	Isem tad-Direct Orderi/Suġġett tad-Direct Order *Direct Order Name/ Subject of Direct Order*	Data tal-Għotja *Award Date*	Isem tal-Kuntrattur *Contractor's Name*	Valur tal-Kuntratt Eskluża l-VAT *Contract Value Excl. VAT*
Valletta Cultural Agency	N/A	Provision of services relating to the coordination of fireworks displays in Valletta during the Christmas period	14/10/2021	PYRO	€8,300.00
Valletta Cultural Agency	N/A	Provision of exhibition boards, including setup and installation, for the project of The Journey	15/10/2021	Paul Cilia	€9,000.00
Valletta Cultural Agency	N/A	Provision of artistic services of performing artist John Newman for the Year 2021 festive season	23/10/2021	KEW Ltd	€70,000.00
Valletta Cultural Agency	100/19/37	Provision of Advertisements to be shown on screen for the Valletta Cultural Agency to promote its events over a three year period	27/10/2021	iCity Malta JV	€36,000.00
Valletta Cultural Agency	N/A	Provision of Christmas lights, street decorations and light Christmas trees including design, setup and dismantling for the period 11th November 2021 till 15th January 2022	02/11/2021	Metalux	€97,000.00
Valletta Cultural Agency	N/A	Provision of three musical performances related to the Year 2021 Christmas Programme	15/11/2021	Big Friends Guggen Musik	€6,000.00
Valletta Cultural Agency	N/A	Provision of projectors and related equipment for events related to the Year 2021 Christmas Programme	18/11/2021	Transient Light & Sound	€9,985.00

Awtorità tal-Kuntratt *Contracting Authority*	Numru ta Referenza tad-Direct Order *Direct Order Reference Number*	Isem tad-Direct Orderi/Suġġett tad-Direct Order *Direct Order Name/ Subject of Direct Order*	Data tal-Għotja *Award Date*	Isem tal-Kuntrattur *Contractor's Name*	Valur tal-Kuntratt Eskluża l-VAT *Contract Value Excl. VAT*
Valletta Cultural Agency	N/A	Provision of projectors and related equipment for the Grandmasters Palace show as part of the Year 2021 Christmas Programme	18/11/2021	Mad About Video	€9,890.00
Valletta Cultural Agency	N/A	Provision of a sound system related to the Republic Street and St George's Square shows as part of the Year 2021 Christmas Programme	18/11/2021	Sign It	€7,846.00
Valletta Cultural Agency	N/A	Provision of coordination and staging services relating to the New Year's Eve fireworks display in Valletta	18/11/2021	Act Fx Malta Ltd	€9,800.00
Valletta Cultural Agency	N/A	Provision of insurance policies for the Valletta Cultural Agency covering a three year period (in principle)	24/11/2021	Assikura Insurance Brokers Ltd.	€75,721.41
Valletta Cultural Agency	N/A	Provision of a pop concert with a string-based emsemble of musicians and singers part of the Year 2021 Christmas Programme	02/12/2021	The Palace String Orchestra	€9,999.00
Valletta Cultural Agency	N/A	Provision of coordination services relating to the New Year's Eve pyrotechnics display in the Grand Harbour	15/12/2021	Jason Busuttil	€9,203.39

KUNSILL LOKALI IN-NAXXAR

Sospensjoni ta' Traffiku u Parkeġġ

Il-Kunsill Lokali n-Naxxar jgħarraf illi nhar il-Ġimgħa, 21 ta' April, 2023, mit-8.00 a.m. sa nofsillejl, se jkun hemm l-inawgurazzjoni tal-Miħna tal-Għaqba.

Triq Leli Falzon, Triq il-Forġa, it-Telgħa tal-Għaqba u t-Telgħa tal-Iskejjel se jkunu magħluqa għat-traffiku.

Iż-żona ta' madwar il-knisja parrokkjali u Triq Santa Luċija (sa Triq l-Ifran), se jkunu magħluqa għat-traffiku bejn il-5.30 p.m. u s-7.00 p.m. u b'hekk se jkunu meqjusa bħala żona ta' rmonk.

It-18 ta' April, 2023

KUNSILL LOKALI IN-NAXXAR

Sospensjoni ta' Traffiku u Parkeġġ

Il-Kunsill Lokali n-Naxxar jgħarraf illi nhar is-Sibt, 22 ta' April, 2023, minn nofsinhar sas-1.00 a.m. se jkun hemm attività fi Pjazza Vittorja.

Pjazza Vittorja se tkun maghluqa għat-traffiku, waqt li ż-żona ta' madwar il-knisja parrokkjali u Triq Santa Luċija (sa Triq l-Ifran) se jkunu meqjusa bħala żona ta' rmonk.

It-18 ta' April, 2023

KUNSILL LOKALI Ħ'ATTARD

Sospensjoni ta' Traffiku u Parkeġġ

Il-Kunsill Lokali Ħ'Attard jgħarraf li nhar is-Sibt, 22 ta' April, 2023, mid-9.00 a.m. sas-1.00 p.m., Triq Ħal Warda se tkun magħluqa għat-traffiku u l-parkeġġ huwa riservat għall-muturi.

It-18 ta' April, 2023

CENTRAL PROCUREMENT U SUPPLIES UNIT

Id-Direttur Maniġerjali (Procurement and Supplies), Ministeru għas-Saħħa, jgħarraf illi:

Jintlaqgħu offerti elettroniċi rigward l-avviżi li ġejjin sad-9.30 a.m. tat-Tlieta, 9 ta' Mejju, 2023. L-offerti għandhom jintbagħtu BISS online fuq (www.etenders.gov.mt) għall-:

CFT 021-3469/23. Provvista ta' Pethidine Hydrochloride 100mg Injection

CFT 021-3470/23. Provvista ta' Ibuprofen Injections

NAXXAR LOCAL COUNCIL

Suspension of Traffic and Parking

The Naxxar Local Council notifies that on Friday, 21st April, 2023, from 8.00 a.m. till midnight, se jkun hemm l-inawgurazzjoni tal-Mithna tal-Għaqba.

Triq Leli Falzon, Triq il-Forġa, it-Telgħa tal-Għaqba and it-Telgħa tal-Iskejjel will be closed for traffic.

The area around the parish church and Triq Santa Luċija (till Triq l-Ifran), will be closed for traffic between 5.30 p.m. and 7.00 p.m. and therefore will be considered as a tow zone.

18th April, 2023

NAXXAR LOCAL COUNCIL

Suspension of Traffic and Parking

The Naxxar Local Council notifies that on Saturday, 22nd April, 2023, from noon till 1.00 a.m. an activity will be held in Pjazza Vittorja.

Pjazza Vittorja will be closed for traffic, while the area around the parish church and Triq Santa Luċija (till Triq l-Ifran), will be considered as a tow zone.

18th April, 2023

Ħ'ATTARD LOCAL COUNCIL

Suspension of Traffic and Parking

The Ħ'Attard Local Council notifies that on Saturday, 22nd April, 2023, from 9.00 a.m. till 1.00 p.m., Triq Ħal Warda will be closed for traffic and parking is reserved for motorcyles.

18th April, 2023

CENTRAL PROCUREMENT AND SUPPLIES UNIT

The Managing Director (Procurement and Supplies), Ministry for Health, notifies that:

Electronic tenders in respect of the following notices will be received till 9.30 a.m. of Tuesday, 9th May, 2023. Tenders are to be submitted ONLY online on (www.etenders.gov.mt) for:

CFT 021-3469/23. Supply of Pethidine Hydrochloride 100mg Injection

CFT 021-3470/23. Supply of Ibuprofen Injections

CFT 021-3471/23. Provvista ta' Lidocaine 1% b' Adrenaline Injections

CFT 021-3472/23. Provvista ta' Heparin flush needle

CFT 009-3473/23. Servizzi ta' Konsulent tas-Saħħa u s-Sigurtà għal diversi proġetti għall-Fondazzjoni għas-Servizzi Mediċi (FMS)

CFT 021-3474/23. Provvista ta' Midaolam 2mg/ml injection

CFT 021-3475/23. Provvista ta' Carboplatin 150mg Injections

CFT 021-3476/23. Provvista ta' Atomoxetine 25mg Capsules (Proċess Aċċellerat)

CFT 021-3477/23. Provvista ta' Epirubicin 50mg Injections

CFT 021-3478/23. Provvista ta' Pomalidomide 3mg Capsules (Proċess Aċċellerat)

CFT 021-3479/23. Provvista ta' Pembrolizumab 25mg/ml injections

CFT 009-3480/23. Kiri ta' Industrial Portable Air Conditioning Units għas-CPSU San Ġwann

CFT 020-3481/23. Provvista ta' Surgical Adhesive Tape (Plaster Zinc Oxide Self Adhesive)

CFT 020-3482/23. Provvista ta' Castrvejo Needle holders għal Cardio vascular surgery

CFT 021-3483/23. Provvista ta' Skin Prick Test Solutions/ Suspensions

CFT 020-3484/23. Provvista ta' intraocular gas cylinders għal ophthalmic surgery

CFT 020-3485/23. Provvista ta' Infusion Sets

CFT 021-3486/23. Provvista ta' Tobramycin 40mg/ml injections

CFT 021-3487/23. Provvista ta' Regadenoson 400 microgram/5mL Injections

CFT 009-3488/23. Kiri ta' karozza ġdida tal-elettriku għall-Fondazzjoni għas-Servizzi Mediċi

CFT 009-3489/23. Provvista ta' servizzi ta' Pest Control għall-Ministeru għas-Saħħa għal perjodu ta' sentejn

CFT 021-3490/23. Provvista ta' Glucose (Dextrose Monohydrate) 50% x 50mL for IV Use

CFT 020-3491/23. Provvista ta' Custom Procedure Pack għal Total Hip Replacement Surgery

CFT 020-3492/23. Provvista ta' Sterile Suction Connecting Tubes

Id-dokumenti tal-offerta huma mingħajr ħlas.

Id-dokumenti tal-offerti jinkisbu biss mill-Electronic Public Procurement System (www.etenders.gov.mt). Ir-reġistrazzjoni hija meħtieġa sabiex ikun jista' jintuża s-sit elettroniku. Operaturi ekonomiċi Maltin għandu jkollhom l-eID tal-organizzazzjoni tagħhom sabiex ikunu jistgħu jidħlu f'dan is-sit elettroniku. Aktar tagħrif jinkiseb mis-sezzjoni tal-FAQ tal-istess sit.

Il-pubbliku jista' jattendi waqt il-ftuħ u l-iskedar tal-offerti fil-ħinijiet u d-dati msemmija hawn fuq.

It-18 ta' April, 2023

CFT 021-3471/23. Supply of Lidocaine 1% with Adrenaline Injections

CFT 021-3472/23. Supply of Heparin flush needle

CFT 009-3473/23. Services of a Health and Safety Consultant for Various Projects of the Foundation for Medical Services (FMS)

CFT 021-3474/23. Supply of Midaolam 2mg/ml injection

CFT 021-3475/23. Supply of Carboplatin 150mg Injections

CFT 021-3476/23. Supply of Atomoxetine 25mg Capsules (Accelerated Process)

CFT 021-3477/23. Supply of Epirubicin 50mg Injections

CFT 021-3478/23. Supply of Pomalidomide 3mg Capsules (Accelerated Procedure)

CFT 021-3479/23. Supply of Pembrolizumab 25mg/ml injections

CFT 009-3480/23. Rental of Industrial Portable Air Conditioning Units for CPSU San Ġwann

CFT 020-3481/23. Supply of Surgical Adhesive Tape (Plaster Zinc Oxide Self Adhesive)

CFT 020-3482/23. Supply of Castrvejo Needle holders for Cardio vascular surgery

CFT 021-3483/23. Supply of Skin Prick Test Solutions/ Suspensions

CFT 020-3484/23. Supply of intraocular gas cylinders for ophthalmic surgery

CFT 020-3485/23. Supply of Infusion Sets

CFT 021-3486/23. Supply of Tobramycin 40mg/ml injections

CFT 021-3487/23. Supply of Regadenoson 400 microgram/5mL Injections

CFT 009-3488/23. Lease of One Brand New Fully Electric Car for the Foundation for Medical Services

CFT 009-3489/23. Provision of Pest Control Services for the Ministry for Health for a Period of Two Years

CFT 021-3490/23. Supply of Glucose (Dextrose Monohydrate) 50% x 50mL for IV Use

CFT 020-3491/23. Supply of Custom Procedure Pack for Total Hip Replacement Surgery

CFT 020-3492/23. Supply of Sterile Suction Connecting Tubes

These tender document is free of charge.

Tender documents are only obtainable from the Electronic Public Procurement System (www.etenders. gov.mt). Registration is required in order to make use of this website. Maltese economic operators need to be in possession of their organisation eID in order to access this website. More information is available from the FAQ section of the same website.

The public may attend during the opening and scheduling of tenders at the times and dates specified above.

18th April, 2023

CENTRAL PROCUREMENT AND SUPPLIES UNIT

Id-Direttur Maniġerjali (Sourcing and Supplies Management) għas-Central Procurement u Supplies Unit fil-Ministeru għas-Saħħa, jgħarraf illi s-sottomissjonijiet tal-ERU Competitive Calls għandhom jintlaqgħu sal-10.00 a.m. tal-Erbgħa, 19 ta' April, 2023.

ERU Ref. ERU1304U23 – Medicinals
ERU Ref. ERU1304U23B
ERU Ref. ERU1304U23C

Sejħiet kompetittivi tal-Emergency Response Unit (ERU) jistgħu jitniżżlu mis-sit elettroniku tas-CPSU.

Sottomissjonijiet għal din is-sejħa għal kompetizzjoni għandhom jiġu sottomessi skont l-istruzzjonijiet mogħtija fid-dossier.

It-18 ta' April, 2023

CENTRAL PROCUREMENT AND SUPPLIES UNIT

Id-Direttur Maniġerjali (Sourcing and Supplies Management) għas-Central Procurement u Supplies Unit fil-Ministeru għas-Saħħa, jgħarraf illi s-sottomissjonijiet tal-ERU Competitive Calls għandhom jintlaqgħu sal-10.00 a.m. tal-Ħamis, 20 ta' April, 2023.

ERU Ref. ERU1204U23 – Medicinals
ERU Ref. ERU1204U23A
ERU Ref. ERU1204U23B
ERU Ref. ERU1204U23 – Devices

Sejħiet kompetittivi tal-Emergency Response Unit (ERU) jistgħu jitniżżlu mis-sit elettroniku tas-CPSU.

Sottomissjonijiet għal din is-sejħa għal kompetizzjoni għandhom jiġu sottomessi skont l-istruzzjonijiet mogħtija fid-dossier.

It-18 ta' April, 2023

KUNSILL LOKALI L-FONTANA

Il-Kunsill Lokali l-Fontana jgħarraf illi:

Offerti elettroniċi jintlaqgħu permezz tal-ePPS mill-Kunsill Lokali l-Fontana sad-9.30 a.m. ta' nhar il-Ħamis, 11 ta' Mejju, 2023, għal:

Avviż Nru. FLC/02/2023. Provvista u konsenja ta' dawl dekorattiv.

Id-dokumenti tal-kwotazzjoni huma bla ħlas u jiġu miksuba/imniżżla u milqugħa BISS mis-sit elettroniku (www.etenders.gov.mt).

CENTRAL PROCUREMENT AND SUPPLIES UNIT

The Managing Director (Sourcing and Supplies Management) for the Central Procurement and Supplies Unit within the Ministry for Health, notifies that submissions for the below listed ERU Competitive Calls will be received up to 10.00 a.m. of Wednesday, 19th April, 2023.

ERU Ref. ERU1304U23 – Medicinals
ERU Ref. ERU1304U23B
ERU Ref. ERU1304U23C

Emergency Response Unit (ERU) Competitive Calls can be downloaded from the CPSU Website.

Submissions for this call for competition are to be submitted as per instructions given in the dossier.

18th April, 2023

CENTRAL PROCUREMENT AND SUPPLIES UNIT

The Managing Director (Sourcing and Supplies Management) for the Central Procurement and Supplies Unit within the Ministry for Health, notifies that submissions for the below listed ERU Competitive Calls will be received up to 10.00 a.m. on Thursday, 20th April, 2023.

ERU Ref. ERU1204U23 – Medicinals
ERU Ref. ERU1204U23A
ERU Ref. ERU1204U23B
ERU Ref. ERU1204U23 – Devices

Emergency Response Unit (ERU) Competitive Calls can be downloaded from the CPSU Website.

Submissions for this call for competition are to be submitted as per instructions given in the dossier.

18th April, 2023

FONTANA LOCAL COUNCIL

The Fontana Local Council notifies that:

Tenders will be received at the Fontana Local Council through ePPS up to 9.30 a.m. on Thursday, 11th May, 2023, for:

Advt No. FLC/02/2023. Supply and installation of decorative luminaries.

Tender documents are free of charge and are to be viewed/downloaded and submitted ONLY through the etenders website (www.etenders.gov.mt).

Kull kjarifika jew addenda lid-dokument jittellgħu fuq is-sit elettroniku u wieħed jista' jarahom jew iniżżilhom mill-istess sit.

Il-Kunsill Lokali jżomm id-dritt li jirrifjuta kull offerta, anke l-aktar waħda vantaġġjuża.

It-18 ta' April, 2023

KUNSILL LOKALI L-GĦARB

Il-Kunsill Lokali l-Għarb jgħarraf illi:

Sejħiet għall-offerti jintlaqgħu mill-Kunsill Lokali l-Għarb sal-10.00 a.m. ta' nhar it-Tnejn, 22 ta' Mejju, 2023, għal:

Avviż Nru. GRB/06/23. Provvisti – provvista u installazzjoni (inkluż appoġġ) ta' 'smart parking solution' fil-lokalità tal-Għarb.

Id-dokumenti tal-offerta huma bla ħlas u jiġu miksuba, imniżżla u milqugħa BISS minn fuq is-sit elettroniku tal-etenders (www.etenders.gov.mt).

Kull kjarifika jew addenda lid-dokument tal-offerta jittellgħu fuq is-sit elettroniku u wieħed jista' jarahom jew iniżżilhom mill-istess sit.

Il-Kunsill Lokali jżomm id-dritt li jirrifjuta kull offerta, anke l-aktar waħda vantaġġjuża.

It-18 ta' April, 2023

KUNSILL LOKALI L-FURJANA

Il-Kunsill Lokali l-Furjana jgħarraf illi:

Sejħiet għall-offerti għandhom jintlaqgħu mill-Kunsill Lokali l-Furjana permezz tal-ePPS, sal-11.00 a.m. ta' nhar it-Tlieta, 9 ta' Mejju, 2023, għal:

Avviż Nru. FLC/T/1/2023. Provvista, installazzjoni u ttestjar ta' sistema ta' tisqija awtomatika li ma tagħmilx ħsara 'l-ambjent, fi Ġnien ir-Re Ġorġ V, il-Furjana.

Id-dokumenti tal-offerta huma bla ħlas u jiġu miksuba, imniżżla u milqugħa BISS minn fuq is-sit elettroniku tal-etenders (www.etenders.gov.mt).

Kull kjarifika jew addenda lid-dokument tal-offerta jittellgħu fuq is-sit elettroniku u wieħed jista' jarahom jew iniżżilhom mill-istess sit.

Il-Kunsill Lokali jżomm id-dritt li jirrifjuta kull offerta, anke l-aktar waħda vantaġġjuża.

It-18 ta' April, 2023

Any clarifications or addenda to the tender document will be uploaded and available to view and download from this same website.

The Local Council reserves the right to refuse any offer, even the most advantageous.

18th April, 2023

GĦARB LOCAL COUNCIL

The Għarb Local Council notifies that:

Tenders will be received at the Għarb Local Council up to 10.00 a.m. on Monday, 22nd May, 2023, for:

Advt No. GRB/06/23. Supplies – supply and installation (including support) of a smart parking solution for the locality of Għarb.

Tender documents are free of charge and are to be viewed/downloaded and submitted ONLY through the etenders website (www.etenders.gov.mt).

Any clarifications or addenda to the tender document will be uploaded and available to view and download from this same website.

The Local Council reserves the right to refuse any offer, even the most advantageous.

18th April, 2023

FLORIANA LOCAL COUNCIL

The Floriana Local Council notifies that:

Tenders will be received at the Floriana Local Council through ePPS, up to 11.00 a.m. on Tuesday, 9th May, 2023, for:

Advt No. FLC/T/1/2023. Supply, installation and testing of an environmentally friendly automatic irrigation system at Ġnien ir-Re Ġorġ V, Floriana.

Tender documents are free of charge and are to be viewed/downloaded and submitted ONLY through the etenders website (www.etenders.gov.mt).

Any clarifications or addenda to the tender document will be uploaded and available to view and download from this same website.

The Local Council reserves the right to refuse any offer, even the most advantageous.

18th April, 2023

KUNSILL LOKALI ĦAL QORMI

Il-Kunsill Lokali Ħal Qormi jgħarraf illi:

Offerti għandhom jintlaqgħu permezz tal-ePPS mill-Kunsill Lokali Ħal Qormi sal-11.00 a.m. ta' nhar il-Ġimgħa, 28 ta' April, 2023, għal:

Avviż Nru. QLC/ESBV/01/23. Tisbiħ ta' Triq San Bartolomew (parti minn) u Triq il-Vitorja (parti minn), Ħal Qormi, inkluż xogħlijiet ta' site clearance, tħaffir, kostruzzjoni u pavimentar.

Id-dokumenti tal-offerta huma bla ħlas u jiġu miksuba/imniżżla u milqugħa BISS mis-sit elettroniku (www.etenders.gov.mt).

Kull kjarifika jew addenda lid-dokument jittellgħu fuq is-sit elettroniku u wieħed jista' jarahom jew iniżżilhom mill-istess sit.

Il-Kunsill Lokali jżomm id-dritt li jirrifjuta kull kwotazzjoni, anke l-aktar waħda vantaġġjuża.

It-18 ta' April, 2023

ĦAL QORMI LOCAL COUNCIL

The Ħal Qormi Local Council notifies that:

Tenders will be received at the Ħal Qormi Local Council through ePPS up to 11.00 a.m. on Friday, 28th April, 2023, for:

Advt No. QLC/ESBV/01/23. Embellishment of Triq San Bartolomew (part of) and Triq il-Vitorja (part of), Ħal Qormi, including site clearance, excavation, construction and paving works.

Tender documents are free of charge and are to be viewed/downloaded and submitted ONLY through the etenders website (www.etenders.gov.mt).

Any clarifications or addenda to the tender document will be uploaded and available to view and download from this same website.

The Local Council reserves the right to refuse any quotation, even the most advantageous.

18th April, 2023

AVVIŻI TAL-QORTI – *COURT NOTICES*

824

Permezz ta' digriet mogħti fil-21 ta' Frar, 2023, mill-Bord li Jirregola l-Kera fl-atti tar-rikors fl-ismijiet George Camenzuli et vs Manweli sive Emanuel Fenech, Rikors numru 939/2022JM, ġiet ordnata s-segwenti pubblikazzjoni biex isservi ta' notifika fil-konfront tal-intimat Manweli sive Emanuel Fenech a tenur tal-Artikolu 187(3) et sequitur tal-Kodiċi ta' Organizzazzjoni u Proċedura Ċivili (Kap. 12).

Permezz ta' rikors fl-ismijiet George Camenzuli (KI 96357M), Emma Camenzuli (KI 52134M) f'isimha proprju u f'isem u għan-nom ta' bintha assenti Maria Camenzuli (KI 210964M) kif debitament awtorizzata skont prokura tas-16 ta' Ottubru, 2017, Dok. X hawn anness, il-Perit Althea Camenzuli (KI 561062M), Isabelle Attard (KI 71666M) vs Manweli sive Emanuel Fenech (KI 0286939M), ippreżentat fil-Bord li Jirregola l-Kera, fit-28 ta' Novembru, 2022, ir-rikorrenti George Camenzuli (KI 96357M) u bil-ġurament tiegħu jikkonferma fejn talab lil dan l-Onorabbli Bord għaliex m'għandux:

1. Jiddikjara u jiddeċiedi illi l-intimat Manweli sive Emauel Fenech ma jistax jibqa' in okkupazzjoni tal-fond Springfield, Flat 1, Triq l-Għollieq, Santa Venera, proprjetà tar-rikorrenti;

By means of a decree of the 21st February, 2023, of the Rent Regulation Board, in the records of the Application in the names George Camenzuli et vs Manweli sive Emanuel Fenech, Application Number 939/2022JM, the following publication was ordered for the purpose of effecting service on the respondent Emanuel Fenech in terms of Article 187(3) et sequitur of the Code of Organisation and Civil Procedure (Cap. 12).

By means of an application in the names George Camenzuli (ID 96357M), Emma Camenzuli (ID 52134M) in her own name and on behalf of her daughter Maria Camenzuli (ID 210964M) as duly authorised according to a power of attorney of the 16th October, 2017, Doc. X here attached, Architect Althea Camenzuli (ID 561062M), Isabelle Attard (ID 71666M) vs Manweli sive Emanuel Fenech (ID 0286939M) filed in the Rent Regulation Board, on the 28th November, 2022, the applicants George Camenzuli (ID 96357M) et requested this Honourable Board whilst George Camenzuli confirmed on oath why it should not:

1. Declare and decide that the respondent Manweli sive Emanuel Fenech can not remain occupying the premises Springfield, Flat 1, Triq l-Għollieq, Santa Venera, property of the applicants;

2. Jikkundanna lill-intimat Manweli sive Emanuel Fenech jiżgombra mill-fond Springfield, Flat 1, Triq l-Għollieq, Santa Venera, u fi żmien qasir u perentorju li jiġi lilha ffissat minn dan il-Bord;

3. Tikkundanna lill-intimat Manweli sive Emanuel Fenech iħallas il-kera arretrata kollha mis-sena 2014 sal-11 ta' Lulju, 2023, fl-ammont ta' €12,288 oltre l-imgħax legali mit-12 ta' Lulju, 2022, rappreżentanti kera arretrata tal-fond Springfield, Flat 1, Triq l-Għollieq, Santa Venera.

Bl-ispejjeż inklużi tal-ittra legali tat-3 ta' Awwissu, 2022, u bl-inġunzjoni tal-intimat għas-subizzjoni u b'riżerva għal azzjoni ta' danni kontra l-intimat Fenech.

Rikorrenti: 4, Triq il-Kartoċċ, Is-Swieqi

Intimat: Manweli sive Emanuel Fenech, Springfield, Fl 1, 10, Triq l-Għollieq, Santa Venera

Ir-rikors fl-ismijiet George Camenzuli et vs Manweli sive Emanuel Fenech, Rikors numru 939/2022JM, jinsab differit għall-25 ta' April, 2023, fl-10.00 a.m.

Reġistru tal-Qrati Superjuri, illum 14 ta' April, 2023

ALEXANDRA DEBATTISTA
Għar-Reġistratur, Qrati Ċivili u Tribunali

2. Condemn the respondent Manweli sive Emanuel Fenech to evict from the premises Springfield, Flat 1, Triq l-Għollieq, Santa Venera, and this within a short and peremptory time that is fixed by this Board;

3. Condemn the respondent Manweli sive Emanuel Fenech to pay all the rent arrears from the year 2014 till the 11th July, 2023, in the amount of €12,288 besides the legal interest from the 12th July, 2022, representing the rent arrears of the premises Springfield, Flat 1, Triq l-Għollieq, Santa Venera.

With costs including those of the legal letter dated 3rd August, 2022, against the respondent who is from now summoned so that a reference to his oath be made and to any other action for damages against the respondent Fenech.

Applicants: 4, Triq il-Kartoċċ, Swieqi

Respondent: Manweli sive Emanuel Fenech, Springfield, Fl 1, 10, Triq l-Għollieq, Santa Venera

The application in the names George Camenzuli et vs Manweli sive Emanuel Fenech, Application number 939/2022JM, has been postponed for hearing to the 25th April, 2023, at 10.00 a.m.

Registry of the Superior Courts, today 14th April, 2023

ALEXANDRA DEBATTISTA
For the Registrar, Civil Courts and Tribunals

825

Permezz ta' digriet mogħti fis-27 ta' Novembru, 2022, fl-atti tal-ittra uffiċjali numru 722/2022, fl-ismijiet Zammit Leasing and Investments Limited vs Rob Hendrikus Johannes, il-Qorti tal-Maġistrati (Malta) ordnat is-segwenti pubblikazzjoni biex isservi ta' notifika fil-konfront tal-intimat a tenur tal-Artikolu 187(3) tal-Kap. 12.

Permezz ta' ittra uffiċjali ppreżentata fil-Qorti tal-Maġistrati (Malta) lil Rob Hendrikus Johannes (KI 175631A) ta' Oak Vale, Flat 2, Triq Sir Joseph Carbone, San Ġiljan, fis-7 ta' April, 2022, Zammit Leasing and Investments Limited (C37945) ġja J. Zammit Limited ta' Aries House, Triq l-Imdina, Ħaż-Żebbuġ, Malta, tagħmillek referenza għall-kambjali ffirmati u aċċettati minnek numerati minn numru 21 san-numru 55, kopja ta' liema qed jiġu annessi ma' din l-ittra uffiċjali, u peress illi dawn il-kambjali kellhom jitħallsu kull nhar is-17 tax-xahar u ċjoè bejn is-17 ta' April, 2019 u s-17 ta' Frar, 2022, rispettivament, baqgħu ma tħallsux minkejja li għadda t-tali żmien u minkejja li ġejt interpellat kemm-il darba, tinterpellak sabiex entru jumejn (2) min-notifika lilek ta' dina l-ittra uffiċjali tħallas lill-kumpanija mittenti s-somma kumplessiva ta' €4,871.30 rappreżentanti

By means of a decree of the 27th November, 2022, in the records of the judicial letter number 722/2022, in the names Zammit Leasing and Investments Limited vs Johannes Rob Hendrikus, the Courts of Magistrates (Malta) ordered the following publication for the purpose of service of the respondent in terms of Article 187(3) of Cap. 12.

By means of a judicial letter filed in the Courts of Magistrates (Malta) against Rob Hendrikus Johannes (ID 175631A) of Oak Vale, Flat 2, Triq Sir Joseph Carbone, St Julian's, on the 7th April, 2022, Zammit Leasing and Investments Limited (C37945) previously J. Zammit Limited of Aries House, Triq l-Imdina, Ħaż-Żebbuġ, Malta, referred to the bills of exchange signed and accepted by you numbered 21 till 55, a copy of which is being attached with this judicial letter, and noted that these bills of exchange had to be paid every 17th day of the month and that is between the 17th April, 2019 and 17th February, 2022, respectively, and you remained in default although time has passed and although you were solicited several times, so it solicits you so that within two (2) days from the notification of this judicial letter you pay the interpellant company the total

import tal-imsemmija kambjali, liema kambjali ġew minnek iffirmati u baqgħu ma ħallsux.

Il-kumpannija mittenti tavżak illi jekk tonqos milli tottempra ruħek mas-su espost se tipproċedi bl-esekuzzjoni tal-imsemmija kambjali ai termini tal-artikolu 253(e) tal-Kap. 12 tal-Liġijiet ta' Malta.

Għall-fini u effetti kollha tal-liġi, kun avżat illi ai termini tal-artikolu 253(e) tal-Kap. 12 tal-Liġijiet ta' Malta għandek id-dritt sabiex fi żmien għoxrin (20) jum mid-data tan-notifika ta' din l-ittra uffiċjali tippreżenta rikors sabiex topponi għall-esekuzzjoni tal-imsemmija kambjali minħabba r-raġuni illi l-firma fuq il-kambjala mhijiex tiegħek jew minħabba raġuni gravi u valida.

Tant biex tagħraf timxi u tirregola ruħek.

Bl-ispejjeż, inklużi tal-preżenti, kontra tiegħek u bl-imgħaxijiet legali mid-data rispettiva ta' kull kambjala sad-data tal-pagament effettiv.

Din l-ittra uffiċjali qed tintbagħat sabiex trendi l-imsemmija kambjala esegwibbli ai termini tal-Artikolu 256(2) tal-Kap. 12 tal-Liġijiet ta' Malta.

Reġistru tal-Qrati tal-Maġistrati (Malta), illum 14 ta' April, 2023

ALEXANDRA DEBATTISTA
Għar-Reġistratur tal-Qrati Ċivili u Tribunali

amount of €4,871.30 representing the value of the said bills of exchange, which bills of exchange were signed by you and you remained in default.

The interpellant company warns you that if you fail to abide with the above the company will proceed for the execution of the said bills of exchange in terms of article 253(e) of Cap. 12 of the Laws of Malta.

For all the effects and purposes of law, you are warned that in terms of article 253(e) of Cap. 12 of the Laws of Malta you have the right so that within twenty (20) days from the notification of this judicial letter you file an application to oppose the execution of the said bill of exchange on the basis that the signature on the bill of exchange is not yours or for grave and valid reasons.

So much so may know how to proceed and regulate yourself.

With costs, including of this present against you and with legal interest from the date of expiry of the said bills of exchange till the date of effective payment.

This judicial letter is being sent to render the said bill of exchange executable in terms of Article 256(2) of Cap. 12 of the Laws of Malta.

Registry of the Courts of Magistrates (Malta), today 14th April, 2023

ALEXANDRA DEBATTISTA
For the Registrar, Civil Courts and Tribunals

826

Permezz ta' digriet mogħti fit-2 ta' Marzu, 2023, fl-atti tal-ittra uffiċjali numru 1422/2022, fl-ismijiet Lombard Bank Malta plc vs G Caruana & Bros (P32) et, il-Prim'Awla tal-Qorti ordnat is-segwenti pubblikazzjoni biex isservi ta' notifika fil-konfront tal-intimati George Caruana u Italiana Limited a tenur tal-Artikolu 187(3) et sequitur tal-Kap. 12.

Fil-Prim'Awla tal-Qorti

Illum, 11 ta' April, 2022

Lil: G. Caruana & Bros (P32) u Mirko Caruana u Alessia Caruana bħala l-eredi preżuntivi ta' Tonio Caruana kif ukoll Desiree Caruana, Ivan Caruana, Marion Caruana, George Caruana (KI 554458M), Italiana Limited (C023060) u Ambassador Clothing Limited.

Permezz tal-preżenti, Lombard Bank Malta plc ta' 67, Triq ir-Repubblika, Il-Belt Valletta, jirriferikom formalment

By means of a decree of the 2nd March, 2023, in the records of the judicial letter number 1422/2022, in the names Lombard Bank Malta plc vs G Caruana & Bros (P32) et, the First Hall of the Civil Court ordered the following publication for the purpose of effecting service on the respondents George Caruana and Italiana Limited in terms of Article 187(3) et sequitur of Cap. 12.

In the First Hall of the Civil Court

Today 11th April, 2022

To G. Caruana & Bros (P32) and Mirko Caruana and Alessia Caruana as presumptive heirs of Tonio Caruana and also Desiree Caruana, Ivan Caruana, Marion Caruana, George Caruana (ID 554458M) , Italiana Limited (C023060) and Ambassador Clothing Limited.

By means of this present, Lombard Bank Malta plc of number 67, Triq ir-Repubblika, Valletta, formally refers you

għall-kuntratt ta' self fl-atti tan-Nutar Dott. Malcolm Mangion datat 16 ta' Settembru, 2011, li in forza tiegħu l-Bank mittenti issomministra b'titolu ta' self lis-soċjetà intimata G. Caruana & Bros is-somma ta' €14,000.00, liema self huwa garantit mill-intimati l-oħra kollha, bħala garanti solidali bejniethom u mad-debitriċi prinċipali. Kopja legali ta' tali att hija hawn anness, animo ritrandi bħala Dok. LB1.

to the loan contract in the records of Notary Doctor Malcolm Mangion dated 16th September 2011, by means of which the interpellant Bank gave by title of loan to the interpellant company G. Caruana & Bros the amount of €14,000.00 which loan is guaranteed by the other respondents in solidum between them and with the principal debtor company. Legal copy of such deed is here attached, animo ritrandi as Doc. LB1.

Il-Bank mittenti għalhekk jinterpellakom sabiex żmien sebat ijiem mid-data tan-notifika lilkom ta' din l-ittra uffiċjali, solidalment bejnietkom tħallsuh is-somma komplessivament ta' €28,149.21 minnkom lilu dovuta skont l-anness statement markat Dok. LB2, liema ammont jinkludi interessi kalkolati sat-23 ta' Marzu, 2022.

The interpellant Bank thus is soliciting you so that within seven days from the date of notification to you of this judicial letter, in solidum between you, you pay the total amount of €28,149.21 due by you according to the attached statement marked as Doc. LB2 which amount includes the interest calculated till the 31st March, 2022.

Fin-nuqqas ta' ħlas fit-terminu lilkom prefiss, il-Bank mittenti, filwaqt li jirtira d-dokument LB1 hawn anness jipproċedi ulterjorment kontra tagħkom skont il-liġi permezz tal-opportuni proċeduri eżekuttivi bla preavviż ulterjuri.

In default of payment in the time given to you, the interpellant Bank, whilst withdrawing document LB1 here attached, will proceed further against you according to law by means of the opportune executive procedures and without further notice.

Din l-ittra uffiċjali qed tintbaghat lilkom inter alia għall-finijiet tal-artikolu 256(2) tal-Kap. 12 u hija intiża sabiex tirrendi l-kuntratt notarili hawn fuq imsemmi esegwibbli u b'hekk jiġi li l-istes kuntratt ikun jikkositwixxi titolu eżekuttiv fil-konfront tagħkom proprio kif maħsub fl-artikolu 253(b) tal-Kap. 12.

This judicial letter is being sent to you inter alia for the purposes of Article 256(2) of Cap. 12 and is intended to render the notarial deed above mentioned executable, and thus the same contract will be rendered executive title against you, as intended, in article 253(b) of Cap. 12.

Tant biex tagħrfu timxu

So much that you know how to proceed

Bl-ispejjeż u bl-imgħaxijiet ulterjuri sal-effettiv pagament.

With costs and further interest till the effective payment.

Notifika: George Caruana, 1, Chalet Mansions, Flat 8, Triq Għar id-Dud, Tas-Sliema
Italiana Limited, Bagatt Tt, 49, Triq Santa Luċija, Il-Belt Valletta

Notification: George Caruana, 1, Chalet Mansions, Flat 8, Triq Għar id-Dud, Tas-Sliema
Italiana Limited, Bagatt Tt, 49, Triq Santa Luċija, Valletta

Reġistru tal-Qrati Superjuri, illum 14 ta' April, 2023

Registry of the Superior Courts, today 14th April 2023

ALEXANDRA DEBATTISTA
Għar-Reġistratur tal-Qrati Ċivili u Tribunali

ALEXANDRA DEBATTISTA
For the Registrar, Civil Courts and Tribunals

827

Permezz ta' digriet mogħti fit-12 ta' Lulju, 2021, fl-atti tal-ittra uffiċjali numru 1960/2019, fl-ismijiet HSBC Bank Malta plc vs Jason Carabott, il-Qorti tal-Maġistrati (Malta) ordnat is-segwenti pubblikazzjoni biex isservi ta' notifika fil-konfront tal-intimat a tenur tal-Artikolu 187(3) tal-Kap. 12.

By means of a decree of the 12th July, 2021, in the records of the judicial letter number 1960/2019, in the names HSBC Bank Malta plc vs Jason Carabott, the Courts of Magistrates (Malta) ordered the following publication for the purpose of service of the respondent in terms of Article 187(3) of Cap. 12.

Fil-Qorti tal-Maġistrati (Malta)

In the Courts of Magistrates (Malta)

Illum 23 ta' Settembru, 2019

Today 23rd September, 2019

Lil Carabott Jason (KI 508318L) ta' 11, Chrisan Court, Flat 3, Triq ix-Xmiel, Marsaskala

Permezz tal-preżenti s-soċjetà HSBC Bank Malta plc (C3177) ta' 32, Merchants Street, Valletta.

Iġġib a formali konjizzjoni tiegħek il-fatt li fil-ġurnata tal-10 ta' Settembru, 2019, inti kont tinsab moruż fil-pagamenti ta' self lilek mogħti fl-ammont ta' €595.46 u għaldaqstant is-soċjetà esponenti tinterpellak sabiex fi żmien jumejn tħallas din is-somma. In oltre s-soċjetà esponenti tinfurmak illi din is-somma ta' arretrati tiżdied €198.28 fix-xahar wara dik id-data.

Tinfurmak li jekk tonqos milli tħallas l-arretrati kollha fi żmien ħmistax-il jum mid-data tan-notifika ta' din l-ittra, il-bilanċ intier tas-self isir kollu dovut f'daqqa oltre mgħaxijiet legali bir-rata ta' 8% fis-sena sad-data tal-effettiv pagament.

Sabiex jiġu evitati spejjeż inutili tal-Qorti, jekk il-ħlas tad-dejn fiż-żmien hawn fuq indikat ma huwiex possibbli u teħtieġ żmien itwal għall-ħlas b'rati mentsili, inti tista' tammetti d-dejn tiegħek mal-Bank permezz ta' att notarili. F'dak il-każ inti mitlub illi fi żmien ħmistax-il ġurnata minn meta tirċievi din l-ittra tavża lill-Bank u tqabbad nutar.

Din l-ittra sservi wkoll biex tinterrompli l-preskrizzjoni u għalhekk hija rikjesta mill-liġi ai termini tal-Artikolu 2128 tal-Kodiċi Ċivili (Kap. 16 tal-Liġijiet ta' Malta).

Fin-nuqqas jittieħdu passi ulterjuri bil-Qorti kontra tiegħek mingħajr ebda preavviż ieħor.

Tant biex tagħraf tirregola ruħek

Bl-ispejjeż

Reġistru tal-Qrati tal-Maġistrati (Malta), illum 14 ta' April, 2023

ALEXANDRA DEBATTISTA
Għar-Reġistratur tal-Qrati Ċivili u Tribunali

To Carabott Jason (ID 508318L) of 11, Chrisan Court, Flat 3, Triq ix-Xmiel, Marsaskala

By means of this present, HSBC Bank Malta p.l.c. (C3177) of 32, Merchants Street, Valletta

Draws your formal attention to the fact that on the 10th September, 2019, you were in delay of payment of the loan given to you in the amount of €595.46 and thus the interpellant company solicits you so that within two days you pay this amount. Besides the interpellant company informs you that this sum of arrears in the amount of €198.28 per month will be added after that date.

Informs you that if you fail to pay all the arrears within fifteen days from the day of notification of this letter, the whole loan amount will be due all at once.

To avoid useless court fees, if the payment of the loan is not possible in the time given and you néed more time to pay by monthly installments, you can admit your debt towards the Bank by means of a notarial act. In this case you are requested so that within fifteen days from when you receive this letter you inform the Bank and engage a notary.

This letter is being filed as well to interrupt prescription and as such is required by law in terms of article 2128 of the Civil Code (Cap. 16 of the Laws of Malta).

In default further procedures will be taken against at Court without further notice.

So much so that you may know how to regulate yourself

With costs

Registry of the Courts of Magistrates (Malta) today 14th April, 2023

ALEXANDRA DEBATTISTA
For the Registrar, Civil Courts and Tribunals

828

Permezz ta' digriet mogħti fit-22 ta' Marzu, 2023, mill-Qorti Prim'Awla, fl-atti tal-ittra uffiċjali numru 5098/2022, fl-ismijiet Kummissarju tat-Taxxi vs Emanuel Baldacchino pro et noe, ordnat is-segwenti pubblikazzjoni biex isservi ta' notifika fil-konfront tal-intimat pro et noe a tenur tal-Artikolu 187 (3) et sequitur tal-Kap. 12.

Fil-Prim'Awla tal-Qorti

Illum l-1 ta' Diċembru, 2022

By means of a decree of the 22nd March, 2023, of the Civil Court First Hall in the records of judicial letter number 5098/2022, in the names Commissioner for Revenue vs Emanuel Baldacchino pro et noe, the following publication for the purpose of service on the respondent pro et noe was ordered in terms of Article 187 (3) et sequitur of Cap. 12.

In the First Hall of the Civil Court

Today 1st December, 2022

Lil Emanuel Baldacchino (KI 0368682M) f'ismek personali kif ukoll bħala direttur għan-nom u in rappreżentanza tas-soċjetà Emanuel Baldacchino & Co. Ltd (C44700)

Permezz tal-preżenti, il-Kummissarju tat-Taxxi ta' Blokk 5, Triq Vincenzo Dimech, Il-Furjana, jinterpellak ai termini tal-Artiklu 59 tal-Att XXIII ta' 1998, sabiex fi żmien jumejn (2) minn notifika ta' dan l-att, tħallas l-ammont ta' €79,588.02 rappreżentanti ammont minnek pro et noe dovut bħala Taxxa fuq il-Valur Miżjud skont l-istess Att.

Bl-ispejjeż u bl-imgħax skont dak l-Att sad-data tal-pagament effettiv.

Din l-interpellanza qed issir għall-finijiet u effetti kollha tal-liġi, u partikolarment, iżda mhux esklussivament sabiex tirrendi esegwibbli t-titolu eżekuttiv li l-istess Kummissarju tat-Taxxi għandu kontra tiegħek permezz tal-Avviż li ntbagħat lilek u hawn anness.

Fin-nuqqas, il-mittenti javżak li se jgħaddi sabiex jesegwixxu l-imsemmi titolu eżekuttiv li hu għandu kontra tiegħek pro et noe permezz tal-mandati opportuni.

Tant sabiex tirregola ruħek u tagħraf timxi.

Notifika:
i) Emanuel Baldacchino, 84, Main Street, L-Imġarr
ii) Emanuel Baldacchino, 5, Triq San Ġorġ, in-Naxxar
iii) Emanuel Baldacchino, Arjuza, Triq Josef Kalleya, Is-Swieqi
iv) Emanuel Baldacchino & Co. Ltd, 3 Triq San Ġorġ, In-Naxxar

Reġistru tal-Qrati tal-Superjuri, illum 14 ta' April, 2023

ALEXANDRA DEBATTISTA
Għar-Reġistratur tal-Qrati Ċivili u Tribunali

To Emanuel Baldacchino (KI 0368682M) in his own name and as director for and on behalf of the company Emanuel Baldacchino & Co. Ltd (C44700)

By the present the Commissioner for Revenue of Block 5, Triq Vincenzo Dimech, Floriana, calls upon you in terms of Article 59 of Act XXIII of 1998 so that within two (2) days from the service of this act, you pay the amount of €79,588.02 representing amount due by you as Value Added Tax according to the same Act .

With costs and interest according to that Act till the date of effective payment.

This calling is being made for all intents and purposes of law, particularly, but not exclusively, in order to render executable the executive title which the same Commissioner for Revenue has against you by means of a notice sent to you and here attached.

In default, the interpellants inform you that they shall pass to execute the said executive title they have against you by means of the opportune warrants without further notice.

So much so that you may know how to regulate yourself and to proceed.

Notification:
i) Emanuel Baldacchino, 84, Main Street, Mġarr
ii) Emanuel Baldacchino, 5, Triq San Ġorġ, Naxxar
iii) Emanuel Baldacchino, Arjuza, Triq Josef Kalleya, Swieqi
iv) Emanuel Baldacchino & Co. Ltd, 3 Triq San Ġorġ, Naxxar

Registry of the Superior Courts today 14th April, 2023

ALEXANDRA DEBATTISTA
For the Registrar, Civil Courts and Tribunals

829

Permezz ta' digriet mogħti fit-3 ta' April, 2023, mill-Prim'Awla tal-Qorti fl-atti tal-Mandat ta' Arrest ta' Bċejjeċ tal-Baħar 'il fuq minn għaxar metri (kawteloatorju) Numru 592/2020, fl-ismijiet (rikorrenti) Kalkara Marina Company Ltd (C49452) vs STDB.EU Limited (C39502) u Ricky Alan Reeves (passaport Ingliż numru 651825970) għal kull interess li jista' jkollu ġiet ordnata s-segwenti pubblikazzjoni biex isservi ta' notifika fil-konfront tal-intimati STDB.EU Limited (C39502) u Ricky Alan Reeves (passaport Ingliż numru 651825970) għal kull interess li jista' jkollu a tenur tal-Artikolu 187(3) et sequitur tal-Kodiċi ta' Organizzazzjoni u Proċedura Ċivili (Kap. 12).

By means of a decree of the 3rd April, 2023, by the First Hall of the Civil Court, in the records of the Warrant of Arrest of Seagoing Vessels over ten metres in length (Precautionary) Number 592/2020 in the names (applicant) Kalkara Marina Company Ltd (49452) vs (respondent) STDB.EU Limited (C39502) and Ricky Alan Reeves (English passport number 651825970) for any interest he may have, the following publication was ordered for the purpose of service of the respondents STDB.EU Limited (C39502) and Ricky Alan Reeves (English passport number 651825970) for any interest he may have in terms of Article 187(3) of the Code of Organisation and Civil Procedure (Cap. 12).

Permezz ta' rikors ippreżentat fil-Prim'Awla tal-Qorti, fl-ismijiet (rikorrenti) Kalkara Marina Company Ltd (C49452) vs (intimat) STDB.EU Limited (C39502) u Ricky Alan Reeves (pPassaport Ingliż numru 651825970) għal kull interess li jista' jkollu fit-28 ta' Mejju, 2020, ir-rikorrenti Kalkara Marina Company Ltd (C49452) talbet bir-rispett filwaqt li Claire Farrugia Delceppo (KI 149276M) ikkonfermat bil-gurament:

Illi l-esponent/i jrid iqiegħed fiż-żgur dejn jew pretensjonijiet, in personam jew in rem, li bit-tluq tal-biċċa tal-baħar li qed tissemma f'tali rikors jiġu skartati;

Illi d-dejn jew pretenjsoni huma s-segwenti:

Is-somma komplessiva ta' €25,960.00 rappreżentanti servizzi ta' rmiġġjar ġewwa l-faċilità tagħha tal-Yacht Marina fix-Xatt tal-Kalkara, liema servizzi ġew debitament reżi mill-esponenti lill-intimati jew min minnhom b'konnessjoni mal-bastiment bl-isem Simply the Dogs. Illi l-intimat naqas milli jħallas dan id-dejn li huwa ċert, likwidu u skadut, minkejja l-interpellazzjonijiet tas-soċjetà esponenti. L-intimat huwa għaldaqstant debitur tas-soċjetà rikorrenti fl-ammont ta' €25,960.00, liema mertu fil-preżent se jiġi trattat quddiem din l-Onorabbli Qorti. Bis-saħħa ta' hekk teżisti actio in personam kontra l-intimat għas-somma totali taħt l-artikolu 855(1) tal-Kap. 12 tal-Liġijiet ta' Malta.

Illi l-biċċa tal-baħar li tagħha qed jintalab l-arrest hija s-segwenti:
Isem: MV Simply the Dogs

Dettalji ta' identifikazzjoni tal-biċċa tal-baħar:

1. Reg. No. SSR164642
2. Hull ID FR-H000TC01B505
3. Call Sign N/A
4. Tonnage N/A
5. Bandiera Renju Unit
6. Tul 15.10m

Lok fejn qiegħda l-biċċa tal-baħar: Kalkara Marina, Xatt tal-Kalkara, Il-Kalkara

Awtorità: Awtorità Marittima ta' Malta, Transport Malta, Transport Centre, Il-Marsa

Illi d-dettalji tal-persuna indikata mir-rikorrent sabiex jinnotifika kopja ta' dan il-mandat kif provdut fis-subartikolu (3) tal-artikolu 856 huma kif gej:

1. Isem sħiħ tal-persuna: Albert Bonnici

2. Numru tal-karta ta' identità: 695652M

3. Indirizz: Rose Flats, No. 2, Triq Mimosa, Gwardamanġa PTA 1045

By means of an application in the First Hall of the Civil Court, in the names (applicant) Kalkara Marina Company Ltd (C49452) vs (respondent) STDB.EU Limited (C39502) and Ricky Alan Reeves (English passport number 651825970) for any interest he may have, filed on the 28th May, 2020, the applicant Kalkara Marina Company Limited (C49452) respectfully submitted and confirmed on oath by Claire Farrugia Delceppo (ID 149276M):

That the applicant seeks to safeguard a debt or a claim, whether in personam or in rem, which could be frustrated by the departure of the sea vessel indicated in this application;

That the debt or claim is the following:

The total amount of €25,960.00 represents mooring services in the Yacht Marina facility at Xatt tal-Kalkara, which services were duly rendered by the applicants to the respondents or any one of them in connection with the vessel with the name Simply the Dogs. The respondent failed to pay this debt which is certain, liquid and due, despite the solicitations of the applicant company. The respondent is thus debtor to the applicant company in the amount of €25,960.00 the merits of which claim will be dealt with before this Honourable Court. By virtue of this, an action in personam exists against the respondent for the total amount in terms of article 855(1) of Cap. 12 of the Laws of Malta.

That the details of the said sea vessel of which the arrest is being requested, are the following:
Name: MV Simply the Dogs

Identification details of the sea vessel:

1. Reg. No. SSR164642
2. Hull ID FR-H000TC01B505
3. Call Sign N/A
4. Tonnage N/A
5. Flag United Kingdom
6. Length 15.10m

The place where the said vessel is to be found: Kalkara Marina, Xatt tal-Kalkara, Kalkara

Authority: Authority for Transport in Malta, Transport Malta, Transport Centre, Marsa

That the details of the person being indicated by the applicant to effect service of a copy of this warrant in accordance to sub-article (3) of article 856 are the following:

1. Full name of the individual: Albert Bonnici

2. Identity card number: 695652M

3. Address: Rose Flats, No. 2, Triq Mimosa, Gwardamanġa PTA 1045

Illi r-rikorrent jikkonfemra li l-persuna msemmija hawn fuq aċċettat li tagħmel din in-notifika.

Illi bit-tluq minn Malta tal-biċċa tal-baħar fuq riferita, id-dejn jew pretensjoni tar-rikorrent jista' jiġi eluż;

Għaldaqstant, ir-rikorrent qed jitlob bir-rispett lil din l-Onorabbli Qorti sabiex tordna l-ħruġ tal-Mandat ta' Arrest ta' Bċejjeċ tal-Baħar kontra l-imsemmija biċċa tal-baħar għal kreditu hawn indikat, u bl-ispejjeż tal-preżenti proċedura.

Illum 28 ta' Mejju, 2020

Ippreżentat mill-Avukat Simon Galea Testaferrata u l-PL Nicholette Aquilina

Mandat ta' Arrest ta' Bċejjeċ tal-Baħar 'il fuq minn għaxar metri (kawtelatorju)

Mandat tal-Qorti

Repubblika ta' Malta

Billi ġie ppreżentat 'il fuq imsemmi rikors, kopja tiegħu hawn annessa, jinkorru l-elemnti meħtieġa skont il-liġi għall-ħruġ ta' Mandat ta' Arrest ta' Biċċa tal-Baħar.

Għalhekk din il-Qorti qiegħda:

Tordna lill-Awtorità Marittima ta' Malta jew l-Awtorità hekk nominata mill-Ministru u li f'idejha tinsab jew taħt il-kontroll tagħha hija l-biċċa tal-baħar li kontra tagħha nħareġ dan il-Mandat ta' Arrest sabiex iżżomm il-biċċa tal-baħar u ma tirrilaxxax il-biċċa tal-baħar jew tippermetti lid-debitur milli b'xi mod jitlaq mill-pussess tiegħu l-istess biċċa tal-baħar, fis-sħiħ jew in parti, jew li jagħti jew iċedi xi drittijiet tal-istess;

Tordna lill-istess Awtorità sabiex tieħu l-miżuri neċessarji biex l-ordni tal-Qorti tingieb għall-attenzjoni ta' terzi;

Tordna lill-Uffiċjal Eżekuttiv sabiex jesegwixxi dan il-mandat billi jinnotifika minnufih lill-Awtorità li f'idejha tinsab jew taħt il-kontroll tagħha hija l-biċċa tal-baħar li kontra tagħha nħareġ dan il-Mandat ta' Arrest;

Tordna lill-Uffiċjal Eżekuttiv sabiex jinnotifika kopja tal-Mandat lill-persuna li tagħha l-biċċa tal-baħar qed tkun arrestata, jew il-kaptan jew persuna oħra li tkun responsabbli għall-biċċa tal-baħar jew l-aġent ta' dik il-biċċa tal-baħar.

Tordna lill-Ufficjal Eżekuttiv sabiex jagħmel dak kollu neċesarju biex jassikura l-esekuzzjoni tal-Mandat, fosthom il-qbid u elevazzjoni tad-dokumentazzjoni tal-biċċa tal-baħar meħtieġa sabiex din tkun tista' topera.

That the applicant confirms that the above-mentioned person has accepted to effect the said service.

That by the departure of the said vessel from Malta, the debt or claim of the applicant may be evaded.

Therefore, the applicant respectfully requests that this Honourable Court orders the issue of a Warrant of Arrest of Sea Vessels against the said sea vessel for the herein mentioned credit and with the costs of this procedure.

Today 28th May, 2020

Filed by Advocate Simon Galea Testaferrata and Legal Procurator Nicholette Aquilina.

Warrant of Arrest of Seagoing Vessels over ten metres in lenght (precautionary)

Court Order

Republic of Malta

Whereas the attached said application has been filed and there exist sufficient grounds according to law for the issuance of the Warrant of Arrest of Seagoing Vessels;

This Court thus:

Orders the Authority for Transport in Malta or any other authority so designated by the Minister in accordance with article 857 of the Code of Organisation and Civil Procedure (Cap 12) which has in its hands or under its control the seagoing vessel against which such warrant of arrest is being issued, to seize the vessel and not release such sea vessel or allow the debtor to divest himself in any way from the same vessel, in whole or in part, or to give or surrender to any person any rights on the same;

Orders the same authority to take all necessary measures to display the court order for the general attention of third parties;

Orders the Executive Officer to execute this warrant by serving it forthwith on the authority which has in its hands or under its control the seagoing vessel against which such warrant of arrest is being issued.

Orders the Executive Officer to effect service of a copy of the warrant on the person whose ship or vessel is arrested, the master or other person in charge of such ship or vessel or the agent of the seagoing vessel.

Orders the Executive Officer to make all that is necessary to assure the execution of the warrant, amongst them the seizure and elevation of the documentation of the seagoing vessel needed so that it may operate.

Mogħti mill-Qorti Prim'Awla hawn fuq imsemmija bix-xhieda tal-Onor. Imħallef Robert G. Mangion, LLD, Duttur tal-Liġi.

Illum 28 ta' Mejju, 2020

Notifika: STDB.EU Limited, 37, Apt R Dolphin Court, Embassy Way, Ta' Xbiex
Alan Reeves, Villa Violette, Triq tas-Saliba tal-Marsa, Il-Marsa

Reġistru tal-Qrati Superjuri, illum 14 ta' April, 2023

ALEXANDRA DEBATTISTA
Għar-Reġistratur, Qrati Ċivili u Tribunali

Given by the Civil Court First Hall, above mentioned, with the witness of the Hon. Mr Justice Robert G. Mangion, LLD , Doctor of Laws.

Today 28th May, 2020

Notification: STDB.EU Limited, 37, Apt R Dolphin Court, Embassy Way, Ta' Xbiex
Alan Reeves, Villa Violette, Triq tas-Saliba tal-Marsa, Marsa

Registry of the Superior Courts, today 14th April, 2023

ALEXANDRA DEBATTISTA
For the Registrar, Civil Courts and Tribunals

830

Bandu għall-Kuraturi

Repubblika ta' Malta

Lill-Marixxall tal-Qrati

B'digriet mogħti minn din il-Qorti fl-1 ta' Marzu, 2022, fuq talba ta' Alex Mercieca et ġie ordnat biex jintgħażlu kuraturi deputati biex jirrappreżentaw l-eredi ta' Paolo Zerafa, Giovanni Duca u Marietta Duca fl-atti taċ-ċedola numru 334/2022 fl-ismijiet Alex Mercieca et vs Kuraturi Deputati u fl-atti l-oħra relattivi u sussegwenti:

Permezz ta' ċedola ta' depożitu u kontestwali fidi ta' ċens numru 334/2022 ta' Alex Mercieca (KI 85363M) electrician, iben il-mejtin John Joseph u Pauline née Esposito, imwieled Ħ'Attard u residenti s-Swieqi, Philip Gatt (KI 437260M), landlord, iben il-mejtin Geraldo u Josephine née Cilia, imwieled u residenti Ħaż-Żebbuġ, Grace Gatt (722261) mara tad-dar mart Philip Gatt, bint il-mejtin Emanuel Aquilina u Pauline née Cauchi, imwielda l-Mellieħa u residenti Ħaż-Żebbuġ u Dario Arran Zampa (KI 63896M) salesman, iben Tonio Zampa u Sammy née Rother, imwieled ir-Renju Unit u residenti Tal-Pietà vs Kuraturi Deputati sabiex jirrappreżentaw l-eredi ta' Paolo Zerafa, iben Carmelo, imwieled Tal-Pietà u residenti Tal-Pietà, Giovanni Duca, iben Giuseppe, imwieled l-Imsida u residenti Tal-Pietà u Marietta Duca, bint Carmelo Zerafa, imwielda u residenti Tal-Pietà li qed jirrappreżentaw sidien mhux maghrufa, ippreżentata fil-Prim'Awla tal-Qorti fl-24 ta' Frar, 2022, fejn Alex Mercieca (KI 85363M), Philip Gatt (KI 437260M), Grace Gatt (KI 722261M) u Dario Arran Zampa (KI 63896M) esponew bir-rispett:

Illi permezz ta' kuntratt ta' akkwist li jinsab fl-atti tan-Nutar Dott. Dorian Sciberras datat 29 ta' Marzu, 2019 (liema

Banns for Curators

Republic of Malta

To the Marshall of the Court

By means of a decree given by this Court on the 1st March, 2022, following a request by Alex Mercieca et it was ordered that deputy curators be chosen to represent the heirs of Paolo Zerafa, Giovanni Duca and Marietta Duca in the acts of the schedule of deposit number 334/2022 in the names Alex Mercieca et vs Deputy Curators and in the other relative and subsequent acts.

By means of a schedule of deposit and redemption of ground rent number 334/2022 in the names of Alex Mercieca (ID 85363M) electrician, son of the late John Joseph and Pauline née Esposito, born in Attard and residing in Swieqi, Philip Gatt (ID 437260M), landlord, son of the late Geraldo and Josephine née Cilia, born and residing in Ħaż-Żebbuġ, Grace Gatt (722261) house wife, wife of Philip Gatt, daughter of the late Emanuel Aquilina and Pauline née Cauchi, born in Mellieħa and residing in Ħaż-Żebbuġ and Dario Arran Zampa (ID 63896M) salesman, son of Tonio Zampa and Sammy née Rother, born in United Kingdom and residing in Tal-Pietà vs Deputy Curators to represent the heirs of Paolo Zerafa, son of Carmelo, born in Tal-Pietà and resided in Tal-Pietà, Giovanni Duca, son of Giuseppe, born in Msida and residing in Tal-Pietà and Marietta Duca, daughter of Carmelo Zerafa, born and resided in Tal-Pietà to represent the unknown owners, filed in the First Hall of the Civil Court on the 24th February, 2022, the applicants Alex Mercieca (ID 85363M), Philip Gatt (ID 437260M), Grace Gatt (722261M) and Dario Arran Zampa (ID 63896M) respectfully submitted:

That by deed of acquisition in the records of Notary Doctor Dorian Sciberras dated 29th March 2019 (which

kuntratt jinsab hawn anness u mmarkat Dok. AM1) Alex Mercieca akkwista is-sehem sħiħ ta' korp ta' djar adjaċenti għal xulxin, formanti parti mill-fond bin-numru uffiċjali 41 ġja numru 19 bl-isem Holy Mary House u l-fond bin-numru uffiċjali 43 ġja numru 20 ġieli riferut bħala maqjel fi Triq San Ġużepp, Tal-Pietà, kif suġġetti flimkien għaċ-ċens annwu u perpetwu ta' ħames liri u żewġ xelini (£5.2.0) ekwivalenti għal €11.88;

Illi Alex Mercieca sussegwentament biegħ l-arja tal-ispazju ta' bejn is-saqaf tal-first floor sa nofs is-saqaf tas-second floor lil Dario Arran Zampa li ladarba jiġi żviluppat is-sit din l-arja se tifforma l-appartament internament immarkat bin-numru 6 fis-second floor level fuq in-naħa tal-lemin meta wieħed iħares lejn il-blokk mit-triq, iżda li dak iż-żmien kien għadu maqjel bin-numru 41 u 43 fi Triq San Ġużepp u dan permezz ta' kuntratt ta' bejgħ datat 8 ta' April, 2019, liema kuntratt jinsab fl-atti tan-Nutar Nicholas Charles Vella (hawn anness u mmarkata Dok. AM2);

Illi ukoll fl-14 ta' Frar, 2020, permezz ta' kuntratt li jinsab fl-atti tan-Nutar Carmel Martinelli (hawn anness u mmarkat Dok. AM3) Alex Mercieca biegħ żewġ arjiet kontigwi oħra lil Philip Gatt u Grace Gatt, liema arjiet meta jiġu żviluppati se jkunu żewġ appartamenti kontigwi, minn nofs is-saqaf tal-maisonette u appartament fl-groundfloor (l-ewwel sular) sal-għoli ta' għaxar filati u nofs il-ħxuna tal-ħdax-il filata, li jiffurmaw parti mill-blokk de quo imsemmi suġġett għaċ-ċens ta' €11.88;

Illi l-vendituri, ossija l-aħwa Grech, kienu wirtu dan il-korp ta' bini hekk kif fuq deskritt, mingħand missierhom Emmanuele Grech li kien xtara din il-proprjetà qabel iż-żwieġ tiegħu permezz ta' kuntratt ta' ċens fl-atti tan-Nutar Dott. Angelo Cachia datat 20 ta' Novembru, 1938 (hawn anness u mmarakt Dok. AM4);

Illi s-sidien direttarji preżenti ta' dan iċ-ċens mhumiex magħrufa;

Illi l-esponenti jixtiequ jipprevalixxu ruħhom mill-fakultà mogħtija lilhom bl-artikolu 1501 tal-Kodiċi u jifdu dan iċ-ċens fl-ammont ta' €11.88 illi kapitalizzat bir-rata ta' 5% skont il-liġi, tammonta għas-somma ta' €237.60;

Illi l-esponenti qegħdin ukoll jiddepożitaw l-arretrati taċ-ċens għal dawn l-aħħar ħames snin li komplessivament jammontaw għas-somma ta' €59.40.

Għaldaqstant, l-esponenti qegħdin umilment jadixxu lil din l-Onorabbli Qorti u taħt l-awtorità tagħha jgħaddu sabiex jiddepożitaw l-ammont komplessiv ta' €297 prezz tal-fidi ta' dan iċ-ċens annwu u perpetwu gravanti fuq din il-proprjetà

contract is here attached and marked as Doc. AM1) Alex Mercieca acquired the entire share of a set of houses adjacent to each other, forming part of a property with official number 41, formerly 19 with the name 'Holy Mary House' and the property with official number 43 previously number 20 sometimes referred to as the pigsty in Triq San Ġużepp, Tal-Pietà, jointly subject to the annual and perpetual groundrent of five pounds and two shillings (£5.2.0) equivalent to €11.88;

Alex Mercieca subsequently sold the air space between the roof of the first floor to the middle of the roof of the second floor to Dario Arran Zampa such that once the site is developed this airspace would form the apartment internally marked with number 6 on the second floor level on the right side when looking at the block from the street, but at that time it was still numbered 41 and 43 in Triq San Ġużepp and this through a deed of sale dated 8th April, 2019, which deed is in the records of Notary Nicholas Charles Vella (here attached and marked as Doc. AM2);

That also on the 14th February, 2020, through a deed that is found in the records of Notary Carmel Martinelli (here attached and marked as Doc. AM3) Alex Mercieca sold two other contiguous airspaces to Philip Gatt and Grace Gatt, which areas when developed will be two contiguous apartments, from the middle of the roof of the maisonette and an apartment on the first floor up to the height of ten storeys and half the thickness of the eleven storeys which form part of the block de quo and subject to the groundrent of €11.88;

That the sellers that is the Grech brothers, had inherited this set of property as described above, from their father Emmanuele Grech, who bought this property before his marriage by means of a deed of emphyteusis in the records of Notary Doctor Angelo Cachia dated 20th November, 1939 (here attached and marked as Doc. AM4);

The present direct owners of this emphyteusis are unknown;

That the applicants wish to avail themselves of the option given to them by means of Article 1501 of the Civil Code and redeem this groundrent in the amount of €11.88 that is capitalised at the rate of 5% according to Law, amounts to €237.60;

The applicants are also depositing the groundrent arrears for these last five years that together they amount to €59.40.

Thus, the applicants are humbly calling upon this Honourable Court and under its authority are depositing the total amount of €297 the price of redemption of the annual and perpetual groundrent regarding the property de quo, and

de quo, u l-arretrati, liema somma għandha tiġi liberament żbankata mill-intimati illi jirriżulta illi għandhom dritt għaliha skont il-liġi wara li tiġi rilaxxata d-debtia riċevuta skont il-lLiġi.

Esponenti: Alex Mercieca, 4, Anil, Triq il-Ħawt, Is-Swieqi

Philip Gatt, 3 Sta Rita, Triq l-Imdina, Ħaż-Żebbuġ

Grace Gatt, 3 Sta Rita, Triq l-Imdina, Ħaż-Żebbuġ

Dario Arran Zampa, 38, Hail Mary, Fl. 5, Triq Edgar Ferro, Tal-Pietà

Notifika: Direttur tar-Reġistru Pubbliku, Triq il-Merkanti, Il-Belt Valletta

Kuraturi Deputati

Int għaldaqstant ordnat li twaħħal kopja uffiċjali ta' dan il-bandu fid-daħla ta' din il-Qorti Superjuri u ssejjaħ b'dan lil kull min irid jidħol bħala kuratur biex jidher fi żmien sitt ijiem f'dan ir-Reġistru u jagħmel b'nota d-dikjarazzjoni illi huwa jidħol għal dan.

Int ordnat ukoll li tgħarraf lil kull wieħed illi jekk ma jagħmilx din id-dikjarazzjoni fiż-żmien fuq mogħti, din il-Qorti tgħaddi biex tagħzel kuraturi tal-uffiċċju.

U wara li tkun għamilt dan, jew jekk tiltaqa' ma' xi xkiel fl-esekuzzjoni ta' dan il-bandu, inti għandek tgħarraf minnufih lil din il-Qorti.

Mogħti mill-Qorti Superjuri hawn fuq imsemmija bix-xhieda tal-Onor. Imħallef Francesco Depasquale, LLM (IMLI) LLD, Duttur tal-Liġi.

Illum l-1 ta' Marzu, 2022

Reġistru tal-Qrati Superjuri, illum 14 ta' April, 2023

ALEXANDRADEBATTISTA
Għar-Reġistratur, Qrati u Tribunali

Applicants: Alex Mercieca, 4, Anil, Triq il-Ħawt, Swieqi

Philip Gatt, 3, Sta Rita, Triq l-Imdina, Ħaż-Żebbuġ

Grace Gatt – 3 Sta Rita, Triq l-Imdina, Ħaż-Żebbuġ

Dario Arran Zampa, 38, Hail Mary, Fl. 5, Triq Edgar Ferro, Tal-Pietà

Notification: Director Public Registry, Triq il-Merkanti, Valletta

Deputy Curators

You are therefore ordered to affix an official copy of these banns at the entrance of this Superior Court and to summon whosoever wishes to act as curator to appear before this registry within six days and by means of a minute to submit a declaration that he wishes so to act.

You are also ordered to inform each one that if he fails to make this declaration within the stipulated time, the Court will proceed to the selection of curators of office.

And after so acting or if you should encounter any difficulty in the execution of these banns, you are to inform forthwith this Court.

Given by the Civil Court First Hall, above mentioned, with the witness of the Hon. Mr Justice Francesco Depasquale, LLM (IMLI), LLD, Doctor of Laws.

Today 1st March, 2022

Registry of the Superior Courts, today 14th April, 2023

ALEXANDRA DEBATTISTA
For the Registrar, Civil Courts and Tribunals

831

Bandu għall-Kuraturi

Repubblika ta' Malta

Lill-Marixxall tal-Qrati

B'digriet mogħti minn din il-Qorti fil-11 ta' Frar, 2022, fuq talba ta' Ethel Muscat et, ġie ordnat biex jintgħażlu kuraturi deputati biex jirrappreżentaw s-suċċessuri fit-titolu tad-direttarji oriġinali mhux magħrufa fl-atti taċ-ċedola numru 231/2022 fl-ismijiet Ethel Muscat vs Kuraturi Deputati u fl-atti l-oħra relattivi u sussegwenti:

Banns for Curators

Republic of Malta

To the Marshall of the Court

By means of a decree given by this Court on the 11th February, 2022, following a request by Ethel Muscat et, it was ordered that deputy curators be chosen to represent the successors in title of the original direct owners in the acts of the schedule of deposit number 231/2022 in the names Ethel Muscat et vs Deputy Curators and in the other relative and subsequent acts.

Permezz ta' ċedola ta' depożitu u kontestwali fidi ta' ċens numru 231/2022 ta' Ethel Muscat, mart John Muscat, bint Felix Formosa u Edith Formosa, imwielda fid-9 ta' Frar, 1923, u residenti Tas-Sliema (KI 29257M), Mary Mangion, mart Godfrey Mangion, bint John Muscat u Ethel Muscat née Formosa, imwielda San Ġiljan fit-18 ta' Diċembru, 1948, u residenti n-Naxxar (KI 1076448M), Edward Amato, miżżewweġ, bin Victor Paul Amato u Erminia Amato née Arrigo, imwieled Tas-Sliema fil-5 ta' Novembru, 1955, u residenti Naxxar (KI 720055M), Luke Muscat, miżżewweġ, bin Pierre Muscat u Felicity Muscat née Cilia, imwieled Tal-Pietà fil-15 ta' Frar, 1982, u residenti s-Swieqi (KI 116082M), John Muscat, legalment separat bin Pierre Muscat u Felicity Muscat née Cilia, imwieled l-Imtarfa fl-10 ta' Novembru, 1976, u residenti s-Swieqi (KI 536276M), Karl Muscat, bin Pierre Muscat u Felicity Muscat née Cilia, imwieled San Ġiljan fis-16 ta' Ottubru, 1978, u residenti s-Swieqi (KI 81979M), Keith Balzan, legalment separat bin Michael Balzan u Louise Balzan née Muscat imwieled Tal-Pietà fit-28 ta' Settembru, 1988, u residenti Baħar iċ-Ċagħaq, in-Naxxar (KI 449888M), Rodianne Romina Robbins, mart Peter Lee Robbins, bint Michael Balzan u Louise Balzan née Muscat, imwielda l-Ingilterra fit-22 ta' Lulju, 1977, u residenti Santa Venera (KI 224895M), Claude Muscat miżżewweġ, bin John Muscat u Ethel Muscat née Formosa, imwieled Tas-Sliema fid-19 ta' Ottubru, 1956, u residenti s-Swieqi (KI 726856M), Michael Balzan, miżżewweġ, bin Francis Balzan u Mary Balzan née Chetcuti, imwieled Tas-Sliema fis-17 ta' Novembru, 1949, u residenti s-Swieqi (KI 977049M) u Monica Zammit, mart Gerard Zammit, bint John Muscat u Ethel Muscat née Formosa, imwielda Tas-Sliema fl-10 ta' Diċembru, 1959, u residenti San Ġwann (KI 789959M) vs Kuraturi Deputati sabiex jirrappreżentaw is-suċċessuri fit-titolu ta' (a) Anthony Curmi, bin Victor u Hilda née Briffa, imwieled u ġja residenti Tas-Sliema (b) House Building Group Limited u (c) Carlotta Bonavita, xebba, bint Giuseppe u Elisabetta née Vella, imwielda Ħ'Attard u ġja residenti l-Belt Valletta, i fil-Prim'Awla tal-Qorti fis-7 ta' Frar, 2022, fejn Ethel Muscat et esponew bir-rispett:

Illi l-esponenti jippossjedu l-appartament internament immarkat bin-numru 3 tal-blokk ta' tliet appartamenti bl-isem ta' Shamrock, Palm Street, The Gardens, San Ġiljan, konfinanti mit-Tramuntana mat-triq, mil-Lvant ma' beni ta' Carmelo Ellul Sullivan jew is-suċċessuri fit-titolu u min-Nofsinhar ma' beni ta' Anthony Curmi jew is-suċċessuri fit-titolu, bil-komunjoni mal-appartament sottopost tat-taraġ u bejt kif aħjar deskritt fl-att tan-Nutar Dott. Goerge Bonello Dupuis tal-24 ta' Lulju, 1985 (Dok. A), liema appartament huwa suġġett għaċ-ċens annwu u perpetwu ta' €34.52 ossija parti miċ-ċens totali ta' €103.53 li jiggrava s-sit, kif muri fuq is-site plan hawn annessa u mmarkata Dok. B;

By means of a schedule of deposit and redemption of ground rent number 231/2022 in the names of Ethel Muscat, wife of John Muscat, daughter of Felix Formosa and Edith Formosa, born on the 9th February, 1923, and residing in Tas-Sliema (ID 29257M), Mary Mangion, wife of Godfrey Mangion, daughter of John Muscat and Ethel Muscat née Formosa, born in St Julian's on the 18th December, 1948, and residing in Naxxar (ID 1076448M), Edward Amato, married, son of Victor Paul Amato and Erminia Amato née Arrigo, born in Tas-Sliema on the 5th November 1955 and residing in Naxxar (KI 720055M), Luke Muscat, married, son of Pierre Muscat and Felicity Muscat née Cilia, born in Tal-Pietà on the 15th February, 1982, and residing in Swieqi (ID 116082M), John Muscat, legally separated, son of Pierre Muscat and Felicity Muscat née Cilia, born in Mtarfa on the 10th November, 1976, and residing in Swieqi (ID 536276M), Karl Muscat, son of Pierre Muscat and Felicity Muscat née Cilia, born in St Julian's on the 16th October, 1978, and residing in Swieqi (ID 81979M), Keith Balzan, legally seperated son of Michael Balzan and Louise Balzan née Muscat born in Tal-Pietà on the 28th September, 1988, and residing at Baħar iċ-Ċagħaq, Naxxar (ID 449888M), Rodianne Romina Robbins, wife of Peter Lee Robbins, daughter of Michael Balzan and Louise Balzan née Muscat, born in England on the 22nd July, 1977, and residing in Santa Venera (ID 224895M), Claude Muscat married, son of John Muscat and Ethel Muscat née Formosa, born in Tas-Sliema on the 19th October, 1956, and residing in Swieqi (ID 726856M), Michael Balzan, married, son of Francis Balzan and Mary Balzan née Chetcuti, born in Tas-Sliema on the 17th November, 1949, and residing in Swieqi (ID 977049M) and Monica Zammit, wife of Gerard Zammit, daughter of John Muscat and Ethel Muscat née Formosa, born in Tas-Sliema on the 10 th December, 1959, and residing in San Ġwann (ID 789959M) vs Deputy Curators to represent the successors in title of (a) Anthony Curmi, son of Victor and Hilda née Briffa, born and previously resided in Tas-Sliema (b) House Building Group Limited and (c) Carlotta Bonavita, unmarried, daughter of Giuseppe and Elisabetta née Vella, born in Ħ'Attard and previously resided in Valletta, filed in the First Hall of the Civil Court on the 7th February, 2022, the applicants Ethel Muscat et respectfully submitted:

The applicants own the apartment internally marked with number (3) of a block of three apartments with the name Shamrock, Palm Street, The Gardens, St Julian's, bounded from the north with the road, from the east with property of Carmelo Ellul Sullivan or his successors in title and from the south with property of Anthony Curmi or his successors in title, in common with the apartment underlying the stairs and roof, as better described in the records of Notary Doctor George Bonello Dupuis of the 24th July, 1985, Doc. A, which apartment is subject to the annual and perpetual groundrent of €34.52 that is part of the total groundrent of €103.53 which burdens the site, as shown on the site plan here attached and marked as Doc. B;

Illi oriġinarjament s-sit li fuqu jinsab mibni l-immobli imsemmi ġie akkwistat minn Dott. John u Dott. Joseph, aħwa Muscat mingħand Francesco Penza b'att tan-Nutar Dott. Joseph Raymond Grech tal-4 ta' Mejju, 1960, Dok. C;

Illi min-naħa tiegħu Francesco Penza akkwista s-sit mingħand Anthony Curmi b'att ta' subemfitewsi perpetwa ppubblikat min-Nutar Dott. Paul Pullicino tat-23 ta' Lulju, 1959, Dok. D;

Illi min-naħa tiegħu Anthony Curmi akkwista art akbar mingħand il-kumpanija House Building Group Limited b'att ta' subenfitewsi perpetwa ppubblikat min-Nutar Dott. Paul Pullicino tal-11 ta' April, 1959, Dok. E;

Illi min-naħa tagħha l-kumpanija House Building Group Limited akkwistat art akbar mingħand Carlotta Bonavita b'att ta' enfitewsi perpetwa ppubblikat min-Nutar Dott. Paul Pullicino tad-19 ta' Frar, 1954, Dok. F;

Illi l-esponenti jixtiequ jipprevalixxu ruħhom mill-fakultà mogħtija lilhom bl-artikolu 1501 tal-Kodici u jifdu dan l-istess ċens u illi għalhekk jammonta għal €690.40;

Illi stante li l-esponenti ma jafux minn huma s-suċċessuri fit-titolu tas-sidien oriġinali li ġew nieqsa matul iż-żmien, huwa qed jipprosegwi wkoll fil-konfront ta' kuraturi deputati.

Għaldaqstant, l-esponenti qegħdin umilment jadixxu lil din l-Onorabbli Qorti u taħt l-awtorità tagħha jgħaddu sabiex jiddepożitaw l-ammont komplessiva ta' €863 rappreżentanti kwantu għal €172.60 arretrati ta' 5 snin ċens/subċens u €690.40 prezz tal-fidi taċ-ċens/subċens gravanti l-immobbli fuq imsemmija biex jiġu mogħtija liberament lill-intimati relattivi wara li titħalla d-debita riċevuta.

Esponenti: c/o The Imperial, Triq Rodolfu, Tas-Sliema

Notifika: Direttur tar-Reġistru Pubbliku, 34, Triq l-Arċisqof, Il-Belt Valletta
Kuraturi Deputati

Int għaldaqstant ordnat li twaħħal kopja uffiċjali ta' dan il-bandu fid-daħla ta' din il-Qorti Superjuri u ssejjaħ b'dan lil kull min irid jidħol bħala kuratur biex jidher fi żmien sitt ijiem f'dan ir-Reġistru u jagħmel b'nota d-dikjarazzjoni illi huwa jidħol għal dan.

Int ordnat ukoll li tgħarraf lil kull wieħed illi jekk ma jagħmilx din id-dikjarazzjoni fiż-żmien fuq mogħti, din il-Qorti tgħaddi biex tagħzel kuraturi tal-uffiċċju.

That originally the site on which the mentioned immovable is built was acquired by Doctor John and Doctor Joseph brothers Muscat from Francesco Penza by a deed in the records of Notary Doctor Joseph Raymond Grech on the 4th May, 1960 (Doc. C);

That on his part Francesco Penza acquired the site from Anthony Curmi by means of a deed of perpetual sub emphyteusis in the records of Notary Doctor Paul Pullicino of the 23rd July, 1959, Doc. D;

That on his part Anthony Curmi acquired a larger land from the company House Building Group Limited by deed of perpetual sub emphyteusis in the records of Notary Doctor Paul Pullicino dated 11th April, 1959, Doc. E;

That on his part the company House Building Group Limited acquired a larger land from Carlotta Bonavita by deed of perpetual emphyteusis in the records of Notary Paul Pullicino of the 19th February, 1954 Dok. F;

The applicants wish to avail themselves of the option given to them by means of Article 1501 of Cap. 16 of the Laws of Malta and redeem the same groundrent which amounts to €690.40;

That the applicants do not know who the successors in title of the original owners which passed away as time went by and accordingly they are filing this application against deputy curators.

Thus, the applicants are humbly calling upon this Honourable Court and under its authority are depositing the total amount of €863 representing as for the amount of €172.60 five years groundrent/subgroundrent arrears; as for €690.40 the redemption of groundrent/subgroundrent regarding the said immovable, so that these are freely withdrawn by the relative respondents after leaving the relative receipt according to law.

Applicants: c/o the Imperial, Triq Rodolfu, Tas-Sliema

Notification: Director Public Registry, 34, Triq l-Arċisqof, Valletta
Deputy Curators

You are therefore ordered to affix an official copy of these banns at the entrance of this Superior Court and to summon whosoever wishes to act as curator to appear before this registry within six days and by means of a minute to submit a declaration that he wishes so to act.

You are also ordered to inform each one that if he fails to make this declaration within the stipulated time, the Court will proceed to the selection of curators of office.

U wara li tkun għamilt dan, jew jekk tiltaqa' ma' xi xkiel fl-esekuzzjoni ta' dan il-bandu, inti għandek tgħarraf minnufih lil din il-Qorti.

Mogħti mill-Qorti Superjuri hawn fuq imsemmija bix-xhieda tal-Onor. Imħallef Neville Camilleri, BA, LLD, MA (Fin. Serv.) Duttur tal-Liġi.

Illum 11 ta' Frar, 2022

Reġistru tal-Qrati Superjuri, illum 14 Ta' April, 2023

ALEXANDRADEBATTISTA
Għar-Reġistratur, Qrati u Tribunali

And after so acting or if you should encounter any difficulty in the execution of these banns, you are to inform forthwith this Court.

Given by the Civil Court First Hall, above mentioned, with the witness of the Hon. Mr Justice Neville Camilleri BA, LLD, MA (Fin. Serv.), Doctor of Laws.

Today 11th February, 2022

Registry of the Superior Courts, today 14th April, 2023

ALEXANDRA DEBATTISTA
For the Registrar, Civil Courts and Tribunals

832

Permezz ta' digriet mogħti fid-19 ta' Ottubru, 2022, mill-Qorti Prim'Awla, fl-atti tal-ittra uffiċjali numru 1991/2022, fl-ismijiet Reġistratur Qrati Ċivili u Tribunali vs Michael Angelo Fenech, ordnat is-segwenti pubblikazzjoni biex isservi ta' notifika fil-konfront tal-intimat a tenur tal-Artikolu 187(3) et sequitur tal-Kap. 12.

Fil-Prim'Awla tal-Qorti

Illum 12 ta' Mejju, 2022

Lil Michael Angelo Fenech ta' Dar Madliena, Tul il-Kosta, In-Naxxar

Permezz tal-preżenti r-Reġistratur, Qrati Ċivili u Tribunali ta' Qrati tal-Gustizzja, Triq ir-Repubblika, Il-Belt Valletta, jinterpellak sabiex tgħaddi u tħallas fi żmien erbat (4) ijiem min-notifika lilek ta' din l-ittra uffiċjali, is-somma ta' €120 minnek dovuta bħala drittijiet tar-Reġistru inkonnessjoni mal-kawża fl-ismijiet:

Fenech Michael Angelo vs l-Awtorità tal-Ippjanar (MCH) deċiża fis-16 ta' Marzu, 2022

Tista' wkoll tħallas online billi tidħol fis-sit (ecourts.gov.mt) u tagħżel il-ħolqa 'Ħallas id-Dritt tar-Reġistru tal-Qorti' (Pay Court Registry Fees). Fin-nuqqas il-mittent jirriżerva li jipproċedi kontrik ulterjorment skont il-liġi.

Tant biex tagħraf timxi

Bl-ispejjeż

Reġistru tal-Qrati tal-Superjuri, illum 14 ta' April, 2023

ALEXANDRA DEBATTISTA
Għar-Reġistratur tal-Qrati Ċivili u Tribunali

By means of a decree of the 19th October, 2022, given by the Civil Court First Hall in the records of judicial letter number 1991/2022, in the names Registrar of Civil Courts and Tribunals vs Michael Angelo Fenech, the following publication was ordered for the purpose of effecting service on the respondent in terms of Article 187(3) et sequitur Cap. 12.

In the First Hall of the Civil Court

Today 12th May, 2022

To Michael Angelo Fenech of Dar Madliena, Tul il-Kosta, Naxxar

By the present the Registrar of Civil Courts and Tribunals of Law Courts, Republic Street, Valletta, solicits you so that within four days from the notification of this judicial letter you pay the sum of €120.00 due by you as Registry fees in connection with the law suit in the names:

Fenech Michael Angelo vs l-Awtorità tal-Ippjanar (MCH) decided on the 16th March 2022

You can also pay online by accessing the website (ecourts.gov.mt) and choose the link 'Ħallas id-Dritt tar-Reġistru tal-Qorti' (Pay Court Registry Fees).In default the applicant reserves the right to proceed further against you according to law.

So much for your own guidance

With costs

Registry of the Superior Courts today 14th April, 2023

ALEXANDRA DEBATTISTA
For the Registrar, Civil Courts and Tribunals

833

Permezz ta' digriet mogħti fis-27 ta' Marzu, 2023, mill-Qorti Prim'Awla, fl-atti tal-ittra uffiċjali numru 4779/2022, fl-ismijiet Dr Reuben Farrugia et vs Sebastiano Guccione et, ordnat is-segwenti pubblikazzjoni biex isservi ta' notifika a tenur tal-Artikolu 187(3) et sequitur tal-Kap. 12 fil-konfront ta' Sebastiano Guccione bħala company secretary tas-soċjetà International Plastering Co. Ltd

Fil-Prim'Awla tal-Qorti

Illum 10 ta' Novembru, 2022

Lil Sebastiano Guccione (KI 17139A) ta' Edera, Triq Tal-Ibraġ, Tal-Ibraġ, Is-Swieqi
Rita Guccione (KI 429672M) ta' Edera, Triq Tal-Ibraġ, Tal-Ibraġ, Is-Swieqi
International Plastering Company Limited (C16824) ta' Edera, Triq Tal-Ibraġ, Tal-Ibraġ, Is-Swieqi

Permezz tal-preżenti l-Avukat Dott.r Reuben Farrugia (KI 248072M) u l-Prokuratur Legali Nicholette Aquilina ta' 45/5, Triq id-Dejqa, Il-Belt Valletta, jinterpellawkom sabiex fi żmien jumejn mid-data tan-notifika ta' din l-ittra uffiċjali intom tħallsu s-somma ta' €1484.66 (inkluż t-taxxa fuq il-valur miżjud) rappreżentanti ammont dovut bħala drittijiet professjonali u spejjeż inkonnessjoni mal-kawża fl-ismijiet Sebastiano Guccione et vs Meli Bugeja Trading Limited et (Rik. numru 937/15), liema kawża marret deżerta quddiem l-Onorabbli Qorti tal-Appell fl-4 ta' Novembru, 2021, u dan kif debitament intaxxati mir-Reġistratur tal-Qorti kif jirrizulta mit-Taxxa Uffiċjali hawn annessa.

F'każ li intom tonqsu milli tħallsu s-somma fuq indikata fiż-żmien lilkom prefiss sejrin jiġu istitwiti proċeuri ulterjuri kontra tagħkom mingħajr preavviż ieħor.

Din l-ittra uffiċjali qed tintbagħat ukoll għal finijiet tal-Artikolu 64 tal-Kap. 12 tal-Liġijiet ta' Malta.

Bl-ispejjeż u bl-imgħax skont il-liġi

Notifika:Sebastiano Guccione bħala company secretary tas-soċjetà International Plastering Co. Ltd ta' Edera Triq Tal-Ibraġ, Tal-Ibraġ, Is-Swieqi

Reġistru tal-Qrati tal-Superjuri, illum 14 ta' April, 2023

ALEXANDRA DEBATTISTA
Għar-Reġistratur tal-Qrati Ċivili u Tribunali

By means of a decree of the 27th March, 2023, of the Civil Court First Hall in the records of judicial letter number 4779/2022, in the names Dr Reuben Farrugia et vs Sebastiano Guccione et, the following publication was ordered for the purpose of effecting service on Sebastiano Guccione as company secretary of the company International Plastering Co. Ltd in terms of Article 187(3) et sequitur of Cap. 12.

In the First Hall of the Civil Court

Today 10th November, 2022

To Sebastiano Guccione (ID 17139A) of Edera, Triq Tal-Ibraġ, Tal-Ibraġ, Swieqi
Rita Guccione (ID 429672M) of Edera, Triq Tal-Ibraġ, Tal-Ibraġ, Swieqi
International Plastering Company Limited (C16824) of Edera, Triq Tal-Ibraġ, Tal-Ibraġ, Swieqi

By the present Advocate Doctor Reuben Farrugia (Id 248072M) and Legal Procurator Nicholette Aquilina of 45/5 Triq id-Dejqa, Valletta, solicit you so that within two days from the date of notification of this letter you pay the amount of €1484.66 (including the value added tax), representing the amount due as professional fees and costs in connection with the case in the names Sebastiano Guccione et vs Meli Bugeja Trading Limited et (Application number 937/15), which case was deserted before the Honourable Court of Appeal on the 4th November, 2021, and this as duly taxed by the Registrar of Courts as results from the official taxed bill of costs here attached.

In case you fail to pay the amount due within the time given further procedures will be filed against you without further notice.

This judicial letter is also sent for the purpose of Article 64 of Cap. 12 of the Laws of Malta.

With costs and interest according to law

Notification: Sebastiano Guccione as company secretary of the company International Plastering Co. Ltd of Edera, Triq Tal-Ibraġ, Tal-Ibraġ, Swieqi

Registry of the Superior Courts today 14th April, 2023

ALEXANDRA DEBATTISTA
For the Registrar, Civil Courts and Tribunals

834

Ikun jaf kulħadd illi permezz ta' digriet mogħti fid-19 ta' Jannar, 2023, mogħti mill-Qorti tal-Maġistrati (Għawdex),

It is hereby notified that by virtue of a decree given on the 19th January 2023 given by the Court of Magistrates (Gozo),

Ġuriżdizzjoni Superjuri, Sezzjoni Ġenerali, fl-atti tar-rikors maħluf numru 27/2022 fl-ismijiet 'Monica Zammit nomine et versus Rita Bone et' ippreżentat fir-Reġistru tal-istess Qorti fl-1 ta' Marzu, 2022, ġiet ordnata l-pubblikazzjoni tal-istess rikors maħluf, hawn taħt riprodott, u dan sabiex iservi ta' notifika fil-konfront tal-intimata Vanessa Deguara ta' 9, Triq Santa Luċija, Sqaq numru 9, In-Naxxar, Malta, u dan ai termini tal-artiklu 187(3) tal-Kap. 12 tal-Liġijiet ta' Malta.

Fil-Qorti tal-Maġistrati (Għawdex), Ġuriżdizzjoni Superjuri, Sezzjoni Ġenerali

Min jirċievi dan ir-rikors ġuramentat kontra tiegħu għandu jippreżenta r-risposta ġuramentata tiegħu fi żmien (20) jum mid-data tan-notifika lilu ta' dan ir-rikors ġuramentat, u ċjoè mid-data meta jirċevih. Jekk ma tiġix preżentata r-risposta ġuramentata bil-miktub kif trid il-liġi saż-żmien hawn imsemmi, il-Qorti tgħaddi biex tagħti deċiżjoni skont il-liġi.

Huwa fl-interess ta' min jirċievi dan ir-rikors ġuramentat li jmur jkellem avukat bla dewmien sabiex il-Qorti tisma' x'għandu xi jgħid fil-kawża.

Rikors maħluf numru 27/2022 (BS)

Monica Zammit, bil-karta tal-identità numru 102373M għan-nom u fl-interess ta' Emmanuel Zammit bil-karta tal-identità numru 82250G u Giovanna sive Jane Zammit bil-karta tal-identità numru 836547M kif debitament awtorizzata, Stonehaven, Triq l-Isqof Mikiel Molina, Għarb Għawdex

vs

Rita Bone bil-karta tal-identità numru 7258M,'Dar Pietru,' Trejqet il-Ħamri Għajnsielem Għawdex;

Giorgia sive Joan Mizzi bil-karta tal-identità numru 283856M, 'La Vita,' Triq il-Buganvilla, Tal-Ibraġ, Is-Swieqi, Malta;

Anthony Mizzi bil-karta tal-identità numru 779854M, 369, Vargas, Triq il-Palmi, il-Mellieħa, Malta;

Mario Mizzi bil-karta tal-identità numru 30964M, 6, Qawra Sun Court, Flat 11, Triq Nicola Ardoino San Pawl il-Baħar, Malta;

Paul Mizzi bil-karta tal-identità numru 18866M, 'L-Għorfa' , Triq il-Għajn, Ħad-Dingli, Malta;

Vanessa Mizzi bħala l-eredi preżunta tal-mejjet missierha Carmel Mizzi bil-karta tal-identità numru 652151M, 4, Triq l-Imtieħen, Il-Belt Valletta, Malta; u

Superior Jurisdiction, General Section, in the acts of sworn application number 27/2022 in names "Monica Zammit nomine et versus Rita Bone et" presented in the Registry of the same Court on 1st March 2022, the publication of the same sworn application, herein reproduced, was ordered, and this in order to serve as a notification regarding the respondent Vanessa Deguara of 9, Triq Santa Lucija, Alley number 9, Naxxar, Malta, and this is in terms of article 187(3) of Cap. 12 of the Laws of Malta.

In the Court of Magistrates (Gozo), Superior Jurisdiction, General Section

Whoever receives this sworn application against him must present his sworn reply within twenty (20) days from the date of notification of this sworn application, and namely from the date when he receives it. If the written sworn reply is not presented as required by law by the time herein mentioned, the Court will proceed to give the decision according to the law.

Therefore, it is in the interest of the person who receives this sworn application to approach a lawyer without delay so that the Court can hear what he has to say in the case.

Sworn application number 27/2022 (BS)

Monica Zammit, holder of identity card number 102373M on behalf and in the interest of Emmanuel Zammit holder of identity card number 82250G and Giovanna sive Jane Zammit holder of identity card number 836547M as duly authoried, Stonehaven, Triq l-Isqof Mikiel Molina, Għarb Gozo

vs

Rita Bone holder of identity card number 7258M, 'Dar Pietru,' Trejqet il-Ħamri Għajnsielem, Gozo;

Giorgia sive Joan Mizzi holder of identity card number 283856M, 'La Vita,' Triq il-Buganvilla, Tal-Ibraġ, Swieqi Malta;

Anthony Mizzi holder of identity card number 779854M, 369, Vargas, Triq il- Palmi, Mellieħa Malta;

Mario Mizzi holder of identity card number 30964M, 6, Qawra Sun Court, Flat 11, Triq Nicola Ardoino St Paul's Bay, Malta;

Paul Mizzi holder of identity card number 18866M, 'L-Għorfa' , Triq il-Għajn, Ħad-Dingli, Malta;

Vanessa Mizzi as the presumed heir of her late father Carmel Mizzi holder of identity card number 652151M, 4, Triq l-Imtieħen, Valletta, Malta; and

għall-kull bon fini Kuratur Deputat li jirrappreżenta l-wirt battal tal-mejjet Carmel Mizzi bil-karta tal-identità numru 652151M.

Rikors ġuramentat ta' Monica Zammit 102373M ta' Stonehaven, Triq l-Isqof Mikiel Molina, L-Għarb, Għawdex, għan-nom u f'isem Emmanuel Zammit bil-karta tal-identità numru 82250G, u Giovanna sive Jane Zammit bil-karta tal-identità numru 836547M ta' 'Free Spirit,' Triq Anton Mallia, Ir-Rabat, Għawdex, kif debitament awtorizzata,

Tesponi bir-rispett u bil-ġurament tagħha Monica Zammit tikkonferma:

1. Illi l-attriċi nomine daħlet f'konvenju mal-konvenuti kollha kemm huma ħlief Vanessa Mizzi stante li missierha Carmel Mizzi kien ħaj u għalhekk iffirma hu, fis-sebgħa u għoxrin (27) ta' Mejju tas-sena elfejn u wieħed u għoxrin (2021) (kopja annessa Dok. AF1), fejn il-konvenuti wiegħdu li jbigħu lill-attriċi nomine l-maisonette mingħajr l-arja tiegħu sitwat fl-ewwel sular b'bieb separat bin-numru tnejn u tletin (32) fi Triq il-Madonna ta' Fatima, In-Nadur, Għawdex, liema maisonette jifforma parti minn blokk ta' tliet appartamenti b'entrata komuni flimkien ma' garaxx li jinsab fis-sular tat-triq mingħajr numru u aċċessibbli minn Triq il-Madonna ta' Lourdes, in-Nadur, Għawdex, liberu u frank u bid-drittijiet u pertinenzi tiegħu, kif aħjar murija fuq il-pjanta annessa mal-istess konvenju bil-mobbli kollha ta' ġo fih għall-prezz bonarjament miftiehem ta' erba' mitt elf ewro (€400,000), rappreżentanti in kwantu tliet mija u tmenin elf ewro (€380,000) il-prezz tal-immobbli, u għoxrin elf ewro (€20,000) il-prezz tal-mobbli sitwati fl-istess maisonette, li minnhom is-somma ta' erbgħin elf ewro (€40,000) ġiet depożitata man-Nutar Dott. Josette Spiteri Cauchi akkont tal-prezz u dan skont it-terminu u kundizzjonijiet hemm miftiehma, liema konvenju ġie debitament reġistrat bin-numru PS20215598 (Dokument AF2) u konsegwentement imġedded fid-disgħa u għoxrin (29) ta' Novembru elfejn wieħed u għoxrin (2021) Dok. AF3, liema estensjoni wkoll ġiet debitament reġistrata bin-numru PS202125598 Dok. AF4;

2. Illi insegwitu għall-iffirmar ta' dan il-konvenju, kienu irriżultaw diversi problemi li kellhom jiġu sanati mill-konvenuti sabiex jikkonformaw mal-konvenju, iżda safejn taf l-attriċi dawn il-problemi ma ġewx sanati sal-lum u ċjoè:

a. Il-proprjetà hija suġġetta għal ipoteka speċjali favur il-Lombard Bank plc inkwantu is-sehem ta' wieħed minn tnax (1/12) indiviżi appartenenti lil Charles Mizzi, H/20879/2018, liema ipoteka hija addizzjonali għall-ipoteka ġenerali numru għoxrin elf erba' mija u sebgħa tas-sena elfejn u erbgħa (20407/2004) kopja tal-ipoteka annessa Dok. AF5,

for all good intents and purposes Deputy Curator to represent the vacant inheritance of the deceased Carmel Mizzi holder of identity card number 652151M.

Sworn application by Monica Zammit 102373M of Stonehaven, Triq l-Isqof Mikiel Molina, Għarb, Gozo, for and on behalf of Emmanuel Zammit holder of identity card number 82250G and Giovanna sive Jane Zammit holder of identity card number 836547M of 'Free Spirit,' Triq Anton Victoria, Gozo,

Respectfully state and on oath, Monica Zammit confirms:

1. That the plaintiff nomine entered into a promise of sale agreement with all the defendants except Vanessa Mizzi, given that her father Carmel Mizzi was still alive and therefore he signed it himself, on the twenty-seventh (27th) of May of the year two thousand and twenty-one (2021) (copy attached Doc. AF1), wherein the defendants promised to sell to the plaintiff nomine the maisonette without its airspace, situated on the first floor with a separate door at number thirty-two (32) in Triq il-Madonna ta' Fatima, Nadur, Gozo, which maisonette forms part of a block of three apartments with a common entrance together with a garage situated on street level, without number, and accessible from Triq il-Madonna ta' Lourdes, Nadur, Gozo, free and unencumbered, and with its rights and appurtenances, and as better shown on the plan attached to the same promise of sale agreement, with all the furniture inside it for the mutually agreed price of four hundred thousand euro (€400,000), this being as to three hundred and eighty thousand euro (€380,000) the price of the property, and twenty thousand euro (€20,000) being the price of the furniture found inside the said maisonette, of which the sum of forty thousand euro (€40,000) was deposited with Notary Dr Josette Spiteri Cauchi, on account of the price and this according to the terms and conditions agreed therein, which promise of sale agreement was duly registered with the number PS20215598 (Doc. AF2) and consequently renewed on the twenty-ninth (29th) of November two thousand and twenty-one (2021) Doc. AF3, which extension was also duly registered with the number PS202125598 Doc. AF4;

2. That following the signing of this promise of sale agreement, several problems had arisen that had to be rectified by the defendants in order to comply with the promise of sale agreement, but as far as the plaintiff is aware these problems have not until today been rectified and namely:

a. The property is subject to a special hypothec in favour of Lombard Bank plc in respect of the undivided share of one of twelve (1/12) belonging to Charles Mizzi, H/20879/2018, which hypothec is additional to the general hypothec number twenty thousand four hundred and seven of the year two thousand and four (20407/2004) copy of the hypothec attached . AF5,

b. Illi l-imsemmi Charles Mizzi miet ftit qabel ma ġie ippubblikat il-kuntratt u sabiex l-intimata Vannessa Mizzi bħala l-eredi preżunta trid tiddikjara jekk hijiex se taċċetta l-wirt tal-mejjet Charles Mizzi sew in toto jew inkella bil-benefiċċju tal-inventarju jew altrimenti hijiex ser tirrinunzja għal-wirt,

c. Illi l-proprjetà li tinsab f'żona tar-reġistrazzjoni mar-Reġistru tal-Artijiet ma hix regolarment irreġistrata stante li hemm xi passaġġi li għal xi raġuni ma ġewx indikati,

d. Illi it-trasferiment causa mortis ma ġiex debitament iddenunzjat u ppubblikat mill-vendituri kollha, inkwantu is-sehem derivanti mill-mejjet missierhom;

3. Illi l-attriċi nomine se tippreżenta l-provi kollha relattivi u turi dawn il-pendenzi u dak li hemm bżonn bħala spejjeż sabiex dawn il-pendenzi jiġu sanati sabiex ikun jista' jsir il-kuntratt relattiv;

4. Illi dawn huma kollha affarijiet li kellhom jiġu sanati mill-konvenuti skont il-konvenju, inter alia fejn il-proprjetà għandha tinbiegħ libera minn kull litigazzjoni u libera minn kull debitu jew dejn u bit-titolu tajjeb kif del resto jirriżulta mil-konvenju;

5. Illi l-konvenuti jkunu ġew ħarġu diversi drabi dwar il-problemi fuq imsemmija, u minkejja li kienu qalu lill-attriċi li kienu se jiġu sanati, sal-lum jidher li dan ma sarx;

6. Illi l-konvenju kif imġedded kien se jiskadi fl-aħħar ta' Jannar tas-sena kurrenti;

7. Illi stante li l-imsemmija affarijiet kienu għadhom ma ġewx sanati daparti tal-konvenuti, l-attriċi nomine kienet talbet lill-konvenuti sabiex jiġi estiż il-konvenju;

8. Illi minkejja dan, il-konvenuti naqsu milli jersqu, u hekk l-attriċi ppreżentat ittra uffiċjali fl-ismijiet 'Angele Formosa nomine vs Rita Bone et' (ittra numru 55/2022) fil-Qorti tal-Maġistrati, Għawdex, Ġuriżdizzjoni Superjuri, Sezzjoni Ġenerali, kopja annessa Dok. AF, fejn il-konvenuti ġew interpellati sabiex jidhru fuq il-kuntratt ta' trasferiment opportun;

9. Illi minkejja dan, il-konvenuti baqgħu għal kollox inadempjenti;

10. Illi għalhekk kellha ssir il-kawża odjerna b'dana illi jekk il-Qorti ma tawtorizzax il-pubblikazzjoni tal-kuntratt qabel Ġunju tas-sena kurrenti l-attriċi nomine se tinkorri taxxa (stamp duty) b'rata aktar superjuri minn dik li qed tibbenefika minnha u ċjoè se jkollha bir-rata ta' tnejn fil-

b. That the said Charles Mizzi died shortly before the contract was published and therefore the respondent Vanessa Mizzi as the presumed heir must declare whether she will accept the inheritance of the deceased Charles Mizzi's properly in toto or otherwise with the benefit of the inventory or otherwise if she is going to renounce the same inheritance,

c. That the property which situated in a registration area with the Land Registry is not regularly registered as there are some passages which for some reason have not been indicated,

d. That the transfer causa mortis was not duly drawn up and published by all the vendors in terms of the share deriving from their late father;

3. That the plaintiff nomine will present all the relative proofs in order to show these pendencies and what is néeded as costs so that these pendencies are remedied so that the relative contract can be published;

4. That these are all matters that should have been remedied by the defendants according to the promise of sale agreement inter alia whereas the property is to be sold free from any litigation and free from any debt or loans and with good title as actually results from the promise of sale agreement;

5. That the defendants were informed several times about the problems mentioned above, and although they had told the plaintiff nomine that they would be rectified, until today it seems that this has not been done;

6. That the promise of sale agreement as renewed would expire at the end of January of the current year;

7. Since the said matters had not yet been rectified on the part of the defendants, the plaintiff nomine had asked the defendants to extend the promise of sale agreement;

8. That despite this, the defendants defaulted, and therefore the plaintiff presented a judicial letter in the names 'Angele Formosa nomine vs Rita Bone et' (letter number 55/2022) in the Court of Magistrates (Gozo), Superior Jurisdiction, General Section, copy attached Doc AF6, where the defendants were called upon to appear on the relative deed of transfer;

9. That despite this, the defendants remained completely in default;

10. That therefore the present case had to be instituted with the understanding that if the Court does not authorize the publication of the contract before June of the current year the plaintiff nomine will incur a tax (stamp duty) at a higher rate than the one she was benefitting from and therefore she

mija (2%) u mhux ta' kull punt ħamsa fil-mija (1.5%) kif previst;

11. Illi l-konvenju kien iffirmat Għawdex u l-eventwali kuntratt kien dejjem mifhum u fil-fatt kellu jsir Għawdex u għaldaqstant ai termini tal-artiklu 770 tal-Kap. 12, fil-fehma umli tal-attriċi hija din il-Qorti Onorabbli li għandha l-Ġuriżdizzjoni li tisma' dan il-każ.

Għaldaqstant, jgħidu l-konvenuti prevja kwalsijasi dikjarazzjoni neċessarja u opportuna, il-għaliex din l-Onorabbli Qorti m'għandhiex taqta' u tiddeċiedi billi:

1. Tordna lill-konvenuti sabiex jersqu għall-kuntratt notarili appożitu sabiex isir it-trasferiment tal-maisonette mingħajr l-arja tiegħu sitwat fl-ewwel sular b'bieb separat bin-numru tnejn u tletin (32) fi Triq il-Madonna ta' Fatima, in-Nadur, Għawdex, liema maisonette jifforma parti minn blokk ta' tliet appartamenti b'entrata komuni flimkien ma' garaxx li jkun hemm fis-sular tat-triq mingħajr numru u aċċessibbli minn Triq il-Madonna ta' Lourdes, in-Nadur, Għawdex, liberu u frank u bid-drittijiet u pertinenzi tiegħu, inkluż f'dan il-bejgħ il-mobbli ta' ġo fih u dan kollu ai termini tal-konvenju, u dan fi żmien qasir u perentorju iffissat minn din l-Onorabbli Qorti, u dan prevja li jiġu issanati l-pendenzi msemmija fit-talbiet li jsegwu;

2. Tordna lill-konvenuti sabiex jieħdu dawk il-passi kollha neċessarji u opportuni sabiex l-ipoteka speċjali favur il-Lombard Bank plc reġistrat bin-nota ta' insinwa H 20879/2018 tiġi kanċellata a spejjeż tagħhom, jew min minnhom u finnuqqas li l-konvenuti jagħmlu l-istess entro terminu qasir u perentorju stabbilit minn din il-Qorti, tawtorizza lill-atturi jagħmlu dan a spejjeż tal-konvenuti, jew min minnhom, u jnaqqas l-ispejjeż relattivi mill-prezz tal-bejgħ;

3. Tordna li jiġu ppubblikati d-dikjarazzjoni tat-trasferiment causa mortis relattivi qabel il-kuntratt a spejjeż ta' dawk il-vendituri li ma ddikjarawx s-sehem spettanti lilhom;

4. Tordna li d-debita korrezzjoni jew reġistrati tal-fond mertu tal-konvenju jiġi regolarment irreġistrat fir-Reġistru tal-Artijiet u dan stante illi l-proġett tinsab f'żona tar-reġistrazzjoni mar-Reġistru tal-Artijiet u sal-lum ma hix regolarment irreġistrata;

5. Taħtar lin-Nutar Dott. Josette Spiteri Cauchi sabiex tippubblika l-att relattiv ta' trasferiment tal-propjetà mertu ta' din il-kawża;

6. Taħtar kuraturi deputati sabiex jidhru għall-eventwali kontumaċi fuq il-kuntratt ta' trasferiment inkwistjoni fuq kwalunkwe atti relattivi inkluż dawk kollha relatati

would have to pay at the rate of two percent (2%) as opposed to one point five percent (1.5%) as was planned;

11. That the promise of sale agreement was signed in Gozo and the eventual contract was always understood and in fact had to be published in Gozo and therefore in terms of article 770 of Cap. 12, in the humble opinion of the plaintiff it is this Honourable Court that has the jurisdiction to hear this case.

Therefore, the defendants must state, prior to any necessary and opportune declaration, why this Honourable Court should not determine and decide to:

1. Order the defendants to appear on the notarial deed in order to carry out the transfer of the maisonette without its airspace situated on the first floor with a separate door at number thirty-two (32) in Triq il-Madonna ta' Fatima, Nadur, Gozo, which maisonette forms part of a block of three apartments with a common entrance together with a garage situated on the first floor of the street without number and accessible from Triq il-Madonna ta' Lourdes, Nadur, Gozo, free and unencumbered and with its rights and appurtenances, included in this sale together the movable objects found inside it, and all this under the terms of the promise of sale agreement, and this within a short and peremptory time fixed by this Honourable Court, and this provided that the issues mentioned in the pleas that follow are rectified;

2. Order the defendants to take all the necessary and appropriate steps so that the special hypothec in favour of Lombard Bank plc registered with the Public Registry note H 20879/2018, be cancelled at their expense, or any of them, and failing that, that the defendants do the same within a short and peremptory term established by this Court, authorises the plaintiff to do so at the expense of the defendants, or any of them, and deduct the relative costs from the sale price;

3. Order the publication of the deed of the transfer causa mortis prior to the contract, at the cost of those vendors who did not declare the share due to them;

4. Order that the relative correction or registration of the premises object of the promise of sale agreement is regularly registered in the Land Registry and this provided that the property which is located in a registration area with the Land Registry and to date has not been regularly registered;

5. Appoint Notary Dr Josette Spiteri Cauchi to publish the relative deed of transfer of the property merit of this case;

6. Appoint deputy curators to appear for the eventual defaulters on the deed of transfer in question and on any relative acts including all those related to the registration of

mar-reġistrazzjoni tal-art mar-Reġistru tal-Art u mal-pubblikazzjoni tad-dikjarazzjoni causa mortis b'dan illi kwalunkwe taxxi u spejjeż dovuti in konnessjoni mal-istess ikunu a spejjeż ta' dak il-venditur li huwa sal-ġurnata tal-kuntratt relattiv f'pożizzjoni irregolari.

Bl-ispejjeż kollha jinkludu dawn tal-ittra uffiċjali 55/2022 kontra l-konvenuti li huma minn issa inġunti għas-subizzjoni u bir-riżerva għal kull azzjoni ta' danni spettanti lilhom.

L-Av. Angele Formosa

Dan ir-rikors maħluf huwa differit għas-smigħ għas-seduta tad-19 ta' April, 2023, fit-8.00 a.m., fil-Qorti ta' Għawdex, Misraħ il-Katidral, Ir-Rabat, Għawdex

Reġistru tal-Qorti tal-Maġistrati (Għawdex)

Illum 13 ta' April, 2023

MARGARET DE BATTISTA
Assistent Reġistratur, għar-Reġistratur, Qrati u Tribunali (Għawdex)

the land with the Land Registry and the publication of the declaration of transfer cause mortis provided that any taxes and expenses due in connection with the same will be at the expense of that vendor who is until the day of the relative contract in an irregular position.

With all the costs including those of the judicial letter 55/2022 against the defendants who are from now on summoned for their oath and with the right for any action for damages for which they are liable.

Adv. Angele Formosa

This sworn application is set for hearing for the sitting of the 19th of April, 2023, at 8.00 a.m., at the Gozo Court, Cathedral Square, Victoria, Gozo

Registry of the Court of Magistrates (Gozo)

Today the 13th of April, 2023

MARGARET DE BATTISTA
Assistant Registrar, for the Registrar, Gozo Courts and Tribunals

835

Permezz ta' digriet mogħti mill-Qorti tal-Maġistrati (Malta) fl-24 ta' Ottubru, 2022, fl-atti tal-kawża numru 153/2022MLF fl-ismijiet Stephen Tabone et vs Charles Casha et, ġiet ordnata is-segwenti pubblikazzjoni biex isservi ta' notifika fil-kontront tal-intimat Charles Casha a tenur tal-Artikolu 187(3) et sequitur tal-Kodiċi ta' Organizzazzjoni u Proċedura Ċivili (Kap. 12).

Permezz ta' Rikors ppreżentat fil-Qorti tal-Maġistrati (Malta) fl-ismijiet Stephen Tabone (KI 391265M) u Antonia Tabone (KI 080867M) vs Charles Casha (KI 457468M) u s-sieħba Lucienne Portelli (KI 031378M), fit-22 ta' Lulju, 2022, fejn ir-rikorrenti Stephen (KI 391265M) u Antonia Tabone (KI 080867M) esponew bir-rispett:

Illi permezz tas-sentenza (kopja ta' liema qed tiġi hawn annessa u mmarkata Dok. A) fl-ismijiet premessi datata 11 ta' Ottubru, 2010, mogħtija mit-Tribunal għal Talbiet Żgħar, l-esponenti ġew kanonizzati kredituri tal-intimati Charles Casha u Lucienne Portelli fis-somma ta' €1996.25 apparti l-imgħaxijiet dovuti sal-pagament effettiv u l-ispejjeż ġudizzjarji u ekstraġudizzjarji kollha, inkluż dawk tal-mandat ta' sekwestru numru 3553/09;

Illi l-konvenuti ma ħallsu xejn minn l-ammont minnhom dovut;

Illi l-esponenti jixtiequ jesegwixxu s-sentenza fuq l-ammont lilhom dovut;

By means of a decree given by the Court of Magistrates (Malta) on the 24th October, 2022, in the acts of the Notice no 153/2022MLF in the names Stephen Tabone et vs Charles Casha et, the following publication was ordered for the purpose of effecting service on the respondent, Charles Casha in terms of Article 187(3) et sequitur of the Code of Organisation and Civil Procedure (Cap.12).

By means of an Application, filed, in the Court of Magistrates (Malta), in the names Stephen Tabone (ID 391265M) and Antonia Tabone (ID 080867M) vs Charles Casha (ID 457468M0 and his partner Lucienne Portelli (ID 031378M) on the 22nd July, 2022, the applicants Stephen (ID 391265M) and Antonia Tabone (ID 080867M) respectfully pleaded:

That by means of a judgement (copy of which is here attached and marked as Doc. A) in the above mentioned names dated 11th October, 2010, given by the Small Claims Tribunal, the applicants were declared creditors of the respondents Charles Casha and Lucienne Portelli in the amount of €1996.25 apart from the interest due till the date of effective payment and the judicial and extra judicial costs, including those of the garnishee order number 3553/09;

The respondents did not pay anything from the amount due by them;

The applicants wish the execute the judgement on the amount due to them;

Illi għaddew aktar minn għaxar (10) snin mid-data tas-sentenza surreferita u għalhekk kellha ssir il-proċedura odjerna a tenur tal-artikolu 258 tal-Kap. 12 sabiex l-istess sentenza tiġi reża esegwibbli mill-gdid;

Illi ai termini tal-Artikolu 10(4) tal-Kap. 380 tal-Liġijiet ta' Malta, l-esekuzzjoni tas-sentenza odjerna għandha ssir minn din il-Qorti bħallikieku d-deċiżjoni in diżamina kienet sentenza tal-istess Qorti;

Għaldaqstant, ir-rikorrenti jitolbu bir-rispett lil din il-Qorti sabiex a tenur tal-artikolu 258 tal-Kap. 12 jordna l-esekuzzjoni mill-ġdid tas-sentenza fl-ismijiet Stephen Tabone (KI 391265M) u Antonia Tabone (KI 080867M) vs Charles Casha (KI 457468M) u s-sieħba Lucienne Portelli (KI 031378M) (Talba numru 998/2009) datata 11 ta'Ottubru, 2010.

Bl-ispejjeż

Fil-Qorti tal-Maġistrati (Malta)

Magistrat: Dott. Marseann Farrugia, LLD

Il-Qorti,

Rat ir-rikors ġuramentat ta' Stephen Tabone et tat-22 ta' Lulju, 2022,

Tordna n-notifika tal-istess rikors liz-żewġ intimati li għandhom għoxrin (20) gurnata zmien min-notifika għar-risposta.

Illum 5 ta' Awwissu, 2022

Notifika: Charles Casha, 32, Chamberlain, Triq Sant'Antnin, L-Imsida

Reġistru tal-Qorti tal-Maġistrati (Malta), illum 14 ta' April, 2023

ALEXANDRA DEBATTISTA
Għar-Reġistratur, Qrati Ċivili u Tribunali

Since more than ten (10) years have passed from the judgement above mentioned, this procedure in terms of Article 258 of Cap. 12 had to be done to render the judgment executable once again;

That in terms of Article 10(4) of Cap. 380 of the Laws of Malta, the execution of the said judgement had to be done in this Court as if the decision in question was a judgement by this same Court;

Thus, the applicants request with respect this Honourable Court so that in terms of Article 258 of Cap. 12, it orders the execution of the judgement once again in the names Stephen Tabone (ID 391265M) and Antonia Tabone (ID 08086M) vs Charles Casha (ID 457468M) and his partner Lucienne Portelli (ID 031378M) (Notice Number 998/2009) dated 11th October, 2010.

With costs

In the Court of Magistrates (Malta)

Magistrate: Dr Marseanne Farrugia, LLD

The Court,

Saw the sworn application of Stephen Tabone et of the 22nd July, 2022,

Orders the notification of the same application to both respondents who have twenty (20) days from the day of notification to reply.

Today 5th August, 2022

Notification; Charles Casha, 32, Chamberlain, Triq Sant'Antnin, Msida

Registry of the Courts of Magistrates (Malta), today 14th April, 2023

ALEXANDRA DEBATTISTA
For the Registrar, Civil Courts and Tribunals

836

Bandu għall-Kuraturi

Repubblika ta' Malta

Lill-Marixxall tal-Qrati

B'digriet mogħti minn din il-Qorti fid-19 ta' Lulju, 2022, fuq talba ta' James Attard ġie ordnat biex jintgħażlu kuraturi deputati biex jirrappreżentaw lid-direttarji incerti fl-atti taċ-

Banns for Curators

Republic of Malta

To the Marshall of the Court

By means of a decree given by this Court on the 19th July, 2022, following a request by James Attard it was ordered that deputy curators be chosen to represent the uncertain

ċedola numru 1323/2022 fl-ismijiet James Attard vs Kuraturi Deputati u fl-atti l-oħra relattivi u sussegwenti.

Permezz ta' ċedola ta' depożitu u kontestwali fidi ta' ċens u subċens numru 1323/2022 ta' James Attard (KI 166289M), Perit miżżewweġ, bin John u Josianne née Azzopardi, imwieled Tal-Pietà u residenti Birkirkara vs Kuraturi Deputati sabiex jirrappreżentaw lid-direttarji inċerti, ippreżentata fil-Prim'Awla tal-Qorti fit-12 ta' Lulju, 2022, fejn James Attard (KI 166289M) espona bir-rispett:

Illi l-esponenti huwa s-sid tal-proprjetà numru 109, Belfast, Triq Dun Gejtanu Mannarino, Birkirkara (il-fond) liema proprjetà hija dik immarkata fl-annessa pjanta tar-Reġistru tal-Artijiet immarkata Dok. JA1;

Illi l-esponent akkwista din il-proprjetà permezz ta' kuntratt ippubblikat fl-atti tan-Nutar Joseph Tabone fid-29 ta' Mejju, 2017, li kopja tiegħu qiegħda tiġi hawn annessa u mmarkata Dok. JA 2;

Illi jirriżulta minn riċerki magħmula reċentement li dan il-fond huwa suġġett għal subenfitewsi perpetwa, fejn Giuseppe Cilia biegħ lil Pacifiko Mallia b'subenfitewsi perpetwa, kif jirriżulta mill-kuntratt ippubblikat fl-atti tan-Nutar Giovanni Chapelle tat-2 ta' Jannar, 1934, annessa u mmarkata Dok. JA3;

Illi għaxart ijiem wara u ġjoè fit-12 ta' Jannar, 1934, permezz taċ-ċedola tat-12 ta' Jannar, 1934, taħt is-setgħa tal-Onorabbli Prim'Awla tal-Qorti , Paolo Agius b'titolu ta' rkupru ħa s-subemfitewsi perpetwa mill-poter ta' Pacifiko Mallia;

Illi sussegwentement, l-istess Paolo Agius daħal f'kuntratt ta' permuta fejn ittrasferixxa lil Emanuele Borg tali subenfitewsi permezz ta' kuntratt, ippubblikat fl-atti tan-Nutar Emanuel Agius fis-7 ta' Frar, 1935, kopja annessa u mmarkata Dok. JA4;

Illi skont il-kuntratt ir-rata li bih għandu jinfeda dan is-sub-ċens hija dik ta' 3%;

Illi dan il-fond huwa suġġett għall-ħlas ta' subċens ta' erba liri sterlini, żewġ xelini u seba' soldi li meta jiġu kkonveriti għal-lira Maltija tammonta għal Lm4.13 li meta jigu kkonvertiti minn liri għall-ewro tammonta għal €9.62;

Illi s-somma ta' €9.62 kapitalizzata bir-rata ta' 3% tammonta għal €320.63;

Illi flimkien ma' din is-somma, l-esponent jixtieq iħallas l-ammont dovut għal dan is-subċens għal dawn l-aħħar 5 snin ammontanti għal €48.10;

direct owners in the acts of the schedule of deposit number 1323/2022 in the names James Attard vs Deputy Curators and in the other relative and subsequent acts.

By means of a schedule of deposit and redemption of ground rent and sub-groundrent number 1323/2022 in the names of James Attard, (ID 166289M) Architect, married, son of John and Josianne née Azzopardi, born in Tal-Pietà and residing in Birkirkara vs Deputy Curators to represent uncertain direct owners, filed in the First Hall of the Civil Court on the 12th July, 2022, the applicant James Attard (ID 166289M) respectfully submitted:

The applicant is the owner of the property number 109, Belfast, Triq Dun Gejtanu Mannarino, Birkirkara (the premises) which property is marked in the attached plan of the Lands Registry marked as Doc. JA1;

That the applicant acquired this property by means of a public deed in the records of Notary Joseph Tabone dated 29th May 2017, a copy of which is here attached and marked as Doc. JA2;

That from the searches done recently the premises are subject to a perpetual sub-emphyteusis, whereby Giuseppe Cilia sold to Pacifiko Mallia by perpetual sub emphyteusis as results from a public deed in the records of Notary Giovanni Chapelle of the 2nd January, 1934, attached and marked as Doc. JA3;

Ten days after and that is on the 12th January, 1934, by means of a schedule of deposit dated 12th January, 1934, under the authority of the Honourable First Hall of the Civil Court, Paolo Agius took the perpetual sub emphyteusis from the power of Pacifiko Mallia by title of redemption;

That subsequently, the same Paolo Agius entered into a deed of exchange where he transferred to Emanuele Borg such sub emphyteusis by means of a contract in the records of Notary Emanuele Agius of the 7th February, 1935, copy attached and marked as Doc. JA4;

According to the contract the rate with at which the subgroundrent had to be redeemed is that of 3%;

That these premises are subject to the payment of the sub-groundrent of four pounds sterling, two shillings and seven pence equivalent to Lm4.12 which when converted into euros is equivalent to €9.62;

That the amount of €9.62 capitalised at the rate of 3% amounts to €320.63;

That together with this amount, the applicant wishes to pay the amount due for this subgroundrent for these last 5 years amounting to €48.10;

Illi in oltre l-imsemmija proprjetà kienet oriġinarjament ingħatat lil Giuseppe Cilia mingħand id-direttarju Carmelo Fenech Cefai, b'enfitewsi perpetwa kostitwita fuq 4 porzjonijiet art versu ċens annwu u perpetwu ta' ħamsa u sittin lira sterlina, tlettax-il xelin u ħdax-il sold u liema ċens seta' jinfeda bir-rata ta' 3% skont il-kuntratt anness u mmarekat Dok. JA 5, liema ammont huwa għat-total tal-art inkwistjoni;

Illi l-esponent jixtieq allura jifdi ċ-ċens limitatament fuq dik il-parti mill-art li fuqha tinsab il-proprjetà fuq deskritta, ċens li ġie kkalkulat proporzjonalment fl-ammont ta' żewġ liri sterlini, illum ekwivalenti għal €4.66;

Illi skont il-kuntratt ir-rata li bih għandu jinfeda dan iċ-ċens hija dik ta' 3%;

Illi s-somma ta' €4.66 kapitalizzata bir-rata ta' 3% tammonta għal €155.30;

Illi flimkien ma' din is-somma, l-esponent jixtieq iħallas l-ammont dovut għal dan iċ-ċens għal dawn l-aħħar 5 snin, ammontanti għal €23.30;

Illi l-esponenti jixtieqi jipprevalixxi ruħu mill-fakultà mogħtija lilu bl-artikolu 1501 tal-Kap. 16 tal-Liġijiet ta' Malta billi bil-preżenti jifdi kemm iċ-ċens oriġinali impost fuq l-imsemmi fond kif ukoll is-subċens kollu.

Għaldaqstant, l-esponent jadixxi lil din l-Onorabbli Qorti u taħt l-awtorità tagħha qiegħed jiddepożita s-somma ta' €320.63 għall-fidi tal-imsemmi subċens u s-somma ta' €48.10 dovuta għall-aħħar ħames snin tal-istess subċens, kif ukoll l-ammont ta' €155.30 għall-fidi tal-imsemmi ċens u s-somma ta' €23.30 dovuta għall-aħħar ħames snin tal-istess ċens, ammontanti għas-somma totali ta' €547.33 sabiex tiġi libermaent żbankata minn min tispetta skont il-liġi wara li tħalli d-debita riċevuta skont il-liġi.

Notifika: Direttur tar-Reġistru Pubblik, Triq id-Dejqa, Il-Belt Valletta

Kuraturi Deputati

Int għaldaqstant ordnat li twaħħal kopja uffiċjali ta' dan il-bandu fid-daħla ta' din il-Qorti Superjuri u sseġjaħ b'dan lil kull min irid jidħol bħala kuratur biex jidher fi żmien sitt ijiem f'dan ir-Reġistru u jagħmel b'nota d-dikjarazzjoni illi huwa jidħol għal dan.

Int ordnat ukoll li tgħarraf lil kull wieħed illi jekk ma jagħmilx din id-dikjarazzjoni fiż-żmien fuq mogħti, din il-Qorti tgħaddi biex tagħzel kuraturi tal-uffiċċju.

U wara li tkun għamilt dan, jew jekk tiltaqa' ma' xi xkiel fl-esekuzzjoni ta' dan il-bandu, inti għandek tgħarraf minnufih lil din il-Qorti.

In addition, the said property was originally given to Giuseppe Cilia from the direct owner Carmelo Fenech Cefai, by means of a perpetual emphyteusis constituted on 4 portions of land for the annual and perpetual groundrent of sixty five pound sterling, thirteen shillings, and eleven pence that could be redeemed at the rate of 3% according the the contract attached and marked as Doc. JA 5 which amount is for the total of land in question;

That the applicant wishes to redeem limitedly that part of land on which the property described above is found, the groundrent calculated proportionally in the amount of two pound sterling, today equivalent to €4.66;

That according to the contract the rate with which the groundrent has to be redeemed is that of 3%;

That the amount of €4.66 capitalised at the rate of 3% amounts to €155.30;

Together with this amount, the applicant wishes to pay the amount due for this groundrent for these last five years, amounting to €23.30;

The applicant wishes to avail himself of the option given to him by means of Article 1501 of Cap. 16 of the Laws of Malta and redeem the original groundrent imposed on the said premises, and also all the subgroundrent.

Thus the applicant is humbly calling upon this Honourable Court, and under its authority is depositing the amount of €320.63 for the redemption of the said subgroundrent and the amount of €48.10 due for these last five years of the same subgroundrent and also the amount of €155.30 for the redemption of the said groundrent and the amount of €23.30 due for the last five years of the same groundrent amounting to €547.33 so that it will be freely withdrawn by who has the right to it according to law after leaving the relative receipt according to law.

Notification: Director Public Registry, Triq id-Dejqa, Valletta

2. Deputy Curators

You are therefore ordered to affix an official copy of these banns at the entrance of this Superior Court and to summon whosoever wishes to act as curator to appear before this registry within six days and by means of a minute to submit a declaration that he wishes so to act.

You are also ordered to inform each one that if he fails to make this declaration within the stipulated time, the Court will proceed to the selection of curators of office.

And after so acting or if you should encounter any difficulty in the execution of these banns, you are to inform forthwith this Court.

Mogħti mill-Qorti Superjuri hawn fuq imsemmija bix-xhieda tal-Onor. Imħallef Toni Abela, LLD, Duttur tal-Liġi.

Illum 19 ta' Lulju, 2022

Reġistru tal-Qrati Superjuri, illum 14 ta' April, 2023

ALEXANDRADEBATTISTA
Għar-Reġistratur, Qrati u Tribunali

Given by the Civil Court First Hall, above mentioned, with the witness of the Hon. Mr Justice Toni Abela, LLD, Doctor of Laws.

Today 19th July, 2022

Registry of the Superior Courts, today 14th April, 2023

ALEXANDRA DEBATTISTA
For the Registrar, Civil Courts and Tribunals

837

Permezz ta' digriet mogħti mill-Qorti Minorenni fit-22 ta' Marzu, 2023, fl-atti tar-rikors numru 20/2023LL, fl-atti tal-kawża dwar ordni għall-protezzjoni tal-Minuri Pjan ta' Unifikazzjoni B.P. u C.P., giet ordnata s-segwenti pubblikazzjoni biex isservi ta' notifika fil-konfront ta' Claire Pulis a tenur tal-Artikolu 187(3) et sequitur tal-Kap. 12.

Permezz ta' nota fl-atti tal-kawża numru 20/23LL dwar ordni għall-protezzjoni tal-Minuri Pjan ta' Unifikazzjoni B.P. u C.P. ippreżentata fil-Qorti Minorenni, fis-27 ta' Jannar, 2023, ir-rikorrenti Bord tar-Reviżjoni għall-Ħarsien tat-Tfal ippreżenta r-rakkomndazzjoni tiegħu wara d-deċiżjonijiet li ttieħdu minnu fit-12 ta' Jannar, 2023, immarkati bħala Dok. A1 u Dok. A2. Illi l-Bord qed jirrakkomanda din l-integrazzjoni tal-minuri ma' ommhom skont l-artikolu 32(2)ċ u l-pjan ta' unifikazzjoni mill-ġdid taż-żewġ minuri jinsabu annessi u mmarkati bħala Dok. B1 u Dok. B2.

Permezz ta' digriet mogħti fis-6 ta' Frar, 2023, il-Qorti wara li rat n-nota tal-Bord tar-Reviżjoni għall-Ħarsien tat-Tfal ippreżentata fis-27 ta' Jannar, 2023, rigwardanti l-minuri u rat id-dokument mmarkati bħala Dok. A1, A2, B1 u B2 ilkoll annessi mal-istess nota;

Il-Qorti tqis li fiċ-ċirkostanzi tal-każ u mid-dokumenti esibiti, ma huwiex għaqli li tisma' lill-minuri ai termini tal-Artikolu 17(1) tal-Kap. 602 u lanqas ma hemm bżonn li tisma' fehmiet oħra;

Wara li rat l-Artikolu 32(2)(c), 35(3) u (4) tal-Kap. 602 u peress li tqis illi l-pjan ta' rintegrazzjoni kif propost huwa fl-aħjar interess ta' minuri kkonċernati din il-Qorti tordna li jiġi fis-seħħ il-pjan ta' rintegrazzjoni tal-minuri ma' ommhom bijologika senjatament is-Sa Claire Pulis u dan skont kif propost partikolarment fid-dokumenti mmarkat B1 u B2 annesssi mal-istess nota.

Esponenti; 469, Bugeja Institute, Triq il-Kbira, Santa Venera

Notifika Claire Pulis: Flat 6, Napole Flats, Triq Valletta, Ħal Qormi

By means of a decree of the 22nd March, 2023, handed down by the Juvenile Court in the records of the application number 20/2023LL, in the records of the proceedings in relation to the protection order of The Minors Plan of Unification B.P and C.P., the following publication was ordered for the purpose of effecting service on the respondent Claire Pulis in terms of Article 187(3) et sequitur of Cap. 12.

By means of a note in the records of Application Number 20/2023LL, in connection with a protection order of the Minors Plan of Unification, on 27th January, 2023, the applicant The Minors Care Review Board presented its recommendation pursuant to the decisions it took on 12 January, 2023, marked as Dok. A1 and Dok. A2. The Board recommended the integration of the minors with their mother according to Article 32(2)ċ and the new unification plans of the two minors are here attached and marked as Doc. B1 and Doc. B2.

By means of a decree of the 6th February, 2023, the Court once it saw the note of the Board for Child Protection filed on the 27th January, 2023, regarding the minors and saw the documents marked as Doc. A1, A2, B1 u B2 all attached with the same note.

The Court considers that in the circumstances of the case and from the exhibited documents it is not prudent to hear the minors in terms of Article 17(1) of Cap. 602 and there is no néed to hear other views;

After seeing Article 32(2)(c), 35(3) and (4) of Cap. 602 and as it considers the integration plan as proposed is in the best interest of the minors concerned the Court orders that the plan of reintegration of the minors with their biological mother and namely with Ms Claire Pulis comes into effect and this as proposed particularly in documents marked B1 and B2 attached with the same note.

Applicant: 469, Bugeja Institute, Triq il-Kbira, Santa Venera

Notification Claire Pulis: Flat 6, Napole Flats, Triq Valletta, Ħal Qormi

Reġistru tal-Qrati tal-Maġistrati (Malta), illum 14 ta' April, 2023

ALEXANDRA DEBATTISTA
Għar-Reġistratur tal-Qrati Ċivili u Tribunali

Registry of the Court of Magistrates (Malta), today 14th April, 2023

ALEXANDRA DEBATTISTA
For the Registrar, Civil Courts and Tribunals

838

Permezz ta' digriet mogħti fis-7 ta' Settembru, 2022, mill-Qorti Ċivili Prim'Awla, fl-atti tal-ittra uffiċjali numru 3272/2021 fl-ismijiet Kummissarju tat-Taxxi vs Doris Conchin Bailey, ordnat is-segwenti pubblikazzjoni biex isservi ta' notifika a tenur tal-Artikolu 187(3) et sequitur tal-Kap. 12.

Permezz ta' ittra uffiċjali ppreżentata fil-Prim'Awla tal-Qorti Ċivili lil Doris Conchin Bailey (KI 946150M) ta' 55, Marigold Flt 3, Triq iċ-Ċern, il-Qawra, San Pawl il-Baħar, SPB 1336, fl-4 ta' Awwissu, 2021, il-Kummissarju tat-Taxxi ta' Dipartiment tat-Taxxi Interni, Il-Furjana, jinterpellak sabiex fi żmien jumejn tħallas is-somma ta' €16,666 bilanċ minn somma akbar kwantu għal €15,153 rappreżentanti taxxa fuq id-dħul jew taxxa proviżorja għas-snin ta' stima 2014, 2015, 2016 u 2017 u kwantu għal €1,513 bħala taxxa addizzjonali u interessi skont l-Avviż/Talba għall-Ħlas hawn unit animo ritirandi u mmarkat Dok. A.

Billi inti nqast li tħallas l-ammont lill-mittenti minkejja t-talba għall-ħlas li saritlek (ara l-istess Dok. A fuq ċitat) il-mittenti javżak li jekk tonqos li tħallas l-ammont dovut fiż-żmien hawn lilek prefiss, huwa se jipproċedi għall-esekuzzjoni tat-titolu ottjenut ai termini tal-Artikolu 40 tal-Att dwar l-Amministrazzjoni tat-Taxxa.

Ħlas l-ispejjeż ta' dan l-Att

Reġistru tal-Qrati tal-Superjuri, illum 14 ta' April, 2023

ALEXANDRA DEBATTISTA
Għar-Reġistratur tal-Qrati Ċivili u Tribunali

By means of a decree of the 7th September, 2022, given by the First Hall of the Civil Courts, in the records of the judicial letter number 3272/2021, in the names Commissioner of Revenue vs Doris Conchin Bailey, ordered the following publication for the purpose of service in terms of Article 187(3) et sequitur of Cap. 12.

By means of a judicial letter filed in the First Hall of the Civil Courts against Doris Conchin Bailey (ID 946150M) of 55, Marigold Flt 3, Triq iċ-Ċern, Qawra, St Paul's Bay SPB 1336, Malta, on the 4th August, 2021, Commissioner of Revenue of Department of Inland Revenue, Floriana, calls upon you so that within two days you pay the sum of €16,666; balance from a greater amount as for the amount of €15,153 representing the tax from the income and provisional tax for the years of assessment 2014, 2015, 2016 and 2017 and as for €1,513 as additional tax and interest according to the Notice/Demand for Payment here attached animo ritirandi and marked as Doc. A.

As you failed to pay the amount due the interpellant notwithstanding the request for payment (see the same Doc. A above mentioned), the interpellant warns you that if you fail to pay the amount due within the time given he will proceed for the execution of the title obtained in terms of Article 40 of the Act regarding the Tax Administration.

Pay the costs of this act

Registry of the Superior Courts today 14th April, 2023

ALEXANDRA DEBATTISTA
For the Registrar, Civil Courts and Tribunals

839

Permezz ta' digriet mogħti mill-Qorti tal-Maġistrati (Malta) fit-30 ta' Mejju, 2022, fl-atti tal-ittra uffiċjali numru 3349/2021, fl-ismijiet Automated Revenue Management Services Ltd noe vs Ingrid Borg, ordnat is-segwenti pubblikazzjoni biex isservi ta' notifika fil-konfront tal-intimata Ingrid Borg a tenur tal-Artikolu 187(3) tal-Kap. 12.

Fil-Qorti tal-Maġistrati (Malta)

Illum 17 ta' Diċembru, 2021

By means of a decree of the 30th May, 2022, handed down by the Court of Magistrates (Malta) in the records of the judicial letter number 3349/2021 in the names Automated Revenue Management Services Limited noe vs Ingrid Borg, the following publication was ordered for the purpose of effecting service on the respondent Ingrid Borg in terms of Article 187(3) of Cap. 12.

In the Court of Magistrates (Malta)

Today 17th December, 2021

Lil Ingrid Borg (KI 140480M) ta' 40, Triq in-Nutar Zarb, Ħ'Attard

Permezz tal-preżenti Automated Revenue Management Services Ltd (C46054) ta' Gattard House, Triq Nazzjonali, Blata l-Bajda, Malta, f'isimha proprju u għan-nom ta' Enemalta plc u l-Korporazzjoni għas-Servizzi tal-Ilma, qed jinnotifikawk bl-annessa dikjarazzjoni ġuramentata mmarkata bħala Dokument A, għall-finijiet u l-effetti kollha tal-Artikolu 466 tal-Kap. 12 tal-Liġijiet ta' Malta u qed jinterpellawk sabiex tħallas is-somma ta' €752.86, liema ammont huwa ċert, likwidu u dovut u rappreżentanti bilanċ dovut għall-konsum tal-ilma u elettriku, kera ta' meter tal-ilma u l-elettriku, spejjeż amministrattivi, connection u disconnection fees, u/jew kull ħlas ieħor skont ir-regolamenti fuq il-provvista tal-elettriku, jew ir-regolamenti dwar il-fornitura tal-ilma flimkien mal-imgħax dovut fuq l-ammont skont il-liġi relatat mal-kontijiet tas-servizzi utili bin-numru 101000109910 ossija dwar il-fond bl-indirizz 32, Hair by Rachel, Triq Sant'Anton Abbati, Il-Mosta.

Nonostante diversi interpellazzjonijiet mill-mittenti għall-ħlas tal-ammont dovut, inti nqast milli tħallas sal-ġurnata tal-preżentata ta' din l-ittra. Aktar minn hekk ma hemm l-ebda raġuni valida għal din l-inadempjenza u int qatt ma kkontestajt l-ammont dovut.

Dan l-att qiegħed jintbagħat lilek għall-finijiet u l-effetti kollha tal-liġi u fin-nuqqas ta' pagament jew oppożizzjoni daparti tiegħek fit-termini tal-imsemmi Artikolu 466 tal-Kap. 12 tal-Liġijiet ta' Malta, il-mittenti tgħaddu biex tesegwixxu dan il-kreditu skont il-liġi.

Bl-ispejjeż

Reġistru tal-Qrati tal-Maġistrati (Malta), illum 14 ta' April, 2023

ALEXANDRA DEBATTISTA
Għar-Reġistratur tal-Qrati Ċivili u Tribunali

To Ingrid Borg (ID 140480M) of 40, Triq in-Nutar Zarb, Ħ'Attard

By the present, Automated Revenue Management Services Limited (C 46054) of Gattard House, Triq Nazzjonali, Blata l-Bajda, Malta, in its own name and on behalf of Enemalta plc and Water Services Corporation, notifies you with the attached sworn declaration marked as Document A for all the purposes and effects of Article 466 of Cap. 12 of the Laws of Malta and solicits you to pay the amount of €752.85, which amount is sure, liquid and due and representing the balance due for the consumption of water and electricity, rent of water and electricity meter, administrative fees, connection and disconnection fees, and/or any other payment according to the electricity supply regulations and the water supply regulations together with interest due on the amount according to law regarding utility bills number 101000109910 regarding the premises with address 32, Hair by Rachel, Triq Sant'Anton Abbati, Mosta.

Despite several solicitations by the applicant company for the payment of the amount due, you remained in default and did not pay till the day of the filing of this judicial letter. In addition, there is no valid reason for your failure to pay and you never contested the amount due.

This act is being sent to you for all the purposes and effects of law and in default of payment or opposition on your part within the time mentioned in Article 466 Cap. 12 of the Laws of Malta, the applicant company shall proceed to enforce this credit according to law.

With costs

Registry of the Court of Magistrates (Malta), today 14th April, 2023

ALEXANDRA DEBATTISTA
For the Registrar, Civil Courts and Tribunals

840

Permezz ta' digriet mogħti fit-8 ta' Marzu, 2023, mill-Qorti (Sezzjoni tal-Familja) fl-atti tar-rikors fl-ismijiet Lawrence Attard vs Mary Grace Farrugia, Rikors numru 155/2022AL, ġiet ordnata s-segwenti pubblikazzjoni biex isservi ta' notifika fil-konfront tal-intimata Mary Grace Farrugia a tenur tal-Artikolu 187(3) et sequitur tal-Kodiċi ta' Organizzazzjoni u Proċedura Ċivili (Kap. 12).

Permezz ta' rikors ġuramentat numru 155/2022AL ppreżentat fis-27 ta' Lulju, 2022, fl-ismijiet Lawrence Attard vs Mary Grace Farrugia fejn permezz ta' nota ppreżentata fl-

By means of a decree of the 8th March, 2023, of the Civil Court (Family Section), in the records of the Application in the names Lawrence Attard vs Mary Grace Farrugia, Application number 155/2022AL, the following publication was ordered for the purpose of effecting service on the respondent Mary Grace Farrugia in terms of Article 187(3) et sequitur of the Code of Organisation and Civil Procedure (Cap. 12).

By means of sworn application number 155/2022AL filed in the 27th July, 2022, in the names Lawrence Attard vs Mary Grace Farrugia, whereby by means of a note filed in

atti tar- rikors ġuramentat numru 717/2019/2JPG fl-ismijiet Mary Grace Farrugia vs Lawrence Attard, ippreżentata fil-Qorti (Sezzjoni tal-Familja), fis-6 ta' Diċembru, 2021, ir-rikorrenti Direttorat għall-Ħarsien tat-Tfal preżentat rapport rilaxxat mill-Ħaddiema Soċjali Kristie Xuereb, hawn anness u mmarkat Dok. KX.

Notifika: Mary Grace Farrugia, 2, Flat 4, Block V, Triq Ħal Luqa, Ħal Tarxien

Qorti (Sezzjoni tal-Familja)

L-Onor. Imħallef Abigail Lofaro, LLD, Dip. Stud. Rel. Mag. Jur. (Eur. Law)

Il-Qorti,

Rat ir-rapport tas-6 ta' Diċembru, 2021

Tordna n-notifika lill-partijiet b'ħamest ijiem utili żmien għar-risposta.

Illum 17 ta' Ottubru, 2022

Ir-rikors fl-ismijiet Lawrence Attard vs Mary Grace Farrugia, Rikors numru 155/2022AL, jinsab differit għat-2 ta' Mejju, 2023, fid-9.15 a.m.

Reġistru tal-Qrati (Sezzjoni Familja), illum 14 ta' April, 2023

ALEXANDRA DEBATTISTA
Għar-Reġistratur, Qrati Ċivili u Tribunali

the records of the sworn application number 717/2019/2JPG in the names Mary Grace Farrugia vs Lawrence Attard, filed in the Civil Court (Family Section), on the 6th December, 2021, the applicant Directorate for Child Protection filed a report issued by the Social Worker Kristie Xuered, here attached and marked as Doc. KX.

Notification: Mary Grace Farrugia, 2, Flat 4, Block V, Triq Ħal Luqa, Ħal Tarxien

Civil Courts (Family Section)

Honourable Judge Abigail Lofaro, LLD, Dip. Stud. Rel. Mag. Jur. (Eur. Law)

The Court,

Saw the application of the 6th December, 2021

Orders the notification to the parties who has five working days within which to submit a reply.

Today 17th October, 2022

The Application in the names Lawrence Attard vs Mary Grace Farrugia, Application number 155/2021AL, has been postponed for hearing to the 2nd May, 2023, at 9.15 a.m.

Registry of the Civil Courts (Family Section), today 14th April, 2023

ALEXANDRA DEBATTISTA
For the Registrar, Civil Courts and Tribunals

841

B'dan l-avviż ikun magħruf illi b'rikors ippreżentat fil-Qorti, Sezzjoni ta' Ġuriżdizzjoni Volontarja, fis-27 ta' Jannar, 2023, Rikors numru 160/2023, minn Mario Mamo et fejn talbu li tiġi ddikjarata miftuħa favur Joseph Mamo u Mario Mamo fi kwota ta' nofs (1/2) indiviż kull wieħed is-suċċessjoni ta' Marija Karmena Mamo, xebba, bint il-mejtin Guzeppi Mamo u Karmena Mamo née Camilleri, imwielda ż-Żurrieq, Malta, kienet residenti ż-Żurrieq, Malta u mietet iż-Żurrieq, Malta, fid-9 ta' Ottubru, 2022, ta 72 sena, u li kellha karta tal-identità bin-numru 0389750M.

Għaldaqstant, kull min jidhirlu li għandu interess huwa msejjaħ biex jidher quddiem il-Qorti fuq imsemmija sabiex b'nota jmur kontra dik it-talba fi żmien ħmistax-il ġurnata li jibda jgħaddi minn dak il-jum li fih jiġi mwaħħal il-bandu u l-avviżi skont il-liġi.

Reġistru tal-Qorti Ċivili, Sezzjoni ta' Ġuriżdizzjoni Volontarja

By means of an application filed in the Civil Court of Voluntary Jurisdiction Section, on the 27th January, 2023, Application number 160/2023, by Mario Mamo et whereby they requested that it be declared open in favour of Joseph Mamo and Mario Mamo in the quota of one half (1/2) undivided share each one of them the succession of Marija Karmena Mamo, unmarried, daughter of the late Guzeppi Mamo and Karmena Mamo née Camilleri, born in Żurrieq, Malta, resided in Żurrieq, Malta and died in Żurrieq, Malta, on the 9th October, 2022, aged 72, and who held identity card number 0389750M.

Wherefore, any person who believes to have an interest in the matter is hereby called upon to appear before the said Court and to bring forward his objections hereto by a minute to be filed within fifteen days from the posting of the banns and notices according to law.

Registry of the Civil Court, Voluntary Jurisdiction Section

Illum 14 ta' April, 2023

ALEXANDRA DEBATTISTA
Għar-Reġistratur, Qrati Ċivili u Tribunali

Today 14th April, 2023

ALEXANDRA DEBATTISTA
For the Registrar, Civil Court and Tribunals

842

B'dan l-avviż ikun magħruf illi b'rikors ippreżentat fil-Qorti, Sezzjoni ta' Ġuriżdizzjoni Volontarja, fit-8 ta' Marzu, 2023, Rikors numru 434/2023, minn Carmelo Haber et fejn talbu li tiġi ddikjarata miftuħa favur Carmelo Haber, Verginia Grech u Helen Grech ulied id-decujus fi kwoti ndaqs bejniethom is-suċċessjoni ta' Margherita Haber, armla minn Publius Haber, bint Carmelo Borg u Venera Borg née Debono, imwielda Birkirkra, Malta, kienet residenti Birkirkara, Malta, u mietet l-Imsida, Malta, fit-3 ta' Ottubru 2021, ta' 101 sena, u li kellha karta tal-identità bin-numru 540720M.

Għaldaqstant, kull min jidhirlu li għandu interess huwa msejjaħ biex jidher quddiem il-Qorti fuq imsemmija sabiex b'nota jmur kontra dik it-talba fi żmien ħmistax-il ġurnata li jibda jgħaddi minn dak il-jum li fih jiġi mwaħħal il-bandu u l-avviżi skont il-liġi.

Reġistru tal-Qorti Ċivili, Sezzjoni ta' Ġuriżdizzjoni Volontarja

Illum 14 ta' April, 2023

ALEXANDRA DEBATTISTA
Għar-Reġistratur, Qrati Ċivili u Tribunali

By means of an application filed in the Civil Court of Voluntary Jurisdiction Section, on the 8th March, 2023, Application number 434/2023, by Carmelo Haber et whereby they requested that it be declared open in favour of Carmelo Haber, Verginia Grech and Helen Grech children of the decujus in equal shares between them the succession of Margherita Haber, widow of Publius Haber, daughter of Carmelo Borg and Venera Borg née Debono, born in Birkirkara, Malta, resided in Birkirkara, Malta, and died in Msida, Malta, on the 3rd October, 2021, aged 101, and who held identity card number 540720M.

Wherefore, any person who believes to have an interest in the matter is hereby called upon to appear before the said Court and to bring forward his objections hereto by a minute to be filed within fifteen days from the posting of the banns and notices according to law.

Registry of the Civil Court, Voluntary Jurisdiction Section

Today 14th April, 2023

ALEXANDRA DEBATTISTA
For the Registrar, Civil Court and Tribunals

843

B'dan l-avviż ikun magħruf illi b'rikors ippreżentat fil-Qorti, Sezzjoni ta' Ġuriżdizzjoni Volontarja, fl-1 ta' Novembru, 2022, Rikors numru 2203/2022, minn Gordon Debono fejn insegwitu tar-rikors Maria Theresa sive Marthese Debono, armla ta' Anthony Debono, bint Carmel Zammit u Carmela Zammit née Camilleri , imwielda r-Rabat, Malta, fit-8 ta' Lulju, 1953, ta' 69 sena, residenti r-Rabat, Malta, u li għandha karta tal-identità bin-numru 479253M ġiet interdetta mill-atti kollha tal-ħajja ċivili permezz ta' digriet mogħti fl-1 ta' Diċembru, 2022.

Reġistru tal-Qorti Ċivili (Sezzjoni ta' Ġuriżdizzjoni Volontarja)

Illum 14 ta' April, 2023

ALEXANDRA DEBATTISTA
Għar-Reġistratur, Qrati Ċivili u Tribunali

By means of an application filed in Civil Court of Voluntary Jurisdiction Section, on the 1st November, 2022, Application number 2203/2022, by Gordon Debono, whereby following the application Maria Theresa sive Marthese Debono, widow of Anthony Debono, daughter of Carmel Zammit and Carmela Zammit née Camilleri, born in Rabat, Malta, on the 8th July 1953, aged 69, resides in Rabat, Malta and holds identity card number 479253M, was interdicted from all the acts of the civil life by means of a decree given on the 1st December, 2022.

Registry of the Civil Court (Voluntary Jurisdiction Section)

Today 14th April, 2023

ALEXANDRA DEBATTISTA
For the Registrar, Civil Court and Tribunals

844

B'dan l-avviż ikun magħruf illi b'rikors ippreżentat fil-Qorti, Sezzjoni ta' Ġuriżdizzjoni Volontarja, fit-2 ta' Novembru, 2022, Rikors numru 2211/2022, minn Mary Lourdes Pace fejn insegwitu tar-rikors Saviour Pace, żewġ Maria Lourdes Pace, bin Carmel Pace u Nicolina Pace née Rotin, imwieled Ħal Tarxien, Malta, fit-2 ta' Jannar, 1945, ta' 78 sena, jinsab rikoverat l-Isptar Monte Carmeli, Ħ'Attard, Malta, u li għandu karta tal-identità bin-numru 155245M ġie interdett mill-atti kollha tal-ħajja ċivili permezz ta' digriet mogħti fl-1 ta' Frar, 2023.

Reġistru tal-Qorti Ċivili (Sezzjoni ta' Ġuriżdizzjoni Volontarja)

Illum 14 ta' April, 2023

ALEXANDRA DEBATTISTA
Għar-Reġistratur, Qrati Ċivili u Tribunali

By means of an application filed in Civil Court of Voluntary Jurisdiction Section, on the 2nd November, 2022, Application number 2211/2022, by Mary Lourdes Pace, whereby following the application Saviour Pace, husband of Maria Lourdes Pace, son of Carmel Pace and Nicolina Pace née Rotin, born in Ħal Tarxien, Malta, on the 2nd January, 1945, aged 78, and is undercare at Mounte Carmel Hospital, Attard, Malta and holds identity card number 155245M, was interdicted from all the acts of the civil life by means of a decree given on the 1st February, 2023.

Registry of the Civil Court (Voluntary Jurisdiction Section)

Today 14th April, 2023

ALEXANDRA DEBATTISTA
For the Registrar, Civil Court and Tribunals

845

B'dan l-avviż ikun magħruf illi b'rikors ippreżentat fil-Qorti, Sezzjoni ta' Ġuriżdizzjoni Volontarja, fis-27 ta' Marzu, 2023, Rikors numru 572/2023, minn Maria Josette Camilleri et fejn talbu li tiġi ddikjarata miftuħa favur Maria Josette Camilleri mart id-decujus fi kwota ta' nofs (1/2) indiviż u r-rimanenti nofs (1/2) indiviż favur Nicola Camilleri u Julian Camilleri wlied id-decujus fi kwoti ndaqs bejniethom is-suċċessjoni ta' Pierre Camilleri, żewġ Maria Josette Camilleri née Vella, bin il-mejjet Anthony Camilleri u Annie Camilleri née Cardona, imwieled Ħ'Attard, Malta, kien residenti Birkirkara, Malta, u miet Pembroke, Malta, fl-4 ta' Ottubru, 2022, ta' 56 sena, u li kellu karta tal-identità bin-numru 112466M.

Għaldaqstant, kull min jidhirlu li għandu interess huwa msejjaħ biex jidher quddiem il-Qorti fuq imsemmija sabiex b'nota jmur kontra dik it-talba fi żmien ħmistax-il ġurnata li jibda jgħaddi minn dak il-jum li fih jiġi mwaħħal il-bandu u l-avviżi skont il-liġi.

Reġistru tal-Qorti Ċivili, Sezzjoni ta' Ġuriżdizzjoni Volontarja

Illum 14 ta' April, 2023

ALEXANDRA DEBATTISTA
Għar-Reġistratur, Qrati Ċivili u Tribunali

By means of an application filed in the Civil Court of Voluntary Jurisdiction Section, on the 27th March, 2023, Application number 572/2023, by Maria Josette Camilleri et whereby they requested that it be declared open in favour of Maria Josette Camilleri, wife of the decujus in the quota of one half (1/2) undivided share and the remaining one half (1/2) undivided share in favour of Nicola Camilleri and Julian Camilleri children of the decujus in equal shares between them the succession of Pierre Camilleri, husband of Maria Josette Camilleri née Vella, son of the late Anthony Camilleri and Annie Camilleri née Cardona, born in Ħ'Attard, Malta, resided in Birkirkara, Malta, and died in Pembroke, Malta, on the 4th October, 2022, aged 56, and who held identity card number 112466M.

Wherefore, any person who believes to have an interest in the matter is hereby called upon to appear before the said Court and to bring forward his objections hereto by a minute to be filed within fifteen days from the posting of the banns and notices according to law.

Registry of the Civil Court, Voluntary Jurisdiction Section

Today 14th April, 2023

ALEXANDRA DEBATTISTA
For the Registrar, Civil Court and Tribunals

846

B'dan l-avviż ikun magħruf illi b'rikors ippreżentat fil-Qorti, Sezzjoni ta' Ġuriżdizzjoni Volontarja, fl-24 ta' Marzu, 2023, Rikors numru 560/2023, minn Graziella Schembri et fejn talbu li tiġi ddikjarata miftuħa favur Carmel Schembri u Graziella Schembri wlied id-decujus fi kwoti ndaqs bejniethom is-suċċessjoni ta' Roza Schembri, armla ta' Louis, bint Carmelo Schembri u Guzeppa Schembri née Pace, imwielda ż-Żurrieq, Malta, kienet residenti Ħal Luqa, Malta u mietet l-Imsida, Malta, fis-16 ta' Diċembru, 2022, ta' 80 sena, u li kellha karta tal-identità bin-numru 642242M.

Għaldaqstant, kull min jidhirlu li għandu interess huwa msejjaħ biex jidher quddiem il-Qorti fuq imsemmija sabiex b'nota jmur kontra dik it-talba fi żmien ħmistax-il ġurnata li jibda jgħaddi minn dak il-jum li fih jiġi mwaħħal il-bandu u l-avviżi skont il-liġi.

Reġistru tal-Qorti Ċivili, Sezzjoni ta' Ġuriżdizzjoni Volontarja

Illum 14 ta' April, 2023

ALEXANDRA DEBATTISTA
Għar-Reġistratur, Qrati Ċivili u Tribunali

By means of an application filed in the Civil Court of Voluntary Jurisdiction Section, on the 24th March, 2023, Application number 560/2023, by Graziella Schembri et whereby they requested that it be declared open in favour of Carmel Schembri and Graziella Schembri children of the decujus in equal shares between them the succession of Roza Schembri, widow of Louis, daughter of Carmelo Schembri and Guzeppa née Pace, born in Żurrieq, Malta, resided in Ħal Luqa, Malta, and died in Msida, Malta, on the 16th December, 2022, aged 80, and who held identity card number 642242M.

Wherefore, any person who believes to have an interest in the matter is hereby called upon to appear before the said Court and to bring forward his objections hereto by a minute to be filed within fifteen days from the posting of the banns and notices according to law.

Registry of the Civil Court, Voluntary Jurisdiction Section

Today 14th April, 2023

ALEXANDRA DEBATTISTA
For the Registrar, Civil Court and Tribunals

847

B'dan l-avviż ikun magħruf illi b'rikors ippreżentat fil-Qorti, Sezzjoni ta' Ġuriżdizzjoni Volontarja, fit-22 ta' Marzu, 2023, Rikors numru 528/2023, minn Anthony Pisani et fejn talbu li tiġi ddikjarata miftuħa favur Anthony Pisani, Carmelo Pisani, Josephine Fenech u John Mary Pisani ħut id-decujus fi kwoti ndaqs bejniethom is-suċċessjoni ta' Marija Armenja Pisani, xebba, bint il-mejtin John Mary Pisani u Josephine Pisani née Vella, imwielda l-Mellieħa, Malta, kienet residenti l-Mellieħa, Malta, u mietet il-Mellieħa, Malta, fis-26 ta'April, 2022, ta' 84 sena, u li kellha karta tal-identità bin-numru 308038M.

Għaldaqstant, kull min jidhirlu li għandu interess huwa msejjaħ biex jidher quddiem il-Qorti fuq imsemmija sabiex b'nota jmur kontra dik it-talba fi żmien ħmistax-il ġurnata li jibda jgħaddi minn dak il-jum li fih jiġi mwaħħal il-bandu u l-avviżi skont il-liġi.

Reġistru tal-Qorti Ċivili, Sezzjoni ta' Ġuriżdizzjoni Volontarja

Illum 14 ta' April, 2023

ALEXANDRA DEBATTISTA
Għar-Reġistratur, Qrati Ċivili u Tribunali

By means of an application filed in the Civil Court of Voluntary Jurisdiction Section, on the 22nd March, 2023, Application number 528/2023, by Anthony Pisani et whereby they requested that it be declared open in favour of Anthony Pisani, Carmelo Pisani, Joseph Fenech and John Mary Pisani, brothers and sisters of the decujus in equal shares between them the succession of Maria Armenja Pisani, unmarried, daughter of the late John Mary Pisani and Josephine Pisani née Vella, born in Mellieħa, Malta, resided in Mellieħa, Malta and died in Mellieħa, Malta, on the 26th April, 2022, aged 84, and who held identity card number 308038M.

Wherefore, any person who believes to have an interest in the matter is hereby called upon to appear before the said Court and to bring forward his objections hereto by a minute to be filed within fifteen days from the posting of the banns and notices according to law.

Registry of the Civil Court, Voluntary Jurisdiction Section

Today 14th April, 2023

ALEXANDRA DEBATTISTA
For the Registrar, Civil Court and Tribunals

Ippubblikat mid-Dipartiment tal-Informazzjoni (doi.gov.mt) — Valletta — *Published by the Department of Information (doi.gov.mt) — Valletta*
Mitbugħ fl-Istamperija tal-Gvern fuq karta FSC® — *Printed at the Government Printing Press on FSC® certified paper*

FSC
www.fsc.org
MIX
Paper from responsible sources
FSC® C140603