Nru./No. 21,058
Prezz/Price
€4.14

Gazzetta tal-Gvern ta' Malta
The Malta Government Gazette

It-Tlieta, 23 ta' Mejju, 2023
Tuesday, 23rd May, 2023

Pubblikata b'Awtorità
Published by Authority

SOMMARJU – SUMMARY

Notifikazzjonijiet tal-Gvern ..... 5661 - 5706
Government Notices ..... *5661 - 5706*

Avviżi tal-Pulizija ..... 5706 - 5707
Police Notices ..... *5706 - 5707*

Avviżi lill-Baħħara ..... 5707 - 5711
Notices to Mariners ..... *5707 - 5711*

Avviżi tal-Gvern 5711
Notices *5711*

Offerti ..... 5712 - 5717
Tenders ..... *5712 - 5717*

Avviżi tal-Qorti ..... 5717 - 5748
Court Notices ..... *5717 - 5748*

NOTIFIKAZZJONIJIET TAL-GVERN

Nru. 659

MINISTERU GĦALL-INTERN, IS-SIGURTÀ, IR-RIFORMI U L-UGWALJANZA

Bord tal-Appelli Dwar l-Immigrazzjoni

Diviżjoni III

NGĦARRFU għall-informazzjoni ta' kulħadd illi l-President ta' Malta approva l-Bord tal-Appelli dwar l-Immigrazzjoni (It-Tielet Diviżjoni), skont l-artikolu 25A tal-Kap. 217, ikun kostitwit kif ġej b'seħħ mill-26 ta' April, 2023 sal-25 ta'April, 2026, kif ġej:

Chairperson
Dott. Matthew Xuereb

Membri
Dott. Daniel Attard
Dott. Joey Reno Vella

Segretarju
Sur Duncan Genuis

It-23 ta' Mejju, 2023

Nru. 660

AVVIŻI LEGALI PPUBBLIKATI FIS-SUPPLIMENT MAL-GAZZETTA TAL-GVERN

NGĦARRFU għall-informazzjoni ta' kulħadd illi l-Avviżi Legali li ġejjin ġew ippubblikati fis-Suppliment mal-Gazzetta tal-Gvern Nru. 21,054 tas-16 ta' Mejju, 2023 (Avviż Legali 107) u Nru. 21,056 tad-19 ta' Mejju, 2023 (Avviżi Legali 108 sa 110) rispettivament.

A.L. 107 tal-2023: Att tal-2023 li lemenda l-Att dwar id-Dħul ta' Malta bħala Membru tal-Fond Monetarju Internazzjonali (Att Nru VII tal-2023); Avviż ta' Bidu fis-Seħħ.

A.L. 108 tal-2023: Att dwar Portijiet u Bastimenti (Kap. 352), Att dwar l-Awtorità għat-Trasport f'Malta (Kap. 499); Regolamenti tal-2023 li jemendaw ir-Regolamenti dwar Irmonk (Tariffa ta' Rati).

A.L. 109 tal-2023: Ordinanza dwar ir-Regolament tat-Traffiku (Kap. 65); Regolamenti tal-2023 li jemendaw ir-Regolamenti dwar Liċenzi għas-Sewqan ta' Vetturi bil-Mutur.

GOVERNMENT NOTICES

No. 659

MINISTRY FOR HOME AFFAIRS, SECURITY, REFORMS AND EQUALITY

Immigration Appeals Board

Division III

IT is notified for general information that the President of Malta has approved the Immigration Appeals Board (Division Three), in terms of article 25A of Cap. 217, be constituted with effect from 26th April, 2023 up to 25th April, 2026, as follows:

Chairperson
Dr Matthew Xuereb

Members
Dr Daniel Attard
Dr Joey Reno Vella

Secretary
Mr Duncan Genuis

23rd May, 2023

No. 660

LEGAL NOTICES PUBLISHED IN THE SUPPLEMENT TO THE GOVERNMENT GAZETTE

IT is notified for general information that the following Legal Notices were published in the Supplement to the Government Gazette No. 21,054 of 16th May, 2023 (Legal Notice 107) and No. 21,056 of 19th May, 2023 (Legal Notices 108 to 110) respectively.

L.N. 107 of 2023: Malta Membership of the International Monetary Fund (Amendment) Act, 2023 (Act No. VII of 2023); Commencement Notice.

L.N. 108 of 2023: Ports and Shipping Act (Cap. 352), Authority for Transport in Malta Act (Cap. 499); Towage (Tariff of Rates) (Amendment) Regulations, 2023.

L.N. 109 of 2023: Traffic Regulation Ordinance (Cap. 65); Motor Vehicles (Driving Licences) (Amendment) Regulations, 2023.

A.L. 110 tal-2023: Ordinanza dwar ir-Regolament tat-Traffiku (Kap. 65); Regolamenti tal-2023 li jemendaw ir-Regolamenti dwar il-Vetturi bil-Mutur.

It-23 ta' Mejju, 2023

Nru. 661

ATT DWAR IL-ĠESTJONI TAL-FINANZI PUBBLIĊI (KAP. 601)

BIS-SAĦĦA tas-setgħat mogħtija minn artikolu 63 tal-Att dwar il-Ġestjoni tal-Finanzi Pubbliċi (Kap. 601), il-Ministru għall-Finanzi u x-Xogħol ħatar il-persuni li ġejjin fuq il-Bord għat-Titoli tal-Gvern:

Ex-officio Chairman
Is-Sur Paul Zahra

Membri
Is-Sa Paulanne Mamo
Is-Sur Efrem Arpa

Segretarja
Is-Sa Caroline Portelli

Dawn il-ħatriet huma validi għall-perjodu ta' tliet snin b'seħħ mit-22 ta' Mejju, 2023.

It-22 ta' Mejju, 2023

Nru. 662

ATT DWAR IS-SERVIZZI TA' IMPJIEG U TAĦRIĠ (KAP. 594)

NGĦARRFU b'din għall-informazzjoni ta' kulħadd illi bis-saħħa tas-setgħat mogħtija lilu b'artikolu 6 tal-Att dwar is-Servizzi ta' Impjieg u Taħriġ (Kap. 594), il-Ministru għall-Finanzi u x-Xogħol għoġbu jaħtar il-Bord tad-Diretturi Jobsplus.

Chairperson
Dott. Charmaine Cristiano Grech

Viċi Chairperson
Dott. Ernest Azzopardi

Diretturi
Is-Sur Anglu Fenech
Is-Sur James Pearsall
Is-Sur Michael Grech

L.N. 110 of 2023: Traffic Regulation Ordinance (Cap. 65); Motor Vehicles (Amendment) Regulations, 2023.

23rd May, 2023

No. 661

PUBLIC FINANCE MANAGEMENT ACT (CAP. 601)

IN exercise of the powers conferred by article 63 of the Public Finance Management Act (Cap. 601), the Minister for Finance and Employment has appointed the following persons on the Government Securities Board:

Ex-officio Chairman
Mr Paul Zahra

Members
Ms Paulanne Mamo
Mr Efrem Arpa

Secretary
Ms Caroline Portelli

These appointments are valid for a period of three years with effect from 22nd May, 2023.

22nd May, 2023

No. 662

EMPLOYMENT AND TRAINING SERVICES ACT (CAP. 594)

IT is hereby notified for general information, that in terms of the powers conferred by article 6 of the Employment and Training Services Act (Cap. 594), the Minister for Finance and Employment has appointed the Jobsplus Board of Directors.

Chairperson
Dr Charmaine Cristiano Grech

Deputy Chairperson
Dr Ernest Azzopardi

Directors
Mr Anglu Fenech
Mr James Pearsall
Mr Michael Grech

Is-Sa Alexandra Gatt
Is-Sur Joseph Farrugia
Is-Sur Gaetano Tanti
Is-Sur Josef Bugeja
Is-Sa Marietta Cassar
Is-Sa Bernice Farrugia
Is-Sa Ingrid Vella Scerri
Is-Sa Samantha Pace Gasan
Is-Sa Abigail Mamo
Inġ. Ruben Cuschieri
Is-Sur Miguel Cauchi
Is-Sur Edmund Tabone

Segretarja
Is-Sa Sharon Camenzuli

Dawn il-ħatriet huma validi għal perijodu ta' sena sal-31 ta' Mejju, 2024.

It-23 ta' Mejju, 2023

Ms Alexandra Gatt
Mr Joseph Farrugia
Mr Gaetano Tanti
Mr Josef Bugeja
Ms Marietta Cassar
Ms Bernice Farrugia
Ms Ingrid Vella Scerri
Ms Samantha Pace Gasan
Ms Abigail Mamo
Inġ. Ruben Cuschieri
Mr Miguel Cauchi
Mr Edmund Tabone

Secretary
Ms Sharon Camenzuli

These appointments are valid for a period of one year up to 31st May, 2024.

23rd May, 2023

Nru. 663

ATT DWAR IS-SIGURTÀ SOĊJALI
(KAP. 318)

Nomina ta' Arbitru

BIS-SAĦĦA tas-setgħat mogħtija bl-artikolu 107 tal-Att dwar is-Sigurtà Soċjali (Kap. 318), il-Ministru għall-Politika Soċjali u d-Drittijiet tat-Tfal għoġbu jaħtar lil Dott. Joseph Mario Sammut, LLD, biex ikun Arbitru għall-finijiet tal-imsemmi Att.

Din il-ħatra hija għal perjodu ta' sena b'seħħ mit-18 ta' Mejju, 2023.

It-23 ta' Mejju, 2023

No. 663

SOCIAL SECURITY ACT
(CAP. 318)

Appointment of Umpire

IN exercise of the powers conferred by section 107 of the Social Security Act (Cap. 318), the Minister for Social Policy and Children's Rights is pleased to appoint Dr Joseph Mario Sammut, LLD, to be Umpire for the purposes of the said Act.

This appointment is for a period of one year with effect from 18th May, 2023.

23rd May, 2023

Nru. 664

SEGRETARJU EŻEKUTTIV
TAL-KUNSILL LOKALI

NGĦARRFU b'din għall-informazzjoni ta' kulħadd illi l-persuna msemmija hawn taħt giet appuntata Segretarju Eżekuttiv ta' dak il-Kunsill b'seħħ mill-11 ta' April, 2023:

Kunsill Lokali	*Segretarju Eżekuttiv*
Swieqi	Clarissa Buhagiar

It-23 ta' Mejju, 2023

No. 664

LOCAL COUNCIL
EXECUTIVE SECRETARY

IT is hereby notified for general information that the following person has been appointed Executive Secretary of that Local Council with effect from 11th April, 2023:

Local Council	*Executive Secretary*
Swieqi	Clarissa Buhagiar

23rd May, 2023

Nru. 665

SEGRETARJU EŻEKUTTIV TAL-KUNSILL LOKALI

NGĦARRFU b'din għall-informazzjoni ta' kulħadd illi l-persuna msemmija hawn taħt giet appuntata Segretarju Eżekuttiv ta' dak il-Kunsill b'seħħ mit-28 ta' Marzu, 2023:

Kunsill Lokali	*Segretarju Eżekuttiv*
Il-Qala	Heidi Victoria Grech

It-23 ta' Mejju, 2023

No. 665

LOCAL COUNCIL EXECUTIVE SECRETARY

IT is hereby notified for general information that the following person has been appointed Executive Secretary of that Local Council with effect from 28th March, 2023:

Local Council	*Executive Secretary*
Qala	Heidi Victoria Grech

23rd May, 2023

Nru. 666

SEGRETARJU EŻEKUTTIV TAL-KUNSILL LOKALI

NGĦARRFU b'din għall-informazzjoni ta' kulħadd illi l-persuna msemmija hawn taħt giet appuntata Segretarju Eżekuttiv ta' dak il-Kunsill b'seħħ mit-2 ta' Mejju, 2023:

Kunsill Lokali	*Segretarju Eżekuttiv*
Birżebbuġa	Jordy Brincat

It-23 ta' Mejju, 2023

No. 666

LOCAL COUNCIL EXECUTIVE SECRETARY

IT is hereby notified for general information that the following person has been appointed Executive Secretary of that Local Council with effect from 2nd May, 2023:

Local Council	*Executive Secretary*
Birżebbuġa	Jordy Brincat

23rd May, 2023

Nru. 667

SEGRETARJU EŻEKUTTIV TAL-KUNSILL LOKALI

NGĦARRFU b'din għall-informazzjoni ta' kulħadd illi l-persuna msemmija hawn taħt giet appuntata Segretarju Eżekuttiv ta' dak il-Kunsill b'seħħ mit-3 ta' April, 2023:

Kunsill Lokali	*Segretarju Eżekuttiv*
Birkirkara	Mandy Carly Farrugia

It-23 ta' Mejju, 2023

No. 667

LOCAL COUNCIL EXECUTIVE SECRETARY

IT is hereby notified for general information that the following person has been appointed Executive Secretary of that Local Council with effect from 3rd April, 2023:

Local Council	*Executive Secretary*
Birkirkara	Mandy Carly Farrugia

23rd May, 2023

Nru. 668

SEGRETARJU EŻEKUTTIV TAL-KUNSILL LOKALI

NGĦARRFU b'din għall-informazzjoni ta' kulħadd illi l-persuna msemmija hawn taħt giet appuntata Segretarju Eżekuttiv ta' dak il-Kunsill b'seħħ mill-14 ta' April, 2023:

Kunsill Lokali	*Segretarju Eżekuttiv*
Kunsill Reġjonali Għawdex	Rita Mifsud Attard

It-23 ta' Mejju, 2023

No. 668

LOCAL COUNCIL EXECUTIVE SECRETARY

IT is hereby notified for general information that the following person has been appointed Executive Secretary of that Local Council with effect from 14th April, 2023:

Local Council	*Executive Secretary*
Gozo Regional Council	Rita Mifsud Attard

23rd May, 2023

Nru. 669

SEGRETARJU EŻEKUTTIV TAL-KUNSILL LOKALI

NGĦARRFU b'din għall-informazzjoni ta' kulħadd illi l-persuna msemmija hawn taħt giet appuntata Segretarju Eżekuttiv ta' dak il-Kunsill b'seħħ mis-6 ta' April, 2023:

Kunsill Lokali	*Segretarju Eżekuttiv*
Il-Ħamrun	Tanya Agius Borg

It-23 ta' Mejju, 2023

No. 669

LOCAL COUNCIL EXECUTIVE SECRETARY

IT is hereby notified for general information that the following person has been appointed Executive Secretary of that Local Council with effect from 6th April, 2023:

Local Council	*Executive Secretary*
Ħamrun	Tanya Agius Borg

23rd May, 2023

Nru. 670

SEGRETARJU EŻEKUTTIV TAL-KUNSILL LOKALI

NGĦARRFU b'din għall-informazzjoni ta' kulħadd illi l-persuna msemmija hawn taħt giet appuntata Segretarju Eżekuttiv ta' dak il-Kunsill b'seħħ mis-27 ta' April, 2023:

Kunsill Lokali	*Segretarju Eżekuttiv*
L-Imqabba	Valerie Galea

It-23 ta' Mejju, 2023

No. 670

LOCAL COUNCIL EXECUTIVE SECRETARY

IT is hereby notified for general information that the following person has been appointed Executive Secretary of that Local Council with effect from 27th April, 2023:

Local Council	*Executive Secretary*
Mqabba	Valerie Galea

23rd May, 2023

Nru. 671

ATT DWAR ĠIEĦ IR-REPUBBLIKA (KAP. 251)

Regoli tal-1990 dwar Unuri, Għotjiet u Dekorazzjonijiet (A.L. 105/90)

IL-MINISTRU għall-Intern, is-Sigurtà, ir-Riformi u l-Ugwaljanza approva l-għoti tal-Midalja għal Servizz Twil u Effiċenti u Clasps lill-membri li qegħdin jaqdu dmirijiethom u eks membri fil-Korp tal-Pulizija, biex ikunu fis-seħħ fit-23 ta' Settembru, 2022, kif jidher hawn taħt:

It-23 ta' Settembru, 2022

No. 671

ĠIEĦ IR-REPUBBLIKA ACT (CAP. 251)

Rules for Honours, Awards and Decorations, 1990 (L.N. 105/90)

THE Minister for Home Affairs, Security, Reforms and Equality has approved the award of the Long and Efficient Service Medals and Clasps to serving members and ex-members of the Police Force, to have effect on the 23rd September, 2022, as shown below:

23rd September 2022

Il-Midalja għal Servizz Twil u Effiċjenti
The Long and Efficient Service Medal

Rank *Rank*	Nru. *No.*	Isem *Name*	Kunjom *Surname*
		Serving Members	
SUPT		Johann J.	Fenech
2/SM	1181	Eugenio	Caruana
PS	28	Kevin	Bezzina

Rank *Rank*	Nru. *No.*	Isem *Name*	Kunjom *Surname*
PS	106	Clayton	Abela
PS	813	Clinton	Vella
PS	966	Race	Desira
PS	1576	Simon	Grech
PS	1578	Christopher	Mamo
PS	2238	Monica	Chircop
PC	181	Simon	Attard
PC	190	Jesmond	Farrugia
PC	368	Samuel	Camilleri
PC	724	Marco	Pisani
PC	1213	Carlos	Axisa
PC	1230	Kevin	Gaffarena
PC	1313	David	Mallia
PC	1607	George	Vella
PC	2090	Doriann	Farrugia
PC	2218	Marika	Polidano
Former Members			
ex-Insp		Pierre	Attard

1st Clasp

		Serving Members	
AC		Martin	Sammut
SUPT		Maurice	Curmi
SUPT		George	Cremona
INSP		Charlot	Casha
2/SM	1181	Eugenio	Caruana
PC	208	Brian	Fenech
PC	1607	George	Vella
PC	2008	Stephanie	Glanville
		Former Members	
ex-Insp		Pierre	Attard
ex-PS	1602	Marco	Mifsud (RPC 3035)
ex-PC	470	Andy	Paris
ex-WPC	162	Graziella	Callus (RPC 3162)
Ex-WPC	174	Joan	Bonello (RPC3162)

2nd Casp

		Serving Members	
AC		Stephen	Gatt
PS	286	Thomas	Attard
PC	219	David	Mizzi
PC	452	Roberto	Mercieca
PC	738	Albert	Polidano
PC	2047	Maria Theresa	Grima
PC	2170	Marlene	Vella

Nru. 672

ATT DWAR ĠIEĦ IR-REPUBBLIKA
(KAP. 251)

Regoli tal-1990 dwar Unuri, Għotjiet u Dekorazzjonijiet (A.L. 105/90)

IL-MINISTRU għall-Intern, is-Sigurtà, ir-Riformi u l-Ugwaljanza approva l-għoti ta' 1st Clasp lis-Superintendent Jesmond Borg wara total ta' 25 sena ta' servizz effiċjenti bħala membru fil-Korp tal-Pulizija, biex ikunu fis-seħħ fis-17 ta' Mejju, 2023.

Is-17 ta' Mejju, 2023

No. 672

ĠIEĦ IR-REPUBBLIKA ACT
(CAP. 251)

Rules for Honours, Awards and Decorations, 1990 (L.N. 105/90)

THE Minister for Home Affairs, Security, Reforms and Equality has approved the award of the 1st Clasp to Superintendent Jesmond Borg after 25 years of efficient service as a member of the Police Force, to have effect on the 17th May, 2023.

17th May, 2023

Nru. 673

AĠENZIJA GĦAL INFRASTRUTTURA MALTA

Tlestija tal-Formazzjoni tat-Triq u Sospensjoni ta' Traffiku u Parkeġġ

BIS-SAĦĦA tal-Artikolu tmintax (18) tal-Avviż Legali 291 tal-2018, l-Aġenzija għal Infrastruttura Malta tavża bl-intenzjoni tagħha illi tlesti l-formazzjoni ta':

Triq Ġużè Muscat, in-Naxxar (indikat fuq il-pjanta fuq paġna 5670);

Tal-Landrijiet, ir-Rabat (indikat fuq il-pjanta fuq paġna 5671);

Triq it-Tabib Joseph Grech Attard, il-Mellieħa (indikat fuq il-pjanta fuq paġna 5672);

Triq l-Għaqda, il-Mellieħa (indikat fuq il-pjanta fuq paġna 5673);

Triq Wied iz-Ziju, l-Imqabba (indikat fuq il-pjanta fuq paġna 5674);

Triq il-Qoton u parti minn Triq Gregja, in-Naxxar (indikat fuq il-pjanta fuq paġna 5675);

Triq Santa Marija, ir-Rabat (indikat fuq il-pjanta fuq paġna 5676);

Triq Dar il-Bebbux, Sqaq il-Kappillan u Triq San Karlu, Ħal Għaxaq (indikat fuq il-pjanta fuq paġna 5677);

Triq id-Deheb Fin, Triq id-Dielja, parti minn Triq il-Ħarifa and parti minn Triq ix-Xitwa, Ħal Qormi (indikat fuq il-pjanta fuq paġna 5678);

Triq Annabelle Vassallo , Triq l-Imqabba u Triq il-Knisja l-Qadima, is-Siġġiewi (indikat fuq il-pjanta fuq paġna 5679);

Triq Santa Marija, Misraħ Muxi, Ħaż-Żebbuġ (indikat fuq il-pjanta fuq paġna 5680).

Kull persuna illi skont il-liġi għandha l-obbligu li tifforma din it-triq (inkluż billi takkwista l-art neċessarja għall-istess formazzjoni) għandha sa ħmistax-il (15) jum mid-data tal-

No. 673

AGENCY FOR INFRASTRUCTURE MALTA

Completion of Road Formation and Traffic and Parking Suspension

IN virtue of Article eighteen (18) of Legal Notice 291 of 2018, the Agency for Infrastructure Malta hereby gives official notice of its intention to complete the formation of:

Triq Ġużè Muscat, Naxxar (indicated on site plan on page 5670);

Tal-Landrijiet, Rabat (indicated on site plan on page 5671);

Triq it-Tabib Joseph Grech Attard, Mellieħa (indicated on site plan on page 5672);

Triq l-Għaqda, Mellieħa (indicated on site plan on page 5673);

Triq Wied iz-Ziju, Mqabba (indicated on site plan on page 5674);

Triq il-Qoton and part of Triq il-Gregja, Naxxar (indicated on site plan on page 5675);

Triq Santa Marija, Rabat (indicated on site plan on page 5676);

Triq Dar il-Bebbux, Sqaq il-Kapillan and Triq San Karlu, Ħal Għaxaq (indicated on site plan on page 5677);

Triq id-Deheb Fin, Triq id-Dielja, part of Triq il-Ħarifa and part of Triq ix-Xitwa, Ħal Qormi (indicated on site plan on page 5678);

Triq Annabelle Vassallo, Triq l-Imqabba and Triq il-Knisja l-Qadima, Siġġiewi (indicated on site plan on page 5679);

Triq Santa Marija, Misraħ Muxi, Ħaż-Żebbuġ (indicated on site plan on page 5680).

Any person who is obliged by law to form said road (including by acquiring land necessary for the same formation) has fifteen (15) days from the date of the

pubblikazzjoni ta' dan l-avviż sabiex twettaq l-obbligi tagħha skont il-liġi. Fin-nuqqas, l-Aġenzija għal Infrastruttura Malta tgħaddi sabiex tagħmel l-istess xogħol ta' formazzjoni hi stess skont is-saħħa lilha mogħtija mil-liġi u a spejjeż tal-persuni li huma legalment obbligati jiffurmaw it-triq.

L-Aġenzija għal Infrastruttura Malta tgħarraf li bejn l-1 ta' Ġunju, 2023 u d-29 ta' Diċembru, 2023, se tkun qed tibda xogħlijiet fi Triq Ġużè Muscat, in-Naxxar. L-aċċess għall-vetturi u l-parkeġġ f'din it-triq jistgħu jkunu ristretti waqt ċerti xogħlijiet. Tabelli awtorizzati minn Transport Malta biex jinfurmaw lill-pubbliku li ma jistax isir parkeġġ jitwaħħlu fil-post konċernat qabel ma jidħlu fis-seħħ tali restrizzjonijiet tal-parkeġġ.

L-Aġenzija għal Infrastruttura Malta tgħarraf li bejn l-24 ta' Mejju, 2023 u d-29 ta' Diċembru, 2023, se tkun qed tibda xogħlijiet Tal-Landrijiet, ir-Rabat. L-aċċess għall-vetturi u l-parkeġġ f'din it-triq jistgħu jkunu ristretti waqt ċerti xogħlijiet. Tabelli awtorizzati minn Transport Malta biex jinfurmaw lill-pubbliku li ma jistax isir parkeġġ jitwaħħlu fil-post konċernat qabel ma jidħlu fis-seħħ tali restrizzjonijiet tal-parkeġġ.

L-Aġenzija għal Infrastruttura Malta tgħarraf li bejn l-1 ta' Ġunju, 2023 u d-29 ta' Diċembru, 2023, se tkun qed tibda xogħlijiet fi Triq it-Tabib Joseph Grech Attard, il-Mellieħa. L-aċċess għall-vetturi u l-parkeġġ f'din it-triq jistgħu jkunu ristretti waqt ċerti xogħlijiet. Tabelli awtorizzati minn Transport Malta biex jinfurmaw lill-pubbliku li ma jistax isir parkeġġ jitwaħħlu fil-post konċernat qabel ma jidħlu fis-seħħ tali restrizzjonijiet tal-parkeġġ.

L-Aġenzija għal Infrastruttura Malta tgħarraf li bejn l-24 ta' Mejju, 2023 u d-29 ta' Diċembru, 2023, se tkun qed tibda xogħlijiet fi Triq l-Għaqda, il-Mellieħa. L-aċċess għall-vetturi u l-parkeġġ f'din it-triq jistgħu jkunu ristretti waqt ċerti xogħlijiet. Tabelli awtorizzati minn Transport Malta biex jinfurmaw lill-pubbliku li ma jistax isir parkeġġ jitwaħħlu fil-post konċernat qabel ma jidħlu fis-seħħ tali restrizzjonijiet tal-parkeġġ.

L-Aġenzija għal Infrastruttura Malta tgħarraf li bejn l-1 ta' Ġunju, 2023 u d-29 ta' Diċembru, 2023, se tkun qed tibda xogħlijiet fi Triq Wied iz-Ziju, l-Imqabba. L-aċċess għall-vetturi u l-parkeġġ f'din it-triq jistgħu jkunu ristretti waqt ċerti xogħlijiet. Tabelli awtorizzati minn Transport Malta biex jinfurmaw lill-pubbliku li ma jistax isir parkeġġ jitwaħħlu fil-post konċernat qabel ma jidħlu fis-seħħ tali restrizzjonijiet tal-parkeġġ.

L-Aġenzija għal Infrastruttura Malta tgħarraf li bejn l-1 ta' Ġunju, 2023 u d-29 ta' Diċembru, 2023, se tkun qed tibda xogħlijiet fi Triq il-Qoton u parti minn Triq Gregja, in-Naxxar L-aċċess għall-vetturi u l-parkeġġ f'din it-triq jistgħu jkunu ristretti waqt ċerti xogħlijiet. Tabelli awtorizzati minn Transport Malta biex jinfurmaw lill-pubbliku li ma jistax isir parkeġġ jitwaħħlu fil-post konċernat qabel ma jidħlu fis-seħħ tali restrizzjonijiet tal-parkeġġ.

publication of this notice within which to comply with his obligations at law. In default, the Agency for Infrastructure Malta shall itself proceed with the formation of this road in accordance with its powers at law and at the expense of those persons whose obligation it is to form the road.

The Agency for Infrastructure Malta notifies that between 1st June, 2023 and 29th December, 2023, it will be starting road works in Triq Ġużè Muscat, Naxxar. Vehicular access and on-street parking in this road may be restricted during certain works. 'No parking' signs authorised by Transport Malta will be affixed on site before such parking restrictions come in force.

The Agency for Infrastructure Malta notifies that between 24th May, 2023 and 29th December, 2023, it will be starting road works in Tal-Landrijiet, Rabat. Vehicular access and on-street parking in this road may be restricted during certain works. 'No parking' signs authorised by Transport Malta will be affixed on site before such parking restrictions come in force.

The Agency for Infrastructure Malta notifies that between 1st June, 2023 and 29th December, 2023, it will be starting road works in Triq it-Tabib Joseph Grech Attard, Mellieħa. Vehicular access and on-street parking in this road may be restricted during certain works. 'No parking' signs authorised by Transport Malta will be affixed on site before such parking restrictions come in force.

The Agency for Infrastructure Malta notifies that between 24th May, 2023 and 29th December, 2023, it will be starting road works in Triq l-Għaqda, Mellieħa. Vehicular access and on-street parking in this road may be restricted during certain works. 'No parking' signs authorised by Transport Malta will be affixed on site before such parking restrictions come in force.

The Agency for Infrastructure Malta notifies that between 1st June, 2023 and 29th December, 2023, it will be starting road works in Triq Wied iz-Ziju, Mqabba. Vehicular access and on-street parking in this road may be restricted during certain works. 'No parking' signs authorised by Transport Malta will be affixed on site before such parking restrictions come in force.

The Agency for Infrastructure Malta notifies that between 1st June, 2023 and 29th December, 2023, it will be starting road works in Triq il-Qoton and part of Triq Gregja, Naxxar. Vehicular access and on-street parking in this road may be restricted during certain works. 'No parking' signs authorised by Transport Malta will be affixed on site before such parking restrictions come in force.

L-Aġenzija għal Infrastruttura Malta tgħarraf li bejn l-1 ta' Ġunju, 2023 u d-29 ta' Diċembru, 2023, se tkun qed tibda xogħlijiet fi Triq Santa Marija, ir-Rabat. L-aċċess għall-vetturi u l-parkeġġ f'din it-triq jistgħu jkunu ristretti waqt ċerti xogħlijiet. Tabelli awtorizzati minn Transport Malta biex jinfurmaw lill-pubbliku li ma jistax isir parkeġġ jitwaħħlu fil-post konċernat qabel ma jidħlu fis-seħħ tali restrizzjonijiet tal-parkeġġ.

The Agency for Infrastructure Malta notifies that between 1st June, 2023 and 29th December, 2023, it will be starting road works in Triq Santa Marija, Rabat. Vehicular access and on-street parking in this road may be restricted during certain works. 'No parking' signs authorised by Transport Malta will be affixed on site before such parking restrictions come in force.

L-Aġenzija għal Infrastruttura Malta tgħarraf li bejn l-4 ta' Settembru, 2023 u d-29 ta' Marzu, 2024, se tkun qed tibda xogħlijiet fi Triq Dar il-Bebbux, Sqaq il-Kappillan u Triq San Karlu, Ħal Għaxaq. L-aċċess għall-vetturi u l-parkeġġ f'din it-triq jistgħu jkunu ristretti waqt ċerti xogħlijiet. Tabelli awtorizzati minn Transport Malta biex jinfurmaw lill-pubbliku li ma jistax isir parkeġġ jitwaħħlu fil-post konċernat qabel ma jidħlu fis-seħħ tali restrizzjonijiet tal-parkeġġ.

The Agency for Infrastructure Malta notifies that between 4th September, 2023 and 29th March, 2024, it will be starting road works in Triq Dar il-Bebbux, Sqaq il-Kappillan u Triq San Karlu, Ħal Għaxaq. Vehicular access and on-street parking in this road may be restricted during certain works. 'No parking' signs authorised by Transport Malta will be affixed on site before such parking restrictions come in force.

L-Aġenzija għal Infrastruttura Malta tgħarraf li bejn l-24 ta' Mejju, 2023 u d-29 ta' Diċembru, 2023, se tkun qed tibda xogħlijiet fi Triq id-Deheb Fin, Triq id-Dielja, parti minn Triq il-Ħarifa u parti minn Triq ix-Xitwa, Ħal Qormi. L-aċċess għall-vetturi u l-parkeġġ f'din it-triq jistgħu jkunu ristretti waqt ċerti xogħlijiet. Tabelli awtorizzati minn Transport Malta biex jinfurmaw lill-pubbliku li ma jistax isir parkeġġ jitwaħħlu fil-post konċernat qabel ma jidħlu fis-seħħ tali restrizzjonijiet tal-parkeġġ.

The Agency for Infrastructure Malta notifies that between 24th May, 2023 and 29th December, 2023, it will be starting road works in Triq id-Deheb Fin, Triq id-Dielja, part of Triq il-Ħarifa and part of Triq ix-Xitwa, Ħal Qormi. Vehicular access and on-street parking in this road may be restricted during certain works. 'No parking' signs authorised by Transport Malta will be affixed on site before such parking restrictions come in force.

L-Aġenzija għal Infrastruttura Malta tgħarraf li bejn l-24 ta' Mejju, 2023 u id-29 ta' Diċembru, 2023, se tkun qed tibda xogħlijiet fi Triq Annabelle Vassallo, Triq l-Imqabba, Triq il-Knisja l-Qadima, is-Siġġiewi. L-aċċess għall-vetturi u l-parkeġġ f'din it-triq jistgħu jkunu ristretti waqt ċerti xogħlijiet. Tabelli awtorizzati minn Transport Malta biex jinfurmaw lill-pubbliku li ma jistax isir parkeġġ jitwaħħlu fil-post konċernat qabel ma jidħlu fis-seħħ tali restrizzjonijiet tal-parkeġġ.

The Agency for Infrastructure Malta notifies that between 24th May, 2023 and 29th December, 2023, it will be starting road works in Triq Annabelle Vassallo, Triq l-Imqabba, Triq il-Knisja l-Qadima, Siġġiewi. Vehicular access and on-street parking in this road may be restricted during certain works. 'No parking' signs authorised by Transport Malta will be affixed on site before such parking restrictions come in force.

L-Aġenzija għal Infrastruttura Malta tgħarraf li bejn l-1 ta' Ġunju, 2023 u d-29 ta' Diċembru, 2023, se tkun qed tibda xogħlijiet fi Triq Santa Marija, Misraħ Muxi, Ħaż-Żebbuġ. L-aċċess għall-vetturi u l-parkeġġ f'din it-triq jistgħu jkunu ristretti waqt ċerti xogħlijiet. Tabelli awtorizzati minn Transport Malta biex jinfurmaw lill-pubbliku li ma jistax isir parkeġġ jitwaħħlu fil-post konċernat qabel ma jidħlu fis-seħħ tali restrizzjonijiet tal-parkeġġ.

The Agency for Infrastructure Malta notifies that between 1st June, 2023 and 29th December, 2023, it will be starting road works in Triq Santa Marija, Misraħ Muxi, Ħaż-Żebbuġ. Vehicular access and on-street parking in this road may be restricted during certain works. 'No parking' signs authorised by Transport Malta will be affixed on site before such parking restrictions come in force.

Vetturi li jiksru l-ordni ta' dan l-avviż u t-tabelli relatati fuq il-post biex ma jsirx parkeġġ, ikunu suġġetti li jiġu rmunkati.


Vehicles found in contravention to the order of this notice and to the related 'No parking' signs on site are liable to be towed.

Aktar għajnuna jew informazzjoni, jinkisbu permezz ta' email fuq (info.im@infrastructuremalta.com).

More assistance or information, can be obtained via email (info.im@infrastructuremalta.com).

It-23 ta' Mejju, 2023

23rd May, 2023

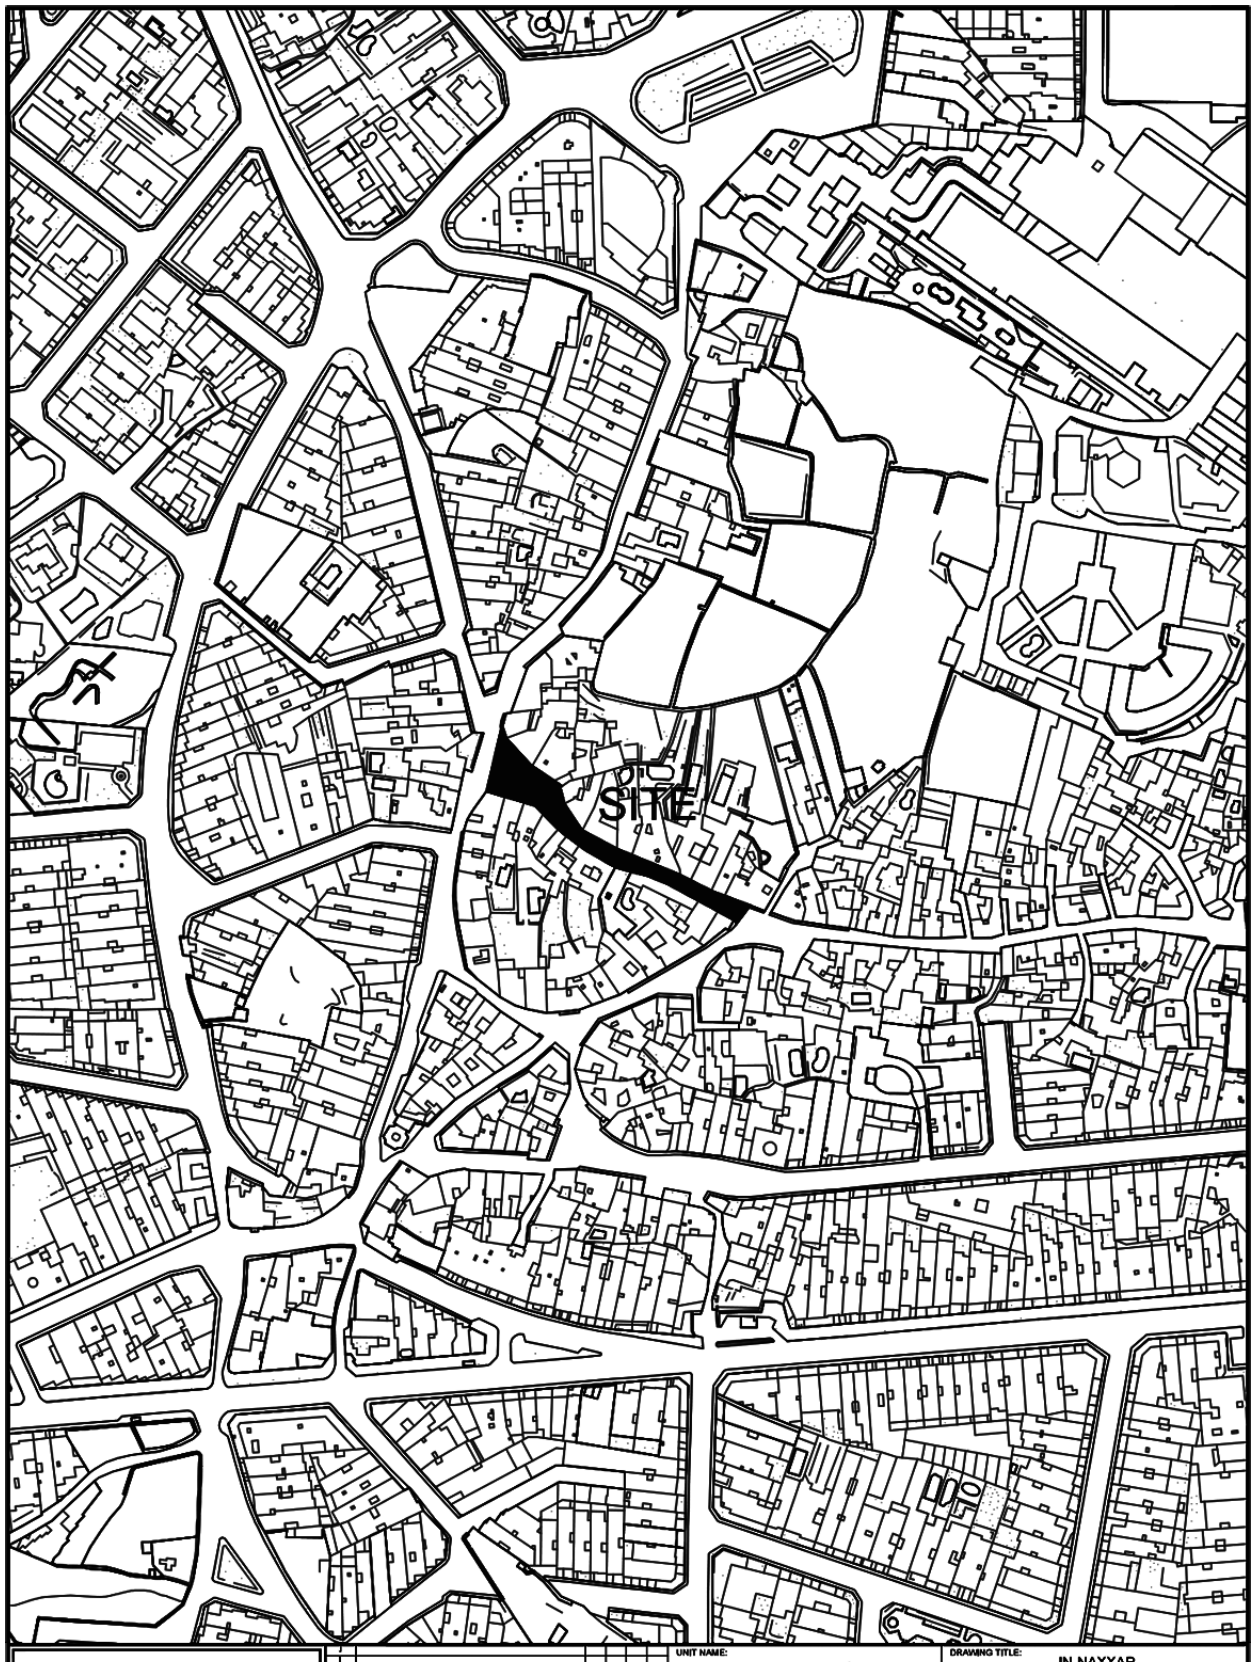

INFRASTRUCTURE MALTA

CHIEF EXECUTIVE OFFICER:
Ivan Falzon

S:\Traffic Management\2023\Naxxar\2023 Naxxar.dwg

UNIT NAME: IMPLEMENTATION
HEAD OF UNIT: N.V.
PROJECT LEADER: -
DRAWN BY: -

DRAWING TITLE: IN-NAXXAR
Triq Guze Muscat - SITE PLAN
(Extents of works AREN't binding but indicative)

DATE:	FILE NO:	DRAWING NO:
FEB 2023	IM042/23	IMD47/23

SHEET SIZE:	SCALE:	REVISION:	PAGE NO:
A4	1:2500	A	5



INFRASTRUCTURE MALTA

No.	Revision	Drawn	Checked	Approved	Date

CHIEF EXECUTIVE OFFICER: Ivan Falzon

S:\Traffic Management\2023\Rabat\2023 Rabat.dwg

UNIT NAME: IMPLEMENTATION

HEAD OF UNIT: N.V.

PROJECT LEADER: -


DRAWN BY: -

DRAWING TITLE: IR-RABAT

po Ta Landrijiet - SITE PLAN
(Extents of works aren't binding but Indicative)


DATE:	FILE NO:	DRAWING NO:
April 2023	-	IMD140/23

SHEET SIZE:	SCALE:	REVISION:	PAGE NO:
A4	1:5000	-	7

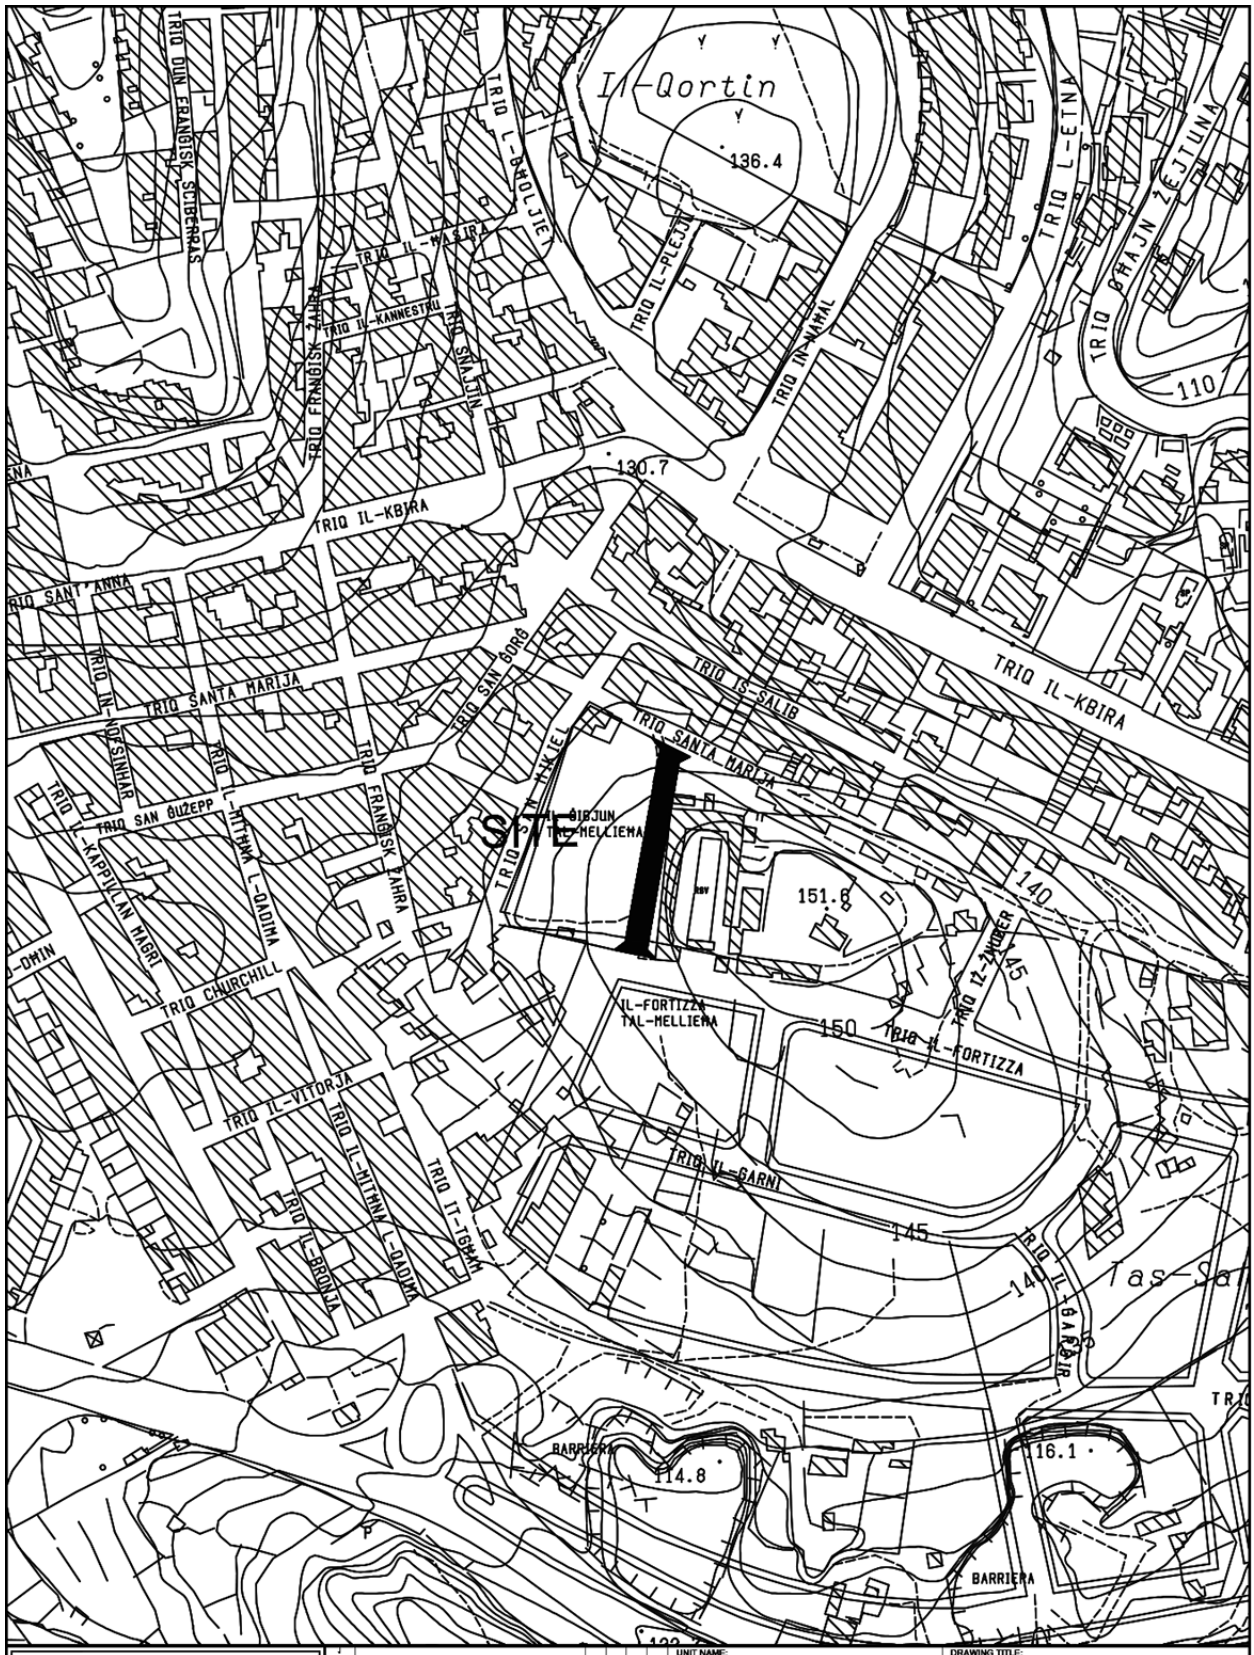
Il-Qortin
136.4
TRIQ L-EĦOLJIET
TRIQ IL-PLEJJ
TRIQ IN-NAMAL
TRIQ L-ETNA
TRIQ IR-RAJN ŻEJTUNA
110
130.7
TRIQ IL-KBIRA
TRIQ SANT' ANNA
TRIQ SAN ĠORĠ
TRIQ IS-SALIB
TRIQ SANTA MARIJA
TRIQ IN-NOFSINHAR
TRIQ SAN ĠUŻEPP
TRIQ IL-KAPPILLAN MAGRI
TRIQ IL-ĦITMA L-DADIMA
TRIQ CHURCHILL
TRIQ FRANĊISK PAĦRA
SITE
ĠIBJUN
TAL-MELLIEĦA
151.6
140
145
150
TRIQ IL-FORTIZZA
IL-FORTIZZA
TAL-MELLIEĦA
TRIQ IL-VITORJA
TRIQ IL-ĦITMA L-DADMA
TRIQ IT-TABĦA
TRIQ IL-BRONJA
TRIQ IL-GARNI
TRIQ IL-BARRIERA
BARRIERA
114.8
16.1
Tas-Sa
INFRASTRUCTURE MALTA
CHIEF EXECUTIVE OFFICER:
Ivan Falzon
N:\Design\Common Area\Traffic Management\2019\Mellieha\2019 Mellieha.dwg
UNIT NAME:
IMPLEMENTATION
HEAD OF UNIT:
N.V.
PROJECT LEADER:
-
DRAWN BY:
-
DRAWING TITLE:
IL-MELLIEHA
(TRIQ IT-TABIB JOSEPH ATTARD GRECH)
(Extents of works aren't binding but Indicative)
DATE:
Nov 2022
FILE NO:
-
DRAWING NO:
RD58/19
SHEET SIZE:
A4
SCALE:
1:2500
REVISION:
-
PAGE NO:
1


TRIQ N-NLEWWA
TRIQ IL-HENA
TRIQ IV-QASAB
TRIQ L-GHAQDA
SITE
TRIQ GHAJN ŻEJTUNA
TRIQ IS-SLIEM
TRIQ L-FENNA
TRIQ L-GHASEL
TRIQ IS-SAGHTAR
TRIQ IL-MIGĦBHA
TRIQ IX-XEHDA
TRIQ IL-PONT
WESGĦAT
112.1
52.3
INFRASTRUCTURE MALTA
CHIEF EXECUTIVE OFFICER:
Ing. Fredrick Azzopardi
S:\Traffic Management\2022\Mellieha\2022 Mellieha.dwg
UNIT NAME:
IMPLEMENTATION
HEAD OF UNIT:
N.V.
PROJECT LEADER:
-
DRAWN BY:
-
DRAWING TITLE:
IL-MELLIEĦA
po Triq L-Ghaqda - SITE PLAN
(Extents of works aren't binding but Indicative)
DATE:
APRIL 2022
FILE NO:
-
DRAWING NO:
IMD111/22
SHEET SIZE:
A4
SCALE:
1:2500
REVISION:
-
PAGE NO:
4


INFRASTRUCTURE MALTA
UNIT NAME: IMPLEMENTATION
HEAD OF UNIT: N.V.
PROJECT LEADER: -
DRAWN BY: -
CHIEF EXECUTIVE OFFICER: Ing. Fredrick Azzopardi
DRAWING TITLE: MARSASKALA TRIQ WIED IZ-ZJUJU SITE PLAN (Extents of Works are not binding but indicative)
DATE: DEC 2021
FILE NO: -
DRAWING NO: IMD403/21
SHEET SIZE: A4
SCALE: 1:5000
REVISION: A
PAGE NO: 3
SITE
Wied Sant' Antnin
Wied Iz-Zjuj
Tal-Baħar
Tas-Sieni
Ix-Xagħra
In-Naqra
Il-Bajja ta' San Tu

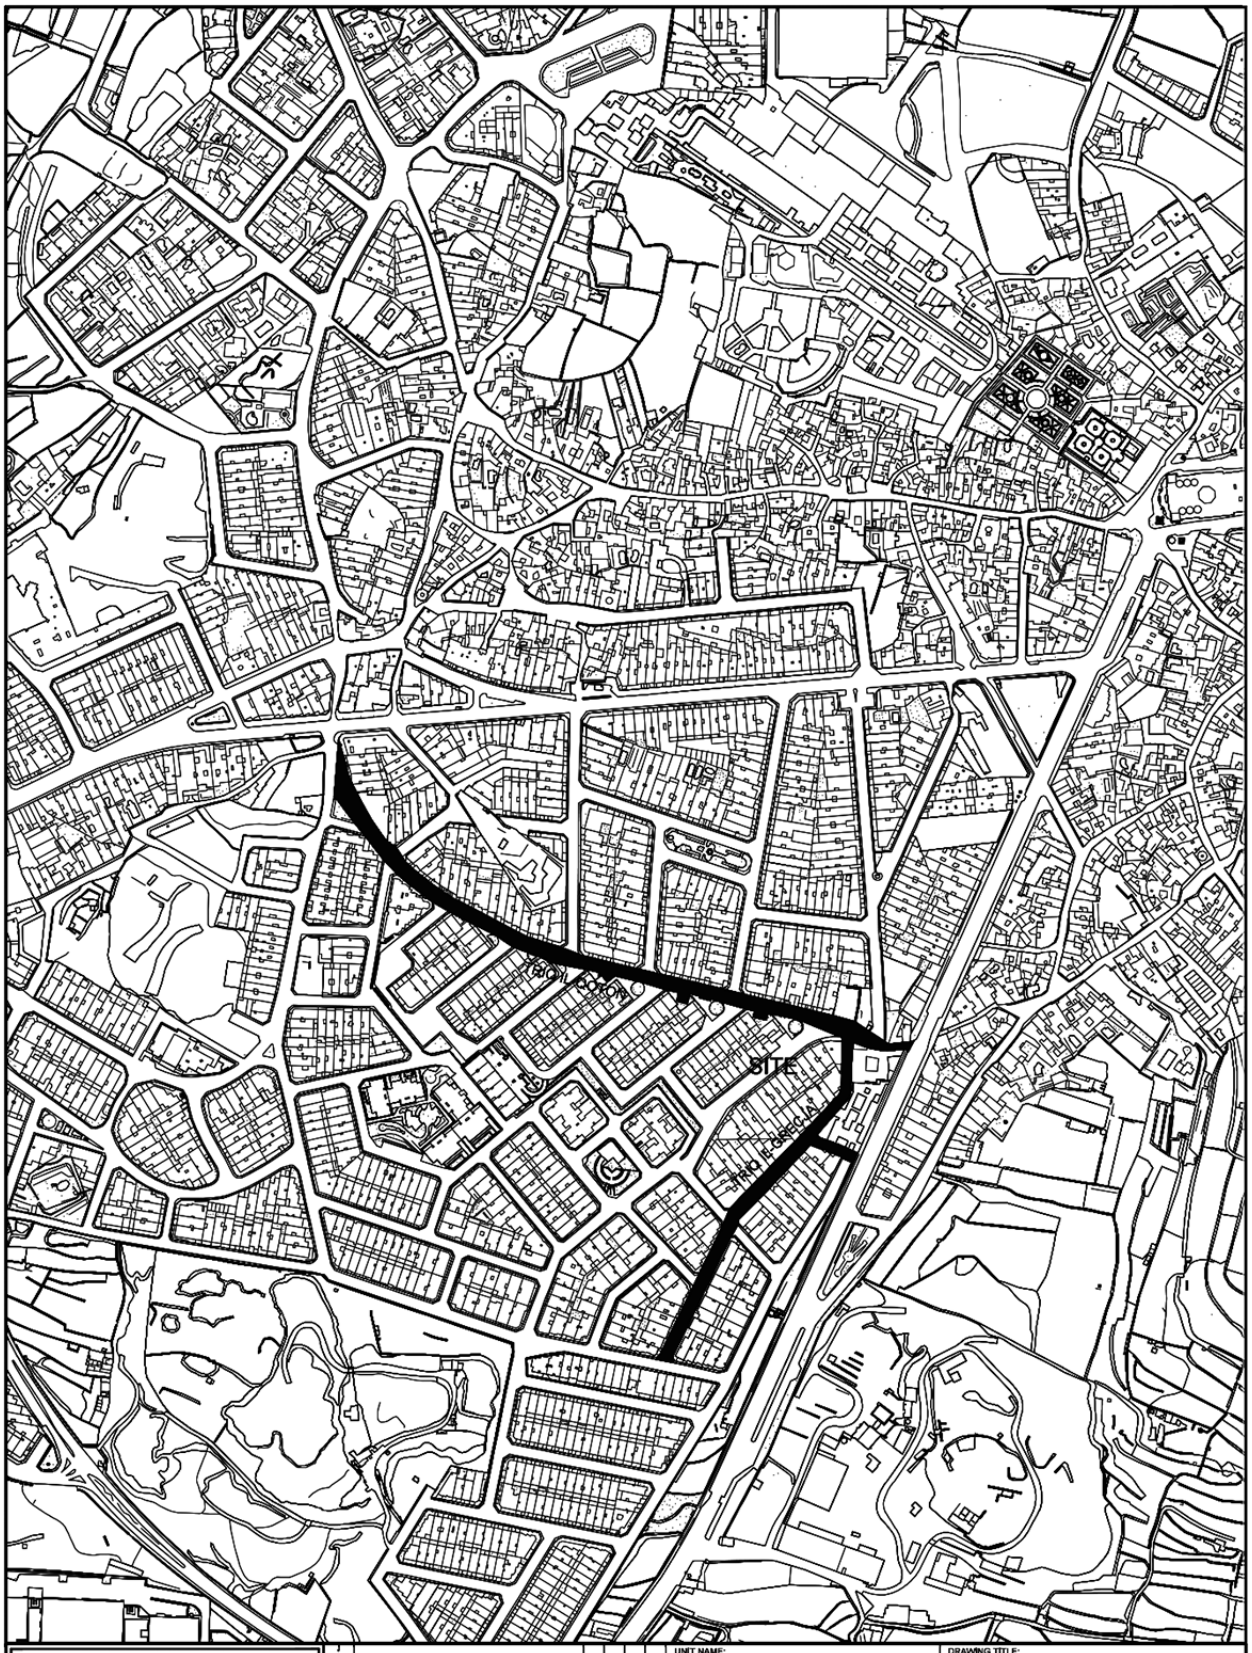

INFRASTRUCTURE MALTA

Issue	Rev	Description	Drawn	Checked	Approved	Date
	-					

CHIEF EXECUTIVE OFFICER: Ivan Falzon

S:\Traffic Management\2023\Naxxar\2023 Naxxar.dwg

UNIT NAME: IMPLEMENTATION

HEAD OF UNIT: N.V.


PROJECT LEADER: -

DRAWN BY: -

DRAWING TITLE: IN-NAXXAR
Triq il-Qoton - Triq il-Grecja - SITE PLAN
(Extents of works AREN't binding but indicative)

DATE:	FILE NO:	DRAWING NO:
April 2023	-	IMD38/23

SHEET SIZE:	SCALE:	REVISION:	PAGE NO:
A4	1 : 5000	B	1

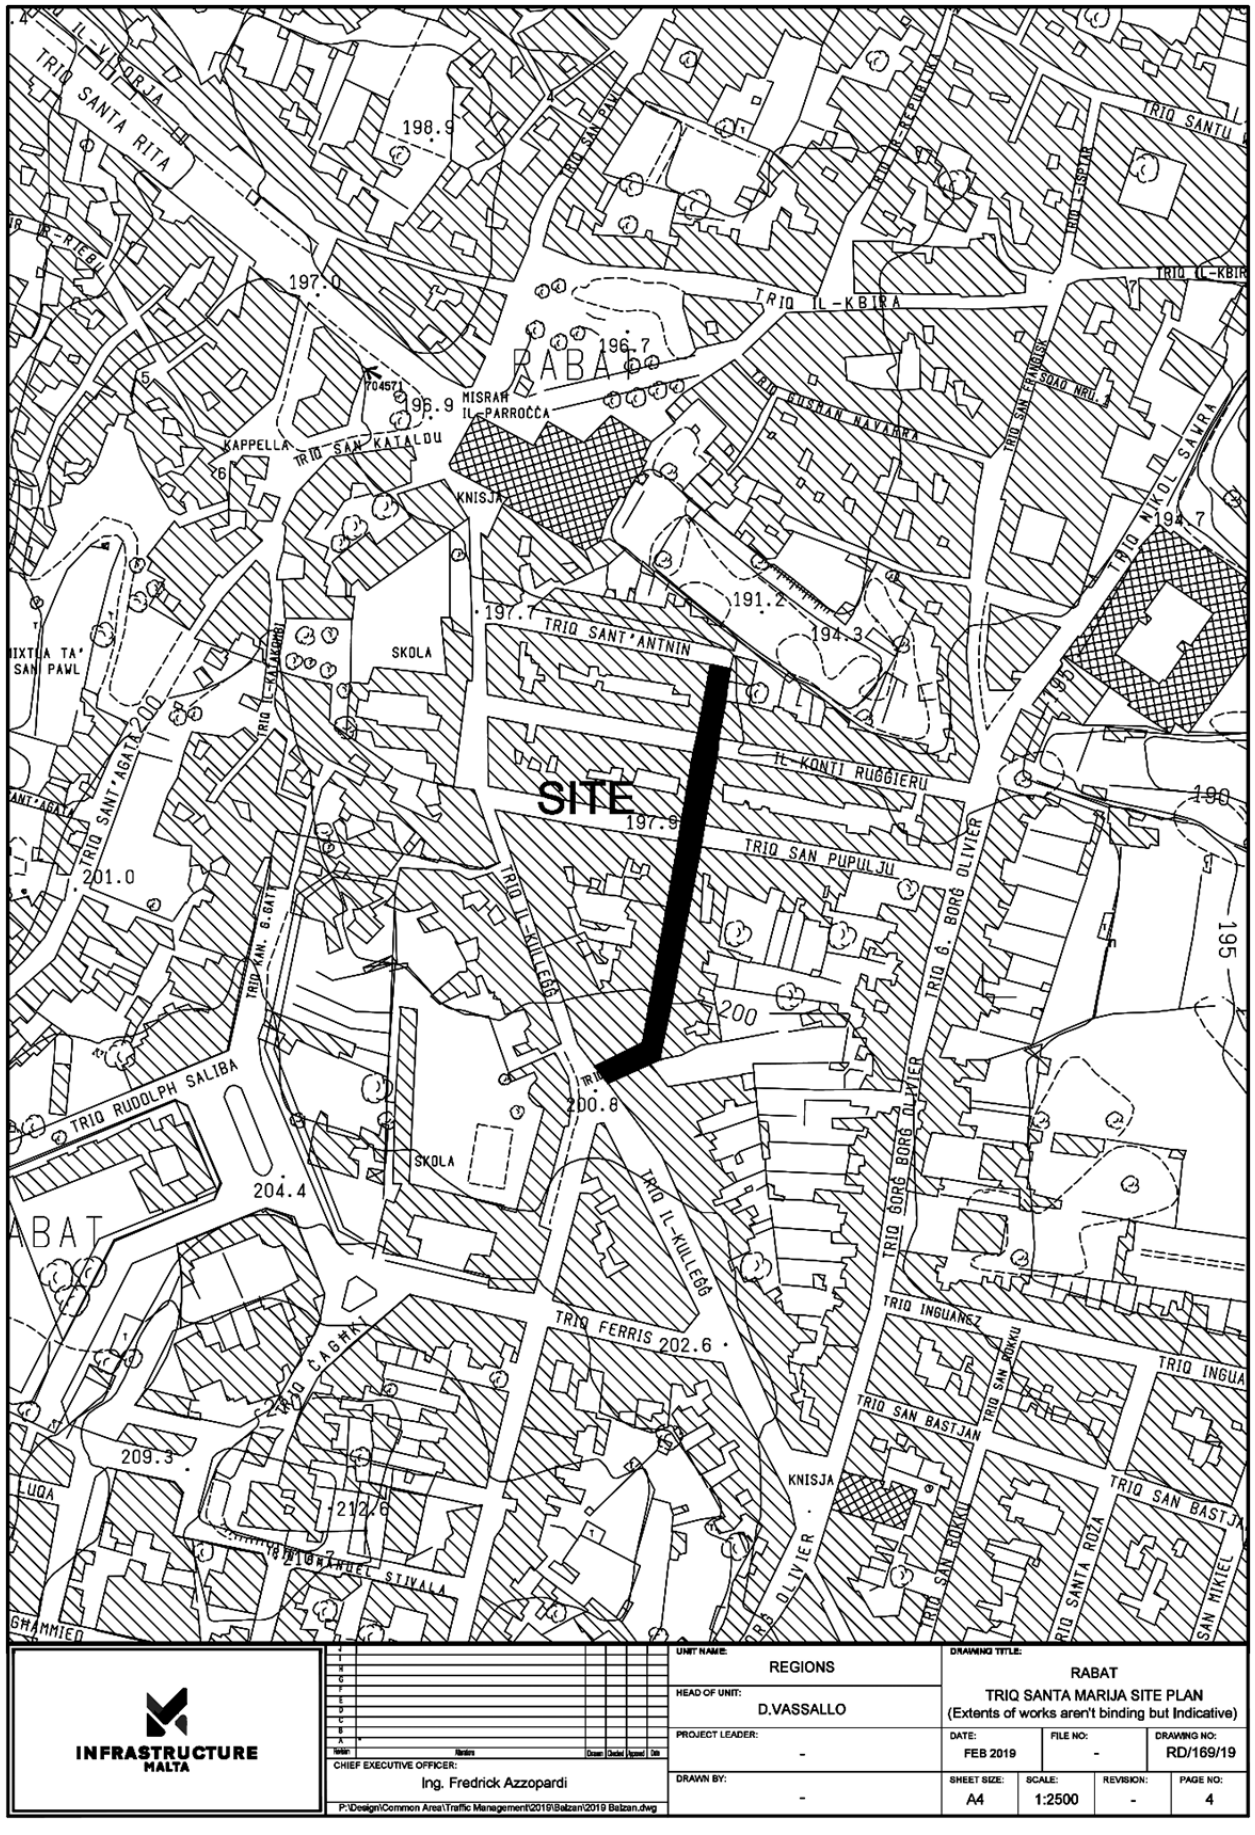

INFRASTRUCTURE MALTA	UNIT NAME: REGIONS	DRAWING TITLE: RABAT TRIQ SANTA MARIJA SITE PLAN (Extents of works aren't binding but Indicative)	
CHIEF EXECUTIVE OFFICER: Ing. Fredrick Azzopardi	HEAD OF UNIT: D.VASSALLO		
P:\Design\Common Area\Traffic Management\2019\Balzan\2019 Balzan.dwg	PROJECT LEADER: -	DATE: FEB 2019 / FILE NO: - / DRAWING NO: RD/169/19	
	DRAWN BY: -	SHEET SIZE: A4 / SCALE: 1:2500 / REVISION: - / PAGE NO: 4	



INFRASTRUCTURE MALTA

CHIEF EXECUTIVE OFFICER:
Ing. Ivan Falzon

S:\Traffic Management\2023\Ghaxaq\2023 Ghaxaq.dwg

Issues	Abadian	Drawn	Checked	Approved	Date

UNIT NAME: IMPLEMENTATION

HEAD OF UNIT: N.V.


PROJECT LEADER: -

DRAWN BY: -

DRAWING TITLE: HAL GHAXAQ
Sqaq il-Kappillan - Triq Dar il-bebbux - Triq San Karlu - SITE PLAN
(Extents of Works are not binding but indicative)

DATE:	FILE NO:	DRAWING NO:
FEB 2023	-	IMD063/23

SHEET SIZE:	SCALE:	REVISION:	PAGE NO:
A4	1:2500	A	5

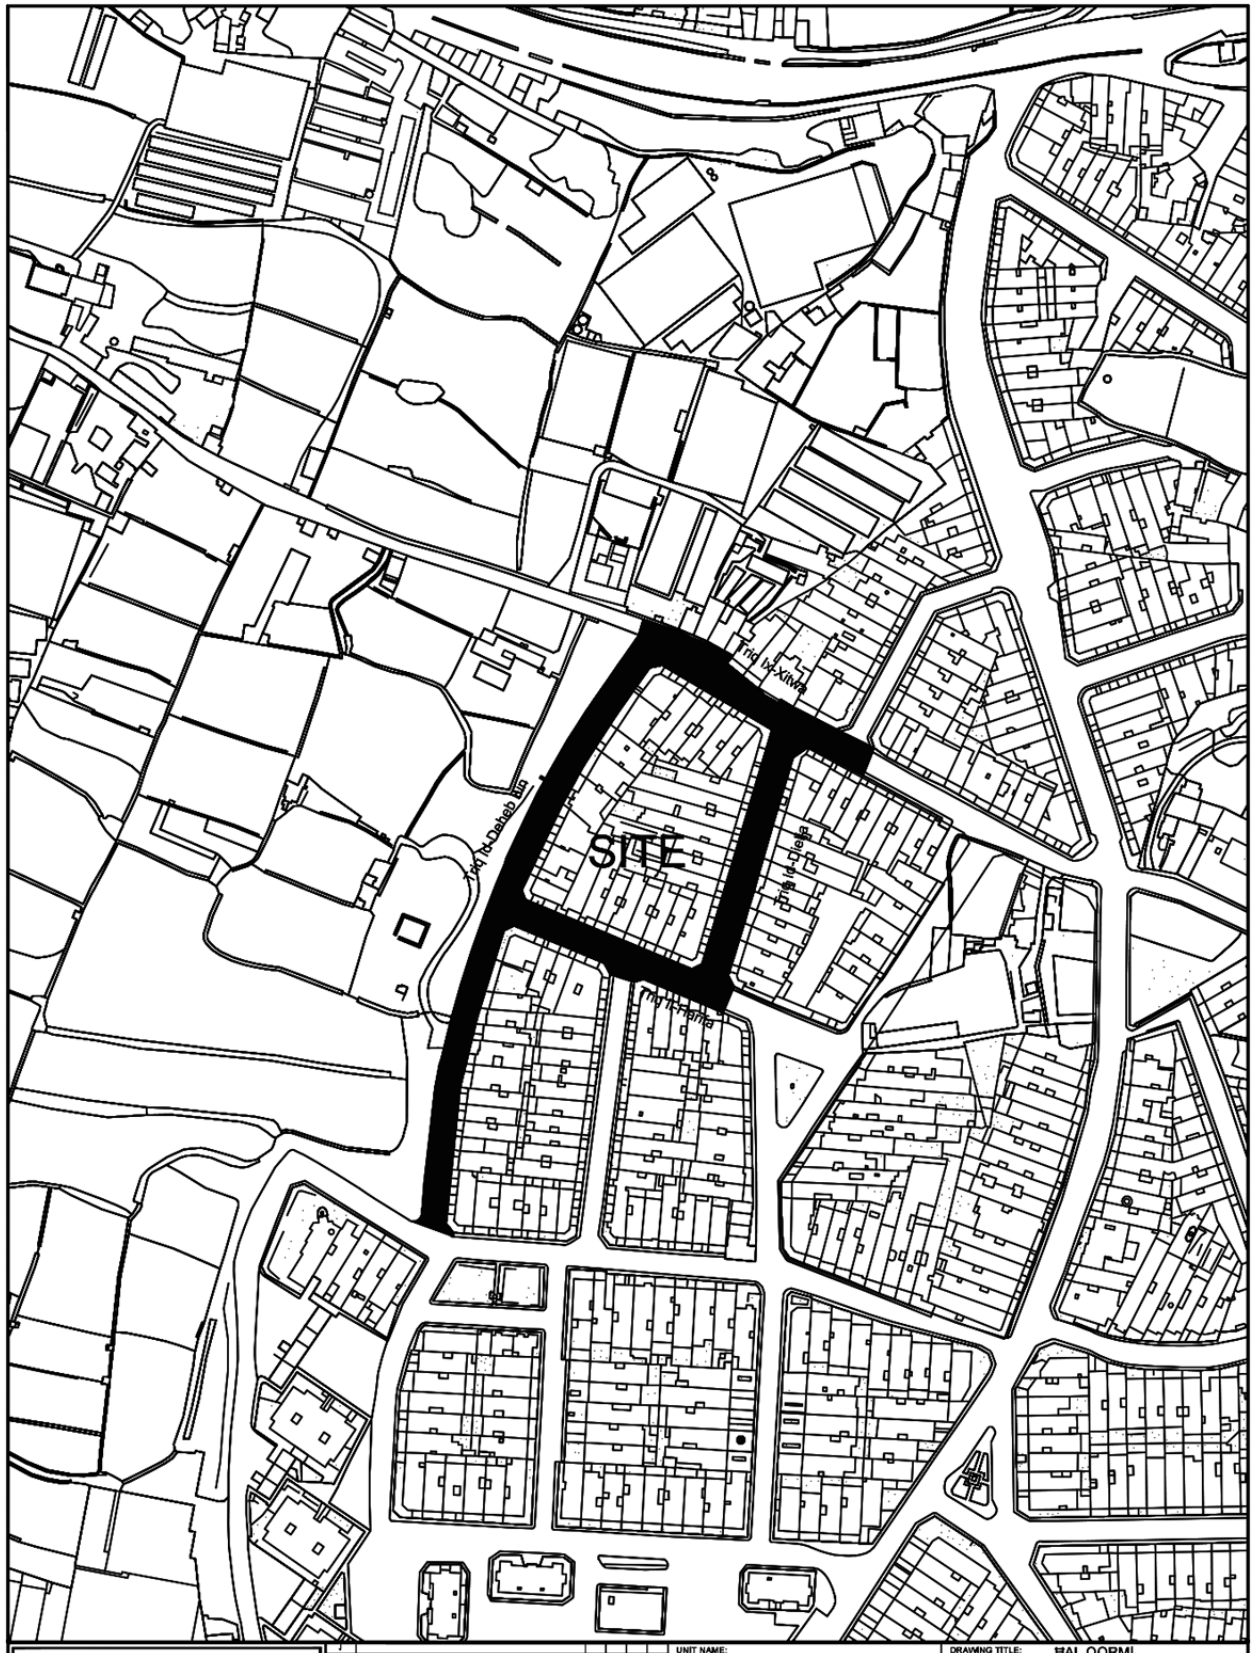

INFRASTRUCTURE MALTA

Revision	Revisions	Drawn	Checked	Approved	Date

CHIEF EXECUTIVE OFFICER: Ivan Falzon

S:\Traffic Management\2023\Qormi\2023 Qormi.dwg

UNIT NAME: IMPLEMENTATION

HEAD OF UNIT: N.V.


PROJECT LEADER: -

DRAWN BY: -

DRAWING TITLE: HAL QORMI
Triq Id-Deheb Fin - Triq Id-Dielja - po Triq il-Harifa - po Triq Ix-Xitwa - SITE PLAN
(Extents of works aren't binding but Indicative)

DATE:	FILE NO:	DRAWING NO:
FEB 2023	-	IMD39/23

SHEET SIZE:	SCALE:	REVISION:	PAGE NO:
A4	1:2500	-	1

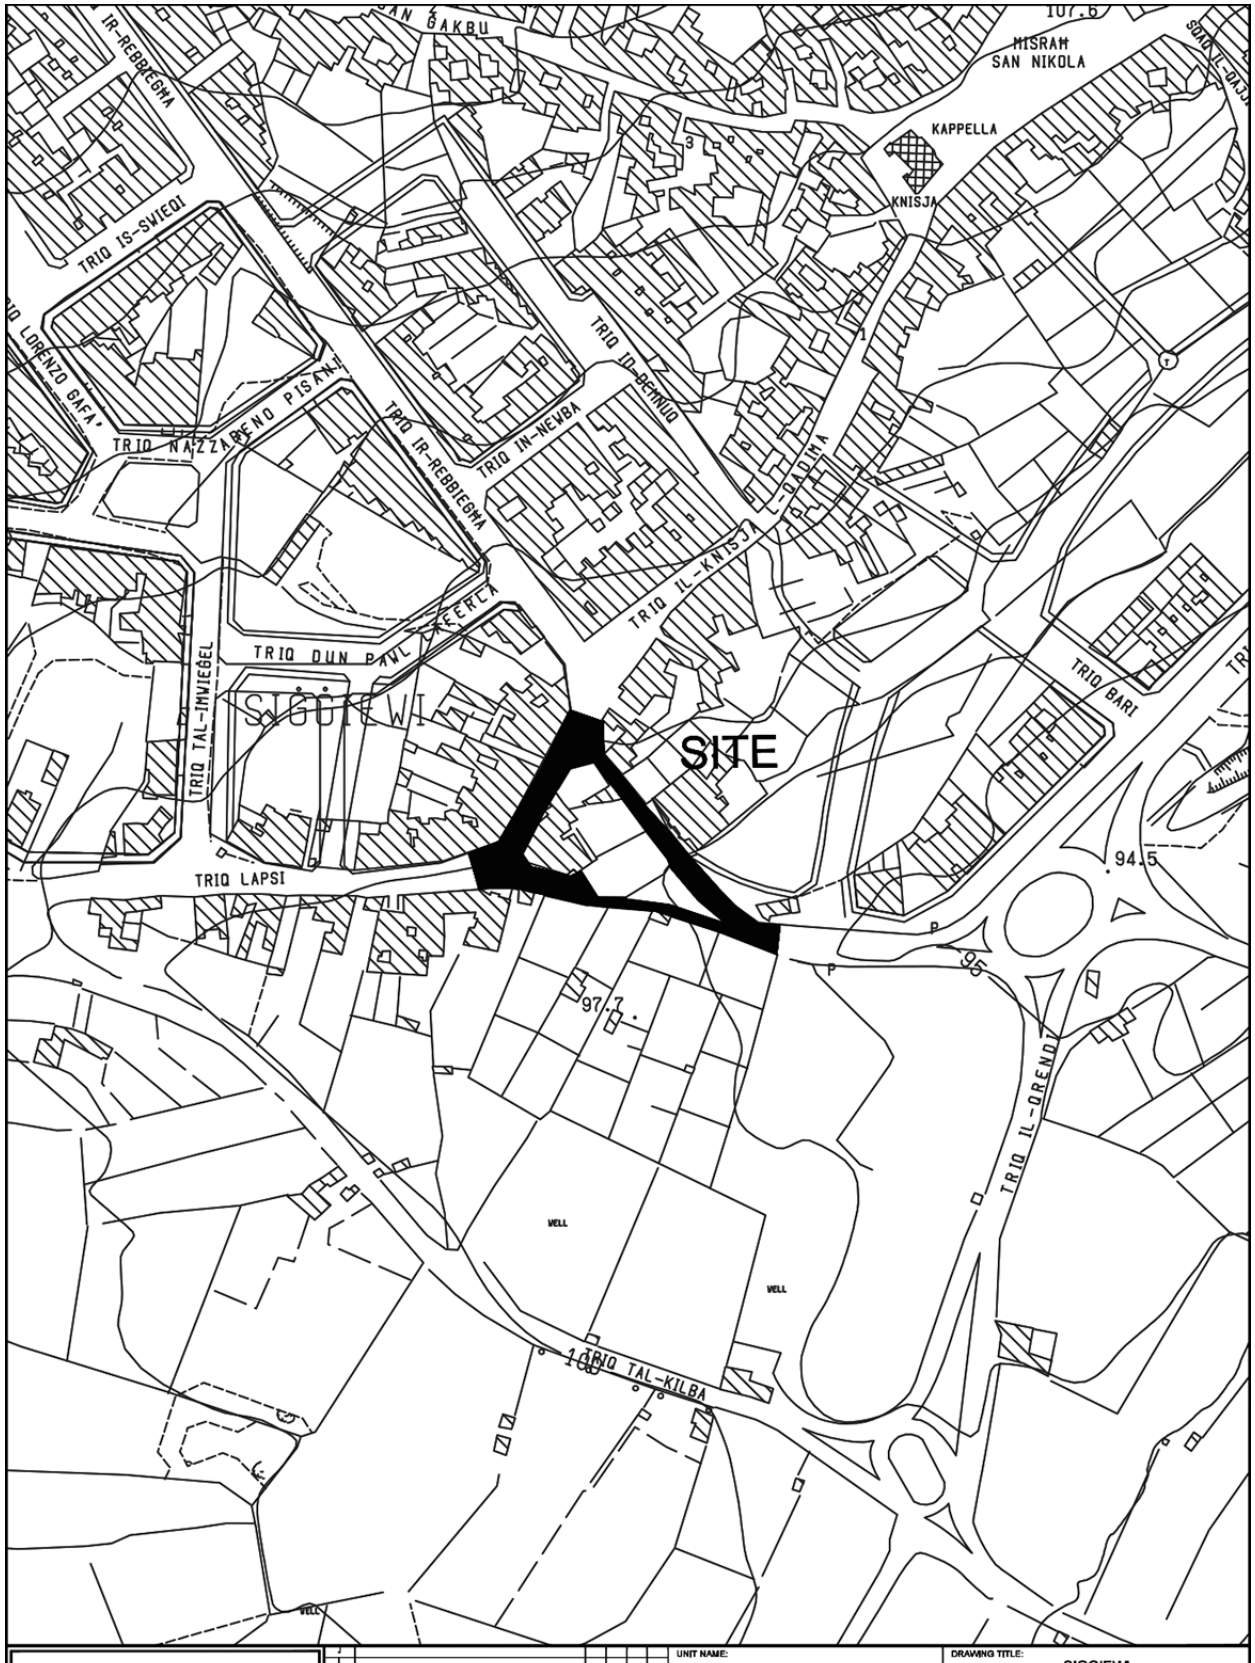


INFRASTRUCTURE MALTA

CHIEF EXECUTIVE OFFICER:
Ing. Fredrick Azzopardi

N:\Design\Common Area\Traffic Management\2019\Siggiewi.dwg

UNIT NAME: REGIONS	DRAWING TITLE: SIGGIEWI Triq Annabelle Vassallo - Triq L-Imqabba - Triq il-Knisja l-Qadima SITE PLAN (Extents of works are not binding but Indicative)			
HEAD OF UNIT: D.V.				
PROJECT LEADER: A.D.	DATE: JULY 2019	FILE NO: -	DRAWING NO: RD298/19	
DRAWN BY: L.B.	SHEET SIZE: A4	SCALE: 1:2500	REVISION: A	PAGE NO: 8

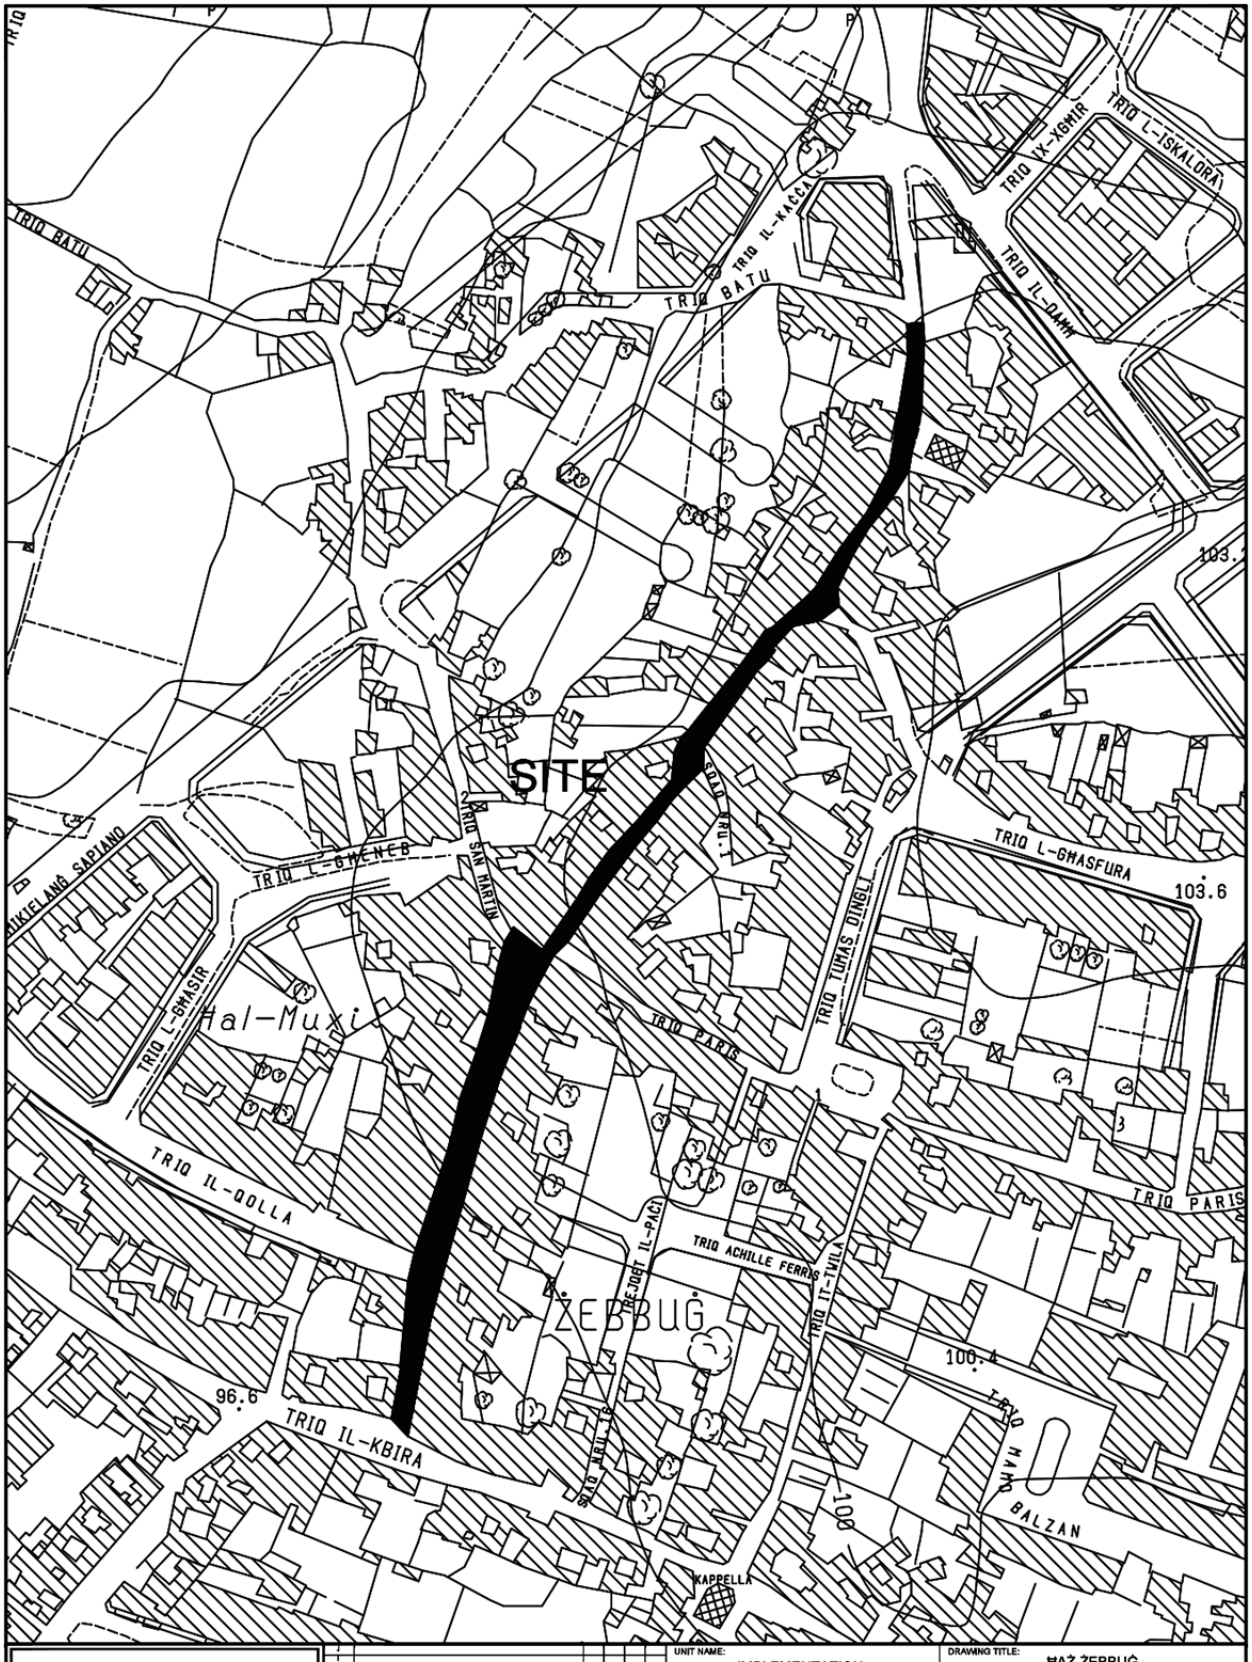

INFRASTRUCTURE MALTA

Version	Revisions	Drawn	Checked	Approved	Date

CHIEF EXECUTIVE OFFICER: Ing. Fredrick Azzopardi

S:\Traffic Management\2022\Zebbug\2022 Zebbug.dwg

UNIT NAME: IMPLEMENTATION	DRAWING TITLE: ĦAŻ-ŻEBBUĠ Misrah Muxi - po Triq Santa Marija - SITE PLAN (Extents of works aren't binding but Indicative)			
HEAD OF UNIT: N.V.				
PROJECT LEADER: -	DATE: FEB 2022	FILE NO: -		DRAWING NO: IMD67/22
DRAWN BY: -	SHEET SIZE: A4	SCALE: 1:2500	REVISION: A	PAGE NO: 4

No. 674

MINISTERU GĦAT-TRASPORT, L-INFRASTRUTTURA U L-PROĠETTI KAPITALI

Noti ta' Spjegazzjoni[1]

Regolamenti tal-2023 li jemendaw ir-Regolamenti dwar Servizzi ta' Ġarr ta' Pasiġġieri b'Vetturi Żgħar u Servizzi ta' Kiri ta' Vetturi

1. Introduzzjoni

Permezz tar-Regolamenti tal-2023 li jemendaw ir-Regolamenti dwar Servizzi ta' Ġarr ta' Pasiġġieri b'Vetturi Żgħar u Servizzi ta' Kiri ta' Vetturi (hawn aktar 'il quddiem imsejħa "r- regolamenti emendatorji"), l-Awtorità għat-Trasport f'Malta (hawn aktar 'il quddiem imsejħa "Transport Malta") qiegħda temenda r-Regolamenti dwar Servizzi ta' Ġarr ta' Passiġġieri b'Vetturi Żgħar u Servizzi ta' Kiri ta' Vetturi (hawn aktar 'il quddiem imsejħa "r-regolamenti prinċipali").

2. Sommarju u sfond

Ir-regolamenti prinċipali jipprojbixxu l-ipparkjar fit-triq ta' vetturi żgħar għall-ġarr ta' passiġġieri (LPTVs) waqt li dawn ma jkunux qed jintużaw. Għalhekk, l-LPTVs huma meħtieġa li jirritornaw fil-garaxx tagħhom wara li jkun tlesta servizz ta' ġarr ta' passiġġieri. Wara miżuri ta' infurzar li ttieħdu dan l-aħħar fuq ksur tar-regola tal-iggaraxxjar mill-uffiċjali tal-infurzar ta' Transport Malta, operaturi fis-settur sostnew li din ir-regola kienet kemm skaduta kif ukoll inġusta għax ma kkunsidratx l-avvanzi teknoloġiċi dwar kif jiġu bbukkjati l-LPTVs u taffettwa l-effiċjenza tas-servizz. Huma sostnew ukoll li s-sewwieqa li jaħdmu fit-triq lejl u nhar għandu jkollhom id-dritt li jipparkjaw temporanjament il-vetturi tagħhom fit-triq biex jieħdu ħsieb il-bżonnijiet personali tagħhom mingħajr ir-riskju li jiġu mmultati €500, li hija l-penali amministrattiva applikabbli għall-operaturi li jiksru din ir-regola.

Filwaqt li r-regolamenti emendatorji jfittxu li jindirizzaw din il-kwistjoni, qed jaġġornaw ukoll ir-regolamenti prinċipali biex iqisu n-natura li qed tevolvi tas-servizzi ta' ġarr ta' passiġġieri b'vetturi żgħar, miġjuba minn avvanzi teknoloġiċi fis-settur, u wkoll biex jimplimentaw l-Avviż ta' Gwida tal-Kummissjoni tal-UE dwar il-funzjonament tajjeb u s-sostenibbiltà tat-trasport lokali tal-passiġġieri on-demand (taxi u PHV)[2], li jappella lill-Istati Membri biex jabolixxu r-regola tar-ritorn għall-garaxx.

Saru kunsiderazzjonijiet relatati mal-ġestjoni tat-traffiku lokali, l-infurzar u l-kompetizzjoni ġusta bl-inklużjoni ta' miżuri li huma mmirati biex jiżguraw konformità mar-rekwiżiti l-ġodda u biex jinżammu kundizzjonijiet indaqs mas-settur tat-taxi.

F'dan ir-rigward, ir-regolamenti emendatorji jintroduċu d-dispożizzjonijiet ġodda li ġejjin:

L-LPTVs ma għandhomx jibqgħu obbligati li jirritornaw fil-garaxx tagħhom jekk ikunu disponibbli għall-ibbukkjar matul ix-xift tax-xogħol tax-xufier;

L-LPTVs jistgħu jiġu pparkjati skont il-liġi fit-triq u jitħallew waħedhom sa siegħa bl-użu ta' diska tal-parkeġġ, iżda għandhom ikunu pparkjati mill-inqas 250m 'l bogħod minn vened ta' taxi li jinsabu fis-siti kollha tal-irmiġġ tal-vapuri tal-passiġġieri, fl-Ajruport Internazzjonali ta' Malta u fi Vjal ir-Re Dwardu VII fil-Furjana, jew 100m bogħod minn vened oħra ta' taxi, u, jew 15m bogħod minn bus stops;

LPTVs li huma pparkjati fit-triq bix-xufiera ġewwa mhumiex marbuta bir-restrizzjoni tal-ħin, iżda xorta għandhom josservaw ir-restrizzjonijiet tad-distanza minn vened ta' taxi u bus stops;

[1] Dawn in-Noti ta' Spjegazzjoni huma skont u għall-fini tal-artikolu 3(2)(ċ) tal-Kapitolu 512 tal-Liġijiet ta' Malta.

[2](https://eur-lex.europa.eu/legal-content/EN/TXT/PDF/?uri=CELEX:52022XC0204(03)&from=EN)

Ir-rekwiżiti tal-ħin u tad-distanza ma japplikawx waqt li l-passiġġieri jkunu qed jinżlu minn, u jitilgħu fuq l-LPTV;

Transport Malta għandha d-dritt li titlob lill-operaturi tal-LPTVs u ta' pjattaformi intermedjarji għas-servizz ta' prenotazzjoni biex jieħdu l-miżuri meħtieġa biex ma jikkomunikaw l-ebda talba ta' prenotazzjoni lix-xufiera li jkunu jinsabu bil-vetturi tagħhom ipparkjati fid-distanzi pprojbiti minn vened ta' taxi u bus stops;

Mal-applikazzjoni u t-tiġdid ta' liċenzja ta' operatur, l-operaturi għandhom jissottomettu rapport ta' perit, li jikkonferma li għandhom biżżejjed spazju għall-parkeġġ privat fil-garaxx u, jew spazju għall-parkeġġ mhux fit-triq għall-użu esklussiv tagħhom fejn għandhom jipparkjaw il-vetturi tagħhom waqt li dawn ma jkunux qed jintużaw,

Qed tiġi introdotta penali amministrattiva ta' €500 għal operaturi li jonqsu milli jieħdu miżuri, meta mitluba minn Transport Malta, biex ma jikkomunikaw ebda talba ta' prenotazzjoni lix-xufiera li jkunu jinsabu bil-vetturi tagħhom ipparkjati fid-distanzi pprojbiti minn vened ta' taxi u bus stops. Qed tiġi introdotta wkoll penali amministrattiva ta' €500 għax-xufiera li jiksru r-restrizzjonijiet tal-ħin tal-parkeġġ u d-distanza waqt li jkunu qed jużaw il-vettura.

3. Ħarsa ġenerali lejn l-istruttura tal-istrument

Ir-regolamenti li jemendaw huma magħmula minn seba' (7) regolamenti u jikkonsistu f'dawn li ġejjin:

Regolament 1 – Titolu, skop u bidu fis-seħħ.

Regolament 2 – Jemenda r-regolament 2 tar-regolamenti prinċipali.

Regolament 3 – Jemenda r-regolament 5 tar-regolamenti prinċipali.

Regolament 4 - Jemenda r-regolament 7 tar-regolamenti prinċipali.

Regolament 5 – Jissostitwixxi r-regolament 17 tar-regolamenti prinċipali.

Regolament 6 – Jemenda r-regolament 59 tar-regolamenti prinċipali.

Regolament 7 – Jemenda r-Raba' Skeda li tinsab mar-regolamenti prinċipali.

4. Kummentarju fuq partijiet u artikoli

Regolament 1: Jintroduċi t-titolu tar-regolamenti bħala r-Regolamenti tal-2023 li jemendaw ir-Regolamenti dwar Servizzi ta' Ġarr ta' Pasiġġieri b'Vetturi Żgħar u Servizzi ta' Kiri ta' Vetturi, filwaqt li jirreferi għar-regolamenti prinċipali bħala r-Regolamenti dwar Servizzi ta' Ġarr ta' Pasiġġieri b'Vetturi Żgħar u Servizzi ta' Kiri ta' Vetturi (L.S. 65.33) u (L.S. 499.68). Dan ir-regolament ikompli jispjega l-iskop tar-regolamenti, li huma li jipprovdu għall-parkeġġ fit-triq ta' vetturi żgħar ta' ġarr ta' passiġġieri waqt li dawn ma jkunux qed jintużaw, mingħajr il-bżonn li jerġgħu lura fil-garaxx tagħhom, u li jiġi żgurat li l-operaturi ta' servizz ta'ġarr ta' passiġġieri b'vetturi żgħar ikollhom spazju privat adegwat għall-parkeġġ fil-garaxx u, jew spazju għall-parkeġġ privat mhux fit-triq għall-użu esklussiv tagħhom fejn jipparkjaw il-vetturi tagħhom waqt li dawn ma jkunux qed jintużaw.

Regolament 2: iżid tifsir ġdid fir-regolamenti prinċipali li jinkludu frażijiet li jinsabu fir-regolamenti emendatorji.

Regolament 3: Jintroduċi r-rekwiżit għall-operaturi tal-LPTVs biex jissottomettu rapport tal-perit meta jġeddu l-liċenzja tal-operatur tagħhom, li jikkonferma li għandhom biżżejjed spazju għall-parkeġġ privat fil-garaxx u, jew spazju għall-parkeġġ mhux fit-triq għall-użu esklussiv tagħhom fejn jipparkjaw il-vetturi tagħhom waqt li dawn ma jkunux qed jintużaw.

Regolament 4: Jintroduċi eċċezzjoni għar-regola tal-iggaraxxjar fid-dikjarazzjoni ffirmata minn applikant għal liċenzja ta' operatur biex jipprovdi servizzi ta' ġarr ta' passiġġieri b'vetturi żgħar u jintroduċi r-rekwiżit għall-applikanti ta' liċenzja ta' operatur biex jissottomettu rapport ta' perit li jikkonferma li għandhom biżżejjed spazju ta' parkeġġ privat f'garaxx u, jew spazju għall-parkeġġ mhux fit-triq għall-użu esklussiv tagħhom fejn jipparkjaw il-vetturi tagħhom waqt li dawn ma jkunux qed jintużaw.

Regolament 5: Jintroduċi r-rekwiżiti ġodda li ġejjin:

LPTVs ma għandhomx jibqgħu obbligati li jirritornaw fil-garaxx tagħhom jekk ikunu disponibbli għall-ibbukkjar matul ix-xift tax-xogħol tax-xufier;

LPTVs jistgħu jiġu pparkjati skont il-liġi fit-triq u jitħallew waħedhom sa siegħa bl-użu ta' diska tal-parkeġġ li għandha tkun esebita b'mod ċar u viżibbli, iżda għandhom ikunu pparkjati mill-inqas 250m 'l bogħod minn vened ta' taxi li jinsabu fis-siti kollha tal-irmiġġ tal-vapuri tal-passiġġieri, fl-Ajruport Internazzjonali ta' Malta u fi Vjal ir-Re Dwardu VII fil-Furjana, u 100m bogħod minn vened oħra ta' taxi, u, jew 15m bogħod minn bus stops;

Ir-rekwiżiti tal-ħin u tad-distanza m'għandhomx japplikaw waqt li l-passiġġieri jkunu qed jinżlu minn, u jitilgħu fuq l-LPTVs;

LPTVs li huma pparkjati fit-triq bix-xufier ġewwa mhumiex marbuta bir-restrizzjoni tal-ħin, iżda xorta jridu josservaw ir-restrizzjonijiet tad-distanza minn vened ta' taxi u bus stops;

Transport Malta għandu jkollha d-dritt li titlob lill-operaturi tal-LPTVs u lill-pjattaformi intermedjarji għas-servizzi ta' prenotazzjoni biex jieħdu l-miżuri meħtieġa biex ma jikkomunikaw ebda talba ta' prenotazzjoni lix-xufiera li jinsabu bil-vetturi tagħhom ipparkjati fid-distanzi pprojbiti minn vened ta' taxi u bus stops.

Regolament 6: Jintroduċi obbligu fuq Transport Malta li ma tirreġistrax jew tagħti liċenzja għal LPTV addizzjonali taħt liċenzja ta' operatur jekk jirriżulta li jinqabeż in-numru ta' postijiet ta' parkeġġ disponibbli ddikjarati fir-rapport tal-perit. Madankollu, f'dak il-każ l-operatur ikollu d-dritt li jissottometti rapport ta' perit aġġornat li jinkludi kull spazju ta' parkeġġ privat addizzjonali li jista' jkun disponibbli għall-użu esklussiv tiegħu.

Regolament 7: Jintroduċi penali amministrattiva ta' €500 għall-operaturi li jonqsu milli jieħdu miżuri, meta mitluba minn Transport Malta, biex ma jikkomunikaw ebda talba ta' prenotazzjoni lix-xufiera li jinsabu bil-vetturi tagħhom ipparkjati fid-distanzi pprojbiti minn vened ta' taxis u bus stops. Qed tiġi introdotta wkoll penali amministrattiva ta' €500 għax-xufiera li jiksru r-restrizzjonijiet tal-ħin tal-parkeġġ u d-distanza waqt li jkunu qed jużaw il-vettura.

5. Konklużjoni

Dawn ir-regolamenti għandhom jidħlu fis-seħħ fi żmien xahrejn (2) mill-pubblikazzjoni tagħhom fil-Gazzetta.

Għal aktar informazzjoni jew kjarifiki fuq l-implimentazzjoni ta' dawn ir-regolamenti, jekk jogħġbok irreferi l-mistoqsijiet lil Transport Malta permezz ta' email fuq l-indirizz elettroniku (info.tm@transport.gov.mt).

N.B. Dawn in-Noti ta' Spjegazzjoni mhumiex maħsuba biex ikunu deskrizzjoni eżawrjenti tal-istrument legali u lanqas sostitut tiegħu jew suppliment leġiżlattiv għall-istess. Dawn in-Noti ta' Spjegazzjoni mhumiex intiżi bħala deċiżjoni awtorevoli fuq l-interpretazzjoni tal-leġiżlazzjoni.

It-23 ta' Mejju, 2023

No. 674

MINISTRY FOR TRANSPORT, INFRASTRUCTURE AND CAPITAL PROJECTS

Explanatory Notes[1]

Light Passenger Transport Services and Vehicle Hire Services (Amendment) Regulations, 2023

1. Introduction

By means of the Light Passenger Transport Services and Vehicle Hire Services (Amendment) Regulations, 2023 (hereinafter referred to as "the amending regulations"), the Authority for Transport in Malta (hereinafter referred to as "Transport Malta") is amending the Light Passenger Transport Services and Vehicle Hire Services Regulations (hereinafter referred to as "the principal regulations").

2. Summary and background

The principal regulations prohibit the parking on the road of light passenger transport vehicles (LPTVs) while these are not in use. Therefore, LPTVs are required to return to their garage after a light passenger transport service has been completed. Following a recent clampdown on infringements of the garaging rule by Transport Malta's enforcement officers, operators in the sector claimed that this rule was both outdated and unfair because it did not consider technological advancements on how LPTVs are booked and impinges on the efficiency of the service. They also claimed that drivers working on the road day and night should have the right to temporarily park their vehicles on the road to tend to their personal needs without the risk of being fined €500, which is the applicable administrative penalty for operators who breach this rule.

While the amending regulations seek to address this issue, they are also updating the principal regulations to take into consideration the evolving nature of light passenger transport services, brought about by technological advancements in the sector, and also to implement the EU Commission Guidance Notice on the well-functioning and sustainable local passenger transport-on-demand (taxis and PHV)[2], which calls on Member States to abolish the return-to-garage rule.

Related local traffic management, enforcement and fair competition considerations were made with the inclusion of measures that are aimed at ensuring compliance with the new requirements and to maintain a level playing field with the competing taxi sector.

In this respect, the amending regulations introduce the following new provisions:

LPTVs shall no longer be obliged to return to their garage if they are available for booking during the course of the driver's working shift;

LPTVs can be legally parked on the street and left alone for up to an hour using a parking disc, but shall be parked at least 250m away from taxi stands located at all passenger ship berthing sites, at Malta International Airport and in King Edward VII Avenue in Floriana, or 100m away from other taxi stands, and, or 15m away from bus stops;

LPTVs that are parked on the road with the driver inside are not bound by the time restriction, but must still observe the distance restrictions from taxi stands and bus stops;

[1]These Explanatory Notes are in accordance with and for the purpose of article 3(2)(c) of Chapter 512 of the Laws of Malta.

[2](https://eur-lex.europa.eu/legal-content/EN/TXT/PDF/?uri=CELEX:52022XC0204(03)&from=EN)

The time and distance requirements do not apply while passengers are alighting and boarding the LPTV;

Transport Malta has the right to require operators of LPTVs and intermediary booking service platforms to take the necessary measures not to communicate any booking requests to drivers who are with their vehicles parked in the prohibited distances from taxi stands and bus stops;

Upon application and renewal of an operator's licence, operators shall submit an architect's report, confirming that they have sufficient private garage space and, or off-street parking space for their exclusive use where they must park their vehicles while they are not in use;

An administrative penalty of €500 is being introduced for operators who fail to take measures, when requested by Transport Malta, not to communicate any booking request to drivers who are located with their vehicles parked within the prohibited distances from taxi stands and bus stops. An administrative of €500 is also being introduced for drivers who breach parking time and distance restrictions while using the vehicle.

3. Overview of the structure of the instrument

The amending regulations are made up of seven (7) regulations and consist of the following:

Regulation 1 – Citation, scope and commencement.

Regulation 2 – Amends regulation 2 of the principal regulations.

Regulation 3 – Amends regulation 5 of the principal regulations.

Regulation 4 - Amends regulation 7 of the principal regulations.

Regulation 5 – Substitutes regulation 17 of the principal regulations.

Regulation 6 – Amends regulation 59 of the principal regulations.

Regulation 7 – Amends the Fourth Schedule to the principal regulations.

4. Commentary on parts and articles

Regulation 1: Introduces the title of the regulations being the Light Passenger Transport Services and Vehicle Hire Services (Amendment) Regulations, 2023, whilst referring to the principal regulations as the Light Passenger Transport Services and Vehicle Hire Services Regulations (S.L. 65.33) and (S.L. 499.68). This regulation further explains the scope of the regulations, being to provide for the parking on the road of light passenger transport vehicles while these are not in use, without the need to return to their garage, and ensuring that light passenger transport service operators have adequate private garage parking space and, or private off-street parking space for their exclusive use where to park their vehicles while these are not in use.

Regulation 2: adds new definitions to the principal regulations containing phrases which are found in the amending regulations.

Regulation 3: Introduces the requirement for LPTV operators to submit an architect's report when renewing their operator's licence, confirming that they have enough private garage parking space and, or off-street parking space for their exclusive use where to park their vehicles while these are not in use.

Regulation 4: Introduces an exception to the garaging rule in the declaration signed by an applicant for an operator's licence to provide light passenger transport services and introduces the requirement for applicants of an operator's licence to submit an architect's report confirming that they have enough private garage parking space and, or off-street parking space for their exclusive use where to park their vehicles while these are not in use.

Regulation 5: Introduces the following new requirements:

LPTVs shall no longer be obliged to return to their garage if they are available for booking during the course of the driver's working shift;

LPTVs may be parked legally on the road and left unattended for up to one hour with the use of a parking disc which shall be exhibited in a clear and visible position, but shall be parked at least 250m away from taxi stands situated at all passenger ship berthing sites, the Malta International Airport and in King Edward VII Avenue in Floriana, and 100m away from other taxi stands, and, or 15m away from all bus stops;

The time and distance requirements shall not apply while passengers are alighting and boarding the LPTV;

LPTVs that are parked on the road with the driver inside are not bound by the time restriction, but must still observe the distance restrictions from taxi stands and bus stops,

Transport Malta has the right to require LPTV operators and intermediary booking service platforms to take necessary measures not to communicate any booking requests to drivers who are located with their vehicles parked within the prohibited distances from taxi stands and bus stops.

Regulation 6: Introduces an obligation on Transport Malta not to register or licence an additional LPTV under an operator's licence if it results that the number of available parking spaces declared in the architect's report is exceeded. However, in such a case the operator shall have the right to submit an updated architect's report including any additional private parking spaces that may be available for his exclusive use.

Regulation 7: Introduces a €500 administrative penalty for operators who fail to take measures, when required by Transport Malta, not to communicate any booking requests to drivers who are located with their vehicles parked within the prohibited distances from taxi stands and bus stops. A €500 administrative penalty is also being introduced for drivers who breach the parking time and distance restrictions while they are using the vehicle.

5. Concluding section

These regulations shall come into force within two (2) months from their publication in the Gazette.

For more information or clarification on the implementation of these regulations, kindly refer your queries to Transport Malta via email on (info.tm@transport.gov.mt).

N.B. These Explanatory Notes are not intended to be an exhaustive description of the instrument nor a substitute thereof or a legislative supplement to it. These Explanatory Notes do not purport to be an authoritative ruling on the interpretation of the legislation.

23rd May, 2023

Nru. 675

ATT DWAR IR-REĠISTRAZZJONI TA' ARTIJIET (KAP. 296)

Avviż li hemm il-Ħsieb li Titoli ta' Art Jiġu Rreġistrati

B'DAN qed navża li jien irċevejt l-applikazzjonijiet li ġejjin għar-reġistrazzjoni ta' titoli ta' art deskritti hawn taħt minn:

No. 675

LAND REGISTRATION ACT

(CAP. 296)

Notice of Intention to Register Titles to Land

NOTICE is hereby given that I have received the following applications to register titles to land described below from:

Lokalità *Locality*	Proprjetà *Property*	Applikant *Applicant*	Identifikazzjoni *Identification*
Il-Belt Valletta	Korrezzjoni ta' proprjetà 01000694 tal-pjanti rilevanti	P&D Investment Limited	LRA2227/2023
Valletta	*Correction of property 01000694 of relevant plans*	*P&D Investment Limited*	
Il-Belt Valletta	Ħanut 59a/8, Triq San Ġwann, u uffiċċju Nru. 8, Blokk 29 ġja 15, Triq id-Dejqa	Farlaw & Sons Limited	LRA2094/2023
Valletta	*Shop 59a/8, Triq San Ġwann, and office No. 8, Block 29 gia 15, Triq id-Dejqa*	*Farlaw & Sons Limited*	
Il-Belt Valletta	Korrezzjoni ta' LRA2770/2006 tal-pjanti rilevanti	Monastery of Saint Catherine Valletta (Arch of Malta)	LRA2238/2020
Valletta	*Correction of LRA2770/2006 of relevant plans*	*Monastery of Saint Catherine Valletta (Arch of Malta)*	
Il-Belt Valletta	1/90 indiviż mill-Ħanut 57 u 57A, Triq il-Merkanti	Montebello Lawrence et	LRA2287/2023
Valletta	*1/90 undivided share of Shop 57 and 57A, Triq il-Merkanti*	*Montebello Lawrence et*	
Il-Birgu	Dirett Dominju Perpetwu Plott 19/20, Triq Hilda Tabone, tal-kejl ta' 108.6m.k.	Gvern ta' Malta	LRA2022/2023
Vittoriosa	*Perpetual Direct Dominium Plot 19/20, Triq Hilda Tabone, covering an area of 108.6s.m.*	*Government of Malta*	
Il-Birgu	Dirett Dominju Perpetwu Plot Nru. 3 u 4, Triq id-Dejqa, tal-kejl ta' 66m.k.	Gvern ta' Malta	LRA2024/2023
Vittoriosa	*Perpetual Direct Dominium Plot No. 3 and 4, Triq id-Dejqa, covering an area of 66s.m.*	*Government of Malta*	
Il-Birgu	Korrezzjoni fuq proprjetà 03000335 tal-pjanti rilevanti	Franzini Denys Victor William Gray	LRA2265/2023
Vittoriosa	*Correction on property 03000335 of relevant plans*	*Franzini Denys Victor William Gray*	
Birkirkara	Dirett Dominju Perpetwu Plott Nru. 38 art magħrufa 'L-Inħawi tal-Knisja l-Qadima' fi Triq Emanuel Benjamin Vella tal-kejl ta' 182m.k.	Gvern ta' Malta	LRA2026/2023
Birkirkara	*Perpetual Direct Dominium Plot No. 38 land knonw 'L-Inħawi tal-Knisja l-Qadima' in Triq Emanuel Benjamin Vella covering an area of 182s.m.*	*Government of Malta*	

Lokalità *Locality*	Proprjetà *Property*	Applikant *Applicant*	Identifikazzjoni *Identification*
Birkirkara	Dirett Dominju Temporanju Garaxx Nru. 17, Triq Domenico Cachia, tal-kejl ta' 20.5m.k.	Gvern ta' Malta	LRA2073/2023
Birkirkara	*Temporary Direct Dominium Garage No. 17, Triq Domenico Cachia, covering an area of 20.5s.m.*	*Government of Malta*	
Birkirkara	Dirett Dominju Temporanju Garaxx 16, Triq Domenico Cachia, ġja parti minn Plott 2 art magħrufa 'Ta' Ġnien Fliexken' tal-kejl ta' 19m.k.	Gvern ta' Malta	LRA2074/2023
Birkirkara	*Temporary Direct Dominium Garage 16, Triq Domenico Cachia, gia part from Plot 2 land known 'Ta' Ġnien Fliexken' covering an area of 19s.m.*	*Government of Malta*	
Birkirkara	Dirett Dominju Temporanju Plots Emanuel Benjamin Vella tal-kejl 558m.k.	Gvern ta' Malta	LRA2081/2023
Birkirkara	*Temporary Direct Dominium Plots Emanuel Benjamin Vella covering an area of 558s.m.*	*Government of Malta*	
Birkirkara	Struttura rurali u l-art ta' taħtha tal-kejl ta' 58.56m.k.	Gvern ta' Malta	LRA2159/2023
Birkirkara	*Rural structure and land below covering an area of 58.56s.m.*	*Government of Malta*	
Birkirkara	Struttura rurali u l-art ta' taħtha tal-kejl ta' 23.95m.k.	Gvern ta' Malta	LRA2160/2023
Birkirkara	*Rural structure and land below covering an area of 23.95s.m.*	*Government of Malta*	
Birkirkara	Struttura rurali u l-art ta' taħtha tal-kejl ta' 41.6m.k.	Gvern ta' Malta	LRA2161/2023
Birkirkara	*Rural structure and land below covering an area of 41.6s.m.*	*Government of Malta*	
Birkirkara	Struttura rurali u l-art ta' taħtha tal-kejl ta' 24.57m.k.	Gvern ta' Malta	LRA2162/2023
Birkirkara	*Rural structure and land below covering an area of 24.57s.m.*	*Government of Malta*	
Birkirkara	Struttura rurali u l-art ta' taħtha tal-kejl ta' 30.15m.k.	Gvern ta' Malta	LRA2163/2023
Birkirkara	*Rural structure and land below covering an area of 30.15s.m.*	*Government of Malta*	
Birkirkara	Struttura rurali u l-art ta' taħtha tal-kejl ta' 19.2m.k.	Gvern ta' Malta	LRA2164/2023
Birkirkara	*Rural structure and land below covering an area of 19.2s.m.*	*Government of Malta*	
Birkirkara	Struttura rurali u l-art ta' taħtha tal-kejl ta' 18.8m.k.	Gvern ta' Malta	LRA2165/2023
Birkirkara	*Rural structure and land below covering an area of 18.8s.m.*	*Government of Malta*	
Birkirkara	Korrezzjoni fuq titolu 14007085 tal-pjanti rilevanti	Saliba Joseph et	LRA2191/2023
Birkirkara	*Correction on property 14007085 of relevant plans*	*Saliba Joseph et*	
Birżebbuġa	Dirett Dominju Perpetwu fond 'Spartacus Flats', Triq San Filippu	Gvern ta' Malta	LRA 2123/2023
Birżebbuġa	*Perpetual Direct Dominium premises 'Spartacus Flats', Triq San Filippu*	*Government of Malta*	
Il-Fgura	Dirett Dominju Perpetwu Plott 23 ġja Plott 1 u 2, 'Art ta' Żelfa', Triq il-Merħba, tal-kejl ta' 308m.k.	Gvern ta' Malta	LRA2027/2023

Lokalità *Locality*	Proprjetà *Property*	Applikant *Applicant*	Identifikazzjoni *Identification*
Fgura	*Perpetual Direct Dominium Plot 23 gia Plot 1 and 2, 'Art ta' Żelfa', Triq il-Merħba, covering an area of 308s.m.*	*Government of Malta*	
Il-Fgura	Dirett Dominju Temporanju Mezzanin 'Isle of Arran' ġja Mary's House ġewwa Triq l-Għarnuq tal-kejl 162m.k.	Gvern ta' Malta	LRA2082/2023
Fgura	*Temporary Direct Dominium Masionette 'Isle of Arran' gia Mary's House in Triq l-Għarnuq covering an area of 162s.m.*	*Government of Malta*	
Il-Fgura	Dirett Dominju Temporanju Parti Plott Nru. 70, Tal-Patri sive Taż-Żwieten, tal-kejl ta' 151m.k.	Gvern ta' Malta	LRA2188/2023
Fgura	*Temporary Direct Dominium Part Plot 70, Tal-Patri sive Taż-Żwieten, covering an area of 151s.m.*	*Government of Malta*	
Il-Fgura	Korrezzjoni ta' proprjetà 17000006 tal-pjanti rilevanti	Gvern ta' Malta	LRA2293/2023
Fgura	*Correction of property 17000006 of relevant plans*	*Government of Malta*	
Il-Gudja	Dirett Dominju Perpetwu art magħrufa 'Klawsura ta' Loretu' fi Triq Ta' Loretu tal-kejl ta' 3368m.k.	Gvern ta' Malta	LRA2021/2023
Gudja	*Perpetual Direct Dominium land known 'Klawsura ta' Loretu' in Triq Ta' Loretu covering an area of 3368s.m.*	*Government of Malta*	
Ħ'Attard	Dirett Dominju Perpetwu Plott 'Ta' Hanata', Triq il-Ferrovija	Gvern ta' Malta	LRA2028/2023
Ħ'Attard	*Perpetual Direct Dominium Plot 'Ta' Hanata', Triq il-Ferrovija*	*Government of Malta*	
Ħ'Attard	Utile Dominju Temporanju Appartament Nru. 2, 'Ocean Court', ġja 'Fleuron Court' Triq il-Kannanea	Demicoli Antonie et	LRA2101/2023
Ħ'Attard	*Temporary Utile Dominium Apartment No. 2, 'Ocean Court' gia 'Fleuron Court', Triq il-Kannanea*	*Demicoli Antoine et*	
Ħ'Attard	Dirett Dominju Perpetwu Plots ġewwa art magħrufa 'Tal-Ħofra u Fgieni', Triq il-Għenba, tal-kejl 897m.k.	Gvern ta' Malta	LRA2121/2023
Ħ'Attard	*Perpetual Direct Dominium Plots land known as 'Tal-Ħofra u Fgieni' Triq il-Għenba, covering an area of 897s.m.*	*Government of Malta*	
Ħ'Attard	Dar Nru. 41, 'Naomi Ruth', Triq il-Ferrovija	Azzopardi Brian	LRA2193/2023
Ħ'Attard	*House No. 41, 'Naomi Ruth', Triq il-Ferrovija*	*Azzopardi Brian*	
Ħ'Attard	Korrezzjoni fuq titlu 12003402 tal-kuntratt	Vella Haber Patricia	LRA2241/2023
Ħ'Attard	*Correction on title 12003402 of contract*	*Vella Haber Patricia*	
Ħ'Attard	Irtirar ta' applikazzjoni LRA 1730/2021 proprjetà 12005002	Gvern ta' Malta	LRA2302/2023
Ħ'Attard	*Withdrawal of application LRA1730/2021 property 12005002*	*Government of Malta*	
Ħal Balzan	Dirett Dominju Temporanju 'Selene Court', Triq it-Tabib J. Zammit, tal-kejl ta' 276.5m.k.	Gvern ta' Malta	LRA2016/2023
Ħal Balzan	*Temporary Direct Dominium 'Selene Court', Triq it-Tabib J. Zammit, covering an area of 276.5s.m.*	*Government of Malta*	

Lokalità *Locality*	Proprjetà *Property*	Applikant *Applicant*	Identifikazzjoni *Identification*
Ħal Balzan	Dirett Dominju Temporanju Ħanut Nru. 29, Triq il-Kbira, tal-kejl ta' 9m.k.	Gvern ta' Malta	LRA2189/2023
Ħal Balzan	*Tempory Direct Dominium Shop No. 29, Triq il-Kbira, covering an area of 9s.m.*	*Government of Malta*	
Ħal Lija	Dirett Dominju Perpetwu 1/2 indiviż Plot 23 Triq Massimiliano Debono (ġja 'Art ta' Sqaq l-Għoġla)	Gvern ta' Malta	LRA2120/2023
Ħal Lija	*Perpetual Direct Dominium 1/2 undivided share of Plot 23 Triq Massimiliano Debono (gia 'Land ta' Sqaq l-Għoġla)*	*Government of Malta*	
Ħal Qormi	1/2 indiviż tas-Subcens perpetwu fond 'Cynthia'	Vella Peter et	LRA2037/2023
Ħal Qormi	*1/2 undivided share of Perpetual Subcens premises 'Cynthia'*	*Vella Peter et*	
Ħal Qormi	Korrezzjoni fuq 06004666 u 06004667 tal-kuntratt	Muscat Peter et	LRA2039/2023
Ħal Qormi	*Correction on 06004666 and 06004667 of contract*	*Muscat Peter et*	
Ħal Qormi	1/2 indiviż art magħrufa 'Ta' Għar Ram' ġewwa Triq ta' Għar-Ram ġja Triq Mdina tal-kejl ta' 3200m.k.	KBRT Properties Limited	LRA2103/2023
Ħal Qormi	*1/2 undivided share of land known 'Ta' Għar Ram' in Triq ta' Għar-Ram gia Triq Mdina covering an area of 3200s.m.*	*KBRT Properties Limited*	
Ħal Qormi	6/35 indiviż ta' artt Triq Ħal Mula kontrada 'Tal-Handaq' tal-kejl ta' 4630m.k.	Ciappara Suzanne	LRA2155/2023
Ħal Qormi	*6/35 undivided share of land Triq Ħal Mula limits 'Tal-Ħandaq' covering an area of 4630s.m.*	*Ciappara Suzanne*	
Ħal Qormi	Porzjon art tal-kejl ta' 3,192.7m.k.	Gvern ta' Malta	LRA2166/2023
Ħal Qormi	*Portion of land covering an area of 3,192.7s.m.*	*Government of Malta*	
Ħal Qormi	Mezzanin Nru. 24, 'Rome', Triq id-Dragun	Vella Joseph et	LRA2249/2023
Ħal Qormi	*Masionette No. 24, 'Rome', Triq id-Dragun*	*Vella Joseph et*	
Ħal Qormi	Mezzanin Nru. 55 ġja 9, 'Alesgina', Triq Cappadocia u trasferiment ta' 06005188	Baldacchino Dylan et	LRA2254/2023
Ħal Qormi	*Masionette No. 55 gia 9, 'Alesgina', Triq Cappadocia and transfer of 060051588*	*Baldacchino Dylan et*	
Ħal Safi	Dirett Dominju Perpetwu porzjon art magħrufa 'Ta' Bolżlona', Triq iż-Żurrieq	Gvern ta' Malta	LRA2119/2023
Ħal Safi	*Perpetual Direct Dominium Portion of land known as 'Ta' Bolżlona', Triq iż-Żurrieq*	*Government of Malta*	
Ħal Tarxien	Dirett Dominju Perpetwu 73/74, 'Tal-Wilġa', Triq Ħal Tarxien	Gvern ta' Malta	LRA2176/2023
Ħal Tarxien	*Perpetual Direct Dominium 73/74, 'Tal-Wilġa', Triq Ħal Tarxien*	*Government of Malta*	
Il-Ħamrun	Dirett Dominju Perpetwu ta' Plots 'Lino' u 'Freddy', Triq Indri Cilia, tal-kejl ta' 52m.k.	Gvern ta' Malta	LRA2023/2023
Ħamrun	*Perpetual Direct Dominium of Plots 'Lino' and 'Freddy', Triq Indri Cilia, covering an area of 52s.m.*	*Government of Malta*	

Lokalità *Locality*	Proprjetà *Property*	Applikant *Applicant*	Identifikazzjoni *Identification*
Il-Ħamrun	Dirett Dominju Perpetwu Art magħrufa 'Ta' Misraħ Barrieri'	Gvern ta' Malta	LRA2180/2023
Ħamrun	*Perpetual Direct Dominium Land known as 'Ta' Misraħ Barrieri'*	*Government of Malta*	
Il-Ħamrun	Korrezzjoni ta' LRA213/03 fuq proprjetà 27000577 tal-pjanti rilevanti	Gvern ta' Malta	LRA2297/2023
Ħamrun	*Correction of LRA213/2023 on property 27000577 of relevant plans*	*Government of Malta*	
Il-Ħamrun	Korrezzjoni ta' LRA212/03 fuq proprjetà 27000580 tal-pjanti rilevanti	Gvern ta' Malta	LRA2298/2023
Ħamrun	*Correction of LRA 212/03 on property 27000580 of relevant plans*	*Government of Malta*	
Ħaż-Żabbar	Dirett Dominju Perpetwu Garaxx Nru. 11B Triq l-Iskola ġja parti minn Plott 11 minn art magħrufa 'Art ta' Caruana' tal-kejl ta' 24.8m.k.	Gvern ta' Malta	LRA2084/2023
Ħaż-Żabbar	*Perpetual Direct Dominium Garage No. 11B Triq l-Iskola gia part of Plot 11 from known land 'Art ta' Caruana' covering an area of 24.8s.m.*	*Government of Malta*	
Ħaż-Żabbar	Korrezzjoni ta' proprjetà 08000780 tal-pjanti rilevanti	Gvern ta' Malta	LRA2300/2023
Ħaż-Żabbar	*Correction on property 08000780 of relevant plans*	*Government of Malta*	
Ħaż-Żebbuġ	3/4 indiviż Mezzani Nru. 7, Triq il-Madonna	Manduca Alfred Joseph et	LRA2168/2023
Ħaż-Żebbuġ	*3/4 undivided share of Masionette No. 7, Triq il-Madonna*	*Manduca Alfred Joseph et*	
Ħaż-Żebbuġ	1/4 indiviż Mezzanin Nru. 7, Triq il-Madonna	Sant Cassia Anthony Victor	LRA2169/2023
Ħaż-Żebbuġ	*1/4 undivided share of Masionette No. 7, Triq il-Madonaa*	*Sant Cassia Anthony Victor*	
Ħaż-Żebbuġ	Korrezzjoni ta' LRA2168/23 tal-applikazzjoni	Manduca Joseph Bernard	LRA2178/2023
Ħaż-Żebbuġ	*Correction of LRA2168/23 of application*	*Manduca Joseph Bernard*	
Ħaż-Żebbuġ	Korrezzjoni ta' LRA 2168/23 tal-applikazzjoni	Manduca Alfred Joseph	LRA2179/2023
Ħaż-Żebbuġ	*Correction of LRA168/23 of application*	*Manduca Alfred Joseph*	
L-Iklin	Dirett Dominju Temporanju Plott 14, Tal-Iklin jew Tal-Knijsa Triq Ġużepp Calleja	Gvern ta' Malta	LRA2092/2023
Iklin	*Temporary Direct Dominium Plot 14, Tal-Iklin or Tal-Knisja Triq Ġużepp Calleja*	*Government of Malta*	
Marsaskala	Dirett Dominju Temporanju Appartamenti 1, 2, 3, 4, 5, 6 u 8 u garaxxijiet, 'Grenfell Court', Nru. 11 Triq il-Maħsel	Gvern ta' Malta	LRA2029/2023
Marsaskala	*Temporary Direct Dominium Apartments 1, 2, 3, 4, 5, 6 and 8 and garages 'Grenfell Court' No. 11, Triq il-Maħsel*	*Government of Malta*	

Lokalità *Locality*	Proprjetà *Property*	Applikant *Applicant*	Identifikazzjoni *Identification*
Marsaskala	Garaxx Nru. 206, Triq l-Aħmar	Meliak Caroline	LRA2033/2023
Marsaskala	*Garages No. 206, Triq l-Aħmar*	*Meliak Caroline*	
Marsaskala	Mezzanin 'Il Nostro Sogno', Block C, Triq l-Aħmar	Tabone Edward et	LRA2034/2023
Marsaskala	*Masionette 'Il Nostro Sogno', Block C, Triq l-Aħmar*	*Tabone Edward et*	
Marsaskala	Mezzanin 'Sunshine', 'Maria Polis', Triq l-Ħortan	Caruana Peter et	LRA2093/2023
Marsaskala	*Masionette 'Sunshine', 'Maria Polis', Triq l-Ħortan*	*Caruana Peter et*	
Marsaskala	Garaxx 'Piu Dolce', Nru. 202, Triq il-Qaliet	Attard Michael	LRA2096/2023
Marsaskala	*Garage 'Piu Dolce', No. 202, Triq il-Qaliet*	*Attard Michael*	
Marsaskala	Dar 152 ġja 70, Triq is-Salini, tal-kejl ta' 80m.k.	XK6 Limited	LRA2153/2023
Marsaskala	*House No. 152 gia* Triq is-Salini, *overing an area of 80s.m.*		
Marsaskala	Utile Dominju Perpetwu Appartament AA2, 'Interlace', Blokk A, Triq il-Grigal	Edmonds David Albert John	LRA2158/2023
Marsaskala	*Perpetual Utile Dominium Apartment AA2, 'Interlace', Block A, Triq il-Grigal*	*Edmonds David Albert John*	
Marsaskala	Appartament Nru. 4 jifforma parti minn Blokk Nru. 43, 'Tal-Kuż', Triq iċ-Ċervjola	Nastasi Davide	LRA2195/2023
Marsaskala	*Apartment No. 4 forming part of Block No. 43, 'Tal-Kuż', Triq iċ-Ċervjola*	*Nastasi Davide*	
Marsaskala	Garaxx Nru. 2, 'Matamik' fi Triq l-Imriekeb kantuniera ma' Triq is-Silla, tal-kejl ta' 32m.k.	Mallia Peter	LRA2197/2023
Marsaskala	*Garage No. 2 'Matamik', in Triq l-Imrieked corner with Triq is-Silla, covering an area of 32s.m.*	*Mallia Peter*	
Marsaskala	Dirett Dominju Perpetwu Appartament Nru. 2, Blokk 'Papillon', Triq il-Friefet	Zammit Alan	LRA2207/2023
Marsaskala	*Perpetual Direct Dominium Apartment No. 2, Block 'Papillon', Triq il-Friefet*	*Zammit Alan*	
Marsaskala	1/2 indiviż Mezzanin Nru. 56, Triq Tal-Buttar, tal-kejl ta' 136.5m.k.	Gatt Michael	LRA2231/2023
Marsaskala	*1/2 undivided share of Masionette No. 56, Triq Tal-Buttar, covering an area of 136.5s.m.*	*Gatt Michael*	
Marsaskala	Appartament Nru. 2 Block, 37, 'Antida Flats' Triq is-Silla	McDonald Lisa Jane	LRA2244/2023
Marsaskala	*Apartment No. 2 Block 37, 'Antida Flats', Triq is-Silla*	*McDonald Lisa Jane*	
Marsaskala	Korrezzjoni ta' LRA4077/19 proprjetà 35000831 tal-pjanti rilevanti	Brown Joe	LRA2270/2023
Marsaskala	*Correction on LRA4077/19 property 35000831 of relevant plans*	*Brown Joe*	
Marsaskala	Korrezzjoni ta' proprjetà 35000222	Gvern ta' Malta	LRA2303/2023
Marsaskala	*Correction on property 35000222*	*Government of Malta*	
Il-Mellieħa	Dirett Dominju Temporanju Villa bil-garaxx 'Villa Riviera' ġja 'Kita Rumah', Nru. 44, Triq W. Lassel kantuniera ma' Triq il-Qortin, tal-kejl 1195m.k.	Gvern ta' Malta	LRA2079/2023

Lokalità *Locality*	Proprjetà *Property*	Applikant *Applicant*	Identifikazzjoni *Identification*
Mellieħa	*Temporary Direct Dominium Villa with garage 'Villa Riviera' gia 'Kita Rumah', No. 44, Triq W. Lassel corner with Triq il-Qortin, covering an area of 1195s.m.*	*Government of Malta*	
Il-Mellieħa	Dirett Dominju Perpetwu Plott Nru. 260, 'Corner Ways', Triq is-Sagħtar' kantuniera ma Triq il-Għasel (ġja Plott 260 'Il-Qortin')	Gvern ta' Malta	LRA2116/2023
Mellieħa	*Perpetual Direct Dominium Plot No. 260, 'Corner Ways', Triq is-Sagħtar corner with Triq il-Għasel (gia Plot 260 'Il-Qortin')*	*Government of Malta*	
Il-Mellieħa	Dirett Dominju Temporanju Plott 7A, Triq l-Etna, tal-kejl 276m.k.	Gvern ta' Malta	LRA2187/2023
Mellieħa	*Temporary Direct Dominium Plot 7A, Triq l-Etna, covering an area of 276s.m.*	*Government of Malta*	
Il-Mellieħa	Utile Dominju Temporanju 'Villa Juniper', Plott 341, Triq in-Nixxiegħa, Santa Maria Estate, u transferiment parzjali fuq 37001769, 37001755 u 37001754	Erasmus Ryan et	LRA2252/2023
Mellieħa	*Temporary Utile Dominium 'Villa Juniper', Plot 341, Triq in-Nixxiegħa, Santa Maria Estate, and part transfer on 37001769, 37001755 and 37001754*	*Erasmus Ryan et*	
L-Imġarr	Korrezzjoni ta' 38001787 (LRA322/2019) tal-pjanti rilevanti	Camilleri Joseph	LRA2031/2023
Mġarr	*Correction of 38001787 (LRA322/2019) of relevant plans*	*Camilleri Joseph*	
L-Imġarr	Porzjon art tal-kejl 134m.k.	Gvern ta' Malta	LRA2301/2023
Mġarr	*Portion of land covering an area of 134s.m.*	*Government of Malta*	
Il-Mosta	Utile Dominju Perpetwu Appartament 1, 'Emerald Court', Triq il-Katakombi tal-Bistra	Rapa Angele	LRA2109/2023
Mosta	*Perpetual Utile Dominiun Apartment 1, 'Emerald Court', Triq il-Katakombi tal-Bistra*	*Rapa Angele*	
Il-Mosta	Dirett Domminju Perpetwu Plott Nru. 66, 'Jolin', Triq il-Farinal (ġja porzjon 305E, Triq Ġdida fi Triq ir-Rebbiegħa)	Gvern ta' Malta	LRA2114/2023
Mosta	*Perpetual Direct Dominium Plot No. 66 'Jolin' Triq il-Farinal (gia portion 305E, Triq Ġdida in Triq ir-Rebbiegħa*	*Government of Malta*	
Il-Mosta	Dirett Dominju Perpetwu Plott 29, 'Fairfield', Triq il-Ħarifa (ġja 11) 'Kooley Flat 2, Ta' Mliet', tal-kejl ta' 132m.k.	Gvern ta' Malta	LRA2117/2023
Mosta	*Perpetual Direct Dominium Plot 29, 'Fairfield', Triq il-Ħarifa (gia 11) 'Kooley Flat 2, Ta' Mliet', covering an area of 132s.m.*	*Government of Malta*	
Il-Mosta	Dirett Dominju Perpetwu fond 'Camelia', Triq Valletta, 'Ta' Mliet' tal-kejl ta' 195m.k.	Gvern ta' Malta	LRA2184/2023

Lokalità *Locality*	Proprjetà *Property*	Applikant *Applicant*	Identifikazzjoni *Identification*
Mosta	*Perpetual Direct Dominium premises 'Camelia', Triq Valletta, 'Ta' Mliet' covering an area pf 195s.m.*	*Government of Malta*	
Il-Mosta	Appartament Nru. 7, 'Mdina View Mansions, Blokk B, Triq Patri Ġużè Delia, u parti trasferiment ta' 39007255	Saliba Marco	LRA2196/2023
Mosta	*Apartment No. 7, 'Mdina View' Mansions, Block B, Triq Patri Ġużè Delia, and part transfer of 39007255*	*SalibaMario*	
Il-Mosta	Korrezzjoni ta' LRA4751/22 tal-applikazzjoni	Gvern ta' Malta	LRA2208/2023
Mosta	*Correction of LRA4751/21 of application*	*Government of Malta*	
Il-Mosta	Sehem indiviż ta' 45% ta' porzjon art magħrufa 'Ta' Mellu' tal-kejl ta' 3896m.k.	North Habour Limited	LRA2228/2023
Mosta	*Undivided share of 45% of portion of land known as 'Ta' Mellu' covering an area of 3896s.m.*	*North Habour Limited*	
L-Imsida	Dirett Dominju Perpetwu art magħrufa 'Tal-Bur' jew 'Ta' Sqaq it-Torri', tal-kejl ta' 9364m.k.	Gvern ta' Malta	LRA2087/2023
Msida	*Perpetual Direct Dominium land known 'Tal-Bur' or 'Ta' Sqaq it-Torri', covering an area of 9364s.m.*	*Government of Malta*	
L-Imsida	Dirett Dominju Perpetwu Plots 92 u 93, Triq il-Wied tal-Imsida, tal-kejl 39.5m.k.	Gvern ta' Malta	LRA2115/2023
Msida	*Perpetual Direct Dominium Plots 92 and 93, Triq il-Wied tal-Imsida, covering an area of 39.5s.m.*	*Government of Malta*	
L-Imsida	Dirett Dominju Perpetwu Plots 11 sa 16, fi Triq Johnny Catania kantuniera ma Triq il-Makna tas-Serrar (ġja 'Tad-Dekan')	Gvern ta' Malta	LRA2118/2023
Msida	*Perpetual Direct Dominium Plots 11 to 16, in Triq Johnny Catania corner with Triq il-Makna tas-Serrar (gia 'Tad-Dekan'*	*Government of Malta*	
In-Naxxar	Dirett Dominju Temporanju Mezzanin 18, 'Fior di Capri', Triq il-Barrada	Gvern ta' Malta	LRA2078/2023
Naxxar	*Temporary Direct Dominium Masionette 18, 'Fior di Capri', Triq il-Barrada*	*Government of Malta*	
In-Naxxar	Dirett Dominju Perpetwu Art fi Triq Jean Houel kantuniera ma Triq Juan B. Azzopardi, tal-kejl ta' 313m.k	Gvern ta' Malta	LRA2088/2023
Naxxar	*Perpetual Direct Dominium Land in Triq Jean Houel corner with Juan B. Azzopardi, covering an area of 313s.m.*	*Government of Malta*	
Paola	Korrezzjoni ta' LRA1688/2011 tal-pjanti rilevanti	Gvern ta' Malta	LRA2077/2023
Paola	*Correction of LRA1688/2011 of relevant plans*	*Govenrment of Malta*	
Paola	Appartament Nru. 7, 'Borghini Court', Triq Corradino	SDF Limited	LRA2097/2023
Paola	*Apartment No. 7, 'Borghini Court', Triq Corradino*	*SDF Limited*	
Pembroke	Korrezzjoni ta' proprjetà 46000840 tal-applikazzjoni	Borg Angie	LRA2058/2023
Pembroke	*Correction of property 46000840 of application*	*Borg Angie*	

Lokalità *Locality*	Proprjetà *Property*	Applikant *Applicant*	Identifikazzjoni *Identification*
Tal-Pietà	Dirett Dominju Temporanju Plottijiet 44, 45, 46, Triq id-Duluri	Gvern ta' Malta	LRA2113/2023
Tal-Pietà	*Temporary Direct Dominium Plots 44, 45, 46, Triq id-Duluri*	*Government of Malta*	
Ir-Rabat, Malta	Dirett Dominju Perpetwu Plott fi Triq Mons. A. Buhagiar tal-kejl ta' 252m.k.	Gvern ta' Malta	LRA2025/2023
Rabat, Malta	*Perpetual Direct Dominium Plot in Triq Mons. A. Buhagiar covering an area of 252s.m.*	*Government of Malta*	
Ir-Rabat, Malta	Dirett Dominju Temporanju Fond Nru. 56, Triq il-Kulleġġ	Gvern ta' Malta	LRA2091/2023
Rabat, Malta	*Temporary Direct Dominium Premises 56, Triq il-Kulleġġ*	*Government of Malta*	
Ir-Rabat, Malta	Korrezzjoni ta' LRA3619/07 u 3614/07 tal-pjanti rilevanti	Bowd Philip et	LRA2261/2023
Rabat, Malta	*Correction of LRA3619/07 and 3614/07 of relevant plants*	*Bowd Philip et*	
Ir-Rabat, Malta	Korrezzjoni tal-proprjetà 50001873 tal-pjanti rilevanti	Gvern ta' Malta	LRA2288/2023
Rabat, Malta	*Correction of property 50001873 of relevant plans*	*Government of Malta*	
San Ġiljan	Dirett Dominju Temporanju Appartament Nru. 11, 'Massabielle Mansions', Nru. 55, Triq Ġorġ Borg Olivier	Gvern ta' Malta	LRA2017/2023
St Julian's	*Temporary Direct Dominium Apartment No. 11, 'Massabielle Mansions', No. 55, Triq Ġorġ Borg Olivier*	*Government of Malta*	
San Ġiljan	Irtirar ta' applikazzjoni LRA 3193/2008	Gvern ta' Malta	LRA2075/2023
St Julian's	*Withdrawal of applications LRA3193/2008*	*Government of Malta*	
San Ġiljan	Penthouse Nru. 9 parti minn Blokk 13, 15 u 17, 'Viewpoint Apartments', Triq Claire E. Engel, u in parti trasferment ta' 52001413	Henkow Sten Ragnar	LRA2229/2023
St Julian's	*Penthouse No. 9 part of Block 13, 15 and 17, 'Viewpoint Apartments', Triq Claire E. Engel, and in part transfer of 52001413*	*Henkow Sten Ragnar*	
San Ġwann	Dirett Dominju Temporanju Villa 'Elysian', Nru. 37, Triq il-Ħuttaf, tal-kejl ta' 194m.k.	Gvern ta' Malta	LRA2080/2023
San Ġwann	*Temporary Direct Dominium Villa 'Elysian', No. 37, Triq il-Ħuttaf, covering an area of 194s.m.*	*Government of Malta*	
San Pawl il-Baħar	Dirett Dominju perpetwu Plots 96 sa 127, art magħrufa 'Tal-Erba' Mwieżeb', Triq Ċensu Tani, kantuniera ma' Triq ir-Ramel u Triq iċ-Ċagħaq	Gvern ta' Malta	LRA2018/2023
St Paul's Bay	*Perpetual Direct Dominium Plots 96 to 127, land known 'Tal-Erba' Mwieżeb' ,Triq Ċensu Tani, corner with Triq ir-Ramel and Triq iċ-Ċagħaq*	*Government of Malta*	
San Pawl il-Baħar	Dirett Dominju Perpetwu Plott Nru. 81, 'Eve', Triq San Ġorġ, tal-kejl ta' 73m.k.	Gvern ta' Malta	LRA2019/2023

Lokalità *Locality*	Proprjetà *Property*	Applikant *Applicant*	Identifikazzjoni *Identification*
St Paul's Bay	*Perpetual Direct Dominium Plot No. 81, 'Eve', Triq San Ġorġ, covering an area of 73s.m.*	*Government of Malta*	
San Pawl il-Baħar	Dirett Dominju Perpetwu Plott magħruf 'Tal-Qagħdi' tal-kejl ta' 124m.k.	Gvern ta' Malta	LRA2020/2023
St Paul's Bay	*Perpetual Direct Dominium Plot known 'Tal-Qagħdi' covering an area of 124s.m.*	*Government of Malta*	
San Pawl il-Baħar	Irtirar ta' applikazzjoni LRA 1862/2010	Gvern ta' Malta	LRA2072/2023
St Paul's Bay	*Withdrawal of application LRA 1862/2010*	*Government of Malta*	
San Pawl il-Baħar	Dirett Dominju Perpetwu Blokk ta' flettijiet 'Mayfair Flats', Triq il-Mazzola	Gvern ta' Malta	LRA2086/2023
St Paul's Bay	*Perpetual Direct Dominium Block of flats 'Mayfair Flats', Triq il-Mazzola*	*Government of Malta*	
San Pawl il-Baħar	Dirett Dominju Perpetwu Plots 12-13, Tababalik il-Kbir	Gvern ta' Malta	LRA2090/2023
St Paul's Bay	*Perpetual Direct Dominium Plots 12-13, Tababalik il-Kbir*	*Government of Malta*	
San Pawl il-Baħar	Plots 22, 24 u 25, Triq l-Imrejkba	Gvern ta' Malta	LRA2102/2023
St Paul's Bay	*Plots 22, 24 and 25 Triq l-Imrejkba*	*Government of Malta*	
San Pawl il-Baħar	Dirett Dominju Perpetwu Plot Nru. 37, 'Seaside' ġja 'Tony', u Plot Nru. 38, 'Frane', Triq Parades, tal-kejl ta' 47.5m.k.	Gvern ta' Malta	LRA2122/2023
St Paul's Bay	*Perpetual Direct Dominium Plot No. 37, 'Seaside' gia 'Tony', and Plot No. 38, 'Frane', Triq Parades, covering an area of 47.5s.m.*	*Government of Malta*	
San Pawl il-Baħar	Dirett Dominju Perpetwu Pompa tal-Petrol, Triq il-Mosta	Gvern ta' Malta	LRA2182/2023
St Paul's Bay	*Perpetual Direct Dominium Petrol Station, Triq il-Mosta*	*Government of Malta*	
San Pawl il-Baħar	Dirett Dominju Temporanju Plott 10, Triq Ix-Xitwa	Gvern ta' Malta	LRA2186/2023
St Paul's Bay	*Temporary Direct Dominium Plot 10, Triq ix-Xirwa*	*Government of Malta*	
San Pawl il-Baħar	Dirett Dominju Perpetwu Art magħrufa 'Tal-Coca' tal-kejl ta' 435m.k.	Gvern ta' Malta	LRA2190/2023
St Paul's Bay	*Perpetual Direct Dominium land known as 'Tal-Coca' covering an area of 435s.m.*	*Government of Malta*	
San Pawl il-Baħar	Utile Dominju Perpetwu garaxx 74, Q6 Residence, Triq l-Istamnar, u part trasferiment ta' 55005729	Cauchi Darly	LRA2220/2023
St Paul's Bay	*Perpetual Utile Dominium garage 74, Q6 Residence, Triq l-Istamnar, and part transfer of 55005729*	*Cauchi Darly*	
San Pawl il-Baħar	Utile Dominju Perpetwu Appartament Nru. 1, Blokk 37 C, 'Ġawhra Court', Triq il-Ġifen	Cini Carlo	LRA2242/2023

Lokalità *Locality*	Proprjetà *Property*	Applikant *Applicant*	Identifikazzjoni *Identification*
St Paul's Bay	*Perpetual Utile Dominium Apartment No. 1, Block 37C, 'Ġawhra Court', Triq il-Ġifen*	*Cini Carlo*	
San Pawl il-Baħar	Utile Dominju Temporanju Mezzanin Nru. 77, 'Kimberly Court', Triq J. Quintinus	Debono Maria	LRA2257/2023
St Paul's Bay	*Temporary Utile Dominium Masionette No. 77, 'Kimberly Court', Triq J. Quintinus*	*Debono Maria*	
San Pawl il-Baħar	Korrezzjoni ta' proprjetà 55000905 tal-pjanti rilevanti	Castillo Stanley	LRA2281/2023
St Paul's Bay	*Correction on property 55000905 of relevant plans*	*Castillo Stanley*	
Santa Luċija	Irtirar ta' applikazzjoni fuq proprjetà 57000306	Gvern ta' Malta	LRA2289/2023
Santa Luċija	*Withdrawal of application on property 57000306*	*Government of Malta*	
Is-Siġġiewi	1/4 indiviż tal-Utile Dominju Perpetwu dar 'St Theresa' u l-garaxx, Triq Blat il-Qamar	Cachia Maria Lourdes et	LRA2040/2023
Siġġiewi	*1/4 undivided share of Perpetual Utile Dominium house 'St Theresa' and garage, Triq Blat il-Qamar*	*Cachia Maria Lourdes et*	
Is-Siġġiewi	Dirett Dominju Perpetwu għalqa ta' Kastellatti magħrufa bħala 'Tal-Bajjada' tal-kejl ta' 2913m.k.	Gvern ta' Malta	LRA2183/2023
Siġġiewi	*Perpetual Direct Dominium field ta' Kastellanti known as 'Tal-Bajjada' covering an area pf 2913s.m.*	*Government of Malta*	
Tas-Sliema	Korrezzjoni ta' LRA 2840/07 proprjetà 59001010 tal-pjanta rilevanti	Marguerat Claude	LRA2055/2023
Tas-Sliema	*Correction of LRA 2840/07 property 59001010 of relevant plans*	*Marguerat Claude*	
Tas-Sliema	Dirett Dominju Temporanju Garaxx Nru. 6, 'Laida Apartments', Sqaq Qui-si-Sana, tal-kejl 17.2m.k.	Gvern ta' Malta	LRA2083/2023
Tas-Sliema	*Temporary Direct Dominium Garage No. 6 'Laida Apartments' Sqaq* Qui-si-Sana, *covering an area of 17.2s.m.*	*Government of Malta*	
Tas-Sliema	Dirett Dominju Temporanju Plott 17 u 18, Triq Enriku, tal-kejl ta' 55m.k.	Gvern ta' Malta	LRA2085/2023
Tas-Sliema	*Temporary Direct Dominium Plot 17 and 18, Triq Enriku, covering an area of 55s.m.*	*Government of Malta*	
Tas-Sliema	Dirett Dominju Perpetwu fond Nru. 59, Triq San Vinċenz	Gvern ta' Malta	LRA 2089/2023
Tas-Sliema	*Perpetual Direct Dominium Premises No. 59, Triq San Vinċenz*	*Government of Malta*	
Tas-Sliema	Dirett Dominju Temporanju Plott Nru. 25, Triq San Pietru, tal-kejl 83.6m.k.	Gvern ta' Malta	LRA2112/2023
Tas-Sliema	*Temporary Direct Dominium Plot No. 25, Triq San Pietru, covering an area of 83.6s.m.*	*Government of Malta*	
Tas-Sliema	Garaxx 'Sixteen', Triq Mattew Pulis, u parti trasferiment ta' 59003951	Bonello Michael	LRA2213/2023
Sliema	*Garage 'Sixteen', Triq Mattew Pulis, and part transfer of 59003951*	*Bonello Michael*	
Tas-Sliema	Korrezzjoni ta' proprejtà 59003738 tal-pjanti rilevanti	Camilleri Nicola et	LRA2224/2023

Lokalità *Locality*	Proprjetà *Property*	Applikant *Applicant*	Identifikazzjoni *Identification*
Tas-Sliema	*Correction of property 59003738 of relevant plans*	*Camilleri Nicola et*	
Tas-Sliema	Fond fi Triq Sant'Agata	Gvern ta' Malta	LRA2271/2023
Tas-Sliema	*Premises in Triq Sant'Agata*	*Government of Malta*	
Ta' Xbiex	Irtirar ta' applikazzjoni fuq proprjetà 61000106	Gvern ta' Malta	LRA2304/2023
Ta' Xbiex	*Withdrawal of application on property 61000106*	*Government of Malta*	
Iż-Żejtun	Dirett Dominju Perpetwu 64 & 64D, 'Tal-Okhol', 17, Porphino Street	Gvern ta' Malta	LRA2177/2023
Żejtun	*Perpetual Direct Dominium 64 & 64 D, 'Tal-Okhol', 17, Porphino Street*	*Government of Malta*	
Iż-Żejtun	Dirett Dominju Perpetwu Plott 'Il-Ġebel', Triq il-President Anton Buttigieg	Gvern ta' Malta	LRA2181/2023
Żejtun	*Perpetual Direct Dominium Plot 'Il-Ġebel', Triq il-President Anton Buttigieg*	*Government of Malta*	
Iż-Żejtun	Dirett Dominju Perpetwu għalqa magħrufa 'Ta' Pulejda'	Gvern ta' Malta	LRA2185/2023
Żejtun	*Perpetual Direct Dominium field known as 'Ta' Pulejda'*	*Government of Malta*	
Iż-Żejtun	Korrezzjoni ta' LRA2633/2002 tal-pjanti rilevanti u tal-kuntratt	Gvern ta' Malta	LRA2239/2023
Żejtun	*Correction of LRA2633/2002 of relevant plans and contract*	*Government of Malta*	
Iż-Żurrieq	Korrezzjoni ta' LRA 4928/2022 tal-pjanti rilevanti	Gvern ta' Malta	LRA2076/2023
Żurrieq	Correction of LRA4928/2022 of relevant plans	Government of Malta	
Iż-Żurrieq	1/2 indiviż Dar Numru 33, 'Garden City', fi Triq Santu Formosa, tal-kejl ta' 150.5m.k. u parti transmission 67002021	Schembri Joseph	LRA2131/2023
Żurrieq	*1/2 undivided share House No. 33, 'Garden City', in Triq Santu Formosa, covering an area of 150.5s.m. and in part transmission 67002021*	*Schembri Joseph*	
Iż-Żurrieq	1/2 indiviż Dar Numru 33, 'Garden City', fi Triq Santu Formosa, tal-kejl ta' 150.5m.k. u parti transmission 67002021	Buttigieg Gertrude Anne	LRA2132/2023
Żurrieq	*1/2 undivideed share House No. 33, 'Garden City', in Triq Santu Formosa, covering an area of 150.5s.m. and in part transmission 67002021*	*Buttigieg Gertrude Anne*	

L-applikazzjonijiet, pjanti tal-art u d-dokumenti ppreżentati magħhom jistgħu jiġu eżaminati fir-Reġistru tal-Artijiet, 'Casa Bolino', 116, Triq il-Punent, Il-Belt Valletta, bejn it-8.00 a.m. u s-1.00 p.m. (ħinijiet tax-xitwa) u bejn it-8.00 a.m. u l-11.30 a.m. (ħinijiet tas-sajf).

Dott. Claude Sapiano, LLD
Reġistratur tal-Artijiet

It-23 ta' Mejju, 2023

The applications, plans of the land and accompanying documents may be inspected at the Land Registry, 'Casa Bolino', 116, Triq il-Punent, Valletta, between 8.00 a.m. and 1.00 p.m. (winter hours) and between 8.00 a.m. and 11.30 a.m. (summer hours).

Dr Claude Sapiano, LLD
Land Registrar

23rd May, 2023

Nru. 676

ATT DWAR IR-REĠISTRAZZJONI TA' ARTIJIET (KAP. 296)

Avviż li hemm il-Ħsieb li Titoli ta' Art Jiġu Rreġistrati

B'DAN qed navża li jien irċevejt l-applikazzjonijiet li ġejjin għar-reġistrazzjoni ta' titoli ta' art deskritti hawn taħt minn:

No. 676

LAND REGISTRATION ACT

(CAP. 296)

Notice of Intention to Register Titles to Land

NOTICE is hereby given that I have received the following applications to register titles to land described below from:

Lokalità *Locality*	Proprjetà *Property*	Applikant *Applicant*	LR-A *LR-A*
Għajnsielem	Appartament 1 u garaxx 1, Nru. 81, Triq Ħamri	Evans Rebecca Mary et	LRA1047/2023
Għajnsielem	*Apartment 1 and garage No. 1, No. 81, Triq Ħamri*	*Evans Rebecca Mary et*	
Għajnsielem	7/24 indiviż minn fond fi Triq ix-Xatt	Grech Silvana et	LRA1107/2023
Għajnsielem	*7/24 undivided share of premises in Triq ix-Xatt*	*Grech Silvana et*	
Għajnsielem	Korrezzjoni ta' LRA1368/22 u LRA1369/22 tal-pjanti rilevanti	Attard Franco	LRA1138/2023
Għajnsielem	*Correction on LRA1368/22 and LRA1369/22 of relevant plans*	*Attard Franco*	
Għajnsielem	Korrezzjoni ta' LRA2050/23 tal-pjanti rilevanti	Attard Franco et	LRA2239/2023
Għajnsielem	*Correction of LRA2050/2023 of relevant plans*	*Attard Franco et*	
Ta' Kerċem	Art magħrufa 'Ta' Għajn Abdun' tal-kejl ta' 812m.k.	Portelli Eucharist et	LRA1045/2023
Ta' Kerċem	*Land known as 'Ta' Għajn Abdun' covering an area of 812s.m.*	*Portelli Eucharist et*	
Ta' Kerċem	Korrezzjoni ta' proprjetà 30000137 tal-pjanti rilevanti	Stellini George et	LRA1074/2023
Ta' Kerċem	*Correction of property 30000137 of relevant plans*	*Stellini George et*	
Ta' Kerċem	Art magħrufa 'Ta' Taħt il-Gifna' tal-kejl ta' 277m.k.	Attard Mary et	LRA1087/2023
Ta' Kerċem	*Land known as 'Ta' Taħt il-Gifna' covering an area of 277s.m.*	*Attard Mary et*	
Ta' Kerċem	Korrezzjoni ta' proprjetà 30000004 tal-pjanti rilevanti u l-kuntratt	Mercieca Emanuel	LRA1111/2023
Ta' Kerċem	*Correction on property 30000004 of plans and contract*	*Mercieca Emanuel*	
Ta' Kerċem	Korrezzjoni ta' proprjetà 30002429 tal-pjanti rilevanti	Gvern ta' Malta	LRA1112/2023
Ta' Kerċem	*Correction on property 30002429 of relevant plans*	*Government of Malta*	
Ta' Kerċem	1/336 indiviż ta' art magħrufa 'Ta' Taljana' sive 'Tal-Għolja ta' Santa Luċija' tal-kejl ta' 348m.k.	Borg Lucija et	LRA1135/2023
Ta' Kerċem	*1/336 undivided share of land known as 'Ta' Taljana' sive ' Ta' l-Għolja ta' Santa Luċija' covering an aea of 348s.m.*	*Borg Lucija et*	
Il-Munxar	Korrezzjoni ta' proprjetà 42002428 tal-pjanti rilevanti	Buttigieg Maria et	LRA1076/2023

Lokalità *Locality*	Proprjetà *Property*	Applikant *Applicant*	LR-A *LR-A*
Munxar	*Correction of property 42002428 of relevant plans*	*Buttigieg Maria et*	
Il-Munxar	Dritt ta' kumpens fuq proprjetà 42003587	Gvern ta' Malta	LRA1126/2023
Munxar	*Right of compensation on property 42003587*	*Government of Malta*	
In-Nadur	Art magħrufa 'Ta' Sola' tal-kejl ta' 514m.k.	Portelli Rita et	LRA1048/2023
Nadur	*Land known 'Ta' Sola' covering an area of 514s.m.*	*Portelli Rita et*	
In-Nadur	1/6 indiviż Fond Nru. 44, Triq il-Miħna	Muscat Charles et	LRA1049/2023
Nadur	*1/6 undivided share Premises No. 44, Triq il-Miħna*	*Muscat Charles et*	
In-Nadur	1/4 indiviż minn fond fi Triq Xjuf ir-Riħ kantuniera ma' Triq Sant'Indrija	Grech Silvana et	LRA1077/2023
Nadur	*1/4 undivided share of premises in Triq Xjuf ir-Riħ corner with Triq Sant'Indrija*	*Grech Silvana et*	
In-Nadur	Fond 'New Yorker' Triq l-Imnarja tal-kejl ta' 260.8m.k.	Sammut Mary	LRA1118/2023
Nadur	*Premises 'New Yorker' Triq l-Imnarja covering an area of 260.8s.m.*	*Sammut Mary*	
Il-Qala	1/7 indiviż art magħrufa 'Ta' Wied Biljun' tal-kejl ta' 913m.k. u in parti part transmission ta' proprjetà 48004639	Xerri Mary Rose et	LRA1056/2023
Qala	*1/7 undivided share of land known as 'Ta' Wied Biljun' covering an area of 913s.m. and in part part transmission of property 48004639*	*Xerri Mary Rose et*	
Il-Qala	1/7 indiviż art magħrufa 'Ta' Wied Biljun' tal-kejl ta' 532m.k. u in parti part transmission ta' proprjetà 48004642	Xerri Mary Rose et	LRA1058/2023
Qala	*1/7 undivided share of land known as 'Ta' Wied Biljun' covering an area of 532s.m. and in part part transmission of property 48004642*	*Xerri Mary Rose et*	
Il-Qala	1/7 indiviż art magħrufa 'Ta' Wied Biljun' tal-kejl ta' 85m.k. u in parti part transmission ta' proprjetà 48004643	Xerri Mary Rose et	LRA1059/2023
Qala	*1/7 undivided share of land known as 'Ta' Wied Biljun' covering an area of 85s.m. and in part part transmission of property 48004643*	*Xerri Mary Rose et*	
Il-Qala	1/7 indiviż art magħrufa 'Ta' Wied Biljun' tal-kejl ta' 544m.k. u in parti part transmission ta' proprjetà 48004644	Xerri Mary Rose et	LRA1060/2023
Qala	*1/7 undivided share of land known as 'Ta' Wied Biljun' covering an area of 544s.m. and in part part transmission of property 48004644*	*Xerri Mary Rose et*	
Il-Qala	1/7 indiviż art magħrufa 'Ta' Wied Biljun' sive 'Tas-Sigarru' tal-kejl ta' 105m.k. u in parti part transmission ta' proprjetà 48004650	Xerri Mary Rose et	LRA1061/82023
Qala	*1/7 undivided share of land known as 'Ta' Wied Biljun' sive 'Tas-Sigarru' covering an area of 105s.m. and in part part transmission of property 48004650*	*Xerri Mary Rose et*	
Il-Qala	1/7 indiviż art magħrufa 'Tat-Taraġ' tal-kejl ta' 327m.k. u in parti part transmission ta' proprjetà 48004647	Xerri Mary Rose et	LRA1062/2023

Lokalità *Locality*	Proprjetà *Property*	Applikant *Applicant*	LR-A *LR-A*
Qala	*1/7 undivided share of land known as 'Tat-Taraġ' covering an area of 327s.m. and in part part transmission of property 48004647*	*Xerri Mary Rose et*	
Il-Qala	1/7 indiviż art magħrufa 'Tal-Qortin' tal-kejl ta' 621m.k. u in parti part transmission ta' proprjetà 48004646	Xerri Mary Rose et	LRA1063/2023
Qala	*1/7 undivided share of land known 'Tal-Qortin' covering an area of 621s.m. and in part part transmission of property 48004646*	*Xerri Mary Rose et*	
Il-Qala	1/7 indiviż art magħrufa 'Ta' Wied Biljun' tal-kejl ta' 409m.k. u in parti part transmission ta' proprjetà 48004649	Xerri Mary Rose et	LRA1064/2023
Qala	*1/7 undivided share of land known as 'Ta' Wied Biljun' covering an area of 409s.m. and in part part transmission of property 48004649s.m.*	*Xerri Mary Rose et*	
Il-Qala	1/7 indiviż art magħrufa 'Tal-Klin' tal-kejl ta' 1860m.k. u in parti part transmission ta' proprjetà 48004648	Xerri Mary Rose et	LRA1065/2023
Qala	*1/7 undivided share of land known 'Tal-Klin' covering an area of 1860s.m. and in part part transmission of property 48004648*	*Xerri Mary Rose et*	
Il-Qala	1/7 indiviż art fi Triq Patri Ġuzepp Portelli tal-kejl ta' 126m.k. u in parti part transmission ta' proprjetà 48004651	Xerri Mary Rose et	LRA1066/2023
Qala	*1/7 undivided share of land in Triq Patri Ġuzepp Portelli covering an area of 126s.m. and in part part transmission of property 48004651*	*Xerri Mary Rose et*	
Il-Qala	1/7 indiviż mill-art magħrufa 'Tal-Klin' tal-kejl ta' 635m.k.	Xerri Mary Rose et	LRA1100/2023
Qala	*1/7 undivided share of land known as 'Tal-Klin' covering an area of 635s.m.*	*Xerri Mary Rose et*	
Il-Qala	1/7 indiviż mill-art magħrufa 'Ta' Wied Biljun' tal-kejl ta' 198m.k.	Xerri Mary Rose et	LRA1101/2023
Qala	*1/7 undivided share of land known as 'Ta' Wied Biljun' covering an area of 198s.m.*	*Xerri Mary Rose et*	
Il-Qala	1/7 indiviż mill-art magħrufa 'Ta' Wied Biljun' tal-kejl ta' 212m.k.	Xerri Mary Rose et	LRA1102/2023
Qala	*1/7 undivided share of land known as 'Ta' Wied Biljun' covering an area of 212s.m.*	*Xerri Mary Rose et*	
Il-Qala	Korrezzjoni ta' proprjetà 48000955 tal-kuntratt u tal-pjanta rilevanti	Tabone Carmen	LRA1121/2023
Qala	*Correction on property 48000955 of contract and relevant plans*	*Tabone Carmen*	
Ir-Rabat, Għawdex	Korrezzjoni ta' proprjetà 11001538 tal-pjanti rilevanti	Piscopo Claire	LRA1078/2023
Victoria, Gozo	*Correction on property 11001538 of relevant plans*	*Piscopo Claire*	
Ir-Rabat, Għawdex	Korrezzjoni ta' proprjetà 11000392 tal-pjanta rilevanti	Gvern ta' Malta	LRA1127/2023
Victoria, Gozo	*Correction on property 11000392 of relevant plans*	*Government of Malta*	

Lokalità *Locality*	Proprjetà *Property*	Applikant *Applicant*	LR-A *LR-A*
Ir-Rabat, Għawdex	Art magħrufa 'Ta' Dahar il-Ħmar' tal-kejl ta' 5620m.k.	Bruno Olivier Mark et	LRA1141/2023
Victoria, Gozo	*Land known as 'Ta' Dahar il-Ħmar' covering an area of 5620s.m.*	*Bruno Olivier Mark et*	
San Lawrenz	Fond Nru. 43, Triq id-Duluri	Formosa Anthony et	LRA1067/2023
San Lawrenz	*Premises No. 43, Triq id-Duluri*	*Formosa Anthony et*	
San Lawrenz	1/2 indiviż kamra Nru. 41 fil-Qawra, id-Dwejra	Formosa Anthony et	LRA1068/2023
San Lawrenz	*1/2 undivided share of room No. 41 in Qawra, id-Dwejra*	*Formosa Anthony et*	
San Lawrenz	Art magħrufa 'Ta' San Lawrenz' tal-kejl ta' 94m.k.	Formosa Anthony et	LRA1069/2023
San Lawrenz	*Land known as 'Ta' San Lawrenz' covering an area of 94s.m.*	*Formosa Anthony et*	
San Lawrenz	Art magħrufa 'Ta' Wied Ġonu' tal-kejl ta' 86m.k.	Formosa Anthony et	LRA1070/2023
San Lawrenz	*Land known as 'Ta' Wied Ġonu' covering an area of 86s.m.*	*Formosa Anthony et*	
San Lawrenz	1/2 indiviż art magħrufa 'Tal-Qortin' tal-kejl ta' 1411m.k.	Attard Mary et	LRA1088/2023
San Lawrenz	*1/2 undivided share of land known as 'Tal-Qortin' covering an area of 1411s.m.*	*Attard Mary et*	
San Lawrenz	Art magħrufa 'Tax-Xatba' sive 'Ta' Ras il-Wardija' tal-kejl ta' 1820m.k.	Grech Cettina	LRA1132/2023
San Lawrenz	*Land known as 'Tax-Xatba' sive 'Ta' Ras il-Wardija'*	*Grech Cettina*	
Ta' Sannat	Korrezzjoni ta' proprjetà 56000816 tal-pjanta rilevanti	Gvern ta' Malta	LRA1128/2023
Ta' Sannat	*Correction on property 56000816 of relevant plans*	*Government of Malta*	
Ta' Sannat	11/60 indiviż mill-art magħrufa 'Ta' Gruwa ta' Fuq' tal-kejl ta' 8600m.k.	Vella Pace Martin et	LRA1146/2023
Ta' Sannat	*11/60 undivided share of land known as 'Ta' Gruwa ta' Fuq' covering an area of 8600s.m.*	*Vella Pace Martin et*	
Ix-Xewkija	Art magħrufa 'Tal-Kus' tal-kejl ta' 1271m.k.	Xuereb Frances	LRA1081/2023
Xewkija	*Land known 'Tal-Kus' covering an area of 1271s.m.*	*Xuereb Frances*	

L-applikazzjonijiet, pjanti tal-art u d-dokumenti ppreżentati magħhom jistgħu jiġu eżaminati fir-Reġistru tal-Artijiet, L-Amministrazzjoni, Triq ta' Wara s-Sur, Ir-Rabat, Għawdex, bejn it-8.00 a.m. u s-2.00 p.m.

The applications, plans of the land and accompanying documents may be inspected at the Land Registry, The Administration, Triq ta' Wara s-Sur, Victoria, Gozo, between 8.00 a.m. and 2.00 p.m.

Dott. Miriam Rapa, LLD
għar-Reġistratur tal-Artijiet

Dr Miriam Rapa, LLD
for/Land Registrar

It-23 ta' Mejju, 2023

23rd May, 2023

Nru. 677

NUMRI ĠODDA TA' BIBIEN FIS-SWATAR, L-IMSIDA

BIS-SAĦĦA tal-poteri mogħtija bl-artikolu 115 tal-Kodiċi tal-Liġijiet tal-Pulizija (Kap. 10), il-Prim Ministru għoġbu jordna illi n-numri/ismijiet ta' bibien fit-triq imsemmija fis-Swatar, L-Imsida, hawn taħt elenkati u speċifikati f'din l-iskeda, għandhom jinbidlu kif jidher fl-iskeda msemmija.

No. 677

NUMBERING OF DOORS AT IS-SWATAR, L-IMSIDA

IN exercise of the powers conferred by section 115 of the Code of Police Laws (Cap. 10), the Prime Minister has been pleased to order that the numbers/names of the doors in the undermentioned street at Is-Swatar, L-Imsida, specified in the subjoined schedule, be altered as stated in the said schedule.

SKEDA/*SCHEDULE*
IS-SWATAR, L-IMSIDA

TRIQ L-AĦWA CEFAI

Meta tidħol minn Triq Mons. Innoċenz Zammit
Entering from Triq Mons. Innoċenz Zammit

Isem/Numru Qadim *Name/Old Number*	Numru ġdid *New Number*
181 (Garaxx)	1
179 (Flettijiet)	2
177	3
175, Jeff's Pastizzeria (Ħanut)	4
173, Maracana Court	5
171	6
169 (Garaxx)	7
167	8
R. Lautier (Grada)	9
J. Lautier Co. Ltd (Garaxx)	10
J. Lautier Co. Ltd	11

It-23 ta' Mejju, 2023

23rd May, 2023

Nru. 678

NUMRI ĠODDA TA' BIBIEN F'ĦAL QORMI

BIS-SAĦĦA tal-poteri mogħtija bl-artikolu 115 tal-Kodiċi tal-Liġijiet tal-Pulizija (Kap. 10), il-Prim Ministru għoġbu jordna illi n-numri/ismijiet ta' bibien fit-triq imsemmija f'Ħal Qormi, hawn taħt elenkati u speċifikati f'din l-iskeda, għandhom jinbidlu kif jidher fl-iskeda msemmija.

No. 678

NUMBERING OF DOORS AT ĦAL QORMI

IN exercise of the powers conferred by section 115 of the Code of Police Laws (Cap. 10), the Prime Minister has been pleased to order that the numbers/names of the doors in the undermentioned street at Ħal Qormi, specified in the subjoined schedule, be altered as stated in the said schedule.

SKEDA/*SCHEDULE*
ĦAL QORMI

TREJQET IL-BANDLI

In-naħa tax-xellug meta tidħol minn Triq Dun Renè Cilia

Left side entering from Triq Dun Renè Cilia

Isem/Numru Qadim *Name/Old Number*	Numru Ġdid *New Number*
Garaxx	1
Grada	3

In-naħa tal-lemin meta tidħol minn Triq Dun Renè Cilia

Right side entering from Triq Dun Renè Cilia

Isem/Numru Qadim *Name/Old Number*	Numru Ġdid *New Number*
18, Carosil	2
Bieb bla numru	4

Isem/Numru Qadim *Name/Old Number*	Numru Ġdid *New Number*
21	6

It-23 ta' Mejju, 2023

Nru. 679

NUMRI ĠODDA TA' BIBIEN F'MARSASKALA

BIS-SAĦĦA tal-poteri mogħtija bl-artikolu 115 tal-Kodiċi tal-Liġijiet tal-Pulizija (Kap. 10), il-Prim Ministru għoġbu jordna illi n-numri/ismijiet ta' bibien fit-toroq imsemmija f'Marsaskala, hawn taħt elenkati u speċifikati f'din l-iskeda, għandhom jinbidlu kif jidher fl-iskeda msemmija.

23rd May, 2023

No. 679

NUMBERING OF DOORS AT MARSASKALA

IN exercise of the powers conferred by section 115 of the Code of Police Laws (Cap. 10), the Prime Minister has been pleased to order that the numbers/names of the doors in the undermentioned streets at Marsaskala, specified in the subjoined schedule, be altered as stated in the said schedule.

SKEDA/*SCHEDULE*
MARSASKALA

1. TRIQ AGATHA BARBARA
2. TRIQ L-ISTRINĠITUR

1. TRIQ AGATHA BARBARA

In-naħa tax-xellug meta tidħol minn Triq il-Granmastri

Left side entering from Triq il-Granmastri

Isem/Numru Qadim *Name/Old Number*	Numru Ġdid *New Number*

In-naħa tal-lemin meta tidħol minn Triq il-Granmastri

Right side entering from Triq il-Granmastri

Isem/Numru Qadim *Name/Old Number*	Numru Ġdid *New Number*
Anfield	2
Sunset Glory	4
Garaxx	6
Garaxx	8
Garaxx	10
Kelly & James Flats	12
Daħla għall-garaxxijiet	14
Bieb bla numru	16
Nemy Court Block A	18
Bieb bla numru	20
Block B	22
Due Cuori	24
Garaxx	26

2. TRIQ L-ISTRINĠITUR

In-naħa tax-xellug meta tidħol minn Triq Apap Bologna

Left side entering from Triq Apap Bologna

Isem/Numru Qadim *Name/Old Number*	Numru Ġdid *New Number*

In-naħa tal-lemin meta tidħol minn Triq Apap Bologna

Right side entering from Triq Apap Bologna

Isem/Numru Qadim *Name/Old Number*	Numru Ġdid *New Number*
Grada	2
Geranium	4
South Point Residence	6
Bieb bla numru	8

It-23 ta' Mejju, 2023

23rd May, 2023

Nru. 680

NUMRI ĠODDA TA' BIBIEN FIX-XGĦAJRA

Emenda

B'RIFERENZA għan-Notifikazzjoni tal-Gvern Nru. 386 tad-19 ta' April, 2005, taħt it-titlu 'Numri ġodda ta' bibien fix-Xgħajra', għandha ssir din l-emenda kif indikata b'tipi **grassi**.

No. 680

NUMBERING OF DOORS AT IX-XGĦAJRA

Amendment

WITH reference to Government Notice No. 386 dated 19th April, 2005, under the title 'Renumbering of doors at Ix-Xgħajra', the following amendment in **bold** should be made.

IX-XGĦAJRA

10. TRIQ L-ISPNOTT

In-naħa tax-xellug meta tidħol minn Dawret ix-Xatt

Left side entering from Dawret ix-Xatt

Isem/Numru Qadim *Name/Old Number*	Numru ġdid *New Number*

In-naħa tal-lemin meta tidħol minn Dawret ix-Xatt

Right side entering from Dawret ix-Xatt

Isem/Numru Qadim *Name/Old Number*	Numru ġdid *New Number*
Summer Breeze	14
Bieb bla numru	16
6	18

għandha tinqara
should read

Isem/Numru Qadim *Name/Old Number*	Numru ġdid *New Number*

Isem/Numru Qadim *Name/Old Number*	Numru ġdid *New Number*
14, Summer Breeze	14
Bieb bla numru	**14A**
16	16
18	18

It-23 ta' Mejju, 2023

23rd May, 2023

Nru. 681

NUMRI ĠODDA TA' BIBIEN F'BUBAQRA, IŻ-ŻURRIEQ

Emendi

B'RIFERENZA għan-Notifikazzjoni tal-Gvern Nru. 227 tas-27 ta' Frar, 2018, taħt it-titlu 'Numri ġodda ta' bibien f'Bubaqra, Iż-Żurrieq', għandhom isiru dawn l-emendi kif indikati b'tipi **grassi**.

No. 681

NUMBERING OF DOORS AT BUBAQRA, IŻ-ŻURRIEQ

Amendments

WITH reference to Government Notice No. 227 dated 27th February, 2018, under the title 'Numbering of doors at Bubaqra, Iż-Żurrieq', the following amendments in **bold** should be made.

BUBAQRA, IŻ-ŻURRIEQ

1. TRIQ BUBAQRA

In-naħa tax-xellug meta tidħol minn Misraħ Santa Marija

Left side entering from Misraħ Santa Marija

Isem/Numru Qadim *Name/Old Number*	Numru ġdid *New Number*

In-naħa tal-lemin meta tidħol minn Misraħ Santa Marija

Right side entering from Misraħ Santa Marija

Isem/Numru Qadim *Name/Old Number*	Numru ġdid *New Number*
Bieb bla numru (Dar)	4
Sit bla bini	6
Sit bla bini	8
22	10
Dyonisius Apartments	12

għandhom jinqraw
should read

Isem/Numru Qadim *Name/Old Number*	Numru ġdid *New Number*
4	4
Sit bla bini	6
Sit bla bini	8
10, Charmaine Court	**10**
Arzella	**10A**
12, Dyonisius Apartments	12

It-23 ta' Mejju, 2023

Nru. 682

ATT DWAR IL-ĦADDIEMA D-DEHEB U L-ĦADDIEMA L-FIDDA (ARĠENTIERA) (KAP. 46)

IL-KUMMISSARJU tat-Taxxi Interni jgħarraf illi, fid-data li tidher hawn taħt, il-prezz tad-deheb u l-fidda li fuqu huma bbażati l-valutazzjonijiet magħmulin mill-Konslu għall-Ħaddiema d-Deheb u l-Ħaddiema l-Fidda ġie ffissat għall-finijiet tal-artikolu 14 tal-imsemmi Att kif ġej:

Data *Date*	Deheb Pur Gramma *Pure Gold* *Grams*	Fidda Pura Gramma *Pure Silver* *Grams*
23.5.2023	€58.437	€0.702

It-23 ta' Mejju, 2023

AVVIŻ TAL-PULIZIJA

Nru. 95

Il-Kummissarju tal-Pulizija jgħarraf li skont l-Avviż Legali 101/97 it-toroq li jidhru hawn taħt se jiġu kklassifikati bħala tow zones, hekk kif indikat.

Bis-saħħa tal-Artikolu 52(1) tal-Ordinanza dwar ir-Regolament tat-Traffiku (Kap. 65), il-Kummissarju tal-Pulizija jgħarraf li l-passaġġ u t-twaqqif ta' vetturi huwa pprojbit fit-toroq imsemmija hawn taħt fid-dati u ħinijiet indikati.

Raħal Ġdid

Kull moviment tat-traffiku (traġitt u parkeġġ) huwa pprojbit minn nhar it-Tlieta, 30 ta' Mejju, 2023 sa nhar is-Sibt, 3 ta' Ġunju, 2023, il-ġurnata kollha, id-dawra kollha ta' madwar Tony Bezzina Stadium, Żona Industrijali ta' Kordin.

Vetturi li jiksru l-ordni ta' dan l-avviż ikunu suġġetti li jiġu rmunkati.

It-23 ta' Mejju, 2023

23rd May, 2023

No. 682

GOLDSMITHS AND SILVERSMITHS ACT (CAP. 46)

THE Commissioner of Inland Revenue notifies that, on the date shown hereunder, the price of gold and silver on which valuations made by the Consul for Goldsmiths and Silversmiths are based has been fixed for the purposes of article 14 of the said Act as follows:

Data *Date*	Deheb Pur Gramma *Pure Gold* *Grams*	Fidda Pura Gramma *Pure Silver* *Grams*
23.5.2023	€58.437	€0.702

23rd May, 2023

POLICE NOTICE

No. 95

The Commissioner of Police hereby notifies that in terms of Legal Notice 101/97 the streets listed hereunder are to be classified as tow zones on the dates and times indicated.

In virtue of Article 52(1) of the Traffic Regulation Ordinance (Cap. 65), the Commissioner of Police hereby notifies that the transit and stopping of vehicles through the streets mentioned hereunder is prohibited on the dates and times indicated.

Paola

Any vehicular movement (transit and parking) is prohibited between Tuesday, 30th May, 2023 till Saturday, 3rd June, 2023, all day, all the ring road around Tony Bezzina Stadium, Kordin Industrial Estate.

Vehicles found in contravention to the order of this notice will be liable to be towed.

23rd May, 2023

AVVIŻ TAL-PULIZIJA

Nru. 96

Il-Kummissarju tal-Pulizija jgħarraf li skont il-Leġiżlazzjoni Sussidjarja 65.05 u l-Leġiżlazzjoni Sussidjarja 65.13, it-toroq hawn taħt imsemmija se jiġu kklasifikati bħala Żoni ta' Rmonk kif indikat hawn taħt fid-dati u ħinijiet indikati.

Bis-saħħa tal-Artikolu 52(1) tal-Ordinanza dwar ir-Regolamenti tat-Traffiku (Kap 65), il-Kummissarju tal-Pulizija jgħarraf illi l-vetturi tas-sewqan jista' jagħti l-każ li ma jkunux jistgħu jgħaddu jew jiddawru mit-toroq imsemmija hawn taħt fid-dati u l-ħinijiet indikati.

Ir-Rabat (Għawdex)

Nhar l-Erbgħa, 24 ta' Mejju, 2023, from 6.30 p.m. till 8.30 p.m., minn Triq Dun Pawl Micallef, Pjazza Santu Wistin u Pjazza Tombai;

Nhar il-Ġimgħa, 2 ta' Ġunju, 2023, mit-8.30 a.m. sal-11.00 a.m., Triq il-Għajn, Triq il-Kappillan G. Hili, Wesgħa Vinċenza Labini u Triq Enrico Mizzi;

Nhar is-Sibt, 3 ta' Ġunju, 2023, mill-5.00 p.m. sad-9.30 p.m., minn Pjazza Santu Wistin, Triq il-Għajn, Triq il-Qalb ta' Ġesù, Triq Għar Għerduf, Triq Dun Pawl Micallef u Triq Don Bosco.

Trasport pubbliku jista' jkun ukoll affettwat.

Għajnsielem

Nhar il-Ħadd, 11 ta' Ġunju, 2023, mis-7.15 a.m. sal- 11.00 a.m., minn Pjazza Madonna ta' Loreto, Triq J. F. de Chambray u Triq Dun Ġużepp Galea Rapa.

Trasport pubbliku jista' jkun ukoll affettwat.

Vetturi li jiksru l-ordni ta' dan l-avviż ikunu suġġetti li jiġu rmunkati.

It-23 ta' Mejju, 2023

TRANSPORT MALTA

Avviż Lokali lill-Baħħara Nru. 82 tal-2023

Logħob tan-Nar mix-xatt fil-Ponta ta' Sant'Iermu (Tieġ)

Id-Direttorat tal-Portijiet u tal-Yachting, Transport Malta, jgħarraf lill-baħħara li se jinħaraq logħob tan-nar mix-xatt

POLICE NOTICE

No. 96

The Commissioner of Police hereby notifies that in terms of Subsidiary Legislation 65.05 and Subsidiary Legislation 65.13, the streets listed hereunder are to be classified as Tow Zones.

In virtue of Section 52 (1) of the Traffic Regulations (Chapter 65). The Commissioner of Police hereby notifies that the transit and stopping of vehicles through the streets mentioned hereunder may be prohibited on the dates and times indicated.

Victoria

On Wednesday, 24th May, 2023, from 6.30 p.m. till 8.30 p.m., through Triq Dun Pawl Micallef, Pjazza Santu Wistin u Pjazza Tomba;

On Friday, 2nd June, 2023, from 8.30 a.m. till 11.00 a.m., through Triq il-Għajn, Triq il-Kappillan G. Hili, Wesgħa Vinċenza Labini u Triq Enrico Mizzi;

On Saturday, 3rd June, 2023, from 5.00 p.m. till 9.30 p.m., through Pjazza Santu Wistin, Triq il-Għajn, Triq il-Qalb ta' Ġesù, Triq Għar Għerduf, Triq Dun Pawl Micallef and Triq Don Bosco.

Public transport may also be affected.

Għajnsielem

On Sunday, 11th June, 2023, from 7.15 a.m. till 11.00 a.m., through Pjazza Madonna ta' Loreto, Triq J. F. de Chambray and Triq Dun Ġużepp Galea Rapa.

Public transport may also be affected.

Any vehicles found parked in contravention to the order of this notice are liable to be towed away.

23rd May, 2023

TRANSPORT MALTA

Local Notice to Mariners No. 82 of 2023

Fireworks Display from the foreshore at Il-Ponta ta' Sant'Iermu (Wedding)

The Ports and Yachting Directorate, Transport Malta, notifies mariners that a fireworks display will be let off

fil-Ponta ta' Sant'Iermu, Il-Belt Valletta, f'bejn wieħed u ieħor mill-pożizzjoni li ġejja, kif muri fuq is-sit elettroniku ta' Transport Malta (www.transport.gov.mt):

	Latitudni (T)	*Longitudni (L)*
A	35° 54'.163	014° 31'.226

Il-logħob tan-nar mill-pożizzjoni ta' hawn fuq se jinħaraq nhar is-Sibt, 20 ta' Mejju, 2023, mit-8.30 p.m. sal-10.00 p.m.

Fid-dawl ta' dan ta' hawn fuq, il-baħħara huma avżati biex iżommu distanza sigura ta' mill-inqas 200 metru bogħod minn punt A fid-data u l-ħin imsemmija hawn fuq.

Transport Malta ma taċċetta l-ebda responsabbiltà għal kwalunkwe ħsara kkawżata mill-ħruq tan-nar lil kwalunkwe bastiment u t-tagħmir anċillari tagħha, kemm jekk tali bastiment u t-tagħmir anċillari tagħha jitħallew fiż-żona ta' sigurtà ta' 200m, jew barra dik iż-żona ta' sigurtà, mill-punt minn fejn għandu jkinħaraq in-nar.

Il-baħħara kollha għandhom josservaw kwalunkwe struzzjonijiet mogħtija fuq VHF Channel 12 u/jew 16, minn Valletta VTS u minn kwalunkwe uffiċċjal tal-infurzar fuq il-post.

Chart affettwata: BA 177

It-23 ta' Mejju, 2023

TRANSPORT MALTA

Avviż Lokali lill-Baħħara Nru. 83 tal-2023

Iffilmjar taħt il-baħar f'lokalitajiet differenti – Surviving Earth

Id-Direttorat tal-Portijiet u l-Yachting, Transport Malta, jgħarraf lill-baħħara u lill-operaturi tal-bastimenti tal-baħar kollha li se jsir iffilmjar taħt il-baħar f'lokalitajiet differenti f'Malta u Kemmuna.

L-iffilmjar jista' jsir fi kwalunkwe ġurnata bejn it-Tnejn, 29 ta' Mejju, 2023 u l-Erbgħa, 14 ta' Ġunju, 2023, mis-7.00 a.m. sa nofsillejl, f'xi waħda mil-lokalitajiet elenkati hawn taħt, kif jidher fis-sit elettroniku ta' Transport Malta (www.transport.gov.mt).

Żona 1 – Crystal Lagoon, Kemmuna
Żona 2 – Open sea, Lvant ta' Kemmuna

from the foreshore at Il-Ponta ta' Sant'Iermu, Valletta, from approximately the following position, as shown on the chart found on Transport Malta website (www.transport.gov.mt):

	Latitude (N)	*Longitude (E)*
A	35° 54'.163	014° 31'.226

The fireworks display from the above position will be let off on Saturday, 20th May, 2023, from 8.30 p.m. till 10.00 p.m.

In view of the above, mariners are advised to keep a safe distance of at least 200 metres away from point A on the above-mentioned date and time.

Transport Malta will accept no liability whatsoever for any damage caused by the displays to any vessel and her ancillary equipment, whether such vessel and her ancillary equipment are left within the 200m safety zone, or outside such safety zone, from the point from which the display is to be held.

All mariners are to comply with any instructions given on VHF Channel 12 and/or 16, by Valletta VTS and by any enforcement personnel on site.

Chart affected: BA 177

23rd May, 2023

TRANSPORT MALTA

Local Notice to Mariners No. 83 of 2023

Filming underwater at different localities – Surviving Earth

The Ports and Yachting Directorate, Transport Malta, notifies all mariners and sea vessel operators that underwater filming activities will take place at different localities in Malta and Comino.

Filming may be carried out on any days between Monday, 29th May, 2023 and Wednesday, 14th June, 2023, from 7.00 a.m. till midnight, at any of the following localities listed below, as seen on the charts found on Transport Malta website (www.transport.gov.mt).

Area 1 – Crystal Lagoon, Comino
Area 2 – Open sea, East of Comino

Żona 3 – Armier/Little Armier Bay
Żona 4 – Cominotto
Żona 5 – Għajn Tuffieħa
Żona 6 – Open sea, Punent ta' Ras il-Qammieħ
Żona 7 – Mġarr ix-Xini
Żona 8 – Mellieħa Bay
Żona 9 – Santa Marija Caves, Kemmuna
Żona 10 – Anchor Bay
Żona 11 – Ras il-Qammieh
Żona 12 – Il-Borġ l-Aħmar
Żona 13 – Ras l-Irqieqa, Kemmuna

L-iffilmjar se jsir minn bugħaddasa li se jkunu akkumpanjati minn numru ta' bastimenti ta' appoġġ. Il-bastimenti kollha li jakkumpanjawhom se jkunu qed itajru l-Bandiera tal-Kodiċi Internazzjonali tas-Sinjali 'A'.

Waqt l-iffilmjar, il-bastimenti kollha mhux awtorizzati għandhom iżommu 'l bogħod miż-żona u għandhom iżommu 'l barra b'raġġ ta' 50m miż-żona ta' sikurezza madwar il-bastimenti ta' appoġġ.

Il-baħħara u l-operaturi tal-bastimenti għandhom isegwu fuq VHF Channel 12 u/jew 16, joqogħdu attenti u jinnavigaw b'veloċità baxxa meta jkunu fil-viċinanza taż-żona ta' hawn fuq matul id-dati u l-ħinijiet imsemmija. Huma għandhom josservaw l-istruzzjonijiet maħruġa minn Valletta Port Control (Valletta VTS) fuq VHF Channels 12 u/jew 16.

Charts affettwati: BA 211, 2537 u 2538

It-23 ta' Mejju, 2023

TRANSPORT MALTA

Avviż Lokali lill-Baħħara Nru. 84 tal-2023

Voomquest – UIM V2 Class World Championship Race – 2023 (attività alternattiva tat-tlielaq li se ssir fil-Port il-Kbir)

Id-Direttorat tal-Portijiet u tal-Yachting, Transport Malta, jgħarraf lill-baħħara li l-Voomquest – UIM V2 Class World Championship Race – 2023, li kienet skedata li ssir barra Tas-Sliema bejn il-Ġimgħa, 19 ta' Mejju, 2023 u l-Ħadd, 21 ta' Mejju, 2023, tista' ssir fil-Port il-Kbir skont it-temp fil-jiem konċernati.

Se jinħareġ 'securite message' mill-VTS fil-jiem meta l-attività se ssir fil-Port il-Kbir.

Area 3 – Armier/Little Armier Bay
Area 4 – Cominotto
Area 5 – Għajn Tuffieħa
Area 6 – Open sea, West of Ras il-Qammieħ
Area 7 – Mġarr ix-Xini
Area 8 – Mellieħa Bay
Area 9 – Santa Marija Caves, Comino
Area 10 – Anchor Bay
Area 11 – Ras il-Qammieħ
Area 12 – Il-Borġ l-Aħmar
Area 13 – Ras l-Irqieqa, Comino

The filming will be carried out by scuba divers who will be accompanied by a number of support vessels. All the accompanying vessels will be displaying the international code of Signals Flag 'A'.

During the filming, all unauthorised vessels are to keep clear of the area where the filming is being carried out and shall keep outside of a safety zone of 50m radius around the support vessels.

Mariners and vessel operators are to keep watch on VHF Channel 12 and/or 16, keep a sharp look out and navigate at slow speed when in the vicinity of the above area during the mentioned dates and times. They are to comply with instructions issued by Valletta Port Control (Valletta VTS) on VHF channel 12 and/or 16.

Charts affected: BA 211, 2537 and 2538

23rd May, 2023

TRANSPORT MALTA

Local Notice to Mariners No. 84 of 2023

Voomquest – UIM V2 Class World Championship Race – 2023 (alternate match racing event to be held in the Grand Harbour)

The Ports and Yachting Directorate, Transport Malta, notifies mariners that the Voomquest – UIM V2 Class World Championship Race – 2023, which was scheduled to be held off Sliema between Friday, 19th May, 2023 and Sunday, 21st May, 2023, may be held within the Grand Harbour subject to weather on the days concerned.

A securite message will be issued by VTS on the days when the event will take place within the Grand Harbour.

In-navigazzjoni se tkun ristretta fiż-żona f'konformità mal-punti X, Y, Z.

Bagi kbar sofor jitqiegħdu fil-ġurnata fil-punti X, Y u Z (kif muri fis-sit elettroniku ta' Transport Malta (www.transport.gov.mt)) qabel il-bidu u se jitneħħew mat-tlestija tat-tellieqa.

Pożizzjoni	*Latitudni (T)*	*Longitudni (L)*
X	35º 54'.058	014º 31'.446
Y	35º 53'.790	014º 31'.094
Z	35º 53'.522	014º 30'.744

It-tlielaq se jsiru mis-Sibt, 20 ta' Mejju, 2023 sal-Ħadd, 21 ta' Mejju, 2023, mill-11.00 a.m. sal-4.00 p.m.

Il-baħħara huma avżati biex jikkomunikaw mal-VTS fuq Channel 12 għall-movimenti kollha tal-port.

Huma għandhom jikkoperaw mal-organizzaturi u l-uffiċjali tal-infurzar marittimu fiż-żona. Barra minn hekk, għandhom josservaw l-istruzzjonijiet mogħtija fuq VHF Channel 12 u/jew 16 minn Valletta VTS.

Charts affettwati: BA 177, 194, 2537 u 2538

Pożizzjonijiet b'referenza għal WGS 84 DATUM

It-23 ta' Mejju, 2023

TRANSPORT MALTA

Avviż Lokali lill-Baħħara Nru. 85 tal-2023

Użu ristrett tal-Moll tal-Fekkruna fil-Bajja ta' San Pawl

Id-Direttorat tal-Portijiet u l-Yachting, Transport Malta, javża lill-baħħara u lill-pubbliku ġenerali li l-użu tal-Moll tal-Fekruna fil-Bajja ta' San Pawl se jkun ristrett.

B'effett immedjat u sa avviż ieħor, l-użu tal-Moll tal-Fekruna fil-Bajja ta' San Pawl, tul il-linja A, B u C kif muri bl-aħmar fuq is-sit elettroniku ta' Transport Malta (www.transport.gov.mt), se jkun ristrett għall-bastimenti kollha ħlief għall dawk awtorizzati. Ir-restrizzjoni se tkun mis-6.00 a.m. sal-10.30 a.m. kuljum, filwaqt li mhux se jkun hemm restrizzjonijiet matul is-sigħat l-oħra kollha.

Il-baħħara kollha u l-pubbliku ġenerali huma mfakkra li l-użu tal-Moll tal-Fekruna huwa maħsub biss għall-iskop ta' operazzjonijiet ta' tagħbija u ħatt.

Navigation will be restricted within the area in line with the points X, Y, Z.

Mega yellow buoys will be laid on the day at points X, Y and Z (as shown on the chart 1 found on Transport Malta website (www.transport.gov.mt)) prior to the start and will be removed on completion of the race.

Position	*Latitude (N)*	*Longitude (E)*
X	35º 54'.058	014º 31'.446
Y	35º 53'.790	014º 31'.094
Z	35º 53'.522	014º 30'.744

Races will be held from Saturday, 20th May, 2023 till Sunday, 21st May, 2023, from 11.00 a.m. till 4.00 p.m.

Mariners are instructed to communicate with VTS on Channel 12 for all port movements.

They are to cooperate with the organisers and maritime enforcement officers in the area. Moreover, they are to comply with instructions given on VHF Channel 12 and/or 16 by Valletta VTS.

Charts affected: BA 177, 194, 2537 and 2538

Positions referred to WGS 84 DATUM

23rd May, 2023

TRANSPORT MALTA

Local Notice to Mariners No. 85 of 2023

Restricted use of Il-Moll tal-Fekkruna in Il-Bajja ta' San Pawl

The Ports and Yachting Directorate, Transport Malta, notifies mariners and the general public that Il-Moll tal-Fekruna in Il-Bajja ta' San Pawl will be restricted in use.

With immediate effect and until further notice, the use of Il-Moll tal-Fekruna in Il-Bajja ta' San Pawl, along the line A, B and C as shown in red on the chart found on Transport Malta website (www.transport.gov.mt), will be restricted to all vessels except those authorised. The restriction will be from 6.00 a.m. till 10.30 a.m. daily, whilst there will be no restrictions during all other hours.

All mariners and the general public are reminded that the use of Il-Moll tal-Fekruna is intended solely for the purpose of loading and unloading operations.

Il-baħħara għandhom jinnutaw dan ta' hawn fuq u jħallu l-Moll tal-Fekruna liberu matul il-ħin imsemmi hawn fuq, sakemm ma jkunux awtorizzati li jużawh.

Kwalunkwe struzzjonijiet maħruġa fuq VHF Channel 12 u/jew 16 minn Valletta VTS għandhom jiġu mħarsa.

Chart affettwata: BA 211

It-23 ta' Mejju, 2023

TRANSPORT MALTA

Avviż Lokali lill-Baħħara Nru. 86 tal-2023

B'żieda ma' Avviżi Lokali lill-Baħħara Nri 8 u 25 tal-2023 dwar żoni ristretti madwar Malta minħabba l-periklu minn ġebel li jaqa'

Id-Direttorat tal-Portijiet u l-Yachting, Transport Malta, jgħarraf lill-baħħara u lill-pubbliku ġenerali li b'zieda ma' Avviżi Lokali lill-Baħħara Nri 8 u 25 tal-2023 dwar żoni ristretti madwar Malta minħabba l-periklu minn ġebel li jaqa', iż-żona li ġejja għandha tiżdied mal-lista:

Bejn Il-Ponta tal-Aħrax u Daħlet ix-Xilep – Il-Mellieħa – Iż-żona A, B, C, u x-xatt ta' bejniethom, kif muri fis-sit elettroniku ta' Transport Malta (www.transport.gov.mt).

Il-kundizzjonijiet u l-pariri kollha msemmija f'Avviż Lokali lill-Baħħara Nru. 8 tal-2023, se jibqgħu validi u japplikaw għal din iż-żona wkoll.

Chart affettwata: BA 177

It-23 ta' Mejju, 2023

KUNSILL LOKALI ĦAL GĦARGĦUR

Sospensjoni tat-Traffiku u Parkeġġ

Il-Kunsill Lokali Ħal Għargħur jgħarraf li nhar l-Erbgħa, 24 ta' Mejju, 2023, mit-8.30 a.m. sal-4.00 p.m., Triq Fidiel Zarb (Triq Kromb il-Baħar) se tkun magħluqa għat-traffiku. Ħadd ma jista' jipparkja f'din il-ġurnata u f'dawn il-ħinijiet.

It-23 ta' Mejju, 2023

Mariners are to note the above and leave Il-Moll tal-Fekruna free during the above-mentioned time, unless authorised to use it.

Any instructions issued on VHF channel 12 and/or 16 by Valletta VTS are to be complied with.

Chart affected: BA 211

23rd May, 2023

TRANSPORT MALTA

Local Notice to Mariners No. 86 of 2023

Further to Local Notice to Mariners Nos 8 and 25 of 2023 regarding restricted areas round Malta due to danger of falling rocks

The Ports and Yachting Directorate, Transport Malta, notifies mariners and the general public that further to Local Notices to Mariners Nos 8 and 25 of 2023 regarding Restricted Areas round Malta due to danger of falling rocks, the following area is to be added to the list:

Between Il-Ponta tal-Aħrax and Daħlet ix-Xilep – Mellieha – The area A, B, C, and the intermediate coastline, as shown on chart found on Transport Malta website (www.transport.gov.mt).

All conditions and advice mentioned in Local Notice to Mariners No. 8 of 2023, will remain valid and will apply to this area also.

Chart affected: BA 177

23rd May, 2023

ĦAL GĦARGĦUR LOCAL COUNCIL

Traffic and Parking Suspension

The Ħal Għargħur Local Council notifies that on Wednesday, 24th May, 2023, from 8.30 a.m. till 4.00 p.m., Triq Fidiel Zarb (Triq Kromb il-Baħar) will be closed for traffic. Parking of vehicles is not allowed on this day during these times.

23rd May, 2023

AWTORITÀ TAL-ARTIJIET

L-Uffiċjal Kap Eżekuttiv, Awtorità tal-Artijiet, jgħarraf li:

Offerti ssiġillati għall-avviżi li ġejjin għandhom jintefgħu fil-kaxxa tal-offerti tal-Awtorità tal-Artijiet, Berġa tal-Baviera, Il-Belt Valletta, sal-10.00 a.m. tal-Ħamis, l-1 ta' Ġunju, 2023.

Avviż Nru. 25. Għotja b'ċens perpetwu revedibbli ta' sit tale quale fi Triq il-Kaffis, is-Swieqi, kif muri bl-aħmar fuq il-pjanta P.D.2014_487_1_A. Min jirbaħ l-offerta għandu ċans sabiex jifdi dan iċ-ċens matul l-ewwel ħmistax-il (15) sena wara reviżjoni skont ir-rata tal-inflazzjoni kif hemm spjegat bid-dettall fuq il-kundizzjonijiet taċ-ċens. L-offerti għandhom ikunu akkumpanjati b'bid-bond għall-ammont ta' €47,553 kif stipulat fil-kundizzjonijiet tal-offerta. Offerti anqas mill-ammont ta' ħmistax-il elf u tmien mija u wieħed u ħamsin ewro (€15,851) fis-sena ma jiġux ikkunsidrati. Din l-offerta tista' tkun suġġetta għal dritt magħruf bħala dritt tal-ewwel rifjut skont artikolu Nru. 32 tal-Kapitolu Nru. 573 tal-Liġijiet ta' Malta. Irid isir ħlas ta' €50 għad-dokumenti tal-offerta.

Avviż Nru. 26. Għotja b'ċens perpetwu revedibbli ta' sit u strutturi tale quale fl-stat li jinsabu fih inklużi xi difetti li jista' jkun hemm moħbija fi Triq il-Ferrovija l-Qadima, Birkirkara, kif muri bl-aħmar fuq il-pjanta P.D.2015_0559. Min jirbaħ l-offerta għandu ċans sabiex jifdi dan iċ-ċens matul l-ewwel ħmistax-il (15) sena wara reviżjoni skont ir-rata tal-inflazzjoni kif hemm spjegat bid-dettall fuq il-kundizzjonijiet taċ-ċens. L-offerti għandhom ikunu akkumpanjati b'bid-bond għall-ammont ta' €19,431 kif stipulat fil-kundizzjonijiet tal-offerta. Offerti anqas mill-ammont ta' sitt elef u erba' mija u sebgħa u sebgħin ewro (€6,477) fis-sena ma jiġux ikkunsidrati. Din l-offerta tista' tkun suġġetta għal dritt magħruf bħala dritt tal-ewwel rifjut skont artikolu Nru. 32 tal-Kapitolu Nru. 573 tal-Liġijiet ta' Malta. Irid isir ħlas ta' €50 għad-dokumenti tal-offerta.

Avviż Nru. 27.Kiri, għall-perjodu ta' ħmistax-il (15) sena, ta' garaxx tale quale mingħajr l-arja tiegħu f'Nru. 8, 'Appartamenti Indipendenza' Triq id-Dawl, Santa Luċija, kif muri bl-aħmar fuq il-pjanta P.D.11_82_114. Dan il-garraxx ma jistax jinxtara bl-iskema tal-garaxxijiet. L-offerti għandhom ikunu akkumpanjati b'bid-bond għall-ammont ta' €20,649 kif stipulat fil-kundizzjonijiet tal-offerta. Offerti anqas mill-ammont ta' sitt elef u tmien mija u tlieta u tmenin ewro (€6,883) fis-sena ma jiġux ikkunsidrati. Din l-offerta tista' tkun suġġetta għal dritt magħruf bħala dritt tal-ewwel rifjut skont artikolu Nru. 32 tal-Kapitolu Nru. 573 tal-Liġijiet ta' Malta. Irid isir ħlas ta' €50 għad-dokumenti tal-offerta.

Avviż Nru, 28. Kiri tale quale għal perjodu ta' ħmistax-il (15) sena għal skopijiet kummerċjali ta' ħanut Nru. 96, Triq

LANDS AUTHORITY

The Chief Executive Officer, Lands Authority, notifies that:

Sealed tenders in respect of the following advertisements have to be deposited in the tender box at the Lands Authority, Auberge de Baviere, Valletta, by 10.00 a.m. on Thursday, 1st June, 2023.

Advt No. 25. Grant on a perpetual revisable emphyteusis of a site tale quale at Triq il-Kaffis, Swieqi, as shown edged in red on the plan P.D. 2014_487_1_A. The winning bidder has the chance to redeem this emphyteusis within the first fifteen (15) years after a revision according to the rate of inflation as explained in detail in the emphyteutical conditions. Tenders are to be accompanied by a bid-bond for an amount of €47,553 as stipulated in the tender conditions. Offers below the amount of fifteen thousand and eight hundred and fifty-one euro (€15,851) per annum will not be considered. This tender may be subject to the right known as the right of first refusal as per article No. 32 of Chapter No. 573 of the Laws of Malta. A fee of €50 will be charged for the tender documents.

Advt No. 26. Grant on a perpetual revisable emphyteusis of a site and structures tale quale in their present state including any latent defects at Triq il-Ferrovija l-Qadima, Birkirkara, as shown edged in red on the plan P.D. 2015_0559. The winning bidder has the chance to redeem this emphyteusis within the first fifteen (15) years after a revision according to the rate of inflation as explained in detail in the emphyteutical conditions. Tenders are to be accompanied by a bid-bond for an amount of €19,431 as stipulated in the tender conditions. Offers below the amount of six thousand and four hundred and seventy-seven euro (€6,477) per annum will not be considered. This tender may be subject to the right known as the right of first refusal as per article No. 32 of Chapter No. 573 of the Laws of Malta. A fee of €50 will be charged for the tender documents.

Advt No. 27. Lease, for a period of fifteen (15) years, of a garage tale quale without its own airspace at No. 8 'Appartamenti Indipendenza' Triq id-Dawl, Santa Luċija, as shown edged in red on plan P.D.11_82_114. This garage cannot be bought by the garage scheme. Tenders are to be accompanied by a bid-bond for an amount of €20,649 as stipulated in the tender conditions. Offers below the amount of six thousand and eight hundred and eighty-three euro (€6,883) per annum will not be considered. This tender may be subject to the right known as the right of first refusal as per article No. 32 of Chapter No. 573 of the Laws of Malta. A fee of €50 will be charged for the tender documents.

Advt No. 28. Lease tale quale for a period of fifteen (15) years for commercial purposes of a shop at No. 96, Triq Santa

Santa Marija kantuniera ma' Triq il-Karmnu, Tas-Sliema, kif muri bl-aħmar fuq il-pjanta P.D.2016_0935. L-offerti għandhom ikunu akkumpanjati b'bid-bond għall-ammont ta' €23,436 kif stipulat fil-kundizzjonijiet tal-offerta. Offerti anqas mill-ammont ta' sebat elef u tmien mija u tnax ewro (€7,812) fis-sena ma jiġux ikkunsidrati. Din l-offerta tista' tkun suġġetta għal dritt magħruf bħala dritt tal-ewwel rifjut skont artikolu Nru. 32 tal-Kapitolu Nru. 573 tal-Liġijiet ta' Malta. Irid isir il-ħlas ta' €50 għad-dokumenti tal-offerta.

Dawn l-avviżi qegħdin jiġu ppubblikati bħala stedina għall-pubbliku sabiex jakkwista d-dokumenti tal-offerta online. L-offerenti għandhom jirreferu għall-kundizzjonijiet kollha tad-dokument tal-offerta u huma mistiedna li jaqraw sew dawn id-dokumenti. L-offerti għandhom isiru biss fuq il-formola preskritta li, flimkien mal-kundizzjonijiet rilevanti u dokumenti oħra, jistgħu jinkisbu billi tagħfas fuq 'Buy Tender' fuq il-paġna ta' din l-offerta fis-sit (https://landsauthority.org.mt/services/tendering/). Il-ħlas huwa ta' ħamsin ewro (€50) li jitħallas permezz tas-sistema online tas-sit tal-Awtorità tal-Artijiet bil-card bankarja preferuta.

It-23 ta' Mejju, 2023

MINISTERU GĦALL-AGRIKOLTURA, IS-SAJD U D-DRITTIJIET TAL-ANNIMALI

Avveniment Imnarja 2023

Espressjoni ta' Interess

Qed issir sejħa għall-partijiet interessati biex jipparteċipaw f'din l-espressjoni ta' interess għall-provvista ta' Maltese platter stall u wine bar b'inbejjed lokali waqt l-Imnarja 2023.

Id-dettalji kollha flimkien mal-formola tal-applikazzjoni jistgħu jitniżżlu mis-sit elettroniku tal-Ministeru (https://agrikoltura.gov.mt).

Applikanti prospettivi huma mitluba jirreġistraw l-interess tagħhom billi jimlew u jissottomettu l-formola tal-applikazzjoni (anness 2 sa anness 6 u d-dokumenti kollha mitluba) fil-kaxxa tal-offerti li tinsab fi:

Agriculture Research and Innovation Hub (aktar magħruf bħala 'l-Għammieri'), Il-Marsa MRS 3000.

Applikazzjonijiet li jaslu tard ma jiġux ikkunsidrati.

Id-data u l-ħin tal-għeluq għas-sottomissjoni hija Tnejn, 5 ta' Ġunju, 2023, sal-10.00 a.m.

It-23 ta' Mejju, 2023

Marija cornering with Triq il-Karmnu, Tas-Sliema, as shown edged in red on the plan P.D.2016_0935. Tenders are to be accompanied by a bid-bond for the amount of €23,436 as stipulated in the tender conditions. Offers below the amount of seven thousand and eight hundred and twelve euro (€7,812) per annum will not be considered. This tender may be subject to the right known as the right of first refusal as per article No. 32 of Chapter No. 573 of the Laws of Malta. A fee of €50 will be charged for the tender document.

These adverts are being published as an invitation to the public to acquire tender documents online. The bidders are to refer to all the conditions of the tender document and are invited to read carefully these conditions. Tenders should be submitted only on the prescribed form, which together with the relevant conditions and other documents, may be obtained by clicking on 'Buy Tender' on the web page where this tender is available on (https://landsauthority.org.mt/services/tendering/). A fee of fifty euro (€50) must be paid through the online system of the Lands Authority website by using preferred banking card.

23rd May, 2023

MINISTRY FOR AGRICULTURE, FISHERIES AND ANIMAL RIGHTS

Mnarja 2023 Event

Expression of Interest

A call is being issued for interested parties to participate in this expression of interest for the provision of a Maltese platter stall and local wine bar during Mnarja 2023.

Full details together with the application form can be downloaded from the Ministry's website (https://agrikoltura.gov.mt).

Prospective applicants are asked to register their interest by filling in and submitting the standard application form (annex 2 to annex 6 and requested documents) through the tender box at the:

Agriculture Research and Innovation Hub (better known as 'Għammieri'), Marsa MRS 3000.

Late applications will not be considered.

The closing date and time for submission is Monday, 5th June, 2023, by 10.00 a.m.

23rd May, 2023

CENTRAL PROCUREMENT AND SUPPLIES UNIT

Id-Direttur Maniġerjali (Sourcing and Supplies Management) għas-Central Procurement u Supplies Unit fil-Ministeru għas-Saħħa, jgħarraf illi s-sottomissjonijiet tal-ERU Competitive Calls imniżżla hawn taħt għandhom jintlaqgħu sal-10.00 a.m. tal-Erbgħa, 24 ta' Mejju, 2023.

ERU Ref. ERU1805U23 – Devices
ERU Ref. ERU1805U23 – Medicinals
ERU Ref. ERU1805U23A

Sejħiet kompetittivi tal-Emergency Response Unit (ERU) jistgħu jitniżżlu mis-sit elettroniku tas-CPSU.

Sottomissjonijiet għal din is-sejħa għal kompetizzjoni għandhom jiġu sottomessi skont l-istruzzjonijiet mogħtija fid-dossier.

It-23 ta' Mejju, 2023

CENTRAL PROCUREMENT AND SUPPLIES UNIT

Id-Direttur Maniġerjali (Sourcing and Supplies Management) għas-Central Procurement u Supplies Unit fil-Ministeru għas-Saħħa, jgħarraf illi s-sottomissjonijiet tal-ERU Competitive Calls imniżżla hawn taħt għandhom jintlaqgħu sal-10.00 a.m. tal-Ħamis, 25 ta' Mejju, 2023.

ERU Ref. ERU1905U23A
ERU Ref. ERU1905U23 – Medicinals

Sejħiet kompetittivi tal-Emergency Response Unit (ERU) jistgħu jitniżżlu mis-sit elettroniku tas-CPSU.

Sottomissjonijiet għal din is-sejħa għal kompetizzjoni għandhom jiġu sottomessi skont l-istruzzjonijiet mogħtija fid-dossier.

It-23 ta' Mejju, 2023

CENTRAL PROCUREMENT AND SUPPLIES UNIT

Id-Direttur Maniġerjali (Procurement and Supplies), Ministeru għas-Saħħa, jgħarraf illi:

Jintlaqgħu offerti elettroniċi rigward l-avviżi li ġejjin sad-9.30 a.m. tal-Ħamis, 8 ta' Ġunju, 2023. L-offerti għandhom jintbagħtu BISS online fuq (www.etenders.gov.mt) għal:

CFT 025-3656/23. Vannijiet tat-trasport bit-temperatura kkontrollata bejn +15 u + 25 Gradi Celsius (2 EU1 pallets transport capacity) – kontinwazzjoni interim tas-servizz kurrenti
CFT 021-3641/23. 'Nitrile examination gloves small'
CFT 021-3642/23. 'Nitrile examination gloves medium'

CENTRAL PROCUREMENT AND SUPPLIES UNIT

The Managing Director (Sourcing and Supplies Management) for the Central Procurement and Supplies Unit within the Ministry for Health, notifies that submissions for the below listed ERU Competitive Calls will be received up to 10.00 a.m. on Wednesday, 24th May, 2023.

ERU Ref. ERU1805U23 – Devices
ERU Ref. ERU1805U23 – Medicinals
ERU Ref. ERU1805U23A

Emergency Response Unit (ERU) Competitive Calls can be downloaded from the CPSU website.

Submissions for this call for competition are to be submitted as per instructions given in the dossier.

23rd May, 2023

CENTRAL PROCUREMENT AND SUPPLIES UNIT

The Managing Director (Sourcing and Supplies Management) for the Central Procurement and Supplies Unit within the Ministry for Health, notifies that submissions for the below listed ERU Competitive Calls will be received up to 10.00 a.m. on Thursday, 25th May, 2023.

ERU Ref. ERU1905U23A
ERU Ref. ERU1905U23 – Medicinals

Emergency Response Unit (ERU) Competitive Calls can be downloaded from the CPSU website.

Submissions for this call for competition are to be submitted as per instructions given in the dossier.

23rd May, 2023

CENTRAL PROCUREMENT AND SUPPLIES UNIT

The Managing Director (Procurement and Supplies), Ministry for Health, notifies that:

Electronic tenders in respect of the following notices will be received till 9.30 a.m. of Thursday, 8th June, 2023. Tenders are to be submitted ONLY online on (www.etenders.gov.mt) for the supply of:

CFT 025-3656/23. Temperature controlled Van transport service between +15 and + 25 Degrees Celsius (2 EU1 Pallets transport capacity) – interim continuation of current service.
CFT 021-3641/23. Nitrile Examination Gloves Small
CFT 021-3642/23. Nitrile Examination Gloves Medium

CFT 021-3643/23. 'Nitrile examination gloves large'

Jintlaqgħu offerti elettroniċi rigward l-avviżi li ġejjin sad-9.30 a.m. tat-Tlieta, 13 ta' Ġunju, 2023. L-offerti għandhom jintbagħtu BISS online fuq (www.etenders.gov.mt) għall-:

CFT 021-3630/23. Provvista ta' 'Human Albumin 4% - 5% solution'

CFT 009-3631/23. Provision of żewġ 'cryostat units'

CFT 021-3632/23. Provvista ta' 'Bupivacaine injections'

CFT 021-3633/23. Provvista ta' 'Allopurinol 300mg tablets'

CFT 021-3634/23. Provvista ta' 'dental cartridges'

CFT 009-3635/23. Provvista ta' '400mm circular ventilation duct fittings' u aċċessorji relatati għal perjodu ta' erbgħa u għoxrin xahar

CFT 020-3636/23. Provvista ta' 'disposable paediatric mapelson C circuit, Lts and 0.5Lts'

CFT 021-3637/23. Provvista ta' 'Riluzole 50mg tablets'

CFT 009-3638/23. Provvista, installazzjoni, ittestjar, ikkummiossjonar u manutenzjoni ta' sistemi ta' 40KVA UPS għaċ-ċentri tad-data tal-Isptar Mater Dei fuq bażi 'all-inclusive'

CFT 009-3639/23. Provvista ta' siġġijiet elettiċi aġġustabbli tat-trattament tal-pazjenti oftalmiċi.

CFT 021-3640/23. Provvista ta' 'Pralidoxime jew Obidoxime ampoules/vials'

CFT 020-3644/23. Provvista ta' 'pressure garments' fuq bażi PPU

CFT 021-3645/23. Provvista ta' 'Erythromycin 250 mg tablets/capsules'

CFT 021-3646/23. Provvista ta' 'Aciclovir 250mg injection'

CFT 021-3647/23. Provvista ta' 'Quinine Sulfate tablets'

CFT 020-3648/23. Provvista ta' 'ENFit nasojejunal tubes for feeding' (diversi qisien)

CFT 020-3649/23. Provvista ta' 'sterile umbilical catheters'

CFT 020-3650/23. Provvista ta' 'special hypodermic Needles for use with gallium scans'

CFT 020-3651/23. Provvista ta' konsumabbli għal 'microwave generator'

CFT 021-3652/23. Provvista ta' 'Haloperidol 5mg injections'

CFT 021-3653/23. Provvista ta' 'Basiliximab 20mg vials'

CFT 020-3654/23. Provvista ta' 'ring pessaries'

CFT 021-3655/23. Provvista ta' konsumabbli għal newrokirurġija

CFT 020-3657/23. Provvista ta' '24HR urine collection containers'

CFT 020-3658/23. Provvista ta' 'ETT holders' għall-użu pedjatriku u tat-twelid

CFT 020-3659/23. Provvista ta' 'ENFit enteral extension lines'

Id-dokumenti tal-offerta huwa mingħajr ħlas.

CFT 021-3643/23. Nitrile Examination Gloves Large

Electronic tenders in respect of the following notices will be received till 9.30 a.m. of Tuesday, 13th June, 2023. Tenders are to be submitted ONLY online on (www.etenders.gov.mt) for:

CFT 021-3630/23. Supply of Human Albumin 4% - 5% solution

CFT 009-3631/23. Provision of two cryostat units

CFT 021-3632/23. Supply of Bupivacaine injections

CFT 021-3633/23. Supply of Allopurinol 300mg tablets

CFT 021-3634/23. Supply of dental cartridges

CFT 009-3635/23. Provision of 400mm circular ventilation duct fittings and related accessories, for a period of twenty-four months

CFT 020-3636/23. Supply of disposable paediatric mapelson C circuit, Lts and 0.5Lts

CFT 021-3637/23. Supply of Riluzole 50mg tablets

CFT 009-3638/23. Supply, installation, testing, commissioning and maintenance of 40KVA UPS systems for Mater Dei Hospital datacentres on an all-inclusive basis

CFT 009-3639/23. Provision of an Electrically Adjustable, Ophthalmic Patient Treatment Chairs

CFT 021-3640/23. Supply of Pralidoxime or Obidoxime ampoules/vials

CFT 020-3644/23. Supply of pressure garments on PPU basis

CFT 021-3645/23. Supply of Erythromycin 250 mg tablets/capsules

CFT 021-3646/23. Supply of Aciclovir 250mg injection

CFT 021-3647/23. Supply of Quinine Sulfate tablets

CFT 020-3648/23. Supply of ENFit nasojejunal tubes for feeding (various sizes)

CFT 020-3649/23. Supply of sterile umbilical catheters

CFT 020-3650/23. Supply of special hypodermic Needles for use with gallium scans

CFT 020-3651/23. Supply of Consumables for Microwave Generator

CFT 021-3652/23. Supply of Haloperidol 5mg injections

CFT 021-3653/23. Supply of Basiliximab 20mg vials

CFT 020-3654/23. Supply of ring pessaries

CFT 021-3655/23. Supply of Consumable for Neurosurgery

CFT 020-3657/23. Supply of 24HR urine collection containers

CFT 020-3658/23. Supply of ETT holders for paediatric and neonatal use

CFT 020-3659/23. Supply of ENFit enteral extension lines

These tender documents are free of charge.

Id-dokumenti tal-offerti jinkisbu biss mill-Electronic Public Procurement System (www.etenders.gov.mt). Ir-reġistrazzjoni hija meħtieġa sabiex ikun jista' jintuża s-sit elettroniku. Operaturi ekonomiċi Maltin għandu jkollhom l-eID tal-organizzazzjoni tagħhom sabiex ikunu jistgħu jidħlu f'dan is-sit elettroniku. Aktar tagħrif jinkiseb mis-sezzjoni tal-FAQ tal-istess sit.

Il-pubbliku jista' jattendi waqt il-ftuħ u l-iskedar tal-offerti fil-ħinijiet u d-dati msemmija hawn fuq.

It-23 ta' Mejju, 2023

CENTRAL PROCUREMENT AND SUPPLIES UNIT

Id-Direttur Maniġerjali (Sourcing u Supplies Chain Management) għas-Central Procurement and Supplies Unit fil-Ministeru għas-Saħħa, jgħarraf illi:

Jintlaqgħu sottomissjonijiet elettroniċi għal Preliminary Market Consultation (PMC) rigward l-avviż li ġej sal-10.30 a.m. tal-Ġimgħa, 23 ta' Ġunju, 2023.

PMC Ref. Nru. PMC 009-6504/23 (CPSU 0854/23). Preliminary Market Consultation għall-provvista u implimentazzjoni ta' sistema ta' 'blood and tissue donor management' fis-Servizz Nazzjonali tat-Trasfużjoni tad-Demm (NBTS) – Malta

Dokumenti tal-Preliminary Market Consultation jinkisbu mingħajr ħlas u l-informazzjoni għandha tintbagħat BISS online fuq (www.etenders.gov.mt).

It-23 ta' Mejju, 2023

CENTRAL PROCUREMENT AND SUPPLIES UNIT

B'referenza għall-offerta elettronika CFT 021-3624/23. Provvista ta' 'Baclofen 10mg tablets' ippubblikata fil-Gazzetta tal-Gvern tal-Ġimgħa, 19 ta' Mejju, 2023, id-data tal-għeluq ġiet estiża sat-Tnejn, 12 ta' Ġunju, 2023.

It-23 ta' Mejju, 2023

KUNSILL LOKALI TAS-SLIEMA

Il-Kunsill Lokali Tas-Sliema jgħarraf illi:

Sejħiet għall-offerti għandhom jintlaqgħu mill-Kunsill Lokali Tas-Sliema permezz tal-ePPS, sad-9.30 a.m. ta' nhar it-Tlieta, 27 ta' Ġunju, 2023, għal:

Avviż Nru. SLC59-FB01/2022. Rikostruzzjoni ta' latrina pubblika tal-Bajja Ferro – Tas-Sliema.

Tender documents are only obtainable from the Electronic Public Procurement System (www.etenders. gov.mt). Registration is required in order to make use of this website. Maltese economic operators need to be in possession of their organisation eID in order to access this website. More information is available from the FAQ section of the same website.

The public may attend during the opening and scheduling of tenders at the times and dates specified above.

23rd May, 2023

CENTRAL PROCUREMENT AND SUPPLIES UNIT

The Managing Director [Sourcing and Supplies Chain Management] for the Central Procurement and Supplies Unit within the Ministry for Health notifies that:

Electronic submission of information for Preliminary Market Consultation (PMC) in respect of the following notice will be received up to 10.30 a.m. of Friday, 23rd June, 2023.

PMC Ref. No. PMC 009-6504/23 (CPSU 0854/23). Preliminary Market Consultation for the Supply and Implementation of a blood and tissue donor management system at the National Blood Transfusion Service (NBTS) – Malta

Preliminary Market Consultation documents are available free of charge and information is to be submitted ONLY online on (www.etenders.gov.mt).

23rd May, 2023

CENTRAL PROCUREMENT AND SUPPLIES UNIT

With reference to the electronic tender CFT 021-3624/23. Supply of 'Baclofen 10mg tablets', published in the Government Gazette of Friday, 19th May, 2023, the date is being extended till Monday, 12th June, 2023.

23rd May, 2023

TAS-SLIEMA LOCAL COUNCIL

The Tas-Sliema Local Council notifies that:

Tenders will be received on behalf of the Tas-Sliema Local Council, through ePPS, up to 9.30 a.m. on Tuesday, 27th June, 2023, for:

Advt No. SLC59-FB01/2022. Re-construction of Ferro Bay public convenience – Tas-Sliema.

Id-dokumenti tal-offerti huma bla ħlas u jiġu miksuba, imniżżla u milqugħa BISS mis-sit elettroniku tal-etenders (www.etenders.gov.mt).

Kull kjarifika jew addenda lid-dokument tal-kwotazzjoni jittellgħu fuq is-sit elettroniku u wieħed jista' jarahom jew iniżżilhom mill-istess sit.

Il-Kunsill Lokali jżomm id-dritt li jirrifjuta kull kwotazzjoni, anke l-aktar waħda vantaġġjuża.

It-23 ta' Mejju, 2023

KUNSILL LOKALI TA' SANNAT

Il-Kunsill Lokali Ta' Sannat jgħarraf illi:

Offerti għandhom jintlaqgħu permezz tal-ePPS mill-Kunsill Lokali Ta' Sannat sad-9.30 a.m. nhar il-Ġimgħa, 23 ta' Ġunju, 2023, għal:

Avviż Nru. SNTLC/08/2023. Xogħlijiet – kuntratt għal xogħlijiet ta' pavimentar f'Ta' Sannat.

Id-dokumenti tal-offerta huma bla ħlas u jiġu miksuba/ imniżżla u milqugħa BISS mis-sit elettroniku (www.etenders.gov.mt).

Kull kjarifika jew addenda lid-dokument jittellgħu fuq is-sit elettroniku u wieħed jista' jarahom jew iniżżilhom mill-istess sit.

Il-Kunsill Lokali jżomm id-dritt li jirrifjuta kull kwotazzjoni, anke l-aktar waħda vantaġġjuża.

It-23 ta' Mejju, 2023

Tender documents are free of charge and are to be viewed/ downloaded and submitted ONLY through the etenders website on (www.etenders.gov.mt).

Any clarifications or addenda to the quotation document will be uploaded and available to view and download from this same website.

The Local Council reserves the right to refuse any quotation, even the most advantageous.

23rd May, 2023

TA' SANNAT LOCAL COUNCIL

The Ta' Sannat Local Council notifies that:

Tenders will be received at the Ta' Sannat Local Council through ePPS up to 9.30 a.m. on Friday, 23rd June, 2023, for:

Advt No. SNTLC/08/2023. Works – framework contract for paving works in Ta' Sannat.

Tender documents are free of charge and are to be viewed/ downloaded and submitted ONLY through the etenders website (www.etenders.gov.mt).

Any clarifications or addenda to the tender document will be uploaded and available to view and download from this same website.

The Local Council reserves the right to refuse any quotation, even the most advantageous.

23rd May, 2023

AVVIŻI TAL-QORTI – *COURT NOTICES*

1113

Permezz ta' digriet mogħti fl-10 ta' Novembru, 2022, mill-Bord li Jirregola l-Kera fl-atti tar-rikors fl-ismijiet Carmelo Gatt et vs Jane Zammit, Rikors numru 714/2022JG, ġiet ordnata s-segwenti pubblikazzjoni biex isservi ta' notifika fil-konfront tal-intimata Jane Zammit a tenur tal-Artikolu 187(3) et sequitur tal-Kodiċi ta' Organizzazzjoni u Proċedura Ċivili (Kap. 12).

By means of a decree of the 10th November, 2022, of the Rent Regulation Board, in the records of the Application in the names Carmelo Gatt et vs Jane Zammit, Application number 714/2022JG, the following publication was ordered for the purpose of effecting service on the respondent Jane Zammit in terms of Article 187(3) et sequitur of the Code of Organisation and Civil Procedure (Cap. 12).

Permezz ta' rikors fl-ismijiet Carmelo Gatt (KI 305754M) u Joseph Gatt (KI 261251M) vs Jane Zammit ippreżentat fil-Bord li Jirregola l-Kera, fit-2 ta' Settembru, 2022, ir-rikorrenti Carmelo Gatt (KI 305754M) u Joseph Gatt (KI 261251M) talbu lil dan l-Onorabbli Bord sabiex jawtorizzahom jirriprendu l-pussess vakanti ta' dan il-fond, ossija, il-flat numru 6, blokka bin-numru 34, qabel 13, fi Triq il-Pitkali, Il-Marsa, u jordna lill-intimata Jane Zammit sabiex fi żmien qasir u perentorju li jiġi lilha prefiss minn dan l-Onorabbli Bord tiżgombra mill-istess fond, bl-ispejjeż kontra l-intimata minn issa inġunta għas-subizzjoni.

By means of an application in the names Carmelo Gatt (ID 305754M) and Joseph Gatt (ID 261251M) vs Jane Zammit filed before the Rent Regulation Board, on the 2nd September, 2022, the applicants Carmelo Gatt (ID 305754M) and Joseph Gatt (ID 261251M) requested this Honourable Board to authorise them to resume the vacant possession of the premises that is Flat number 6 block 34 previously 13, Triq il-Pitkali, Marsa and order the respondent Jane Zammit to vacate from the said premises within a short and peremptory time fixed by this Honourable Board, with costs against the respondent who is from now summoned so that a reference to her oath be made.

Rikorrenti: Rosecarm 56, Triq il-Pitkali, Il-Marsa

Applicants: Rosecarm 56, Triq il-Pitkali, Marsa

Intimat: Flat 6, 34, Triq il-Pitkali, Il-Marsa

Respondent: Flat 6, 34, Triq il-Pitkali, Marsa

Ir-rikors fl-ismijiet Carmelo Gatt et vs Jane Zammit, rikors numru 714/2022JG, jinsab differit għad-19 ta' Ġunju 2023, fl-10.15 a.m.

The application in the names Carmelo Gatt et vs Jane Zammit, application number 714/2022JG, has been postponed for hearing to the 19th June, 2023, at 10.15 a.m.

Reġistru tal-Qrati Superjuri, illum 19 ta' Mejju, 2023

Registry of the Superior Courts, today 19th May, 2023

ALEXANDRA DEBATTISTA
Għar-Reġistratur, Qrati Ċivili u Tribunali

ALEXANDRA DEBATTISTA
For the Registrar, Civil Courts and Tribunals

1114

Permezz ta' digriet mogħti fis-6 ta' April, 2023, mill-Bord li Jirregola l-Kera fl-atti tar-rikors fl-ismijiet Peter Bonnici et vs Philip Fenech et, rikors numru 838/2022JG, ġiet ordnata s-segwenti pubblikazzjoni biex isservi ta' notifika fil-konfront tal-intimat Philip Fenech a tenur tal-Artikolu 187(3) et sequitur tal-Kodiċi ta' Organizzazzjoni u Proċedura Ċivili (Kap. 12).

By means of a decree of the 6th April, 2023, of the Rent Regulation Board, in the records of the Application in the names Peter Bonnici et vs Philip Fenech et, application number 838/2022JG, the following publication was ordered for the purpose of effecting service on the respondent Philip Fenech in terms of Article 187(3) et sequitur of the Code of Organisation and Civil Procedure (Cap. 12).

Permezz ta' rikors fl-ismijiet Peter Bonnici (KI 229450M), Alexandra Aquilina (KI 475555M), Lisa Dimbleby (KI 420378M), Sarah Refalo (KI 02781M), Faye Bugeja (KI 306586M), Janis Hyzler (KI 306686M) u Theresa Bonnici (KI 622452M) vs Philip Fenech (KI 353455M) u l-Awtorità tad-Djar, ippreżentat fil-Bord li Jirregola l-Kera, fl-24 ta' Ottubru, 2022, ir-rikorrenti Peter Bonnici et talbu lil dan l-Onorabbli Bord għaliex m'għandux:

By means of an application in the names Peter Bonnici (ID 229450M), Alexandra Aquilina (ID 475555M), Lisa Dimbleby (ID 420378M), Sarah Refalo (ID 02781M), Faye Bugeja (ID 306586M), Janis Hyzler (ID 306686M) and Theresa Bonnici (ID 622452M) vs Philip Fenech (ID 353455M) and Housing Authority, filed in the Rent Regulation Board, on the 24th October, 2022, the applicant Peter Bonnici et requested this Honourable Board why it should not:

1. Jiddikjara u jiddeċiedi illi l-intimat Philip Fenech (KI 353455M) huwa l-inkwilin tal-fond 100, Triq Sir Adrian Dingli, Tas-Sliema, ai termini tal-Kap. 158 tal-Liġijiet ta' Malta;

1. Declare and decide that the respondent Philip Fenech (ID 353455M) is the lessee of the premises 100, Triq Sir Adrian Dingli, Tas-Sliema, in terms of Cap. 158 of the Laws of Malta;

2. Jordna illi jitwettaq it-test tal-mezzi ta' Philip Fenech (KI 353455M) li għandu jkun ibbażat fuq it-test tal-mezzi stabbilit fir-Regolamenti dwar it-Tkomplija tal-Kirja (Kriterji ta' Test tal-Mezzi) maħruġa taħt l-Artikolu 1531F u 1622A tal-Kodiċi Ċivili, u kwalunkwe regolamenti oħra li

2. Orders that the means test of the respondent Philip Fenech (ID 353455M) be carried out which shall be based on the means test set out in the Rules of the Continuation Tenancies (Means Testing Criteria issued under Article 1531F and 1622A of the Civil Code) and any regulations

jissostitwuwhom liema test għandu jkun ibbażat fuq id-dħul tal-inkwilin Fenech bejn l-1 ta' Jannar u l-31 ta' Diċembru, 2021, u fuq il-kapital tal-istess intimat Fenech fil-31 ta' Diċembru, 2021;

3. Jiddikjara u jiddeċiedi illi ai termini tal-Att XXIV tal-2018, il-kera għandha tiġi riveduta għal ammont li ma jeċċedix it-2% fil-mija fis-sena tal-valur liberu u frank tas-suq miftuħ tal-fond 100, Triq Sir Adrian Dingli, Tas-Sliema, u sabiex jiġu stabbiliti kundizzjonijiet ġodda fir-rigward tal-kera, u fin-nuqqas, jekk l-intimat Fenech ma jissodisfax il-kriterji tad-dħul u tal-kapital tat-test tal-mezzi, li l-intimat jiġi permess żmien ta' sentejn sabiex il-fond jiġi vakat, oltre li jitħallas kumpens pagabbli lir-rikorrenti għall-okkupazzjoni tal-fond matul l-imsemmi perjodu li jammonta għad-doppju tal-kirja li kienet tkun pagabbli skont l-Artikoli 12 u 12A tal-Kap. 158 tal-Liġijiet ta' Malta u dan skont il-kera li kellha tkun viġenti ai termini tal-Att X tal-2009 li m'għandhiex tiġi kkunsidrata inqas mill-kera annwali dovuta fl-1 ta' Jannar, 2021, meta l-istess kera għandha togħla fuq it-tliet snin ta' qabel;

4. Jordna f'każ illi l-intimat Fenech ma jissodisfax il-kriterji tad-dħul u tal-kapital tat-test tal-mezzi, l-iżgumbrament tal-istess intimat Fenech mill-fond 100, Triq Sir Adrian Dingli, Tas-Sliema, fi żmien qasir u perentorju stabbilit minn dan il-Bord wara sentejn mis-sentenza sabiex il-fond jiġi vakat.

Bl-ispejjeż u bl-inġunzjoni tal-intimati għas-subizzjoni u b'riserva u mingħajr preġudizzju għal kwalsijasi azzjoni oħra li tista' talvolta tiġi preżentata.

Rikorrenti: 115, Triq Howard, Tas-Sliema

Intimat: Philip Fenech, 100, Triq Sir Adrian Dingli, Tas-Sliema

L-Awtorità tad-Djar

Ir-rikors fl-ismijiet Peter Bonnici et vs Philip Fenech et, rikors numru 838/2022JG, jinsab differit għad-19 ta' Ġunju, 2023, fid-9.30 a.m.

Reġistru tal-Qrati Superjuri, illum 19 ta' Ġunju, 2023

ALEXANDRA DEBATTISTA
Għar-Reġistratur, Qrati Ċivili u Tribunali

3. Declare and decide that in terms of Act XXVII of 2018, the rent shall be revised to an amount not exceeding 2% per annum of the free and unencumbered open market value of the premises 100, Triq Sir Adrian Dingli, Tas-Sliema, and to establish new conditions regarding the rent, and in default if the respondent Fenech does not meet the criteria of income and capital of the means test the respondent is granted a period of two years within which to vacate the premises, besides paying compensation to the applicant for occupying the premises during the said time which amounts to double the rent that was payable according to Articles 12 and 12A of Cap. 158 of the Laws of Malta and this according to the annual rent which should have been applicable in terms of Act X of 2009 which should not be less than the annual rent due on the 1st January, 2021, which same rent is to be increased from the rent payable in the previous three years;

4. Orders, in case the respondent Fenech does not satisfy the criteria of the income and capital of the means test, the eviction of the same respondent Fenech from the premises 100, Triq Sir Adrian Dingli, Tas-Sliema, within a short and peremptory time established by this Board after two years so that this premises will be vacant.

With costs against the respondents who are from now summoned so that a reference to their oath be made and without prejudice to any other action that may eventually be filed.

Applicant: 115, Triq Howard, Tas-Sliema

Respondent: Philip Fenech, 100, Triq Sir Adrian Dingli, Tas-Sliema

Housing Authority

The application in the names Peter Bonnici et vs Philip Fenech et, application number 838/2022JG, has been postponed for hearing to the 19th June, 2023, at 9.30 a.m.

Registry of the Superior Courts, today 19th May, 2023

ALEXANDRA DEBATTISTA
For the Registrar, Civil Courts and Tribunals

1115

Permezz ta' digriet mogħti fit-23 ta' Frar, 2023, mill-Bord li Jirregola l-Kera fl-atti tar-rikors fl-ismijiet Jesmond Saliba et vs Paul Abdilla, rikors numru 960/2022JM, ġiet ordnata s-segwenti pubblikazzjoni biex isservi ta' notifika fil-konfront tal-intimat Paul Abdilla a tenur tal-Artikolu 187(3)

By means of a decree of the 23rd February, 2023, of the Rent Regulation Board, in the records of the Application in the names Jesmond Saliba et vs Paul Abdilla, application number 960/2022JM, the following publication was ordered for the purpose of effecting service on the respondent Paul

et sequitur tal-Kodiċi ta' Organizzazzjoni u Proċedura Ċivili (Kap. 12).

Permezz ta' rikors fl-ismijiet Jesmond u Charlene Ciappara konjuġi Saliba (KI 636682M u KI 496683M) vs Paul Abdilla (KI 48180M) ippreżentat fil-Bord li Jirregola l-Kera, fit-12 ta' Diċembru, 2022, ir-rikorrenti Jesmond u Charlene konjuġi Saliba (KI 636682M u KI 496683M) talbu lil dan l-Onorabbli Bord sabiex:

1. Jordna l-iżgumbrament tal-konvenut mill-fond lokatizzju li jinsab f'1, Triq Santa Luċija, In-Naxxar, liema fond kien mikri lill-konvenut a tenur ta' kuntratt ta' lokazzjoni in atti Dott. Adriana Vella, Nutar Pubbliku f'Malta datat 17 ta' April, 2019, liema kirja skadiet fit-30 ta' Novembru, 2022, u fejn il-konvenut ma żgumbrax il-fond minn rajh u/jew ikkonsenja ċ-ċwievet tal-istess u fejn insegwitu tal-kuntratt ta' lokazjoni datat 7 ta' Novembru, 2022, il-fond mertu tal-vertenza ġie mikri lill-terzi, liema kirja kellha tibda mill-1 ta' Diċembru, 2022, u konsgwenti għall-ewwel talba;

2. Jiddikjara lill-konvenut moruż fil-ħlas ta' erba' (4) skadenzi tal-kera għax-xhur ta' Awwissu, Settembru, Ottubru u Novembru tas-sena 2022 flimkien mal-kontijiet tal-konsum tad-dawl u l-ilma; u konsegwentement

3. Jillikwida l-ammont dovut lir-rikorrenti insegwitu ta' dikjarat skont it-tieni talba bħala total komplessiv ammontanti għal €3,900 jew somma aktar verjuri; u konsegwentement

4. Jordna lill-konvenut iħallas l-ammont illikwidat permezz tat-tielet talba, bl-imgħax dekorribbli mid-data tas-sentenza il-quddiem sad-data tal-ħlas effettiv, bl-ispejjeż kollha inklużi dawk ta' din l-istanza, tal-ittra ufficjali interpellatorja bin-numri 2956/2022 u 5232/2022 u dawk tal-Mandat ta' Sekwestru bin-numru 1731/2022.

Notifika Intimat Paul Abdilla, 2, Blk 1, Fl 5, Triq is-Sogħda, In-Naxxar

Ir-rikors fl-ismijiet Jesmond Saliba et vs Paul Abdilla, rikors numru 960/2022JM, jinsab differit għas-27 ta' Ġunju, 2023, fil-11.20 a.m.

Reġistru tal-Qrati Superjuri, illum 19 ta' Mejju, 2023

ALEXANDRA DEBATTISTA
Għar-Reġistratur, Qrati Ċivili u Tribunali

By means of an application in the names Jesmond and Charlene Ciappara spouses Saliba (ID 636682M and 496683M) vs Paul Abdilla (ID 48180M) filed before the Rent Regulation Board, on the 12th December, 2022, the applicants Jesmond and Charlene spouses Saliba (ID 636682M and 496683M) requested this Honourable Board to:

1. Order the eviction of the defendant from the rental premises found at 1, Triq Santa Luċija, Naxxar, which premises located inside 1, Triq Santa Lucija, Naxxar, which premises were leased to the defendant in terms of a lease agreement in the records of Notary Adriana Vella, dated 17th April, 2019, which lease lapsed on the 30th November, 2022, and the defendant did not vacate the premises and/or deliver the keys of the same and this according to the lease agreement dated 7th November, 2022, the premises in question was leased to third parties which lease was to start from the 1st December, 2022, and consequent to the first request;

2. Declare that the defendant is in default of four (4) rent installments for the months of August, September, October and November of the year 2022 together with the water and electricity consumption bills; and consequently

3. Liquidate the amount owed to the applicants following a declaration according to the second request for the total amount of €3,900 or any other amount; and consequently

4. Order the defendant to pay the amount liquidated by means of the third request, with interest accrued from the date of judgment till the date of effective payment, with all costs including those of this application, the judicial letters number 2956/2022 and 5232/2022 and the Garnishee Order number 1731/2022.

Respondent notification Paul Abdilla, 2, Blk 1, Fl 5, Triq is-Sogħda, Naxxar

The application in the names Jesmond Saliba et vs Paul Abdilla, application number 960/2022JM, has been postponed for hearing to the 27th June, 2023, at 11.10 a.m.

Registry of the Superior Courts, today 19th May, 2023

ALEXANDRA DEBATTISTA
For the Registrar, Civil Courts and Tribunals

1116

Permezz ta' digriet mogħti mill-Qorti tal-Maġistrati (Malta) fl-20 ta' Frar, 2023, fl-atti tal-ittra ufficjali numru 3333/2022, fl-ismijiet Automated Revenue Management

By means of a decree of the 20th February, 2023, handed down by the Court of Magistrates (Malta) in the records of the judicial letter number 3333/2022 in the names

Services Ltd noe vs Carmela Bilke, ordnat is-segwenti pubblikazzjoni biex isservi ta' notifika fil-konfront tal-intimata Carmela Bilke a tenur tal-Artikolu 187(3) tal-Kap. 12.

Fil-Qorti tal-Maġistrati (Malta)

Illum 21 ta' Diċembru, 2022

Lil Carmela Bilke (KI 0244670M) ta' 4, Fl 1, Triq San Rokku, Bormla

Permezz tal-preżenti Automated Revenue Management Services Ltd (C46054) ta' Gattard House, Triq Nazzjonali, Blata l-Bajda, Malta, f'isimha proprju u għan-nom ta' Enemalta plc u l-Korporazzjoni għas-Servizzi tal-Ilma, qed jinnotifikawk bl-annessa dikjarazzjoni ġuramentata mmarkata bħala Dokument A, għall-finijiet u l-effetti kollha tal-Artikolu 466 tal-Kap. 12 tal-Liġijiet ta' Malta u qed jinterpellawk sabiex tħallas is-somma ta' €5,032.59, liema ammont huwa ċert, likwidu u dovut u rappreżentanti bilanċ dovut għall-konsum tal-ilma u elettriku, kera ta' meter tal-ilma u l-elettriku, spejjeż amministrattivi, connection u disconnection fees, u/jew kull ħlas ieħor skont ir-regolamenti fuq il-provvista tal-elettriku, jew ir-regolamenti dwar il-fornitura tal-ilma flimkien mal-imgħax dovut fuq l-ammont skont il-liġi relatat mal-kontijiet tas-servizzi utili bin-numru 411000196085 ossija dwar il-fond bl-indirizz 4, Fl 1, Triq San Rokku, Bormla.

Nonostante diversi interpellazzjonijiet mill-mittenti għall-ħlas tal-ammont dovut, inti nqast milli tħallas sal-ġurnata tal-preżentata ta' din l-ittra. Aktar minn hekk ma hemm l-ebda raġuni valida għal din l-inadempjenza u int qatt ma kkontestajt l-ammont dovut.

Dan l-att qiegħed jintbagħat lilek għall-finijiet u l-effetti kollha tal-liġi u fin-nuqqas ta' pagament jew oppożizzjoni daparti tiegħek fit-termini tal-imsemmi Artikolu 466 tal-Kap. 12 tal-Liġijiet ta' Malta, il-mittenti tgħaddu biex tesegwixxu dan il-kreditu skont il-liġi.

Bl-ispejjeż

Reġistru tal-Qrati tal-Maġistrati (Malta), illum 19 ta' Mejju, 2023

ALEXANDRA DEBATTISTA
Għar-Reġistratur tal-Qrati Ċivili u Tribunali

Automated Revenue Management Services Limited noe vs Carmela Bilke, the following publication was ordered for the purpose of effecting service on the respondent Carmela Bilke in terms of Article 187(3) of Cap. 12.

In the Court of Magistrates (Malta)

Today 21st December, 2022

To Carmela Bilke (ID 0244670M) of 4, Fl 1, Triq San Rokku, Cospicua

By the present, Automated Revenue Management Services Limited (C 46054) of Gattard House, Triq Nazzjonali, Blata l-Bajda, Malta, in its own name and on behalf of Enemalta plc and Water Services Corporation, notifies you with the attached sworn declaration marked as Document A for all the purposes and effects of Article 466 of Cap. 12 of the Laws of Malta and solicits you to pay the amount of €5,032.59, which amount is sure, liquid and due and representing the balance due for the consumption of water and electricity, rent of water and electricity meter, administrative fees, connection and disconnection fees, and/or any other payment according to the electricity supply regulations and the water supply regulations together with interest due on the amount according to law regarding utility bills number 411000196085 regarding the premises 4, Fl 1, Triq San Rokku, Bormla.

Despite several solicitations by the applicant company for the payment of the amount due, you remained in default and did not pay till the day of the filing of this judicial letter. In addition, there is no valid reason for your failure to pay and you never contested the amount due.

This act is being sent to you for all the purposes and effects of law and in default of payment or opposition on your part within the time mentioned in Article 466 Cap. 12 of the Laws of Malta, the applicant company shall proceed to enforce this credit according to law.

With costs

Registry of the Court of Magistrates (Malta), today 19th May, 2023

ALEXANDRA DEBATTISTA
For the Registrar, Civil Courts and Tribunals

1117

Permezz ta' digriet mogħti fit-13 ta' Marzu 2023, fl-atti tal-ittra uffiċjali numru 223/2023, fl-ismijiet Enemalta plc vs Fenech Oil & Petroleum Co. Ltd, il-Qorti (Sezzjoni Kummerċ) ordnat is-segwenti pubblikazzjoni biex isservi

By means of a decree of the 13th March 2023, in the records of the judicial letter number 223/2023, in the names Enemalta p.l.c. vs Fenech Oil & Petroleum Co. Ltd, the Civil Court (Commercial Section) ordered the following

ta' notifika fil-konfront tal-kumpanija intimata Fenech Oil & Petroleum Co. Ltd a tenur tal-Artikolu 187(3) et sequitur tal-Kap. 12.

Fil-Qorti (Sezzjoni Kummerċ)

Illum 19 ta' Jannar, 2023

Lil: Fenech Oil & Petroleum Co. Ltd (C2612) ta' 1, Marina Alley No. 3, Il-Kalkara, Malta

Permezz tal-preżenti, is-soċjetà mittenti Enemalta plc (C65836) ta' Moll il-Knisja, Il-Marsa, Malta (Enemalta) qed iġġib għall-attenzjoni tagħkom illi intom debituri tagħha fl-ammont ta' Lm47,800.64 illum ekwivalenti għal €111,345.71 (salv l-imgħax u l-ispejjeż) u li intom għadkom ma ħallastux dan id-dejn mingħajr ebda raġuni valida, u 'l fuq minn hekk ilkom ma tippreżentaw il-prospetti annwali u l-kontijiet finanzjarji annwali fil-Malta Business Registry għal numru konsiderevoli ta' snin, u dan bi ksur tal-obbligazzjonijet tagħkom skont il-Kap. 386 tal-Liġijiet ta' Matlta.

Illi l-kontijiet finanzjarji annwali huma essenzjali sabiex kredituri jkunu jistgħu jiksbu stampa tal-qagħda finanzjarja tad-debituri tagħhom, u fin-nuqqas m'hemm xejn li jindika jekk id-debituri tagħhom se jkunu jistgħu iħallsu d-djun tagħhom fil-futur. Bħala konsegwenza ta' dan, hemm nuqqas gravi ta' kunfidenza fl-amministrazzjoni tan-negozju tagħkom u riskju serju għall-interess pubbliku.

Illi għalhekk, jeżistu raġunijiet gravi biżżejjed li jiġġustifikaw ix-xoljiment u stralċ konsegwenzjali tagħkom minn din l-Onorabbli Qorti, u dan skont l-Artikoli 214(2)(a)(ii) u/jew 214(2)(b)(iii) tal-Att dwar il-Kumpaniji (Kap. 386 tal-Liġijiet ta' Malta).

Għalhekk, is-soċjetà mittenti se tkun kostretta illi tipproċedi b'rikors f'din l-Onorabbli Qorti biex titlob ix-xoljiment u stralċ konsegwenzjali tagħkom u dan sabiex tissalvagwardja l-interessi tagħha skont id-dispożizzjonijiet tal-Att Dwar il-Kumpaniji (Kap. 386 tal-Liġijiet ta' Malta) sakemm il-pożizzjoni tagħkom ma tiġix regolarizzata mill-aktar fis.

Tant biex tagħrfu timxu

Bl-ispejjeż

Reġistru tal-Qrati (Sezzjoni Kummerċ), illum 19 ta' Mejju, 2023

ALEXANDRA DEBATTISTA
Għar-Reġistratur tal-Qrati Ċivili u Tribunali

publication for the purpose of effecting service on the respondent company Fenech Oil & Petroleum Co. Ltd in terms of Article 187(3) et sequitur of Cap. 12.

In the Civil Court (Commercial Section)

Today 19th January, 2023

To Fenech Oil & Petroleum Co. Ltd (C2612) of 1, Marina Alley No. 3, Kalkara, Malta

By means of this present, Enemalta plc (C65836) of Moll il-Knisja, Marsa, Malta (Enemalta) is bringing to your formal notice that you are debtors in the amount of Lm47,800.64 today equivalent to €111,345.71 (saving interest and costs) and that you still haven't paid the debt without any valid reason, and in addition you have not filed the annual statements and the annual accounts at the Malta Business Registry for a considerable number of years, and this in breach of your obligations according to Cap. 386 of the Laws of Malta.

The annual financial statements and accounts are essential so that the creditors can have a clear view of the financial situation of their debtors, and in default there is nothing which indicates whether their debtors will pay their debt in the future. As a consequence of this, there is a serious lack of confidence in the administration of your business and a grave risk in the interest of the public.

Thus, grave reasons exist to justify the dissolution and liquidation by this Honourable Court and this according to Aricles 214(2)(a)(ii) and/or 214(2)(b)(iii) of the Companies Act (Cap. 386 of the Laws of Malta).

Thus, the interpellant company is being constrained to proceed by means of an application in this Honourable Court requesting the dissolution and the liquidation to safeguard its interest according to the provisions of the Companies Act (Cap. 386 of the Laws of Malta) unless your position is regularised as soon as possible.

So much so that you know how to proceed

With costs

Registry of the Civil Courts (Commercial Section), today 19th May, 2023

ALEXANDRA DEBATTISTA
For the Registrar, Civil Courts and Tribunals

1118

Permezz ta' digriet mogħti fil-5 ta' April, 2023, mill-Qorti Prim'Awla, fl-atti tal-ittra uffiċjali numru 5314/2022, fl-ismijiet Kummissarju tat-Taxxi vs James Rausi, ordnat is-segwenti pubblikazzjoni biex isservi ta' notifika fil-konfront tal-intimat a tenur tal-Artikolu 187 (3) et sequitur tal-Kap. 12.

Fil-Prim'Awla tal-Qorti

Illum 20 ta' Diċembru, 2022

Lil James Rausi (KI 0257991M)

Permezz tal-preżenti, il-Kummissarju tat-Taxxi ta' Block 5, Triq Vincenzo Dimech, Il-Furjana, jinterpellak ai termini tal-Artiklu 59 tal-Att XXIII ta' 1998, sabiex fi żmien jumejn (2) min-notifika ta' dan l-att, tħallas l-ammont ta' €16,547.38 rappreżentanti ammont minnek pro et noe dovut bħala Taxxa fuq il-Valur Miżjud skont l-istess Att.

Bl-ispejjeż u bl-imgħax skont dak l-Att sad-data tal-pagament effettiv.

Din l-interpellanza qed issir għall-finijiet u effetti kollha tal-liġi, u partikolarment, iżda mhux esklussivament, sabiex tirrendi esegwibbli t-titolu eżekuttiv li l-istess Kummissarju tat-Taxxi għandu kontra tiegħek permezz tal-avviż li ntbagħat lilek.

Fin-nuqqas, il-mittenti javżak li se jgħaddi sabiex jesegwixxi l-imsemmi titolu eżekuttiv li hu għandu kontra tiegħek pro et noe permezz tal-mandati opportuni.

Tant sabiex tirregola ruħek u tagħraf timxi.

Notifika: James Rausi, 8, Ta' Caplas F/H, Triq Sant'Andrija, L-Imsida

Reġistru tal-Qrati tal-Superjuri, illum 19 ta' Mejju, 2023

ALEXANDRA DEBATTISTA
Għar-Reġistratur tal-Qrati Ċivili u Tribunali

By means of a decree of the 5th April, 2023, of the Civil Court First Hall in the records of judicial letter number 5314/2022, in the names Commissioner for Revenue vs James Rausi, the following publication for the purpose of service on the respondent was ordered in terms of Article 187 (3) et sequitur of Cap. 12.

In the First Hall of the Civil Court

Today 20th December, 2022

To James Rausi (KI 0257991M)

By the present the Commissioner for Revenue of Block 5, Triq Vincenzo Dimech, Floriana, calls upon you in terms of Article 59 of Act XXIII of 1998 so that within two (2) days from the service of this act, you pay the amount of €16,547.38 representing amount due by you as Value Added Tax according to the same Act .

With costs and interest according to that Act till the date of effective payment.

This calling is being made for all intents and purposes of law, particularly, but not exclusively, in order to render executable the executive title which the same Commissioner for Revenue has against you by means of a notice sent to you and here attached.

In default, the interpellants inform you that they shall pass to execute the said executive title they have against you by means of the opportune warrants without further notice.

So much so that you may know how to regulate yourself and to proceed.

Notification: James Rausi, 8 Ta' Caplas F/H, Triq Sant'Andrija, Msida

Registry of the Superior Courts, today 19th May, 2023

ALEXANDRA DEBATTISTA
For the Registrar, Civil Courts and Tribunals

1119

Permezz ta' digriet mogħti fid-9 ta' Mejju, 2023, mill-Qorti (Sezzjoni tal-Familja) fl-atti tar-rikors fl-ismijiet Michelle Ellul pro et noe vs Daniel Adjwok, rikors numru 82/2023AGV, ġiet ordnata s-segwenti pubblikazzjoni biex isservi ta' notifika fil-konfront tal-intimat Daniel Adjwok a tenur tal-Artikolu 187(3) et sequitur tal-Kodiċi ta' Organizzazzjoni u Proċedura Ċivili (Kap. 12).

By means of a decree of the 9th May, 2023, of the Civil Court (Family Section), in the records of the Application in the names Michelle Ellul pro et noe vs Daniel Adjwok, application number 82/2023AGV, the following publication was ordered for the purpose of effecting service on the respondent Daniel Adjwok in terms of Article 187(3) et sequitur of the Code of Organisation and Civil Procedure (Cap. 12).

Permezz ta' rikors numru 82/2023AGV fl-ismijiet Michelle Ellul (KI 427788M) f'isimha proprju bħala kuratrici ad litem ta' wlieda vs Daniel Adjwok (KI 18996A), ippreżentat fil-Qorti (Sezzjoni tal-Familja), fl-10 ta' April, 2023, ir-rikorrenti Michelle Ellul talbet lil din l-Onorabbli Qorti filwaqt li bil-ġurament tagħha kkonfermat sabiex:

1. Tordna illi l-kuntratt ta' separazzjoni jiġi emendat b'dan illi l-kura u l-kustodja tal-minuri … omissis … tiġi fdata esklussivament f'idejn l-istess esponenta, b'dan illi d-deċiżjonijiet kollha li jirrigwardaw lill-minuri, kemm dawk ta' natura ordinarja kif ukoll dawk ta' natura straordinarja u ċjoè dawk ta' edukazzjoni u saħħa;

2. Tordna li l-kuntratt ta' seprazzjoni ffirmat bejn il-partijeit jiġi emmendat f'dak li jirrigwarda l-manteniment, b'dan li din l-Onorabbli Qorti tillikwida ammont adegwat ta' manteniment li jinkludi wkoll l-ispejjeż ta' edukazzjoni għal dħul tal-minuri fi skola tal-Knisja, attivitajiet edukattivi oħra u ekstrakurrikulari inkluż summer clubs, u kif ukoll dawk mediċi tal-minuri li jinkludu wkoll l-ispejjeż ortodontiċi, l-ispejjeż marbutin mas-settur mediku, mediċini u kull spiża oħra relatata ma' saħħet il-minuri … omissis …;

3. Tordna lill-intimat sabiex iħallas kwalunke arretrati ta' spejjeż ai termini tal-kuntratt ta' separazzjoni;

4. Tagħti dawk il-provvedimenti u ordnijiet xierqa, neċessarji kollha u opportuni li jikkonċernaw lill-minuri fosthom iżda mhux limitatament dwar kif għandu jiġi regolat is-safar tal-minuri, l-attendenza tal-minuri għall-iskola tal-Knisja u attivitajiet edukattivi oħra u ekstrakurrikulari u dan kollu taħt kull provvediment xieraq u opportun li jogħġobha tagħti din il-Qorti.

Illi l-esponenta qiegħda tirrimetti ruħha għas-sapjenza ġudizzju ta' dina l-istess Onorabbli Qorti u għall-aħjar interess ta' wliedha minuri salv kull provvediment ieħor li din l-istess Onorabbli Qorti jidhrilha xierqa u opportuni u dejjem bir-riserva għal kull azzjoni oħra spettanti lill-istess esponenta kontra l-istess konvenut u dan dejjem fl-aħjar interess ta' wlieda minuri.

Bl-ispejjeż anke tal-preżenti

Attriċi: Michelle Ellul, 25/6 Vincenti Buildings, Triq id-Dejqa, Il-Belt Valletta

Notifika: Daniel Adjwok, 92, Valley View, Flat 2, Triq il-Parroċċa, In-Naxxar

Ir-rikors fl-ismijiet Michelle Ellul pro et noe vs Daniel Adjwok, rikors numru 82/2023AGV, jinsab differit għad-19 ta' Ġunju, 2023, fid-9.00 a.m.

By means of application number 82/2023AGV in the names Michelle Ellul (ID 427788M) in her own name and as curator ad litem of her children vs Daniel Adjwok (ID 18996A), filed in the Civil Court (Family Section), on the 10th April, 2023, the applicant Michelle Ellul (ID 427788M) requested this Honourable Court whilst she confirmed on oath to:

1. Order that the contract of separation be amended so that the care and custody of the minor … omissis … is entrusted exclusively to the same applicant, such that all the decisions regarding the minors, both those of an ordinary nature and those of an extraordinary nature and that is those of education and health;

2. Order that the contract of separation signed between the parties be amended in terms of maintenance, such that this Honourable Court liquidates an adequate amount of maintenance which also includes education costs for the entry of the minors into a Church schools and other extra curricular educational activities including summer clubs, and as well as the minors medical expenses which also include orthodontic expenses, expenses related to the medical sector, medicines and any other expenses related to the minor's … omissis … health;

3. Order the respondent to pay any arrears of expenses in terms of the seperation agreement;

4. To give all appropriate, necessary and opportune directions and orders in connection with the minors including but not limited to the manner in which the minors travel should be regulated, the minor's attendance at Church school and other educational activities and extracurricular and all this under any appropriate and opportune direction that this Court may deem fit to give.

The applicant is relying on the wisdom of this same Court and acting in the best interest of her children, save any other direction that this Court deems fit and opportune to give, always saving any other action available to the same applicant against the respondent and this always in the best interest of her minor children.

With costs, even of this present act

Applicant: Michelle Ellul, 25/6 Vincenti Buildings, Triq id-Dejqa, Valletta

Notification: Daniel Adjwok, 92, Valley View, Flt 2, Triq il-Parroċċa, Naxxar

The Application in the names Michelle Ellul pro et noe vs Daniel Adjwok, application number 82/2023AGV, has been postponed for hearing to the 19th June, 2023, at 9.00 a.m.

Reġistru tal-Qrati (Sezzjoni Familja), illum 19 ta' Mejju, 2023

ALEXANDRA DEBATTISTA
Għar-Reġistratur, Qrati Ċivili u Tribunali

Registry of the Civil Courts (Family Section), today 19th May 2023

ALEXANDRA DEBATTISTA
For the Registrar, Civil Courts and Tribunals

1120

Permezz ta' digriet mogħti fl-1 ta' Novembru, 2022, mill-Qorti (Sezzjoni tal-Familja) fl-atti tar-rikors fl-ismijiet Direttorat Kura Alternattiva (Tfal u Żgħażagħ) noe vs Valentina D'Amato et, Rikors Ġuramentat numru 148/2022AL, ġiet ordnata s-segwenti pubblikazzjoni biex isservi ta' notifika fil-konfront ta' Andrea D'Amato u Mariosa Chircop a tenur tal-Artikolu 187(3) et sequitur tal-Kodiċi ta' Organizzazzjoni u Proċedura Ċivili (Kap. 12).

Permezz ta' rikors guramentat fl-ismijiet Direttorat Kura Alternattiva (Tfal u Żgħażagħ) bħala kuratriċi ad litem tal-minuri … omissis … vs Valentina D'Amato (KI 0085793M), Andrea D'Amato (KI 0353894M), id-Direttur tar-Reġistru Pubbliku u Mariosa Chircop (KI 0020578G) għal kull interess li jista' jkollha fl-atti tar-Rikors Ġuramentat numru 148/2022AL, ippreżentat fil-Qorti (Sezzjoni tal-Familja), fit-13 ta' Lulju, 2022, id-Direttorat għall-Kura Alternattiva (Tfal u Żgħażagħ) f'isem il-minuri talbet lil din l-Onorabbli Qorti u Remenda Grech ikkonfermat bil-ġurament f'isem id-Direttorat sabiex:

1. Tordna illi l-intimati Andrea u Valentina D'Amato jissottomettu rwieħhom għal testijiet ġenetici sabiex jiġi determinat jekk il-minuri in kwistjoni humiex fil-fatt ħuthom u konsegwentement ulied id-defunt Philip D'Amato;

2. Mingħajr preġudizzju għall-ewwel talba, kemm-il darba din l-Onorabbli Qorti trid ċertezza legali, prevja kull dikjarazzjoni li din il-Qorti tħoss li għandha tagħti fiċ-ċirkustanzi, din l-Onorabbli Qorti għandha tordna li l-kadavru tal-konvenut defunt Philip D'Amato jiġi eżumat sabiex isiru t-testijiet xjentifiċi li għandhom isiru sabiex jiġi redatt Paternity Test Report;

3. Tiddikjara u tiddeċiedi li r-rikorrenti huma l-ulied naturali u bijologiċi ta' Philip D'Amato;

4. Tiddikjara li Philip D'Amato huwa għal finijiet u effetti kollha tal-liġi l-missier naturali tar-rikorrenti minuri;

5. Tordna lill-konvenut Direttur tar-Reġistru Pubbliku, sabiex jagħmel il-korrezzjonijiet kollha meħtieġa fl-Atti tat-Twelid bin-numri ta' iskrizzjoni 2428 tas-sena 2004, 2603 tas-sena 2005, 2934 tas-sena 2007, 4076 tas-sena 2008 u 1003 tas-sena 2011, inkluż billi fl-istess atti jitneħħew il-

By means of a decree of the 1st November, 2022, of the Civil Court (Family Section), in the records of the Sworn Application in the names Director of Alternative Care (Children and Minors) noe vs Valentina D'Amato et, Sworn Application Number 148/2022AL, the following publication was ordered for the purpose of effecting service on the respondents Andrea D'Amato and Mariosa Chircop in terms of Article 187(3) et sequitur of the Code of Organisation and Civil Procedure (Cap. 12).

By means of a sworn application in the names Director of Alternative Care (Children and Minors) as curator ad litem for the minors … omissis … vs Valentina D'Amato (ID 0085793M), Andrea D'Amato (ID 0353894M), Director Public Registry and Mariosa Chircop (ID 0020578G) for any interest she may have, in the records of the Sworn Application bearing reference 148/2022AL, filed in the Civil Court (Family Section), on the 13th July, 2022, the applicant director of Alternative Care (Children and Minors) on behalf of the minors requested this Honourable Court and Remenda Grech confirmed on oath on behalf of the Directorate so that it:

1. Orders that the respondents Andrea and Valentina D'Amato submit themselves to genetic tests in order to determine if the minors in question are in fact their siblings and consequently the children of the deceased Philip D'Amato;

2. Without prejudice to the first request, in the event that this Honorable Court wishes to have legal certainty, subject to any declaration that this Court feels it should give in the circumstances, this Honourable court shall order that the body of the deceased defendant Philip D'Amato be exhumed in order to carry out the scientific tests that must be carried out in order to execute a Paternity Test Report;

3. Declare and decide that the applicants are the natural and biological children of Philip D'Amato;

4. Declare that Philip D'Amato for all the effects and purposes of law is the natural father of the minor applicants;

5. Order the defendant Director of Public Registry, to make all the necessary corrections in the Birth Certificates with registration numbers 2428 of the year 2004, 2603 of the year 2004, 2934 of the year 2007, 4076 of the year 2008, and 1003 of the year 2011, including by removing in the same acts the words

kliem 'Jedah Fadalla Almari' fil-kolonna ta' isem il-missier tat-tarbija u minflok jidħlu l-kliem 'Philip D'Amato';

6. Tordna lill-konvenut Direttur tar-Reġistru Pubbliku, sabiex jagħmel il-korrezzjonijiet kollha meħtiega fl-Atti tat-Twelid tal-minuri ta' iskrizzjoni 3548 tas-sena 2011, inkluż billi fl-istess att jitneħħew il-kliem 'unknown father' fil-kolonna ta' isem il-missier tat-tarbija u minflok jidħlu l-kliem 'Philip D'Amato';

7. Tordna lill-konvenut Direttur tar-Reġistru Pubbliku, sabiex jagħmel il-korrezzjonijiet kollha meħtieġa fl-Atti tat-Twelid bin-numri ta' iskrizzjoni 2428 tas-sena 2004, 2603 tas-sena 2005, 2934 tas-sena 2007, 4076 tas-sena 2008, 1003 tas-sena 2011 u 3548 tas-sena 2011, inkluż billi fl-istess atti jitneħħew il-kliem 'Almari' u jew Chircop fil-kolonna ta' isem u kunjom il-wild u minflok jidħol il-kunjom D'Amato;

8. Tordna lill-istess konvenut Direttur tar-Reġistru Pubbliku sabiex jippubblika l-Atti tat-Twelid hekk kif korrett.

U dan taħt dawk il-provedimenti li din l-Onorabbli Qorti jidhrilha li huma xierqa u opportuni li timponi fiċ-ċirkustanzi odjerni.

Bl-ispejjeż u b'hekk il-konvenuti inġunti minn issa għas-subizzjoni.

Rikorrenti: Direttorat għall-Kura Alternattiva (Tfal u Żgħażagħ), 36, Triq l-Isptar San Luqa, Tal-Pietà

Intimati: Andrea D'Amato, 37, Trilogy, Flat 1, Triq l-Isqof Ambrog Buttigieg, Ħaż-Żebbuġ
Mariosa Chircop, Andrea, Fl 1, Triq Mons. Anton Cilia Ħaż-Żebbuġ

Il-kawża fl-ismijiet Direttorat Kura Alternativa noe vs Valentina D'Amato et tinsab differita għall-15 ta' Ġunju, 2023, at 9.15 a.m.

Reġistru tal-Qrati (Sezzjoni Familja), illum 19 ta' Mejju, 2023

ALEXANDRA DEBATTISTA
Għar-Reġistratur, Qrati Ċivili u Tribunali

'Jedah Fadalla Almari' in the column of the name of the father of the baby and entering instead the words 'Philip D'Amato';

6. Order the defendant Director of the Public Registry, to make all the necessary corrections in the Acts of Birth of the minors with reference 3548 of the year 2011, including by removing the words 'unknown father' in the column of the name of the baby's father and instead enter the words 'Philip D'Amato';

7. Order the defendant Director of Public Registry, to make all the necessary corrections in the Birth Certificates with registration numbers 2428 of the year 2004, 2603 of the year 2005, 2934 of the year 2007, 4076 of the year 2008, 1003 of the year 2011 and 3548 of the year 2011, including by removing in the same acts the words 'Almari' and, or 'Chircop' in the column of the child's name and surname and entering the surname instead D'Amato;

8. Order the same defendant Director of the Public Registry to publish the Birth Certificates as soon as they are corrected.

And this under those provisions that this Honourable Court deems appropriate and opportune to impose in the present circumstances.

With costs and from now the respondents are summoned so that a reference to their oath be made.

Applicant: Directorate of Alternative Care (Children and Minors), 36, Triq l-Isptar San Luqa, Tal-Pietà

Notification : Andrea D'Amato – 37, Trilogy, Flat 1, Triq l-Isqof Ambrog Buttigieg, Ħaż-Żebbuġ
Mariosa Chircop, Andrea, Fl 1, Triq Mons. Anton Cilia, Ħaż-Żebbuġ

The application in the names Director of Alternative Care noe vs Valentina D'Amato et is postponed for hearing for the 15th June, 2023, at 9.15 a.m.

Registry of the Civil Courts (Family Section), today 19th May, 2023

ALEXANDRA DEBATTISTA
For the Registrar, Civil Courts and Tribunals

1121

Permezz ta' digriet mogħti fl-24 ta' Marzu, 2023, mill-Qorti (Sezzjoni tal-Familja) fl-atti tar-rikors ġenerali fl-ismijiet Rita Ogbobor vs Ibrahim Hassan Djibril, Rikors Ġenerali numru 614/2022AGV, ġiet ordnata s-segwenti pubblikazzjoni biex isservi ta' notifika fil-konfront ta' Ibrahim Hassan Djibril a tenur tal-Artikolu 187(3) et

By means of a decree of the 24th March, 2023, of the Civil Court (Family Section), in the records of the General Application in the names Rita Ogbobor vs Ibrahim Hassan Djibril, General Application number 614/2022AGV, the following publication was ordered for the purpose of effecting service on the respondent Ibrahim Hassan Djibril in terms of

sequitur tal-Kodiċi ta' Organizzazzjoni u Proċedura Ċivili (Kap. 12).

Permezz ta' rikors ġenerali fl-ismijiet Rita Ogbobor (KI 38117A) vs Ibrahim Hassan Djibril (KI 44475A) fl-atti tar-Rikors Ġenerali numru 614/2022AGV, ippreżentat fil-Qorti (Sezzjoni tal-Familja), fl-24 ta' Novembru, 2022, Rita Ogbobor (KI 38117A) talbet lil din l-Onorabbli Qorti sabiex:

1. Tawtorizza lill-esponenti omm ad esklużjoni tal-intimat missier jinħareġ passaport maħruġ mill-awtorità kompetenti għall-passaporti fuq isem il-minuri … omissis … sabiex ikun jista' jinħariġlu l-passaport u jkun jista' jsiefer.

Dan fl-interess suprem tal-minuri u taħt kwalunkwe provvediment ieħor li din l-Onorabbli Qorti jidhrilha xieraq u opportun.

Rikorrenti: 23, Sea View Flats, Flat 1, Triq il-Kaġli, San Pawl il-Baħar

Notifika : 27, Meadows, Triq l-Arka, Flat 13, San Pawl il-Baħar SPB 3014

Qorti (Sezzjoni tal-Familja)

L-Onor. Imħallef Antonio G. Vella, BA, LLD, MA

Il-Qorti,

Rat ir-rikors ta' Rita Ogbobor datat 24 ta' Novembru, 2022,

Tordna n-notifika lill-kontroparti b'ħamest (5) ijiem utili żmien għar-risposta.

Illum 30 ta' Novembru, 2022

Reġistru tal-Qrati (Sezzjoni Familja), illum 19 ta' Mejju, 2023

ALEXANDRA DEBATTISTA
Għar-Reġistratur, Qrati Ċivili u Tribunali

By means of a general application number 614/22AGV, in the names Rita Ogbobor (ID 38117A) vs Ibrahim Hassan Djibril (ID 44475A), in the General Application filed in the Civil Court (Family Section), on the 24th November 2022, the applicant Rita Ogbobor (ID 38117A) requested this Honourable Court so that it:

1. Authorises the applicant mother with the exclusion of the respondent father to issue a passport by the competent Authority for a passport in the name of the minor … omissis … so that it can issue a passport so that he can travel.

This in the interst of the minor and this saving any other provisions which this Honourable Court deems fit and opportune.

Applicant: 23, Sea View Flats, Flat 1, Triq il-Kaħli, St Paul's Bay

Notification: 27, Meadows, Triq l-Arka, Flat 13, St Paul's Bay SPB 3014

Civil Courts (Family Section)

Honourable Judge Antonio G. Vella BA, LLD, MA

The Court,

Saw the application of Rita Ogbobor dated 24th November, 2022,

Orders the notification to the counterparty with five working days within which to submit a reply.

Today 30th November, 2022

Registry of the Civil Courts (Family Section), today 19th May, 2023

ALEXANDRA DEBATTISTA
For the Registrar, Civil Courts and Tribunals

1122

Permezz ta' digriet mogħti fis-27 ta' April, 2023, mill-Qorti (Sezzjoni Familja) fl-atti tal-Kontromandat fl-ismijiet Tiziana Curmi vs Tony Curmi, Kontromandat numru 192/2022, ordnat is-segwenti pubblikazzjoni biex sservi ta' notifika fil-konfront ta' Tiziana Curmi a tenur tal-Artikolu 187(3) et sequitur tal-Kap. 12.

Permezz ta' Kontromandat numru 192/2022 ippreżentat fil-Qorti (Sezzjoni Familja) wara l-Mandat ta' Inibizzjoni

By means of a decree of the 27th April, 2023, of the Civil Courts (Family Section), in the records of the Counter-Warrant in the names Tiziana Curmi vs Tony Curmi Counter Warrant number 192/2022 the following publication was ordered for the purpose of effecting service on Tiziana Curmi in terms of Article 187(3) et sequitur of Cap. 12.

By means of a Counter Warrant Number 192/2022 filed in the Civil Courts (Family Section), following a prohibitory

numru 109/2014 fl-ismijiet Tiziana Curmi (KI 10408586M) vs Tony Curmi (KI 600582M) maħruġ fl-20 ta' Mejju, 2014, ir-rikorrenti Tony Curmi talab bil-qima:

Illi din l-Onorabbli Qorti tordna l-ħruġ tal-opportun kontromandat għar-raġuni infraskritta.

Raġuni: Peress li l-konjuġi Curmi sseparaw bis-saħħa ta' kuntratt datat 30 ta' Lulju, 2014, in atti tan-Nutar Joseph Abela.

Kontromandat

Repubblika ta' Malta

Mandat tal-Qorti

Lill-Marixxall tal-Qorti

Billi wara l-esekuzzjoni tal-mandat li għalih jirreferi r-rikors ta' hawn fuq hemm raġunijiet skont il-liġi għala l-istess mandat m'għandux jibqa' jseħħ.

Mogħti mill-Qorti hawn fuq imsemmija tal-Qorti (Sezzjoni Familja) bix-xhieda tal-Imħallef Dott. Toni Abela

Fil-Qorti (Sezzjoni tal-Familja)

Fl-atti tal-kontromandat numru 192/2022

Il-Qorti,

Rat ir-rikors,

Tordna n-notifika tiegħu lill-kontroparti li jkollha erbat (4) ijiem żmien għar-risposta.

Illum 21 ta' Ottubru, 2022

Notifika: Tiziana Curmi, 21, Triq l-Immakulata, Bormla

Reġistru tal-Qrati (Sezzjoni Familja), illum 19 ta' Mejju, 2023

ALEXANDRA DEBATTISTA
Għar-Reġistratur, Qrati Ċivili u Tribunali

injunction Number 109/2014 in the names Tiziana Curmi (ID 40808586M) vs Tony Curmi (ID 600582M) issued on the 20th May, 2014, the applicant Tony Curmi respectfully asked:

That this Honourable Court orders the issue of the opportune counter-warrant for the under mentioned reason.

Reason: Since the spouses Curmi separated by means of a contract dated 30th July, 2014, in the records of Notary Joseph Abela.

Counter Warrant

Republic of Malta

Court Warrant

To the Court Marshall

Whereas following the execution of the warrant to which the above application refers there are sufficient reasons according to law why this said warrant is not to remain in force.

Given by the Court above mentioned that is the Civil Courts (Family Section) with the witness of the Mr Justice Dr Toni Abela.

In the Civil Courts (Family Section)

In the records of the Counter-warrant number 192/2022

The Court,

Having seen the application,

Orders service to the counter part who has four (3) days within which to reply.

Today 21st October, 2022

Notification: Tiziana Curmi, 21, Triq l-Immakulata, Cospicua

Registry of the Civil Courts (Family Section), today 19th May, 2023

ALEXANDRA DEBATTISTA
For the Registrar, Civil Courts and Tribunals

1123

Bandu għall-Kuraturi

Repubblika ta' Malta

Banns for Curators

Republic of Malta

Lill-Marixxal tal-Qrati

B'digriet mogħti minn din il-Qorti , fl-20 ta' April, 2023, fuq talba ta' Mark Charles Kenneth Stephens ġie ordnat sabiex jintgħażlu kuraturi deputati sabiex jirrappreżentaw lill-assenti Inessa Leonidovna Adamenko, fl-atti tar-Rikors Guramentat numru 93/2023AL, fl-ismijiet Mark Charles Kenneth Stephens vs Kuraturi Deputati u fl-atti l-oħra relattivi u sussegwenti.

Permezz ta' Rikors Ġuramentat, ippreżentat fil-Qorti Ċivili (Sezzjoni tal-Familja) fl-14 ta' April, 2023, fl-ismijiet Mark Charles Kenneth Stephens (passaport Ingliż numru 040194873) vs Kuraturi Deputati sabiex jirrappreżentaw lill-assenti Inessa Leonidovna Adamenko, fejn ir-rikorrenti Mark Charles Kenneth Stephens (passaport Ingliz numru 040194873) talab lil din l-Onorabbli Qorti sabiex:

1. Tordna ż-żwieġ kuntrattat bejn ir-rikorrent u l-intimata Inessa Leonidovna Adamenko nhar is-27 ta' Awwissu, 2001, fir-Reġistru taż-Żwieġ il-Belt Valletta, jiġi maħlul a bażi tal-artikolu 66A et sequitur tal-Kodiċi Ċivili, Kap. 16 tal-Liġijiet ta' Malta;

2. Tiddikjara xolta l-komunjoni tal-akkwisti tal-partijiet;

3. Tiddikjara li l-partijiet iddekadew mid-drittijiet ta' manteniment u eredità reċiproċi;

4. Tordna lir-Reġistratur tal-Qrati sabiex, fiż-żmien imħolli għaldaqshekk mill-istess Qorti javża lid-Direttur tar-Reġistru Pubbliku bil-ħall taż-żwieġ tal-partijiet biex dan jiġi registrat fir-Reġistru Pubbliku.

5. Bl-ispejjeż kontra l-konvenut

Notifika: Kuraturi Deputati

Int għaldaqstant ordnat li twaħħal kopja uffiċjali ta' dan il-bandu fid-daħla ta' din il-Qorti Superjuri u ssejjaħ b'dan lil kull min irid jidħol bħala kuratur biex jidher fi żmien sitt ijiem f'dan ir-Reġistru u jagħmel b'nota d-dikjarazzjoni illi huwa jidħol għal dan.

Int ordnat ukoll li tgħarraf lil kull wieħed illi jekk ma jagħmilx din id-dikjarazzjoni fiż-żmien fuq mogħti din il-Qorti tgħaddi biex tagħżel kuraturi tal-uffiċċju.

U wara li tkun għamilt dan, jew jekk tiltaqa' ma' xi xkiel fl-esekuzzjoni ta' dan il-bandu, inti għandek tgħarraf minnufih lil din il-Qorti.

Mogħti mill-Qorti Ċivili (Sezzjoni tal-Familja), hawn fuq imsemmija bix-xhieda tal-Onor Imħallef Audrey Demicoli, LLD, Duttur tal-Liġi.

To the Marshall of the Court.

By means of a decree given by this Court, on the 20th April, 2023, following a request of Mark Charles Kenneth Stephens, it was ordered that deputy curators be chosen to represent the absentee Inessa Leonidovna Adamenko, in the records of the Sworn Application 93/2023AL, in the names Mark Charles Kenneth Stephens vs Deputy Curators and in the other relative and subsequent acts.

By means of a Sworn Application, filed in the Civil Court (Family Section), in the names Mark Charles Kenneth Stephens (English passport number 040194873) vs Deputy Curators to represent the absentee Inessa Leonidovna Adamenko, on the 14th April 2023, the applicant Mark Charles Kenneth Stephens (English passport number 040194873) requested this Honourable Court so that it:

1. Orders that the marriage contracted between the applicant and the defendant Inessa Leonidovna Adamenko on the 27th August, 2001, in the Marriage Registry, Valletta, be dissolved on the basis of article 66A et sequitur of the Civil Code, Cap. 16 of the Laws of Malta;

2. Declares as dissolved, the community of acquests between the parties;

3. Declares that the parties have reciprocally waived their right to any maintenance as well as to their right of succession;

4. Orders the Registrar of Courts so that within the period stipulated for this purpose by the same Court, he informs the Director Public Registry with the dissolution of the marriage of the parties, so that it is registered in the Public Registry.

5. With costs against the defendant.

Notification: Deputy Curators

You are therefore ordered to affix an official copy of these banns at the entrance of this Superior Court and to summon whosoever wishes to act as curator to appear before this registry within six days and by means of a minute to submit a declaration that he wishes so to act.

You are also ordered to inform each one that if he fails to make this declaration within the stipulated time, the Court will proceed to the selection of curators of office.

And after so acting, or if you should encounter any difficulty in the execution of these banns, you are to inform forthwith this Court.

Given by the Civil Court (Family Section), above mentioned, with the witness of the Hon. Madam Justice Audrey Demicoli, LLD, Doctor of Laws.

Illum 5 ta' Mejju, 2023

Reġistru tal-Qorti (Sezzjoni Familja), illum 19 ta' Mejju, 2023

ALEXANDRA DEBATTISTA
Għar-Reġistratur, Qrati Ċivili u Tribunali

Today 5th May, 2023

Registry of the Civil Court (Family Section), today 19th May, 2023

ALEXANDRA DEBATTISTA
For the Registrar, Civil Courts and Tribunals.

1124

Permezz ta' digriet mogħti fit-13 ta' April, 2023, mill-Qorti (Sezzjoni tal-Familja) fl-atti tar-rikors fl-ismijiet Tanawan Rungrueang ġja Fiteni vs Victor Fiteni, Rikors numru 629/2022AL, ġiet ordnata s-segwenti pubblikazzjoni biex isservi ta' notifika fil-konfront tal-intimat Victor Fiteni a tenur tal-Artikolu 187(3) et sequitur tal-Kodiċi ta' Organizzazzjoni u Proċedura Ċivili (Kap. 12).

By means of a decree of the 13th April, 2023, of the Civil Court (Family Section), in the records of the Application in the names Tanawan Rungrueang previously Fiteni vs Victor Fiteni, Application Number 629/2022AL, the following publication was ordered for the purpose of effecting service on the respondent Victor Fiteni in terms of Article 187(3) et sequitur of the Code of Organisation and Civil Procedure (Cap. 12).

Permezz ta' rikors fl-ismijiet Tanawan Rungrueang ġja Fiteni (KI 227111A) vs Victor Fiteni (KI 543177M), ippreżentat fil-Qorti (Sezzjoni tal-Familja), fl-1 ta' Diċembru, 2022, ir-rikorrenti Tanawan Rungrueang ġja Fiteni talbet lil din l-Onorabbli Qorti:

1. Tippronunzja d-divorzju bejn il-kontendenti;

2. Tordna lir-Reġistratur tal-Qrati sabiex fi żmien imħolli għal daqshekk mill-istess Qorti javża lid-Direttur tar-Reġistru Pubbliku bid-divorzju tal-partijiet biex dan jiġi reġistrat fir-Reġistru Pubbliku.

Rikorrenti: Block A, Flat 6, Triq Dun Frans Camilleri, Il-Ħamrun

Notifika intimat: Eliza, 130, Triq it-Tarzna, Ħal Tarxien

By means of an application in the names Tanawan Rungrueang previously Fiteni (ID 227111A) vs Victor Fiteni (ID 543177M), filed in the Civil Court (Family Section), on the 1st December, 2022, the applicant Tanawan Rungrueang previously Fiteni requested this Honourable Court to:

1. Pronounce the divorce between the parties;

2. Order the Registrar of Courts so that within the time given by this same Court, he notifies the Director Public Registry about the divorce of the parties so that this is registered in the Public Registry.

Applicant: Block A, Flat 6, Triq Dun Frans Camilleri, Ħamrun

Notification: respondent: Eliza, 130, Triq it-Tarzna, Ħal Tarxien

Ir-rikors fl-ismijiet Tanawan Rungrueang ġja Fiteni vs Victor Fiteni, Rikors numru 629/2022AL, jinsab differit għat-13 ta' Ġunju, 2023, fid-9.15 a.m.

The Application in the names Tanawan Rungrueang previously Fiteni vs Victor Fiteni, Application number 629/2022AL, has been postponed for hearing to the 13th June, 2023, at 9.15 a.m.

Reġistru tal-Qrati (Sezzjoni Familja), illum 19 ta' Mejju, 2023

ALEXANDRA DEBATTISTA
Għar-Reġistratur, Qrati Ċivili u Tribunali

Registry of the Civil Courts (Family Section), today 19th May, 2023

ALEXANDRA DEBATTISTA
For the Registrar, Civil Courts and Tribunals

1125

Permezz ta' digriet mogħti fis-27 ta' April, 2023, mill-Qorti (Sezzjoni tal-Familja) fl-atti tar-rikors fl-ismijiet Michael Pace vs Sonia Gill, Rikors numru 54/2023JPG, ġiet ordnata s-segwenti pubblikazzjoni biex isservi ta' notifika fil-konfront tal-intimata Sonia Gill a tenur tal-Artikolu 187(3)

By means of a decree of the 27th April, 2023, of the Civil Court (Family Section), in the records of the Application in the names Michael Pace vs Sonia Gill, Application number 54/2023JPG, the following publication was ordered for the purpose of effecting service on the respondent Sonia

et sequitur tal-Kodiċi ta' Organizzazzjoni u Proċedura Ċivili (Kap. 12).

Permezz ta' rikors fl-ismijiet Michael Pace (KI 574083M) vs Sonia Gill (KI 52874A), ippreżentat fil-Qorti (Sezzjoni tal-Familja), fl-1 ta' Frar, 2023, ir-rikorrenti Michael Pace talab lil din l-Onorabbli Qorti:

1. Tiddikjara li ż-żwieġ tagħhom ċelebrat fid-19 ta' Lulju, 2014, fir-Reġistru Pubbliku hu maħlul u li l-partijiet huma divorzjati għall-finijiet u l-effetti kollha tal-liġi;

2. Tordna lir-Reġistratur tal-Qrati sabiex fi żmien imħolli għal daqshekk mill-istess Qorti javża lid-Direttur tar-Reġistru Pubbliku bid-divorzju tal-partijiet biex dan jiġi reġistrat fir-Reġistru Pubbliku.

Rikorrenti: 102, Valley Road, Birkirkara

Notifika intimata: Safi Flat 1B, Triq San Albert, Il-Gżira

Ir-rikors fl-ismijiet Michael Pace vs Sonia Gill, Rikors numru 54/2023JPG, jinsab differit għad-19 ta' Ġunju, 2023, fid-9.30 a.m.

Reġistru tal-Qrati (Sezzjoni Familja), illum 19 ta' Mejju, 2023

ALEXANDRA DEBATTISTA
Għar-Reġistratur, Qrati Ċivili u Tribunali

By means of an application in the names Michael Pace (ID 574083M) vs Sonia Gill (ID 52874A), filed in the Civil Court (Family Section), on the 1st February, 2023, the applicant Michael Pace requested this Honourable Court to:

1. Pronounce the dissolution of their marriage celebrated on the 19th July, 2014, at the Public Registry and that the parties are divorced for all the effects and purposes of law;

2. Order the Registrar of Courts so that within the time given by this same Court, he notifies the Director Public Registry about the divorce of the parties so that this is registered in the Public Registry.

Applicant: 102, Valley Road, Birkirkara.

Notification: respondent: Safi Flat, 1B, Triq San Albert, Gżira

The application in the names Michael Pace vs Sonia Gill, Application number 54/2023JPG, has been postponed for hearing to the 19th June, 2023, at 9.30 a.m.

Registry of the Civil Courts (Family Section), today 19th May, 2023

ALEXANDRA DEBATTISTA
For the Registrar, Civil Courts and Tribunals

1126

B'digriet mogħti mill-Qorti tal-Maġistrati (Malta) fit-8 ta' Frar, 2023, ġiet ordnata l-pubblikazzjoni tal-estratt li jidher hawn taħt għall-finijiet ta' notifika skont l-Artikolu 187(3) et sequitur tal-Kodiċi ta' Organizzazzjoni u Proċedura Ċivili (Kap. 12).

Michael Debono Limited (C10002) ta' Toyota Showroom, Triq l-Imdina, Ħaż-Żebbuġ, ippreżentat talba fil-21 ta' Ottubru, 2022, fejn talbet lill-Qorti sabiex tikkundanna lil Michele Siciliano (KI 0146317M) ta' Somerset, Triq il-Ġlieba, San Pawl il-Baħar, sabiex iħallas lill-kumpanija attriċi s-somma ta' €5,711.79, liema ammont huwa dovut lill-kumpanija attriċi.

Bl-ispejjeż u bl-imgħax legali

Il-kawża (Avviż numru 237/2022LC) fl-ismijiet Michael Debono Limited vs Michele Siciliano tinsab differita għat-12 ta' Ġunju, 2023, fid-9.40 a.m.

Notifika: Michele Siciliano (KI 0146317M) ta' Somerset, Triq il-Ġlieba, San Pawl il-Baħar

By a decree of the Court of Magistrates (Malta) of the 8th February, 2023, the publication of the following extract was ordered for the purpose of service in terms of Article 187(3) et sequitur of the Code of Organisation and Civil Procedure (Cap. 12).

Michael Debono Limited (C10002) of Toyota Showroom, Triq l-Imdina, Ħaż-Żebbuġ, filed a Claim on the 21st October, 2022, whereby she asked the Court to condemn Michele Siciliano (ID 0146317M) of Somerset, Triq il-Ġlieba, St Paul's Bay, to pay the plaintiff company the sum of €5711.79, which amount is due to the plaintiff company.

With costs and legal interests

The case (Notice Number 237/2022LC) in the names Michael Debono Limited vs Michele Siciliano is deferred for hearing for the 12th June, 2023, at 9.40 a.m.

Notification: Michele Siciliano (ID 0146317M) of Somerset, Triq il-Ġlieba, St Paul's Bay

Reġistru tal-Qorti tal-Maġistrati (Malta), illum 19 ta' Mejju, 2023

ALEXANDRA DEBATTISTA
Ghar-Registratur, Qrati u Tribunali

Registry of the Courts of Magistrates (Malta), today 19th May, 2023

ALEXANDRA DEBATTISTA
For the Registrar, Civil Courts and Tribunals

1127

B'digriet mogħti mill-Qorti tal-Maġistrati (Malta) fit-3 ta' Marzu, 2023, ġiet ordnata l-pubblikazzjoni tal-estratt li jidher hawn taħt għall-finijiet ta' notifika skont l-Artikolu 187(3) et sequitur tal-Kodiċi ta' Organizzazzjoni u Proċedura Ċivili (Kap. 12).

Michael Debono Limited (C10002) ta' Toyota Showroom, Triq l-Imdina, Ħaż-Żebbuġ, ippreżentat talba fis-26 ta' Ottubru, 2022, fejn talbet lill-Qorti sabiex tikkundanna lil Liam Mangion (KI 12881M) ta' Cardea, Flat 3, Triq Ġużè Ellul Mercer, L-Imsida MSD 2311, u Anna Bonello Bianco (KI 236178M) ta' 255, Triq Sant'Ursola, Il-Belt Valletta, sabiex iħallsu lill-kumpanija attriċi s-somma ta' €3771.71, liema ammont huwa dovut lill-kumpanija attriċi.

Bl-ispejjeż u bl-imgħax legali

Il-kawża (Avviż numru 240/2022LC) fl-ismijiet Michael Debono Limited vs Liam Mangion et tinsab differita għat-12 ta' Ġunju, 2023, fis-1.35p.m.

Notifika: Liam Mangion (KI 12881M) ta' Cardea, Flat 3, Triq Ġużè Ellul Mercer, L-Imsida MSD 2311, u Anna Bonello Bianco (KI 236178M) ta' 255, Triq Sant'Ursola, Il-Belt Valletta

Reġistru tal-Qorti tal-Maġistrati (Malta), illum 19 ta' Mejju, 2023

ALEXANDRA DEBATTISTA
Ghar-Reġistratur, Qrati u Tribunali

By a decree of the Court of Magistrates (Malta) of the 3rd March, 2023, the publication of the following extract was ordered for the purpose of service in terms of Article 187(3) et sequitur of the Code of Organisation and Civil Procedure (Cap. 12).

Michael Debono Limited (C10002) of Toyota Showroom, Triq l-Imdina, Ħaż-Żebbuġ, filed a Claim on the 26th October, 2022, whereby she asked the Court to condemn Liam Mangion (ID 12881M) of Cardea, Flat 3, Triq Ġużè Ellul Mercer, Msida MSD 2311, and Anna Bonello Bianco (ID 236178M) of 255, Triq Sant'Ursola, Valletta, to pay the plaintiff company the sum of €3771.71, which amount is due to the plaintiff company.

With costs and legal interests

The case (Notice Number 240/2022LC) in the names Michael Debono Limited vs Liam Mangion et is deferred for hearing for the 12th June, 2023, at 1.35 p.m.

Notification: Liam Mangion (ID 12881M) of Cardea, Flat 3, Triq Ġużè Ellul Mercer, Msida MSD 2311, and Anna Bonello Bianco (ID 236178M) of 255, Triq Sant'Ursola, Valletta

Registry of the Courts of Magistrates (Malta) today 19th May, 2023

ALEXANDRA DEBATTISTA
For the Registrar, Civil Courts and Tribunals

1128

B'dan l-avviż ikun magħruf illi b'rikors ippreżentat fil-Qorti, Sezzjoni ta' Ġuriżdizzjoni Volontarja, fis-27 ta' Marzu, 2023, Rikors numru 577/2023, minn William Henry Bannister et fejn talbu li tiġi ddikjarata miftuħa favur William Henry, Nicholas Anthony u Joseph Victor Bannister ulied il-mejta Vittoria Bannister née Valentino din tal-aħħar oħt id-decujus fi kwota ta' nona (1/9) parti indiviża kull wieħed minnhom; favur Nikolina Musu, Victor Valentino, Suor Carmela Valentino u Mario Valentino wlied il-mejjet Luigi Valentino dan tal-aħħar hu d-decujus u dan fi kwota ta' dodiċesima (1/12) parti indiviża kull wieħed u waħda minnhom u favur Robert Beck, Miriam Magri u Anna Stivala wlied il-mejta Vincenza Beck née Valentino din tal-aħħar oħt id-decujus fi kwota ta' nona (1/9) parti indiviża kull wieħed

By means of an application filed in the Civil Court of Voluntary Jurisdiction Section, on the 27th March, 2023, Application number 577/2023, by William Henry Bannister et whereby they requested that it be declared open in favour of William Henry, Nicholas Anthony and Joseph Victor Bannister children of the late Vittoria Bannister née Valentino the latter sister of the decujus in the quota of one nineth (1/9) undivided share each one of them; in favour of Nikolina Musu, Victor Valentino, Suor Carmela Valentino and Mario Valentino children of the late Luigi Valentino the latter brother of the decujus and this in the quota of one twelfth (1/12) undivided share each one of them and in favour of Robert Beck, Miriam Magri and Anna Stivala children of the late Vincenza Beck née Valentino the latter

u waħda minnhom is-suċċessjoni ta' Giovanna Valentino, xebba, bint il-mejtin Nicola Valentino u Concetta Valentino née Ellul, imwielda l-Isla, Malta, kienet residenti r-Rabat, Malta u mietet l-Imsida, Malta, fil-15 ta' Lulju, 2022, ta'100 sena, u li kellha karta tal-identità bin-numru 340522M.

Għaldaqstant, kull min jidhirlu li għandu interess huwa msejjaħ biex jidher quddiem il-Qorti fuq imsemmija sabiex b'nota jmur kontra dik it-talba fi żmien ħmistax-il ġurnata li jibda jgħaddi minn dak il-jum li fih jiġi mwaħħal il-bandu u l-avviżi skont il-liġi.

Reġistru tal-Qorti Ċivili, Sezzjoni ta' Ġuriżdizzjoni Volontarja

Illum 19 ta' Mejju, 2023

ALEXANDRA DEBATTISTA
Għar-Reġistratur, Qrati Ċivili u Tribunali

sister of the decujus and this in the quota of one ninth (1/9) undivided share each one of them the succession of Giovanna Valentino, unmarried, daughter of the late Nicola Valentino and Concetta Valentino née Ellul, born in Senglea, Malta, resided in Rabat, Malta, and died in Msida, Malta, on the 15th July, 2022, aged 100, and who held identity card number 340522M.

Wherefore, any person who believes to have an interest in the matter is hereby called upon to appear before the said Court and to bring forward his objections hereto by a minute to be filed within fifteen days from the posting of the banns and notices according to law.

Registry of the Civil Court, Voluntary Jurisdiction Section

Today 19th May, 2023

ALEXANDRA DEBATTISTA
For the Registrar, Civil Court and Tribunals

1129

B'dan l-avviż ikun magħruf illi b'rikors ippreżentat fil-Qorti, Sezzjoni ta' Ġuriżdizzjoni Volontarja, fl-10 ta' April, 2023, Rikors numru 658/2023, minn Maria Pace née Spiteri et fejn talbu li tiġi ddikjarata miftuħa favur Maria Pace, mart id-decujus fi kwota ta' nofs (1/2) indiviż u r-rimanenti nofs (1/2) indiviż favur Rosette Pace u Rita Sapiano wlied id-decujus fi kwota ta' kwart (1/4) indiviż kull waħda minnhom is-suċċessjoni ta' Anthony Pace, imwieled Pace, żewġ Maria Pace née Spiteri, bin Rosario Pace u Carmela Pace née Grixti, imwieled l-Imsida, Malta, kien residenti Paola, Malta, u miet l-Imsida, Malta, fit-18 ta' Frar, 2016, ta' 66 sena, u li kellu karta tal-identità bin-numru 418449M.

Għaldaqstant, kull min jidhirlu li għandu interess huwa msejjaħ biex jidher quddiem il-Qorti fuq imsemmija sabiex b'nota jmur kontra dik it-talba fi żmien ħmistax-il ġurnata li jibda jgħaddi minn dak il-jum li fih jiġi mwaħħal il-bandu u l-avviżi skont il-liġi.

Reġistru tal-Qorti Ċivili, Sezzjoni ta' Ġuriżdizzjoni Volontarja

Illum 19 ta' Mejju, 2023

ALEXANDRA DEBATTISTA
Għar-Reġistratur, Qrati Ċivili u Tribunali

By means of an application filed in the Civil Court of Voluntary Jurisdiction Section, on the 10th April, 2023, Application number 658/2023, by Maria Pace née Spiteri et whereby they requested that it be declared open in favour of Maria Pace, wife of the decujus in the quota of one half (1/2) undivided share and the remaining one half (1/2) undivided share in favour of Rosette Pace and Rita Sapiano, children of the decujus in the quota of one fourth (1/4) undivided share each one of them the succession of Anthony Pace, born Pace, husband of Maria Pace née Spiteri, son of Rosario Pace and Carmela Pace née Grixti, born in Msida, Malta, resided in Paola, Malta, and died in Msida, Malta, on the 18th February, 2016, aged 66, and who held identity card number 418449M.

Wherefore, any person who believes to have an interest in the matter is hereby called upon to appear before the said Court and to bring forward his objections hereto by a minute to be filed within fifteen days from the posting of the banns and notices according to law.

Registry of the Civil Court, Voluntary Jurisdiction Section

Today 19th May, 2023

ALEXANDRA DEBATTISTA
For the Registrar, Civil Court and Tribunals

1130

B'dan l-avviż ikun magħruf illi b'rikors ippreżentat fil-Qorti, Sezzjoni ta' Ġuriżdizzjoni Volontarja, fit-18 ta' April,

By means of an application filed in the Civil Court of Voluntary Jurisdiction Section, on the 18th April, 2023,

2023, Rikors numru 736/2023, minn Maria Dolores sive Doris Sammut et fejn talbu li tiġi ddikjarata miftuħa favur Maria Dolores sive Doris Sammut, mart id-decujus fi kwota ta' nofs (1/2) indiviż u r-rimanenti nofs (1/2) indiviż favur George Sammut, Moira Bugeja u Nicolette Pisani wlied id-decujus fi kwoti ndaqs bejniethom is-suċċessjoni ta' Joseph Sammut, żewġ Maria Dolores, iben il-mejtin Carmelo Sammut u Maria Sammut née Balzan, imwieled is-Siġġiewi, kien residenti l-Imqabba u miet l-Imsida, Malta, fid-29 ta' Ottubru, 2022, ta'76 sena, u li kellu karta tal-identità bin-numru 0421446M.

Għaldaqstant, kull min jidhirlu li għandu interess huwa msejjaħ biex jidher quddiem il-Qorti fuq imsemmija sabiex b'nota jmur kontra dik it-talba fi żmien ħmistax-il ġurnata li jibda jgħaddi minn dak il-jum li fih jiġi mwaħħal il-bandu u l-avviżi skont il-liġi.

Reġistru tal-Qorti Ċivili, Sezzjoni ta' Ġuriżdizzjoni Volontarja

Illum 19 ta' Mejju, 2023

ALEXANDRA DEBATTISTA
Għar-Reġistratur, Qrati Ċivili u Tribunali

Application number 736/2023, by Maria Dolores sive Doris Sammut et whereby they requested that it be declared open in favour of Maria Dolores sive Doris Sammut, wife of the decujus in the quota of one half (1//2) undivided share and the remaining one half (1/2) undivided share in favour of George Sammut, Moira Bugeja and Nicolette Pisani children of the decujus in equal share between them the succession of Joseph Sammut, husband of Maria Dolores, son of the late Carmelo Sammut and Maria Sammut née Balzan, born in Siġġiewi, resided in Mqabba and died in Msida, Malta, on the 29th October, 2022, aged 76, and who held identity card number 0421446M.

Wherefore, any person who believes to have an interest in the matter is hereby called upon to appear before the said Court and to bring forward his objections hereto by a minute to be filed within fifteen days from the posting of the banns and notices according to law.

Registry of the Civil Court, Voluntary Jurisdiction Section

Today 19th May, 2023

ALEXANDRA DEBATTISTA
For the Registrar, Civil Court and Tribunals

1131

B'dan l-avviż ikun magħruf illi b'rikors ippreżentat fil-Qorti, Sezzjoni ta' Ġuriżdizzjoni Volontarja, fl-14 ta' April, 2023, Rikors numru 715/2023, minn Josephine Borg et fejn talbu li tiġi ddikjarata miftuħa favur Josephine Borg, mart id-decujus fi kwota ta' nofs (1/2) indiviż u r-rimanenti nofs (1/2) indiviż favur Robert, Mark Anthony, Claudia u Daniela aħwa Borg ulied id-decujus fi kwota ta' ottava (1/8) parti indiviża kull wieħed u waħda minnhom is-suċċessjoni ta' John Borg, żewġ Josephine Borg née Gouder, bin il-mejtin Joseph Borg u Grace née Degabriele, imwieled iż-Żejtun, Malta, kien residenti n-Naxxar, Malta, u miet l-Imsida, Malta, fl-14 ta' April, 2022, ta' 77 sena, u li kellu karta tal-identità bin-numru 987844M.

Għaldaqstant, kull min jidhirlu li għandu interess huwa msejjaħ biex jidher quddiem il-Qorti fuq imsemmija sabiex b'nota jmur kontra dik it-talba fi żmien ħmistax-il ġurnata li jibda jgħaddi minn dak il-jum li fih jiġi mwaħħal il-bandu u l-avviżi skont il-liġi.

Reġistru tal-Qorti Ċivili, Sezzjoni ta' Ġuriżdizzjoni Volontarja

Illum 19 ta' Mejju, 2023

ALEXANDRA DEBATTISTA
Għar-Reġistratur, Qrati Ċivili u Tribunali

By means of an application filed in the Civil Court of Voluntary Jurisdiction Section, on the 14th April, 2023, Application number 715/2023, by Josephine Borg et whereby they requested that it be declared open in favour of Josephine Borg, wife of the decujus in the quota of one half (1/2) undivided share and the remaining one half (1/2) undivided share in favour of Robert, Mark Anthony, Claudia and Daniela brothers and sisters Borg children of the decujus in the quota of one eighth (1/8) undivided share each one of them the succession of John Borg, husband of Joseph Borg née Gouder, son of the late Joseph Borg and Grace née Degabriele, born in Żejtun, Mlata, resided in Naxxar, Malta, and died in Msida, Malta, on the 14th April, 2022, aged 77, and who held identity card number 987844M.

Wherefore, any person who believes to have an interest in the matter is hereby called upon to appear before the said Court and to bring forward his objections hereto by a minute to be filed within fifteen days from the posting of the banns and notices according to law.

Registry of the Civil Court, Voluntary Jurisdiction Section

Today 19th May, 2023

ALEXANDRA DEBATTISTA
For the Registrar, Civil Court and Tribunals

1132

B'dan l-avviż ikun magħruf illi b'rikors ippreżentat fil-Qorti, Sezzjoni ta' Ġuriżdizzjoni Volontarja, fil-11 ta' April, 2023, Rikors numru 666/2023, minn Mary Galea et fejn talbu li tiġi ddikjarata miftuħa favur Mary Galea mart id-decujus fi kwota ta' nofs (1/2) indiviż u r-rimanenti nofs (1/2) indiviż favur Joseph Galea, Antonella Galea u Maria Spiteri ulied id-decujus fi kwoti ndaqs bejniethom is-suċċessjoni ta' Paul Galea, żewġ Mary Galea née Camilleri, bin il-mejtin Giuseppa Galea u Mary Galea née Fenech, imwieled ir-Rabat, Malta, kien residenti r-Rabat, Malta, u miet l-Imsida, Malta, fit-22 ta' Novembru, 2022, ta' 83 sena, u li kellu karta tal-identità bin-numru 28739M.

Għaldaqstant, kull min jidhirlu li għandu interess huwa msejjaħ biex jidher quddiem il-Qorti fuq imsemmija sabiex b'nota jmur kontra dik it-talba fi żmien ħmistax-il ġurnata li jibda jgħaddi minn dak il-jum li fih jiġi mwaħħal il-bandu u l-avviżi skont il-liġi.

Reġistru tal-Qorti Ċivili, Sezzjoni ta' Ġuriżdizzjoni Volontarja

Illum 19 ta' Mejju, 2023

ALEXANDRA DEBATTISTA
Għar-Reġistratur, Qrati Ċivili u Tribunali

By means of an application filed in the Civil Court of Voluntary Jurisdiction Section, on the 11th April, 2023, Application number 666/2023, by Mary Galea et whereby they requested that it be declared open in favour of Mary Galea wife of the decujus in the quota of one half (1/2) undivided share and the remaining one half (1/2) undivided share in favour of Joseph Galea, Antonella Galea and Maria Spiteri children of the decujus in equal shares between them the succession of Paul Galea, husband of Mary Galea née Camilleri, son of the late Giuseppa Galea and Mary Galea née Fenech, born in Rabat, Malta, resided in Rabat, Malta, and died in Msida, Malta, on the 22nd November, 2022, aged 83 and who held identity card number 28739M.

Wherefore, any person who believes to have an interest in the matter is hereby called upon to appear before the said Court and to bring forward his objections hereto by a minute to be filed within fifteen days from the posting of the banns and notices according to law.

Registry of the Civil Court, Voluntary Jurisdiction Section

Today 19th May, 2023

ALEXANDRA DEBATTISTA
For the Registrar, Civil Court and Tribunals

1133

B'dan l-avviż ikun magħruf illi b'rikors ippreżentat fil-Qorti, Sezzjoni ta' Ġuriżdizzjoni Volontarja, fis-27 ta' April, 2023, Rikors numru 810/2023, minn Raymond Demicoli fejn talab li tiġi ddikjarata miftuħa favur Anthony, Saviour, Michael, Joseph, Helen Apap, Emanuel, Raymond, Gerald u John aħwa Demicoli, ħut id-decujus u dan fi kwota ta' dodiċesima (1/12) parti indiviża kull wieħed u waħda minnhom; favur l-eredità tal-post morta Rosina Camilleri, oħt id-decujus u dan fi kwota ta' dodiċesima (1/12) parti indiviża; favur Janet Calleja u Oliver Mallia wlied il-mejta Carmen Mallia din tal-aħħar oħt id-decujus fi kwota ta' parti waħda minn erbgħa u għoxrin (1/24) parti indiviża kull wieħed u waħda minnhom u favur l-eredità tal-mejta Phyllis Rita Coorey bint il-mejjet Alfred Demicoli dan tal-aħħar ħu d-decujus fi kwota ta' dodiċesima (1/12) parti indiviża u favur Miriam Demicoli din ukoll bint il-mejjet Alfred Demicoli dan tal-aħħar ħu d-decujus fi kwota ta' dodiċesima (1/12) parti indiviża kull waħda minnhom is-suċċessjoni ta' Rev. Vincenzo Demicoli, ġuvni, bin il-mejtin Angelo Demicoli u Giulia née Sammut, imwieled Birkirkara, Malta, kien residenti Birkirkara, Malta, u miet Birkirkara, Malta, fl-14 ta' Settembru, 2020, ta' 85 sena, u li kellu karta tal-identità bin-numru 722534M.

By means of an application filed in the Civil Court of Voluntary Jurisdiction Section, on the 27th April, 2023, Application number 810/2023, by Raymond Demicoli whereby they requested that it be declared open in favour of Anthony, Saviour, Michael, Joseph, Helen Apap, Emanuel, Raumond, Gerald and John brothers and sisters Demicoli and brothers and sisters of the decujus in the quota of one twelfth (1/12) undivided share each one of them; in favour of the inheritance of the late Rosina Camilleri sister of the decujus in the quota of one twelfth (1/12) undivided share; in favour of Janet Calleja and Oliver Mallia children of the late Carmen Mallia the latter sister of the decujus in the quota of one part of twenty four (1/24) undivided share each one of them and in favour of the inheritance of the late Phyllis Rita Coorey daughter of the late Alfred Demicoli, the latter brother of the decujus in the quota of one part of twenty four (1/24) undivided share and in favour of Miriam Demicoli daughter also of the late Alfred Demicoli, the latter brother of the decujus in the quota of one part of twenty four (1/24) undivided share the succession of Rev. Vincenzo Demicoli, bachelor, son of the late Angelo Demicoli and Giulia née Sammut, born in Birkirkara, Malta, resided in Birkirkara, Malta, and died in Birkirkara, Malta, on the 14th September, 2020, aged 85, and who held identity card number 722534M.

Għaldaqstant, kull min jidhirlu li għandu interess huwa msejjaħ biex jidher quddiem il-Qorti fuq imsemmija sabiex b'nota jmur kontra dik it-talba fi żmien ħmistax-il ġurnata li jibda jgħaddi minn dak il-jum li fih jiġi mwaħħal il-bandu u l-avviżi skont il-liġi.

Reġistru tal-Qorti Ċivili, Sezzjoni ta' Ġuriżdizzjoni Volontarja

Illum 19 ta' Mejju, 2023

ALEXANDRA DEBATTISTA
Għar-Reġistratur, Qrati Ċivili u Tribunali

Wherefore, any person who believes to have an interest in the matter is hereby called upon to appear before the said Court and to bring forward his objections hereto by a minute to be filed within fifteen days from the posting of the banns and notices according to law.

Registry of the Civil Court, Voluntary Jurisdiction Section

Today 19th May, 2023

ALEXANDRA DEBATTISTA
For the Registrar, Civil Court and Tribunals

1134

Ikun jaf kulħadd illi permezz ta' digriet mogħti fit-30 ta' Marzu, 2023, mogħti mill-Qorti tal-Maġistrati (Għawdex) Ġurisdizzjoni Superjuri, Sezzjoni Ġenerali, fl-atti tar-rikors ġuramentat numru 39/2014 fl-ismijiet 'Mario Schembri versus Karkanja Limited et' ġiet ordnata l-pubblikazzjoni tat-taħrika ta' xhud ippreżentata fl-atti tal-istess rikors ġuramentat u dan sabiex isservi ta' notifika fil-konfront tax-xhud Emanuel Baldacchino ta' Villa Arjuża, Triq Josef Kalleya, Is-Swieqi, Malta, u dan ai termini tal-artiklu 187(3) tal-Kap. 12 tal-Liġijiet ta' Malta.

Fil-Qorti tal-Maġistrati (Għawdex), Ġuriżdizzjoni Superjuri, Sezzjoni Ġenerali

Rikors Ġuramentat numru 39/2014 (BS) fl-ismijiet: Mario Schembri vs Karkanja Limited et

Fuq rikors ta' Karkanja Limited et ippreżentat fit-3 ta' Jannar, 2023, fl-atti tar-rikors ġuramentat fuq ċitat ġie ordnat il-ħruġ ta' mandat għat-taħrik ta' xhieda kif indikat hawn taħt:

Persuna biex titħarrek b'xhud: Emanuel Baldacchino

Indirizz: Emanuel Baldacchino Villa Arjuża, Triq Josef Kalleya, Is-Swieqi, Malta

Jum u ħin li fih għandha tidher u fejn: 15 ta' Ġunju, 2023, fit-8.30 a.m. quddiem il-Maġistrat Dott. Brigitte Sultana, il-bini tal-Qorti, Ir-Rabat, Għawdex

Dokumenti li għandha ġġib magħha: sabiex tixhed fuq il-kostruzzjonijiet li inti għamilt fl-arja sovrastanti l-fond 'Mariella', Triq tal-Ħriereb, L-Imsida, Malta. Inti mitlub tindika l-għoli tal-ħitan li inti bnejt tal-kmamar li jiġu jagħtu għal fuq il-bitħa fis-sit u x-xaft.

(iffirmati) L-Avukat Jean Paul Grech u l-Avukat Mario Calleja

It is hereby notified that by virtue of a decree given on 30th March, 2023, given by the Court of Magistrates (Gozo) Superior Jurisdiction, General Section, in the acts of sworn application number 39/2014 in the names 'Mario Schembri versus Karkanja Limited et' the publication of the summons of a witness filed in the acts of the same sworn application was ordered and this in order to serve as a notification in respect of the witness Emanuel Baldacchino of Villa Arjuza, Triq Josef Kalleya, Swieqi, Malta, and this is in terms of article 187(3) of Cap. 12 of the Laws of Malta.

In the Court of Magistrates (Gozo), Superior Jurisdiction, General Section

Sworn application number 39/2014 (BS) in names: Mario Schembri vs Karkanja Limited et

On the application of Karkanja Limited et presented on the 3rd of January, 2023, in the records of the abovesaid sworn application, the issue of a warrant for summons of witnesses was ordered as indicated below:

Person to be summoned as a witness: Emanuel Baldacchino

Address: Emanuel Baldacchino Villa Arjuza, Triq Josef Kalleya, Swieqi, Malta

Day and time in which you must appear and where: 15th of June, 2023, at 8.30 a.m. before Magistrate Dr Brigitte Sultana, in the Court building, Victoria, Gozo

Documents you should bring with you: to testify on the constructions you made in the airspace above premises 'Mariella', Triq tal-Ħriereb, Imsida, Malta. You are asked to indicate the height of the walls of the rooms that you build that overlook the courtyard in the site and the shaft.

(signed) Lawyer Jean Paul Grech and Lawyer Mario Calleja

Illum 18 ta' Mejju, 2023

Reġistru tal-Qorti tal-Maġistrati (Għawdex)

MARGARET DE BATTISTA
Assistent Reġistratur, għar-Reġistratur, Qrati u Tribunali (Għawdex)

Today the 18th of May, 2023

Registry of the Court of Magistrates (Gozo)

MARGARET DE BATTISTA
Assistant Registrar, for the Registrar, Gozo Courts and Tribunals

1135

ARB/C050/2020 – VARJAZZJONI TAL-ORDNI TAL-IFFRIŻAR

IKUN JAF KULĦADD illi b'digriet mogħti fid-19 ta' Mejju, 2023 mill-Qorti tal-Maġistrati (Malta) bħala Qorti ta' Ġudikatura Kriminali (il-Maġistrat Dott. Ian Farrugia, LLD). Kumpilazzjoni Numru 580/2020, fil-kawża fl-ismijiet:

Il-Pulizija
(l-Ispettur Clayton Camilleri)

Kontra

MARQUITA FARRUGIA;

U

KURT MUSCAT, park attendant, ta' 30 sena, iben Michael u Josephine xebba Falzon, imwieled Tal-Pietà, Malta, fit-22 ta' April, 1993, residenti ġewwa 23, Monroe, Triq Leli Tabone, Ħaż-Żabbar, u detentur ta' karta tal-identità Maltija bin-numru 184993M.

Il-Qorti TAWTORIZZA lill-MAPFRE MSV Life plc sabiex tirċievi pagamenti mensili għar-rigward tal-polza bin-numru ta' referenza FP494400 u tal-polza bin-numru ta' referenza FP473123 illi huma miżmuma f'isem l-imputat KURT MUSCAT.

Din il-varjazzjoni qed issir ai termini tal-Artikolu 5 (3) tal-Att kontra Money Laundering, Kap. 373 tal-Liġijiet ta' Malta, wara digriet ta' ordni tal-iffriżar mogħti mill-Qorti tal-Maġistrati (Malta) bħala Qorti Struttorja (il-Maġistrat Dott. Gabriella Vella, LLD), fit-2 ta' Novembru, 2020, li ġiet ippubblikata fil-Gazzetta tal-Gvern fil-5 ta' Novembru, 2020, fejn il-Qorti ordnat is-sekwestru f'idejn terzi persuni b'mod ġenerali, tal-flejjes u l-proprjetà mobbli jew immobbli kollha li huma dovuti lil, jew imissu lil, jew li huma proprjetà ta' Marquita Farrugia u KURT MUSCAT.

Illum 22 ta' Mejju, 2023

IS-SUR ANTON SEVASTA
Direttur, Uffiċċju għall-Irkupru tal-Assi

ARB/C050/2020 – VARIATION OF A FREEZING ORDER

IT IS BEING NOTIFIED that by a decree dated 19th May, 2023 given by the Court of Magistrates (Malta) as a Court of Criminal Judicature (Magistrate Dr Ian Farrugia, LLD). Compilation Number 580/2020 in the case:

The Police
(Inspector Clayton Camilleri)

Versus

MARQUITA FARRUGIA;

AND

KURT MUSCAT, park attendant, 30 years, son of Michael and Josephine née Falzon, born in Tal-Pietà, Malta, on the 22nd April, 1993, residing at 23, Monroe, Triq Leli Tabone, Ħaż-Żabbar, and holder of Maltese identity card bearing number 184993M.

The Court AUTHORISED MAPFRE MSV Life plc to receive monthly payments with respect to the policy with reference number FP494400 and the policy with reference number FP473123 which are both held in the name of the accused KURT MUSCAT.

This variation is being published in terms of Article 5 (3) of the Prevention of Money Laundering Act, Cap. 373 of the Laws of Malta, following a freezing order which decree was given by the Court of Magistrates (Malta) as a Court of Criminal Inquiry (Magistrate Dr Gabriella Vella, LLD), on the 2nd November, 2020, which was published in the Government Gazette on the 5th November, 2020, where the court ordered the attachment in the hands of third parties in general of all moneys and other movable or immovable property due or pertaining or belonging to Marquita Farrugia and KURT MUSCAT.

Today 22nd May, 2023

MR ANTON SEVASTA
Director, Asset Recovery Bureau

1136

Permezz ta' digriet mogħti fit-3 ta' Novembru, 2022, fl-atti tal-ittra uffiċjali numru 1812/2022, fl-ismijiet United Acceptances Finance Limited vs Elton John Caruana et, il-Qorti tal-Maġistrati (Malta) ordnat is-segwenti pubblikazzjoni biex isservi ta' notifika fil-konfront tal-intimati a tenur tal-Artikolu 187(3) et sequitur tal-Kap. 12.

Permezz ta' ittra uffiċjali ppreżentata fil-Qorti tal-Maġistrati (Malta) lil Elton John Caruana (KI 572891M) u Joanne Caruana (KI 251479M) ta' Fl 9, Blk A, Binja Wejter, Triq il-Qasab, Birkirkara, fil-15 ta' Lulju, 2022, United Acceptances Finance Ltd (C360) ta' Mizzi House, Triq Nazzjonali, Blata l-Bajda, tirreferi għal tnax-il (12) kambjala mill-kont bin-numru 0306100672, minnkom debitament iffirmati u aċċettati, liema kambjali skadew iżda għadhom ma ħallsux, kopji ta' liema kambjali qed jiġu hawn annessi u mmarkati bin-numri 49 sa 60.

Il-mittenti qiegħda tinterpellakom sabiex fi żmien jumejn tħallsu s-somma ta' €2,138.15 import tal-kambjali fuq imsemmija, kif ukoll l-imgħaxijiet legali mid-data ta' kull skadenza sal-pagament effettiv.

Fin-nuqqas ta' pagament is-soċjetà mittenti qed tinfurmak illi se tipproċedi ulterjorment kontra tagħkom skont il-liġi mingħajr preavviż ieħor.

Tant biex tagħrfu tirregolaw ruħkom u tevitaw spejjeż ulterjuri.

Intom avżati li għandkom d-dritt li topponu għall-esekuzzjoni ta' dawn il-kambjali permezz ta' rikors li għandu jsir fi żmien għoxrin jum min-notifika ta' dan l-att ġudizzjarju u dan ai termini tal-artikolu 253 tal-Kap. 12 tal-Liġijiet ta' Malta.

Dan l-att ġudizzjarju qed isir sabiex irendi l-imsemmija kambjali esegwibli ai termini tal-artikolu 256(2) tal-Kap. 12 tal-Liġijiet ta' Malta.

Bl-ispejjeż

Reġistru tal-Qrati tal-Maġistrati (Malta), illum 19 ta' Mejju, 2023

ALEXANDRA DEBATTISTA
Għar-Reġistratur tal-Qrati Ċivili u Tribunali

By means of a decree of the 3rd November, 2022, in the records of the judicial letter number 1812/2022, in the names United Acceptances Finance Ltd vs Elton John Caruana et, the Court of Magistrates (Malta) ordered the following publication for the purpose of service of the respondents in terms of Article 187(3) et sequitur of Cap. 12.

By means of a judicial letter filed in the Courts of Magistrates (Malta) against Elton John Caruana (ID 572891M) and Joanne Caruana (ID 251479M) of Fl 9, Blk a, Binja Wejter, Triq il-Qasab, Birkirkara, on the 15th July, 2022, United Acceptances Finance Ltd (C360) of Mizzi House, Triq Nazzjonali, Blata l-Bajda, refers to twelve (12) bills of exchange from the account number 0306100672 signed and accepted by you, which bills of exchange lapsed but were not paid for, copies of this bill of exchange are annexed and marked numbers 49 to 60.

The interpellant calls upon so that within two days you pay the sum of €2,138.15 value of bills of exchange above mentioned, besides legal interest from the date due till the effective payment.

In default of payment the interpellant company informs you that they shall proceed against you without any other notice according to law.

So much so that you may know how to regulate yourselves.

You are warned that you have the right to oppose the execution of these bills of exchange by means of an application that has to be done within twenty days from the service of this judicial act and this in terms of Article 253 Cap. 12 of the Laws of Malta.

This judicial act is being made to render executable the bills of exchange in terms of Article 256(2) of Cap. 12 of the Laws of Malta.

With costs

Registry of the Courts of Magistrates (Malta) today 19th May, 2023

ALEXANDRA DEBATTISTA
For the Registrar, Civil Courts and Tribunals

1137

Permezz ta' digriet mogħti fid-19 ta' Ottubru, 2022, mill-Qorti Prim'Awla, fl-atti tal-ittra uffiċjali numru 1707/2022, fl-ismijiet Registratur Qrati Ċivili u Tribunali vs Fuel Oil Petroleum Co. Ltd, ordnat is-segwenti pubblikazzjoni biex

By means of a decree of the 19th October, 2022, given by the Civil Court First Hall in the records of judicial letter number 1707/2022, in the names Registrar of Civil Courts and Tribunals vs Fuel Oil & Petroleum Co. Ltd, the following

isservi ta' notifika fil-konfront tal-kumpanija intimata a tenur tal-Artikolu 187(3) et sequitur tal-Kap. 12.

Fil-Prim'Awla tal-Qorti

Illum 26 ta' April, 2022

Lil Fuel Oil & Petroleum Co. Ltd ta' Dar Madliena, Coast Road, Il-Madliena

Permezz tal-preżenti r-Reġistratur, Qrati Ċivili u Tribunali tal-Qrati tal-Gustizzja, Triq ir-Repubblika, Il-Belt Valletta, jinterpellak sabiex tgħaddi u tħallas fi żmien erbat (4) ijiem min-notifika lilek ta' din l-ittra uffiċjali, is-somma ta' €114.40 minnek dovuta bħala drittijiet tar-Reġistru inkonnessjoni mal-kawża fl-ismijiet:

Fuel Oil & Petroleum Co. Ltd vs Noca Limited (LM1) , deciza fis-16 ta' Frar, 2022.

Tista' wkoll tħallas online billi tidħol fis-sit (ecourts.gov.mt) u tagħżel il-ħolqa 'Ħallas id-Dritt tar-Reġistru tal-Qorti' (Pay Court Registry Fees). Fin-nuqqas il-mittent jirriżerva li jipproċedi kontrik ulterjorment skont il-liġi.

Tant biex tagħraf timxi

Bl-ispejjeż

Reġistru tal-Qrati tal-Superjuri, illum 19 ta' Mejju, 2023

ALEXANDRA DEBATTISTA
Għar-Reġistratur tal-Qrati Ċivili u Tribunali

publication was ordered for the purpose of effecting service on the respondent company in terms of Article 187(3) et sequitur Cap. 12.

In the First Hall of the Civil Court

Today 26th April, 2022

To Fuel Oil & Petroleum Co. Ltd of Dar Madliena, Coast Road, Madliena

By the present the Registrar of Civil Courts and Tribunals of Law Courts, Triq ir-Repubblika, Valletta, solicits you so that within four days from the notification of this judicial letter you pay the sum of €114.40 due by you as Registry fees in connection with the law suit in the names:

Fuel Oil & Petroleum Co. Ltd vs Noca Limited (LM1), decided on the 16th February, 2022.

You can also pay online by accessing the website: ecourts.gov.mt and choose the link 'Ħallas id-Dritt tar-Reġistru tal-Qorti' (Pay Court Registry Fees). In default the applicant reserves the right to proceed further against you according to law.

So much for your own guidance

With costs

Registry of the Superior Courts today 19th May, 2023

ALEXANDRA DEBATTISTA
For the Registrar, Civil Courts and Tribunals

1138

Permezz ta' digriet mogħti fil-Qorti tal-Maġistrati (Malta) fit-23 ta' Frar, 2023, fl-atti tal-ittra uffiċjali numru 398/2023, fl-ismijiet Regolatur għas-Servizzi tal-Enerġija u l-Ilma vs Jeffrey Douglas Buttigieg, ordnat is-segwenti pubblikazzjoni biex isservi ta' notifika fil-konfront ta' Jeffrey Douglas Buttigieg a tenur tal-Artikolu 187(3) tal-Kap. 12.

Permezz ta' ittra uffiċjali ppreżentata fil-Qorti tal-Maġistrati (Malta) lil Jeffrey Douglas Buttigieg (KI 209394M) ta' 5, Palm Grove, Triq it-Telekomunikazzjoni, In-Naxxar NXR 1313, fl-1 ta' Frar, 2023, ir-Regolatur għas-Servizzi tal-Enerġija u l-Ilma ta' Zentrum Business Centre, Livell 1, Triq l-Imdina, Ħal Qormi, għall-fini tal-artikolu 466 tal-Kodiċi ta' Organizzazzjoni u Proċedura Ċivili jinnotifikak bl-annessa dikjarazzjoni ġuramentata mmarkata Dokument A u jinterpellak sabiex fi żmien għaxart (10) ijiem tħallas is-somma ta' €1,398.40 dovuta minnek bħala likwidazzjoni finali u konklussiva rappreżentanti ħlas ta'

By means of a decree of the 23th February, 2023, delivered by the Court of Magistrates (Malta) in the records of the judicial letter number 398/2023 in the names Regulator for Energy and Water Services vs Jeffrey Douglas Buttigieg, it was ordered that the following publication serves as service on the respondent in terms of Article 187(3) of Cap. 12.

By means of a judicial letter filed in the Court of Magistrates (Malta) against Jeffrey Douglas Buttigieg (ID 209394M) of 5, Palm Grove, Triq it-Telekomunikazjoni, Naxxar NXR 1313, on the 1st February, 2023, Regulator for Energy and Water Services of Zentrum Business Centre, Level 1, Triq l-Imdina, Ħal Qormi, for the purposes of article 466 of the Code of Organisation and Civil Procedure, notifies you with the attached sworn declaration marked as Document A and calls upon you so that within ten (10) days you pay the sum of €1,398.40, which amount is due by you as a final and conclusive liquidation for payment of

arretrati ta' drittijiet tal-liċenzja SP 3893 mis-sena 2018 sas-sena 2022, għas-swimming pool fil-fond 5, Palm Grove, Triq it-Telekomunikazzjoni, In-Naxxar NXR 1313, u ta' penali għall-pagament tardiv rigward l-istess ai termini tal-Kap. 545 tal-liġijiet ta' Malta u tal-leġiżlazzjoni sussidarja 545.07.

Fin-nuqqas ta' ħlas jew ta' oppożizzjoni daparti tiegħek skont l-imsemmi artikolu 466, ir-Regolatur esponenti jgħaddi għal ħruġ ta' mandati eżekuttivi kontra tiegħek skont il-liġi.

Bl-ispejjeż ta' dan l-Att

Reġistru tal-Qrati tal-Maġistrati (Malta), illum 19 ta' Mejju, 2023

ALEXANDRA DEBATTISTA
Għar-Reġistratur tal-Qrati Ċivili u Tribunali

arrears for license rights bearing reference SP 3893 from the year 2018 till the year 2022, for the swimming pool in the premises 5, Palm Grove, Triq it-Telkomunikazjoni, Naxxar NXR 1313, and for penalties of late payment regarding the same in terms of Cap. 545 of the Laws of Malta and of the subsidiary legislation 545.07.

In default of payment or opposition on your part according to the aforementioned article 466, the applicant Regulator will proceed to issue executive warrants against you according to law.

With costs of this act

Registry of the Courts of Magistrates (Malta) today 19th May, 2023

ALEXANDRA DEBATTISTA
For the Registrar, Civil Courts and Tribunals

1139

Permezz ta' digriet mogħti fid-9 ta' Novembru, 2022, fl-atti tal-ittra uffiċjali numru 2034/2020, fl-ismijiet HSBC Bank Malta plc vs Reuben Cini et, il-Qorti tal-Maġistrati (Malta) ordnat is-segwenti pubblikazzjoni biex isservi ta' notifika fil-konfront tal-intimati a tenur tal-Artikolu 187(3) tal-Kap. 12.

Fil-Qorti tal-Maġistrati (Malta)

Illum 2 ta' Ottubru, 2020

Lil Reuben Cini (KI 122375M) u Joanne Stafrace (KI 530978M) ta' 3D, The Podium, Triq San Mark, San Ġiljan

Permezz tal-preżenti s-soċjetà HSBC Bank Malta plc (C3177) ta' 32, Triq il-Merkanti, Il-Belt Valletta

Iġġib a formali konjizzjoni tagħkom il-fatt li fil-ġurnata tas-17 ta' Lulju, 2020, intom kontu tinsabu moruži fil-pagamenti ta' self lilkom mogħti in forza ta' kuntratt fl-atti tan-Nutar Andre Farrugia datat 17 ta' Diċembru, 2008, fl-ammont ta' €4278.71 u għaldaqstant is-soċjetà esponenti tinterpellak sabiex fi żmien jumejn tħallas din is-somma. Inoltre s-soċjetà esponenti tinfurmakom illi din is-somma ta' arretrati tiżdied b'€597.82 fix-xahar wara dik id-data.

Tinfurmakom li jekk tonqos milli tħallsu l-arretrati kollha fi żmien ħmistax-il jum mid-data tan-notifika ta' din l-ittra, il-bilanċ intier tas-self isir kollu dovut f'daqqa.

Sabiex jiġu evitati spejjeż inutili tal-Qorti, jekk il-ħlas tad-dejn fiż-żmien hawn fuq indikat ma huwiex possibbli u

By means of a decree of the 9th November, 2022, in the records of the judicial letter number 2034/2020, in the names HSBC Bank Malta plc vs Reuben Cini et, the Courts of Magistrates (Malta) ordered the following publication for the purpose of service of the respondents in terms of Article 187(3) of Cap. 12.

In the Courts of Magistrates (Malta)

Today 2nd October, 2020

To Reuben Cini (ID 122375M) and Joanne Stafrace (ID 530978M) of 3D, The Podium, Triq San Mark, St Julian's

By means of this present, HSBC Bank Malta p.l.c. (C3177) of 32, Triq il-Merkanti, Valletta

Draws your formal attention to the fact that on the 17th July, 2020, you were in delay of payment of the loan given to you by means of a contract in the records of Notary Andre Farrugia dated 17th December, 2008, in the amount of €4278.71and thus the interpellant company solicits you so that within two days you pay this amount. Besides the interpellant company informs you that this sum of arrears in the amount of €597.82 per month will be added after that date.

Informs you that if you fail to pay all the arrears within fifteen days from the day of notification of this letter, the whole loan amount will be due all at once.

To avoid useless court fees, if the payment of the loan is not possible in the time given and you need more time to pay

teħtieġu żmien itwal għall-ħlas b'rati mensili, intom tistgħu tammettu d-dejn tagħkom mal-Bank permezz ta' att notarili. F'dak il-każ intom mitluba illi fi żmien ħmistax-il ġurnata minn meta tirċievu din l-ittra tavżaw lill-Bank u tqabbdu nutar.

Din l-ittra sservi wkoll biex tinterrompli l-preskrizzjoni u għalhekk hija rikjesta mil-liġi ai termini tal-Artikolu 2128 tal-Kodiċi Ċivili (Kap. 16 tal-Liġijiet ta' Malta).

Fin-nuqqas jittieħdu passi ulterjuri bil-Qorti kontra tagħkom mingħajr ebda preavviż ieħor.

Tant biex tagħrfu tirregolaw ruħkom

Bl-ispejjeż

Reġistru tal-Qrati tal-Maġistrati (Malta), illum 19 ta' Mejju, 2023

ALEXANDRA DEBATTISTA
Għar-Reġistratur tal-Qrati Ċivili u Tribunali

by monthly installments, you can admit your debt towards the Bank by means of a notarial act. In this case you are requested so that within fifteen days from when you receive this letter you inform the Bank and engage a notary.

This letter is being filed as well to interrupt prescription and as such is required by law in terms of article 2128 of the Civil Code (Cap. 16 of the Laws of Malta).

In default further procedures will be taken against at Court without further notice.

So much so that you may know how to regulate yourselves

With costs

Registry of the Courts of Magistrates (Malta) today 19th May, 2023

ALEXANDRA DEBATTISTA
For the Registrar, Civil Courts and Tribunals

1140

Permezz ta' digriet mogħti fit-13 ta' April, 2023, fl-atti tal-ittra uffiċjali numru 2468/2022, fl-ismijiet is-Segretarju Permanenti tal-Ministeru għas-Saħħa vs Alin George Oanca, il-Qorti tal-Maġistrati (Malta) ordnat is-segwenti pubblikazzjoni biex isservi ta' notifika fil-konfront tal-intimat, a tenur tal-artikolu 187(3) tal-Kap. 12.

Permezz ta' ittra uffiċjali ppreżentata fil-Qorti tal-Maġistrati (Malta) lil Alin George Oanca (KI 202632A) ta' 5 Lyttleton, Triq Ċensu Bugeja, L-Iklin, fil-5 ta' Ottubru, 2022, is-Segretarju Permanenti tal-Ministeru għas-Saħħa ta' 11, Castellania, Triq il-Merkanti, Il-Belt Valletta, jinterpellak sabiex fi żmien gimgħa minn din l-ittra, inti tħallas is-somma ta' €391.65 rappreżentanti overpayment magħmul mill-Isptar Mater Dei skont l-anness dokument immarkat Dok. A.

Fin-nuqqas il-mittenti se jipproċedi ulterjorment kontra tiegħek mingħajr avviż ieħor bil-ħruġ tal-mandati opportuni skont il-liġi.

Din l-ittra qiegħda tintbagħat lilek ai termini tal-artikoli relattivi tal-Kodiċi Ċivili (Kap. 16) tal-Liġijiet ta' Malta.

Tant biex tagħraf tirregola ruħek

Bl-imgħax u bl-ispejjeż tal-preżenti sal-eventwali ħlas.

By means of a decree given on the 13th April, 2023, in the records of the judicial letter number 2468/2022, in the names the Permanent Secretary in the Ministry for Health vs Alin George Oanca, the Courts of Magistrates (Malta) ordered the following publication for the purpose of service on the respondent, in terms of Article 187(3) of Cap. 12.

By means of a judicial letter filed in the Court of Magistrates (Malta) against Alin George Oanca (ID 202632A) of 5 Lyttleton, Triq Ġensu Bugeja, Iklin, on the 5th October, 2022, the Permanent Secretary of the Ministry for Health of 11, Castellania, Triq il-Merkanti, Valletta, solicits you so that within one week from this letter you pay the amount of €391.65 representing overpayment done from Mater Dei Hospital according to the attached document and marked as Doc. A.

In default the interpellant shall proceed furtherly against you without further notice with the issuance of the opportune warrants according to law.

This letter is sent to you in terms of articles relative to the Civil Code (Cap. 16) of the Laws of Malta.

So much for your own guidance

With interest and costs of this present till the effective payment.

Reġistru tal-Qorti tal-Maġistrati (Malta), illum 19 ta' Mejju, 2023

ALEXANDRA DEBATTISTA
Għar-Reġistratur, Qrati Ċivili u Tribunali

Registry of the Court of Magistrates (Malta), today 19th May, 2023

ALEXANDRA DEBATTISTA
For the Registrar, Civil Courts and Tribunals

1141

Permezz ta' digriet mogħti fit-23 ta' Settembru, 2022, mill-Qorti Ċivili Prim'Awla, fl-atti tal-ittra uffiċjali numru 3463/2019 fl-ismijiet Kummissarju tat-Taxxi vs George Baldacchino, ordnat is-segwenti pubblikazzjoni biex isservi ta' notifika a tenur tal-Artikolu 187(3) et sequitur tal-Kap. 12.

Permezz ta' ittra uffiċjali ppreżentata fil-Prim'Awla tal-Qorti Ċivili lil George Baldacchino (KI 478365M) ta' 125, St Michael Hse, Triq il-Vitorja, Ħal Qormi, Malta, fid-9 ta' Settembru, 2019, il-Kummissarju tat-Taxxi tad-Dipartiment tat-Taxxi Interni, il-Furjana, jinterpellak sabiex fi żmien jumejn tħallas is-somma ta' €1,246,320 kwantu għal €347,914 rappreżentanti taxxa fuq id-dħul jew taxxa proviżorja għas-snin ta' stima 2001, 2002, 2003, 2004, 2005, 2006, 2007, 2008, 2009, 2010, 2011, 2012, 2013, 2014, 2015, 2016 u 2017 u kwantu għal €898,406 bħala taxxa addizzjonali u interessi skont l-Avviż/Talba għall-Ħlas hawn unit animo ritirandi u mmarkat Dok. A.

Billi inti nqast li tħallas l-ammont lill-mittenti minkejja t-talba għall-ħlas li saritlek (ara l-istess Dok. A fuq ċitat) il-mittenti javżak li jekk tonqos li tħallas l-ammont dovut fiż-żmien hawn lilek prefiss, huwa se jipproċedi għall-esekuzzjoni tat-titolu ottjenut ai termini tal-Artikolu 40 tal-Att dwar l-Amministrazzjoni tat-Taxxa.

Ħallas l-ispejjeż ta' dan l-Att

Reġistru tal-Qrati tal-Superjuri, illum 19 ta' Mejju, 2023

ALEXANDRA DEBATTISTA
Għar-Reġistratur tal-Qrati Ċivili u Tribunali

By means of a decree of the 23rd September, 2022, given by the First Hall of the Civil Courts, in the records of the judicial letter number 3463/2019, in the names Commissioner of Revenue vs George Baldacchino, ordered the following publication for the purpose of service in terms of Article 187(3) et sequitur of Cap. 12.

By means of a judicial letter filed in the First Hall of the Civil Courts against George Baldacchino (ID 478365M) of 125, St Michael Hse, Triq il-Vitorja, Ħal Qormi, Malta, on the 9th September, 2019, Commissioner of Revenue of Department of Inland Revenue, Floriana, calls upon you so that within two days you pay the sum of €1,246,320 as for the amount of €347,914 representing the tax from the income and provisional tax for the years of assessment 2001, 2002, 2003, 2004, 2005, 2006, 2007, 2008, 2009, 2010, 2011, 2012, 2013, 2014, 2015, 2016 and 2017 and as for €898,406 as additional tax and interest according to the Notice/Demand for Payment here attached animo ritirandi and marked as Doc. A.

As you failed to pay the amount due the interpellant notwithstanding the request for payment (see the same Doc. A above mentioned), the interpellant warns you that if you fail to pay the amount due within the time given he will proceed for the execution of the title obtained in terms of Article 40 of the Act regarding the Tax Administration.

Pay the costs of this act

Registry of the Superior Courts today 19th May, 2023

ALEXANDRA DEBATTISTA
For the Registrar, Civil Courts and Tribunals

1142

Bandu għall-Kuraturi

Repubblika ta' Malta

Lill-Marixxall tal-Qrati

B'digriet mogħti minn din il-Qorti fis-26 ta' Awwissu, 2022, fuq talba ta' Carmel sive Charles Mallia ġie ordnat biex jintgħażlu kuraturi deputati biex jirrappreżentaw l-interessi tad-direttarji mhux magħrufa fl-atti taċ-ċedola

Banns for Curators

Republic of Malta

To the Marshall of the Court

By means of a decree given by this Court on the 26th August, 2022, following a request by Carmel sive Charles Mallia it was ordered that deputy curators be chosen to represent the interest of the unknown direct owners in the

numru 1553/2022 fl-ismijiet Carmel sive Charles Mallia vs Kuraturi Deputati u fl-atti l-oħra relattivi u sussegwenti:

Permezz ta' ċedola ta' depożitu u kontestwali fidi ta' ċens numru 1553/2022 ta' Carmel sive Charles Mallia (KI 224348M), iben Giuseppe Mallia u Ersilia née Spiteri, imwieled il-Ħamrun fid-9 ta' Frar, 1948, vs Kuraturi Deputati sabiex jirrappreżentaw direttarju jew direttarji li mhux magħrufa, ippreżentata fil-Prim'Awla tal-Qorti fis-17 ta' Awwissu, 2022, fejn Carmel Mallia espona bir-rispett:

Illi l-esponenti huwa proprjetarju tal-fond numru wieħed ittra A (1A) fl-isem Thorne Jewellery Shop, ġja Rita, fi Triq il-Fatati, Il-Ħamrun, liema proprjetà tinsab deskritta fuq is-site-plan hawn annessa u mmarkata bħala Dok. CM1;

Illi l-proprjetà suċitata ġiet akkwistata mill-poter ta' Rita Bianco permezz ta' kuntratt ta' komprovendità ppubblikat in atti tan-Nutar Joseph Cachia, datat 17 ta' April, 1972, kopja ta' liema qed tiġi hawn annessa u mmarkata bħala Dok. CM2;

Illi, di piu, il-proprjetà suriferita hija wkoll suġġetta għal ċens annwu u perpetwu ta' Lm0.50 ekwovalenti għal €1.16;

Illi l-esponenti jixtieq jipprevalixxi ruħu mill-fakultà mogħtija lilu ai termini tal-artikolu 1501 tal-Kodiċi Ċivili u jirredimi ċ-ċens sovra indikat;

Illi l-esponenti ma jafx lil min hu dovut dan il-kanone u għaldaqstant mhux qed jitħallas;

Illi kontestwalment ma' din iċ-ċedola ta' depożitu, l-esponenti qiegħed jippreżenta rikors għall-ħatra ta' kuraturi deputati sabiex jirrappreżentaw l-interess tad-direttarji mhux magħrufa jew is-suċċessuri tagħhom fit-titolu;

Illi ċ-ċens annwu u perpetwu ta' €1.16 kkapitalizzat bir-rata ta' 5% jammonta għal €23.20;

Illi l-esponenti jixtieq ukoll iħallas l-import ta' ħames (5) snin ċens u ċjoè s-somma ta' €5.80 filwaqt li qiegħed ukoll, għal kull bon fini, iħallas laudemium fis-somma ta' €1.16.

Għaldaqstant, l-esponenti qiegħed jadixxi din l-Onorabbli Qorti u taħt l-awtorità tagħha jiddepożita s-somma komplessiva ta' €30.16 sabiex din is-somma tiġi liberament żbankata mill-intimati u dawn wara li titħalla d-debita riċevuta skont il-liġi.

Rikorrenti: Carmel Mallia, 25, Byron, Triq Wenzu Mallia, Il-Ħamrun

acts of the schedule of deposit number 1553/2022 in the names Carmel sive Charles Mallia vs Deputy Curators and in the other relative and subsequent acts.

By means of a schedule of deposit and redemption of ground rent number 1553/2022 in the names of Carmel sive Charles Mallia (ID 224348M) son of Giuseppe Mallia and Ersilia née Spiteri, born in Hamrun on the 9th February 1948 vs Deputy Curators to represent the unknown direct owner or owners, filed in the First Hall of the Civil Court on the 17th August, 2022, the applicant Carmel Mallia respectfully submitted:

That the applicant is the owner of the premises number one letter A (1A) with the name Thorne Jewellery Shop, previously Rita in Triq il-Fatati, Hamrun, which property is found as better described on the site-plan here attached and marked as Doc. CM1;

That the property mentioned was acquired from the power of Rita Bianco by means of a contract of sale in the records of Notary Joseph Cachia dated 17th April, 1972, copy of which is here attached and marked as Doc. CM2;

That also the property mentioned is subject to the annual and perpetual groundrent of Lm0.50 equivalent to €1.16;

That the applicant wish to avail himself from the option given to him in terms of article 1501 of the Civil Code and redeem the groundrent above mentioned;

The applicant does not know to whom the canone is due and thus it is not being paid;

That together with this schedule of deposit the applicant is filing an application for the nomination of deputy curators to represent the interest of the unknown owners or their successors in title;

That the annual and perpetual groundrent of €1.16 capitalised at the rate of 5% amount to €23.20;

That the applicant wishes to pay five (5) years groundrent installments for the amount of €5.80 whilst, for all intents, he is paying the laudemium of €1.16.

Thus, the applicant is humbly calling upon this Honourable Court and under its authority is depositing the amount of €30.16 so that this amount will be freely withdrawn by the respondents after leaving the relative receipt according to law.

Applicant: Carmel Mallia, 25, Byron, Triq Wenzu Mallia, Ħamrun

Intimati: Kuraturi Deputati

Direttur tar-Reġistru Pubbliku, Triq id-Dejqa, Il-Belt Valletta

Int għaldaqstant ordnat li twaħħal kopja uffiċjali ta' dan il-bandu fid-daħla ta' din il-Qorti Superjuri u ssejjaħ b'dan lil kull min irid jidħol bħala kuratur biex jidher fi żmien sitt ijem f'dan ir-Reġistru u jagħmel b'nota d-dikjarazzjoni illi huwa jidħol għal dan.

Int ordnat ukoll li tgħarraf lil kull wieħed illi jekk ma jagħmilx din id-dikjarazzjoni fiż-żmien fuq mogħti, din il-Qorti tgħaddi biex tagħżel kuraturi tal-uffiċċju.

U wara li tkun għamilt dan, jew jekk tiltaqa' ma' xi xkiel fl-esekuzzjoni ta' dan il-bandu, inti għandek tgħarraf minnufih lil din il-Qorti.

Mogħti mill-Qorti Superjuri hawn fuq imsemmija bix-xhieda tal-Onor. Imħallef Giannino Caruana Demajo, LLD, Duttur tal-Liġi.

Illum 26 ta' Awwissu, 2022

Reġistru tal-Qrati Superjuri, illum 19 ta' Mejju, 2023

ALEXANDRADEBATTISTA
Għar-Registratur, Qrati u Tribunali.

Notification: Deputy Curators

Director Public Registry, Triq id-Dejqa, Valletta

You are therefore ordered to affix an official copy of these banns at the entrance of this Superior Court and to summon whosoever wishes to act as curator to appear before this registry within six days and by means of a minute to submit a declaration that he wishes so to act.

You are also ordered to inform each one that if he fails to make this declaration within the stipulated time, the Court will proceed to the selection of curators of office.

And after so acting or if you should encounter any difficulty in the execution of these banns, you are to inform forthwith this Court.

Given by the Civil Court First Hall, above mentioned, with the witness of the Hon. Mr Justice Giannino Caruana Demajo, LLD, Doctor of Laws.

Today 26th August, 2022

Registry of the Superior Courts, today 19th May, 2023

ALEXANDRA DEBATTISTA
For the Registrar, Civil Courts and Tribunals

1143

Permezz ta' digriet tal-5 ta' April, 2023, mogħti mill-Qorti tal-Maġistrati (Għawdex), Ġuriżdizzjoni Superjuri, Sezzjoni Ġenerali, fl-atti tal-ittra uffiċjali numru 168/2021 fl-ismijiet 'il-Kummissarju tat-Taxxi vs Donatello Pisani et', ġie ordnat li l-imsemmija ittra hawn taħt riprodotta tiġi ppubblikata għall-fini ta' notifika lill-intimati skont l-artikolu 187(3) tal-Kap. 12 tal-Liġijiet ta' Malta.

Fil-Qorti tal-Maġistrati (Għawdex), Ġuriżdizzjoni Superjuri, Sezzjoni Ġenerali

Ittra uffiċjali numru 168/2021

Illum 11 ta' Marzu, 2021

Lil Donatello Pisani (KI 0000273G) u Marita Pisani (KI 0027576G) f'isimkom personali kif ukoll bħala diretturi għan-nom u inrappreżentanza tas-soċjetà Fortitudine Vincimus Limited (C34520)

By virtue of a decree of the 5th of April, 2023, given by the Court of Magistrates (Gozo), Superior Jurisdiction, General Section, in the acts of the judicial letter number 168/2021 in names 'Kummissarju tat-Taxxi versus Donatello Pisani et'. it was ordered that the said letter, hereinf reproduced, be published for the purpose of service on the respondents, this in accordance with article 187(3) of Cap. 12 of the Laws of Malta.

In the Court of Magistrates (Gozo), Superior Jurisdiction, General Section

Judicial letter number 168/2021

This 11th day of March, 2021

To Donatello Pisani (ID 0000273G) and Marita Pisani (ID 0027576G) in your personal name as well as directors on behalf and in representation of the company Fortitudine Vincimus Limited (C34520)

Permezz tal-preżenti, il-Kummissarju tat-Taxxi, jinterpellakom, ai termini tal-artiklu 59 tal-Att XXIII tal-1998, sabiex fi żmien jumejn (2) min-notifika ta' dan l-att, tħallsu l-ammont ta' tnejn u ħamsin elf, sittax-il ewro u sitt ċenteżmi (€52,016.06), rappreżentanti ammont dovut minnkom, pro et noe, bħala Taxxa fuq il-Valur Miżjud skont l-istess Att.

Bl-ispejjeż u bl-imgħax skont dak l-Att sad-data tal-effettiv pagament.

Din l-interpellanza qed issir għall-finijiet u l-effetti kollha tal-liġi u partikolarment, iżda mhux esklussivament, sabiex tirrendi esegwibbli t-titolu eżekuttiv li għandu l-istess Kummissarju tat-Taxxi kontra tagħkom permezz tal-avviż li ntbagħat lilkom.

Fin-nuqqas, il-mittenti javżakom li se jgħaddi sabiex jesegwixxi l-imsemmi titolu eżekuttiv li hu għandu kontra tagħkom, pro et noe, permezz tal-mandati opportuni.

Tant sabiex tirregolaw ruħkom u tagħrfu timxu.

(iffirmat) l-Avukat Kris Balzan
(iffirmat) il-Prokuratur Legali Veronica Rossignaud

Mittenti: Kummissarju tat-Taxxi. Block 5, Triq Vincenzo Dimech, Il-Furjana

Notifiki: i) Donatello Pisani, Rosebud, Triq Marsalfnrn, Ix-Xagħra, Għawdex
ii) Marita Pisani, Rosebud, Triq Marsalforn, Ix-Xagħra, Għawdex
iii) Fortitudine Vincimus Limited, Rosebud, Triq Marsalforn, Ix-Xagħra, Għawdex
iv) Fortitudine Vincimus Limited, The Body Forge, Triq Santa Martha, Ir-Rabat, Għawdex

Reġistru tal-Qorti tal-Maġistrati (Għawdex), illum 22 ta' Mejju, 2023

MARGARET DE BATTISTA
Assistent Reġistratur, għar-Reġistratur, Qrati u Tribunali Għawdex

By this present, the Commissioner of Revenue, calls upon you, in terms of article 59 of Act XXIII of 1998, so that within two (2) days from the service of this act, you pay the amount of fifty two thousand, sixteen euro and six cents (€52,016.06), representing an amount due by you, proprio et nomine, as Value Added Tax according to the said Act.

With costs and interest according to that Act until the date of effective payment.

This demand is being made for all the purposes and effects of the law and particularly, but not exclusively, in order to render enforceable the executive title that the same Commissioner for Revenue has against you through the notice that was sent to you.

In default, the sender informs you that he will proceed to execute the aforementioned executive title that he has against you proprio et nomine, by means of the opportune warrants.

So much so that you may regulate yourselves accordingly.

(signed) Attorney Kris Balzan
(signed) Legal Procurator Veronica Rossignaud

Sender: Commissioner for Revenue, Block 5, Triq Vincenzo Dimech, Floriana

Service on: i) Donatello Pisani, Rosebud, Triq Marsalforn, Xagħra, Gozo
ii) Marita Pisani, Rosebud, Triq Marsalforn, Xagħra, Gozo
iii) Fortitude Vincimus Limited, Rosebud, Triq Marsalforn, Xagħra, Gozo
iv) Fortitude Vincimus Limited, The Body Forge, Triq Santa Martha, Victoria, Gozo

Registry of the Court of Magistrates (Gozo), this 22nd May, 2023

MARGARET DE BATTISTA
Assistant Registrar, for the Registrar, Gozo Courts and Tribunals

1144

Ikun jaf kulħadd illi b'digriet mogħti mill-Qorti tal-Maġistrati (Għawdex) Ġuriżdizzjoni Volontarja, fl-għaxra (10) ta' Mejju, 2023 (Digriet numru 49/2023BS, wara rikors numru 9/2023BS) ġie ikkonfermat interdett mill-atti kollha tal-ħajja ċivili Anthony Zammit, pensjonant, bin il-mejtin Anthony Zammit u Dolores née Tabone, imwieled ir-Rabat,

It is hereby notified that in virtue of a decree given by the Court of Magistrates (Gozo) in its Voluntary Jurisdiction on the tenth (10th) of May of the year 2023 (Decree number: 49/2023BS following application number 9/2023(BS) Anthony Zammit, pensioner, son of the late Anthony Zammit and Dolores née Tabone, born in Victoria Gozo on

Għawdex, fit-3 ta' April tas-sena elf, disa' mija u tmienja u tletin (1938) u residenti r-Rabat, Għawdex (karta tal-identità numru 30638G).

Carmen Zammit, pensjonanta, bint il-mejtin Anthony Zammit u Dolores Zammit née Tabone, imwielda r-Rabat, Għawdex, u residenti r-Rabat, Għawdex (karta tal-identità numru 30645G) ġiet bl-istess digriet nominata kuratriċi tiegħu.

Reġistru tal-Qorti tal-Maġistrati (Għawdex), Ġuriżdizzjoni Volontarja, illum 22 ta' Mejju, 2023

DANIEL SACCO
Għar-Reġistratur, Qrati u Tribunali (Għawdex)

the third (3rd) of April of the year one thousand and thirty-eight (1938), and resides in Victoria, Gozo, holder of identity card number 30638G, has been confirmed interdicted from all acts of civil life.

Carmen Zammit, pensioner, daughter of the late Anthony Mercieca and Rose Mercieca née Schembri, born in Victoria, Gozo and resides in Victoria Gozo, holder of identity card number 30645(G), has been nominated as his curator, by virtue of the said decree.

Registry of the Court of Magistrates (Gozo), Voluntary Jurisdiction, this 22nd of May, 2023

DANIEL SACCO
For the Registrar, Gozo Courts and Tribunals

1145

B'digriet mogħti mill-Qorti tal-Maġistrati (Għawdex), Ġuriżdizzjoni Superjuri, Sezzjoni Ġenerali, fit-18 ta' April, 2023, ġiet ordnata l-pubblikazzjoni tal-estratt li jidher hawn taħt għall-finijiet ta' notifika skont l-artiklu 187(3) tal-Kodiċi ta' Organizzazzjoni u Proċedura Ċivili, Kapitlu 12 tal-liġijiet ta' Malta.

Bandu għall-Kuraturi

Repubblika ta' Malta

Lill-uffiċjal eżekuttiv tal-Qorti tal-Maġistrat (Għawdex)

Permezz ta' digriet mogħti mill-Qorti tal-Maġistrati (Għawdex), Ġuriżdizzjoni Superjuri, Sezzjoni Ġenerali, fit-28 ta' Novembru, 2022, fuq talba ta' Joseph Cauchi u martu Joan Cauchi, ġie ordnat li jintgħażlu kuraturi deputati biex jirrappreżentaw lill-wirt ġjaċenti ta' Adrian Falzon, karta tal-identità numru 593883M, li miet fl-20 ta' Frar, 2014, fl-atti tar-rikors numru 120/2022 SG, fl-ismijiet Joseph Cauchi et vs Kuraturi Deputati sabiex jirrappreżentaw lill-wirt ġjaċenti ta' Adrian Falzon, karta tal-identità numru 593883M li miet fl-20 ta' Frar, 2014, ippreżentat fis-26 ta' Ottubru, 2022, fil-Qorti fuq imsemmija, u fl-atti l-oħra relattivi u sussegwenti.

Fl-imsemmi rikors ġuramentat ir-rikorrenti konjuġi Cauchi qegħdin jitolbu l-ħlas tal-kreditu tagħhom kontra l-eredità ġjaċenti tal-imsemmi Adrian Falzon.

Inti għalhekk ordnat li twaħħal kopja uffiċjali ta' dan il-bandu fid-daħla ta' din il-Qorti ta' Għawdex u li tħarrek lil min jixtieq jaġixxi bħala kuratur biex jidher fir-Reġistru tal-istess Qorti fi żmien sitt ijiem u permezz ta' nota jissottometti dikjarazzjoni li jixtieq hekk jaċċetta.

By a decree given by the Court of Magistrates (Gozo), Superior Jurisdiction, General Section, on the 18th April, 2023, the publication of the hereunder reproduced extract has been ordered for the purposes of notification in accordance to the article 187(3) of the Code of Organization and Civil Procedure, Cap. 12 of the laws of Malta.

Bans for the Curators

Republic of Malta

To the executive officer of the Court of Magistrates (Gozo)

By virtue of a decree given by the Court of Magistrates (Gozo), Superior Jurisdiction, General Section, on 28th November, 2022, at the request of Joseph Cauchi and his wife Joan Cauchi, it was ordered that deputy curators be selected to represent the existing inheritance of Adrian Falzon, identity card number 593883M, who died on the 20th February, 2014, and this in the acts of the application number 120/2022 SG, in names 'Joseph Cauchi et vs Deputy Curators' to represent the existing inheritance of Adrian Falzon, identity card number 593883M, who died on 20th February, 2014', filed on the 26th October, 2022, in the aforementioned Court, and in the other relative and subsequent acts.

In the said sworn application, the applicant spouses Cauchi are requesting the payment of their credit against the existing inheritance of the said Adrian Falzon.

You are therefore ordered to affix an official copy of this notice at the entrance of this Court of Gozo and to summon whoever wishes to act as curator to appear in the Registry of the same Court within six days and by means of a note submits a statement that he so wishes.

Int ordnat ukoll illi tgħarraf lil kull wieħed min hu interessat li jekk jonqos milli jagħmel din id-dikjarazzjoni fiż-żmien stipulat, il-Qorti tipproċedi għall-ħatra tal-kuraturi tal-uffiċċju.

U wara li tkun għamilt hekk, jew jekk tiltaqa' ma' xi xkiel fl-esekuzzjoni ta' dan il-bandu, inti għandek tinforma minnufih lil din il-Qorti.

Mogħti mill-Qorti tal-Maġistrati (Għawdex) Ġuriżdizzjoni Superjuri, Sezzjoni Ġenerali, hawn fuq imsemmija, bix-xhieda tal-Onor. Maġistrat Dott. Simone Grech, BA, LLD, Mag. Jur. (Eur. Law), Maġistrat ta' din il-Qorti.

Illum 9 ta' Mejju, 2023

Reġistru tal-Qorti tal-Maġistrati (Għawdex), Ġuriżdizzjoni Superjuri, Sezzjoni Ġenerali.

MARGARET DE BATTISTA
Assistent Reġistratur, għar-Reġistratur, Qrati u Tribunali (Għawdex)

You are also ordered to inform one and all who are interested that if they fail to make this declaration within the stipulated time, the Court will proceed with the appointment of the curators of the office.

And after you have done so, or if you encounter any obstacles in the execution of this order, you should immediately inform this Court.

Given by the Court of Magistrates (Gozo) Superior Jurisdiction, General Section, mentioned above, with the testimony of the Honourable Magistrate Dr Simone Grech BA, LLD, Mag. Jur. (Eur. Law), Magistrate of this Court.

This 9th day of May, 2023

Registry of the Court of Magistrates (Gozo), Superior Jurisdiction, General Section.

MARGARET DE BATTISTA
Assistant Registrar, for the Registrar, Gozo Courts and Tribunals

1146

B'digriet mogħti mill-Qorti Ċivili, Prim'Awla, fid-9 ta' Mejju, 2023, fl-atti tar-Rikors Ġuramentat numru 256/2023AJD, li ġie ppreżentat fl-14 ta' Marzu, 2023, fl-ismijiet: Bank of Valletta plc vs Darmanin Josette, ġiet ordnata s-segwenti pubblikazzjoni, a tenur tal-Artikolu 187(3) et sequitur tal-Kap. 12 biex isservi ta' notifika fil-konfront tal-intimat. Ir-rikorrent talab lil din l-Onorabbli Qorti sabiex fost oħrajn: Tikkundanna lil Josette Darmanin tħallas lis-soċjetà attriċi s-somma ta' tmienja u disgħin elf, erba mija u ħamsa u sittin ewro u ċenteżmu (€98,465.01ċ) bilanċ għad-debitu tal-accounts ta' Josette Darmanin mal-Bank of Valletta. Bl-ispejjeż kollha kontra l-konvenuta li hija inġunta minn issa sabiex tidher għas-subizzjoni.

Ir-Rikors Ġuramentat fl-ismijiet imsemmija hawn fuq huwa differit għat-13 ta' Ġunju, 2023, fl-11.50 a.m.

Notifika Intimat: Darmanin Josette, 94, St Mary, Triq San Tumas, Il-Fgura

Reġistru tal-Qrati Superjuri, illum 18 ta' Mejju, 2023

CARMEL ABELA, M.SC. IN MANAGEMENT, DPA, DIP. LAWS OF PROCED. (MELIT.)
Għar-Reġistratur, Qrati Ċivili u Tribunali

By decree issued by the Civil Court, First Hall, on 9th May, 2023, in the acts of Sworn Application number 256/2023AJD, which was presented on 14th March, 2023, in the names: Bank of Valletta plc vs Darmanin Josette, the following publication was ordered, pursuant to Article 187(3) et sequitur of Cap. 12 to serve as a notification against the respondent. The applicant asked this Honorable Court to, among others: To Condemn Josette Darmanin to pay the plaintiff company the sum of ninety-eight thousand, four hundred and sixty-five Euros and one cent (€98,465.01c) balance for the debit of Josette Darmanin's accounts with the Bank of Valletta. With all the costs against the defendant who is now summoned so that a reference to her evidence be made.

The Sworn Application in the names mentioned above is postponed to 13th June, 2023, at 11.50 a.m.

Notification Respondent: Darmanin Josette, 94, St Mary, Triq San Tumas, Fgura

Register of the Superior Courts, today 18th May, 2023

CARMEL ABELA, M.SC. IN MANAGEMENT, DPA, DIP. LAWS OF PROCED. (MELIT.)
For the Registrar, Civil Courts and Tribunals

1147

Avviż mir-Reġistru tal-Prim'Awla tal-Qorti Ċivili

Billi Dott. Evelyn Borg Costanzi noe (KI 24291M) ippreżentat rikors ġuramentat (numru 491/23JVC) fejn giet mitluba l-korrezzjoni tal-Att tar-Reġistru Pubbliku ta' Carmel sive Carl Vella numru 4676/1958 fir-Reġistru Pubbliku.

Kull min jidhirlu li għandu interess u jrid jopponi dik it-talba, b'dan l-avviż huwa msejjaħ sabiex ifisser il-fehma tiegħu, b'nota li għandha tiġi ppeżentata fir-Reġistru ta' dawn il-Qrati fi żmien ħmistax-il ġurnata mill-ħruġ ta' dan l-avviż fil-Gazzetta tal-Gvern.

Dawk illi, fiż-żmien fuq imsemmi, ikunu ppreżentaw dik in-nota, għandhom jiġu notifikati b'kopja tar-rikors ġuramentat hawn fuq imsemmi bil-ġurnata li tingħata għas-smigħ tal-kawża.

B'ordni tal-Qorti,

Reġistru tal-Qorti Superjuri, illum 22 ta' Mejju, 2023

CORA CATANIA
Għar-Reġistratur, Qrati Ċivili u Tribunali

Notice, Registry of the Civil Court, First Hall

Whereas Dr Evelyn Borg Costanzi noe (ID 24291M) filed an application under oath (number 491/23JVC) demanding the correction of the Act of Public Registry of Carmel sive Carl Vella No: 4676/1958 in the Public Registry.

Whosoever may have an interest therein, and wishes to oppose that demand, is hereby called upon to do so, by means of a note to be filed in the Registry of these Courts, within fifteen days from the day of the publication of this present notice in the Government Gazette.

Those who, within the aforesaid time, shall have filed such note, shall be notified by the service of a copy of the said application under oath, of the day which will be appointed for the hearing of the case.

By order of the Court,

Registry of the Superior Court, today 22nd of May, 2023

CORA CATANIA
For Registrar, Civil Courts and Tribunals

1148

B'digriet tal-4 ta' Mejju, 2023, mogħti mill-Qorti tal-Maġistrati (Malta), din il-Qorti ordnat il-pubblikazzjoni tal-estratt li jidher hawn taħt biex iservi ta' notifika skont l-Artikolu 187(3) tal-Kodiċi tal-Proċedura u Organizzazzjoni Ċivili (Kap.12).

Illi b'rikors ippreżentat minn Michael Debono Limited (C10002) fit-13 ta' Ottubru, 2022, qed jintalab l-iżbank fl-ammont ta' tliet mija, tnejn u erbgħin ewro u żewġ ċentezmi (€342.02) depożitati b'ċedola ta' depożitu numru 1549/2022 fl-ismijiet:

Michael Debono Limited (C10002) vs George Lia (KI 336786M).

Il-Qorti ordnat in-notifika lill-intimat bi żmien jumejn (2) għar-risposta.

Reġistru tal-Qorti Maġistrati (Malta), illum it-Tnejn, 22 ta' Mejju, 2023

GAETANA AQUILINA
Għar-Reġistratur, Qrati Ċivili u Tribunali

By a decree of the 4th May, 2023, given by the Courts of Magistrates (Malta), ordered that the extract hereunder mentioned be published for the purpose of service according to article 187(3) of the Code of Organisation and Civil Procedure (Cap. 12).

That by the application filed by Michael Debono Limited (C10002) on the 13th October, 2022, is asking for the withdrawal of the amount of three hundred and forty two euro and two cents (€342.02) deposited by the Schedule of Deposit number 1549/2022 in the names of:

Michael Debono Limited (C10002) vs George Lia (ID 336786M).

The Court ordered the notification to the counter party with two days (2) for filing a reply.

Registry of the Courts of Magistrates (Malta), today Monday 22nd May, 2023.

GAETANA AQUILINA
For Registrar of Courts and Civil Tribunals

Ippubblikat mid-Dipartiment tal-Informazzjoni (doi.gov.mt) — Valletta — *Published by the Department of Information (doi.gov.mt) — Valletta*
Mitbugħ fl-Istamperija tal-Gvern fuq karta FSC® — *Printed at the Government Printing Press on FSC® certified paper*