Nru./No. 21,097
Prezz/Price
€3.06

Gazzetta tal-Gvern ta' Malta
The Malta Government Gazette

It-Tlieta, 8 ta' Awwissu, 2023
Tuesday, 8th August, 2023

Pubblikata b'Awtorità
Published by Authority

SOMMARJU – SUMMARY

Notifikazzjonijiet tal-Gvern ..... 8665 - 8682
Government Notices ..... *8665 - 8682*

Avviżi tal-Pulizija ..... 8683 - 8686
Police Notices ..... *8683 - 8686*

Avviżi lill-Baħħara ..... 8686 - 8688
Notices to Mariners ..... *8686 - 8688*

Opportunitajiet ta' Impjieg ..... 8688 - 8689
Employment Opportunities ..... *8688 - 8689*

Avviżi tal-Gvern ..... 8689 - 8699
Notices ..... *8689 - 8699*

Offerti ..... 8699 - 8704
Tenders ..... *8699 - 8704*

Avviżi tal-Qorti ..... 8704 - 8728
Court Notices ..... 8704 - 8728

NOTIFIKAZZJONIJIET TAL-GVERN

Nru. 1095

AVVIŻI LEGALI PPUBBLIKATI FIS-SUPPLIMENT MAL-GAZZETTA TAL-GVERN

NGĦARRFU għall-informazzjoni ta' kulħadd illi l-Avviżi Legali li ġejjin ġew ippubblikati fis-Suppliment mal-Gazzetta tal-Gvern Nru. 21,093 tal-1 ta' Awwissu, 2023 (Avviż Legali 197) u Nru. 21,095 tal-4 ta' Awwissu, 2023 (Avviżi Legali 198 sa 199) rispettivament.

A.L. 197 tal-2023: Att dwar l-Edukazzjoni (Kap. 327); L-Istatut biex jemenda l-Istatut tal-Iskola tad-Dottorat.

A.L. 198 tal-2023: Att dwar il-Pulizija (Kap. 164); Regolamenti tal-2023 dwar is-Sistema ta' Informazzjoni ta' Schengen (SIS).

A.L. 199 tal-2023: Att dwar il-Kummissarji għall-Ġustizzja (Kap. 291); Regolamenti tal-2023 li jemendaw ir-Regolamenti dwar in-Notifika ta' Taħrikiet bil-Posta Elettronika.

It-8 ta' Awwissu, 2023

Nru. 1096

MINISTERU GĦAT-TURIŻMU

Bord tal-Film Finance Malta

NGĦARRFU illi l-Ministru għat-Turiżmu ħatar il-membri li ġejjin biex ikunu fuq il-Bord tal-Film Finance Malta.

Non-Exec. Chairperson
Is-Sur Johann Grech

Membri
Is-Sur Wayne Aquilina
Is-Sur Paul Bugeja
Is-Sur Reuben Cauchi
Is-Sur Raymond Bugeja
Is-Sa Josette Grech Hamilton
Is-Sur Michael Buttigieg

Segretarja
Dott. Alicia Agius

Din il-ħatra hija valida sas-16 ta' Ġunju, 2024.

It-8 ta' Awwissu, 2023

GOVERNMENT NOTICES

No. 1095

LEGAL NOTICES PUBLISHED IN THE SUPPLEMENT TO THE GOVERNMENT GAZETTE

IT is notified for general information that the following Legal Notices were published in the Supplement to the Government Gazette No. 21,093 of 1st August, 2023 (Legal Notice 197) and No. 21,095 of 4th August, 2023 (Legal Notices 198 to 199) respectively.

L.N. 197 of 2023: Education Act (Cap. 327); Statute for the Doctoral School (Amendment).

L.N. 198 of 2023: Police Act (Cap. 164); Schengen Information System (SIS) Regulations, 2023.

L.N. 199 of 2023: Commissioners for Justice Act (Cap. 291); Service of Summons by Electronic Mail (Amendment) Regulations, 2023

8th August, 2023

No. 1096

MINISTRY FOR TOURISM

Film Finance Malta Board

IT is notified that the Minister for Tourism has approved the following members to form part of the Film Finance Malta Board.

Non-Exec. Chairperson
Mr Johann Grech

Members
Mr Wayne Aquilina
Mr Paul Bugeja
Mr Reuben Cauchi
Mr Raymond Bugeja
Ms Josette Grech Hamilton
Mr Michael Buttigieg

Secretary
Dr Alicia Agius

These appointments are valid until 16th June, 2024.

8th August, 2023

Nru. 1097

ĦATRA TA' AĠENT REĠISTRATUR QRATI TA' GĦAWDEX U TRIBUNALI

IS-SEGRETARJU Permanenti fil-Ministeru għall-Ġustizzja approva l-ħatra temporanja li ġejja:

ISEM *NAME*	POŻIZZJONI *POSITION*	DIPARTIMENT *DEPARTMENT*	DATA *DATE*
Is-Sa Margaret De Battista	Aġent Reġistratur, Qrati ta' Għawdex u Tribunali *Acting Registrar Gozo Courts and Tribunals*	Qrati tal-Ġustizzja *Courts of Justice*	7 - 10 August, 2023, both days inclusive

It-8 ta' Awwissu, 2023

No. 1097

APPOINTMENT OF ACTING REGISTRAR GOZO COURTS AND TRIBUNALS

THE Permanent Secretary in the Ministry for Justice has approved the following acting appointment.

8th August, 2023

Nru. 1098

ĦATRA TA' AĠENT KUMMISSJONARJU ELETTORALI PRINĊIPALI

IS-SEGRETARJU Permanenti Ewlieni approva l-ħatra temporanja li ġejja:

ISEM *NAME*	POST *POST*	UFFIĊĊJU *OFFICE*	DATA *DATE*
Is-Sur Joseph Fenech	Kummissjonarju Elettorali Prinċipali *Chief Electoral Commissioner*	Uffiċċju Elettorali *Electoral Office*	9.8.2023 - 3.9.2023

It-8 ta' Awwissu, 2023

No. 1098

APPOINTMENT OF ACTING CHIEF ELECTORAL COMMISSIONER

THE Principal Permanent Secretary has approved the following acting appointment:

8th August, 2023

Nru. 1099

ATT DWAR IL-ĦADDIEMA D-DEHEB U L-ĦADDIEMA L-FIDDA (ARĠENTIERA) (KAP. 46)

IL-KUMMISSARJU tat-Taxxi Interni jgħarraf illi, fid-data li tidher hawn taħt, il-prezz tad-deheb u l-fidda li fuqu huma bbażati l-valutazzjonijiet magħmulin mill-Konslu għall-Ħaddiema d-Deheb u l-Ħaddiema l-Fidda ġie ffissat għall-finijiet tal-artikolu 14 tal-imsemmi Att kif ġej:

Data *Date*	Deheb Pur Gramma *Pure Gold Grams*	Fidda Pura Gramma *Pure Silver Grams*
8.8.2023	€56.727	€0.687

It-8 ta' Awwissu, 2023

No. 1099

GOLDSMITHS AND SILVERSMITHS ACT (CAP. 46)

THE Commissioner of Inland Revenue notifies that, on the date shown hereunder, the price of gold and silver on which valuations made by the Consul for Goldsmiths and Silversmiths are based has been fixed for the purposes of article 14 of the said Act as follows:

8th August, 2023

Nru. 1100

NUMRI ĠODDA TA' BIBIEN F'ĦAL QORMI

BIS-SAĦĦA tal-poteri mogħtija bl-artikolu 115 tal-Kodiċi tal-Liġijiet tal-Pulizija (Kap. 10), il-Prim Ministru għoġbu jordna illi n-numri/ismijiet ta' bibien fit-triq imsemmija f'Ħal Qormi, hawn taħt elenkati u speċifikati f'din l-iskeda, għandhom jinbidlu kif jidher fl-iskeda msemmija.

No. 1100

NUMBERING OF DOORS AT ĦAL QORMI

IN exercise of the powers conferred by section 115 of the Code of Police Laws (Cap. 10), the Prime Minister has been pleased to order that the numbers/names of the doors in the undermentioned street at Ħal Qormi, specified in the subjoined schedule, be altered as stated in the said schedule.

SKEDA/*SCHEDULE*

ĦAL QORMI

TRIQ TAL-BAJJADA

In-naħa tax-xellug meta tidħol minn Triq il-Belt Valletta *Left side entering from Triq il-Belt Valletta*		In-naħa tal-lemin meta tidħol minn Triq il-Belt Valletta *Right side entering from Triq il-Belt Valletta*	
Isem/Numru Qadim *Name/Old Number*	Numru Ġdid *New Number*	Isem/Numru Qadim *Name/Old Number*	Numru Ġdid *New Number*
Bud Luv (Ħanut)	1	Miodio Ironmongery (Ħanut)	2
2, Camelot	3	Garaxx	4
Kevin C Garage	5	94, Melbjorn	6
Tottenham	7	Garaxx	8
Jesmond B Garage	9	92, Lilfra	10
6, Nochebuena	11	91 (Garaxx)	12
Grazia A Garage	13	90, Zafir	14
Notre Amour	15	89 (Garaxx)	16
Magri Bathroom Store (Ħanut)	17	88 (Flettijiet)	18
9, Sunset	19	87 (Garaxx)	20
Garaxx	21	Chrisbert House	22
11, Billabong	23	85 (Garaxx)	24
Garaxx	25	84, Casa Lizaman	26
Ċaqqufa	27	83 (Garaxx)	28
13, Casa Scerri	29	82, Eternity	30
Maria's Early Learning	31	Garaxx	32
15, Tulip	33	80, Dolcezza	34
Garaxx	35	Garaxx	36
17, Michigan	37	78, Sunoco	38
Garaxx	39	77 (Garaxx)	40
Nativity	41	Cuore Di Gesù	42
20, Redeemer	43	Garaxx	44
21 (Garaxx)	45	74, Schembri Brothers (Uffiċċju)	46
22, Jeffrey	47	Deanil Store (Ħanut)	48
Bieb bla numru	49	72, Frank Ann's House	50
Colours (Ħanut)	51	Garaxx	52
25	53	70, Ocean Pearl	54
Garaxx	55	Garaxx	56
Garaxx	57	68, Ave Maria	58
St Catherine (Garaxx)	59	Garaxx	60
29 (Garaxx)	61	66, JoeSilv	62
30, Raygin	63	34 (Garaxx)	64
31, Oriana Apartments	65	Sit bla bini	66
32 (Garaxx)	67	Sit bla bini	68
St Moritz Apartments	69	Sit bla bini	70
Garaxx	71	Sit bla bini	72

Isem/Numru Qadim *Name/Old Number*	Numru Ġdid *New Number*
35, Sunflower	73
Garaxx	75
36 (Garaxx)	77
37, Odette	79
38 (Garaxx)	81
39, Velvet Scoter	83
40 (Garaxx)	85
41	87
42, St George's Garage	89
43, St Joseph Flats	91
44, Gaetan Flats	93
Garaxx	95
46 (Garaxx)	97
47, Dorman	99
Garaxx	101
Emand	103
Garaxx	105
Woodvill	107
Garaxx	109
Il-Kantuniera	111
55 (Garaxx)	113
56 (Garaxx)	115
Garaxx	117
58 (Flettijiet)	119
Abela Bakery	121
60 (Garaxx)	123
61, Mon Plaisir	125
62 (Garaxx)	127
63, Sharazan	129
Garaxx	131
Willie Garage	133
65, Sheridan	135
Sit bla bini	74
Sit bla bini	76
Sit bla bini	78
Sit bla bini	80
64	82
Garaxx	84
Aurora	86
Garaxx	88
Garaxx	90
Garaxx	92
Achillea	94
Pendana	96
Garaxx	98
Garaxx	100
Garaxx	102
Santa Marija	104
Garaxx	106
Apollo	108

It-8 ta' Awwissu, 2023

Nru. 1101

NUMRI ĠODDA TA' BIBIEN F'BIRKIRKARA

Emendi

B'RIFERENZA għan-Notifikazzjoni tal-Gvern Nru. 231 tal-20 ta' Marzu, 2000, taħt it-titlu 'Numri ġodda ta' bibien f'Birkirkara', għandhom isiru dawn l-emendi kif indikati b'tipi **grassi**.

8th August 2023

No. 1101

NUMBERING OF DOORS AT BIRKIRKARA

Amendments

WITH reference to Government Notice No. 231 dated 20th March, 2000, under the title 'Renumbering of doors at Birkirkara', the following amendments in **bold** should be made.

BIRKIRKARA

11. TRIQ CARMEL BRINCAT

In-naħa tax-xellug meta tidħol minn Triq Notabile

Left side entering from Triq Notabile

Isem/Numru Qadim *Name/Old Number*	Numru ġdid *New Number*

In-naħa tal-lemin meta tidħol minn Triq Notabile

Right side entering from Triq Notabile

Isem/Numru Qadim *Name/Old Number*	Numru ġdid *New Number*
Rożinjol	18
Garaxx	20
Sit bla bini	22-28
Graceland	30

għandhom jinqraw
should read

Isem/Numru Qadim *Name/Old Number*	Numru ġdid *New Number*	Isem/Numru Qadim *Name/Old Number*	Numru ġdid *New Number*
		18, Rożinjol	18
		20 (Garaxx)	20
		Bieb bla numru	**22**
		Garaxx	**24**
		Garaxx	**26**
		Bieb bla numru	**28**
		30	30

44. TRIQ L-ISQOF LABINI

In-naħa tax-xellug meta tidħol minn Triq in-Naxxar
Left side entering from Triq in-Naxxar

Isem/Numru Qadim *Name/Old Number*	Numru ġdid *New Number*

In-naħa tal-lemin meta tidħol minn Triq in-Naxxar
Right side entering from Triq in-Naxxar

Isem/Numru Qadim *Name/Old Number*	Numru ġdid *New Number*
Garaxx	16
Bieb bla numru (Dar)	18
Ħanut	20
Garaxx	22

għandhom jinqraw
should read

Isem/Numru Qadim *Name/Old Number*	Numru ġdid *New Number*	Isem/Numru Qadim *Name/Old Number*	Numru ġdid *New Number*
		16 (Garaxx)	16
		Poco Poco Cafè (Ħanut)	**18**
		Bieb bla numru	**18A**
		20, **Belle's Shoes & Accessories (Ħanut)**	20
		22 (Garaxx)	22

It-8 ta' Awwissu, 2023

Nru. 1102

NUMRI ĠODDA TA' BIBIEN F'BIRKIRKARA

Emenda

B'RIFERENZA għan-Notifikazzjoni tal-Gvern Nru. 791 tat-22 ta' Novembru, 1966, taħt it-titlu 'Numri ġodda ta' bibien f'Birkirkara', għandha ssir din l-emenda kif indikata b'tipi **grassi**.

8th August 2023

No. 1102

NUMBERING OF DOORS AT BIRKIRKARA

Amendment

WITH reference to Government Notice No. 791 dated 22nd November, 1966, under the title 'Renumbering of street doors at Birkirkara', the following amendment in **bold** should be made.

BIRKIRKARA

TRIQ GĦAR IL-ĠOBON, SQAQ NRU. 1

Meta tidħol minn Triq Għar il-Ġobon
Entering from Triq Għar il-Ġobon

Isem/Numru Qadim *Name/Old Number*	Numru ġdid *New Number*
1	1
2	2

għandha tinqara
should read

Isem/Numru Qadim *Name/Old Number*	Numru ġdid *New Number*
1	1
Ta' Nerik	**1A**
2	2

It-8 ta' Awwissu, 2023

Nru. 1103

NUMRI ĠODDA TA' BIBIEN F'BIRKIRKARA

Emendi

B'RIFERENZA għan-Notifikazzjoni tal-Gvern Nru. 630 tat-3 ta' Awwissu, 2000, taħt it-titlu 'Numri ġodda ta' bibien f'Birkirkara', għandhom isiru dawn l-emendi kif indikati b'tipi **grassi**.

8th August 2023

No. 1103

NUMBERING OF DOORS AT BIRKIRKARA

Amendments

WITH reference to Government Notice No. 630 dated 3rd August, 2000, under the title 'Renumbering of doors at Birkirkara', the following amendments in **bold** should be made.

BIRKIRKARA

29. TRIQ IL-KARMNU

In-naħa tax-xellug meta tidħol minn Triq il-Wied

Left side entering from Triq il-Wied

Isem/Numru Qadim *Name/Old Number*	Numru ġdid *New Number*

In-naħa tal-lemin meta tidħol minn Triq il-Wied

Right side entering from Triq il-Wied

Isem/Numru Qadim *Name/Old Number*	Numru ġdid *New Number*
24	32
Ħanut	34
Ħanut	36
Ħanut	38

għandhom jinqraw
should read

Isem/Numru Qadim *Name/Old Number*	Numru ġdid *New Number*
32	32
Ħanut	**34**
Gardenia (Flettijiet)	**36**
38, **Koyet** (Ħanut)	38

It-8 ta' Awwissu, 2023

Nru. 1104

NUMRI ĠODDA TA' BIBIEN F'BIRKIRKARA

Emendi

B'RIFERENZA għan-Notifikazzjoni tal-Gvern Nru. 833 tal-5 ta' Ottubru, 2001, taħt it-titlu 'Numri ġodda ta' bibien f'Birkirkara', għandhom isiru dawn l-emendi kif indikati b'tipi **grassi**.

8th August 2023

No. 1104

NUMBERING OF DOORS AT BIRKIRKARA

Amendments

WITH reference to Government Notice No. 833 dated 5th October, 2001, under the title 'Renumbering of doors at Birkirkara', the following amendments in **bold** should be made.

BIRKIRKARA

TRIQ IN-NAXXAR

In-naħa tax-xellug meta tidħol minn Triq il-Wied

Left side entering from Triq il-Wied

Isem/Numru Qadim *Name/Old Number*	Numru ġdid *New Number*

In-naħa tal-lemin meta tidħol minn Triq il-Wied

Right side entering from Triq il-Wied

Isem/Numru Qadim *Name/Old Number*	Numru ġdid *New Number*
188, Casa Falzon	70

Isem/Numru Qadim *Name/Old Number*	Numru ġdid *New Number*	Isem/Numru Qadim *Name/Old Number*	Numru ġdid *New Number*
		Auto Dealer (Showroom)	72
		Sammut Flats	74

għandhom jinqraw
should read

Isem/Numru Qadim *Name/Old Number*	Numru ġdid *New Number*	Isem/Numru Qadim *Name/Old Number*	Numru ġdid *New Number*
		70, Casa Falzon	70
		Bieb bla numru	**72**
		Ħanut	**72A**
		74	74

It-8 ta' Awwissu, 2023 8th August 2023

Nru. 1105

No. 1105

NUMRI ĠODDA TA' BIBIEN FL-IMQABBA

Prolungament

B'RIFERENZA għan-Notifikazzjoni tal-Gvern Nru. 945, tas-27 ta' Novembru, 2000, taħt it-titlu 'Numri ġodda ta' bibien fl-Imqabba', għandu jsir dan il-prolungament kif indikat b'tipi **grassi**.

NUMBERING OF DOORS AT L-IMQABBA

Prolongation

WITH reference to Government Notice No. 945, dated 27th November, 2000, under the title 'Renumbering of doors at L-Imqabba', the following prolongation in **bold** should be made.

L-IMQABBA

16. TRIQ IL-KATAKOMBI

In-naħa tax-xellug meta tidħol minn
Triq il-Konvoj ta' Santa Marija
Left side entering from
Triq il-Konvoj ta' Santa Marija

Isem/Numru Qadim *Name/Old Number*	Numru ġdid *New Number*

In-naħa tal-lemin meta tidħol minn
Triq il-Konvoj ta' Santa Marija
Right side entering from
Triq il-Konvoj ta' Santa Marija

Isem/Numru Qadim *Name/Old Number*	Numru ġdid *New Number*
12, Il-Palma	12
14 (Garaxx)	14

għandhom jiżdiedu
should be added

Isem/Numru Qadim *Name/Old Number*	Numru ġdid *New Number*	Isem/Numru Qadim *Name/Old Number*	Numru ġdid *New Number*
		Sunseeker Court	**16**
		Bieb bla numru	**18**
		Dalrymple	**20**
		Daħla għall-garaxxijiet	**22**
		Octagon Court	**24**
		1A	**26**
		Is-Sapuniera (Ħanut)	**28**
		Bieb bla numru	**30**
		Garaxx	**32**
		Tal-Merċa (Ħanut)	**34**
		Il-Bankunċin (Ħanut)	**36**

Nru. 1106

NUMRI ĠODDA TA' BIBIEN FL-IMQABBA

Emendi u Prolungament

B'RIFERENZA għan-Notifikazzjoni tal-Gvern Nru. 753 tal-31 ta' Lulju, 2015, taħt it-titlu 'Numri ġodda ta' bibien fl-Imqabba', għandhom isiru dawn l-emendi u prolungament kif indikati b'tipi **grassi**.

No. 1106

NUMBERING OF DOORS AT L-IMQABBA

Amendments and Prolongation

WITH reference to Government Notice No. 753 dated 31st July, 2015, under the title 'Renumbering of doors at L-Imqabba', the following amendments and prolongation in **bold** should be made.

L-IMQABBA

TRIQ IL-FRIEFET

Meta tidħol minn Triq il-Katakombi
Entering from Triq il-Katakombi

Emendi - *Amendments*

Isem/Numru Qadim *Name/Old Number*	Numru ġdid *New Number*
Dar bla numru	12
Sit bla bini	13
Sit bla bini	14
Sit bla bini	15
Sit bla bini	16
Sit bla bini	17
Sit bla bini	18

għandhom jinqraw
should read

Isem/Numru Qadim *Name/Old Number*	Numru ġdid *New Number*
12, **Il-Fosdqa**	12
Daħla għall-garaxxijiet	**13**
Bieb bla numru	**14**
Bieb bla numru	**15**
Basement	**16**
Bieb bla numru (Flettijiet)	**17**
Bieb bla numru	**18**

Prolungament - *Prolongation*

Isem/Numru Qadim *Name/Old Number*	Numru ġdid *New Number*
Bieb bla numru	18

għandu jiżdied
should be added

Isem/Numru Qadim *Name/Old Number*	Numru ġdid *New Number*
Sunseeker Garage	**19**

Nru. 1107

AVVIŻ GĦALL-GĦANIJIET TAL-ATT TAL-1996 DWAR GWARDJANI PRIVATI U UFFIĊJALI TAL-KOMUNITÀ (KAP. 389)

IL-KUMMISSARJU tal-Pulizija, skont l-artikoli 7 u 8 tal-Att tal-1996 dwar Gwardjani Privati u Uffiċjali tal-Komunità, b'din jgħarraf li rċieva dawn l-applikazzjonijiet kif imsemmija hawn taħt:

No. 1107

NOTICE IN TERMS OF THE PRIVATE GUARDS AND COMMUNITY OFFICERS (CAP. 389)

THE Commissioner of Police, in terms of articles 7 and 8 of the Private Guards and Community Officers Act 1996, hereby notifies that the following applications as mentioned hereunder have been received:

Applikazzjoni għal-liċenzja bħala Aġenzija ta' Gwardjani Privati
Application for licence of a Private Guard Agency

Isem u kunjom tal-Identità *Name and Surname*	Nru. tal-Karta *Identity Card No.*	Indirizz *Address*
Olga Dimech	578822L	**Private Address:** 90, Timesquare, 1st Avenue, Flat 105, Triq il-Kultellazz, Il-Mosta **Agency Address:** Malta Elite Services Limited, 90, Timesquare, 1st Avenue, Flat 105, Triq il-Kultellazz, Il-Mosta

Applikazzjoni ghal-liċenzja bħala Gwardjani Privat
Application for licence of a Private Guard

Isem u kunjom tal-Identità *Name and Surname*	Nru. tal-Karta *Identity Card No.*	Indirizz *Address*
Elvik Ciantar	467387M	66, Dorvin, Triq is-Sorijiet, Raħal Ġdid
Binod Dhimal	376450A	82, Poppy, Flat 1, Triq Patri Magri, Il-Marsa
Srichandra Rai	324038A	35, Astra Flats, Flat 4, Triq l-Isqof F. S. Caruana, L-Imsida
Dinesh Kumar Saini	287394A	Oceanus, Blk C, Flat 91, Triq it-Tamar, San Pawl il-Baħar
Owen Cremona	354902L	Blk D-1, Flat 1, Triq id-Duluri, Tal-Pietà
Noilene Kitcher	51804L	Blk 17, Bieb B, Flat 11, Triq l-Ispika, San Ġwann
Mary Caruana	387670M	Gold Mine, Flat 1, Triq it-Tin, Iż-Żurrieq
Lydon Micallef	90500L	48, Dar ir-Redentur, Triq George Caruana, Ħal Tarxien
Adli Alliaj	236589A	42, Bellagio Crt, Flat 3, Triq San Ġwakkin, Marsaskala
Michael Galea	507490M	2, Evergreen, Sqaq Ta' Ciantar, L-Imġarr
Mary Said	432571M	Blk 10, Flat 3, Triq l-Inkurunazzjoni, Bormla
Ethen Rapinett	344168M	102, Faith, Triq il-Klin, L-Iklin
Goran Ashanin	400131A	122, Flat 1D, Triq Luqa Briffa, Il-Gżira
Tonio Borg	550182M	Gerbera, Triq is-Sajjieda, Iż-Żurrieq
Mustafa Hussain Syed	384042A	235, Triq San Albert, Il-Gżira
Paul Borg	450563M	9, Michelou, Flat 3, Triq tal-Bilbel, San Pawl il-Baħar
Kavya Venugopal	263253A	Kenann, Miraħ il-Madonna Medjatrici, Ħaż-Żabbar
Shiva Bashyal	355026A	White Dolphin, Blk B, Room 205, Dawret il-Gzejjer, San Pawl il-Baħar
Luca Zarb	67605L	Little Rose, Flat 1, Triq iż-Żabra, Ħaż-Żabbar
Graziella Polidano	551675M	3, Auricaria, Flat 7, Triq Ġibiltà, In-Naxxar

Ayrton Zammit	15395M	18, Lancaster, Triq Ġużeppi Pace, Ħaż-Żabbar
Suresh Sangepu	299294A	Daffodil Crt, Blk 53, Flat 6, Triq l-14 ta' Novembru, Santa Venera
Purna Paudel	386733A	42 B, Arribenos Flat 1, Triq San Pawl, San Pawl il-Baħar
Roshan Gurung	386734A	42 B, Arribenos, Flat 1, Triq San Pawl, San Pawl il-Baħar
Andrew Rayner	291988M	67, Il-Girna, Triq Louis Schickluna, Il-Fgura
Joshy Das	322765A	4, Misraħ tas-Suq, Ħal Tarxien
Eslam Mohmed K. Ali	114169A	11, Triq Taż-Żwejt, San Ġwann
Ramu Neerati	339673A	24, Carmen, Flat 1, Triq Lorenzo Gafà, Is-Siġġiewi
Md Karman Khan	334433A	44-46, Palazzo, Triq is-Suq, Il-Furjana
Kala Rai	247988A	7, Seaview Crt, Flat 3, Sqaq il-Blat, San Pawl il-Baħar
Rakesh Jangaraju	360945A	Mirafiori, Flat 1, Triq Dun Manwel Zammit, Is-Siġġiewi
Marica (Maria Carmela) Agius	390873M	8, Flat 1, Triq il-Kardinal Sciberras, Santa Venera
Helen Dalli	162664M	Giocoso Crt, Flat 3, Triq John Delia, Ħaż-Żabbar
Karl Fenech	339690M	12, Redeemer, Triq il-Lvant, Iż-Żejtun
Nathan Fenech	447302L	64, El Farol, Triq Fidiel Zarb, Ħal Għarghur
Christopher Jack Butchard	276800A	7, Winterfrost, Flat 3, Triq l-Imraden, In-Naxxar
Omer Shareef	340847A	73, Manhateen, Triq it-Terz, Is-Swieqi
Pankaj	307009A	249, Triq Manwel Dimech, Tas-Sliema
Edward Zammit	409575M	Id-Dwejra, Triq Ħad-Dingli, Ir-Rabat
Suman Shrestha	368626A	30, Casa Chrisgeor, Triq Amleto Spiteri, Ħal Qormi
Josette Sant	469469M	94, Blossom, Triq il-Wied, Il-Mosta
Rabin Shrestha	359633A	Princess Crt, Blk B, Flat 1, Triq il-Karmnu, San Ġiljan
Joseph Mifsud	525887M	119, St Lwigi, Triq John Borg, Birkirkara
Ronald Mallia	25084M	12, Holly, Triq in-Naħal, Ħal Qormi
Muhammad Ateeq	286618A	Alphine, Triq l-1 ta' Novembru 1950, Il-Mosta
Evon Sapio Bacurnay	341081A	29, La Casita, Triq id-Delu, Il-Mosta

Kull persuna tista', fi żmien xahar mill-pubblikazzjoni ta' dan l-avviż, toġġezzjona bil-miktub lill-Kummissarju dwar il-ħruġ ta' dawn il-liċenzi għal xi waħda mir-raġunijiet imsemmija fl-artikolu 10 tal-Att tal-1996 dwar Gwardjani Privati u Uffiċjali tal-Komunità, li huma:

(a) meta l-applikant jew xi uffiċjali tal-applikant jew persuna oħra li jkollha kontroll effettiv tas-servizzi li jkunu se jiġu pprovduti mill-applikant.

(i) tkun instabet ħatja f'Malta jew xi mkien ieħor ta' xi delitt kontra s-sigurtà tal-Istat, jew ta' xi offiża volontarja fuq il-persuna jew ta' xi delitt kontra proprjetà jew kontra l-fiduċja pubblika jew ta' xi delitt gravi ieħor; jew

(ii) tkun iddikjarata falluta jew meta l-qagħda finanzjarja tagħha tkun prekarja jew xort'oħra tagħmel lill-applikant mhux adatt; jew

(iii) tkun tkeċċiet mill-pulizija jew mill-forzi armati jew mis-servizz tal-ħabs minħabba xi reat jew xi nuqqas ieħor fl-imġiba; jew(b) dwar xi tagħrif li jkun ta' interess pubbliku; jew

Any person may, within one month from the publication of this notice, object in writing to the Commissioner about the issue of the above licences on any of the grounds listed in section 10 of the Private Guards and Community Officers Act 1996, which are:

(a) where the applicant or any officer of the applicant or any person who has an effective control of the services to be provided by the applicant.

(i) has been convicted in Malta or elsewhere of any crime against the safety of the state, or of any crime of voluntary harm or injury to any person or any crime against property or public trust or any other serious crime; or

(ii) has been declared bankrupt or his financial position is precarious or otherwise renders the applicant unsuitable; or

(iii) has been discharged from the police or armed forces or the prison services because of any offence or other misbehaviour; or

(iv) tkun uffiċjal pubbliku jew membru tal-Pulizija jew Forzi Armati jew tas-servizz tal-ħabs; jew

(b) dwar xi tagħrif li jkun ta' interess pubbliku; jew

(c) meta l-applikant ma jkollux il-kwalifiki meħtieġa kif jista' jkun preskritt bl-Att jew taħtu.

It-8 ta' Awwissu, 2023

Nru. 1108

AĠENZIJA GĦAL INFRASTRUTTURA MALTA

Tlestija tal-Formazzjoni tat-Triq u Sospensjoni ta' Traffiku u Parkeġġ

BIS-SAĦĦA tal-Artikolu tmintax (18) tal-Avviż Legali 291 tal-2018, l-Aġenzija għal Infrastruttura Malta tavża bl-intenzjoni tagħha illi tlesti l-formazzjoni ta':

Triq Mons. Pawlu Mallia, il-Gudja (indikat fuq il-pjanta fuq paġna 8677);
Triq il-Kunvent, il-Birgu (indikat fuq il-pjanta fuq paġna 8678);
Triq il-Miratur, il-Birgu (indikat fuq il-pjanta fuq paġna 8679);
Triq San Ġorġ, Ħal Luqa (indikat fuq il-pjanta fuq paġna 8680);
Triq San Ġużepp, Ħal Luqa (indikat fuq il-pjanta fuq paġna 8681);
It-Telgħa tas-Saqqajja, ir-Rabat (indikat fuq il-pjanta fuq paġna 8682).

Kull persuna illi skont il-liġi għandha l-obbligu li tifforma din it-triq (inkluż billi takkwista l-art neċessarja għall-istess formazzjoni) għandha sa ħmistax-il (15) jum mid-data tal-pubblikazzjoni ta' dan l-avviż sabiex twettaq l-obbligi tagħha skont il-liġi. Fin-nuqqas, l-Aġenzija għal Infrastruttura Malta tgħaddi sabiex tagħmel l-istess xogħol ta' formazzjoni hi stess skont is-saħħa lilha mogħtija mill-liġi u a spejjeż tal-persuni li huma legalment obbligati jiffurmaw it-triq.

L-Aġenzija għal Infrastruttura Malta tgħarraf li bejn il-21 ta' Awwissu, 2023 u d-29 ta' Frar, 2024, se tkun qed tibda xogħlijiet fi Triq Mons Pawlu Mallia, Gudja. L-aċċess għall-vetturi u l-parkeġġ f'din it-triq jistgħu jkunu ristretti waqt ċerti xogħlijiet. Tabelli awtorizzati minn Transport Malta biex jinfurmaw lill-pubbliku li ma jistax isir parkeġġ jitwaħħlu fil-post konċernat qabel ma jidħlu fis-seħħ tali restrizzjonijiet tal-parkeġġ.

(iv) is a public officer or a member of the police or armed forces or the prison services; or

(b) when information is available which is in the public interest; or

(c) where the applicant does not possess the necessary qualifications as may be prescribed by or under the Act.

8th August, 2023

No. 1108

AGENCY FOR INFRASTRUCTURE MALTA

Completion of Road Formation and Traffic and Parking Suspension

IN virtue of Article eighteen (18) of Legal Notice 291 of 2018, the Agency for Infrastructure Malta hereby gives official notice of its intention to complete the formation of:

Triq Mons. Pawlu Mallia, Gudja (indicated on site plan on page 8677);
Triq il-Kunvent, Birgu (indicated on site plan on page 8678);
Triq il-Miratur, Birgu (indicated on site plan on page 8679);
Triq San Ġorġ, Ħal Luqa (indicated on site plan on page 8680).
Triq San Ġużepp, Ħal Luqa (indicated on site plan on page 8681);
Saqqajja Hill, Rabat (indicated on site plan on page 8682).

Any person who is obliged by law to form said road (including by acquiring land necessary for the same formation) has fifteen (15) days from the date of the publication of this notice within which to comply with his obligations at law. In default, the Agency for Infrastructure Malta shall itself proceed with the formation of this road in accordance with its powers at law and at the expense of those persons whose obligation it is to form the road.

The Agency for Infrastructure Malta notifies that between 21st August, 2023 and 29th February, 2024, it will be starting road works in Triq Mons. Pawlu Mallia, Gudja. Vehicular access and on-street parking in this road may be restricted during certain works. 'No parking' signs authorised by Transport Malta will be affixed on site before such parking restrictions come in force.

L-Aġenzija għal Infrastruttura Malta tgħarraf li bejn il-21 ta' Awwissu, 2023 u d-29 ta' Frar, 2024, se tkun qed tibda xogħlijiet fi Triq Triq il-Kunvent, il-Birgu. L-aċċess għall-vetturi u l-parkeġġ f'din it-triq jistgħu jkunu ristretti waqt ċerti xogħlijiet. Tabelli awtorizzati minn Transport Malta biex jinfurmaw lill-pubbliku li ma jistax isir parkeġġ jitwaħħlu fil-post konċernat qabel ma jidħlu fis-seħħ tali restrizzjonijiet tal-parkeġġ.

The Agency for Infrastructure Malta notifies that between 21st August, 2023 and 29th February, 2024, it will be starting road works in Triq il-Kunvent, Birgu. Vehicular access and on-street parking in this road may be restricted during certain works. 'No parking' signs authorised by Transport Malta will be affixed on site before such parking restrictions come in force.

L-Aġenzija għal Infrastruttura Malta tgħarraf li bejn il-21 ta' Awwissu, 2023 u d-29 ta' Frar, 2024, se tkun qed tibda xogħlijiet fi Triq Triq il-Miratur, il-Birgu. L-aċċess għall-vetturi u l-parkeġġ f'din it-triq jistgħu jkunu ristretti waqt ċerti xogħlijiet. Tabelli awtorizzati minn Transport Malta biex jinfurmaw lill-pubbliku li ma jistax isir parkeġġ jitwaħħlu fil-post konċernat qabel ma jidħlu fis-seħħ tali restrizzjonijiet tal-parkeġġ.

The Agency for Infrastructure Malta notifies that between 21st August, 2023 and 29th February, 2024, it will be starting road works in Triq il-Miratur, Birgu. Vehicular access and on-street parking in this road may be restricted during certain works. 'No parking' signs authorised by Transport Malta will be affixed on site before such parking restrictions come in force.

L-Aġenzija għal Infrastruttura Malta tgħarraf li bejn il-21 ta' Awwissu, 2023 u d-29 ta' Frar, 2024, se tkun qed tibda xogħlijiet fi Triq San Ġorġ, Ħal Luqa. L-aċċess għall-vetturi u l-parkeġġ f'din it-triq jistgħu jkunu ristretti waqt ċerti xogħlijiet. Tabelli awtorizzati minn Transport Malta biex jinfurmaw lill-pubbliku li ma jistax isir parkeġġ jitwaħħlu fil-post konċernat qabel ma jidħlu fis-seħħ tali restrizzjonijiet tal-parkeġġ.

The Agency for Infrastructure Malta notifies that between 21st August, 2023 and 29th February, 2024, it will be starting road works in Triq San Ġorġ, Ħal Luqa. Vehicular access and on-street parking in this road may be restricted during certain works. 'No parking' signs authorised by Transport Malta will be affixed on site before such parking restrictions come in force.

L-Aġenzija għal Infrastruttura Malta tgħarraf li bejn il-21 ta' Awwissu, 2023 u d-29 ta' Frar, 2024, se tkun qed tibda xogħlijiet fi Triq San Ġużepp, Ħal Luqa. L-aċċess għall-vetturi u l-parkeġġ f'din it-triq jistgħu jkunu ristretti waqt ċerti xogħlijiet. Tabelli awtorizzati minn Transport Malta biex jinfurmaw lill-pubbliku li ma jistax isir parkeġġ jitwaħħlu fil-post konċernat qabel ma jidħlu fis-seħħ tali restrizzjonijiet tal-parkeġġ.

The Agency for Infrastructure Malta notifies that between 21st August, 2023 and 29th February, 2024, it will be starting road works in Triq San Ġużepp, Ħal Luqa. Vehicular access and on-street parking in this road may be restricted during certain works. 'No parking' signs authorised by Transport Malta will be affixed on site before such parking restrictions come in force.

L-Aġenzija għal Infrastruttura Malta tgħarraf li bejn il-21 ta' Awwissu, 2023 u d-29 ta' Frar, 2024, se tkun qed tibda xogħlijiet fit-Telgħa tas-Saqqajja, ir-Rabat. L-aċċess għall-vetturi u l-parkeġġ f'din it-triq jistgħu jkunu ristretti waqt ċerti xogħlijiet. Tabelli awtorizzati minn Transport Malta biex jinfurmaw lill-pubbliku li ma jistax isir parkeġġ jitwaħħlu fil-post konċernat qabel ma jidħlu fis-seħħ tali restrizzjonijiet tal-parkeġġ.

The Agency for Infrastructure Malta notifies that between 21st August, 2023 and 29th February, 2024, it will be starting road works in Saqqajja Hill, Rabat. Vehicular access and on-street parking in this road may be restricted during certain works. 'No parking' signs authorised by Transport Malta will be affixed on site before such parking restrictions come in force.

Vetturi li jiksru l-ordni ta' dan l-avviż u t-tabelli relatati fuq il-post biex ma jsirx parkeġġ, ikunu suġġetti li jiġu rmunkati.


Vehicles found in contravention to the order of this notice and to the related 'No parking' signs on site are liable to be towed.

Aktar għajnuna jew informazzjoni, tinkiseb permezz ta' email fuq (info.im@infrastructuremalta.com).

Assistance or more information, can be obtained via email to (info.im@infrastructuremalta.com).

It-8 ta' Awwissu, 2023

8th August, 2023

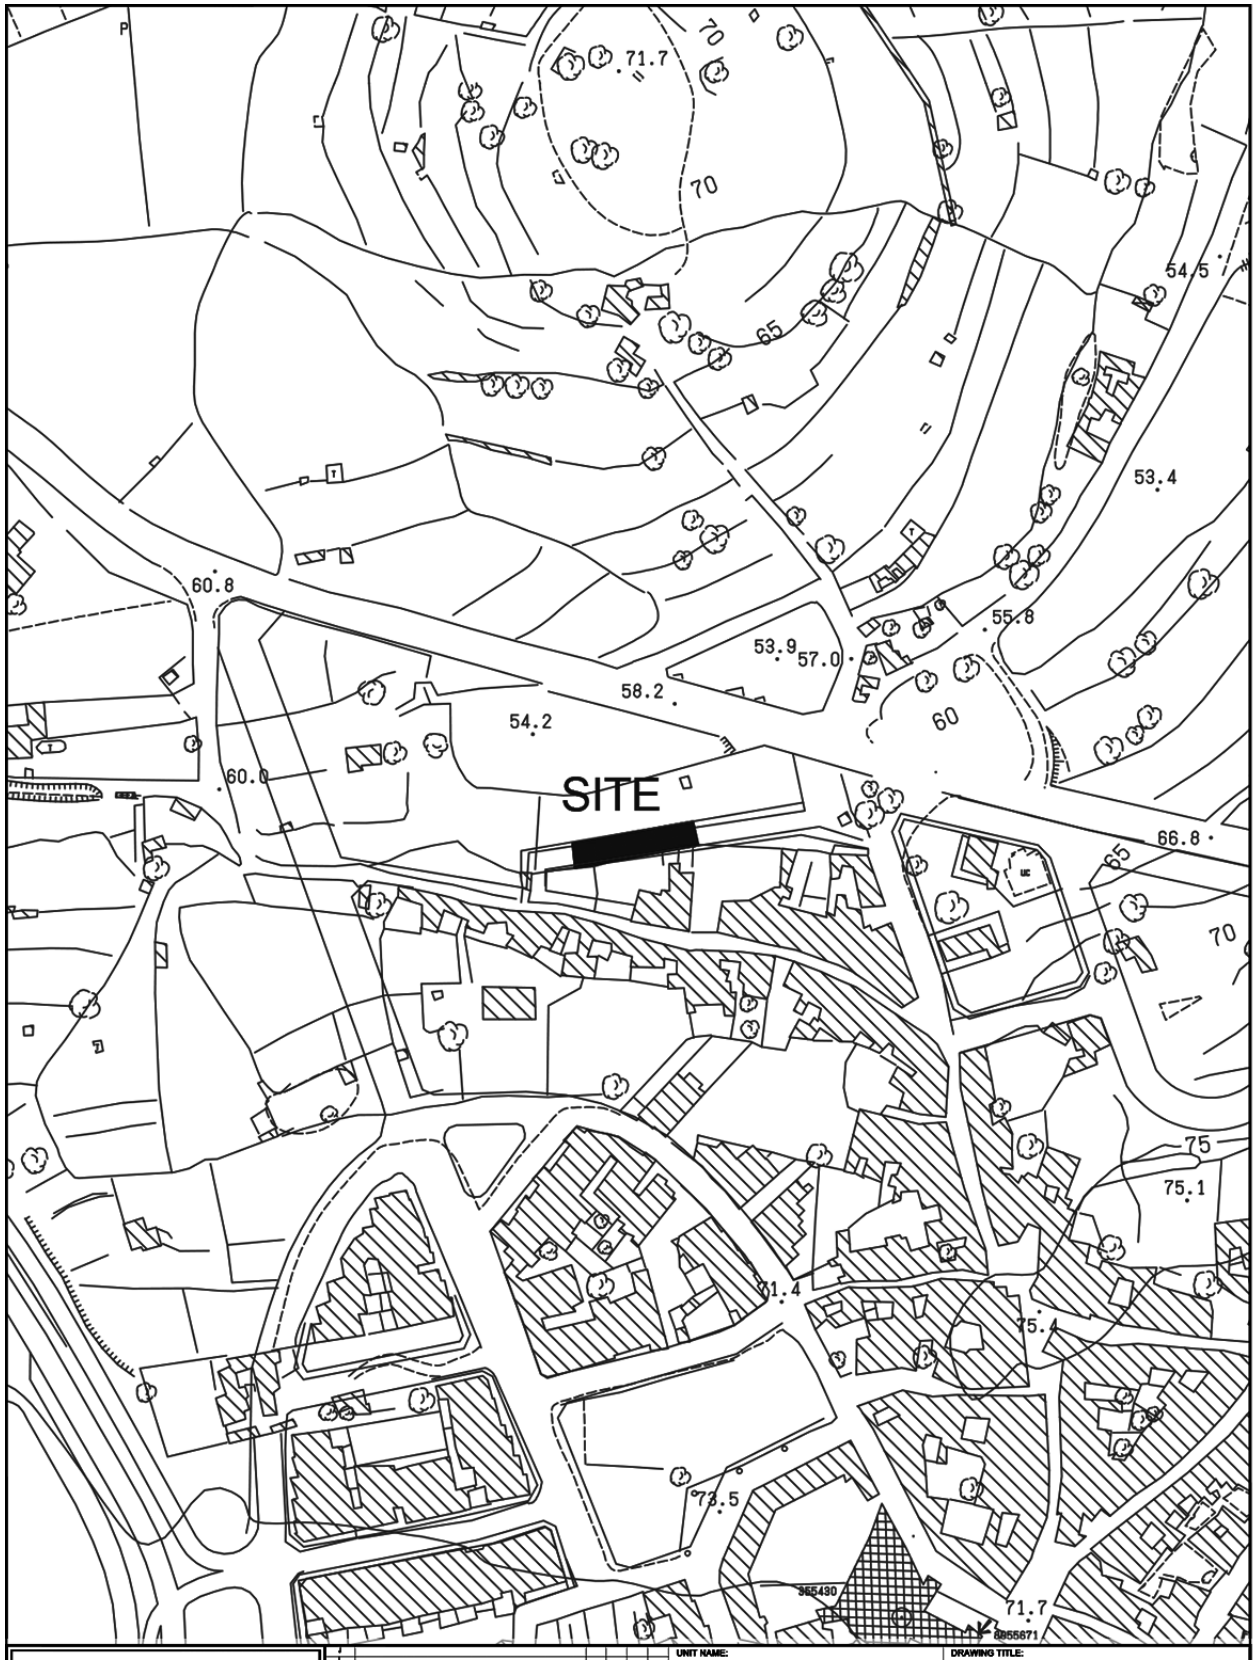

INFRASTRUCTURE MALTA

CHIEF EXECUTIVE OFFICER:
Ing. Fredrick Azzopardi


A:\Design\Common Area\Traffic Management\2020\Gudja\2020 Gudja.dwg

UNIT NAME: IMPLEMENTATION
HEAD OF UNIT: L.D.
PROJECT LEADER: -
DRAWN BY: -

DRAWING TITLE:
GUDJA
po TRIQ MONS PAWLU MALLIA SITE PLAN
Extents of road are not binding but indicative


DATE:	FILE NO:	DRAWING NO:
JUNE 2020	-	IM123/20


SHEET SIZE:	SCALE:	REVISION:	PAGE NO:
A4	1:2500	A	3

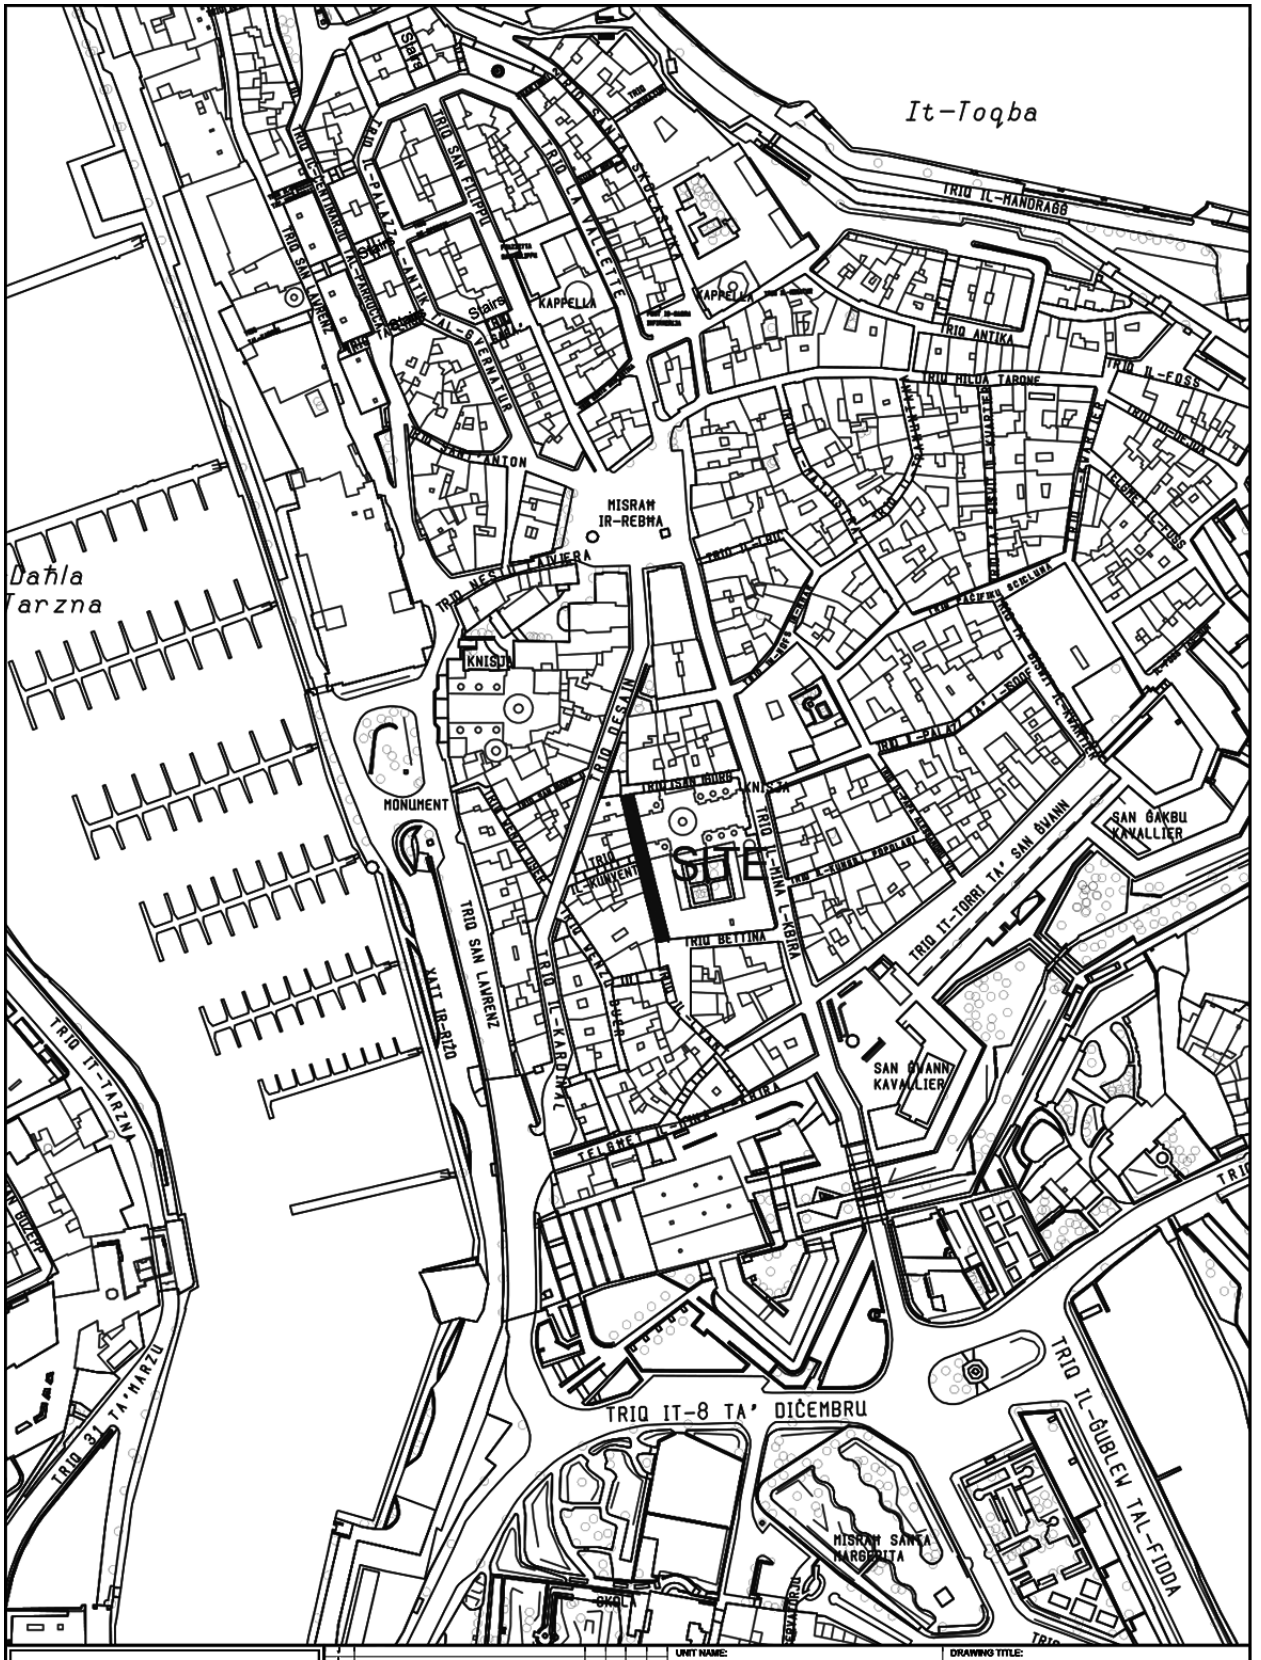

INFRASTRUCTURE MALTA

CHIEF EXECUTIVE OFFICER: Ivan Falzon	UNIT NAME: IMPLEMENTAION	DRAWING TITLE: IL-BIRGU Triq il-Kunvent - SITE PLAN (Extents of works aren't binding but Indicative)		
S:\Traffic Management\2023\Birgu\2023 Birgu.dwg	HEAD OF UNIT: N.V.			
	PROJECT LEADER: -	DATE: July 2023	FILE NO: -	DRAWING NO: IMD298/23
	DRAWN BY: -	SHEET SIZE: A4	SCALE: 1:2500	REVISION: A / PAGE NO: 3

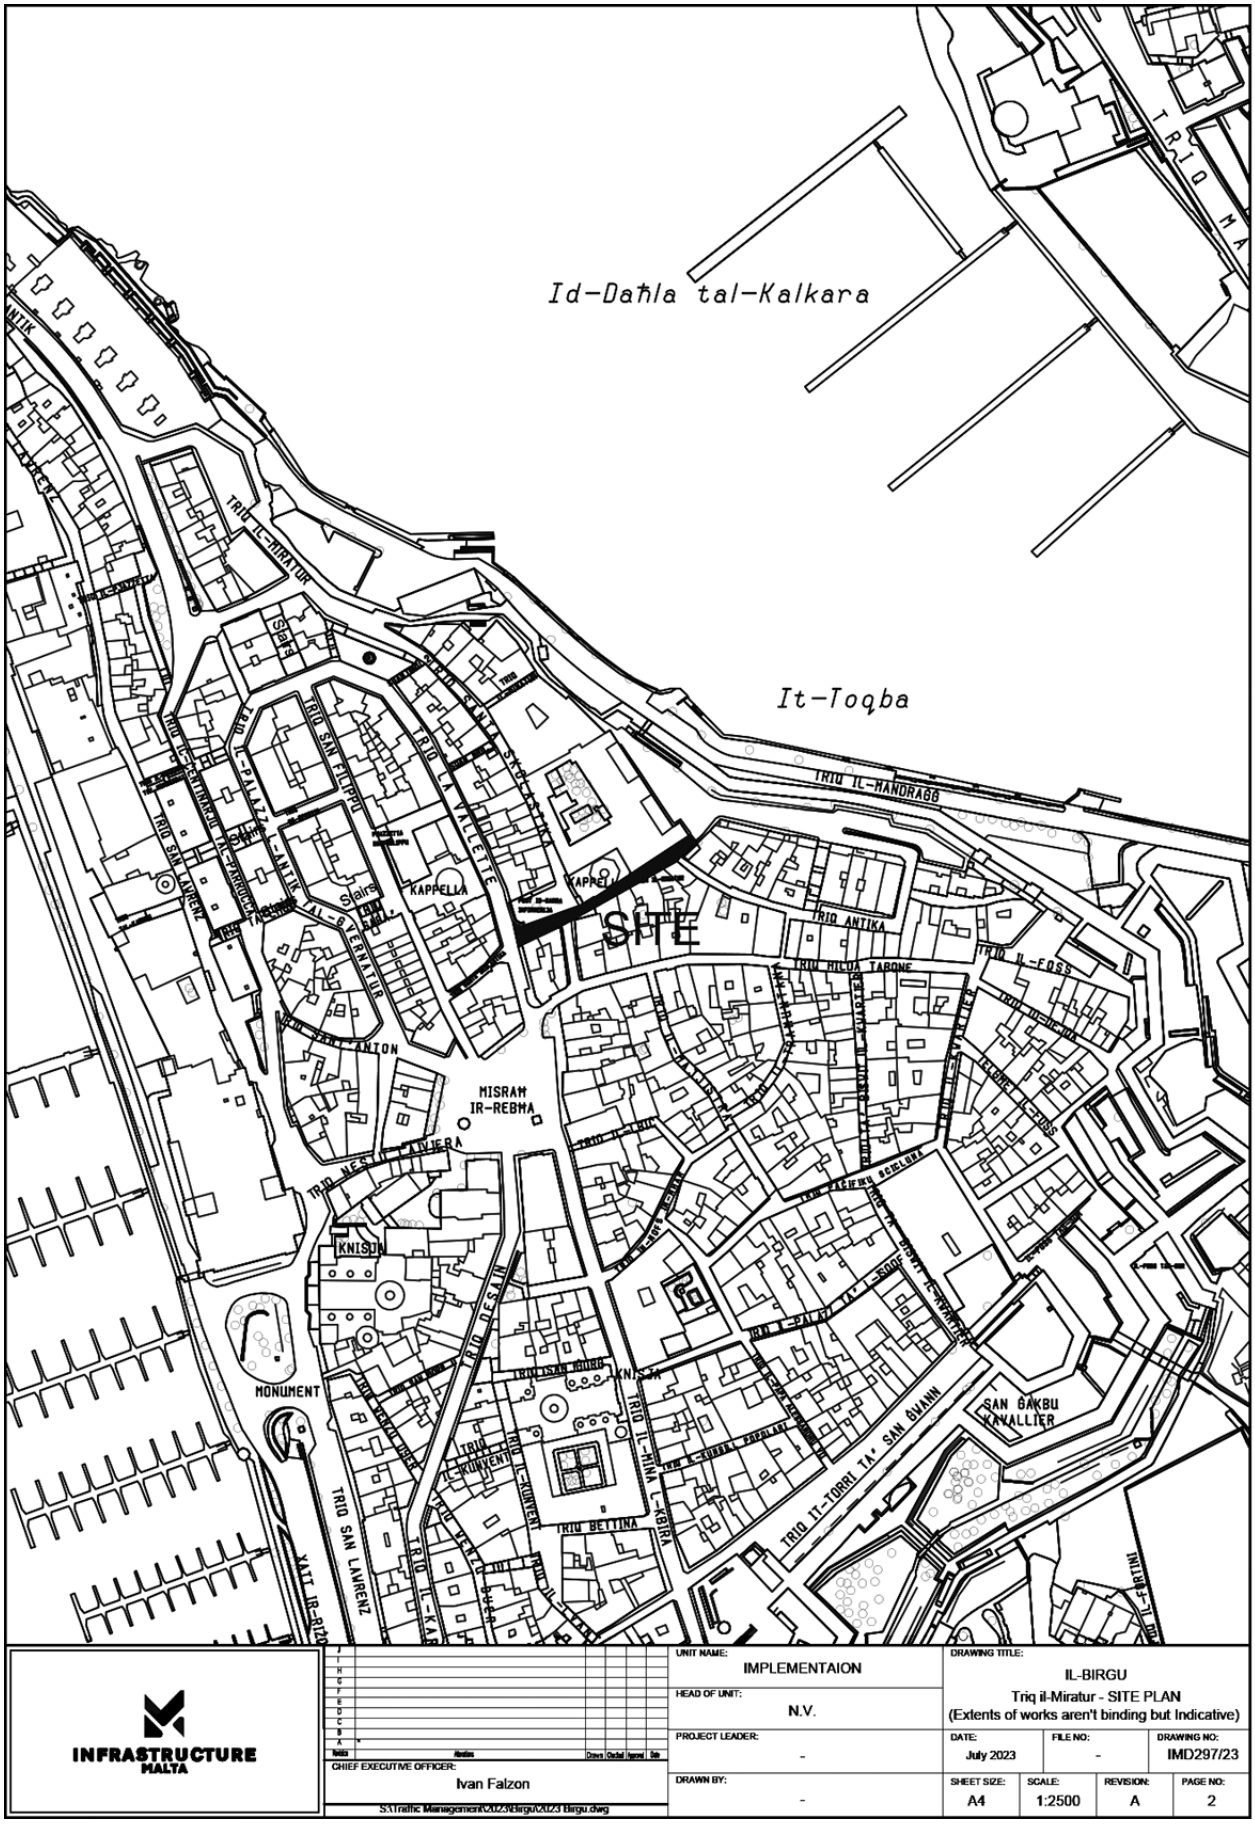
Id-Daħla tal-Kalkara
It-Toqba
SITE
TRIQ IL-MIRATUR
TRIQ IL-HANDRAGE
TRIQ SAN FILIPPU
TRIQ L-ISPITAL
TRIQ L-ARSENALI
TRIQ SAN LAWRENZ
TRIQ IL-PARRUCCA TA' SAN ANTON
TRIQ IL-VALLETTE
KAPPELLA
TRIQ ANTIKA
TRIQ IL-FOSS
TRIQ RICUA TABONE
MISRAM IR-REBHA
TRIQ IL-KNISJA
KNISJA
MONUMENT
TRIQ SAN LAWRENZ
TRIQ BETTINA
TRIQ IL-MINA L-KBIRA
TRIQ IT-TORRI TA' SAN ĠWANN
SAN ĠAKBU KAVALLIER
TRIQ IL-FORTINI
UNIT NAME: IMPLEMENTAION
HEAD OF UNIT: N.V.
PROJECT LEADER: -
DRAWN BY: -
CHIEF EXECUTIVE OFFICER: Ivan Falzon
DRAWING TITLE: IL-BIRGU
Triq il-Miratur - SITE PLAN
(Extents of works aren't binding but Indicative)
DATE: July 2023
FILE NO: -
DRAWING NO: IMD297/23
SHEET SIZE: A4
SCALE: 1:2500
REVISION: A
PAGE NO: 2

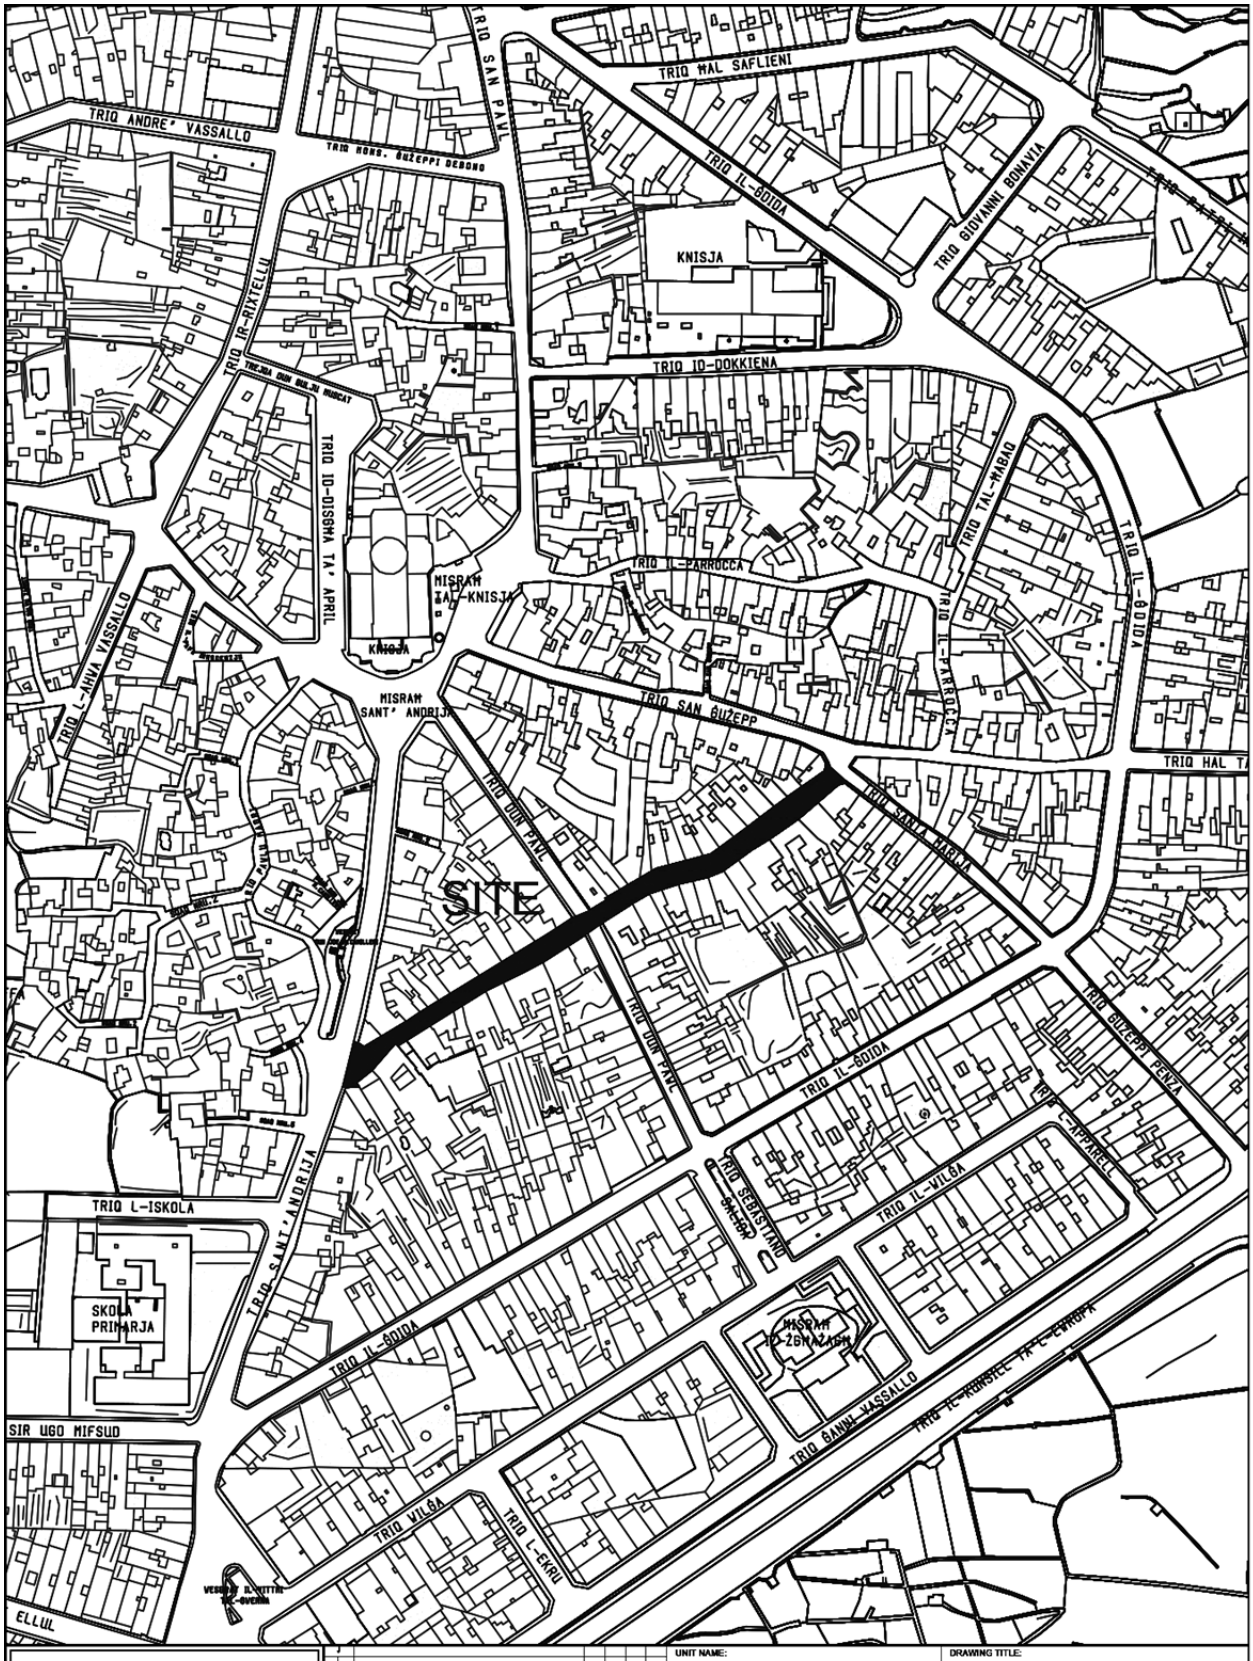

INFRASTRUCTURE MALTA

UNIT NAME: IMPLEMENTATION			DRAWING TITLE: HAL LUQA Triq San Gorg - SITE PLAN (Extents of Works are not binding but indicative)	
HEAD OF UNIT: N.V.				
PROJECT LEADER: -	DATE: July 2023	FILE NO: -		DRAWING NO: IMD274/23
DRAWN BY: -	SHEET SIZE: A4	SCALE: 1:2500	REVISION: A	PAGE NO: 4

CHIEF EXECUTIVE OFFICER: Ivan Falzon

S:\Traffic Management\2023\Luqa\2023 Luqa.dwg




INFRASTRUCTURE MALTA

CHIEF EXECUTIVE OFFICER: Ivan Falzon

S:\Traffic Management\2023\Luqa\2023 Luqa.dwg

UNIT NAME: IMPLEMENTATION	DRAWING TITLE: HAL LUQA Triq San Guzepp - SITE PLAN (Extents of Works are not binding but indicative)		
HEAD OF UNIT: N.V.			
PROJECT LEADER: -	DATE: July 2023	FILE NO: -	DRAWING NO: IMD273/23
DRAWN BY: -	SHEET SIZE: A4	SCALE: 1:2500	REVISION: A	PAGE NO: 3

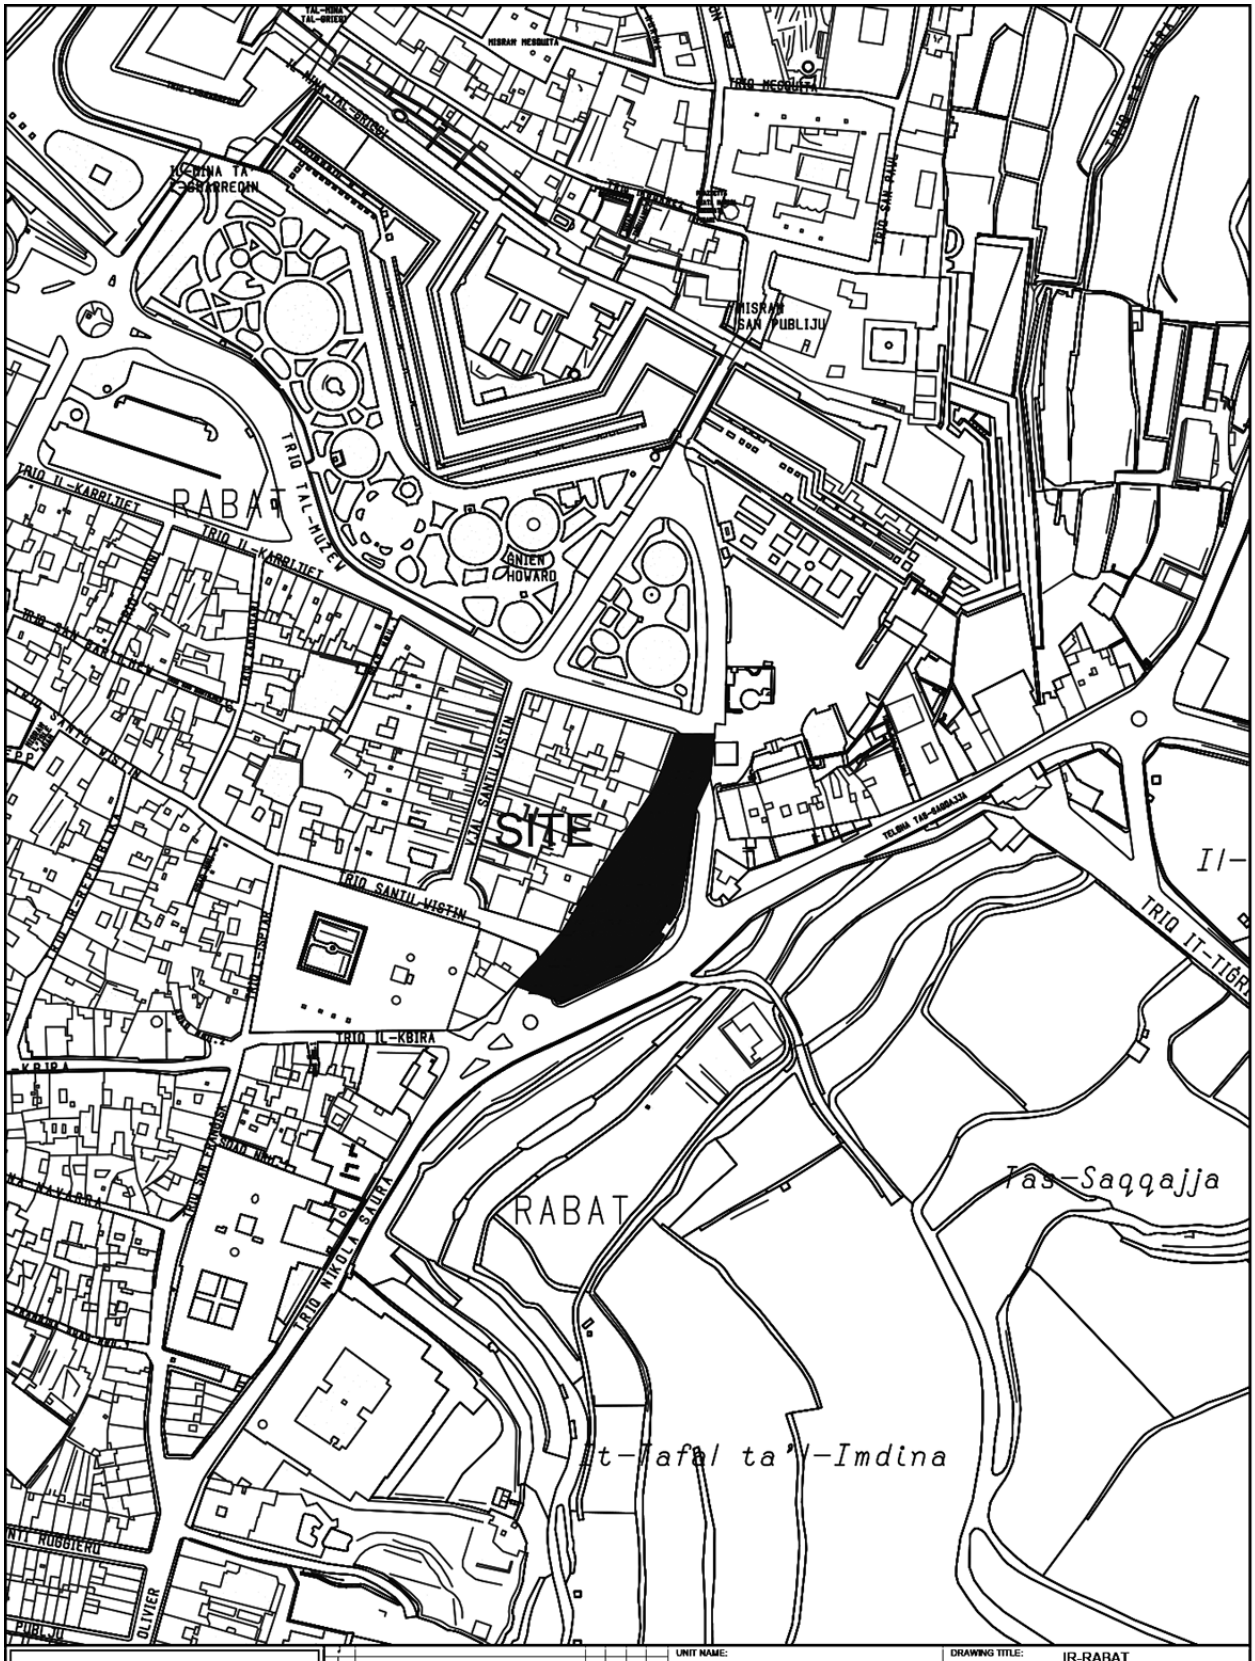

INFRASTRUCTURE MALTA

UNIT NAME: IMPLEMENTATION	DRAWING TITLE: IR-RABAT		
HEAD OF UNIT: N.V.	Saqqajja Hill - SITE PLAN (Extents of works aren't binding but Indicative)		
PROJECT LEADER: -	DATE: Aug 2023	FILE NO: -	DRAWING NO: IMD300/23
DRAWN BY: -	SHEET SIZE: A4	SCALE: 1:2400	REVISION: - / PAGE NO: 16

CHIEF EXECUTIVE OFFICER: Ivan Falzon

S:\Traffic Management\2023\Rabat\2023 Rabat.dwg

AVVIŻ TAL-PULIZIJA

Nru. 160

Il-Kummissarju tal-Pulizija jgħarraf li skont il-Leġiżlazzjoni Sussidjarja 65.05 u l-Leġiżlazzjoni Sussidjarja 65.13, it-toroq hawn taħt imsemmija se jiġu kklasifikati bħala Żoni ta' Rmonk kif indikat hawn taħt fid-dati u ħinijiet indikati.

Bis-saħħa tal-Artikolu 52(1) tal-Ordinanza dwar ir-Regolamenti tat-Traffiku (Kap 65), il-Kummissarju tal-Pulizija jgħarraf illi l-vetturi tas-sewqan jista' jagħti l-każ li ma jkunux jistgħu jgħaddu jew jiddawru mit-toroq imsemmija hawn taħt fid-dati u l-ħinijiet indikati.

Iż-Żebbuġ, Għawdex

Nhar l-Erbgħa, 9 ta' Awwissu, 2023, mis-6.00 p.m. sal-11.00 p.m., minn Pjazza l-Assunta, Triq il-Knisja, Triq il-Kappillan Franġisk Vella u Triq Ġoma.

It-trasport pubbliku jista' jkun ukoll affettwat.

Il-Belt Valletta

Mis-Sibt, 12 ta' Awwissu, 2023, mill-5.00 a.m., sat-Tnejn, l-14 ta' Awwissu, 2023, sas-1.00 p.m., mill-Foss tal-Belt Valletta magħruf bħala l-Foss il-Kbir minn Triq l-Assedju l-Kbir sa Ġnien Laparelli (Yellow Garage).

L-għeluq tat-toroq isir skont il-bżonn.

It-trasport pubbliku (Valletta Circular Bus) jista' jkun affettwat.

Il-Gudja

Minn nhar il-Ħamis, 10 ta' Awwissu, 2023, fis-6.00 a.m., sat-Tlieta, 15 ta' Awwissu, 2023, f'nofsillejl, minn Triq Raymond Caruana u l-Pjazza tal-Gudja;

Nhar il-Ħadd, 13 ta' Awwissu, 2023, mill-4.30 p.m. sal-11.30 p.m., minn quddiem il-każin tal-banda Għaqda Mużikali Marija Assunta, Triq San Ċiro, Triq Bettina, Triq il-Ħofra, Triq F. Castagna, Triq il-Lunzjata, Triq Raymond Caruana, Triq William Baker, Triq P. Gagliardi, Triq Bir Miftuħ, Triq San Mark, Triq Ġilormu Cassar u Triq il-Kbira;

Nhar it-Tnejn, 14 ta' Awwissu, 2023, mis-2.30 p.m. sas-7.00 p.m., minn Triq il-Kbira, Triq Raymond Caruana (il-pjazza biss), Triq San Ġużepp u l-Pjazza tal-Gudja;

Nhar it-Tnejn, 14 ta' Awwissu, 2023, mill-4.30 p.m. sal-11.30 p.m., minn (Safi end) Triq il-Kbira u quddiem il-każin tal-Għaqda Mużikali Marija Assunta;

POLICE NOTICE

No. 160

The Commissioner of Police hereby notifies that in terms of Subsidiary Legislation 65.05 and Subsidiary Legislation 65.13, the streets listed hereunder are to be classified as Tow Zones.

In virtue of Section 52 (1) of the Traffic Regulations (Chapter 65). The Commissioner of Police hereby notifies that the transit and stopping of vehicles through the streets mentioned hereunder may be prohibited on the dates and times indicated.

Żebbuġ, Gozo

On Wednesday, 9th August, 2023, from 6.00 p.m. till 11.00 p.m., through Pjazza l-Assunta, Triq il-Knisja, Triq il-Kappillan Franġisk Vella and Triq Ġoma.

Public transport may also be affected.

Valletta

From Saturday, 12th August, 2023, from 5.00 a.m., till Monday, 14th August, 2023, till 1.00 p.m., through Valletta Ditch known as Foss il-Kbir from Triq l-Assedju l-Kbir till Laparelli Garden (Yellow Garage).

Closure of streets will be done as required.

Public transport (Valletta Circular Bus) may be affected.

Gudja

From Thursday, 10th August, 2023, at 6.00 a.m., till Tuesday, 15th August, 2023, at midnight, through Triq Raymond Caruana and Pjazza tal-Gudja;

On Sunday, 13th August, 2023, from 4.30 p.m. till 11.30 p.m., through in front of Għaqda Mużikali Marija Assunta band club, Triq San Ċiro, Triq Bettina, Triq il-Ħofra, Triq F. Castagna, Triq Raymond Caruana, Triq il-Lunzjata, Triq William Baker, Triq P. Gagliardi, Triq Bir Miftuħ, Triq San Mark, Triq Ġilormu Cassar and Triq il-Kbira;

On Monday, 14th August, 2023, from 2.30 p.m. till 7.00 p.m., through Triq il-Kbira, Triq Raymond Caruana (the square only), Triq San Ġużepp and Pjazza tal-Gudja;

On Monday, 14th August, 2023, from 4.30 p.m. till 11.30 p.m., through (Safi end) Triq il-Kbira and in front of Għaqda Mużikali Marija Assunta band club;

Nhar it-Tlieta, 15 ta' Awwissu, 2023, mis-6.00 a.m. sa nofsillejl, minn Triq Santa Marija, Triq il-Miġra, u Triq Dun Pietru;

Nhar it-Tlieta, 15 ta' Awwissu, 2023, mis-2.30 p.m. sal-10.30 p.m., mill-Pjazza tal-Gudja, Triq Santa Marija, Triq il-Lunzjata, Triq Raymond Caruana, u madwar il-knisja;

Nhar l-Erbgħa, 16 ta' Awwissu, 2023, u l-Ħamis 17 ta' Awwissu, 2023, mit-8.00 a.m. sat-8.00 p.m., mill-Pjazza tal-Gudja quddiem il-knisja;

Sas-6.00 a.m. tal-Erbgħa, 16 ta' Awwissu, 2023, minn Triq William Baker.

Trasport pubbliku se jkun affettwat.

Il-Furjana

Mill-Ħadd, 20 ta' Awwissu, 2023, mis-6.00 a.m., sal-Ġimgħa, 25 ta' Awwissu, 2023, fis-7.00 a.m., minn Triq San Publiju minn Triq l-Assedju l-Kbir sa Triq San Tumas, Triq Sarria minn Triq l-Assedju l-Kbir sa Triq San Tumas.

L-għeluq tat-toroq isir skont il-bżonn.

It-trasport pubbliku (Valletta Circular Bus) jista' jkun affettwat.

Vetturi li jiksru l-ordni ta' dan l-avviż ikunu suġġetti li jiġu rmunkati.

It-8 ta' Awwissu, 2023

AVVIŻ TAL-PULIZIJA

Nru. 161

Il-Kummissarju tal-Pulizija jgħarraf li skont l-Avviż Legali 101/97 it-toroq li jidhru hawn taħt se jiġu kklassifikati bħala tow zones, hekk kif indikat.

Bis-saħħa tal-Artikolu 52(1) tal-Ordinanza dwar ir-Regolament tat-Traffiku (Kap. 65), il-Kummissarju tal-Pulizija jgħarraf li l-passaġġ u t-twaqqif ta' vetturi huwa pprojbit fit-toroq imsemmija hawn taħt fid-dati u ħinijiet indikati.

Ħaż-Żabbar

Nhar il-Ħadd, 13 ta' Awwissu, 2023, mill-4.30 p.m. 'il quddiem, minn Triq Santa Marija (quddiem il-kappella ta' Santa Marija).

Triq Santa Marija se tkun magħluqa mill-kantuniera ma' Triq iċ-Ċimiterju.

On Tuesday, 15th August, 2023, from 6.00 a.m. till midnight, through Triq Santa Marija, Triq il-Miġra, and Triq Dun Pietru;

On Tuesday, 15th August, 2023, from 2.30 p.m. till 10.30 p.m., through Pjazza tal-Gudja, Triq Santa Marija, Triq il-Lunzjata, Triq Raymond Caruana, and around the church;

On Wednesday, 16th August, 2023, and Thursday, 17th August, 2023, from 8.00 a.m. till 8.00 p.m., through Pjazza tal-Gudja in front of the church;

Till 6.00 a.m. of Wednesday, 16th August, 2023, through Triq William Baker.

Public transport will also be affected.

Floriana

From Sunday, 20th August, 2023, from 6.00 a.m., till Friday, 25th August, 2023, at 7.00 a.m., through Triq San Publiju from Triq l-Assedju l-Kbir till Triq San Tumas, Triq Sarria from Triq l-Assedju l-Kbir till Triq San Tumas.

Closure of streets will be done as required.

Public transport (Valletta Circular Bus) may be affected.

Any vehicles found parked in contravention to the order of this notice are liable to be towed away.

8th August, 2023

POLICE NOTICE

No. 161

The Commissioner of Police hereby notifies that in terms of Legal Notice 101/97 the streets listed hereunder are to be classified as tow zones on the dates and times indicated.

In virtue of Article 52(1) of the Traffic Regulation Ordinance (Cap. 65), the Commissioner of Police hereby notifies that the transit and stopping of vehicles through the streets mentioned hereunder is prohibited on the dates and times indicated.

Ħaż-Żabbar

On Sunday, 13th August, 2023, from 4.30 p.m. onwards, through Triq Santa Marija (in front of Santa Marija chapel).

Triq Santa Marija will be closed from corner with Triq iċ-Ċimiterju.

Trasport pubbliku mhux se jkun affettwat.

Ħaż-Żebbuġ

Nhar il-Ġimgħa, 11 ta' Awwissu, 2023, mill-4.00 p.m. sa nofsillejl, minn Triq Santa Marija;

Nhar il-Ħadd, 13 ta' Awwissu, 2023, mill-4.00 p.m. sa nofsillejl, minn Triq Santa Marija;

Nhar it-Tlieta, 15 ta' Awwissu, 2023, mill-4.00 p.m. sa nofsillejl, minn Triq Santa Marija.

Raħal Ġdid

Kull moviment tat-traffiku (passaġġ u parkeġġ) huwa pprojbit f'dawn id-dati u ħinijiet:

Mill-Ħamis, 17 ta' Awwissu, 2023 sal-Ħadd, 20 ta' Awwissu, 2023, il-ġurnata kollha, mill-parkeġġ f'Telgħet Raħal Ġdid, quddiem Casa Paola;

Nhar il-Ħadd, 20 ta' Awwissu, 2023, mill-4.00 p.m. sal-11.30 p.m., minn Triq Brittanja, Triq Emanuele Grech, Triq Windsor, Triq Cameron, Telghet Raħal Ġdid, Triq il-Ġdida, Triq il-Foss, Triq Brittanja, Triq l-Arkata, Triq Ninu Cremona, Triq il-Belt Valletta u Triq F. Tortell sal-knisja;

Nhar il-Ħadd, 20 ta' Awwissu, 2023 mill-5.00 p.m. sal-10.00 p.m., l-aċċess għal Telgħet Raħal Ġdid se jkun magħluq, kemm mir-roundabout ta' Sarè kif ukoll minn mar-roundabout ta' quddiem l-Għassa tal-Pulizija ta' Raħal Ġdid. Vetturi mhux se jkunu jistgħu jgħaddu.

Transport pubbliku se jiġi affetwat.

Vetturi li jiksru l-ordni ta' dan l-avviż ikunu suġġetti li jiġu rmunkati.

It-8 ta' Awwissu, 2023

AVVIŻ TAL-PULIZIJA

Nru. 162

Il-Kummissarju tal-Pulizija jgħarraf li skont l-Avviż Legali 94/97 it-toroq hawn taħt imsemmija se jiġu kklassifikati bħala Żoni ta' Rmonk fid-dati u l-ħinijiet kif indikat hawn taħt.

Bis-saħħa tal-Artikolu 52(1) tal-Ordinanza dwar ir-Regolamenti tat-Traffiku (Kap. 65), il-Kummissarju tal-Pulizija jgħarraf illi l-vetturi tas-sewqan ma jkunux jistgħu jgħaddu jew jiddawru mit-toroq imsemmija hawn taħt fid-dati u l-ħinijiet indikati.

Public transport will not be affected.

Ħaż-Żebbuġ

On Friday, 11th August, 2023, from 4.00 p.m. till midnight, through Triq Santa Marija;

On Sunday, 13th August, 2023, from 4.00 p.m. till midnight, through Triq Santa Marija;

On Tuesday, 15th August, 2023, from 4.00 p.m. till midnight, through Triq Santa Marija.

Paola

All traffic movement (transit and parking) is prohibited on the date and time hereunder in the locality of Paola:

From Thursday, 17th August, 2023 till Sunday, 20th August, 2023, all day, parking situated in Telgħet Raħal Ġdid, in front of Casa Paola;

On Sunday, 20th August, 2023, from 4.00 p.m. till 11.30 p.m., through Triq Brittanja, Triq Emanuele Grech, Triq Windsor, Triq Cameron, Telgħet Raħal Ġdid, Triq il-Ġdida, Triq il-Foss, Triq l-Arkata, Triq Ninu Cremona, Triq Valletta and Triq F. Tortell towards the church;

On Sunday, 20th August, 2023 from 5.00 p.m. till 10.00 p.m., access to Telgħet Raħal Ġdid will be closed, from Sarè roundabout and also from Paola Police Station roundabout. Vehicles will not be allowed to pass.

Public transport will be affected.

Vehicles found in contravention to the order of this notice will be liable to be towed.

8th August, 2023

POLICE NOTICE

No. 162

The Commissioner of Police hereby notifies that in terms of L.N. 94/97 the streets listed hereunder are to be classified as Tow Zones as indicated hereunder on the dates and times indicated.

In virtue of Article 52(1) of the Traffic Regulations Ordinance (Cap. 65), the Commissioner of Police hereby notifies that the transit of vehicles through the streets mentioned hereunder will be suspended or deviated on the dates and times indicated.

Il-Gżira

Nhar is-Sibt, 12 ta' Awwissu, 2023, mill-5.00 p.m. san-00.30 a.m., minn Triq il-Forti Manoel, Manoel Island, iż-żewġ naħat u Triq ix-Xatt, direzzjoni minn Tas-Sliema għall-Belt Valletta, mill-bus stop sal-entratura ta' Manoel Island.

Tas-Sliema

Nhar it-Tlieta, 22 ta' Awwissu, 2023, mit-3.00 p.m. sal-10.00 p.m., minn Triq San Trofimu (minn Triq Rudolfu sa Triq Santa Marija);

Nhar l-Erbgha, 23 ta' Awwissu, 2023, mill-4.00 p.m. sal-10.00 p.m., minn Triq San Trofimu (minn Triq San Ġwann Battista sa Triq Santa Marija);

Nhar il-Ħadd, 17 ta' Settembru, 2023, mit-3.00 p.m. sas-6.30 p.m., minn Triq San Pawl.

Vetturi li jiksru l-ordni ta' dan l-avviż ikunu suġġetti li jiġu rmunkati.

It-8 ta' Awwissu, 2023

TRANSPORT MALTA

Avviż Lokali lill-Baħħara Nru. 148 tal-2023

ROV stħarriġ ta' spezzjoni f'Ta' Barkat – ix-Xgħajra

Id-Direttorat tal-Portijiet u Yachting, Transport Malta, jgħarraf lill-baħħara li se jsir stħarriġ ta' spezzjoni fuq il-pipe tal-ħruġ tad-drenaġġ b'tul ta '900 metru f'Ta' Barkat bl-użu ta' Remotely Operated Vehicle (ROV). Dan l-istħarriġ se jsir minn bastiment tal-istħarriġ.

Jekk it-temp jippermetti huwa ppjanat li l-istħarriġ isir bejn l-Erbgħa, 9 ta 'Awwissu, 2023 u l-Ħadd, 13 ta' Awwissu, 2023, fiż-żona A u B, (kif muri fis-sit elettroniku ta' Transport Malta (www.transport.gov.mt),

	Latitudni (N)	*Longitudni (E)*
A	35 ° 53 '.652	14 ° 32'. 457
B	35 ° 54 '.077	14 ° 32'. 749

Peress li se titħaddem ROV mill-bastiment tal-istħarriġ, il-bastiment se jkun ristrett fil-ħila tiegħu li jimmanuvra u se jtajjar il-Bandiera tal-Kodiċi Internazzjonali tas-Sinjali 'D'.

Il-baħħara huma avżati biex ibaħħru b'kawtela meta l-bastiment imsemmi hawn fuq jintlemaħ, u jżommu distanza sigura ta' 100m mill-bastiment.

Gżira

On Saturday, 12th August, 2023, from 5.00 p.m. till 00.30 a.m., through Triq il-Forti Manoel, Manoel Island, both sides and Triq ix-Xatt, direction to Tas-Sliema towards Valletta, from bus stop till Manoel Island entrance

Tas-Sliema

On Tuesday, 22nd August, 2023, from 3.00 p.m. till 10.00 p.m., through Triq San Trofimu (from Triq Rudolfu till Triq Santa Marija);

On Wednesday, 23rd August, 2023, from 4.00 p.m. till 10.00 p.m., through Triq San Trofimu (from Triq San Ġwann Battista till Triq Santa Marija);

On Sunday, 17th September, 2023, from 3.00 p.m. till 6.30 p.m., through Triq San Pawl.

Vehicles found in contravention to the order of this notice are liable to be towed.

8th August, 2023

TRANSPORT MALTA

Local Notice to Mariners No. 148 of 2023

ROV Inspection Survey at Ta' Barkat – Xgħajra

The Ports and Yachting Directorate, Transport Malta, notifies mariners that an inspection survey on the 900-metre-long sewerage out flow pipe at Ta' Barkat will be carried out with the use of a Remotely Operated Vehicle (ROV). This survey will be carried out from a survey vessel.

Weather permitting the survey is planned to be carried out between Wednesday, 9th August, 2023 and Sunday, 13th August, 2023, within the area A and B, as shown on Transport Malta website (www.transport.gov.mt).

	Latitude (N)	*Longitude (E)*
A	35° 53'.652	14° 32'.457
B	35° 54'.077	14° 32'.749

Since an ROV will be operated from the survey vessel. The vessel will be restricted in her ability to manoeuvre and during the survey will display the International Code of Signals Flag 'D'.

Mariners are instructed to navigate with caution when the above-mentioned vessel is sighted, and they are to maintain a safe distance of 100m from the vessel.

Il-baħħara kollha għandhom jobdu l-ordnijiet mogħtija fuq VHF Channel 12 u/jew 16, mill-Valletta VTS u minn kwalunkwe membri tal-infurzar fuq il-post.

Charts affettwati: BA 177, 2538

It-8 ta' Awwissu, 2023

TRANSPORT MALTA

Avviż Lokali lill-Baħħara Nru. 149 tal-2023

Attività ta' għawm f'baħar miftuħ f'Qui-Si-Sana – Tas-Sliema – 16 ta' Awwissu, 2023

Id-Direttorat tal-Portijiet u l-Yachting, Transport Malta, jgħarraf lill-baħħara li se tkun organizzata' attività ta' għawm f'baħar miftuħ f'Qui-Si-Sana, Tas-Sliema.

It-tellieqa se tkun tul il-korsa A, B, C u A (kif muri fis-sit elettroniku ta' Transport Malta (www.transport.gov.mt)),

Pożizzjoni	*Latitudni (T)*	*Longitudni (L)*
A	35° 54'.41	014° 30'.29
B	35° 54'.52	014° 30'.31
C	35° 54'.47	014° 30'.42

nhar l-Erbgħa, 16 ta' Awwissu, 2023, mill-4.00 p.m. sat-8.00 p.m.

RHIB tal-klabb u diversi kenuri se jkunu qed jakkumpanjaw lill-għawwiema parteċipanti.

F'kull wieħed mit-tliet punti A, B u C se titqiegħed baga kbira hi-viz biex tindika l-korsa.

Il-baħħara kollha huma avżati biex iżommu 'l bogħod sew miż-żona u, taħt l-ebda ċirkostanza, m'għandhom jgħaddu mil-linji tal-korsa li jingħaqdu mal-punti A, B, C, u A.

Fid-data u l-ħinijiet stipulati, il-baħħara huma avżati biex joqogħdu attenti u jinnavigaw b'kawtela kbira u b'veloċità baxxa (mingħajr rima) meta jkunu fil-viċinanza. Huma għandhom jikkoperaw mal-organizzaturi.

Jekk minħabba l-kundizzjonijiet tat-temp l-avveniment ma jkunx jista jsir f'Qui-Si-Sana, Tas-Sliema, minflok din l-attivita ssir fil-Bajja tas-Salina fl-istess data u ħin, tul il-korsa X, Y u Z (kif jidher fuq chart 2 fis-sit elettroniku ta' Transport Malta (www.transport.gov.mt)).

Pożizzjoni	*Latitudni (T)*	*Longitudni (L)*
Bidu/Tmiem	35° 56'.554	014° 25'.418
X	35° 56'.559	014° 25'.396
Y	35° 57'.101	014° 25'.453
Z	35° 57'.089	014° 25'.485

All mariners are to comply with any instructions given on VHF Channel 12 and/or 16, by Valletta VTS and by any Enforcement Personnel on site.

Charts affected: BA 177, 2538

8th August, 2023

TRANSPORT MALTA

Local Notice to Mariners No. 149 of 2023

Open Water Swimming Event in Qui-Si-Sana – Tas-Sliema – 16th August, 2023

The Ports and Yachting Directorate, Transport Malta, notifies mariners that an open water swimming event will be organised in Qui-Si-Sana, Tas-Sliema.

The race will be along the course A, B, C and A (as shown on chart as shown on Transport Malta website (www.transport.gov.mt)),

Position	*Latitude (N)*	*Longitude (E)*
A	35° 54'.41	014° 30'.29
B	35° 54'.52	014° 30'.31
C	35° 54'.47	014° 30'.42

on Wednesday, 16th August, 2023, from 4.00 p.m. till 8.00 p.m.

A club RHIB and several canoes will be accompanying the participating swimmers.

A large hi-viz buoy will be laid at each of the three points A, B and C to indicate the racecourse.

All mariners are directed to keep well clear of the area and, under no circumstances, are to transit through the course lines joining the points A, B, C, and A.

On the stipulated date and times, mariners are advised to keep a sharp lookout and navigate with extreme caution and at slow speed (no wake) when in the vicinity. They are to cooperate with the organisers.

If due to weather conditions the event cannot be held at Qui-Si-Sana, Tas-Sliema, it will instead be held at Salina Bay on the same date and time, along the course X, Y and Z (as shown on the chart 2 as shown on Transport Malta website (www.transport.gov.mt)).

Position	*Latitude (N)*	*Longitude (E)*
Start/Finish	35° 56'.554	014° 25'.418
X	35° 56'.559	014° 25'.396
Y	35° 57'.101	014° 25'.453
Z	35° 57'.089	014° 25'.485

Il-baħħara kollha għandhom josservaw kwalunkwe struzzjonijiet mogħtija fuq VHF Channel 12 u/jew 16, minn Valletta VTS u minn kwalunkwe membru tal-infurzar fuq il-post.

Charts affettwati: BA 177, 211D

It-8 ta' Awwissu, 2023

AĠENZIJA NAZZJONALI TAL-LITTERIŻMU

Sejħa għal Senior Manager (Riżorsi), full-time, mal-Aġenzija Nazzjonali tal-Litteriżmu

Numru tal-Permess tal-Jobsplus: 575/2023

L-Aġenzija Nazzjonali tal-Litteriżmu qiegħda tilqa' applikazzjonijiet għal Senior Manager (Riżorsi), full-time.

L-applikanti għandhom jissodisfaw dawn il-kriterji ta' eliġibbiltà sad-data tal-għeluq:

1. Kwalifika rikonoxxuta ta' Baċellerat fil-Livell 6 tal-MQF (suġġetta għal minimu ta' 180 krettu ECTS/ECVET jew ekwivalenti) fil-Procurement jew Accountancy jew Finanzi jew Amministrazzjoni Pubblika jew l-Immaniġġjar fis-Settur Pubbliku jew l-Immaniġġjar tan-Negozju jew qasam relatat*. Tingħata preferenza lil dawk il-kandidati li jkollhom degree fil-Livell 7 tal-MQF fl-istess oqsma. Kwalifiki professjonali rikonoxxuti li huma komparabbli jkunu aċċettati jekk ikun hemm id-dikjarazzjoni rilevanti tal-MQRIC.

U

2. Tal-anqas ħames snin esperjenza ta' xogħol rilevanti. Evidenza dokumentata tal-esperjenza tax-xogħol hija meħtieġa. Tingħata preferenza lil min għandu esperjenza fi rwol li jinkludi dmirijiet u responsabbiltajiet marbuta mal-akkwist u l-immaniġġjar tar-riżorsi materjali u/jew l-aspett amministrattiv tar-reklutaġġ u l-immaniġġjar tar-riżorsi umani u/jew il-ħlas tas-salarji.

U

3. Profiċjenza fi-taħdit u l-kitba bil-Malti u bl-Ingliż, evidenzjata b'minimu ta' Livell 3 tal-MQF fil-Malti u fl-Ingliż, ĊES (Gradi 1-5), jew ekwivalenti, jew ogħla.

U

4. Kompetenza għolja fl-użu ta' applikazzjonijiet tat-Teknoloġija tal-Informatika, inkluż spreadsheets u databases. Esperjenza fl-użu ta' programmi li jgħinu fl-immaniġġjar tar-riżorsi hi mixtieqa.

All mariners are to comply with any instructions given on VHF Channel 12 and/or 16, by Valletta VTS and by any enforcement personnel on site.

Charts affected: BA 177, 211D

8th August, 2023

NATIONAL LITERACY AGENCY

Call for full-time Senior Manager (Resources) within the National Literacy Agency

Jobsplus Permit Number: 575/2023

The National Literacy Agency is seeking to recruit a full-time Senior Manager (Resources).

Applicants must fulfil the following eligibility criteria by the closing date:

1. A recognised degree at MQF Level 6 or higher (subject to a minimum of 180 ECTS/ECVET or equivalent) in Procurement or Accountancy or Finance or Public Administration or Public Management or Business Management or a related area*. Preference will be given to candidates with MQF Level 7 degree in the same areas. Recognised comparable professional qualifications will be accepted, subject to the relevant MQRIC statement.

AND

2. A minimum of 5 years' relevant work experience. Documented evidence of work experience is required. Preference will be given to candidates with experience which included duties and responsibilities related to the procurement and management of material resources and/or the administrative aspect of human resources management and/or payroll.

AND

3. Proficiency in spoken and written Maltese and English, evidenced by means of a minimum of MQF Level 3 in Maltese and English, SEC (Grades 1-5) or GCE (Grades A-C), or equivalent.

AND

4. High competency in ICT applications, including spreadsheets and databases. Experience using resources management software would be desirable.

Tingħata attenzjoni xierqa lil dawk il-kandidati li l-esperjenza tagħhom imsemmija fi (2) kienet f'pożizzjoni ta' tmexxija.

* Jekk il-qasam tal-kwalifika mhux imsemmi, l-applikant irid jissottometti spjega bil-miktub, imsaħħa bl-evidenza rilevanti, tar-rabta tal-qasam tal-kwalifika mal-għarfien, il-ħiliet, u l-kompetenzi meħtieġa biex jitwettqu d-dmirijiet u r-responsabbiltajiet marbuta ma' dan l-irwol. Id-deċiżjoni dwar dan tittieħed mill-bord tal-għażla u din id-deċiżjoni hija finali.

Aktar dettalji dwar ir-rwol u l-kundizzjonijiet tal-impjieg, jistgħu jinkisbu minn (https://educationservices.gov.mt/nla), jew permezz ta' ittra elettronika lil (nlarecruitment@ilearn.edu.mt), jew bin-numru tat-telefown 2598 3325.

Il-kandidati għandhom jibagħtu l-ittra ta' applikazzjoni flimkien mal-ġabra tal-kwalifiki u l-esperjenzi fil-format tal-European Curriculum Vitae, kopja taċ-ċertifikati rilevanti tagħhom, ċertifikat tal-kondotta riċenti maħruġ mill-Pulizija u l-lista tax-xogħol li għamlu tul ħajjithom mill-Jobsplus, permezz ta' ittra elettronika lil (nlarecruitment@ilearn.edu.mt) jew bil-posta reġistrata lil: Reklutaġġ, l-Aġenzija Nazzjonali tal-Litteriżmu, iċ-Ċentru Nazzjonali tal-Kurrikulu, Triq Ġużè Abela Scolaro, Il-Ħamrun HMR 1304, sa mhux aktar tard mill-Erbgħa, 23 ta' Awwissu, 2023, f'nofsinhar. Applikanti impjegati fis-Servizz Pubbliku għandhom jissottomettu wkoll kopja riċenti tal-GP 47 (Service and Leave Record Form).

Applikazzjonijiet bil-posta għandhom jintbagħtu rreġistrati u kmieni biżżejjed biex jaslu qabel id-data tal-għeluq. L-applikanti jiġu mgħarrfa li tkun waslet l-applikazzjoni fi żmien sebat ijiem. Applikazzjonijiet li jaslu tard ma jiġux ikkunsidrati.

It-8 ta' Awwissu, 2023

KUNSILL NAZZJONALI TAL-KTIEB

L-34 Pagament tal-Jeddijiet tas-Self Pubbliku

Il-Kunsill Nazzjonali tal-Ktieb jinnotifika li qed iqassam l-erbgħa u tletin pagament tal-Jeddijiet tas-Self Pubbliku (Public Lending Rights) lil dawk l-awturi, illustraturi jew fotografi li l-kotba tagħhom ġew mislufa mil-Libreriji Pubbliċi f'Malta u Għawdex bejn l-1 ta' April, 2023 u t-30 ta' Ġunju, 2023.

Il-lista ta' dawn il-persuni bis-self relatat mal-kotba tagħhom u t-total ta' remunirazzjoni huwa kif jidher fil-ħolqa (https://ktieb.org.mt/news/hareg-l-34-pagament-tal-jeddijiet-tas-self-pubbliku/).

It-8 ta' Awwissu, 2023

Due consideration will be given to candidates whose prior experience referred to in (2) has been in a management position.

*If the area of the qualification is not listed, the applicant must submit an evidence-backed justification of the relatedness of the area to the knowledge, skills and competencies required to fulfil the duties and responsibilities of this role. The remit to accept or reject this justification rests with the selection board and the decision of the selection board on the matter is final.

A detailed job description including conditions of employment can be obtained from (https://educationservices.gov.mt/nla), or by an email to (nlarecruitment@ilearn.edu.mt), or by telephone number 2598 3325.

Candidates should submit their letter of application, together with a summary of qualifications and experience in a European Curriculum Vitae Format, a copy of their relevant scanned certificates, a valid police conduct certificate and their Jobsplus employment history, by email to (nlarecruitment@ilearn.edu.mt), or by registered post to Recruitment, National Literacy Agency, NCC, Triq Ġużè Abela Scolaro Ħamrun HMR 1304, by not later than Wednesday, 23rd August, 2023, at noon. Applicants employed with the Public Service are to submit also a recent Service and Leave Record Form (GP47).

Applications by post should be sent by registered mail, allowing sufficient time to ensure delivery by the above deadline. Applications will be acknowledged within three working days. Late applications will not be considered.

8th August, 2023

NATIONAL BOOK COUNCIL

The 34th PLR Payment

The National Book Council would like to announce that the thirty-fourth PLR (Public Lending Rights) payment is being distributed to authors, illustrators and photographers whose books were borrowed from Public Libraries in Malta and Gozo in the period covering from 1st April, 2023 till 30th June, 2023.

The list of said persons, their books and total remuneration can be found on (https://ktieb.org.mt/en/news/the-34-plr-payment-is-out/).

8th August, 2023

MINISTERU GĦALL-EKONOMIJA, IL-FONDI EWROPEJ U L-ARTIJIET

FAMI (Ritorn) – Sejħa għall-applikazzjonijiet

Il-Ministeru responsabbli mill-Fondi tal-UE nieda s-sejħa għall-applikazzjonijiet taħt il-Fond għall-Ażil, il-Migrazzjoni u l-Integrazzjoni 2021-2027 għal azzjonijiet li jikkontribwixxu għall-Objettiv Speċifiku 3, il-ġlieda kontra l-migrazzjoni irregolari, it-tisħiħ tar-ritorn u r-riammissjoni effettivi, sikuri u dinjitużi kif ukoll jikkontribwixxu għal u jippromovu r-riintegrazzjoni inizjali effettiva f'pajjiżi terzi.

L-Għan tal-Applikazzjoni

L-applikazzjonijiet għandhom jikkontribwixxu għall-prijoritajiet ta' finanzjament li jindirizzaw il-migrazzjoni irregolari, isaħħu d-djalogu u l-koperazzjoni ma' pajjiżi terzi kif ukoll jippromovu r-ritorn volontarju assistit u l-assistenza għar-riintegrazzjoni.

Benefiċjarji Eliġibbli

Dipartimenti tal-Gvern, entitajiet pubbliċi, organizzazzjonijiet internazzjonali, imsieħba soċjali, organizzazzjonijiet mhux governattivi u organizzazzjonijiet volontarji li jaħdmu fil-qasam tal-imigrazzjoni

L-applikanti huma mistiedna jissottomettu l-formoli tal-applikazzjoni kompluti permezz tas-sit elettroniku (https://sfd.gov.mt/Application/) sa mhux aktar tard mill-Ġimgħa, 15 ta' Settembru, 2023[1], f'nofsinhar.

Id-dettalji tan-noti ta' gwida dwar l-eliġibbiltà u l-indikaturi jinsabu hawn taħt:

Noti ta' gwida dwar l-eliġibbiltà:

(https://fondi.eu/wp-content/uploads/2023/07/Guidance-Notes-on-Eligibility-AMIF-SO-3.pdf)

Dokument ta' gwida dwar l-indikaturi: (https://fondi.eu/wp-content/uploads/2023/07/Indicators_Guidance_Document_-_AMIF_-_SO_31.pdf)

Formoli tal-applikazzjoni jistgħu jigu pprovduti fuq talba lill-Awtorità ta' Ġestjoni fuq (fondi.eu@gov.mt).

MINISTRY FOR THE ECONOMY, EUROPEAN FUNDS AND LANDS

AMIF (Return) – Call for Applications

The Ministry responsible for EU Funds launched the call for applications under the Asylum Migration and Integration Fund 2021-2027 for actions contributing to Specific Objective 3, Countering irregular migration, enhancing effective, safe and dignified return and readmission as well as contribute to and promote effective initial reintegration in third countries.

Scope

Applications shall contribute to the following funding priority addressing irregular migration, strengthening dialogue and cooperation with third countries as well as promoting assisted voluntary return and reintegration assistance.

Eligible Beneficiaries

Government departments, public entities, international organisations, social partners, non-governmental organisations and voluntary organisations working in the field of migration

Applicants are invited to submit complete application forms through (https://sfd.gov.mt/Application/) by not later than Friday, 15th September, 2023[1],at noon.

The details of eligibility and indicator guideline notes can be found below:

Guidance Notes on Eligibility:

(https://fondi.eu/wp-content/uploads/2023/07/Guidance-Notes-on-Eligibility-AMIF-SO-3.pdf)

Indicators Guidance Document:
(https://fondi.eu/wp-content/uploads/2023/07/Indicators_Guidance_Document_-_AMIF_-_SO_31.pdf)

Application templates can be provided upon request from the Managing Authority on (fondi.eu@gov.mt).

[1]Data tal-għeluq estiża mill-Ġimgħa, 25 ta' Awwissu, 2023.

[1]Closing date extended from Friday, 25th August, 2023.

It-8 ta' Awwissu, 2023

8th August, 2023

Kofinanzjat mill-Unjoni Ewropea

Co-funded by the European Union

UFFIĊĊJU TAL-KUMMISSARJU TAT-TAXXI
MINISTERU GĦALL-FINANZI U X-XOGĦOL

Skont ir-Regolamenti dwar il-Kuntratti Pubbliċi (S.L. 601.03), l-Uffiċċju tad-Direct Orders qed jagħti approvazzjoni lill-Malta Tax and Customs Administration fi ħdan il-Ministeru għall-Finanzi u x-Xogħol biex jidħol f'kuntratt ta' servizz mad-Dott J. Caruana għall-provvediment ta' servizzi legali għal perjodu ta' sena li jibda mill-10 ta' Lulju, 2023 sad-9 ta' Lulju, 2024, għall-prezz ta' €50 eskluża l-VAT kull seigħa għall-prezz totali ta' €78,000.00 eskluża l-VAT.

OFFICE FOR THE COMMISSIONER FOR REVENUE
MINISTRY FOR FINANCE AND EMPLOYMENT

In terms and for the purposes of the Public Procurement Regulations (S.L. 601.03), the Direct Orders Office is granting approval to the Malta Tax and Customs Administration within the Ministry for Finance and Employment to enter into a contract for service with Dr J. Caruana for the provision of legal services for a period of 1 year starting from 10th July, 2023 till 9th July, 2024, working 30 hours per week paid at the rate of €50 excluding VAT per hour bringing a total cost of €78,000 excluding VAT.

It-8 ta' Awwissu, 2023

8th August, 2023

MINISTERU GĦALL-ANZJANITÀ ATTIVA

Awtorità għall-Istandards għall-Kura Soċjali

Lista ta' direct contracts approvati mogħtija mill-Awtorità għall-Istandards għall-Kura Soċjali fi ħdan il-Ministeru għall-Anzjanità Attiva matul il-perjodu bejn l-1 ta' Jannar, 2023 u t-30 ta' Ġunju, 2023, ippubblikata skont l-Artikolu 111 (2) tar-Regolamenti dwar l-Akkwist Pubbliku S.L 601.03.

MINISTRY FOR ACTIVE AGEING

Social Care Standards Authority

List of direct contracts awarded by the Social Care Standards Authority within the Ministry for Active Ageing during the period between 1st January, 2023 and 30th June, 2023, published in terms of Regulation 111(2) of the Public Procurement Regulations S.L. 601.03.

It-8 ta' Awwissu, 2023

8th August, 2023

Nru. *No.*	Numru ta' Referenza tad-Direct Contract *Direct Contract Reference Number*	Titlu tad-Direct Contract/ Suġġett tad-Direct Contract *Direct Contract Title/ Subject of Direct Contract*	Data tal-Għotja *Award Date*	Isem tal-Kuntrattur *Contractor's Name*	Valur tal-Kuntratt Eskluża l-VAT *Contract Value Excl. VAT*
1	SCSA 23.0021	Venue of EPSO Conference Malta 2023 including Food and Beverages and Service Charges	13/02/2023	AX Hotel Operations Ltd	€6,477.33
2	SCSA 23.0033	Office Desk + Armchair Clip	2022	C Fino & Sons Ltd	€7,389.24
3	SCSA 23.0086	Website hosting services	09/05/2023	NIU	€6,070.00
4	SCSA 23.0082	Consultancy Services	01/03/2023	Mr Andrew Triganza Scott	€9,975.00

MINISTERU GĦALL-ANZJANITÀ ATTIVA

Faċilità għall-Kura fit-Tul San Vinċenz de Paul

Lista ta' direct contracts approvati mogħtija mill-Faċilità għall-Kura fit-Tul San Vinċenz de Paul fi ħdan il-Ministeru għall-Anzjanità Attiva matul il-perjodu bejn l-1 ta' Jannar, 2023 u t-30 ta' Ġunju, 2023, ippubblikata skont l-Artikolu 111 (2) tar-Regolamenti dwar l-Akkwist Pubbliku.

It-8 ta' Awwissu, 2023

MINISTRY FOR ACTIVE AGEING

Saint Vincent de Paul Long Term Care Facility

List of direct contracts awarded by the Saint Vincent de Paul Long Term Care Facility within the Ministry for Active Ageing during the period between 1st January, 2023 and 30th June, 2023, published in terms of Article 111(2) of the Public Procurement Regulations.

8th August, 2023

Kwotazzjonijiet/*Quotations*

Numru ta' Ref. tal-Kwotazzjoni *Quotation Ref. Number*	Titlu tal-Kwotazzjoni/ Suġġett tal-Kwotazzjoni *Quotation Title/ Subject of Quotation*	Data tal-Approvazzjoni *Approval Date*	Isem tal-Kuntrattur *Contractor's Name*	Valur tal-Kuntratt Eskluża l-VAT *Contract Value Excl. VAT*
N/A	Legal Advice	02.01.23	Dr Emanuel Bezzina	€10,000
N/A	Printing of books - Memorji minn San Vincenz Press	04.01.23	Government Printing	€7,909
N/A	Alteration in Air-Conditioning Systems RB4	24.01.23	Kencar Company Ltd	€6,830
SVP 03/2023	Geriatric Gynaecologist	24.01.23	Dr Carmen Portelli	€10,000
N/A	Tent for Dementia Garden	24.01.23	Seyba Aluminium Ltd	€9,950
SVP 02/2023	Fabrication and Installation of Permanent Guard Rails (Edge Protection) at SVP Roofs	25.01.23	Borvin	€8,139
SVP 25/2022	Supply and Delivery of Tea Bags	26.01.23	Impex Limited	€10,000
N/A	Fundus Camera	13.02.23	Class Optical	€7,155
SVP 23/2022B	Maintenance and Upkeep of Cold and Irrigation Water Pumps and Their Controls	14.02.23	Alberta Fire & Security Ltd.	€9,697
SVP 01/2023	Moulds for behind the ear Hearing Aids	20.03.23	Care Health Solutions	€10,000
N/A	Boiling Out Unit	29.03.23	Cherubino Limited	€5,312
SVP 13/2023	Thermostatic Exposed Showers, Kitchen Sink Mixer, Basin Mixer Tap	03.04.23	E.J. Busuttil Ltd	€8,457
N/A	CCTV at Dementia Garden	18.04.23	E.L.V. Engineering Services Ltd	€5,597
N/A	Provision of Auditing Services	28.04.23	Grant Thornton	€7,500
SVP 12/2023	Audiometry Services	02.05.23	Mr Christopher Deguara	€10,000
N/A	Sculpture at Dementia Garden	03.05.23	Mario Agius	€10,000
SVP 11/2023	Clinical Dieticians	09.05.23	Ms Heather Galea, Ms Thea Schembri, Ms Abigail Tabone, Ms Krista Attard	€10,000
N/A	Stainless Steel Fountain Railing	09.05.23	Jays Custom Works	€9,950
SVP 09/2023	Maintenance Services, certifications and rectification on the Lightning Protection	31.05.23	MCE Limited	€8,903
SVP 18/2023	Archaeological Monitoring at Animal Paddock	12.06.23	Q.P.M Ltd	€10,000
N/A	Shifting of AC units and installation of other units	22.06.23	FM Core	€5,156

Direct Orders

Numru ta' Ref. tad-Direct Order *Direct Order Ref. Number*	Titlu tad-Direct Order/ Suġġett tad-Direct Order *Direct Order Title/Subject of Direct Order*	Data tal-Approvazzjoni *Approval Date*	Isem tal-Kuntrattur *Contractor's Name*	Valur tal-Kuntratt Eskluża l-VAT *Contract Value Excl. VAT*
100/2022/11	Development of a sustainable strategy to address the dilemma of unsustainable Long Term Care investment	23.06.23	IFIC Scotland Limited	€87,009

Modifikazzjonijiet/*Modifications*

Nru. ta' Ref. tal-Modifikazzjoni *Modification Ref. No.*	Isem/Suġġett tal-Kuntratt *Contract Name/Subject of Contract*	Data tal-Approvazzjoni *Approval Date*	Isem tal-Kuntrattur *Contractor's Name*	% Varjazzjoni mill-Kuntratt Oriġinali *% Variation from Original Contract Value*	Valur Oriġinali tal-Kuntratt Eskluża l-VAT *Original Contract Value Excl. VAT*	Varjazzjoni f'€ Eskluża l-VAT *Variation in € Excluding VAT*	Valur Finali tal-Kuntratt *Final Contract Value*
MPU-MFCS 20013	Tender for the Certification of Fire Doors including their compartmentalisation at SVP	06.02.23	Galea Curmi Engineering Consultants Ltd	50%	€14,755	€7,378	€22,133
SPD4/2021/080	Supply and Collection of Open Skips in an Environmentally Friendly Manner at SVP	13.02.23	Brian Borg	32.8%	€107,268	€35,165	€142,433
SPD4/2021/052	Tender for Finishing works using Environmentally Friendly Materials at SJ1, SVP	27.02.23	Camray Company Ltd	7.49%	€208,799	€15,673	€224,472
SPD4/2022/010	Collection of Waste at SVP	09.03.23	WM Environmental Ltd	92%	€197,187	€180,952	€378,137
SPD4/2022/055	Tender for the Supply and Installation of Mechanical and Electrical Systems at the Dementia Garden, SVP	02.05.23	AASK Enterprises Ltd	28.26%	€53,532	€15,128	€68,660

L-AĠENZIJA TAT-TEKNOLOĠIJA TAL-INFORMATIKA TA' MALTA

Skont id-dispożizzjonijiet tal-artikolu 111(2) tar-Regolamenti dwar il-Kuntratti Pubbliċi (A.L. 352 tal-2016), il-Manager (Contracts and Legal) qed jippubblika l-kuntratti u varjazzjonijiet mogħtija, u li permezz tagħhom ġie konkluż kuntratt matul il-perjodu bejn l-1 ta' Jannar u t-30 ta' Ġunju, 2023.

It-8 ta' Awwissu, 2023

MALTA INFORMATION TECHNOLOGY AGENCY

In terms of Regulation 111(2) of the Public Procurement Regulations (L.N. 352 of 2016), the Manager (Contracts and Legal) is hereby publishing a list of contracts and variations awarded, and for which a contract was concluded during the period 1st January, 2023 to 30th June, 2023.

8th August, 2023

Offerti/*Tenders*

Numru ta' Referenza *Reference Number*	Isem tal-Offerta *Tender Name*	Data tal-għotja *Award Date*	Isem tal-Kuntrattur *Name of Contractor*	Valur tal-Kuntratt (€) Eskluża l-VAT *Contract value (€) Excluding VAT*
C072/22	Contract for the Organisation of a Development Programme for Security Operations Centre Analysts	20/01/2023	Pricewaterhousecoopers	689,997.00
C059/22	Lease of Colour Energy Efficient Multifunctional Printers with Reduced Environmental Impact *	03/02/2023	Image Systems Ltd	49,500.00
C064/22	Provision of Data Maintenance Services	03/02/2023	Dominic Cauchi	39,000.00
C062/22	Provision of Electric Passenger Cars	23/03/2023	Auto Sales Ltd	92,700.00
C013/23	Provision of Servers, Maintenance and Support Services	25/04/2023	SG Solutions Ltd	18,493.65
C014/23	Provision of Telephony Services	19/05/2023	Epic Communications Limited	287,143.20
C031/23	Hire of Venue and Catering Services taking into Consideration Seasonality and Minimising Waste Generation – Maltese National Cybersecurity Community	05/06/2023	Meeting Point Events Limited	73,880.00
C022/23	Lease of Colour Energy Efficient Multifunctional Printers with Reduced Environmental Impact at MITA Data Centre*	06/06/2023	Image Systems Ltd	23,100.00

*Kuntratt Speċifiku (Proċedura Ristretta taħt DPS)
**Specific Contract (Restricted Procedure within DPS)*

Direct Orders

Numru ta' Referenza *Reference Number*	Isem *Name*	Data tal-għotja *Award Date*	Isem tal-Kuntrattur *Name of Contractor*	Valur tal-Kuntratt (€) Eskluża l-VAT *Contract value (€) Excluding VAT*
C052/15/R07	Nessus Professional – Subscription	16/12/2022	SHI	5,039.00 USD

Numru ta' Referenza *Reference Number*	Isem *Name*	Data tal-għotja *Award Date*	Isem tal-Kuntrattur *Name of Contractor*	Valur tal-Kuntratt (€) Eskluża l-VAT *Contract value (€) Excluding VAT*
024/05/R09	Maintenance and Support on Customs Hardware	16/12/2022	SG Solutions Ltd	6,600.00
C009/21/R02	Rundeck Software Subscription and Services	28/12/2022	PagerDuty Inc	32,799.06 USD
POR054730	Procurement of FortiGate 300E	05/01/2023	ICT Ltd	7,200.00
POR054736	LED screen rental	06/01/2023	NNG Promotions Ltd	9,600.00
POR054805	Provision of Ultrasonic Prostate and Testicular Examination Services	17/01/2023	Radiology Services Ltd	7,375.00
C015/23	Provision of Loadmaster Subscription Services	26/01/2023	ITWAY Hellas S.A	5,280.00
POR054912	Canteen Supplies	03/02/2023	FNG Supplies Co. Ltd	7,000.00
POR054911	Canteen Supplies	03/02/2023	Jos Hili & Sons Ltd	7,000.00
POR054910	Canteen Supplies	03/02/2023	Malta Dairy Products Ltd	7,500.00
POR054918	Maintenance Supplies	03/02/2023	RCC Co Ltd	9,500.00
POR054917	Canteen Supplies	03/02/2023	Bartoli Brothers Ltd	10,000.00
POR054916	Canteen Supplies	03/02/2023	Mosta Bacon Co. Ltd	10,000.00
POR054914	Canteen Supplies	03/02/2023	Smina Poultry Products Ltd	10,000.00
POR054913	Canteen Supplies	03/02/2023	Snow White Poultry Ltd	10,000.00
POR054915	Canteen Supplies	03/02/2023	Triple K Ltd	10,000.00
C087/22	Investors in People Proposal 2022-2023	14/02/2023	Investors In People UK	10,175.00 GBP
C018/22	Provision of Cisco Equipment and SMARTnet Services for Mater Dei Data Centre	16/02/2022	ICT Ltd	63,800.00
C013/21/R02	Contract for the Provision of ID verification Services	17/02/2023	Jumio Corporation	26,125.00
POR055021	Facebook ads	23/02/2023	META Platforms Ireland Ltd	15,000.00
C004/23	Contract for the Provision of Maintenance Services for the MITA Website and Intranet Portal	23/02/2023	NIU Limited	26,280.00
POR055032	FortiGate 300E – UTP: Extension (1 Year)	24/02/2023	ICT Ltd	5,600.00
C016/18/R01	Roll out and Support of a Case Management System for Social Workers	15/03/2023	Exigy Limited	128,675.00
POR055137	Convening of Seminar: EU Funds under the Horizon Framework	20/03/2023	European Academy SIA	10,499.95

Numru ta' Referenza *Reference Number*	Isem *Name*	Data tal-għotja *Award Date*	Isem tal-Kuntrattur *Name of Contractor*	Valur tal-Kuntratt (€) Eskluża l-VAT *Contract value (€) Excluding VAT*
POR055234	Supply of Recol card holders	11/04/2023	Playcraft Promotional Items	17,387.50
POR055235	Supply of Elegant PU leather notepads	11/04/2023	Merchandise Malta Ltd	19,504.00
C024/19/R02	Contract for the Provision of Skilled Labourer Services	19/04/2023	JM Installations & Services	26,560.00
C039/23	Publication of 8 Articles on MaltaCEOS.mt and BusinessNow.mt – 2023/2024	24/04/2023	Content House Ltd	5,100.00
POR055285	Installation of floor tiles	24/04/2023	DL Contractors Co. Ltd	9,620.00
C048/23	Provision of Advert Production and Airing on TVM	24/04/2023	Public Broadcasting Services Ltd(PBS)	9,880.00
C044/23	Renting of Billboards	24/04/2023	Jeffrey Farrugia	11,200.00
C008/15/R02	Provision of Application Services on Corporate Finance	25/04/2023	2I Ltd	18,449.00
POR055316	Internet Services to cover the MFCC Conference	28/04/2023	Malta Fairs & Conventions Centre	10,710.00
C051/23	Contract for the provision of DoCentric Services to enhance ERP reporting functionality	28/04/2023	Docentric d.o.o.	11,614.00
C038/23	Provision of an Enterprise Knowledge Graph Tool License	28/04/2023	Stardog	25,000.00 USD
C024/19/R03	Contract for the Provision of Skilled Labourer Services	28/04/2023	JM Installations & Services	32,800.00
C050/23	ExFlow – Accounts payable automation	28/04/2023	Sign Up Software AB	53,700.00
POR055325	Sponsorship for GSSE 2023 Games	02/05/2023	Malta Olympics Committee	8,000.00
C064/14/R03	Maintenance and Support of PRTG	03/05/2023	Paessler AG	11,055.29
POR055401	Moveable partition in 5 parts colour white 51dB	15/05/2023	Project Technik Ltd	13,555.00
POR055460	Canteen supplies	25/05/2023	Ian Scicluna	8,000.00
C047/20/R01	National Cyber Security Steering Committee - Board Secretary Services	30/05/2023	Dr Ian Borg	13,474.80
C067/17/R06	Practical Law Subscription	30/05/2023	Thomson Reuters	23,627.36 GBP
C055/23	Provision of Advertising Services	06/06/2023	Eden Entertainment Ltd (Eden Leisure Group)	12,447.36
C026/21/R01	Software and Support for Employee Recognition Platform	08/06/2023	Recognize Services INC	15,822.00 USD

Varjazzjonijiet/*Variations*

Numru ta' Referenza *Reference Number*	Numru tal-Varjazzjoni *Variation Number*	Isem tal-Offerta *Tender Name*	Data tal-għotja *Award Date*	Isem tal-Kuntrattur *Name of Contractor*	% ta' Varjazzjoni *% Variation*	Valur oriġinali (€) *Original value (€)*	Valur tal-varjazzjoni (€) *Variation value (€)*	Valur finali tal-Kuntratt (€) Eskluża l-VAT *Final Contract value (€) Excluding VAT*
C084/22	A01	Enterprise Agreement and Master Agreement, Products and Services	10/10/2022	Environmental Systems Research Institute, Inc. (Esri)	2.50	1,801,187.00	45,000.00	1,846,187.00
C110/19	A01	Provision of Pest Control Services	18/01/2023	Salvarti Co. Ltd	3.76	9,318.00	350.00	9,668.00
C003/21	A01	Provision of a Corporate ERP Solution	27/01/2023	PwC Consortium	2.33	2,526,156.00	58,980.00	2,585,136.00
C002/19	A02	Provision of SMSs	27/01/2023	Epic Communications Limited (Vodafone)	27.28	1,025,184.00	279,700.00	1,304,884.00
C046/22/B	A01	Contract for the Provision of Software Development Services for the Social Security IT Systems	27/01/2023	European Dynamics Consortium	93.67	796,040.00	745,640.00	1,541,680.00
C046/22/D	A02	Provision of Software Development Services for the Security IT System	27/01/2023	N-ix Ltd	87.04	898,133.60	781,724.00	1,679,857.60
C046/22/A	A02	Provision of software development services for the Core Taxation IT Systems	27/01/2023	ARHS Developments Hellas S.A.	200.00	700,280.00	1,400,560.00	2,100,840.00
C032/20B	A03	Contract for Security Services	01/02/2023	Signal 8 Security Services Malta Ltd	2.28	629,988.00	14,380.43	644,368.43
C054/22/R01	A01	Euritas Membership	09/03/2023	Euritas	50.00	15,000.00	7,500.00	22,500.00

Numru ta' Referenza *Reference Number*	Numru tal-Varjazzjoni *Variation Number*	Isem tal-Offerta *Tender Name*	Data tal-għotja *Award Date*	Isem tal-Kuntrattur *Name of Contractor*	% ta' Varjazzjoni *% Variation*	Valur oriġinali (€) *Original value (€)*	Valur tal-varjazzjoni (€) *Variation value (€)*	Valur finali tal-Kuntratt (€) Eskluża l-VAT *Final Contract value (€) Excluding VAT*
C033/20B	A03	Contract for Cleaning Services - St.Venera	10/03/2023	Floorpul Co. Ltd	1.97	302,592.00	5,960.96	308,552.96
C033/20A	A03	Contract for Cleaning Services (Head Office)	10/03/2023	Managing Consulting Service industry Limited (MCSI)	2.06	418,370.00	8,605.09	426,975.09
C016/21	A04	Services Related to National Cyber Security Community	24/03/2023	Pricewaterhousecoopers	16.2	185,000.00	30,000.00	215,000.00
C110/19	A02	Provision of Pest Control Services	06/04/2023	Salvarti Co. Ltd	2.55	9,318.00	238.00	9,556.00
C107/10/R03	A01	Provision of Heating, Ventilation & Air Conditioning (HVAC) System including Maintenance and Support	13/04/2023	Titan International Ltd	36.7	74,760.00	27,460.00	102,220.00
C106/10/R03	A03	Supply, Maintenance and Support of Generator Systems for the New Data Centre	17/04/2023	Lexcorp Int. Ltd	84.21	9,500.00	8,000.00	17,500.00
C032/20A	A03	Contract for Security Services	12/05/2023	G4S Security Services (Malta) Ltd	0.53	591,738.00	3,132.14	594.870.14
C032/20A	A04	Contract for Security Services	26/06/2023	G4S Security Services (Malta) Ltd	1.87	591,738.00	11,072.06	602,810.06

Proċedura negozjata mingħajr pubblikazzjoni minn qabel/*Negotiated Procedure without Prior Publication*

Numru ta' Referenza *Reference Number*	Isem *Name*	Data tal-għotja *Award Date*	Isem tal-Kuntrattur *Name of Contractor*	Valur tal-Kuntratt Eskluża l-VAT *Contract value Excluding VAT*
C046/22/C	Provision of software development services for the Core Taxation IT Systems **	10/10/2022	Uni Systems	512,750.00
C046/22/B	Contract for the Provision of Software Development Services for the Social Security IT Systems **	10/10/2022	European Dynamics Consortium	796,040.00
C084/22	ESRI Enterprise Agreement and Master Agreement, Products and Services	10/10/2022	Environmental Systems Research Institute, Inc. (Esri)	1,668,437.00
C046/22/D	Provision of Software Development Services for the Security IT System **	02/12/2022	N-ix Ltd	898,133.60

**Mogħti wara sejħa pubblika għal espressjoni ta' interess
***After a public call for expression of interest*

AWTORITÀ TAL-ARTIJIET

L-Uffiċjal Kap Eżekuttiv, Awtorità tal-Artijiet, jgħarraf li:

Offerti ssiġillati għall-avviżi li ġejjin għandhom jintefgħu fil-kaxxa tal-offerti tal-Awtorità tal-Artijiet, Berġa tal-Baviera, Il-Belt Valletta, sal-10.00 a.m. tal-Ħamis, 17 ta' Awwissu, 2023, għal:

Avviż Nru. 41. Bejgħ tale quale ta' parti minn sit f'Ta' Sanserna fil-limiti ta' Birżebbuġa, Birżebbuġa, kif muri bl-aħmar fuq il-pjanta P.D.54_81_1. L-offerti għandhom ikunu akkumpanjati b'bid-bond għall-ammont ta' €1,000 kif stipulat fil-kundizzjonijiet tal-offerta. Offerti anqas mill-ammont ta' erbat elef ewro (€4,000) ma jiġux ikkunsidrati. Din l-offerta tista' tkun suġġetta għal dritt magħruf bħala dritt tal-ewwel rifjut skont artikolu Nru. 32 tal-Kapitolu Nru. 573 tal-Liġijiet ta' Malta. Irid isir ħlas ta' €50 għad-dokumenti tal-offerta.

Avviż Nru. 42. Kiri ghall-perjodu ta' ħmistax-il (15) sena għal skopijiet kummerċjali ta' fond tale quale, u fl-istat li jinsab fih inklużi xi difetti li jista' jkun hemm moħbija f'Nru. 15, Misraħ Bonnici, Bormla, kif muri bl-aħmar fuq il-pjanta P.D. 133_86_1_1. L-offerti għandhom ikunu akkumpanjati b'bid-bond għall-ammont ta' €13,776 kif stipulat fil-kundizzjonijiet tal-offerta. Offerti anqas mill-ammont ta' erbat elef u ħames mija u tnejn u disgħin ewro (€4,592) fis-sena ma jiġux ikkunsidrati. Din l-offerta tista' tkun suġġetta għal dritt magħruf bħala dritt tal-ewwel rifjut skont artikolu Nru. 32 tal-Kapitolu Nru. 573 tal-Liġijiet ta' Malta. Irid isir il-ħlas ta' €50 għad-dokumenti tal-offerta.

LANDS AUTHORITY

The Chief Executive Officer, Lands Authority, notifies that:

Sealed tenders in respect of the following advertisements are to be deposited in the tender box at the Lands Authority, Auberge de Baviere, Valletta, by 10.00am on Thursday, 17th August, 2023, for:

Advt No. 41. Sale tale quale of part of a site at Ta' Sanserna in the limits of Birzebbuga, Birżebbuġa, as shown edged in red on plan P.D.54_81_1. Tenders are to be accompanied by a bid-bond for an amount of €1,000 as stipulated in the tender conditions. Offers below the amount of four thousand euro (€4,000) will not be considered. This tender may be subject to the right known as the right of first refusal as per article No. 32 of Chapter No. 573 of the Laws of Malta. A fee of €50 will be charged for the tender documents.

Advt No. 42. Lease for a period of fifteen (15) years for commercial purposes of the premises tale quale in its present state including any latent defects, at No. 15, Misraħ Bonnici, Bormla, as shown edged in red on the plan P.D.133_86_1_1. Tenders are to be accompanied by a bid-bond for an amount of €13,776 as stipulated in the tender conditions. Offers below the amount of four thousand and five hundred and ninety-two euro (€4,592) per annum will not be considered. This tender may be subject to the right known as the right of first refusal as per article No. 32 of Chapter No. 573 of the Laws of Malta. A fee of €50 will be charged for the tender documents.

Avviż Nru. 43. Kiri tale quale fl-istat li jinsab fih inklużi xi difetti li hemm moħbija għall-perjodu ta' ħmistax-il (15) sena ta' fond għal skopijiet kummerċjali f'Nru. 30, Xatt Lascaris, Il-Belt Valletta, kif muri bl-aħmar fuq il-pjanta P.D. 2008_575. L-offerti għandhom ikunu akkumpanjati b'bid-bond għall-ammont ta' €50,000 skont kif stipulat fil-kundizzjonijiet tal-offerta. Offerti anqas mill-ammont ta' wieħed u ħamsin elf u tliet mija u sittin ewro (€51,360) fis-sena ma jiġux ikkunsidrati. Din l-offerta tista' tkun suġġetta għal dritt magħruf bħala dritt tal-ewwel rifjut skont artikolu Nru. 32 tal-Kapitolu Nru. 573 tal-Liġijiet ta' Malta. Irid isir il-ħlas ta' €50 għad-dokumenti tal-offerta.

Dawn l-avviżi qegħdin jiġu ppubblikati bħala stedina għall-pubbliku sabiex jakkwista d-dokumenti tal-offerta online. L-offerenti għandhom jirreferu għall-kundizzjonijiet kollha tad-dokument tal-offerta u huma mistiedna li jaqraw sew dawn id-dokumenti. L-offerti għandhom isiru biss fuq il-formola preskritta li, flimkien mal-kundizzjonijiet rilevanti u dokumenti oħra, jistgħu jinkisbu billi tagħfas fuq 'Buy Tender' fuq il-paġna ta' din l-offerta fis-sit (https://landsauthority.org.mt/services/tendering/). Il-ħlas huwa ta' ħamsin ewro (€50) li jitħallas permezz tas-sistema online tas-sit tal-Awtorità tal-Artijiet bil-card bankarja preferuta.

It-8 ta' Awwissu, 2023

AWTORITÀ TAD-DJAR

Iċ-Chief Executive Officer, Awtorità tad-Djar, jgħarraf illi:

Offerti magħluqin għall-avviżi li ġejjin għandhom jintefgħu fil-kaxxa tal-offerti tal-Awtorità tad-Djar, 22, Triq Pietro Floriani, Il-Furjana, sal-10.00 a.m. ta' nhar il-Ġimgħa, 25 ta' Awwissu, 2023, għal:

*Avviż Nru. 14/2023. Bejgħ tale quale ta' Garaxx Nru. 50, Binja Skorba, Triq il-Karamelli, L-Imġarr. Offerti taħt €17,800 ma jiġux ikkunsidrati;

*Avviż Nru. 15/2023. Bejgħ tale quale ta' Garaxx Nru. 36, Blokki A5-A11, Triq Pietro Darmenia, Pembroke. Offerti taħt €18,500 ma jiġux ikkunsidrati;

*Avviż Nru. 16/2023. Bejgħ tale quale ta' Garaxx Nru. 68, Blokki A1-A4, Triq Pietro Darmenia, Pembroke. Offerti taħt €19,000 ma jiġux ikkunsidrati.

*Avviżi li qed jidhru għall-ewwel darba

Irid isir ħlas ta' €50 għad-dokumenti tal-offerta u jistgħu jinkisbu mill-Awtorità tad-Djar.

L-Awtorità żżomm id-dritt li tirrifjuta kull offerta, anke l-aktar waħda vantaġġuża.

It-8 ta' Awwissu, 2023

Advt No. 43. Lease tale quale in its present state including any latent defects for a period of fifteen (15) years of the Premises for commercial purposes at No. 30, Xatt Lascaris, Valletta, as shown edged in red on the plan P.D. 2008_575. Tenders are to be accompanied by a bid-bond for the amount of €50,000 as stipulated in the tender conditions. Offers below the amount of fifty-one thousand three hundred and sixty euro (€51,360) per annum will not be considered. This tender may be subject to the right known as the right of first refusal as per article No. 32 of Chapter No. 573 of the Laws of Malta. A fee of €50 will be charged for the tender documents.

These adverts are being published as an invitation to the public to acquire tender documents online. The bidders are to refer to all the conditions of the tender document and are invited to read carefully these conditions. Tenders should be submitted only on the prescribed form, which together with the relevant conditions and other documents, may be obtained by clicking on 'Buy Tender' on the web page where this tender is available on (https://landsauthority.org.mt/services/tendering/). A fee of fifty euro (€50) must be paid through the online system of the Lands Authority website by using preferred banking card.

8th August, 2023

HOUSING AUTHORITY

The Chief Executive Officer, Housing Authority, notifies that:

Sealed tenders in respect of the following adverts have to be deposited in the tender box at the Housing Authority, 22, Triq Pietro Floriani, Floriana, by 10.00 a.m. on Friday, 25th August, 2023, for:

*Advt No. 14/2023. Sale tale quale of Garage No. 50, Binja Skorba, Triq il-Karamelli, Mgarr. Offers below €17,800 will not be considered;

*Advt No. 15/2023. Sale tale quale of Garage No. 36, Blocks A5-A11, Triq Pietro Darmenia, Pembroke. Offers below €18,500 will not be considered;

*Advt No. 16/2023. Sale tale quale of Garage No. 68, Blocks A1-A4, Triq Pietro Darmenia, Pembroke. Offers below €19,000 will not be considered.

*Advertisements appearing for the first time

A fee of €50 will be charged for the tender documents and can be obtained from the Housing Authority's office.

The Housing Authority reserves the right to refuse any tender, even the most advantageous.

8th August, 2023

SERVIZZI EWROPEJ F'MALTA (SEM)

Bejgħ 'Tale Quale' ta' Vettura (Mudell Opel Insignia Limousine NB Saloon)

Referenza: DISPOSAL_FCI762

Servizzi Ewropej f'Malta (SEM) qiegħda toħroġ għall-bejgħ 'tale quale' vettura tal-mudell Opel Insignia Limousine NB Saloon. Dokument dettaljat jista' jitniżżel minn (https://sem.gov.mt/notices).

Dawk interessati jitfgħu l-offerta tagħhom għandhom jibagħtu proposta magħluqa kif mitlub f'Sezzjoni (1) Paragrafu (8) tad-dokument, immarkata b'mod ċar 'Bejgħ 'Tale Quale' ta' Vettura (Mudell Opel Insignia Limousine NB Saloon) – Referenza: DISPOSAL_FCI762'.

L-offerti għandhom jintefgħu fil-kaxxa tal-offerti fl-uffiċċji ta' SEM, 280, Triq ir-Repubblika, Il-Belt Valletta VLT 1112, sa mhux iktar tard mill-11.00 a.m. (CEST) tal-Erbgħa, 6 ta' Settembru, 2023.

Offerti mitfugħa tard ma jiġux ikkunsidrati.

It-8 ta' Awwissu, 2023

CENTRAL PROCUREMENT AND SUPPLIES UNIT

B'referenza għall-offerta elettronika CFT009-3977/23. Provvista ta' 'surgical stools', ippubblikata fil-Gazzetta tal-Gvern tal-Ġimgħa, 4 ta' Lulju, 2023, id-data tal-għeluq ġiet estiża għat-Tlieta, 29 ta' Lulju, 2023.

It-8 ta' Awwissu, 2023

CENTRAL PROCUREMENT u SUPPLIES UNIT

Id-Direttur Maniġerjali (Procurement and Supplies), Ministeru għas-Saħħa, jgħarraf illi:

Jintlaqgħu offerti elettroniċi rigward l-avviżi li ġejjin sad-9.30 a.m. tat-Tlieta, 29 ta' Awwissu, 2023. L-offerti għandhom jintbagħtu BISS online fuq (www.etenders.gov.mt) għall-provvista ta':

CFT 021-3979/23. 'Phosphate Enema B.P'
CFT 020-3980/23. 'Dressing pads 20cm x 10cm'
CFT 020-3981/23. 'Non-adherent tulle dressing containing silver'
CFT 021-3982/23. 'Hydrobromide 400 micrograms injections'
CFT 021-3983/23. 'Spironolactone 25mg tablets'
CFT 021-3984/23. 'Pilocarpine Hydrochloride 5mg tablets'
CFT 021-3985/23. 'Nifedipine 10mg modified release tablets'

SERVIZZI EWROPEJ F'MALTA (SEM)

Sale 'Tale Quale' of a Vehicle (Model Opel Insignia Limousine NB Saloon)

Reference: DISPOSAL_FCI762

Servizzi Ewropej f'Malta is issuing for sale 'tale quale' a vehicle, model Opel Insignia Limousine NB Saloon. A detailed dossier can be downloaded from (https://sem.gov.mt/notices).

Interested bidders are to submit a sealed proposal as requested in Section (1) Paragraph (8) of the dossier, clearly marked 'Sale 'Tale Quale' of a Vehicle (Model Opel Insignia Limousine NB Saloon) – Reference: DISPOSAL_FCI762'.

Proposals are to be deposited in the tender box located at SEM offices, 280, Triq ir-Repubblika, Valletta VLT 1112, by not later than 11.00 a.m. (CEST) of Wednesday, 6th September, 2023.

Late submissions will not be considered.

8th August, 2023

CENTRAL PROCUREMENT AND SUPPLIES UNIT

With reference to the electronic tender CFT009-3977/23. Supply of surgical stools, published in the Government Gazette of Friday, 4th August, 2023, the closing date is being extended till Tuesday, 29th August, 2023.

8th August, 2023

CENTRAL PROCUREMENT AND SUPPLIES UNIT

The Managing Director (Procurement and Supplies), Ministry for Health, notifies that:

Electronic tenders in respect of the following notices will be received till 9.30 a.m. of Tuesday, 29th August, 2023. Tenders are to be submitted ONLY online on (www.etenders.gov.mt) for the supply of:

CFT 021-3979/23. Phosphate Enema B.P
CFT 020-3980/23. Dressing pads 20cm x 10cm
CFT 020-3981/23. Non-adherent tulle dressing containing silver
CFT 021-3982/23. Hydrobromide 400 micrograms injections
CFT 021-3983/23. Spironolactone 25mg tablets
CFT 021-3984/23. 'Pilocarpine Hydrochloride 5mg tablets
CFT 021-3985/23. Nifedipine 10mg modified release tablets

CFT 021-3986/23. Povidone-iodine 2.5% w/w dry powder cutaneous spray

CFT 021-3987/23. 'Emulsifying ointment'

CFT 013-3988/23. Boroż taż-żibel trasparenti HDPE għal skart domestiku

Id-dokumenti tal-offerta huma mingħajr ħlas.

Id-dokumenti tal-offerti jinkisbu biss mill-Electronic Public Procurement System (www.etenders.gov.mt). Ir-reġistrazzjoni hija meħtieġa sabiex ikun jista' jintuża s-sit elettroniku. Operaturi ekonomiċi Maltin għandu jkollhom l-eID tal-organizzazzjoni tagħhom sabiex ikunu jistgħu jidħlu f'dan is-sit elettroniku. Aktar tagħrif jinkiseb mis-sezzjoni tal-FAQ tal-istess sit.

Il-pubbliku jista' jattendi waqt il-ftuħ u l-iskedar tal-offerti fil-ħinijiet u d-dati msemmija hawn fuq.

It-8 ta' Awwissu, 2023

CENTRAL PROCUREMENT AND SUPPLIES UNIT

Id-Direttur Maniġerjali (Sourcing u Supplies Management) għas-Central Procurement u Supplies Unit fil-Ministeru għas-Saħħa, jgħarraf illi sottomissjonijiet tal-ERU Competitive Calls imniżżla hawn taħt għandhom jintlaqgħu sal-10.00 a.m. tal-Erbgħa, 9 ta' Awwissu, 2023.

ERU Ref. ERU0308U23A
ERU Ref. ERU0308U23 – Medicinals
ERU Ref. ERU0308U23 – Devices

Sejħiet kompetittivi tal-Emergency Response Unit (ERU) jistgħu jitniżżlu mis-sit elettroniku tas-CPSU.

Sottomissjonijiet għal din is-sejħa għal kompetizzjoni għandhom jiġu sottomessi skont l-istruzzjonijiet mogħtija fid-dossier.

It-8 ta' Awwissu, 2023

CENTRAL PROCUREMENT AND SUPPLIES UNIT

Id-Direttur Maniġerjali (Sourcing u Supplies Management) għas-Central Procurement u Supplies Unit fil-Ministeru għas-Saħħa, jgħarraf illi sottomissjonijiet għall-ERU Competitive Calls sal-10.00 a.m. tal-Ħamis, 10 ta' Awwissu, 2023.

ERU Ref. ERU0308U23B
ERU Ref. ERU0308U23C
ERU Ref. ERU0308U23D
ERU Ref. ERU0308U23E
ERU Ref. ERU0408U23A
ERU Ref. ERU0408U23 – Medicinals

CFT 021-3986/23. Povidone-iodine 2.5% w/w dry powder cutaneous spray

CFT 021-3987/23. Emulsifying ointment

CFT 013-3988/23. HDPE Transparent Refuse Bags for Domestic Waste

These tender document is free of charge.

Tender documents are only obtainable from the Electronic Public Procurement System (www.etenders. gov.mt). Registration is required in order to make use of this website. Maltese economic operators need to be in possession of their organisation eID in order to access this website. More information is available from the FAQ section of the same website.

The public may attend during the opening and scheduling of tenders at the times and dates specified above.

8th August, 2023

CENTRAL PROCUREMENT AND SUPPLIES UNIT

The Managing Director (Sourcing and Supplies Management) for the Central Procurement and Supplies Unit within the Ministry for Health, notifies that submissions for the below listed ERU Competitive Calls will be received up to 10.00 a.m. on Wednesday, 9th August, 2023

ERU Ref. ERU0308U23A
ERU Ref. ERU0308U23 – Medicinals
ERU Ref. ERU0308U23 – Devices

Emergency Response Unit (ERU) Competitive Calls can be downloaded from the CPSU website.

Submissions for this call for competition are to be submitted as per instructions given in the dossier.

8th August, 2023

CENTRAL PROCUREMENT AND SUPPLIES UNIT

The Managing Director (Sourcing and Supplies Management) for the Central Procurement and Supplies Unit within the Ministry for Health, notifies that submissions for the ERU Competitive Calls will be received up to 10.00 a.m. on Thursday, 10th August, 2023.

ERU Ref. ERU0308U23B
ERU Ref. ERU0308U23C
ERU Ref. ERU0308U23D
ERU Ref. ERU0308U23E
ERU Ref. ERU0408U23A
ERU Ref. ERU0408U23 – Medicinals

Sejħiet kompetittivi tal-Emergency Response Unit (ERU) jistgħu jitniżżlu mis-sit elettroniku tas-CPSU.

Sottomissjonijiet għal din is-sejħa għal kompetizzjoni għandhom jiġu sottomessi skont l-istruzzjonijiet mogħtija fid-dossier.

It-8 ta' Awwissu, 2023

KUNSILL LOKALI BIRKIRKARA

Il-Kunsill Lokali Birkirkara jgħarraf illi:

Sejħiet għall-offerti għandhom jintlaqgħu mill-Kunsill Lokali Birkirkara, permezz tal-ePPS, sa nofsinhar ta' nhar it-Tnejn, 4 ta' Settembru, 2023, għal:

Avviż Nru BLC/004/2023. Provvista u konsenja ta' pots, pjanti ornamentali, siġar, arbuxelli u ħtiġiet orikulturali għall-Kunsill Lokali Birkirkara.

Id-dokumenti tal-offerta huma bla ħlas u jiġu miksuba, imniżżla u milqugħa BISS minn fuq is-sit elettroniku (www.etenders.gov.mt).

Kull kjarifika jew addenda lid-dokument tal-offerta jittellgħu fuq is-sit elettroniku u wieħed jista' jarahom jew iniżżilhom mill-istess sit.

Il-Kunsill Lokali jżomm id-dritt li jirrifjuta kull offerta, anke l-aktar waħda vantaġġjuża.

It-8 ta' Awwissu, 2023

KUNSILL LOKALI BIRKIRKARA

Il-Kunsill Lokali Birkirkara jgħarraf illi:

Sejħiet għall-offerti għandhom jintlaqgħu mill-Kunsill Lokali Birkirkara, permezz tal-ePPS, sa nofsinhar ta' nhar it-Tnejn, 4 ta' Settembru, 2023, għal:

Avviż Nru BLC/003/2023. Provvediment ta' servizzi ta' knis tat-toroq u tindif fil-lokalità ta' Birkirkara b'mod li jitħares l-ambjent.

Id-dokumenti tal-offerta huma bla ħlas u jiġu miksuba, imniżżla u milqugħa BISS minn fuq is-sit elettroniku (www.etenders.gov.mt).

Kull kjarifika jew addenda lid-dokument tal-offerta jittellgħu fuq is-sit elettroniku u wieħed jista' jarahom jew iniżżilhom mill-istess sit.

Il-Kunsill Lokali jżomm id-dritt li jirrifjuta kull offerta, anke l-aktar waħda vantaġġjuża.

It-8 ta' Awwissu, 2023

Emergency Response Unit (ERU) Competitive Calls can be downloaded from the CPSU website.

Submissions for this call for competition are to be submitted as per instructions given in the dossier.

8th August, 2023

BIRKIRKARA LOCAL COUNCIL

The Birkirkara Local Council notifies that:

Tenders will be received at the Birkirkara Local Council through ePPS, up to noon on Monday, 4th September, 2023, for:

Advt No. BLC/004/2023. Supply and delivery of pots, ornamental plants, trees, shrubs and other horticultural requirements to the Birkirkara Local Council.

Tender documents are free of charge and are to be viewed/downloaded and submitted ONLY through the etenders website (www.etenders.gov.mt).

Any clarifications or addenda to the tender document will be uploaded and available to view and download from this same website.

The Local Council reserves the right to refuse any offer, even the most advantageous.

8th August, 2023

BIRKIRKARA LOCAL COUNCIL

The Birkirkara Local Council notifies that:

Tenders will be received at the Birkirkara Local Council through ePPS, up to noon on Monday, 4th September, 2023, for:

Advt No. BLC/003/2023. Provision for the street sweeping services and cleaning of the locality of Birkirkara, in an environmentally friendly manner.

Tender documents are free of charge and are to be viewed/downloaded and submitted ONLY through the etenders website (www.etenders.gov.mt).

Any clarifications or addenda to the tender document will be uploaded and available to view and download from this same website.

The Local Council reserves the right to refuse any offer, even the most advantageous.

8th August, 2023

KUNSILL LOKALI L-GĦARB

Il-Kunsill Lokali l-Għarb jgħarraf illi:

Sejħiet għall-offerti jintlaqgħu mill-Kunsill Lokali l-Għarb sad-data tal-għeluq estiża, l-10.00 a.m. ta' nhar il-Ġimgħa, 11 ta' Awwissu, 2023, għal:

Avviż Nru. GRB/08/23. Xogħlijiet – provvista, manifatturar u installazzjoni ta' sistema fotovoltajka għall-Kunsill Lokali l-Għarb.

Id-dokumenti tal-offerta huma bla ħlas u jiġu miksuba, imniżżla u milqugħa BISS minn fuq is-sit elettroniku tal-etenders (www.etenders.gov.mt).

Kull kjarifika jew addenda lid-dokument tal-offerta jittellgħu fuq is-sit elettroniku u wieħed jista' jarahom jew iniżżilhom mill-istess sit.

Il-Kunsill Lokali jżomm id-dritt li jirrifjuta kull offerta, anke l-aktar waħda vantaġġjuża.

It-8 ta' Awwissu, 2023

GĦARB LOCAL COUNCIL

The Għarb Local Council notifies that:

Tenders will be received at the Għarb Local Council up to the extended closing date, 10.00 a.m. on Friday, 11th August, 2023, for:

Advt GRB/08/23. Works – supply, manufacture and installation of a photovoltaic system for the Għarb Local Council.

Tender documents are free of charge and are to be viewed/downloaded and submitted ONLY through the etenders website (www.etenders.gov.mt).

Any clarifications or addenda to the tender document will be uploaded and available to view and download from this same website.

The Local Council reserves the right to refuse any offer, even the most advantageous.

8th August, 2023

AVVIŻI TAL-QORTI – *COURT NOTICES*

1568

Ikun jaf kulħadd illi bis-setgħat mogħtija lilha bl-artikolu 257 tal-Kodiċi Ċivili, il-Qorti tar-Reviżjoni tal-Atti Nutarili, b'Digriet tal-31 ta' Lulju, 2023, u dan wara Rikors b'numru 340/2023, ordnat:

Lid-Direttur tar-Reġistru Pubbliku, biex jagħmel annotazzjoni fuq l-Att taż-Żwieġ numru 164/1968, ta' Jane Cuschieri née Delicata, biex ikun jidher li kunjom ir-rikorrenti għandu jidher bħala 'Cuschieri' u mhux 'Caruana'.

Qorti ta' Reviżjoni tal-Atti Nutarili

Illum it-Tnejn 31 ta' Lulju, 2023

ADRIAN MICALLEF
Deputat Reġistratur, Qorti tar-Reviżjoni tal-Atti Nutarili

It is hereby notified that in virtue of the powers conferred by Section 257 of the Civil Code, the Court of Revision of Notarial Acts, by a Decree dated the 31st July, 2023, and upon an application numbered 340/2023, ordered:

To the Director of the Public Registry, to make an annotation on the Marriage Act number 164/1968, of Jane Cuschieri née Delicata, so that it appears that the applicant's surname should appear as 'Cuschieri' and not 'Caruana'.

Court of Revision of Notarial Acts

Today Monday 31st July, 2023

ADRIAN MICALLEF
Deputy Registrar, Court of Revision of Notarial Acts

1569

Ikun jaf kulħadd illi bis-setgħat mogħtija lilha bl-artikolu 257 tal-Kodiċi Ċivili, il-Qorti tar-Reviżjoni tal-Atti Nutarili, b'Digriet tal-1 ta' Awwissu, 2023, u dan wara Rikors b'numru 740/2023, ordnat:

Lid-Direttur tar-Reġistru Pubbliku biex jagħmel l-annotazzjonijiet jew korrezzjonijiet opportuni fl-Att tal-Mewt numru 1932/2023 biex:

IT IS hereby notified that in virtue of the powers conferred by Section 257 of the Civil Code, the Court of Revision of Notarial Acts, by a Decree dated the 1st August, 2023, and upon an application numbered 740/2023, ordered:

To the Director of the Public Registry, to make the appropriate annotations or corrections in the Act of Death number 1932/2023, of Lawrence sive Lorenzo Xerri, so that:

1. Fil-kolonna indikata: 'Lok tat-Twelid' ikun jidher li dan kien: 'Il-Qala, Għawdex, Malta";

2. Il-kunjom tal-missier, Joseph, li fil-preżent huwa mħolli vojt, jiġi indikat bħala: 'Xerri';

3. Il-kunjom tal-omm (bħala miżżewġa) li dan ukoll huwa mħolli vojt, jiġi indikat bħala 'Xerri';

4. Il-kunjom tal-omm (bħala xebba) jiġi mħassar u sostitwit bil-kunjom korrett: 'Cefai'.

Qorti ta' Reviżjoni tal-Atti Nutarili

Illum, il-Ħamis 3 ta' Awwissu, 2023

ADRIAN MICALLEF
Deputat Reġistratur, Qorti tar-Reviżjoni tal-Atti Nutarili

1. In the column indicated as: 'Birthplace' it will appear that this was: 'Il-Qala, Għawdex, Malta';

2. The surname of the father, Joseph, which is currently left blank, is indicated as: 'Xerri';

3. In the mother's surname (as married) which is also left blank, is indicated as 'Xerri';

4. In the mother's surname (as a maiden) is deleted and replaced with the correct surname: 'Cefai'.

Court of Revision of Notarial Acts

Today, Thursday 3rd August, 2023

ADRIAN MICALLEF
Deputy Registrar, Court of Revision of Notarial Acts

1570

Permezz ta' digriet mogħti mill-Qorti tal-Maġistrati (Malta) fl-20 ta' Frar, 2023, fl-atti tal-ittra uffiċjali numru 3083/2022, fl-ismijiet Automated Revenue Management Services Ltd noe vs George Morrison Smith, ordnat is-segwenti pubblikazzjoni biex isservi ta' notifika fil-konfront tal-intimat George Morrison Smith a tenur tal-Artikolu 187(3) tal-Kap. 12.

Fil-Qorti tal-Maġistrati (Malta)

Illum 28 ta' Novembru, 2022

Lil George Morrison Smith (KI 16896A) ta' 37, Villa Eugenie, Triq Dun Gejtanu Mannarino, Birkirkara

Permezz tal-preżenti Automated Revenue Management Services Ltd (C46054) ta' Gattard House, Triq Nazzjonali, Blata l-Bajda, Malta, f'isimha proprju u għan-nom ta' Enemalta plc u l-Korporazzjoni għas-Servizzi tal-Ilma, qed jinnotifikawk bl-annessa dikjarazzjoni ġuramentata mmarkata bħala Dokument A, għall-finijiet u l-effetti kollha tal-Artikolu 466 tal-Kap. 12 tal-Liġijiet ta' Malta u qed jinterpellawk sabiex tħallas is-somma ta' €2,641.71, liema ammont huwa ċert, likwidu u dovut u rappreżentanti bilanċ dovut għall-konsum tal-ilma u elettriku, kera ta' meter tal-ilma u l-elettriku, spejjeż amministrattivi, connection u disconnection fees, u/jew kull ħlas ieħor skont ir-regolamenti fuq il-provvista tal-elettriku, jew ir-regolamenti dwar il-fornitura tal-ilma flimkien mal-imgħax dovut fuq l-ammont skont il-ligi relatat mal-kontijiet tas-servizzi utili bin-numru 101000080639 ossija dwar il-fond bl-indirizz Unit K4B, G.S. Specialist Veh, Żona Industrijali ta' Kordin, Paola.

Nonostante diversi interpellazzjonijiet mill-mittenti għall-ħlas tal-ammont dovut, inti nqast milli tħallas sal-

By means of a decree of the 20th February, 2023, handed down by the Court of Magistrates (Malta) in the records of the judicial letter number 3083/2022 in the names Automated Revenue Management Services Limited noe vs George Morrison Smith, the following publication was ordered for the purpose of effecting service on the respondent George Morrison Smith in terms of Article 187(3) of Cap. 12.

In the Court of Magistrates (Malta)

Today 28th November, 2022

To George Morrison Smith (ID 16896A) of 37, Villa Eugenie, Triq Dun Gejtanu Mannarino, Birkirkara

By the present, Automated Revenue Management Services Limited (C46054) of Gattard House, Triq Nazzjonali, Blata l-Bajda, Malta, in its own name and on behalf of Enemalta plc and Water Services Corporation, notifies you with the attached sworn declaration marked as Document A for all the purposes and effects of Article 466 of Cap. 12 of the Laws of Malta and solicits you to pay the amount of €2,641.71, which amount is sure, liquid and due and representing the balance due for the consumption of water and electricity, rent of water and electricity meter, administrative fees, connection and disconnection fees, and/or any other payment according to the electricity supply regulations and the water supply regulations together with interest due on the amount according to law regarding utility bills number 101000080639 regarding the premises Unit K4B, G.S. Specialist Veh, Żona Industrijali ta' Kordin, Paola.

Despite several solicitations by the applicant company for the payment of the amount due, you remained in default

ġurnata tal-preżentata ta' din l-ittra. Aktar minn hekk ma hemm l-ebda raġuni valida għal din l-inadempjenza u int qatt ma kkontestajt l-ammont dovut.

Dan l-att qiegħed jintbagħat lilek għall-finijiet u l-effetti kollha tal-liġi u fin-nuqqas ta' pagament jew oppożizzjoni daparti tiegħek fit-termini tal-imsemmi Artikolu 466 tal-Kap. 12 tal-Liġijiet ta' Malta, il-mittenti tgħaddu biex tesegwixxu dan il-kreditu skont il-liġi.

Bl-ispejjeż

Reġistru tal-Qrati tal-Maġistrati (Malta), illum 4 ta' Awwissu, 2023

ALEXANDRA DEBATTISTA
Għar-Reġistratur tal-Qrati Ċivili u Tribunali

and did not pay till the day of the filing of this judicial letter. In addition, there is no valid reason for your failure to pay and you never contested the amount due.

This act is being sent to you for all the purposes and effects of law and in default of payment or opposition on your part within the time mentioned in Article 466 Cap. 12 of the Laws of Malta, the applicant company shall proceed to enforce this credit according to law.

With costs

Registry of the Court of Magistrates (Malta), today 4th August, 2023

ALEXANDRA DEBATTISTA
For the Registrar, Civil Courts and Tribunals

1571

Permezz ta' digriet mogħti mill-Qorti tal-Maġistrati (Malta) fl-20 ta' Frar, 2023, fl-atti tal-ittra uffiċjali numru 3268/2022, fl-ismijiet Automated Revenue Management Services Ltd noe vs John Borg, ordnat is-segwenti pubblikazzjoni biex isservi ta' notifika fil-konfront tal-intimat John Borg a tenur tal-Artikolu 187(3) tal-Kap. 12.

Fil-Qorti tal-Maġistrati (Malta)

Illum 15 ta' Diċembru, 2022

Lil John Borg (KI 904145M) ta' 16E, Triq il-Mosta, San Pawl il-Baħar

Permezz tal-preżenti Automated Revenue Management Services Ltd (C46054) ta' Gattard House, Triq Nazzjonali, Blata l-Bajda, Malta, f'isimha proprju u għan-nom ta' Enemalta plc u l-Korporazzjoni għas-Servizzi tal-Ilma, qed jinnotifikawk bl-annessa dikjarazzjoni ġuramentata mmarkata bħala Dokument A, għall-finijiet u l-effetti kollha tal-Artikolu 466 tal-Kap. 12 tal-Liġijiet ta' Malta u qed jinterpellawk sabiex tħallas is-somma ta' €10.990.60, liema ammont huwa ċert, likwidu u dovut u rappreżentanti bilanċ dovut għall-konsum tal-ilma u elettriku, kera ta' meter tal-ilma u l-elettriku, spejjeż amministrattivi, connection u disconnection fees, u/jew kull ħlas ieħor skont ir-regolamenti fuq il-provvista tal-elettriku, jew ir-regolamenti dwar il-fornitura tal-ilma flimkien mal-imgħax dovut fuq l-ammont u liema ammont jikkonsisti fis-segwenti:

i. Inkwantu l-kont numru 101000163328 l-ammont ta' €2,269.18 fil-fond bl-indirizz St Mary, Triq il-Kbira, San Pawl il-Baħar; u

By means of a decree of the 20th February, 2023, handed down by the Court of Magistrates (Malta) in the records of the judicial letter number 3268/2022 in the names Automated Revenue Management Services Limited noe vs John Borg, the following publication was ordered for the purpose of effecting service on the respondent John Borg in terms of Article 187(3) of Cap. 12.

In the Court of Magistrates (Malta)

Today 15th December, 2022

To John Borg (ID 904145M) of 16E, Triq il-Mosta, St Paul's Bay

By the present, Automated Revenue Management Services Limited (C46054) of Gattard House, Triq Nazzjonali, Blata l-Bajda, Malta, in its own name and on behalf of Enemalta plc and Water Services Corporation, notifies you with the attached sworn declaration marked as Document A for all the purposes and effects of Article 466 of Cap. 12 of the Laws of Malta and solicits you to pay the amount of €10,990.60, which amount is sure, liquid and due and representing the balance due for the consumption of water and electricity, rent of water and electricity meter, administrative fees, connection and disconnection fees, and/or any other payment according to the electricity supply regulations and the water supply regulations together with interest due on the amount and which amount consists of the following:

i. As for bill number 101000163328 the amount of €2,269.18 for premises St Mary, Triq il-Kbira, St Paul's Bay; and

ii. Inkwantu l-kont numru 101000163456 l-ammont ta' €7,113.95 fil-fond bl-indirizz 16 E, Triq il-Mosta, San Pawl il-Baħar; u

iii. Inkwantu l-kont numru 101000229363 l-ammont ta' €104,64 fil-fond bl-indirizz Rita Theresa A, Triq il-Konverżjoni, San Pawl il-Baħar; u

iv. Inkwantu l-kont numru 101000268688 l-ammont ta' €1,502.83 fil-fond bl-indirizz 36, Karanne, Triq il-Kaħli, San Pawl il-Baħar.

Nonostante diversi interpellazzjonijiet mill-mittenti għall-ħlas tal-ammont dovut, inti nqast milli tħallas sal-ġurnata tal-preżentata ta' din l-ittra. Aktar minn hekk ma hemm l-ebda raġuni valida għal din l-inadempjenza u int qatt ma kkontestajt l-ammont dovut.

Dan l-att qiegħed jintbagħat lilek għall-finijiet u l-effetti kollha tal-liġi u fin-nuqqas ta' pagament jew oppożizzjoni daparti tiegħek fit-termini tal-imsemmi Artikolu 466 tal-Kap. 12 tal-Liġijiet ta' Malta, il-mittenti tgħaddu biex tesegwixxu dan il-kreditu skont il-liġi.

Bl-ispejjeż

Reġistru tal-Qrati tal-Maġistrati (Malta), illum 4 ta' Awwissu, 2023

ALEXANDRA DEBATTISTA
Għar-Reġistratur tal-Qrati Ċivili u Tribunali

ii. As for bill number 101000163456 the amount of €7,113.95 for premises 16 E, Triq il-Mosta, St Paul's Bay; and

iii. As for bill number 101000229363 the amount of €104,64 for premises Rita Theresa A, Triq il-Konverżjoni, St Paul's Bay; and

iv. As for bill number 101000268688 the amount of €1,502.83 for premises 36, Karanne, Triq il-Kaħli, St Paul's Bay.

Despite several solicitations by the applicant company for the payment of the amount due, you remained in default and did not pay till the day of the filing of this judicial letter. In addition, there is no valid reason for your failure to pay and you never contested the amount due.

This act is being sent to you for all the purposes and effects of law and in default of payment or opposition on your part within the time mentioned in Article 466 Cap. 12 of the Laws of Malta, the applicant company shall proceed to enforce this credit according to law.

With costs

Registry of the Court of Magistrates (Malta), today 4th August, 2023

ALEXANDRA DEBATTISTA
For the Registrar, Civil Courts and Tribunals

1572

Bandu għall-Kuraturi

Repubblika ta' Malta

Lill-Marixxall tal-Qrati

B'digriet mogħti minn din il-Qorti, fit-13 ta' Ġunju, 2023, fuq talba ta' Jacqueline Metrovich ġie ordnat sabiex jintgħażlu kuraturi deputati sabiex jirrappreżentaw lill-assenti Alvin Stoltz, fl-atti tar-Rikors Ġenerali 332/2023AL, fl-ismijiet Jacqueline Metrovich vs Kuraturi Deputati u fl-atti l-oħra relattivi u sussegwenti.

Permezz ta' Rikors Generali, ippreżentat fil-Qorti Ċivili (Sezzjoni tal-Familja) fit-13 ta' Ġunju, 2023, fl-ismijiet Jacqueline Metrovich vs Kuraturi Deputati sabiex jirrappreżentaw l-interessi tal-assenti Alvin Stoltz detentur tal-karta tal-identità tal-Afrika t'Isfel numru 7009115044084, fejn ir-rikorrenti Jacqueline Metrovich talbet lil din l-Onorabbli Qorti sabiex:

Banns for Curators

Republic of Malta

To the Marshall of the Court.

By means of a decree given by this Court, on the 13th June, 2023, following a request of Jacqueline Metrovich it was ordered that deputy curators be chosen to represent the absentee Alvin Stoltz, in the records of the General Application 332/2023AL, in the names Jacqueline Metrovich vs Deputy Curators and in the other relative and subsequent acts.

By means of a General Application, filed in the Civil Court (Family Section), in the names Jacqueline Metrovich vs Deputy Curators to represent the interest of the absentee Alvin Stoltz holding South African identity card number 7009115044084, on the 13th June, 2023, the applicant Jacqueline Metrovich requested this Honourable Court so that it:

1. Tawtorizza l-ħruġ tal-passaport tal-minuri … omissis … u dan mingħajr il-ħtieġa tal-firma tal-missier u dan skont dawk il-provvedimenti kollha li jidhrilha xierqa u opportuni.

Rikorrenti: c/o 204/3, Triq l-Ifran, Il-Belt Valletta

Notifika: Kuraturi Deputati

Int għaldaqstant ordnat li twaħħal kopja uffiċjali ta' dan il-bandu fid-daħla ta' din il-Qorti Superjuri u ssejjaħ b'dan lil kull min irid jidħol bħala kuratur biex jidher fi żmien sitt ijiem f'dan ir-Reġistru u jagħmel b'nota d-dikjarazzjoni illi huwa jidħol għal dan.

Int ordnat ukoll li tgħarraf lil kull wieħed illi jekk ma jagħmilx din id-dikjarazzjoni fiż-żmien fuq mogħti din il-Qorti tgħaddi biex tagħżel kuraturi tal-uffiċċju.

U wara li tkun għamilt dan, jew jekk tiltaqa' ma' xi xkiel fl-esekuzzjoni ta' dan il-bandu, inti għandek tgħarraf minnufih lil din il-Qorti.

Mogħti mill-Qorti Ċivili (Sezzjoni tal-Familja), hawn fuq imsemmija bix-xhieda tal-Onor. Imħallef Toni Abela, LLD, Duttur tal-Ligi.

Illum 23 ta' Ġunju, 2023

Reġistru tal-Qorti (Sezzjoni Familja), illum 4 ta' Awwissu, 2023

ALEXANDRA DEBATTISTA
Għar-Reġistratur, Qrati Ċivili u Tribunali

1. Authorise the issuance of the minor's … omissis … passport without the néed to acquire the father's signature and this in accordance with the application of provisions this court deems fit;

Applicant:. c/o 204/3, Triq l-Ifran, Valletta

Notification: Deputy Curators

You are therefore ordered to affix an official copy of these banns at the entrance of this Superior Court and to summon whosoever wishes to act as curator to appear before this registry within six days and by means of a minute to submit a declaration that he wishes so to act.

You are also ordered to inform each one that if he fails to make this declaration within the stipulated time, the Court will proceed to the selection of curators of office.

And after so acting, or if you should encounter any difficulty in the execution of these banns, you are to inform forthwith this Court.

Given by the Civil Court (Family Section), above mentioned, with the witness of the Hon. Mr Justice Toni Abela, LLD, Doctor of Laws.

Today 23rd June, 2023

Registry of the Civil Court (Family Section), today 4th August, 2023

ALEXANDRA DEBATTISTA
For the Registrar, Civil Courts and Tribunals.

1573

Bandu għall-Kuraturi

Repubblika ta' Malta

Lill-Marixxall tal-Qrati

B'digriet mogħti minn din il-Qorti, fl-4 ta' Lulju, 2023, fuq talba ta' George Brian Pearce ġie ordnat sabiex jintgħażlu kuraturi deputati sabiex jirrappreżentaw lill-assenti Amma Appeaa, fl-atti tar-Rikors Ġuramentat numru 351/2023AL, fl-ismijiet George Brian Pearce vs Kuraturi Deputati u fl-atti l-oħra relattivi u sussegwenti.

Permezz ta' Rikors Ġuramentat, ippreżentat fil-Qorti Ċivili (Sezzjoni tal-Familja) fil-21 ta' Ġunju, 2023, fl-ismijiet George Brian Pearce (KI 113366A) vs Kuraturi Deputati sabiex jirrappreżentaw lill-assenti Amma Appeaa

Banns for Curators

Republic of Malta

To the Marshall of the Court.

By means of a decree given by this Court, on the 4th July, 2023, following a request of George Brian Pearce it was ordered that deputy curators be chosen to represent the absentee Amma Appeaa, in the records of the Sworn Application 351/2023AL, in the names George Brian Pearce vs Deputy Curators and in the other relative and subsequent acts.

By means of a Sworn Application, filed in the Civil Court (Family Section) on 21st ta' June, 2023, in the names George Brian Pearce (ID 113366A) vs Deputy Curators to represent the absent Amma Appeaa (passport issued by Ghana number

(passaport maħrug mill-Ghana bin-numru G1645153), fejn ir-rikorrenti George Brian Pearce (Ki 113366A)talab lil din l-Onorabbli Qorti sabiex:

1. Tippronunzja l-ħall taż-żwieġ bejn il-partijiet li ġie ċċelebrat fl-4 ta' Marzu, 2005, f'Kumasi, Metropolitan Assembly, Il-Ghana;

2. Tordna li s-sentenza mogħtija minn din l-Onorabbli Qorti tiġi notifikata lid-Direttur tar-Reġistru Pubbliku jew l-awtorità kompetenti skont iċ-ċirkustanzi ta' dan il-każ sabiex tkun tista' tigi rreġistrata ai fini u effetti kollha tal-liġi.

U dan taħt kull provvediment ieħor li l-istess Qorti jidrilha li hu xieraq u opportun.

Bl-ispejjeż kontra l-intimata minn issa inġunta in subizzjoni.

Rikorrenti: 2, Triq Ta' Brieret, Ix-Xagħra, Għawdex

Notifika: Kuraturi Deputati

Int għaldaqstant ordnat li twaħħal kopja uffiċjali ta' dan il-bandu fid-daħla ta' din il-Qorti Superjuri u ssejjaħ b'dan lil kull min irid jidħol bħala kuratur biex jidher fi żmien sitt ijiem f'dan ir-Reġistru u jagħmel b'nota d-dikjarazzjoni illi huwa jidħol ghal dan.

Int ordnat ukoll li tgħarraf lil kull wieħed illi jekk ma jagħmilx din id-dikjarazzjoni fiż-żmien fuq mogħti din il-Qorti tgħaddi biex tagħżel kuraturi tal-uffiċċju.

U wara li tkun għamilt dan, jew jekk tiltaqa' ma' xi xkiel fl-esekuzzjoni ta' dan il-bandu, inti għandek tgħarraf minnufih lil din il-Qorti.

Mogħti mill-Qorti Ċivili (Sezzjoni tal-Familja), hawn fuq imsemmija bix-xhieda tal-Onor. Imħallef Anna Felice, LLD, Duttur tal-Ligi.

Illum 6 ta' Lulju, 2023

Reġistru tal-Qorti (Sezzjoni Familja), illum 4 ta' Awwissu, 2023

ALEXANDRA DEBATTISTA
Għar-Reġistratur, Qrati Ċivili u Tribunali

G1645153), whereby the applicant George Brian Pearce (ID 113366A) requested this Honourable Court so that:

1. To pronounce the dissolution of the marriage between the parties which was celebrated on the 4th March, 2005, in Kumasi, Metropolitan Assembly, Ghana;

2. Order that the judgement given by this Honourable Court be notified to the Director Public Registry or the competent authority according to the circumstances of this case so that it can be registered for all intents and purposes of law.

And this under any other provision that the same Court deems fit and opportune.

With costs against the respondent from now summoned so that a reference to her evidence be made.

Applicant: 2, Triq Ta' Brieret, Xagħra, Gozo

Notification: Deputy curators

You are therefore ordered to affix an official copy of these banns at the entrance of this Superior Court and to summon whosoever wishes to act as curator to appear before this registry within six days and by means of a minute to submit a declaration that he wishes so to act.

You are also ordered to inform each one that if he fails to make this declaration within the stipulated time, the Court will proceed to the selection of curators of office.

And after so acting, or if you should encounter any difficulty in the execution of these banns, you are to inform forthwith this Court.

Given by the Civil Court (Family Section), above mentioned, with the witness of the Hon. Madam Justice Anna Felice, LLD ,Doctor of Laws.

Today 6th July, 2023

Registry of the Civil Court (Family Section), today 4th August, 2023

ALEXANDRA DEBATTISTA
For the Registrar, Civil Courts and Tribunals.

1574

Ikun jaf kulħadd illi b'digriet mogħti mill-Qorti tal-Maġistrati (Għawdex) Ġuriżdizzjoni Volontarja fit-tnejn (2) ta' Awwissu, 2023 (Digriet numru 85/2023BS, wara Rikors numru 76/2023BS) ġie kkonfermat interdett mill-atti kollha

It is hereby notified that in virtue of a decree given by the Court of Magistrates (Gozo) in its Voluntary Jurisdiction on the second (2nd) of August of the year 2023 (Decree number 85/2023BS following application number 76/2023(BS)

tal-ħajja ċivili Natalino Camilleri, legalment separat minn ma' Pauline Camilleri, iben il-mejtin Carmel Camilleri u Rita née Cini, imwieled ir-Rabat, Għawdex, u residenti Għajnsielem, Għawdex (karta tal-identità numru 4470G).

Dott. Jonathan Mintoff, avukat, bin Anthony Mintoff u Domenica née Mifsud, imwieled Tal-Pietà, Malta, u residenti l-Għasri, Għawdex, detentur tal-karta tal-identità numru 9495M, ġie bl-istess digriet nominat kuratur tiegħu.

Reġistru tal-Qorti tal-Maġistrati (Għawdex), Ġuriżdizzjoni Volontarja

Illum 4 ta' Awwissu, 2023

DANIEL SACCO
Għar-Reġistratur, Qrati u Tribunali (Għawdex)

Natalino Camilleri, legally separated from Pauline Camilleri, son of the late Carmel Camilleri and Rita née Cini born in Victoria, Gozo, and resides in Għajnsielm, Gozo, holder of identity card number 4470G, has been confirmed interdicted from all acts of civil life.

Dr Jonathan Mintoff, lawyer, son of Anthony Mintoff and Domenica née Mifsud born in Tal-Pietà, Malta, and resides in Għasri, Gozo, holder of identity card number 9495M, has been nominated as his curator, by virtue of the said decree.

Registry of the Court of Magistrates (Gozo), Voluntary Jurisdiction

This 4th of August, 2023

DANIEL SACCO
For the Registrar, Gozo Courts and Tribunals

1575

Bandu għall-Kuraturi

Repubblika ta' Malta

Lill-Marixxall tal-Qrati

B'digriet mogħti minn din il-Qorti fit-28 ta' Lulju, 2022, fuq talba ta' William Paul Axisa ġie ordnat biex jintgħażlu kuraturi deputati biex jirrappreżentaw lill-padruni diretti mhux magħruf taċ-ċens jew is-suċċessuri fit-titolu tagħhom fl-atti taċ-ċedola numru 1383/2022 fl-ismijiet William Paul Axisa vs Kuraturi Deputati u fl-atti l-oħra relattivi u sussegwenti.

Permezz ta' ċedola ta' depożitu u kontestwali fidi ta' ċens numru 1383/2022 ta' William Paul Axisa, self employed, iben Mario Axisa u Natalie Axisa née Mizzi, imwieled Tal-Pietà fil-5 ta' Lulju, 1985, u residenti l-Marsa (KI 351385M) vs Kuraturi Deputati sabiex jirrappreżentaw lill-padruni diretti mhux magħrufa taċ-ċens jew is-suċċessuri fit-titolu tagħhom, ippreżentata fil-Prim'Awla tal-Qorti fit-22 ta' Lulju, 2022, fejn William Paul Axisa espona bir-rispett:

Illi l-esponenti huwa s-sid tal-proprjetà ossija dar (townhouse) inkluża l-arja relattiva tagħha uffiċjalment immarkata bħala 61, fi Triq Azzopardi, Il-Marsa (Dok. A);

Din il-proprjetà hija suġġetta għaċ-ċens annwu u perpetwu ta' €1.43. L-esponenti ma jafx kif joriġina dan iċ-ċens u għalhekk jixtieq li jintavola din iċ-ċedola kontra kuraturi deputati;

L-esponent sejjer għalhekk jipprevalixxi ruħu mid-dritt konċess lilu bis-saħħa tal-Artikolu 1501 tal-Kap. 16 tal-

Banns for Curators

Republic of Malta

To the Marshall of the Court

By means of a decree given by this Court on the 28th July, 2022, following a request by William Paul Axisa it was ordered that deputy curators be chosen to represent the unknown direct owners of the groundrent or their successors in title in the acts of the schedule of deposit number 1383/2022 in the names William Paul Axisa vs Deputy Curators and in the other relative and subsequent acts.

By means of a schedule of deposit and redemption of ground rent number 1383/2022 in the names of William Paul Axisa, self employed, son of Mario Axisa and Natalie Axisa née Mizzi, born in Tal-Pietà on the 5th July, 1985, and residing in Marsa (ID 351385M) vs Deputy Curators to represent unknown direct owners of the groundrent or their successors in title, filed in the First Hall of the Civil Court on the 22nd July, 2022, the applicant William Paul Axisa respectfully submitted:

That the applicant is the owner of the property that is the house (townhouse) including its relative airspace officially marked as 61, in Triq Azzopardi, Marsa;

This property is subject to the annual and perpetual groundrent of €1.43. The applicant does not know how this groundrent has originated and thus wishes to file this schedule of deposit against deputy curators;

The interpellant shall thus avail himself of the right granted to him by virtue of Article 1501 of Cap. 16 of the

Liġijiet ta' Malta, sabiex jifdi dan iċ-ċens li qiegħed impost fuq l-imsemmija proprjetà.

Għall-finijiet tal-Artikolu 1501(7)(d) tal-Kap. 16 tal-Liġijiet ta' Malta sejra tiġi annessa pjanta li tindika is-sit mertu ta' din iċ-ċedola (Dok. B);

Għaldaqstant, l-esponenti qiegħed jadixxi lil din l-Onorabbli Qorti u taħt l-awtorità tagħha jiddepożita:

1. Is-somma ta' €28.60 rappreżentanti fidi bir-rata ta' 5% taċ-ċens oriġinali sabiex jiġi liberament mogħti lil min għandu dritt għalih u dan wara li titħalla d-debita riċevuta skont il-liġi;

2. Is-somma ta' €7.15 rappreżenanti arretrati tal-aħħar ħames snin taċ-ċens dovut.

B'hekk spiċċat l-obbligazzjoni għall-ħlas taċ-ċens hawn fuq imsemmi.

Notifiki: Direttur tar-Reġistru Pubbliku, Triq il-Merkanti, Il-Belt Valletta

Kuraturi Deputati

Registratur tal-Artijiet, 116, Casa Bolino, Triq il-Punent, Il-Belt Valletta

Int għaldaqstant ordnat li twaħħal kopja uffiċjali ta' dan il-bandu fid-daħla ta' din il-Qorti Superjuri u ssejjaħ b'dan lil kull min irid jidħol bħala kuratur biex jidher fi żmien sitt ijem f'dan ir-Reġistru u jagħmel b'nota d-dikjarazzjoni illi huwa jidħol għal dan.

Int ordnat ukoll li tgħarraf lil kull wieħed illi jekk ma jagħmilx din id-dikjarazzjoni fiż-żmien fuq mogħti, din il-Qorti tgħaddi biex tagħzel kuraturi tal-uffiċċju.

U wara li tkun għamilt dan, jew jekk tiltaqa' ma' xi xkiel fl-esekuzzjoni ta' dan il-bandu, inti għandek tgħarraf minnufih lil din il-Qorti.

Mogħti mill-Qorti Superjuri hawn fuq imsemmija bix-xhieda tal-Onor. Imħallef Anthony Ellul, LLD, Duttur tal-Liġi.

Illum 28 ta' Lulju, 2022

Reġistru tal-Qrati Superjuri, illum 4 ta' Awwissu, 2023

ALEXANDRADEBATTISTA
Għar-Registratur, Qrati u Tribunali

For the purposes of Article 1501 (7) (d) of Cap. 16 of the Laws of Malta a plan indicating the site merit of this schedule of deposit is being attached (Doc. B);

Thus, the applicant is calling upon this Honourable Court and under its authority is depositing:

1. The sum of €28.60 representing redemption at the rate of 5% of the original groundrent to be freely given to those entitled to it after leaving the due receipt according to law;

2. The sum of €7.15 representing arrears of the last five years of groundrent due.

Thus the obligation for the payment of the groundrent above mentioned ended.

Notification: Director Public Registry, Triq il-Merkanti, Valletta

Deputy Curators

Lands Registrar, 116, Casa Bolino, Triq il-Punent, Valletta

You are therefore ordered to affix an official copy of these banns at the entrance of this Superior Court and to summon whosoever wishes to act as curator to appear before this registry within six days and by means of a minute to submit a declaration that he wishes so to act.

You are also ordered to inform each one that if he fails to make this declaration within the stipulated time, the Court will proceed to the selection of curators of office.

And after so acting, or if you should encounter any difficulty in the execution of these banns, you are to inform forthwith this Court.

Given by the Civil Court First Hall, above mentioned, with the witness of the Hon. Mr Justice Anthony Ellul, LLD, Doctor of Laws.

Today 28th July, 2022

Registry of the Superior Courts, today 4th August, 2023

ALEXANDRA DEBATTISTA
For the Registrar, Civil Courts and Tribunals

1576

B'digriet tat-Tribunal għal Talbiet Żgħar, tad-19 ta' Jannar, 2023, ġiet ordnata l-pubblikazzjoni tal-estratt li

By a decree of the Small Claims Tribunal of the 19th January, 2023, the publication of the following extract was

jidher hawn taħt għall-finijiet ta' notifika skont l-Artikolu 187(3) tal-Kodiċi ta' Organizzazzjoni u Proċedura Ċivili (Kap. 12) fil-konfront ta' Mahmoud Abdulazez.

GasanMamo Insurance Limited (C3143) hekk kif surrogata fid-drittijiet tal-assikurat tagħha Michael Magro sija bil-polza u sija bil-liġi u l-istess Michael Magro (KI 103869M) ta' Triq l-Imsida, Il-Gżira, ippreżentaw Talba, fid-29 ta' Diċembru 2021, fejn talbu lit-Tribunal sabiex jikkundanna lil Mahmoud Abdulazez (KI 152979L) ta' 99, Flat , Triq l-Imsida, Santa Venera, sabiex iħallas lis-soċjetà attriċi s-somma ta' €779.95, liema ammont huwa dovut lis-soċjetà attriċi.

Bl-ispejjeż u bl-imgħaxijiet legali

Il-kawża (Avviż numru 365/2021IS) hija differita għall-5 ta' Ottubru, 2023, fis-12.40 p.m.

Reġistru tal-Qorti Maġistrati (Malta), illum 4 ta' Awwissu, 2023

ALEXANDRA DEBATTISTA
Għar-Reġistratur, Qrati Ċivili u Tribunali

ordered for the purpose of service in terms of Article 187(3) of the Code of Organisation and Civil Procedure (Cap 12) on the respondent Mahmoud Abdulazez.

GasanMamo Insurance Limited (C3143) as subrogated in the rights of its insured both by policy and by law and the same Michael Magro (ID 103869M) of Triq l-Imsida, Gżira, filed a Claim on the 29th December, 2021, whereby they asked the Tribunal to condemn Mahmoud Abdulazes (ID 152979L) of 90, Flat 6, Triq l-Imsida, Santa Venera, to pay the plaintiff company the sum of €779.95, which amount is due to the plaintiff company.

With costs and legal interests

The case (Claim number 365/2022IS) is deferred on the 5th October, 2023, at 12.40 p.m.

Registry of the Courts of Magistrates (Malta), today 4th August, 2023

ALEXANDRA DEBATTISTA
For the Registrar, Civil Courts and Tribunals.

1577

B'digriet tat-Tribunal għal Talbiet Żgħar, tad-29 ta' Novembru, 2022, ġiet ordnata l-pubblikazzjoni tal-estratt li jidher hawn taħt għall-finijiet ta' notifika skont l-Artikolu 187(3) et sequitur tal-Kodiċi ta' Organizzazzjoni u Proċedura Ċivili (Kap. 12) fil-konfront ta' Barbuto Manufacturing Limited.

RMB Management Limited (C53359) ta' 113B, Triq Paola, Ħal Tarxien TXN 1807, ippreżentat Talba, fil-11 ta' Awwissu, 2022, fejn talbet lit-Tribunal sabiex jikkundanna lil Barbuto Manufacturing Limited (C93080) ta' 74, Triq Sant'Ursola, Il-Belt Valletta VLT 1234, sabiex tħallas lis-soċjetà attriċi s-somma ta' €1180, liema ammont huwa dovut lis-soċjetà attriċi.

Bl-ispejjeż u bl-imgħaxijiet

Il-kawża (Avviż numru 240/2022MD) hija differita għas-26 ta' Settembru, 2023, fis-1.00 p.m.

Reġistru tal-Qorti tal-Maġistrati (Malta), illum 4 ta' Awwissu, 2023

ALEXANDRA DEBATTISTA
Għar-Reġistratur, Qrati Ċivili u Tribunali

By a decree of the Small Claims Tribunal of the 29th November, 2022, the publication of the following extract was ordered for the purpose of service on the respondent company Barbuto Manufacturing Limited in terms of Article 187(3) et sequitur of the Code of Organisation and Civil Procedure (Cap. 12).

RMB Management Limited (C53359) of 113B, Triq Paola, Ħal Tarxien TXN 1807, filed a Claim on the 11th August, 2022, whereby they asked the Tribunal to condemn Barbuto Manufacturing Limited (C93080) of 74, Triq Sant'Ursola, Valletta VLT 1234, to pay the plaintiff company the sum of €1180, which amount is due to the plaintiff company.

With costs and interests

The case (Claim number 240/2022MD) is deferred on the 26th September, 2023, at 1.00 p.m.

Registry of the Courts of Magistrates (Malta), today 4th August, 2023

ALEXANDRA DEBATTISTA
For the Registrar, Civil Courts and Tribunals

1578

B'digriet tat-Tribunal għal Talbiet Żgħar tal-5 ta' Ġunju,2023, ġiet ordnata l-pubblikazzjoni tal-estratt li jidher hawn taħt għall-finijiet ta' notifika skont l-Artikolu 187(3)

By a decree of the Small Claims Tribunal of the 5th June, 2023, the publication of the following extract was ordered for the purpose of service on the respondents Jason Cassar

et sequitur tal-Kodiċi ta' Organizzazzjoni u Proċedura Ċivili (Kap. 12) fil-konfront ta' Jason Cassar bħala direttur ta' EJ Services Ltd u Ahmed Enan.

Mapfre Middlesea plc (C5553) kif surrogata fid-drittijiet tal-assigurat tagħha George Buttigieg abbażi tal-polza tal-assigurazzjoni u tal-liġi ta' Middlesea House, Il-Furjana FRN 1442, ippreżentaw Talba, fl-20 ta' April, 2022, fejn talbu lit-Tribunal sabiex jikkundanna lil Ahmed Enan (KI 18749A) ta' 9, Telgħa tal-Belveder, Tas-Sliema, u Jason Cassar bħala direttur ta' EJ Services Ltd (C88033) ta' 16, Nissan Huts Kordin, Paola, and/or 25, Triq il-Kurat Felic Calleja, Il-Mosta, sabiex iħallsu lis-soċjetà attriċi s-somma ta' €1,732.96 jew dik is-somma hekk likwidata, liema ammont huwa dovut lis-soċjetà attriċi.

Bl-ispejjeż u bl-imgħaxijiet

Il-kawża (Avviż numru 106/2022CL) hija differita għas-27 ta' Settembru, 2023, fis-1.00 p.m.

Reġistru tal-Qorti Maġistrati (Malta) illum 4 ta' Awwissu 2023.

ALEXANDRA DEBATTISTA
Għar-Reġistratur, Qrati Ċivili u Tribunali

as director of EJ Services Ltd and Ahmed Enan in terms of Article 187(3) et sequitur of the Code of Organisation and Civil Procedure (Cap. 12).

Mapfre Middlesea plc (C5553) as subrogated in the rights of its insured George Buttigieg on the basis of the insurance policy and at law of Middlesea House, Floriana FRN 1442 filed a Claim on the 20th April, 2022, whereby they asked the Tribunal to condemn Ahmed Enan (ID 18749A) of 9, Telgħa tal-Belveder, Tas-Sliema, and Jason Cassar as director of EJ Services Ltd (C88033) of 16, Nissan Huts Kordin, Paola, and/or 25, Triq il-Kurat Felic Calleja, Mosta, to pay the plaintiff company the sum of €1,743.96 or any amount that is liquidated, which amount is due to the plaintiff company.

With costs and interests

The case (Claim number 106/2022CL) is deferred on the 27th September, 2023, at 1.00p.m.

Registry of the Courts of Magistrates (Malta) today 4th August 2023.

ALEXANDRA DEBATTISTA
For the Registrar, Civil Courts and Tribunals.

1579

B'digriet mogħti mill-Qorti tal-Maġistrati (Malta) fl-20 ta' Frar, 2023, ġiet ordnata l-pubblikazzjoni tal-estratt li jidher hawn taħt għall-finijiet ta' notifika skont l-Artikolu 187(3) et sequitur tal-Kodiċi ta' Organizzazzjoni u Proċedura Ċivili (Kap. 12).

Erremme Business Advisors Limited (C30153) ta' 113, Triq Paola, Ħal Tarxien TXN 1807, ippreżentat talba fl-20 ta' Diċembru, 2022, fejn talbet lill-Qorti sabiex tikkundanna lil Barbuto Manufacturing Limited (C93080) ta' 74, Triq Sant'Ursola, Il-Belt Valletta VLT 1234, sabiex tħallas lill-kumpanija attriċi s-somma ta' €5,317.28, liema ammont huwa dovut lill-kumpanija attriċi.

Bl-ispejjeż u bl-imgħax

Il-kawża (Avviż numru 285/2022LC) fl-ismijiet Erremme Business Advisors Limited vs Barbuto Manufacturing Limited tinsab differita għat-18 ta' Settembru, 2023, fil-11.50 a.m.

Notifika: Barbuto Mandufacturing Limited (C93080) ta' 74, Triq Sant'Ursola, Il-Belt Valletta VLT 1234

Reġistru tal-Qorti tal-Maġistrati (Malta), illum 4 ta' Awwissu, 2023

ALEXANDRA DEBATTISTA
Għar-Reġistratur, Qrati u Tribunali

By a decree of the Court of Magistrates (Malta) of the 20th February, 2023, the publication of the following extract was ordered for the purpose of service in terms of Article 187(3) et sequitur of the Code of Organisation and Civil Procedure (Cap. 12).

Erremme Business Advisors Limited (C30153) of 113, Triq Paola, Ħal Tarxien TXN 1807, filed a Claim on the 20th December, 2022, whereby they asked the Court to condemn Barbuto Manufacturing Limited (C93080) of 74, Triq Sant'Ursola, Valletta VLT 1234, to pay the plaintiff company the sum of €5,317.28, which amount is due to the plaintiff company.

With costs and interests

The case (Notice number 285/2022LC) in the names Erremme Business Advisors Limited vs Barbuto Manufacturing Limited is deferred for hearing for the 18th September, 2023, at 11.50 a.m.

Notification: Barbuto Manufacturing Limited (C93080) of 74, Triq Sant'Ursola, Valletta VLT 1234

Registry of the Courts of Magistrates (Malta), today 4th August, 2023

ALEXANDRA DEBATTISTA
For the Registrar, Civil Courts and Tribunals

1580

Ikun jaf kulħadd illi bis-setgħat mogħtija lilha bl-artikolu 257 tal-Kodiċi Ċivili, il-Qorti tar-Reviżjoni tal-Atti Nutarili, b'Digriet tal-1 ta' Awwissu, 2023, u dan wara Rikors b'numru 711/2023, ordnat:

Lid-Direttur tar-Reġistru Pubbliku, li jagħmel l-annotazzjonijiet jew korrezzjonijiet opportuni fl-Att tat-Twelid, li jġib in-numru 2781/1999, biex:

1. Fil-kolonna indikata: 'Ismijiet mogħtija' tiżdied il-virgola, comma (,) bejn l-isem 'Nadine' u 'Antoinette' sabiex dawn iż-żewġ ismijiet jiġu konsidrati bħala żewg ismijiet distinti u b'hekk l-ismijiet taħt din il-kolonna jiġu jaqraw: 'Nadine, Antoinette, Marie'; u

2. Fil-kolonna 'Isem jew ismijiet kif għandha tissejjaħ', jitneħħa l-isem: 'Antoinette' minn wara l-isem 'Nadine' sabiex l-isem jiġi indikat bħala 'Nadine' biss.

Qorti ta' Reviżjoni tal-Atti Nutarili

Illum il-Ħamis 3 ta' Awwissu, 2023

ADRIAN MICALLEF
Deputat Reġistratur, Qorti tar-Reviżjoni tal-Atti Nutarili

It is hereby notified that in virtue of the powers conferred by Section 257 of the Civil Code, the Court of Revision of Notarial Acts, by a Decree dated the 1st August, 2023, and upon an application numbered 711/2023, ordered:

To the Director of the Public Registry, to make the appropriate annotations or corrections on Act of Birth, bearing number 2781/1999, so that:

1. In the column indicated: 'Names given' a comma, comma (,) is added between the names 'Nadine' and 'Antoinette' so that these two names are considered as two distinct names and thus the names under this column will read: 'Nadine, Antoinette, Marie'; and

2. In the column 'Name or names by which the child is to be called', the name: 'Antoinette' is removed from after the name 'Nadine' so that the name is indicated as 'Nadine' only.

Court of Revision of Notarial Acts

Today Thursday 3rd August, 2023

ADRIAN MICALLEF
Deputy Registrar, Court of Revision of Notarial Acts

1581

Ikun jaf kulħadd illi bis-setgħat mogħtija lilha bl-artikolu 257 tal-Kodiċi Ċivili, il-Qorti tar-Reviżjoni tal-Atti Nutarili, b'Digriet tal-1 ta' Awwissu, 2023, u dan wara Rikors b'numru 710/2023, ordnat:

Lid-Direttur tar-Reġistru Pubbliku, li meta jiġi biex jirreġistra l-Att tat-Twelid tar-Rikorrenti fir-Reġistru Pubbliku ta' Malta, jagħmel l-annotazzjonijiet jew korrezzjonijiet opportuni biex ikun jidher li kunjom ir-rikorrent għandu jidher bhala 'James' u mhux 'Vella' u għalhekk fil-kolonni relattivi tal-Att tat-Twelid jitniżżel il-kunjom 'James', okkorrendo b'annotazzjoni li l-kunjom ġie mibdul b''deed poll' ġewwa r-Renju Unit.

Qorti ta' Reviżjoni tal-Atti Nutarili

Illum il-Ġimgħa 4 ta' Awwissu, 2023

ADRIAN MICALLEF
Deputat Reġistratur, Qorti tar-Reviżjoni tal-Atti Nutarili

It is hereby notified that in virtue of the powers conferred by Section 257 of the Civil Code, the Court of Revision of Notarial Acts, by a Decree dated the 1st August, 2023, and upon an application numbered 710/2023, ordered:

To the Director of the Public Registry, who, when he comes to register the Applicant's Act of Birth in the Public Registry of Malta, makes the appropriate annotations or corrections to make it appear that the applicant's surname should appear as 'James' and not 'Vella' and therefore in the relative columns of the Act of Birth, the surname 'James' is written down, with an annotation that the surname has been replaced by 'deed poll' in the United Kingdom.

Court of Revision of Notarial Acts

Today Friday 4th August, 2023

ADRIAN MICALLEF
Deputy Registrar, Court of Revision of Notarial Acts

1582

Ikun jaf kulħadd illi b'rikors ippreżentat fil-Qorti tal-Maġistrati (Għawdex) Ġuriżdizzjoni Volontarja, fis-7 ta'

It is hereby notified that by means of an application filed in the Court of Magistrates (Gozo), Voluntary Jurisdiction, on the

Lulju, 2023 (Rikors numru 80/2023) minn Anthony Buttigieg et, intalbet l-apertura tas-suċċessjoni ta' Marjanna sive Mary Anne Buttigieg, pensjonanta, mart Anthony Buttigieg, bint il-mejtin Emanuel Formosa u Pawla Formosa née Refalo, imwielda x-Xagħra, Għawdex, fis-26 ta' Lulju, 1948, u ġja residenti Għajnsielem, Għawdex, u mietet ir-Rabat, Għawdex, fl-1 ta' Diċembru, 2022, karta tal-identità numru 55348G, liema apertura ta' suċċessjoni għandha ssir a favur ta' żewġha Anthony Buttigieg (KI 40648G) fi kwota ta' nofs (1/2) indiviż u favur uliedha Loretu sive Loreto Buttigieg (KI 494190M), Charmaine Portelli (KI 25779G), Manolita Pace (KI 984G) u Christopher Buttigieg (KI 21586G) fi kwota ta' ottava (1/8) indiviż kull wieħed u waħda minnhom, ġie ordnat il-ħruġ ta' dan il-bandu biex jiġi mgħarraf kull min jista' jkollu x'jaqsam fih.

Għaldaqstant, kull min jidhirlu li għandu interess huwa b'dan imsejjaħ biex jidher quddiem il-Qorti fuq imsemmija sabiex b'nota jmur kontra dik it-talba fi żmien ħmistax-il ġurnata li jibda jgħaddi minn dak il-jum li fih jiġi mwaħħal il-bandu.

Mogħti mill-Qorti tal-Maġistrati (Għawdex) Ġuriżdizzjoni Volontarja, bix-xhieda ta' Dott. Brigitte Sultana, Duttur tal-Liġi, Maġistrat tal-Qorti hawn fuq imsemmija.

Reġistru tal-Qorti tal-Maġistrati (Għawdex), Ġuriżdizzjoni Volontarja

Illum 28 ta' Lulju, 2023

DANIEL SACCO
Deputat Reġistratur, għar-Reġistratur, Qrati u Tribunali (Għawdex)

7th of July, 2023 (Application number 80/2023) by Anthony Buttigieg et, the opening of the succession was requested of Marjanna sive Mary Anne Buttigieg, pensioner, wife of Anthony Buttigieg, daughter of the late Emanuel Formosa and Pawla Formosa née Refalo, born in Xagħra, Gozo, on the 26th of July, 1948, and resided in Għajnsielem, Gozo, and died in Victoria, Gozo, on the 1st of December, 2022, identity card number 55348G, which opening of succession should be made in favor of her husband Anthony Buttigieg (ID 40648G) in a quota of an undivided half (1/2) and in favor of her children Loretu sive Loreto Buttigieg (ID 494190M), Charmaine Portelli (ID 25779G), Manolita Pace (ID 984G) and Christopher Buttigieg (ID 21586G) in a quota of one eight (1/8) undivided part each and every one of them, the issue of this band was ordered to let know everyone who may have an interest therein.

Therefore, anyone who might have an interest is hereby summoned to appear before the aforementioned Court in order to oppose that request by means of a note within fifteen days which start running from the day of the posting of the banns.

Issued by the Court of Magistrates (Gozo), Voluntary Jurisdiction, with the testimony of Dr Brigitte Sultana, Doctor of Law, Magistrate of the aforementioned Court.

Registry of the Court of Magistrates (Gozo), Voluntary Jurisdiction

Today the 28th of July, 2023

DANIEL SACCO
Deputy Registrar, for the Registrar, Gozo Courts and Tribunals

1583

B'digriet mogħti mill-Qorti Ċivili, Prim'Awla, fit-12 ta' Ġunju, 2023, fl-atti tar-Rikors Ġuramentat numru1075/2022TA, li ġie ppreżentat fl-10 ta' Novembru, 2022, fl-ismijiet: E.T.V. Ltd vs Camilleri Johnny, ġiet ordnata s-segwenti pubblikazzjoni, a tenur tal-Artikolu 187(3) et sequitur tal-Kap. 12 biex isservi ta' notifika fil-konfront tal-intimat. Ir-rikorrent talab lil din l-Onorabbli Qorti sabiex fost oħrajn: Tikkundanna lill-konvenut iħallas lis-soċjetà attriċi l-ammont ta' sitta u tletin elf, sebgħa u disgħin ewro u ħamsa u għoxrin ċenteżmu (€36,097.25ċ). Bl-ispejjeż kollha u bl-imgħax legali kontra l-konvenut li minn issa huwa inġunt għas-subizzjoni.

Ir-Rikors Ġuramentat fl-ismijiet imsemmija hawn fuq huwa differit għall-4 ta' Ottubru, 2023, fid-9.30 a.m.

Notifika Intimat: Camilleri Johnny, Ave Maria, Triq Ġużè Ellul Mercer, In-Nadur, Għawdex

By decree issued by the Civil Court, First Hall, on 12th June, 2023, in the acts of Sworn Application number1075/2022TA, which was presented on 10th November, 2022, in the names: E.T.V. Ltd vs Camilleri Johnny, the following publication was ordered, pursuant to Article 187(3) et sequitur of Cap. 12 to serve as a notification against the respondent. The applicant asked this Honorable Court to, among others: Condemn the defendant to pay the plaintiff society the amount of thirty-six thousand, ninety-seven euro and twenty-five cents (€36,097.25c). With all the costs and with the legal interest against the defendant who is now summoned so that a reference to his evidence be made

The Sworn Application in the names mentioned above is postponed to 4th October, 2023, at 9.30 a.m.

Notification Respondent: Camilleri Johnny, Ave Maria, Triq Ġużè Ellul Mercer, Nadur, Gozo

Reġistru tal-Qrati Superjuri, illum 26 ta' Lulju, 2023

CARMEL ABELA, M.SC. IN MANAGEMENT, DPA, DIP. LAWS OF PROCED. (MELIT.)
Għar-Reġistratur, Qrati Ċivili u Tribunali

Registry of the Superior Courts, today 26th July, 2023

CARMEL ABELA, M.SC. IN MANAGEMENT, DPA, DIP. LAWS OF PROCED. (MELIT.)
For the Registrar, Civil Courts and Tribunals

1584

B'digriet mogħti mill-Qorti Ċivili, Prim'Awla, fis-16 ta' Mejju, 2023, fl-atti tar-Rikors Ġuramentat numru 354/2023FDP, li ġie ppreżentat fit-3 ta' April, 2023, fl-ismijiet: Bellotti Joseph vs Vassallo Harvin, ġiet ordnata s-segwenti pubblikazzjoni, a tenur tal-Artikolu 187(3) et sequitur tal-Kap. 12 biex isservi ta' notifika fil-konfront tal-intimat. Ir-rikorrent talab lil din l-Onorabbli Qorti sabiex fost oħrajn: Tikkundanna lill-intimat iħallas lir-rikorrenti l-ammont ta' sittax-il elf u seba' mitt ewro (€16,700). Bl-ispejjeż kollha u bl-imgħax legali kontra l-konvenut li minn issa huwa inġunt għas-subizzjoni.

Ir-Rikors Ġuramentat fl-ismijiet imsemmija hawn fuq huwa differit għat-28 ta' Settembru, 2023, fid-9.30 a.m.

Notifika Intimat: Vassallo Marvin, 38, Flat 1, Sqaq it-Torri, Bormla

By decree issued by the Civil Court, First Hall, on 16th Mary, 2023, in the acts of Sworn Application number 354/2023FDP, which was presented on 3rd April, 2023, in the names: Bellotti Joseph vs Vassallo Harvin, the following publication was ordered, pursuant to Article 187(3) et sequitur of Cap. 12 to serve as a notification against the respondent. The applicant asked this Honorable Court to, among others: Condemn the defendant to pay the plaintiff society the amount of sixteen thousand and seven hundred euro (€16,700). With all the costs and with the legal interest against the defendant who is now summoned so that a reference to his evidence be made.

The Sworn Application in the names mentioned above is postponed to 28th September, 2023, at 9.30 a.m.

Notification Respondent: Vassallo Marvin, 38, Flat 1, Sqaq it-Torri, Bormla

Reġistru tal-Qrati Superjuri, illum 26 ta' Lulju, 2023

CARMEL ABELA, M.SC. IN MANAGEMENT, DPA, DIP. LAWS OF PROCED. (MELIT.)
Għar-Reġistratur, Qrati Ċivili u Tribunali

Registry of the Superior Courts, today 26th July, 2023

CARMEL ABELA, M.SC. IN MANAGEMENT, DPA, DIP. LAWS OF PROCED. (MELIT.)
For the Registrar, Civil Courts and Tribunals

1585

Bandu għall-Kuraturi

Repubblika ta' Malta

Lill-Marixxall tal-Qrati

B'digriet mogħti minn din il-Qorti fil-25 ta' Awwissu, 2022, fuq talba ta' John Mary Calleja et ġie ordnat biex jintgħażlu kuraturi deputati biex iħarsu l-interessi tal-eredi injoti tad-defunti Giovanna Portelli et fl-atti taċ-ċedola numru 1518/2022 fl-ismijiet John Mary Calleja et vs Kuraturi Deputati u fl-atti l-oħra relattivi u sussegwenti:

Permezz ta' ċedola ta' depożitu u kontestwali fidi ta' ċens numru 1518/2022 ta' John Mary sive Jimmy Calleja (KI 807950M), Mario Calleja (KI 0543655M), Paul Calleja (KI 455461M), Helen Testa (KI 832551M) u Giovanna Maria sive Mary Bonello (KI 731649M) ta' 142, Triq Anġlu Mallia, Birkirkara, aħwa Calleja bħala werrieta ta' missierhom Anthony sive Antonio Calleja (KI 685127M) u ommhom Maria Antonia Calleja (KI 182429M) vs Kuraturi Deputati

Banns for Curators

Republic of Malta

To the Marshall of the Court

By means of a decree given by this Court on the 25th August, 2022, following a request by John Mary Calleja et it was ordered that deputy curators be chosen to represent the unknown heirs of the late Giovanna Portelli et in the acts of the schedule of deposit number 1518/2022 in the names John Mary Calleja et vs Deputy Curators and in the other relative and subsequent acts.

By means of a schedule of deposit and redemption of ground rent number 1518/2022 in the names of John Mary sive Jimmy Calleja (ID 807950M), Mario Calleja (ID 0543655M), Paul Calleja (ID 455461M), Helen Testa (ID 832551M) and Giovanna Maria sive Mary Bonello (ID 731649M) of 142, Triq Anġlu Mallia, Birkirkara, brothers and sisters Calleja as heirs of their father Anthony sive Antonio Calleja (ID 685127M) and their mother Maria Antonia Calleja (ID 182429M) vs

sabiex iħarsu l-interessi tal-eredi injoti tad-defunta Giovanna Portelli, armla ta' Giovanni Portelli, bint Bernardo Galea u mwieleda l-Belt,Valletta; kuraturi deputati sabiex iħarsu l-interessi tal-eredi injoti tad-defunt Emmanuel Azzopardi, bin Guiseppe u Maria née Debono u mwieled San Ġiljan; kuraturi deputati sabiex iħarsu l-interessi tal-eredi injoti tad-defunt Guiseppe sive Joseph Agius, bin Carmelo u Concetta née Agius u mwieled il-Furjana; l-eredi ta' Saverina Gauci, armla ta' John Gauci, bint Guiseppe Sciberras u Annunzjata née Borg, imwielda Birkirkara li huma Annunzjata sive Nancy Calleja (KI 1062046M); Helen Attard mart Francis Attard (KI 536949M); Josephine armla ta' Lewis Pirotta (KI 62851M); Maria Stella mart Charles Bezzina (KI 622352M); Salvina armla ta' Eleno Gauci (KI 585254M); Emmanuel Gauci (KI 814058M); l-eredi ta' Guiseppe sive Joseph Muscat bin Carmelo u Filomena née Falzon imwieled Birkirkara li huma Rene Muscat (KI 415353M), Carmen mart Lorry Galea (KI 162451M), Antoinette armla ta' Paul Tabone u mart Lino u Pauline mart Mario Ciantar fil-Prim'Awla tal-Qorti fil-11 ta' Awwissu, 2022, fejn John Mary sive Jimmy Calleja (KI 807950M), Mario Calleja (KI 0543655M), Paul Calleja (KI 455461M), Helen Testa (KI 832551M) u Giovanna Maria sive Mary Bonello (KI 731649M) ta' 142, Triq Anġlu Mallia, Birkirkara, aħwa Calleja bħala werrieta ta' missierhom Anthony sive Antonio Calleja (KI 685127M) u ommhom Maria Antonia Calleja (KI 182429M) esponew bir-rispett:

Illi permezz ta' kuntratt fl-atti tan-Nutar Salvatore Abela datat 12 ta' Novembru, 1976, kopja hawn annessa u mmarkata Dok. A, missier l-esponenti Anthony Calleja kien akkwista, mingħand Maria Teresa Spiteri, matul iż-żwieġ, b'titolu oneruż, il-maisonette fil-livell groundfloor bin-numru uffiċjali 233 ġja numru 11 ġja numru 63A fi Triq F. S. Caruana, Birkirkara, bid-drittijiet u l-pertinenzi kollha tagħha bħala suġġett għac-ċens u subċens globali ta' €9.32 ġja Lm4;

Illi b'kuntratt fl-atti tan-Nutar Dott. Anthony Gatt datat 15 ta' Frar, 1961, kopja hawn annessa u mmarkata Dok. B, missier l-esponenti Anthony Calleja kien akkwista mingħand Joseph Muscat, matul iż-żwieġ b'titolu oneruż, il-first floor maisonette bin-numru ufficjali 235 fi Triq F. S. Caruana, Birkirkara, bid-drittijiet u l-pertinenzi kollha tagħha, bħala suġġetta għaċ-ċens u subċens globali ta' €5.82 ġja Lm2.50;

Illi b'kuntratt fl-atti tan-Nutar Angelo Sammut datat 21 ta' Mejju, 1948, kopja hawn annessa u mmarkata Dok. C Joseph Muscat kien akkwista mingħand Guiseppe sive Joseph Agius, b'titolu ta' subenfitewsi perpetwa kien akkwista s-sit fabrikabbli f'Birkirkara f'Anġlu Mallia Junction;

Deputy Curators to represent the interests of the unknown heirs of the late Giovanna Portelli, widow of Giovanni Portelli, daughter of Bernardo Galea and born in Valletta; deputy curators to represent the interests of the unknown heirs of the late Emmanuel Azzopardi, son of Guiseppe and Maria née Debono and born in St Julian's; deputy curators to represent the unknown heris of the late Guiseppe sive Joseph Agius, son of Carmelo and Concetta née Agius and born in Furjana; to represent the heirs of Saverina Gauci, widow of John Gauci, daughter of Guiseppe Sciberras and Annunzjata née Borg, born in Birkirkara who are Annunzjata sive Nancy Calleja (ID 1062046M); Helen Attard wife of Francis Attard (ID 536949M); Josephine widow of Lewis Pirotta (ID 62851M); Maria Stella wife of Charles Bezzina (ID 622352M); Salvina widow of Eleno Gauci (ID 585254M); Emmanuel Gauci (ID 814058M); the heirs of Guiseppe sive Joseph Muscat son of Carmelo and Filomena née Falzon born in Birkirkra who are Rene Muscat (ID 415353M), Carmen wife of Lorry Galea (ID 162451M), Antoinette widow of Paul Tabone and wife of Lino and Pauline wife of Mario Ciantar, filed in the First Hall of the Civil Court on the 11th August, 2022, the applicants John Mary sive Jimmy Calleja (ID 807950M), Mario Calleja (ID 0543655M), Paul Calleja (ID 455461M), Helen Testa (ID 832551M) and Giovanna Maria sive Mary Bonello (ID 731649M) of 142, Triq Anġlu Mallia, Birkirkara, brothers and sisters Calleja as heirs of their father Anthony sive Antonio Calleja (ID 685127M) and their mother Maria Antonia Calleja (ID 182429M) respectfully submitted:

That by means of a contract in the records of Notary Salvatore Abela dated 12th November, 1976, copy hereby attached and marked Doc. A, the father of the applicant Anthony Calleja had acquired, from Maria Teresa Spiteri, during the marriage, by onerous title, the maisonette at ground floor level with official number 233 previously number 11 previously number 63A in Triq F. S. Caruana, Birkirkara, with all its rights and appurtenances as subject to the global groundrent and sub-groundrent of €9.32 previously Lm4;

That by means of a contract in the records of Notary Dr Anthony Gatt dated 15th February, 1961, copy hereby attached and marked Doc. B, the father of the applicant Anthony Calleja had acquired from Joseph Muscat, during the marriage by onerous title, the first floor maisonette with official number 235 in Triq F. S. Caruana, Birkirkara, with all its rights and appurtenances, as subject to the global groundrent and sub-groundrent of €5.82 previously Lm2.50;

That by means of a contract in the records of Notary Angelo Sammut dated 21st May, 1948, copy hereby attached and marked Doc. C, Joseph Muscat had acquired from Guiseppe sive Joseph Agius, by title of perpetual sub-emphyteusis he had acquired the developable site in Birkirkara in Anġlu Mallia Junction;

Illi b'kuntratt fl-atti tan-Nutar Giovanni Carmelo Chapelle datat 9 ta' Diċembru, 1944, kopja hawn annessa u mmarkata Dok. D, Guiseppe sive Joseph Agius kien akkwista mingħand Emmanuele Azzopardi, b'titolu ta' subenfitewsi perpetwa, is-sit fabrikabbli, formanti parti mill-għalqa magħrufa bħala Tal-Bwieraq li qiegħda Birkirkara;

That by means of a contract in the records of Notary Giovanni Carmelo Chapelle dated 9th December, 1944, copy hereby attached and marked Doc. D, Guiseppe sive Joseph Agius had acquired from Emmanuele Azzopardi, by title of perpetual sub emphyteusis, the developable site, forming part of the field known as Tal-Bwieraq which is in Birkirkara;

Illi b'kuntratt fl-atti tan-Nutar Giuseppe Gatt datat 17 ta' Frar, 1936, kopja hawn annessa u mmarkata Dok. F, Guiseppe Sciberras matul iż-żwieġ akkwista mingħand Giovanna Portelli, b'titolu ta' enfitewsi perpetwa, is-sit fabrikabbli f'Birkirkara formanti parti mill-għalqa magħrufa bħala Tal-Bwieraq;

That by means of a contract in the records of Notary Giuseppe Gatt dated 17th February, 1936, copy hereby attached and marked Doc. F, Guiseppe Sciberras during the marriage acquired from Giovanna Portelli, by title of perpetual emphyteusis, the developable site in Birkirkara forming part of the field known as Tal-Bwieraq;

Illi preżentament l-esponenti qegħdin jiddepożitaw l-aħħar ħames (5) skadenzi dovuti miċ-ċens dovut lill-eredi ta' Giovanna Portelli illi jammontaw għal €29.70.

That presently the applicants are depositing the last five (5) instalments due from the groundrent due to the heirs of Giovanna Portelli which amount to €29.70.

L-esponenti jixtiequ jipprevalixxu ruħhom mill-fakultà mogħtija lilhom ai termini tal-artikolu 1501 tal-Kap. 16 tal-Liġijiet ta' Malta u jgħaddu sabiex jifdu dan l-istess ċens u subċnus ai termini tal-istess liġi.

The applicants wish to avail themselves of the option given to them in terms of Article 1501 of Cap. 16 of the Laws of Malta and pass on to redeem the same groundrent and sub-groundrents in terms of the same law.

Illi per konsegwenza l-esponenti se jiddepożitaw dan li ġej:

That as a consequence the applicants shall deposit the following:

1. L-aħħar ħames (5) skadenzi dovuti lill-eredi ta' Giovanna Portelli illi jammontaw għal €29.70,

1. The last five (5) instalments due to the heirs of Giovanna Portelli which amount to €29.70,

2. Iċ-ċens annwu u perpetwu gravanti l-fondi msemmija hawn fuq, illi jammonta għal €5.94 ġja Lm2.55, kapitalizzati bil-5% u ċjoè €118.80 sabiex il-preżenti għall-effetti kollha tal-liġi jifdu dan iċ-ċens annwu u perpetwu u sabiex jiġu żbankati mill-intimati u dan wara li tiġi rilaxxjata d-debita riċevuta skont il-liġi,

2. The annual and perpetual groundrent regarding the premises above mentioned, which amounts to €5.94 previously Lm2.55, capitalised at 5% and that is €118.80 so that the present, for all effects of law, redeem this annual and perpetual groundrent and to be withdrawn by the respondents and this after leaving the due receipt according to law,

3. Is-subċens annwu u perpetwu gravanti l-fond numru 233, Triq F. S. Caruana, Birkirkara, illi jammontaw għal €9.32 kapitalizzati bil-5% u ċjoè €132 sabiex il-preżenti għall-effetti kollha tal-liġi jifdu dawn iċ-ċens u subċnus annwi u perpetwi u sabiex jiġu sbankati mill-intimati u dan wara li tiġi rilaxxjata d-debita riċevuta skont il-liġi,

3. The annual and perpetual sub-groundrent regarding the premises number 233, Triq F. S. Caruana, Birkirkara, which amount to €9.32 capitalised at 5% and that is €132 so that the present, for all effects of law, redeem these annual and perpetual sub-groundrent and sub-groundrent and to be withdrawn by the respondents and this after leaving the due received according to law,

4. Is-subċens annwu u perpetwu gravanti l-fond numru 235, Triq F. S. Caruana, Birkirkara, illi jammontaw għal €5.83 kapitalizzati bil-5% u ċjoè €116.60 sabiex il-preżenti għall-effetti kollha tal-liġi jifdu dawn iċ-ċens u subċnus annwi u perpetwi u sabiex jiġu żbankati mill-intimati u dan wara li tiġi rilaxxjata d-debita riċevuta skont il-liġi;

4. The annual and perpetual sub-groundrent burdening the premises number 235, Triq F. S. Caruana, Birkirkara, which amount to €5.83 capitalised at 5% and namely €116.60 so that the present, for all effects of law, redeem these annual and perpetual groundrent and subgroundrent and to be withdrawn by the respondents and this after leaving the due receipt according to law;

Illi l-ammont komplessiv li għalhekk se jiġi depożitat mill-esponenti huwa ta' €451.50 li qed jiġi azzerat għal €500.

That the total amount which shall thus be deposited by the applicant is of €451.50 which is being rounded to €500.

Għaldaqstant, l-esponenti qegħdin umilment jadixxu lil din l-Onorabbli Qorti u taħt l-awtorità tal-istess jgħaddu sabiex jddepożitaw is-somma globali ta' €500.

Depositanti: John Mary sive Jimmy Calleja, 105, Flat 4, Triq F. S. Caruana, Birkirkara

Notifiki: Direttur tar-Reġistru Pubbliku, Onda Building , Triq Aldo Moro, Il-Marsa
Reġistratur tal-Artijiet, 116, Casa Bollino, Triq il-Punent, Il-Belt Valletta
Kuraturi deputati

Intimati: l-eredi ta' Saverina Gauci, armla ta' John Gauci, bint Guiseppe Sciberras u Annunzjata née Borg, imwielda Birkirkara, li huma:
Annunzjata sive Nancy Calleja (KI 1062046M)
Helen Attard, mara ta' Francis Attard (KI 536949M)
Josephine armla ta' Lewis Pirotta (KI 62851M)
Maria Stella mart Charles Bezzina (KI 622352M)
Salvina armla ta' Eleno Gauci (KI 585254M)
Emmanuel Gauci (KI 814058M)
c/o Annunzjata sive Nancy Calleja (KI 1062046M) 33, Triq il-Monsinjur Ġużeppi De Piro, Ta' Paris, Birkirkara

l-eredi ta' Guiseppe sive Joseph Muscat bin Carmelo u Filomena née Falzon imwieled Birkirkara li huma:
Rene Muscat (KI 415353M)
Carmen mart Lorry Galea (KI 162451M)
Antoinette armla ta' Paul Tabone u mart Lino
Pauline mart Mario Ciantar (KI 405067M)
c/o Rene Muscat (KI 415353M), 175, Triq Francesco Buhagiar, Birkirkara

Int għaldaqstant ordnat li twaħħal kopja uffiċjali ta' dan il-bandu fid-daħla ta' din il-Qorti Superjuri u ssejjaħ b'dan lil kull min irid jidħol bħala kuratur biex jidher fi żmien sitt ijem f'dan ir-Reġistru u jagħmel b'nota d-dikjarazzjoni illi huwa jidħol għal dan.

Int ordnat ukoll li tgħarraf lil kull wieħed illi jekk ma jagħmilx din id-dikjarazzjoni fiż-żmien fuq mogħti, din il-Qorti tgħaddi biex tagħzel kuraturi tal-uffiċċju.

U wara li tkun għamilt dan, jew jekk tiltaqa' ma' xi xkiel fl-esekuzzjoni ta' dan il-bandu, inti għandek tgħarraf minnufih lil din il-Qorti.

Mogħti mill-Qorti Superjuri hawn fuq imsemmija bix-xhieda tal-Onor. Imħallef Joseph R. Micallef, LLD, Duttur tal-Liġi.

Illum 25 ta' Awwissu, 2022

Reġistru tal-Qrati Superjuri, illum 4 ta' Awwissu, 2023

ALEXANDRADEBATTISTA
Għar-Reġistratur, Qrati u Tribunali

Thus, the applicants are humbly calling upon this Honourable Court and under its authority proceed to deposit the global sum of €500.

Depositanti: John Mary sive Jimmy Calleja - 105, Flat 4, Triq F. S. Caruana, Birkirkara

Notification: Director Public Registry, Onda Building , Triq Aldo Moro, Marsa
Registrar of Lands, 116, Casa Bollino, Triq il-Punent, Valletta
Deputy curators

Respondents: the heirs of Saverina Gauci, widow of John Gauci, daughter of Guiseppe Sciberras and Annunzjata née Borg, born in Birkirkara, are:
Annunzjata sive Nancy Calleja (ID 1062046M)
Helen Attard, wife of Francis Attard (ID 536949M)
Josephine widow of Lewis Pirotta (ID 62851M)
Maria Stella wife of Charles Bezzina (ID 622352M)
Salvina widow of Eleno Gauci (ID 585254M)
Emmanuel Gauci (Id 814058M)
c/o Annunzjata sive Nancy Calleja (ID 1062046M) 33, Triq il-Monsinjur Ġużeppi De Piro, Ta' Paris, Birkirkara

The heirs of Guiseppe sive Joseph Muscat son of Carmelo and Filomena née Falzon born in Birkirkara who are:
Rene Muscat (ID 415353M)
Carmen wife of Lorry Galea (ID 162451M)
Antoinette widow of Paul Tabone and wife of Lino
Pauline wife of Mario Ciantar (ID 405067M)
c/o Rene Muscat (ID 415353M), 175, Triq Francesco Buhagiar, Birkirkara

You are therefore ordered to affix an official copy of these banns at the entrance of this Superior Court and to summon whosoever wishes to act as curator to appear before this registry within six days and by means of a minute to submit a declaration that he wishes so to act.

You are also ordered to inform each one that if he fails to make this declaration within the stipulated time, the Court will proceed to the selection of curators of office.

And after so acting or if you should encounter any difficulty in the execution of these banns, you are to inform forthwith this Court.

Given by the Civil Court First Hall, abovementioned, with the witness of the Hon. Mr Justice Joseph R. Micallef LLD, Doctor of Laws.

Today 25th August, 2022

Registry of the Superior Courts, today 4th August, 2023

ALEXANDRA DEBATTISTA
For the Registrar, Civil Courts and Tribunals

1586

Bandu għall-Kuraturi

Repubblika ta' Malta

Lill-Marixxall tal-Qrati

B'digriet mogħti minn din il-Qorti fl-1 ta' Settembru, 2022, fuq talba ta' Roza Schembri et ġie ordnat biex jintgħażlu kuraturi deputati biex jirrappreżentaw lis-sid/sidien, werriet/werrieta mhux magħrufa fl-atti taċ-ċedola numru 1576/2022 fl-ismijiet Roza Schembri et vs Kuraturi Deputati u fl-atti l-oħra relattivi u sussegwenti:

Permezz ta' ċedola ta' depożitu u kontestwali fidi ta' ċens u subċens numru 1576/2022 ta' Roza Schembri, armla ta' Luigi Schembri bint il-mejtin Carmelo Schembri u Giuseppa Schembri née Pace, imwielda ż-Żurrieq u residenti Ħal Luqa (KI 0642242M), Carmel Scehmbri, bin il-mejjet Louis Schembri u Roza Schembri née Schembri imwieled u residenti ż-Żurrieq (KI 0409765M); u Graziella Schembri, bint il-mejjet Luisi Schembri u Roza Schembri née Schembri, imwielda Tal-Pietà u residenti ż-Żurrieq (KI 032987M) vs Kuraturi Deputati sabiex jirrappreżentaw sid/sidien, werriet/werrieta mhux magħrufa jew min minnhom, ippreżentata fil-Prim'Awla tal-Qorti fit-23 ta' Awwissu, 2022, fejn Roza Schembri, Carmel Schembri u Graziella Schembri esponew bir-rispett:

Illi huma proprjetarji tad-duplex maisonette bin-numru uffiċjali 99 u bl-isem Rose fi Triq Santa Katarina, iż-Żurrieq, bl-arja libera tiegħu, liema proprjetà hija suġġetta għal €7.15 (ekwivalenti għal Lm3.07) ċens u subċens annwu u perpetwu, altrimenti libera u franka, bid-drittijiet u pertinenzi kollha tagħha u dan kif jirrizulta aħjar minn żewġ kuntratti pubbliċi, l-ewwel wieħed fl-atti tan-Nutar Joseph Brincat tas-26 ta' Jannar, 1964, u l-ieħor fl-atti tan-Nutar Joseph Raphael Darmanin tat-13 ta' Marzu, 1980, u li kopja tagħhom qed tiġi hawn annessa u mmarkata Dokument A u Dokument B flimkien ma' pjanta tal-istess immarkata Dokument C;

Illi l-esponenti jixtiequ jipprevalixxu ruħhom mill-fakultà mogħtija lilhom bis-saħħa tal-artikolu 1501 tal-Kodiċi Ċivili (Kap. 16 tal-Liġijiet ta' Malta) sabiex jifdu dan ic-ċens u subċens ai termini tal-istess liġi;

Illi l-ammont ta' €7.15 kapitalizzat bir-rata ta' 5% jammonta għal €143;

Illi oltre minn hekk qegħdin jiddepożitaw permezz ta' din iċ-ċedola s-somma ta' €35.75 bħala ċens u subċens dovut dawn l-aħħar ħames snin;

Banns for Curators

Republic of Malta

To the Marshall of the Court

By means of a decree given by this Court on the 1st September, 2022, following a request by Roza Schembri et it was ordered that deputy curators be chosen to represent the unknown owner/s, heir/s in the acts of the schedule of deposit number 1576/2022 in the names Roza Schembri et vs Deputy Curators and in the other relative and subsequent acts.

By means of a schedule of deposit and redemption of ground rent and subgroundrent number 1576/2022 in the names of Roza Schembri, widow of Luigi Schembri, daughter of the late Carmelo Schembri and Giuseppa Schembri née Pace, born in Żurrieq and residing at Ħal Luqa (ID 0642242M); Carmel Schembri, son of the late Louis Schembri and Roza Schembri née Schembri, born and residing in Żurrieq (ID 0409765M) and Graziella Schembri, daughter of the late Luigi Schembri and Roza Schembri née Schembri, born in Tal-Pietà and residing in Żurrieq (ID 0329874M) vs Deputy Curators to represent the unknown owner/s, heir/s or any one of them, filed in the First Hall of the Civil Court on the 23rd August, 2022, the applicants Roza Schembri, Carmel Schembri and Graziella Schembri respectfully submitted:

That they are the owners of the duplex maisonette with official number 99 and with the name Rose in Triq Santa Katarina, Żurrieq, with its airspace, which property is subject to €7.15 (equivalent to annual and perpetual Lm3.07) groundren and sub-groundrent, otherwise free and unencumbered, with all its rights and appurtenances and this as results better from two public contracts, the first in the records of Notary Joseph Brincat of the 26th January, 1964, and the other in the records of Notary Joseph Raphael Darmanin of the 13th March, 1980, and a copy of which is here attached marked Document A and Document B together with a plan of the same marked Document C;

That the applicants wish to avail themselves of the option given to them by virtue of Article 1501 of the Civil Code (Cap. 16 of the Laws of Malta) to redeem this groundrent and sub-groundrent in terms of the same law;

That the amount of €7.15 capitalised at the rate of 5% amounts to €143;

That furthermore they are depositing by means of this Schedule the sum of €35.75 as groundrent and sub-groundrent due during the last five years;

Illi l-esponenti ma jafux minn hu/huma d-direttarju/i u jew subdirettarju/i ta' dan iċ-ċens.

Għaldaqstant, l-esponenti sabiex jeżoneraw ruħhom minn kwalunkwe responsabbiltà qegħdin jadixxu lil din l-Onorabbli Qorti u taħt l-awtorità tagħha jiddepożitaw is-somma ta' €35.75 bħala ċens u subċens ta' dawn l-aħħar ħames snin, flimkien ma' €143 prezz tal-fidi ta' ċens u subċens annwu u perpetwu sabiex jigu liberament żbankati mill-kuraturi deputati maħtura sabiex jirrappreżentaw lid-direttarju/i u/jew subdiretteraju/i wara li titħalla d-debita ricevuta skont il-liġi.

Esponenti: 27, Alexandria, Triq Kalanġ Bugeja, Iż-Żurrieq

Notifiki: Direttur tar-Reġistru Pubbliku, Evans Building, Triq il-Merkanti, Il-Belt Valletta
Kuraturi deputati

Int għaldaqstant ordnat li twaħħal kopja uffiċjali ta' dan il-bandu fid-daħla ta' din il-Qorti Superjuri u ssejjaħ b'dan lil kull min irid jidħol bħala kuratur biex jidher fi żmien sitt ijem f'dan ir-Reġistru u jagħmel b'nota d-dikjarazzjoni illi huwa jidħol għal dan.

Int ordnat ukoll li tgħarraf lil kull wieħed illi jekk ma jagħmilx din id-dikjarazzjoni fiż-żmien fuq mogħti, din il-Qorti tgħaddi biex tagħzel kuraturi tal-uffiċċju.

U wara li tkun għamilt dan, jew jekk tiltaqa' ma' xi xkiel fl-esekuzzjoni ta' dan il-bandu, inti għandek tgħarraf minnufih lil din il-Qorti.

Mogħti mill-Qorti Superjuri hawn fuq imsemmija bix-xhieda tal-Onor. Imħallef Giannino Caruana Demajo, LLD, Duttur tal-Liġi.

Illum l-1 ta' Settembru, 2022

Reġistru tal-Qrati Superjuri, illum 4 ta' Awwissu, 2023

ALEXANDRADEBATTISTA
Għar-Reġistratur, Qrati u Tribunali.

That the applicants do not know who is/are the direct owner/s and/or sub-direct owner/s of this groundrent.

Thus, the applicants in order to exonerate themselves from any responsibility are calling upon this Honourable Court and under its authority are depositing the sum of €35.75 as groundrent and sub-groundrent of the last five years, together with €143 price of redemption of annual and perpetual groundrent and sub-groundrent to be freely withdrawn by the deputy curators appointed to represent the direct owner/s and/or sub-direct owner/s after leaving the due receipt according to law.

Applicants: 27, Alexandria, Triq Kalanġ Bugeja, Żurrieq

Notification: Director Public Reġistru, Evans Building, Triq il-Merkanti, Valletta
Deputy curators

You are therefore ordered to affix an official copy of these banns at the entrance of this Superior Court and to summon whosoever wishes to act as curator to appear before this registry within six days and by means of a minute to submit a declaration that he wishes so to act.

You are also ordered to inform each one that if he fails to make this declaration within the stipulated time, the Court will proceed to the selection of curators of office.

And after so acting or if you should encounter any difficulty in the execution of these banns, you are to inform forthwith this Court.

Given by the Civil Court First Hall, above mentioned, with the witness of the Hon. Mr Justice Gianninu Caruana Demajo, LLD, Doctor of Laws.

Today 1st September 2022

Registry of the Superior Courts, today 4th August, 2023

ALEXANDRA DEBATTISTA
For the Registrar, Civil Courts and Tribunals

1587

Permezz ta' digriet mogħti fid-19 ta' Diċembru, 2022, mill-Qorti Prim'Awla, fl-atti tal-ittra uffiċjali numru 3708/2022, fl-ismijiet INDIS Malta Ltd vs Julius Camilleri et, ordnat is-segwenti pubblikazzjoni biex isservi ta' notifika fil-konfront tal-intimati Julius Camilleri u A.T.C. Plastics Limited a tenur tal-Artikolu 187(3) et sequitur tal-Kap. 12.

Fil-Prim'Awla tal-Qorti

By means of a decree of the 19th December, 2022, of the Civil Court First Hall in the records of judicial letter number 3708/2022, in the names INDIS Malta Ltd vs Julius Camilleri et, the following publication was ordered for the purpose of effecting service on the respondents Julius Camilleri and A.T.C. Plastics Limited in terms of Article 187(3) et sequitur of Cap. 12.

In the First Hall of the Civil Court

Illum l-1 ta' Settembru, 2022

Lil: i) Julius Camilleri (KI 489649M) ta' 10, San Marino Buildings, Flat 1, Sqaq tax-Xama', San Pawl il-Baħar;
ii) A.T.C., Plastics Limited (C3156) ta' 10, San Marino Buildings, Flat 1, Sqaq tax-Xama', San Pawl il-Baħar;
iii) Polystyrene Products Limited

Permezz tal-preżenti INDIS Malta Ltd (C28965) ta' 88, Triq il-Wied tal-Imsida, Birkirkara, filwaqt li tagħmel riferenza għall-kawża fl-ismijiet 'Julius Camilleri, A.T.C. Plastics Limited u Polystyrene Products Limited vs Malta Industrial Parks Limited illum INDIS Malta Ltd' (Rikors Ġuramentat numru 548/09) liema kawża ġiet deċiża kontra tagħkom fil-prim'istanza b'sentenza ta' din il-Qorti tat-13 ta' Marzu, 2020, fejn ġejtu ordnati tħallsu l-ispejjeż kollha waqt li l-appell minnkom interpost mill-istess sentenza ġie dežert fil-Qorti tal-Appell fil-15 ta' Novembru, 2021, u kwindi anke l-ispejjeż tal-appell għandhom ikunu sopportati minnkom, filwaqt li tagħmel riferenza għat-taxxa uffiċjali tad-drittijiet u spejjeż hawn annessa u mmarkata dokument A tinterpellakom sabiex fi żmien jumejn min-notifika ta' din l-ittra uffiċjali tħallsu s-somma ta' €9,042.29 flimkien ma' €1,584.39 bħala Taxxa fuq il-Valur Miżjud li flimkien jagħmlu €10,626.68.

Din l-ittra qed tintbagħat għall-għanijiet u effetti kollha tal-liġi inkluż tal-Art 256(2) tal-Kap. 12.

Fin-nuqqas il-mittenti tipproċedi bil-mezzi kollha permessi mil-liġi inkluż billi tgħaddi għall-ħruġ tal-mandati opportuni.

Bl-ispejjeż

Reġistru tal-Qrati tal-Superjuri, illum 4 ta' Awwissu, 2023

ALEXANDRA DEBATTISTA
Għar-Reġistratur tal-Qrati Ċivili u Tribunali

Today 1st September, 2022

To i) Julius Camilleri (ID 489649M) of 10, San Marino Buildings, Flat 1, Sqaq tax-Xama', St Paul's Bay;
ii) A.T.C., Plastics Limited (C3156) of 10, San Marino Buildings, Flat 1, Sqaq tax-Xama', St Paul's Bay;
iii) Polystyrene Products Limited

By the present INDIS Malta Ltd (C28965) of 88, Triq il-Wied tal-Imsida, Birkirkara, whilst referring to the lawsuit 'Julius Camilleri, A.T.C. Plastics Limited and Polystyrene Products Limited vs Malta Industrial Parks Limited today INDIS Malta Ltd' (Sworn Application number 548/09) which lawsuit was decided against you in the first instance by means of a judgment of this Court of the 13th March, 2020, where you were ordered to pay all the costs whilst the appeal made by you of the same judgment was deserted in the Court of Appeal on the 15th November, 2021, and thus any costs of the appeal have to be supported by you, and whilst it makes reference as well to the official taxed bill of costs here attached and marked as document A, solicits you so that within two days from the notification of this judicial letter you pay the amount of €9,042.29 together with €1,584.39 as Value Added Tax and which in total amount to €10,626.68.

This judicial letter is being sent for all the purposes and effects of law including Art 256(2) of Cap. 12.

In default, the interpellant will proceed with all the means permitted by law including the issuance of the opportune warrants.

With costs

Registry of the Superior Courts today 4th August, 2023

ALEXANDRA DEBATTISTA
For the Registrar, Civil Courts and Tribunals

1588

Permezz ta' digriet mogħti fl-14 ta' Diċembru, 2022, fl-atti tal-ittra uffiċjali numru 4158/2022, fl-ismijiet Victor Micallef vs Edwin Zammit et, il-Prim'Awla tal-Qorti ordnat is-segwenti pubblikazzjoni biex isservi ta' notifika fil-konfront tal-intimati Edwin Zammit u Josephine Zammit a tenur tal-Artikolu 187(3) et sequitur tal-Kap. 12.

Fil-Prim'Awla tal-Qorti

Illum 4 ta' Ottubru, 2022

Lil: Edwin Zammit (KI 211633M) u Josephine Zammit (KI 455537M) ta' 12, Triq Milner, Tas-Sliema

By means of a decree of the 14th December, 2022, in the records of the judicial letter number 4158/2022, in the names Victor Micallef vs Edwin Zammit et, the First Hall of the Civil Court ordered the following publication for the purpose of effecting service on the respondents Edwin Zammit and Josephine Zammit in terms of Article 187(3) et sequitur of Cap. 12.

In the First Hall of the Civil Court

Today 4th October, 2022

To Edwin Zammit (ID 211633M) and Josephine Zammit (ID 455537M) of 12, Triq Milner, Tas-Sliema

Permezz tal-preżenti, Victor Micallef (KI 0652657M) ta' 16, Vjal il-Bon Pastur, Ħal Balzan, jinterpellakom sabiex tirrevokaw il-mandati bin-numri 435/2022, 698/2022 u 1256/2022 fil-konfront tal-mittenti u tiddeżistu milli tkomplu titolbu għal ħruġ ta' mandati ulterjuri fil-konfront tal-mittenti, u dan stante kuntratt datat it-3 ta' Frar, 2021, ippubblikat fl-atti tan-Nutar Dott. Malcolm Mangion fejn l-istess mittenti biegħ is-sehem indiviż li kellu bid-drittijiet litigużi tal-blokk magħruf bħala Wayland fi Triq Luzio, tas-Sliema, a favur tas-soċjetà Aquilina Properties Limited (C7682).

Dan il-bejgħ sar fil-mori tal-appell fl-ismijiet Edwin Zammit et vs Saviour Casha et li eventwalment ġie ddikjarat dežert nhar il-21 ta' Ġunju, 2021. Malli l-mittenti ċeda dan il-jedd, tali dritt ġie akkwist ipso jure miċ-ċessjonarju kif miftiehem mill-kuntratt suriferut. Illi kwalunkwe kwistjoni rigward il-fond fuq imsemmi li l-mittenti kien involut fiha għandha tkum diretta lejn is-soċjetà Aquilina Properties Limited u mhux lejn il-mittenti.

Għalhekk il-mittenti talabkom tirrevokaw il-mandati fuq imsemmija filwaqt li tiddeżistu milli tkomplu titolbu għal ħruġ ta' mandati simili u qiegħed jagħmel dan permezz ta' din l-ittra uffiċjali u qiegħed iżommkom responsabbli għal kull penali u danni skont il-liġi.

Għaldaqstant, fil-każ li intom tonqsu milli tirevokaw il-mandati fuq imsemmija fi żmien jumejn filwaqt li tiddeżistu milli tkomplu titolbu għal ħruġ ta' mandati simili, Victor Micallef ma jkollux għażla oħra ħlief li jipproċedi kontrikom skont il-liġi inkluż b'mandati kawtelatorji.

Tant biex tagħrfu timxu u tirregolaw ruħkom.

Bl-ispejjeż u bl-imgħaxijiet legali skont il-liġi.

Reġistru tal-Qrati Superjuri, illum 4 ta' Awwissu, 2023

ALEXANDRA DEBATTISTA
Għar-Reġistratur tal-Qrati Ċivili u Tribunali

By means of this present, Victor Micallef (ID 0652657M) of 16, Vjal il-Bon Pastur, Ħal Balzan, calls upon you to revoke the warrants with numbers 435/2022, 698/2022 and 1256/2022 against the interpellant and to refrain from further asking for the issuing of further warrants against the interpellant, due to a contract dated 3rd February, 2021, published in the acts of Notary Dr Malcolm Mangion whereby the same interpellant sold the undivided share he had together with all the litigious rights on the block known as Wayland in Triq Luzio, Tas-Sliema, in favour of the company Aquilina Properties Limited (C7682).

This sale was made during the appeal proceedings in the names Edwin Zammit et vs Saviour Casha et which was eventually declared deserted on 21st June, 2021. As soon as the interpellant surrendered this right, such right was acquired ipso jure from the assignée as agreed in the contract above mentioned. That any dispute regarding the premises above mentioned in which the interpellant was involved should be directed towards the company Aquilina Properties Limited and not towards the interpellant.

Thus the interpellant requested you to revoke the warrants above mentioned whilst you refrain from continuing to ask for the issuing of similar warrants and is doing so by means of this judicial letter and is holding you responsible for any penalties and damages according to law.

Thus, in case you fail to revoke the warrants above mentioned within two days whilst you fail to continue to ask for the issue of similar warrants, Victor Micallef will have no choice but to proceed against you according to law including precautionary warrants.

So much so that you may know how to proceed and regulate yourselves.

With costs and legal interest according to law.

Registry of the Superior Courts, today 4th August, 2023

ALEXANDRA DEBATTISTA
For the Registrar, Civil Courts and Tribunals

1589

Permezz ta' digriet mogħti fit-22 ta' Novembru, 2022, mill-Qorti Prim'Awla, fl-atti tal-ittra uffiċjali numru 2342/2022, fl-ismijiet l-Awtorità tad-Djar vs Shanelle Vella, ordnat is-segwenti pubblikazzjoni biex isservi ta' notifika a tenur tal-Artikolu 187(3) tal-Kap. 12.

Fil-Prim'Awla tal-Qorti

Illum 3 ta' Ġunju, 2022

By means of a decree of the 22nd November, 2022, of the Civil Court First Hall in the records of judicial letter number 2342/2022, in the names Housing Authority vs Shanelle Vella, the following publication was ordered for the purpose of effecting service in terms of Article 187(3) of Cap. 12.

In the First Hall of the Civil Court

Today 3rd June, 2022

Lil Shanelle Vella (KI 161794M) ta' 39, Flat 14, Okella Agius, Triq Ħal Qormi, Il-Ħamrun

Permezz tal-preżenti l-Awtorità tad-Djar ta' 22, Triq Pietro Floriani, Il-Furjana, tirreferi għall-fond numru 39, Flat 14, Okella Agius, Triq Ħal Qormi, Il-Ħamrun, proprjetà tal-mittenti u li inti qed tokkupa dan il-fond mingħajr titolu validu fil-liġi.

Għaldaqstant, ai termini tal-artikolu 9 subartikolu 1, Artikolu 10 u l-artikoli sussegwenti tal-Kap. 573 tal-Liġijiet ta' Malta inti qed tiġi ordnata tiżgombra mill-fond 39, Flat 14, Okella Agius, Triq Ħal Qormi, Il-Ħamrun, fi żmien 30 ġurnata min-notifika ta' din l-ittra uffiċjali u dan għaliex inti qiegħda tokkupa l-proprjetà mingħajr ebda titolu validu fil-liġi.

Din l-ittra uffiċjali qed tintbagħat ai termini tal-artikolu 9 u artikoli sussegwenti tal-Kap. 573 tal-Liġijiet ta' Malta, Att Dwar l-Artijiet tal-Gvern.

Tant sabiex tagħraf timxi

Bl-ispejjeż u bl-interessi

Reġistru tal-Qrati tal-Superjuri, illum 4 ta' Awwissu, 2023

ALEXANDRA DEBATTISTA
Għar-Reġistratur tal-Qrati Ċivili u Tribunali

To Shanelle Vella (ID 161794M) of 39, Flat 14, Okella Agius, Triq Ħal Qormi, Ħamrun

By the present Housing Authority of 22, Triq Pietro Floriani, Floriana, refers you to the premises 39, Flat 14, Okella Agius, Triq Ħal Qormi, Ħamrun. This property is property of the interpellant and you are occupying the premises without valid title at law.

Thus, in terms of Article 9 sub article 1, Article 10 and the subsequent acts of Cap. 573 of the Laws of Malta you are being ordered to evict from the premises 39, Flat 29, Okella Agius, Triq Ħal Qormi, Ħamrun, within 30 days from the notification of this judicial letter, and this because you are occupying the property without any valid title at law.

This judicial letter is being sent in terms of Article 9 and subsequent articles of Cap. 573 of the Laws of Malta, Government Lands Act.

So much so that you know how to proceed

With costs and interest

Registry of the Superior Courts today 4th August, 2023

ALEXANDRA DEBATTISTA
For the Registrar, Civil Courts and Tribunals

1590

Permezz ta' digriet mogħti fl-24 ta' Frar 2023 mill-Qorti Prim'Awla, fl-atti tal-ittra uffiċjali numru 5345/2022, fl-ismijiet James Cachia vs Manikas Nikolaos et, ordnat is-segwenti pubblikazzjoni biex isservi ta' notifika fil-konfront tal-intimati Manikas Nikolaos, Nico Zacharowski u Corinna Niersberger a tenur tal-Artikolu 187(3) et sequitur tal-Kap. 12.

Fil-Prim'Awla tal-Qorti

Illum 21 ta' Diċembru, 2022

Lil: i) Manikas Nikolaos (passaport numru CG6P8XMNO)
ii) Nico Zacharowski (passaport numru C8VP523Z9) u
iii) Corinna Niersberger (passaport numru CG8R1G91K) ta' 6, Triq in-Narċis, Is-Swieqi

Permezz tal-preżenti James Cachia (KI 695358M) ta' 25, Waterside Place, Flat 8, Qui-si-sana Seafront, Tas-Sliema, filwaqt li jirreferikom għall-kuntratt ta' kera datat 30 ta' Ġunju, 2022, relattiv għall-fond bin-numru 6, Triq in-Narċis, Is-Swieqi, proprejtà tal-mittenti u mikri lilkom, jinterpellakom sabiex fi żmien ġimgħa mid-data ta' din

By means of a decree of the 24th February 2023 of the Civil Court First Hall in the records of judicial letter number 5345/2022, in the names James Cachia vs Manikas Nikolaos et, the following publication was ordered for the purpose of effecting service on the respondents Manikas Nikolaos, Nico Zacharowski and Corinna Niersberger in terms of Article 187(3) et sequitur of Cap. 12.

In the First Hall of the Civil Court

Today 21st December, 2022

To: i) Manikas Nikolaos (passaport number CG6P8XMNO)
ii) Nico Zacharowski (passaport number C8VP523Z9)
iii) Corinna Niersberger (passaport number CG8R1G91K) of 6, Triq in-Narċis, Swieqi

By the present James Cachia (ID 695358M0 of 25, Waterside Place, Flat 8, Qui-si-Sana Seafront, Tas-Sliema, whilst making reference to the lease agreement dated 30th June, 2022 relative to his property bearing number 6 in Triq in-Narċis, Swieqi, and leased to you, hereby calls upon you to pay by not later than one week from today the amount of

l-ittra uffiċjali tħallsuh l-ammont komplessiv ta' €9,000 rappreżentanti kera minnkom dovuta għall-imsemmi fond inkwantu s-somma ta' €2,500 bilanċ dovut għax-xahar ta' Novembru 2022 u s-somma ta' €6,500 għax-xahar ta' Diċembru 2022.

Peress li jirriżulta li intom inqastu milli tħallsu l-imsemmija kera fl-ewwel tax-xahar kif obbligati ai termini tal-imsemmi kuntratt ta' kera, intom qed tiġu formalemnt interpellati wkoll sabiex b'mod immedjat tiżgombraw mill-fond imsemmi u troddu lura l-pussess tal-istess fond lill-mittenti fi stat tajjeb ta' manutenzjoni u bil-kontijiet tad-dawl u tal-ilma mħallsa kompletament.

Fin-nuqqas li tagħmlu dan kollu fiż-żmien stipulat, il-mittenti se jipproċedi ulterjorment kontra tagħkom mingħajr preavviż.

Tant sabiex tgħarfu timxu u tirregolaw ruħkom

Bl-ispejjeż

Reġistru tal-Qrati tal-Superjuri, illum 4 ta' Awwissu, 2023

ALEXANDRA DEBATTISTA
Għar-Reġistratur tal-Qrati Ċivili u Tribunali

€9,000 representing rent due by you for the said property as to the amount of €2,500 being the balance due for November 2022 and the amount of €6,500 being rent due for December 2022.

Whereas you have failed to pay the said rent by the first day of the month as obliged in terms of the said lease agreement, you are also being hereby formally called upon to immediately vacate the said property and to return possession of same in a good state of repair and with bills for water and electricity services paid up to date and in full.

In default, further legal action shall be taken against you without prior notice.

For your attention and guidance

With costs

Registry of the Superior Courts today 4th August, 2023

ALEXANDRA DEBATTISTA
For the Registrar, Civil Courts and Tribunals

1591

Permezz ta' digriet mogħti fit-30 ta' Mejju, 2023, mill-Bord li Jirregola l-Kera fl-atti tar-rikors fl-ismijiet Chev. Hadrien Majoie noe vs Gilead Raphael Wiseburgh Rikors numru 220/2023JM, ġiet ordnata s-segwenti pubblikazzjoni biex isservi ta' notifika fil-konfront tal-intimat Gilead Raphael Wiseburgh a tenur tal-Artikolu 187(3) et sequitur tal-Kodiċi ta' Organizzazzjoni u Proċedura Ċivili (Kap. 12).

Permezz ta' rikors fl-ismijiet Chev. Hadrien Majoie (KI 0083047A) debitament irrappreżentat hawn Malta mill-mandatarju speċjali tiegħu Emanuel Debono (KI 539874M) vs Gilead Raphael Wiseburgh (Passaport tar-Renju Unit bin-numru 538852741) ippreżentat fil-Bord li Jirregola l-Kera, fl-20 ta' April, 2023, ir-rikorrenti Chev. Hadrien Majoie (KI 0083047A) debitament rappreżentat hawn Malta mill-mandatarju speċjali tiegħu Emanuel Debono (KI 539874M) talab lil dan l-Onorabbli Bord għaliex m'għandux:

1. Jaqta l-kawża fl-ewwel udjenza bid-dispensa tas-smigħ u dan ai termini tal-Art 16a tal-Kap. 69 tal-Liġijiet ta' Malta;

2. Jiddikjara li l-intimat naqas mill-obbligi tiegħu bħala inkwilin meta ddekada, fost l-oħrajn mill-pagamenti tal-kera skont il-ftehim;

By means of a decree of the 30th May, 2023, of the Rent Regulation Board, in the records of the Application in the names Chev. Hadrien Majoie noe vs Gilead Raphael Wiseburgh, Application number 220/2023JM, the following publication was ordered for the purpose of effecting service on the respondent Gilead Raphael Wiseburgh in terms of Article 187(3) et sequitur of the Code of Organisation and Civil Procedure (Cap. 12).

By means of an application in the names Chev. Hadrien Majoie (ID 0083047A) duly represented in Malta by his special mandatory Emanuel Debono (ID 539874M) vs Gilead Raphael Wiseburgh (UK Passport Number 538852741) filed in the Rent Regulation Board, on the 20th April, 2023, the applicant Chev. Hadrien Majoie (ID 0083047A) duly represented in Malta by his special mandatory Emanuel Debono (ID 539874M) requested this Honourable Board why it should not:

1. Decide the case summarily at the first hearing in terms of Art 16A of Cap 69 of the Laws of Malta.

2. Declare that the respondent has filed in his obligations as a tenant when he failed, among others, to pay the rent according to the Agreement;

3. Jiddikjara li l-ftehim bħala wieħed itterminat;

4. Tordna li l-intimat jiżgumbra mill-fond ċjoè l-appartamenti internament konnessi bin-numru 1801 u 1901 East 3, Fort Cambridge, Triq Tigné, Tas-Sliema, u tagħtih żmien qasir u perentorju sabiex jivvaka mill-fond u jirritorna ċ-ċwievet tal-fond lir-rikorrenti;

5. Jillikwida l-arretrati ta' kera dovuti u dawk tal-konsum tas-servizzi tal-elettriku u l-ilma dovuti mill-intimat lir-rikorrenti sal-effettiv żgumbrament;

6. Tordna l-intimat iħallas lir-rikorrenti s-somma hekk kif likwidata, bl-imgħaxijiet legali sal-ħlas effettiv.

Bl-ispejjeż kollha ta' dawn il-proċeduri, kollox kontra l-intimat, li huwa minn issa inġunt in subizzjoni.

Rikorrenti: La Bella Rosa, Triq Count R. Barbara, Ħ'Attard

Intimat: 1801 u 1901 East 3, Fort Cambridge, Triq Tigné, Tas-Sliema

Ir-rikors fl-ismijiet Chev. Hadrien Majoie noe vs Gilead Raphael Wiseburgh, Rikors numru 220/2023JM, jinsab differit għall-20 ta' Settembru, 2023, fl-10.30 a.m.

Reġistru tal-Qrati Superjuri, illum 4 ta' Awwissu, 2023

ALEXANDRA DEBATTISTA
Għar-Reġistratur, Qrati Ċivili u Tribunali

3. Declares that the Agreement as such is terminated;

4. Order that the respondent be evicted from the premises that is the internally connected apartments numbered1801 and 1901, East 3, Fort Cambrige, Triq Tigné, Tas-Sliema, and give him a short and peremptory time-frame to vacate the property and return the keys of the property to the claimant until the effective eviction;

5. Liquidate the arrears of rent due and those of the consumption of electricity and water services owned by the respondent to the claimant until the effective eviction.

6. Order the respondent to pay the claimant the sum as liquidated, with legal interest until effective payment.

With all the costs of these procedures against the respondent who is from now summoned so that a reference to his oath be made.

Applicant: La Bella Rosa, Triq Count R. Barbara, Ħ'Attard

respondent: 1801 and 1901 East 3, Fort Cambridge, Triq Tigné, Tas-Sliema

The application in the names Chev. Hadrien Majoie noe vs Gilead Raphael Wiseburgh, Application number 220/2023JM, has been postponed for hearing to the 20th September, 2023, at 10.30 a.m.

Registry of the Superior Courts, today 4th August, 2023

ALEXANDRA DEBATTISTA
For the Registrar, Civil Courts and Tribunals

1592

B'digriet mogħti mill-Qorti Ċivili, Prim'Awla, fit-2 ta' Marzu, 2023, fuq rikors ta' Bonello Edwina (KI 522953M) ġie ffissat il-jum tat-Tlieta, 26 ta' Settembru, 2023, fl-għaxra u nofs ta' filgħodu (10.30 a.m.) għall-bejgħ bl-irkant, li għandu jsir f'Kamra Numru 78, Biswit l-Arkivju, Livell -1, Qrati tal-Ġustizzja, Triq ir-Repubblika, Il-Belt Valletta tal-fond hawn taħt deskritt:

Is-subutile dominium tal-appartament li jinsab fit-tieni pjan, internament immarkat bin-numru ħamsa (5), formanti parti minn binja akbar magħrufa bħala 'Blokk C' li tifforma parti minn żvilupp akbar magħruf bl-isem 'Vela Vista' fi Triq il-Baħħara, kantuniera ma' Triq il-Klamari, u tal-aħħar kantuniera ma' Triq it-Turisti, il-Qawra, San Pawl il-Baħar, suġġett għaċ-ċens annwu ta' żewġ ewro u tmienja u disgħin ċenteżmu (€2.98ċ), bil-konċessjoni enfitewtika relattiva konċessa fuq l-art li fuqha l-imsemmi żvilupp inbena għaż-żmien ta' mija u ħamsin (150) sena li bdew jgħoddu minn

By decree given by the Civil Court, First Hall on the 2nd March, 2023, on the application of Bonello Edwina (ID 522953M), Tuesday, 26th September, 2023, at half past ten in the morning (10:30 am), has been fixed for the sale by auction to be held in Room Number 78, Nearby the Courts Archives, Level -1, Courts of Justice, Triq ir-Repubblika, Valletta of the following property:

The Subutile dominium of the apartment situated on the second level, internally marked number five (5), forming part of a larger building known as 'Block C' forming part of a larger complex known as 'Vela Vista' in Triq il-Bahhara, corner with Triq il-Klamari, and the latter corner with Triq it-Turisti, Qawra, Saint Paul's Bay, subject to the annual groundrent of two euro and ninety eight cent (€2.98c), with the emphyteutical concession in relation to the land on which the said development was built for the period of one hundred and fifty (150) years which commenced on the twenty-fourth

nhar l-erbgħa u għoxrin ta' Mejju, tas-sena elf, disa' mija u ħamsa u sittin (24.05.1965), iżda li mal-iskadenza ta' dan l-imsemmi perjodu enfitektiku temporanju oriġinali, jerġa' awtomatikament jiġġedded għal perjodi kull wieħed ta' mitt (100) sena ad infinitum, biċ-ċens rivedibbli skont kif stipulat fl-att ippubblikat in atti tan-Nutar Joseph Sciberras, nhar l-erbgħa u għoxrin ta' Mejju, tas-sena elf disa' mija u ħamsa u sittin (24.5.1965) u suġġett ukoll għas-subċens annwu u perpetwu ta' disgħa u sittin ewro u tmienja u tmenin ċenteżmu (€69.88) bil-kundizzjonijiet relattivi għall-konċessjoni subenfitewtika skont kif stipulat fl-att ta' bejgħ u xiri li bis-saħħa tiegħu d-debituri akkwistawh b'titolu ta' bejgħ u xiri, bid-drittijiet u pertinenzi kollha tiegħu, u bi dritt perpetwu u trasferibbli flimkien mal-imsemmi appartament tal-użu tal-partijiet komuni, ippubblikat in atti tan-Nutar Jean Paul Farrugia nhar id-dsatax ta' Ottubru, tas-sena elfejn u sebgħa (19.10.2007). L-imsemmi iżvilupp magħruf bl-isem 'Vela Vista' jikkonfina mit-Tramuntana u mill-Majjistral ma' Triq il-Baħħara, mil-Lvant ma' ġid is-soċjetà PAM Limited, min-Nofsinhar ma' Triq it-Turisti u mill-Punent ma' Triq il-Klamari, filwaqt li l-imsemmi Blokk C formanti parti mill-imsemmi żvilupp magħruf bl-isem 'Vela Vista' li l-imsemmi appartament jifforma parti minnu, jikkonfina mill-Grigal ma' Triq il-Baħħara, mil-Lbiċ ma' Triq il-Klamari, u mill-bqija tal-irjieħ ma' ġid tas-soċjetà Prestige Apartment Limited jew is-suċċessuri fit-titolu tagħhom jew irjieħ iżjed verjuri u stmat li jiswa' mitejn u disgħin elf ewro (€290,000)

L-imsemmi fond huwa proprjetà ta' Spiteri Norman (KI 41461M) u Spiteri Alexandra sive Sandra (KI 214665M).

N.B. L-imsemmi fond jinbiegħ bħalma ġie deskritt fl-atti tas-subbasta 5/2023.

Reġistru tal-Qrati Superjuri, illum it-Tnejn, 7 ta' Awwissu, 2023

GAETANA AQUILINA
Għar-Reġistratur, Qrati Ċivili u Tribunali

May, of the year one thousand and nine hundred and sixty five (24.05.1965) which on the expiration of the said original temporary emphyteusis period shall be automatically extended from time to time for periods of one hundred (100) years each period and this ad infinitum. Which groundrent is revisable as indicated in the deed in the records of Notary Joseph Sciberras of the twenty fourth of May of the year one thousand nine hundred and sixty five (24.5.1965) and also subject to the annual and perpetual subgroundrent of sixty nine euro and eigthy eight cents (€69.88) with the relative conditions to the subemphyteusis concession as stipulated in the deed of sale and purchase which by virtue of which the debtors acquired by title of sale and purchase, with all its rights and appurtenances, and with perpetual and transferible right together with the said apartment the use of common parts, published in the acts of Notary Jean Paul Farrugia, dated nineteenth October, of the year two thousand and seven (19.10.2007). The said development known as 'Vela Vista' is bounded north and northwest with Triq il-Baħħara, East with property of the PAM Limited society, and south with Triq it-Turisti and west with Triq il-Klamari, while the said Block C forming part of the said development known as 'Vela Vista' which the apartment forms part of is bounded on the northeast by Triq il-Baħħara, on the southwest by Triq il-Klamari and on all other compass point by property of Prestige Apartment Limited society or its successors in title or more accurate boundaries and is valued at two hundred and ninety thousand euro (€290,000).

The said tenement is the property of Spiteri Norman (ID 41461M) and Spiteri Alexandra sive Sandra (ID 214665M).

N.B. The said tenement will be sold as described in the acts of judicial sales number 5/2023.

Registry of the Superior Courts, this Monday, 7th August, 2023

GAETANA AQUILINA
For the Registrar, Civil Courts and Tribunals

1593

B'digriet tal-1 ta' Ġunju, 2023, mogħti mill-Prim'Awla tal-Qorti Ċivili, din il-Qorti ordnat il-pubblikazzjoni tal-estratt li jidher hawn taħt biex iservi ta' notifiki skont l-artiklu 187 (5) tal-Kodiċi tal-Proċedura u Organizzazzjoni Ċivili (Kap. 12).

B'rikors preżentat fil-Qorti Ċivili, Prim'Awla, fis-7 ta' Ottubru, 2021, minn Anne Marie Bezzina Busuttil, Subbasta bin-numru 53/21 fl-ismijiet Anne Marie Bezzina Busuttil KI72973M vs Charter Properties Limited (C69311) qed jintalab il-bejgħ bl-irkant ta':

By a decree given on the 1st June, 2023, by the Civil Court First Hall, the Court ordered that the extract hereunder mentioned be published for the purpose of service according to Article 187(5) of the Code of Organisation and Civil Procedure (Cap. 12).

By the application filed in the Civil Court, First Hall, on the 7th October, 2021, by Anne Marie Bezzina Busuttil, Judicial Sale number 53/21 in the names Anne Marie Bezzina Busuttil ID72973M vs Charter Properties Limited (C69311) is being asked that the Court orders the sale by auction of the:

i. Is-sit ta' kostruzzjoni ġja okkupat mill-fond bin-numru uffiċjali mija u sitta (106) u bl-isem 'Ġojja' (ġja 'Govell') fi Triq Anġlu Gatt, Il-Mosta, imiss mill-Punent ma' Triq Anġlu Gatt, mit-Tramuntana ma' beni ta' Vincent Grech u min-Nofsinhar ma' beni ta' Angelo Tabone jew aventi kawża tagħhom, liberu u frank, inkluż kull benefikat żviluppat jew mibni fi jew fuq tali sit, bl-arja tiegħu usque ad coelum u s-sottoswol tiegħu usque ad infernum;

ii. Il-fond bin-numru uffiċjali mija (100) u bl-isem 'Eden' (ġja 'St Joseph') fi Triq Anġlu Gatt, Il-Mosta, ossija s-sit ta' kostruzzjoni ġja okkupat mill-imsemmi fond, liberu u frank, inkluż kull benefikat żviluppat jew mibni fi jew fuq tali sit, bl-arja tiegħu usque ad coelum u s-sottoswol tiegħu usque ad infernum;

iii. Il-fond bin-numru ufficjali mija u sitta u erbgħin (146) bl-isem 'St Mary' fi Triq Santa Katarina, L-Imqabba kif suġġett għal ċens annwu u perpetwu ta' ewro u erbatax-il ċenteżmu (€1.14), inkluż il-garaxx li jifforma parti integrali mill-imsemmi fond, bid-drittijiet, ġustijiet u pertinenzi tiegħu kollha u bl-arja tiegħu usque ad coelum u s-sottoswol tiegħu usque ad infernum;

iv. L-appartament internament immarkat bin-numru tnejn (2) formanti parti minn blokk ta' appartamenti bla numru uffiċjali u bl-isem 'Saint Mary Court' fi Triq Għajn Mħelhel fiż-Żebbuġ, Għawdex, konfinanti mill-Lvant ma' Triq Għajn Mħelhel, min-Nofsinhar ma' beni ta' Geroge u Jane konjugi Portelli u mit-Tramuntana ma' beni ta' Victor u Josephine, konjugi Agius liberu u frank u bid-drittijiet, ġustijiet u pertinenzi tiegħu kollha; u

v. Il-garaxx sitwat fil-livell terran ossija 'groundfloor/street level' imsejjaħ 'St Anthony Garage' fi Triq Dun Ġwann Zammit Hammett (ġja msejħa triq ġdida li tiżbokka f'Balzan Valley), Ħal Balzan, suġġett għaċ-ċens annwu u perpetwu ta' €53.58 konfinanti min-Nofsinhar ma' Triq Dun Ġwann Zammit Hammett (ġja msejħa triq ġdida li tiżbokka f'Balzan Valley) u mill-irjieħ l-oħra kollha ma' ġid tas-suċċessuri fit-titolu tad-ditta 'Micallef and Micallef', liema garaxx huwa sottopost għal beni ta' Louis Pisani jew aventi kawża tiegħu, bid-drittijiet, ġustijiet u pertinenzi tiegħu kollha.

L-imsemmija proprjetajiet huma proprjetà ta' Charter Properties Limited bin-numru tar-reġistrazzjoni C69311.

Reġistru tal-Qrati Superjuri, illum it-Tnejn, 7 ta' Awwissu, 2023

MARVIC FARRUGIA
Għar-Reġistratur, Qrati Ċivili u Tribunali

i. The construction site already occupied by the property officially number hundred and six (106) and named 'Ġojja' (previously 'Govell') in Triq Anġlu Gatt, Mosta, bounded on the West by Triq Anġlu Gatt, on the north by property of Vincent Grech and on the south by property of Angelo Tabone or his successors in title, free and unencumbered including any beneficiary developed or built in or on such site, with its own airspace usque ad coelum and underlying usque ad infernum;

ii. The tenement officially number (100) and named 'Eden' (previously 'St Joseph') in Triq Anġlu Gatt, Mosta, ossija construction site already occupied by the said property, free and unencumbered, including any beneficiary developed or built in or on such site, with its own airspace usque ad and underlying usque ad infernum;

iii. The tenement officially number one hundred and forty six (146) named 'St Mary' in Triq Santa Katarina, Mqabba subject to an annual and perpetual ground rent of one euro and fourteen cents (€1.14), including the garage which forms an integral part of the said property, with all its rights and appertuances and with its airspace usque ad coelum and its underlying usque ad infernum;

iv. The apartment internally marked with number two (2) forming part from a block of apartments unoffically numbered and named 'Saint Mary Court' in Triq Għajn Mħelhel, Żebbuġ, Gozo, bounded on the east by Triq Għajn Mħelhel, on the south by property of Geroge u Jane spouses Portelli and on the north by property of Victor and Josephine spouses Agius free and unencumbered with all its rights and appurtenances; and

v. The garage situated on the groundfloor level ossija 'groundfloor/street level' named 'St Anthony Garage' in Triq Dun Ġwann Zammit Hammett (previously known triq ġdida that ebuts in Balzan Valley), Ħal Balzan subject to annual and perpetual ground rent of €53.58 bounded on the North by Triq Dun Ġwann Zammit Hammett (previously named Triq ġdida that ebuts in Balzan Valley) and on the other compass points by property of successors in title of company 'Micallef and Micallef', which garage is underlying of property of Louis Pisani or his successors in title, with all its rights and appurtenances.

The said properties are the property of Charter Properties Limited with the registration number C69311.

Registry of the Superior Courts, this Monday, 7th August 2023

MARVIC FARRUGIA
For the Registrar, Civil Courts and Tribunals

Ippubblikat mid-Dipartiment tal-Informazzjoni (doi.gov.mt) — Valletta — *Published by the Department of Information (doi.gov.mt) — Valletta*
Mitbugħ fl-Istamperija tal-Gvern fuq karta FSC® — *Printed at the Government Printing Press on FSC® certified paper*