Nru./No. 21,506
Prezz/Price
€6.30

Gazzetta tal-Gvern ta' Malta
The Malta Government Gazette

It-Tlieta, 16 ta' Settembru, 2025
Tuesday, 16th September, 2025

Pubblikata b'Awtorità
Published by Authority

SOMMARJU – SUMMARY

Notifikazzjonijiet tal-Gvern ..... 12,361 - 12,378
Government Notices ..... *12,361 - 12,378*

Avviżi tal-Pulizija ..... 12,378 - 12,380
Police Notices ..... *12,378 - 12,380*

Avviżi lill-Baħħara ..... 12,380 - 12,381
Notices to Mariners ..... *12,380 - 12,381*

Avviżi tal-Gvern ..... 12,381 - 12,458
Notices ..... *12,381 - 12,458*

Offerti ..... 12,459 - 12,462
Tenders ..... *12,459 - 12,462*

Avviżi tal-Qorti ..... 12,462 - 12,496
Court Notices ..... *12,462 - 12,496*

NOTIFIKAZZJONIJIET TAL-GVERN

Nru. 1444

ORDNI MILL-MINISTRU GĦALL-ĠUSTIZZJA U R-RIFORMA TAS-SETTUR TAL-KOSTRUZZJONI

BIS-SAĦĦA tal-poteri mogħtija bl-Artikolu 113 tal-Kodiċi Ċivili (Kap. 16), il-Ministru għall-Ġustizzja u r-Rifroma tas-Settur tal-Kostruzzjoni għamel din l-Ordni li permezz tagħha l-Ordni ta' Adozzjoni datata l-4 ta' Lulju, 1986, mogħtija mill-Bideford and Great Torrington Domestic Court fl-Ingilterra, qiegħda tkun speċifikata bħala adozzjoni bejn pajjiż u ieħor tal-persuna hemmhekk imsemmija u dan ai termini tal-Artikoli 113, 130 u 130A tal-Kodiċi Ċivili.

(Iff.) Av. Jonathan Attard
Ministru għall-Ġustizzja u r-Riforma tas-Settur tal-Kostruzzjoni

Is-16 ta' Settembru, 2025

Nru. 1445

ORDNI MILL-MINISTRU GĦALL-ĠUSTIZZJA U R-RIFORMA TAS-SETTUR TAL-KOSTRUZZJONI

BIS-SAĦĦA tal-poteri mogħtija bl-Artikolu 113 tal-Kodiċi Ċivili (Kap. 16), il-Ministru għall-Ġustizzja u r-Rifroma tas-Settur tal-Kostruzzjoni għamel din l-Ordni li permezz tagħha l-Ordni ta' Adozzjoni datata 22 ta' Diċembru, 1986, mogħtija mill-Gloucester County Court fl-Ingilterra, qiegħda tkun speċifikata bħala adozzjoni bejn pajjiż u ieħor tal-persuna hemmhekk imsemmija u dan ai termini tal-Artikoli 113, 130 u 130A tal-Kodiċi Ċivili.

(Iff.) Av. Jonathan Attard
Ministru għall-Ġustizzja u r-Riforma tas-Settur tal-Kostruzzjoni

Is-16 ta' Settembru, 2025

Nru. 1446

AVVIŻI LEGALI PPUBBLIKATI FIS-SUPPLIMENT MAL-GAZZETTA TAL-GVERN

NGĦARRFU għall-informazzjoni ta' kulħadd illi l-Avviżi Legali li ġejjin ġew ippubblikati fis-Suppliment mal-Gazzetta tal-Gvern Nru. 21,504 tal-10 ta' Settembru, 2025 (Avviż Legali 193) u l-Gazzetta tal-Gvern Nru. 21,505

GOVERNMENT NOTICES

No. 1444

ORDER OF THE MINISTER FOR JUSTICE AND REFORM OF THE CONSTRUCTION SECTOR

In exercise of the powers conferred by Article 113 of the Civil Code (Cap. 16), the Minister for Justice and Reform of the Construction Sector has made this Order whereby the Adoption Order dated 4th July, 1986, issued by Bideford and Great Torrington Domestic Court, England is being specified as an adoption of the person therein mentioned for the purposes of Articles 113, 130 and 130A of the Civil Code.

(Sgd) Dr Jonathan Attard
Minister for Justice and Reform of the Construction Sector

16th September, 2025

No. 1445

ORDER OF THE MINISTER FOR JUSTICE AND REFORM OF THE CONSTRUCTION SECTOR

In exercise of the powers conferred by Article 113 of the Civil Code (Cap. 16), the Minister for Justice and Reform of the Construction Sector has made this Order whereby the Adoption Order dated 22nd December, 1986, issued by Gloucester County Court, England is being specified as an adoption of the person therein mentioned for the purposes of Articles 113, 130 and 130A of the Civil Code.

(Sgd) Dr Jonathan Attard
Minister for Justice and Reform of the Construction Sector

16th September, 2025

No. 1446

LEGAL NOTICES PUBLISHED IN THE SUPPLEMENT TO THE GOVERNMENT GAZETTE

IT is notified for general information that the following Legal Notices were published in the Supplement to the Government Gazette No. 21,504 of 10th September, 2025 (Legal Notice 193) and Government Gazette No. 21,505

tat-12 ta' Settembru, 2025 (Avviżi Legali 194 sa 201) rispettivament.

A.L. 193 tal-2025: Att dwar il-Liċenzi tal-Kummerċ (Kap. 441); Regolamenti tal-2025 li jemendaw ir-Regolamenti dwar il-Kontroll tal-Bejgħ u t-Tqassim ta' Biljetti u Materjal Promozzjonali minn Spazji Pubbliċi.

A.L. 194 tal-2025: Att tal-2025 li Jemenda l-Att dwar is-Servizzi Postali (Att Nru XVII tal-2025); Avviż ta' Bidu fis-Seħħ.

A.L. 195 tal-2025: Att dwar Dazju tas-Sisa (Kap. 382); Regolamenti tal-2025 li jemendaw il-Ħames u s-Sitt Skedi tal-Att dwar Dazju tas-Sisa.

A.L. 196 tal-2025: *Crowdfunding Service Providers Act (Cap. 637); Crowdfunding Service Providers (Fees) Regulations, 2025.*

A.L. 197 tal-2025: *Malta Financial Services Authority Act (Cap. 330); Malta Financial Services Authority Act (European Crowdfunding Service Providers for Business) (Fees) (Repeal) Regulations, 2025.*

A.L. 198 tal-2025: *Malta Financial Services Authority Act (Cap. 330); Malta Financial Services Authority Act (European Crowdfunding Service Providers for Business) (Repeal) Regulations, 2025.*

A.L. 199 tal-2025: Att dwar il-Governanza Sportiva u l-Integrità fl-Isport (Kap. 626); Regolamenti tal-2025 li jemendaw ir-Regolamenti dwar ir- Reġistrazzjoni ta' Persuni Sportivi (Emenda Nru 2).

A.L. 200 tal-2025: Att dwar il-Protezzjoni tal-Ambjent (Kap. 549); Regolamenti tal-2025 li jemendaw ir-Regolamenti dwar l-Immaniġġjar tal-Iskart (Tagħmir Elettriku u Elettroniku).

A.L. 201 tal-2025: Att dwar il-Professjonijiet tas-Saħħa (Kap. 464), Regolamenti tal-2025 li jemendaw il-Ħames Skeda li tinsab mal-Att dwar il-Professjonijiet tas-Saħħa (A.L. 140 tal-2025); Avviż ta' Bidu fis-Seħħ.

Is-16 ta' Settembru, 2025

Nru. 1447

AVVIŻ GĦALL-GĦANIJIET TAL-ATT TAL-1996 DWAR GWARDJANI PRIVATI U UFFIĊJALI TAL-KOMUNITÀ (KAP. 389)

IL-KUMMISSARJU tal-Pulizija, skont l-artikoli 7 u 8 tal-Att tal-1996 dwar Gwardjani Privati u Uffiċjali tal-Komunità,

of 12th September, 2025 (Legal Notices 194 to 201) respectively.

L.N. 193 of 2025: Trading Licences Act (Cap. 441); Control of the Sale and Distribution of Tickets and Promotional Material from Public Spaces (Amendment) Regulations, 2025.

L.N. 194 of 2025: Postal Services (Amendment) Act, 2025 (Act No. XVII of 2025); Commencement Notice.

L.N. 195 of 2025: Excise Duty Act (Cap. 382); Excise Duty Act (Amendment of the Fifth and Sixth Schedules) Regulations, 2025.

L.N. 196 of 2025: Crowdfunding Service Providers Act (Cap. 637); Crowdfunding Service Providers (Fees) Regulations, 2025.

L.N. 197 of 2025: Malta Financial Services Authority Act (Cap. 330); Malta Financial Services Authority Act (European Crowdfunding Service Providers for Business) (Fees) (Repeal) Regulations, 2025.

L.N. 198 of 2025: Malta Financial Services Authority Act (Cap. 330); Malta Financial Services Authority Act (European Crowdfunding Service Providers for Business) (Repeal) Regulations, 2025.

L.N. 199 of 2025: Sports Governance and Integrity Act (Cap. 626); Registration of Sports Persons (Amendment No. 2) Regulations, 2025.

L.N. 200 of 2025: Environment Protection Act (Cap. 549); Waste Management (Electrical and Electronic Equipment) (Amendment) Regulations, 2025.

L.N. 201 of 2025: Health Care Professions Act (Cap. 464), Health Care Professions Act (Amendment of Fifth Schedule) Regulations, 2025 (L.N. 140 of 2025); Commencement Notice.

16th September, 2025

No. 1447

NOTICE IN TERMS OF THE PRIVATE GUARDS AND COMMUNITY OFFICERS (CAP. 389)

THE Commissioner of Police, in terms of articles 7 and 8 of the Private Guards and Community Officers Act 1996,

b'din jgħarraf li rċieva dawn l-applikazzjonijiet kif imsemmija hawn taħt:

hereby notifies that the following applications as mentioned hereunder have been received:

Applikazzjoni għal-liċenzja bħala Gwardjani Privat
Application for licence of a Private Guard

Isem u kunjom *Name and Surname*	Nru tal-Karta tal-Identità *Identity Card No.*	Indirizz *Address*
Matthew Caruana	447202L	146, Sweet Dream, Triq Wied il-Għajn, Ħaż-Żabbar
Sean Paul Bonello	107304L	22, Triq Bir ir-Riebu Sqaq Nru 3, Ir-Rabat
Raquel Farrugia	466977M	32, Triq iċ-Ċimiterju, Ħaż-Żabbar
Raymond Pullicino	298569M	Blk A, Flat 5, Triq il-Palazz l-Aħmar, Santa Venera
Sean Alfred Mamo	247892M	73, Binja Joe Peppinu Cassar, Blk A, Flat 7A, Triq Taż-Żebbiegħ, Ħal Kirkop
Sandra Scicluna	181670M	51, Papillon, Triq Antonio Ellul, L-Imtarfa
Chandra Bahadur Karki	478499A	18, The Redeemer, Triq Ġuzè Galea, L-Iklin
Shyam Prasad Neupane	475161A	5, Victory Flats, Triq it-Turisti, San Pawl il-Baħar
Shree Maya Gurung	302815A	St Joseph Court Flat 11, Triq il-Ġifen, San Pawl il-Baħar
Darren Portelli Cascun	181790M	2, St Francis, Flat 1, Triq il-Bżulija, Birżebbuġa
Jonathan Zammit	445284M	23, John Mary, Triq G. Schembri, Ħal Qormi
Joan Martinez Sagun	349681A	58, Tosca, Flat 1, Triq Gafà, Il-Mosta
Deacon Pace	337905L	7, La Casa Dei Cigni, Triq Tumas Dingli, Ħaż-Żebbuġ
Marcus Camilleri Downham	240702L	Venezia Crt, Flat 4, Triq Nazju Ellul, Il-Gżira
Umer Bilal Khan	476216A	21, Hirondelle, Triq Anton Inglott, San Ġwann
Predrag Pantovic	174163A	Osmond Crt, Blk B, Flat 7B, Triq il-Papa Piju XII, Ħaż- Żabbar
Gianluca D'Amato	392000L	Nid D'Amour, Triq il-Wied, Ħal Qormi
David Ogbelan	500112A	Ruby Mansions, Blk A, Flat 6, Triq Misraħ il-Barrieri, Santa Venera
Xheni Gjinaj	489664A	3, Flat 1, Triq il-Kannizzata, Marsaskala
Renado Cari	459206A	Joseph Francis Flats, Flat 2, Triq it-Tempesta, San Pawl il-Baħar
Luisina Gasca	477106A	Tulip Court, Blk A, Flat 6, Triq Ta' Goll, Ix-Xewkija, Għawdex
Muhammad Salam	451020A	219, Blk C, Flat 2, Triq il-Belt Valletta, Ħal Qormi
Issac Tony	464144A	Tonyage Bldg, Flat 6, Triq San Vincenz, Il-Ħamrun
Andrea Galea	449302L	306, Santa Maria, Vjal l-Indipendenza, il-Mosta
Darko Jovkovski	129447A	Bay Point Res., Blk B, Flat 7, Triq is-Sajjied, Iż-Żebbuġ, Għawdex
Donald Spiteri	247693M	87, St Anthony, Triq San Edwardu, Ħal Qormi
Sajeesh Altharackel Thankarajan	460481A	36, Shafra Apts, Flat 3, Triq in-Nassaba, Ħal Safi
Sangita Nepali	374921A	107, Flat 2, Triq Lia, Ħaż-Żabbar
Sandeep Tunikipatla	420320A	1, Block X3, Flat 1, Triq id-Deheb Fin, Ħal Qormi
Isaac Xuereb	284901L	Ta'Susina F/H, Triq Għarram, Ħaż-Żebbuġ
Alexia Meilak	525090M	80, Ta' Jannara, Blk C, Flat 11, Triq il-Kan. Karmenu Pirotta, Birkirkara

Leigh Coleiro Penza	222899M	31, St Michael, Flat 2, Triq Ġużeppi Agius, Paola
Kyle Grima	251906L	Blk B, Flat 4, Dawret Ħal Tmin, Iż-Żejtun
Miguel Gatt	21606H	Our Dream, Triq l-Arċisqof Pietru Pace, Ir-Rabat, Għawdex
Chanelle Gili	346588M	7, Triq l-Immakulata, Bormla
Johnnie Xuereb	385774M	Giovanni, Triq Nicholas Monsarrat, San Lawrenz, Għawdex
Ryan Pulis	371495M	169, Sunset, Triq il-Baħrija, Ħaż-Żabbar
Wayne Camilleri	188200L	Blk 15, Bieb 1, Flat 7, Trejqet is-Sardinell, Santa Luċija
Milica Dunic	221590A	164, Angela, Flat 4, Triq it-Tamar, San Pawl il-Baħar
Alan Spiteri	73775M	269, Crazy Diamond, Triq il-Kandlora, Ħaż-Żebbuġ
Alexian Cachia	388879M	Binja Msierah, Ent. C, Flat 1, Triq Dar il-Kaptan, L-Imtarfa
Aaron Agius	237192M	3, San M. M. Kolbe, Triq Castaldi, Ħaż-Żabbar
Dorian Sciortino	307872M	Blk C6 Flat 2, Triq il-Fraxxnu, Ħaż-Żebbuġ
Charles Gravino	132567M	113, Jesmon, Vjal il-Ħelsien, Ħaż-Żebbuġ
Clint Abela	89189M	38, Il-Blata, Triq Mozart, Ir-Rabat
Prem Kumar Chaudhary	379699A	39, Welcome Blk, Flat 2, Triq it-Tabib J. Zammit, Ħal Balzan
Satyanarayana Amaragani	429614A	19, Sunflower Crt, Flat 1, Triq il-Ħġejjeġ, San Pawl il-Baħar
Subash Tamang	333459A	11, Joslin Crt, Flat 7, Triq J. Quintinus, San Pawl il-Baħar
Subash Thapa	467758A	San Anton Hotel, South Blk, Rm 4602, Triq ir-Ramel, San Pawl il-Baħar
Samir Thapa Magar	475594A	Ta'Ċomb, Flat 1, Triq il-Kajjik, Marsaxlokk
Bom Bahadur Ale	324507A	21, Sunray, Triq San Ġorġ Preca, Il-Ħamrun
Diego Grima	24790M	1, Virage, Triq Dun Karm Sant, Ħal Tarxien
Justin Sammut	582885M	92, Flat 1, Triq l-Iżbark tal-Franċiżi, Il-Mellieħa
Marisa Chircop	124572M	Venere Crt, Blk A, Flat 6, Triq is-27 ta' Novembru 1678, Ix-Xewkija, Għawdex
Malcolm Caruana	487385M	8, Flat 3, Triq il-Karwija, Ħal Kirkop
Alexander Ghio	132972M	10, Sandlake, Triq is-Serer, Ħal Qormi
Josette Micallef	450376M	174, Felicia Crt, Flat 1, Triq Hompesch, Il-Fgura
Charmaine Said	250877M	10, Holy Trinity, Triq Martin Luther King, Il-Fgura
Victoria Baldacchino	442103L	63, Dream Crt, Flat 1, Triq il-Knisja, Ħal Tarxien
Matthew Cocks	256778M	103, Avalon Apts, P/h 3, Triq San Albert, Il-Gżira
Sheldon Baldacchino	381801L	31, Lovely Godaiva, Triq il-Ħlewwa, Ħaż-Żebbuġ.
Noel Cassar	106103L	3, Sqaq San Pietru Nru 2, Ħal Qormi
Soleman Bhuyan	295649A	22 Flat 2, Triq Indrì Cilia, Il-Ħamrun
Mohammad Anis Miah	382016A	22 Flat 2, Triq Indrì Cilia, Il-Ħamrun
Waheed Muraad	478293A	76, Triq Manwel Dimech, Tas-Sliema
Mohammad Sohrav Akhtar	329125A	54, Jason Flats, Flat 3, Triq Sant'Antnin, L-Imsida
Amit Kumar	478329A	Windsor, Blk 1, Flat 3, Triq ix-Xitwa, San Pawl il-Baħar
Manuel Grech	6084M	86, Josam, Triq il-Liedna, Il-Fgura
Marcon Formosa	369790M	81, Triq Sant'Anġlu, Iż-Żejtun
Christopher Schembri	373084M	81, Triq Sant'Anġlu, Iż-Żejtun
Anastassia Rizzo	53007L	App Indipendenza, Ent. C, Flat 7, Triq il-Villa tal-Ammirall, Il-Kalkara
Josef Mario Camilleri	352089M	32, Carmelina, Triq Emm. Attard, Santa Venera
William Taylor	285065M	Binja Tal-Faqqani, Ent. E, Flat 5, Trejqet il-Ġirasol, Santa Luċija
Marika Mangion	291676M	11, Triq Fisher, L-Imġarr
Christopher Cuschieri	595291M	19, Blk 2, Triq Wiġi Rosato, Bormla

Morad Borg	64207L	Mid Bay, Flat 8, Triq il-Mazzola, San Pawl il-Baħar
Andrews Jelestine	212635A	29, Lija Res. Comp., Flat 106, Triq Robert Mifsud Bonnici, Ħal Lija
Abdul Qayyum Shah	367595A	85, Triq San Bastjan, Ħal Qormi
Don Augustus Ross	221191M	61, Spring Field, Flat 1, Triq ix-Xambekk, In-Naxxar
Steven Zammit	526476M	28, Sqaq is-Suq Nru 1, Ħal Tarxien
Eric Zerafa	24687M	10, Everlong, Triq Kalanġ Saliba, Iż-Żurrieq
Tyron Farrugia	596291M	88, Madonna tal-Ħniena, Triq Filippu Farrugia, Iż-Zurrieq
Nada Milic	100487A	Dar il-Qolla, Flat 2, Triq Tal-Ibraġ, Is-Swieqi
Marija Cvetkovic	136145A	247, Court Flat 005, Triq Edgar Bernard, Il-Gżira
Rehan Abbasi	478226A	71, Triq il-Faqqiegħ, Ħ'Attard
Kamran Ansaar	476245A	Altona Crt, Flat 2, Triq il-Fortizza tal-Grazzja, Ix-Xgħajra
Isaac Oke Fasunlua	498208A	34, Edmar, Flat 1, Triq il-Ward tax-Xemx, Il-Fgura
Ahmed Masood	277498A	39, Charmene Flats, Flat 2, Triq Sant'Antnin, L-Imsida
Charlotte Vella	497780M	Blk G, Flat 12, Triq il-Luq, Ħaż-Żabbar
Kenneth Frendo	504981M	44, White Waters, Mais 2, Triq San Xmun, Il-Fgura
Paul Cassar	339674M	2, Black Stallion, Triq il-Ħut, Marsaskala
David Mifsud	497777M	15, Country Hse, Triq ir-Rattan, Il-Mellieħa
Emmanuel Agius	346206L	34, Patrick Holland, Blk F, Flat 8, Triq l-Għajn tal-Ħasselin, L-Imsida
Dwayne Christoper Agius	22900L	Julia Court, Flat 5, Triq Anton Inglott, L-Imsida
Denise Camilleri	518871M	18, Andrea, Triq Mikielanġ Sapiano, Ħal Luqa
Miriam Cutajar	484169M	42, Triq il-Ġdida, Ħal Luqa
Emmanuel Chigozie Nwaichi	498500A	10, Zinnja, Triq Nazju Cortis, Ħal Lija
Arslan Ameen Butt	477071A	White Dolphin, Blk C, Flat B05, Triq il-Qawra, San Pawl il-Baħar
Akash Amin Abbasi	478556A	63, Neil's Court, Mais 1, Triq il-Faqqiegħ, Ħ'Attard
Saad Ahmed Khan	480231A	17, Qalb ta' Ġesù, Triq l-Isqof Scicluna, Ħal Qormi.
Pardeep Singh	474298A	290 Casa S. Bartolomeo, Triq il-Kbira, Ħal Qormi
Janet Dimech	96578M	St Elizabet F/H, Iċ-Ċanta, Ir-Rabat

Kull persuna tista', fi żmien xahar mill-pubblikazzjoni ta' dan l-avviż, toġġezzjona bil-miktub lill-Kummissarju dwar il-ħruġ ta' dawn il-liċenzi għal xi waħda mir-raġunijiet imsemmija fl-artikolu 10 tal-Att tal-1996 dwar Gwardjani Privati u Uffiċjali tal-Komunità, li huma:

(a) meta l-applikant jew xi uffiċjali tal-applikant jew persuna oħra li jkollha kontroll effettiv tas-servizzi li jkunu se jiġu pprovduti mill-applikant.

(i) tkun instabet ħatja f'Malta jew xi mkien ieħor ta' xi delitt kontra s-sigurtà tal-Istat, jew ta' xi offiża volontarja fuq il-persuna jew ta' xi delitt kontra proprjetà jew kontra l-fiduċja pubblika jew ta' xi delitt gravi ieħor; jew

(ii) tkun iddikjarata falluta jew meta l-qagħda finanzjarja tagħha tkun prekarja jew xort'oħra tagħmel lill-applikant mhux adatt; jew

Any person may, within one month from the publication of this notice, object in writing to the Commissioner about the issue of the above licences on any of the grounds listed in section 10 of the Private Guards and Community Officers Act 1996, which are:

(a) where the applicant or any officer of the applicant or any person who has an effective control of the services to be provided by the applicant.

(i) has been convicted in Malta or elsewhere of any crime against the safety of the State, or of any crime of voluntary harm or injury to any person or any crime against property or public trust or any other serious crime; or

(ii) has been declared bankrupt or his financial position is precarious or otherwise renders the applicant unsuitable; or

(iii) tkun tkeċċiet mill-pulizija jew mill-forzi armati jew mis-servizz tal-ħabs minħabba xi reat jew xi nuqqas ieħor fl-imġiba; jew(b) dwar xi tagħrif li jkun ta' interess pubbliku; jew

(iv) tkun uffiċjal pubbliku jew membru tal-Pulizija jew Forzi Armati jew tas-servizz tal-ħabs; jew

(b) dwar xi tagħrif li jkun ta' interess pubbliku; jew

(c) meta l-applikant ma jkollux il-kwalifiki meħtieġa kif jista' jkun preskritt bl-Att jew taħtu.

Is-16 ta' Settembru, 2025

Nru. 1448

AĠENZIJA GĦAL INFRASTRUTTURA MALTA

Tlestija tal-Formazzjoni tat-Triq u Sospensjoni ta' Traffiku u Parkeġġ

BIS-SAĦĦA tal-Artikolu tmintax (18) tal-Avviż Legali 291 tal-2018, l-Aġenzija għal Infrastruttura Malta tavża bl-intenzjoni tagħha illi tlesti l-formazzjoni ta':

Parti minn Triq Paddy Stubbs, is-Swieqi (indikat fuq il-pjanta f'paġna 12,367).

Kull persuna illi skont il-liġi għandha l-obbligu li tifforma din it-triq (inkluż billi takkwista l-art neċessarja għall-istess formazzjoni) għandha sa ħmistax-il (15) jum mid-data tal-pubblikazzjoni ta' dan l-avviż sabiex twettaq l-obbligi tagħha skont il-liġi. Fin-nuqqas, l-Aġenzija għal Infrastruttura Malta tgħaddi sabiex tagħmel l-istess xogħol ta' formazzjoni hi stess skont is-saħħa lilha mogħtija mil-liġi u a spejjeż tal-persuni li huma legalment obbligati jiffurmaw it-triq.

L-Aġenzija għal Infrastruttura Malta tgħarraf li bejn it-22 ta' Settembru, 2025 u l-5 ta' Jannar, 2026, se tkun qed tibda xogħlijiet f'parti minn Triq Paddy Stubbs, is-Swieqi. L-aċċess għall-vetturi u l-parkeġġ f'din it-triq jistgħu jkunu ristretti waqt ċerti xogħlijiet. Tabelli awtorizzati minn Transport Malta biex jinfurmaw lill-pubbliku li ma jistax isir parkeġġ jitwaħħlu fil-post konċernat qabel ma jidħlu fis-seħħ tali restrizzjonijiet tal-parkeġġ.

Vetturi li jiksru l-ordni ta' dan l-avviż u t-tabelli relatati fuq il-post biex ma jsirx parkeġġ, ikunu suġġetti li jiġu rmunkati.

Aktar informazzjoni jew għajnuna tista' tinkiseb permezz ta' ittra elettronika lil (info.im@infrastructuremalta.com.).

Is-16 ta' Settembru, 2025

(iii) has been discharged from the police or armed forces or the prison services because of any offence or other misbehaviour; or

(iv) is a public officer or a member of the police or armed forces or the prison services; or

(b) when information is available which is in the public interest; or

(c) where the applicant does not possess the necessary qualifications as may be prescribed by or under the Act.

16th September, 2025

No. 1448

AGENCY FOR INFRASTRUCTURE MALTA

Completion of Road Formation and Traffic and Parking Suspension

IN virtue of Article eighteen (18) of Legal Notice 291 of 2018, the Agency for Infrastructure Malta hereby gives official notice of its intention to complete the formation of:

Part of Triq Paddy Stubbs, Swieqi (as indicated on site plan on page 12,367)


Any person who is obliged by law to form said road (including by acquiring land necessary for the same formation) has fifteen (15) days from the date of the publication of this notice within which to comply with his obligations at law. In default, the Agency for Infrastructure Malta shall itself proceed with the formation of this road in accordance with its powers at law and at the expense of those persons whose obligation it is to form the road.

The Agency for Infrastructure Malta notifies that between 22nd September, 2025 and 5th January, 2026, it will be starting roads works in part of Triq Paddy Stubbs, Swieqi. Vehicular access and on-street parking in this road may be restricted during certain works. 'No parking' signs authorised by Transport Malta will be affixed on site before such parking restrictions come in force.

Vehicles found in contravention to the order of this notice and to the related 'no parking' signs on site are liable to be towed.

Further assistance or information may be obtained by email to (info.im@infrastructuremalta.com).

16th September, 2025

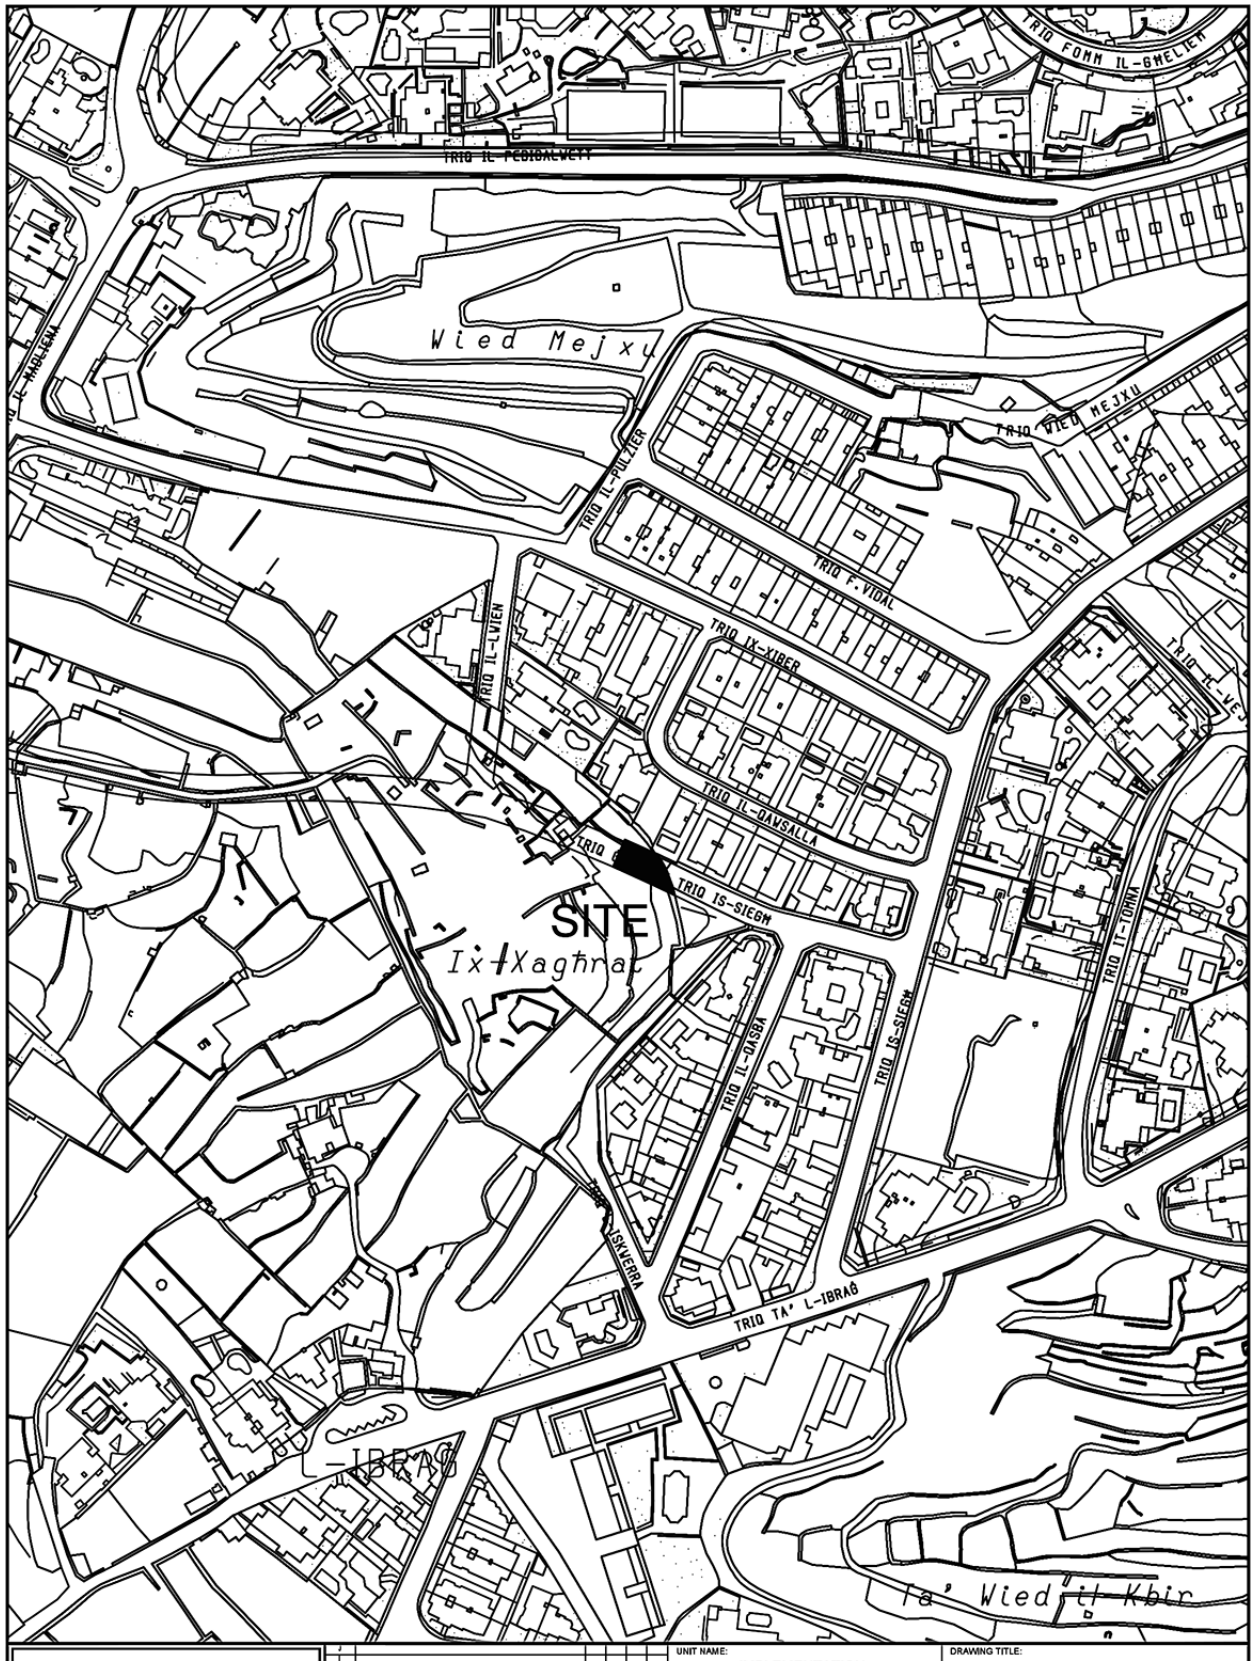

INFRASTRUCTURE MALTA

J				
I				
H				
G				
F				
E				
D				
C				
B				
A	*			
Version	Alterations	Drawn	Checked	Approved	Date

CHIEF EXECUTIVE OFFICER: Steve Ellul

S:\Traffic Management\2025\Swieqi\2025 Swieqi.dwg

UNIT NAME: IMPLEMENTATION	DRAWING TITLE: IS-SWIEQI po Triq Paddy Stubbs - SITE PLAN (Extents of works aren't binding but Indicative)
HEAD OF UNIT: N.G.	
PROJECT LEADER: C.B.	DATE: July 2025 / FILE NO: - / DRAWING NO: IMD164/25
DRAWN BY: M.B.	SHEET SIZE: A4 / SCALE: 1:2500 / REVISION: A / PAGE NO: 2

Nru. 1449

NUMRI ĠODDA TA' BIBIEN FIL-MOSTA

BIS-SAĦĦA tal-poteri mogħtija bl-artikolu 115 tal-Kodiċi tal-Liġijiet tal-Pulizija (Kap. 10), il-Prim Ministru għoġbu jordna illi n-numri/ismijiet ta' bibien fit-toroq imsemmija fil-Mosta, hawn taħt elenkati u speċifikati f'din l-iskeda, għandhom jinbidlu kif jidher fl-iskeda msemmija.

No. 1449

NUMBERING OF DOORS AT IL-MOSTA

IN exercise of the powers conferred by section 115 of the Code of Police Laws (Cap. 10), the Prime Minister has been pleased to order that the numbers/names of the doors in the undermentioned streets at Il-Mosta, specified in the subjoined schedule, be altered as stated in the said schedule.

SKEDA/*SCHEDULE*
IL-MOSTA

1. **TRIQ DUN ĠWANN DEBONO**
2. **TRIQ MONS. BARTOLOMEO BEZZINA**
3. **SQAQ IT-TORRI NRU 5**

1. TRIQ DUN ĠWANN DEBONO

In-naħa tax-xellug meta tidħol minn Triq it-Torri *Left side entering from Triq it-Torri*		In-naħa tal-lemin meta tidħol minn Triq it-Torri *Right side entering from Triq it-Torri*	
Isem/Numru Qadim *Name/Old Number*	Numru Ġdid *New Number*	Isem/Numru Qadim *Name/Old Number*	Numru Ġdid *New Number*
Bieb bla numru	1		
Garaxx	3		
Garaxx	5		
Bieb bla numru (Flettijiet)	7		
Garaxx	9		
Garaxx	11		
Garaxx	13		
Mais 1	15		
Green View (Flettijiet)	17		
Mais 2	19		
Mais 1	21		
Green Grove (Flettijiet)	23		
Mais 2	25		
Mais 1	27		
Green Leaf (Flettijiet)	29		
Mais 2	31		
Mais 1	33		
Green Park (Flettijiet)	35		
Green Residences Parking	37		
Sit bla bini	39		
Sit bla bini	41		
Sit bla bini	43		

Isem/Numru Qadim *Name/Old Number*	Numru Ġdid *New Number*	Isem/Numru Qadim *Name/Old Number*	Numru Ġdid *New Number*
Sit bla bini	45		
Bieb bla numru	47		
Lea Suites, Blk A	49		
Bieb bla numru	51		
Basement	53		
Daħla għall-garaxxijiet	55		

2. TRIQ MONS. BARTOLOMEO BEZZINA

In-naħa tax-xellug meta tidħol minn Triq Dun Ġakbu Chetcuti

Left side entering from Triq Dun Ġakbu Chetcuti

Isem/Numru Qadim *Name/Old Number*	Numru Ġdid *New Number*

In-naħa tal-lemin meta tidħol minn Triq Dun Ġakbu Chetcuti

Right side entering from Triq Dun Ġakbu Chetcuti

Isem/Numru Qadim *Name/Old Number*	Numru Ġdid *New Number*
Daħla għall-garaxxijiet	2
Bieb bla numru	4
Green Oasis (Flettijiet)	6
Mais 2	8
Green Terrace (Flettijiet)	10
Mais 1	12
Mais 2	14
Green Court	16
Mais 1	18
Basement	20
Mais 2, Aurora	22
Green Way (Flettijiet)	24
Mais 1	26
Mais 2	28
Green Side (Flettijiet)	30
Mais 1	32
Sit bla bini	34
Sit bla bini	36
Sit bla bini	38
Bieb bla numru	40
Bieb bla numru (Flettijiet)	42
Bieb bla numru	44

3. SQAQ IT-TORRI NRU 5

In-naħa tax-xellug meta tidħol minn Triq it-Torri

Left side entering from Triq it-Torri

Isem/Numru Qadim *Name/Old Number*	Numru Ġdid *New Number*
Ħolmitna	1
Bieb bla numru	3
Bieb bla numru	5
Gianmaria, Blk B	7
Sinfonija	9

In-naħa tal-lemin meta tidħol minn Triq it-Torri

Right side entering from Triq it-Torri

Isem/Numru Qadim *Name/Old Number*	Numru Ġdid *New Number*
Garaxx	2
Garaxx	4
Garaxx	6
Grada	8
Bieb bla numru	10

Is-16 ta' Settembru, 2025

16th September, 2025

Nru. 1450

No. 1450

NUMRI ĠODDA TA' BIBIEN F'SAN PAWL IL-BAĦAR

BIS-SAĦĦA tal-poteri mogħtija bl-artikolu 115 tal-Kodiċi tal-Liġijiet tal-Pulizija (Kap. 10), il-Prim Ministru għoġbu jordna illi n-numri/ismijiet ta' bibien fit-triq imsemmija f'San Pawl il-Baħar, hawn taħt elenkati u speċifikati f'din l-iskeda, għandhom jinbidlu kif jidher fl-iskeda msemmija.

NUMBERING OF DOORS AT SAN PAWL IL-BAĦAR

IN exercise of the powers conferred by section 115 of the Code of Police Laws (Cap. 10), the Prime Minister has been pleased to order that the numbers/names of the doors in the undermentioned street at San Pawl il-Baħar, specified in the subjoined schedule, be altered as stated in the said schedule.

SKEDA/*SCHEDULE*

SAN PAWL IL-BAĦAR

TRIQ IL-PRUWA

In-naħa tax-xellug meta tidħol minn Triq San Timotju

Left side entering from Triq San Timotju

Isem/Numru Qadim *Name/Old Number*	Numru Ġdid *New Number*

In-naħa tal-lemin meta tidħol minn Triq San Timotju

Right side entering from Triq San Timotju

Isem/Numru Qadim *Name/Old Number*	Numru Ġdid *New Number*
BM1	2
AM2	4
Sunflower Living, Blk A	6
AM1	8
Garaxx	10
Garaxx	12
Sub-Station	14
Helen Flats	16
Garaxx	18
Garaxx	20

Is-16 ta' Settembru, 2025

16th September, 2025

Nru. 1451

NUMRI ĠODDA TA' BIBIEN FL-IMĠARR

Emendi

B'RIFERENZA għan-Notifikazzjoni tal-Gvern Nru. 529 tal-20 ta' Mejju, 2005, taħt it-titlu 'Numri ġodda ta' bibien fl-Imġarr', għandhom isiru dawn l-emendi kif indikati b'tipi **grassi**.

No. 1451

NUMBERING OF DOORS AT L-IMĠARR

Amendments

WITH reference to Government Notice No. 529 dated 20th May, 2005, under the title 'Renumbering of doors at L-Imġarr', the following amendments in **bold** should be made.

L-IMĠARR

24. TRIQ IŻ-ŻEBBIEGĦ

In-naħa tax-xellug meta tidħol minn Triq Sir Temi Zammit

Left side entering from Triq Sir Temi Zammit

Isem/Numru Qadim *Name/Old Number*	Numru ġdid *New Number*

In-naħa tal-lemin meta tidħol minn Triq Sir Temi Zammit

Right side entering from Triq Sir Temi Zammit

Isem/Numru Qadim *Name/Old Number*	Numru ġdid *New Number*
Bini qed jinbena (Dar)	162
Sit bla bini	164
Sit bla bini	166
Garaxx	168
Lourdes	170
Garaxx	172

għandhom jinqraw
should read

Isem/Numru Qadim *Name/Old Number*	Numru ġdid *New Number*

Isem/Numru Qadim *Name/Old Number*	Numru ġdid *New Number*
162 **(Flettijiet)**	162
Daħla għall-garaxxijiet	**164**
Bieb bla numru	**164A**
Bieb bla numru (Flettijiet)	**166**
Garaxx	**168**
170, Jean Marie (Flettijiet)	**170**
172 (Garaxx)	172

Is-16 ta' Settembru, 2025 16th September, 2025

Nru. 1452

NUMRI ĠODDA TA' BIBIEN FIL-MOSTA

Emendi

B'RIFERENZA għan-Notifikazzjoni tal-Gvern Nru. 107 tas-17 ta' Frar, 1995, taħt it-titlu 'Numri ġodda ta' bibien fil-Mosta', għandhom isiru dawn l-emendi kif indikati b'tipi **grassi**.

No. 1452

NUMBERING OF DOORS AT IL-MOSTA

Amendments

WITH reference to Government Notice No. 107 dated 17th February, 1995, under the title 'Renumbering of doors at Il-Mosta', the following amendments in **bold** should be made.

IL-MOSTA

TRIQ IL-FDALIJIET PREISTORIĊI

In-naħa tax-xellug meta tidħol minn Triq il-Battaljun

Left side entering from Triq il-Battaljun

Isem/Numru Qadim *Name/Old Number*	Numru ġdid *New Number*
199, Dovevisa	1

In-naħa tal-lemin meta tidħol minn Triq il-Battaljun

Right side entering from Triq il-Battaljun

Isem/Numru Qadim *Name/Old Number*	Numru ġdid *New Number*
Sit qed jinbena	2

Isem/Numru Qadim *Name/Old Number*	Numru ġdid *New Number*	Isem/Numru Qadim *Name/Old Number*	Numru ġdid *New Number*
Garaxx	3	154	4
Garaxx	5		

għandhom jinqraw
should read

Isem/Numru Qadim *Name/Old Number*	Numru ġdid *New Number*	Isem/Numru Qadim *Name/Old Number*	Numru ġdid *New Number*
1, Dovevisa	1	**2B**	**2**
Garaxx	**1A**	**2**	**2A**
Garaxx	3	4, **Għar il-Friefet**	4
5 (Garaxx)	5		

Isem/Numru Qadim *Name/Old Number*	Numru ġdid *New Number*	Isem/Numru Qadim *Name/Old Number*	Numru ġdid *New Number*
		160, Tamarisk	28
		Garaxx	30
		Sit bla bini	32
		Sit bla bini	34
		162, Ave Maria	36

għandhom jinqraw
should read

Isem/Numru Qadim *Name/Old Number*	Numru ġdid *New Number*	Isem/Numru Qadim *Name/Old Number*	Numru ġdid *New Number*
		28, Tamarisk	28
		30 (Garaxx)	30
		Rustica	**32**
		Maria Elena	**34**
		Garaxx	**34A**
		Garaxx	**34B**
		36, Ave Maria	36

Is-16 ta' Settembru, 2025

Nru. 1453

NUMRI ĠODDA TA' BIBIEN FIL-MOSTA

Emendi

B'RIFERENZA għan-Notifikazzjoni tal-Gvern Nru. 785 tal-14 ta' Settembru, 2001, taħt it-titlu 'Numri ġodda ta' bibien fil-Mosta', għandhom isiru dawn l-emendi kif indikati b'tipi **grassi**.

16th September, 2025

No. 1453

NUMBERING OF DOORS AT IL-MOSTA

Amendments

WITH reference to Government Notice No. 785 dated 14th September, 2001, under the title 'Renumbering of doors at Il-Mosta', the following amendments in **bold** should be made.

IL-MOSTA

40. TRIQ MADRE TEREŻA

In-naħa tax-xellug meta tidħol minn Triq Tal-Wej

Left side entering from Triq Tal-Wej

Isem/Numru Qadim *Name/Old Number*	Numru ġdid *New Number*

In-naħa tal-lemin meta tidħol minn Triq Tal-Wej

Right side entering from Triq Tal-Wej

Isem/Numru Qadim *Name/Old Number*	Numru ġdid *New Number*
Bieb bla numru (Flettijiet)	18

Isem/Numru Qadim *Name/Old Number*	Numru ġdid *New Number*	Isem/Numru Qadim *Name/Old Number*	Numru ġdid *New Number*
		Garaxx	20
		Bieb bla numru (Dar)	22
		Daħla għall-garaxxijiet	24

għandhom jinqraw
should read

Isem/Numru Qadim *Name/Old Number*	Numru ġdid *New Number*	Isem/Numru Qadim *Name/Old Number*	Numru ġdid *New Number*
		18, **Vareme Flats**	18
		Garaxx	**20**
		Bieb bla numru (Flettijiet)	**22**
		24 (Daħla għall-garaxxijiet)	24

Isem/Numru Qadim *Name/Old Number*	Numru ġdid *New Number*	Isem/Numru Qadim *Name/Old Number*	Numru ġdid *New Number*
		Porta Coeli	50
		Garaxx	52
		Harmony	54
		Garaxx	56
		Norida	58
		Bieb bla numru (Dar)	60

għandhom jinqraw
should read

Isem/Numru Qadim *Name/Old Number*	Numru ġdid *New Number*	Isem/Numru Qadim *Name/Old Number*	Numru ġdid *New Number*
		50, Porta Coeli	50
		52 (Garaxx)	52
		Onyx Court	**54**
		Daħla għall-garaxxijiet	**56**
		60, **Treasures**	60

***** *In-numru 58 mhux se jintuża peress li nfetħu inqas bibien milli kien hemm mibni oriġinarjament.*

Is-16 ta' Settembru, 2025 16th September, 2025

Nru. 1454

No. 1454

NUMRI ĠODDA TA' BIBIEN FIN-NAXXAR

NUMBERING OF DOORS AT IN-NAXXAR

Emenda

B'RIFERENZA għan-Notifikazzjoni tal-Gvern Nru. 959 tal-1 ta' Diċembru, 2000, taħt it-titlu 'Numri ġodda ta' bibien fin-Naxxar', għandha ssir din l-emenda kif indikata b'tipi **grassi**.

Amendment

WITH reference to Government Notice No. 959 dated 1st December, 2000, under the title 'Renumbering of doors at In-Naxxar', the following amendment in **bold** should be made.

IN-NAXXAR

76. TRIQ IT-TELEKOMUNIKAZZJONI

In-naħa tax-xellug meta tidħol minn Triq Sir Arthur Fremantle

Left side entering from Triq Sir Arthur Fremantle

Isem/Numru Qadim *Name/Old Number*	Numru ġdid *New Number*
Palm Grove	5

In-naħa tal-lemin meta tidħol minn Triq Sir Arthur Fremantle

Right side entering from Triq Sir Arthur Fremantle

Isem/Numru Qadim *Name/Old Number*	Numru ġdid *New Number*

Isem/Numru Qadim *Name/Old Number*	Numru ġdid *New Number*	Isem/Numru Qadim *Name/Old Number*	Numru ġdid *New Number*
Garaxx	7		

għandha tinqara
should read

Isem/Numru Qadim *Name/Old Number*	Numru ġdid *New Number*	Isem/Numru Qadim *Name/Old Number*	Numru ġdid *New Number*
5, Palm Grove	5		
Bieb bla numru	**5A**		
7 (Garaxx)	7		

Is-16 ta' Settembru, 2025

16th September, 2025

Nru. 1455

No. 1455

NUMRI ĠODDA TA' BIBIEN F'SAN PAWL IL-BAĦAR

NUMBERING OF DOORS AT SAN PAWL IL-BAĦAR

Emendi

B'RIFERENZA għan-Notifikazzjoni tal-Gvern Nru. 648 tal-10 ta' Lulju, 2007, taħt it-titlu 'Numri ġodda ta' bibien f'San Pawl il-Baħar', għandhom isiru dawn l-emendi kif indikati b'tipi **grassi**.

Amendments

WITH reference to Government Notice No. 648 dated 10th July, 2007, under the title 'Renumbering of doors at San Pawl il-Baħar', the following amendments in **bold** should be made.

SAN PAWL IL-BAĦAR

7. TRIQ GARCIA DE TOLEDO

In-naħa tax-xellug meta tidħol minn Triq Cassarino

Left side entering from Triq Cassarino

Isem/Numru Qadim *Name/Old Number*	Numru ġdid *New Number*

In-naħa tal-lemin meta tidħol minn Triq Cassarino

Right side entering from Triq Cassarino

Isem/Numru Qadim *Name/Old Number*	Numru ġdid *New Number*
Bieb bla numru	14
Garaxx	16
Flettijiet bla numru	18
Garaxx	20
Sunflower Hotel	22

għandhom jinqraw
should read

Isem/Numru Qadim *Name/Old Number*	Numru ġdid *New Number*

Isem/Numru Qadim *Name/Old Number*	Numru ġdid *New Number*
14	14
Bieb bla numru	**16**
18 (Flettijiet)	18
20 (Garaxx)	20
Daħla għall-garaxxijiet	**22**

Is-16 ta' Settembru, 2025

16th September, 2025

Nru. 1456

NUMRI ĠODDA TA' BIBIEN FIS-SWIEQI

Emendi

B'RIFERENZA għan-Notifikazzjoni tal-Gvern Nru. 1054 tat-8 ta' Ottubru, 2004, taħt it-titlu 'Numri ġodda ta' bibien fis-Swieqi', għandhom isiru dawn l-emendi kif indikati b'tipi **grassi**.

No. 1456

NUMBERING OF DOORS AT IS-SWIEQI

Amendments

WITH reference to Government Notice No. 1054 dated 8th October, 2004, under the title 'Renumbering of doors at Is-Swieqi', the following amendments in **bold** should be made.

IS-SWIEQI

11. TRIQ G. LEBRUN

In-naħa tax-xellug meta tidħol minn Triq Ta' l-Ibraġ

Left side entering from Triq Ta' l-Ibraġ

Isem/Numru Qadim *Name/Old Number*	Numru ġdid *New Number*
Carton Court	29
Garaxx	31
Garaxx	33
Petals	35

In-naħa tal-lemin meta tidħol minn Triq Ta' l-Ibraġ

Right side entering from Triq Ta' l-Ibraġ

Isem/Numru Qadim *Name/Old Number*	Numru ġdid *New Number*

għandhom jinqraw
should read

Isem/Numru Qadim *Name/Old Number*	Numru ġdid *New Number*
29, Carton Court	29
T41, Trenzini Heights, Mezz 5	**31**
T41, Trenzini Heights, Mezz 3	**31A**
Garaxx	**33**
Garaxx	**33A**
35, Petals	35

Is-16 ta' Settembru, 2025

16th September, 2025

Nru. 1457

NUMRI ĠODDA TA' BIBIEN F'SAN PAWL IL-BAĦAR

Prolungament

B'RIFERENZA għan-Notifikazzjoni tal-Gvern Nru. 585 tal-5 ta' Ġunju, 2020, taħt it-titlu 'Numri ġodda ta' bibien f'San Pawl il-Baħar', għandu jsir dan il-prolungament kif indikat b'tipi **grassi**.

No. 1457

NUMBERING OF DOORS AT SAN PAWL IL-BAĦAR

Prolongation

WITH reference to Government Notice No. 585 dated 5th June, 2020, under the title 'Numbering of doors at San Pawl il-Baħar', the following prolongation in **bold** should be made.

SAN PAWL IL-BAĦAR

3. TRIQ SAN TIMOTJU

In-naħa tax-xellug meta tidħol minn Triq it-Turisti

Left side entering from Triq it-Turisti

Isem/Numru Qadim *Name/Old Number*	Numru ġdid *New Number*

In-naħa tal-lemin meta tidħol minn Triq it-Turisti

Right side entering from Triq it-Turisti

Isem/Numru Qadim *Name/Old Number*	Numru ġdid *New Number*
Lotus (Flettijiet)	30

għandhom jiżdiedu
should be added

Isem/Numru Qadim *Name/Old Number*	Numru ġdid *New Number*	Isem/Numru Qadim *Name/Old Number*	Numru ġdid *New Number*
		Sit bla bini	**32**
		BM2	**34**
		Sunflower Living, Block B	**36**

Is-16 ta' Settembru, 2025

16th September, 2025

Nru. 1458

No. 1458

AWTORITÀ TAL-ARTIJIET

LANDS AUTHORITY

Notifika ta' Affissjoni ta' Avviż (Deceased Applicant)

Notification of Affixation of Notice (Deceased Applicant)

NGĦARRFU għall-informazzjoni ta' kulħadd illi skont ir-Regolament Nru. 10 tal-Leġiżlazzjoni Sussidjarja 573.06, twaħħal avviż fuq l-artijiet hawn taħt indikati li permezz tal-istess affissjoni, il-koinkwilini ġja rikonoxxuti in solidum qegħdin jiġu notifikati dwar is-sottomissjoni tal-applikazzjoni li saret fuq l-istess art minn koinkwilini oħra. L-applikant huwa responsabbli li jiżgura li l-avviż jibqa' hekk imwaħħal fuq il-post għal ħamest (5) ijiem tax-xogħol mid-data tat-twaħħil.

IT is notified for general information that in terms of Regulation No. 10 of Subsidiary Legislation 573.06, a notice has been affixed on the hereunder indicated sites informing co-tenants recognised in solidum with the submission of the application that has been made by other co-tenants on the same land. Applicant is responsible to ensure that the notice is to remain affixed on site for five (5) working days from the date of affixation.

F'każ li l-avviż jitneħħa minn kwalunkwe persuna qabel l-iskadenza tal-perjodu indikat, l-applikant għandu jikkuntattja lill-Awtorità tal-Artijiet fuq (enforcement.la@landsauthority.org.mt), sabiex l-avviż jerġa' jitwaħħal fuq il-post.

If the notice is removed by third parties prior to the expiry of such date, the applicant must contact the Lands Authority on (enforcement.la@landsauthority.org.mt), so that the notice is re-affixed on site.

Is-16 ta' Settembru, 2025

16th September, 2025

Nru tal-Applikazzjoni *Application No.*	Nru tal-Proprjetà/Tenement *Property/Tenement No.*	Deskrizzjoni tal-Proprjetà *Property Description*	Talba *Request*
J/0038/2002/I/0133	N/A	Xifer Il-Kif u Tal- Ponta, Mġarr Road, Mgarr, Malta	Processing of agricultural land scheme application – deceased applicant
J/0049/2002/1/0084	N/A	Raba' Triq Tal- Ħniena, Qrendi, Malta	Processing of agricultural land scheme application – deceased applicant
E/0060/2002/1/0002	N/A	Raba' Is-Slielem tal-Madliena, Triq il- Ħarrub, Madliena Swieqi, Malta	Processing of agricultural land scheme application – deceased applicant
E/0009/2002/I/0049	N/A	Raba' Il-Ħofra, Siġġiewi, Malta	Processing of agricultural land scheme application – deceased applicant

Nru. 1459

AWTORITÀ TAL-ARTIJIET

Notifika ta' Affissjoni ta' Avviż

NGĦARRFU għall-informazzjoni ta' kulħadd illi skont ir-Regolament Nru. 10 tal-Leġiżlazzjoni Sussidjarja 573.06, twaħħal avviż fuq l-artijiet hawn taħt indikati li permezz tal-istess affissjoni, il-koinkwilini ġja rikonoxxuti in solidum qegħdin jiġu notifikati dwar is-sottomissjoni tal-applikazzjoni li saret fuq l-istess art minn koinkwilini oħra. L-applikant huwa responsabbli li jiżgura li l-avviż jibqa' hekk imwaħħal fuq il-post għal ħamest (5) ijiem tax-xogħol mid-data tat-twaħħil.

F'każ li l-avviż jitneħħa minn kwalunkwe persuna qabel l-iskadenza tal-perjodu indikat, l-applikant għandu jikkuntattja lill-Awtorità tal-Artijiet fuq (enforcement.la@landsauthority.org.mt), sabiex l-avviż jerġa' jitwaħħal fuq il-post.

Is-16 ta' Settembru, 2025

Nru tal-Applikazzjoni *Application No.*	Nru tal-Proprjetà/Tenement *Property/Tenement No.*	Deskrizzjoni tal-Proprjetà *Property Description*	Talba *Request*
AGRI l/2020/0276	080403	Lands Ta' Bellul or Tal-Egħżien, Xagħra Gozo, Malta	Transfer of agricultural lease rights onto a third-party farmer
AGRI l/2020/0275	080403	Lands Ta' Bellul or Tal-Egħżien, Xagħra Gozo, Malta	Transfer of agricultural lease rights onto a third-party farmer
AGRI l/2020/0274	080403	Lands Ta' Bellul or Tal-Egħżien, Xagħra Gozo, Malta	Transfer of agricultural lease rights onto a third-party farmer
AGRI l/2020/0277	080403	Lands Ta' Bellul or Tal-Egħżien, Xagħra Gozo, Malta	Transfer of agricultural lease rights onto a third-party farmer

Nru. 1460

ATT DWAR IL-ĦADDIEMA D-DEHEB U L-ĦADDIEMA L-FIDDA (ARĠENTIERA) (KAP. 46)

IL-KUMMISSARJU tat-Taxxi Interni jgħarraf illi, fid-data li tidher hawn taħt, il-prezz tad-deheb u l-fidda li fuqu huma bbażati l-valutazzjonijiet magħmulin mill-Konslu għall-Ħaddiema d-Deheb u l-Ħaddiema l-Fidda ġie ffissat għall-finijiet tal-artikolu 14 tal-imsemmi Att kif ġej:

No. 1459

LANDS AUTHORITY

Notification of Affixation of Notice

IT is notified for general information that in terms of Regulation No. 10 of Subsidiary Legislation 573.06, a notice has been affixed on the hereunder indicated sites informing co-tenants recognised in solidum with the submission of the application that has been made by other co-tenants on the same land. Applicant is responsible to ensure that the notice is to remain affixed on site for five (5) working days from the date of affixation.

If the notice is removed by third parties prior to the expiry of such date, the applicant must contact the Lands Authority on (enforcement.la@landsauthority.org.mt), so that the notice is re-affixed on site.

16th September, 2025

No. 1460

GOLDSMITHS AND SILVERSMITHS ACT (CAP. 46)

THE Commissioner of Inland Revenue notifies that, on the date shown hereunder, the price of gold and silver on which valuations made by the Consul for Goldsmiths and Silversmiths are based has been fixed for the purposes of article 14 of the said Act as follows:

Data *Date*	Deheb Pur Gramma *Pure Gold* *Grams*	Fidda Pura Gramma *Pure Silver* *Grams*
16.9.2025	€100.037	€1.156

Is-16 ta' Settembru, 2025

AVVIŻ TAL-PULIZIJA

Nru. 208

Il-Kummissarju tal-Pulizija jgħarraf li skont l-Avviż Legali 94/97 it-toroq hawn taħt imsemmija se jiġu kklassifikati bħala Żoni ta' Rmonk fid-dati u l-ħinijiet kif indikat hawn taħt.

Bis-saħħa tal-Artikolu 52(1) tal-Ordinanza dwar ir-Regolamenti tat-Traffiku (Kap. 65), il-Kummissarju tal-Pulizija jgħarraf illi l-vetturi tas-sewqan ma jkunux jistgħu jgħaddu jew jiddawru mit-toroq imsemmija hawn taħt fid-dati u l-ħinijiet indikati.

Ir-Rabat, Malta

Nhar il-Ħadd, 5 ta' Ottubru, 2025, mit-8.00 a.m. sa nofsinhar, minn Triq il-Port, Triq il-Kunċizzjoni u l-Kunċizzjoni limiti tar-Rabat.

Tas-Sliema

Nhar il-Ħadd, 5 ta' Ottubru, 2025, mis-2.30 p.m. sas-7.00 p.m., minn Triq Stella Maris;

Nhar il-Ħadd, 12 ta' Ottubru, 2025, mis-7.30 a.m. sas-1.00 p.m., minn Triq San Trofimu minn Triq San Ġwann Battista sa Triq Santa Marija.

Vetturi li jiksru l-ordni ta' dan l-avviż ikunu suġġetti li jiġu rmunkati.

Is-16 ta' Settembru, 2025

AVVIŻ TAL-PULIZIJA

Nru. 209

Il-Kummissarju tal-Pulizija jgħarraf li skont il-Leġiżlazzjoni Sussidjarja 65.05 u l-Leġiżlazzjoni Sussidjarja 65.13, it-toroq hawn taħt imsemmija se jiġu kklasifikati bħala Żoni ta' Rmonk kif indikat hawn taħt fid-dati u ħinijiet indikati.

Bis-saħħa tal-Artikolu 52(1) tal-Ordinanza dwar ir-Regolamenti tat-Traffiku (Kap. 65), il-Kummissarju tal-Pulizija jgħarraf illi l-vetturi tas-sewqan jista' jagħti l-każ li

16th September, 2025

POLICE NOTICE

No. 208

The Commissioner of Police hereby notifies that in terms of L.N. 94/97 the streets listed hereunder are to be classified as Tow Zones as indicated hereunder on the dates and times indicated.

In virtue of Article 52(1) of the Traffic Regulations Ordinance (Cap. 65), the Commissioner of Police hereby notifies that the transit of vehicles through the streets mentioned hereunder will be suspended or deviated on the dates and times indicated.

Rabat, Malta

On Sunday, 5th October, 2025, from 8.00 a.m. to noon, through Triq il-Port, Triq il-Kunċizzjoni and Kunċizzjoni limits of Rabat.

Tas-Sliema

On Sunday, 5th October, 2025, from 2.30 p.m. to 7.00 p.m., through Triq Stella Maris;

On Sunday, 12th October, 2025, from 7.30 a.m. to 1.00 p.m., through Triq San Trofimu from Triq San Ġwann Battista to Triq Santa Marija.

Vehicles found in contravention to the order of this notice are liable to be towed.

16th September, 2025

POLICE NOTICE

No. 209

The Commissioner of Police hereby notifies that in terms of Subsidiary Legislation 65.05 and Subsidiary Legislation 65.13, the streets listed hereunder are to be classified as Tow Zones.

In virtue of Section 52 (1) of the Traffic Regulations (Chapter 65). The Commissioner of Police hereby notifies that the transit and stopping of vehicles through the streets

ma jkunux jistgħu jgħaddu jew jiddawru mit-toroq imsemmija hawn taħt fid-dati u l-ħinijiet indikati.

Il-Belt Valletta

Mis-6.00 p.m. tal-Ħamis, 18 ta' Settembru, 2025 sa nofsillejl tal-Ġimgħa, 19 ta' Settembru, 2025, minn Triq it-Tramuntana minn Triq il-Mediterran sa Triq il-Merkanti u Pjazza Sant'Iermu minn Triq ir-Repubblika sa Triq it-Tramuntana.

It-trasport pubbliku mhux se jkun affettwat;

Nhar il-Ħadd, 21 ta' Settembru, 2025, mis-6.00 a.m. sas-2.00 p.m., miż-żona kollha tal-parkeġġ tal-Bank Ċentrali.

It-trasport pubbliku (Valletta circular bus) se jkun affettwat;

Nhar is-Sibt, 11 ta' Ottubru, 2025, mill-5.00 p.m. sal-10.00 p.m., minn Triq il-Merkanti minn Triq San Duminku sa Triq San Nikola.

It-trasport pubbliku (Valletta circular bus) jista' jkun affettwat.

Il-Furjana

Nhar il-Ħamis, 18 ta' Settembru, 2025, mis-6.00 a.m. sal-11.00 p.m., minn Triq J. J. Mangion minn Triq l-Assedju l-Kbir sa Triq Vincenzo Dimech u Triq Vincenzo Dimech minn Triq l-Assedju l-Kbir sa Pjazza San Kalċidonju.

It-trasport pubbliku mhux se jkun affettwat;

Nhar il-Ħadd, 21 ta' Settembru, 2025, mis-6.00 a.m. sas-2.00 p.m., minn Triq il-Mall minn Triq Vincenzo Dimech sal-venda tal-linja, Triq ir-Re Edwardu, Triq l-Assedju l-Kbir minn Triq Sant'Anna sal-Ministeru għall-Edukazzjoni, Triq Sarria minn Pjazza San Publiju sa Triq l-Assedju l-Kbir, iż-żona tal-parkeġġ tal-Arena tal-Indipendenza, iż-żona tal-parkeġġ ta' Triq l-Assedju l-Kbir u ż-żona żgħir tal-parkeġġ ta' ħdejn il-Fosos.

It-trasport pubbliku (Valletta circular bus) se jkun affettwat.

Ir-Rabat, Għawdex

Nhar il-Ħadd, 28 ta' Settembru, 2025, mill-4.00 p.m. sat-8.00 p.m., minn Pjazza San Franġisk, Triq Għajn Qatet, Triq Pompej u Triq Enrico Mizzi;

Nhar il-Ġimgħa, 3 ta' Ottubru, 2025, mill-4.10 p.m. sas-7.30 p.m., minn Pjazza San Franġisk.

It-trasport pubbliku jista' jkun affettwat.

mentioned hereunder may be prohibited on the dates and times indicated.

Valletta

From 6.00 p.m. of Thursday, 18th September, 2025 to midnight of Friday, 19th September, 2025, through Triq it-Tramuntana from Triq il-Mediterran to Triq il-Merkanti and Pjazza Sant'Iermu from Triq ir-Repubblika to Triq it-Tramuntana.

Public transport will not be affected;

On Sunday, 21st September, 2025, from 6.00 a.m. to 2.00 p.m., through Central Bank's whole parking area.

Public transport (Valletta circular bus) will be affected;

On Saturday, 11th October, 2025, from 5.00 p.m. to 10.00 p.m., through Triq il-Merkanti from Triq San Duminku to Triq San Nikola.

Public transport (Valletta circular bus) may be affected.

Floriana

On Thursday, 18th September, 2025, from 6.00 a.m. to 11.00 p.m., through Triq J. J. Mangion from Triq l-Assedju l-Kbir to Triq Vincenzo Dimech and Triq Vincenzo Dimech from Triq l-Assedju l-Kbir to Pjazza San Kalċidonju.

Public transport will not be affected;

On Sunday, 21st September, 2025, from 6.00 a.m. to 2.00 p.m., through Triq il-Mall from Triq Vincenzo Dimech to the bus terminus, Triq ir-Re Edwardu, Triq l-Assedju l-Kbir from Triq Sant'Anna to the Ministry for Education, Triq Sarria from Pjazza San Publiju to Triq l-Assedju l-Kbir, Independence Arena's parking area, the parking area in Triq l-Assedju l-Kbir and the small parking area near the Granaries.

Public transport (Valletta circular bus) will be affected.

Victoria, Gozo

On Sunday, 28th September, 2025, from 4.00 p.m. to 8.00 p.m., through Pjazza San Franġisk, Triq Għajn Qatet, Triq Pompej and Triq Enrico Mizzi;

On Friday, 3rd October, 2025, from 4.10 p.m. to 7.30 p.m., through Pjazza San Franġisk.

Public transport may be affected.

San Lawrenz

Nhar il-Ħadd, 5 ta' Ottubru, 2025, mid-9.15 a.m. sas-1.00 p.m., minn Pjazza San Lawrenz, Triq l-10 ta' Awwissu, Triq il-Wileġ, Triq Nicholas Monsarrat, Triq Ta' Bieb il-Għar u Triq Dun Salv Portelli.

It-trasport pubbliku jista' jkun affettwat.

Vetturi li jiksru l-ordni ta' dan l-avviż ikunu suġġetti li jiġu rmunkati.

Is-16 ta' Settembru, 2025

TRANSPORT MALTA

Avviż Lokali lill-Baħħara Nru 160 tal-2025

Dwal tal-Irmiġġ u tal-Ankra

Id-Direttorat tal-Portijiet u l-Jottijiet, Transport Malta, jixtieq ifakkar lill-baħħara u lis-sidien tal-bastimenti li huwa rekwiżit legali skont ir-Regoli Internazzjonali għall-Prevenzjoni tal-Kolliżjonijiet fuq il-Baħar 1972 (COLREGs) li l-bastimenti kollha juru d-dwal tan-navigazzjoni xierqa bejn inżul ix-xemx u tlugħ ix-xemx u matul perjodi ta' viżibbiltà ristretta.

Għall-bastimenti ankrati, japplika dan li ġej 'COLREGs Rule 30 – Anchored vessels and vessels aground'.

a) A vessel at anchor shall exhibit where it can best be seen:

i) in the fore part, an all-round white light or one ball,;

ii) at or near the stern and at a lower level than the light prescribed in subparagraph (i), an all-round white light;

b) A vessel of less than 50 metres in length may exhibit an all-round white light where it can best be seen instead of the lights prescribed in paragraph (a) of this Rule;

c) A vessel of less than 7 metres in length, when at anchor (or moored), not in or near a narrow channel, fairway or anchorage, or where other vessels normally navigate, shall not be required to exhibit the lights.

Ir-Regola 30 u r-rekwiżiti relatati għandhom jiġu adottati minn bastimenti rmiġġati f'żona organizzata tal-irmiġġ.

In-nuqqas tad-dwal korretti jipperikola mhux biss il-bastiment stess iżda oħrajn fil-madwar u jżid b'mod sinifikanti r-riskju ta' ħabta. Dwal oħra bħal dwal li jteptep jew dwal tal-kulur mhux awtorizzati huma strettament ipprojbiti.

San Lawrenz

On Sunday, 5th October, 2025, from 9.15 a.m. to 1.00 p.m., through Pjazza San Lawrenz, Triq l-10 ta' Awwissu, Triq il-Wileġ, Triq Nicholas Monsarrat, Triq Ta' Bieb il-Għar and Triq Dun Salv Portelli.

Public transport may be affected.

Any vehicles found parked in contravention to the order of this notice are liable to be towed away.

16th September, 2025

TRANSPORT MALTA

Local Notice to Mariners No. 160 of 2025

Mooring and Anchor Lights

The Ports and Yachting Directorate, Transport Malta, would like to remind mariners and owners of vessels that it is a legal requirement under the International Regulations for Preventing Collisions at Sea 1972 (COLREGs) for all vessels to display the appropriate navigation lights between sunset and sunrise and during periods of restricted visibility.

For vessels at anchor, the following apply 'COLREGs Rule 30 – Anchored vessels and vessels aground'.

a) A vessel at anchor shall exhibit where it can best be seen:

i) in the fore part, an all-round white light or one ball,

ii) at or near the stern and at a lower level than the light prescribed in subparagraph (i), an all-round white light;

b) A vessel of less than 50 metres in length may exhibit an all-round white light where it can best be seen instead of the lights prescribed in paragraph (a) of this Rule;

c) A vessel of less than 7 metres in length, when at anchor (or moored), not in or near a narrow channel, fairway or anchorage, or where other vessels normally navigate, shall not be required to exhibit the lights.

Rule 30 and related requirements are to be adopted by vessels moored within an organised mooring area.

Failure to display the correct lights endangers not only your own vessel but others around you and significantly increases the risk of collision. Other lights such as flashing lights or unauthorised colour lights are strictly forbidden.

Transport Malta se tagħmel rondi każwali matul is-sena kollha biex tissorvelja l-użu tad-dwal tan-navigazzjoni u tirriżerva d-dritt li toħroġ multi lill-baħħara u lis-sidien tal-bastimenti li ma jikkonformawx mal-COLREGs.

Charts affettwati: BA 36, 177, 194, 211, 2123, 2124

Is-16 ta' Settembru, 2025

KOSTITUZZJONI TA' MALTA

Artikolu 61 - Distretti Elettorali

B'referenza għall-avviż li deher fil-Gazzetta tal-Gvern Nru. 21,472 tat-Tlieta, 22 ta' Lulju, 2025, il-Kummissjoni Elettorali tgħarraf illi mil-lista ta' toroq li jiffurmaw Parti minn Marsaskala (it-Tieni Distrett Elettorali), bi żvista nqabżet Triq il-Kosbor iżda li effettivament ġiet murija kif għandha tkun fil-mappa tal-Konfini Elettorali ppubblikata mal-imsemmi avviż. Għaldaqstant, il-Kummissjoni Elettorali tgħarraf illi Triq il-Kosbor għandha titqies li tifforma parti mit-Tieni Distrett Elettorali.

J. CAMILLERI
Kummissjonarju Elettorali Prinċipali

Uffiċċju tal-Kummissjoni Elettorali,
Ex-Trade Fair Grounds,
In-Naxxar.

Is-16 ta' Settembru, 2025

FORZI ARMATI TA' MALTA

Programm ta' Sparar Attiv fir-Ranges ta' Pembroke − Ottubru, Novembru u Diċembru, 2025

Il-Forzi Armati ta' Malta se jwettqu programm ta' sparar attiv mir-Ranges ta' Pembroke matul ix-xhur ta' Ottubru, Novembru u Diċembru, 2025, fid-dati u l-ħinijiet indikati hawn taħt:

Mill-Erbgħa, l-1 ta' Ottubru, 2025 sal-Ġimgħa, 3 ta' Ottubru, 2025, mit-8.00 a.m. sal-4.00 p.m. (ħin lokali)

Mit-Tnejn, 6 ta' Ottubru, 2025 sal-Ġimgħa, 10 ta' Ottubru, 2025, mit-8.00 a.m. sal-4.00 p.m. (ħin lokali)

Mit-Tnejn, 13 ta' Ottubru, 2025 sal-Ġimgħa, 17 ta' Ottubru, 2025, mit-8.00 a.m. sal-4.00 p.m. (ħin lokali)

Mit-Tnejn, 20 ta' Ottubru, 2025 sal-Ġimgħa, 24 ta' Ottubru, 2025, mit-8.00 a.m. sal-4.00 p.m. (ħin lokali)

Mit-Tnejn, 27 ta' Ottubru, 2025 sal-Ġimgħa, 31ta' Ottubru, 2025, mit-8.00 a.m. sal-4.00 p.m. (ħin lokali)

Nhar is-Sibt, l-1 ta' Novembru, 2025, mit-8.00 a.m. sal-4.00 p.m. (ħin lokali)

Mit-Tnejn, 3 ta' Novembru, 2025 sal-Ġimgħa, 7 ta' Novembru, 2025, mit-8.00 a.m. sal-4.00 p.m. (ħin lokali)

Transport Malta will be undertaking random patrols throughout the year to monitor the use of navigation lights and reserve the right to issue fines to mariners and owners of vessels who do not comply with the COLREGs.

Charts Affected: BA 36, 177, 194, 211, 2123, 2124

16th September, 2025

CONSTITUTION OF MALTA

Article 61 - Electoral Divisions

With reference to the notice published in Government Gazette No. 21,472 of Tuesday, 22nd July, 2025, the Electoral Commission notifies that from the list of streets forming the Part of Marsaskala (Second Electoral Division), Triq il-Kosbor has been inadvertently omitted but in effect it was shown as it should be in the Electoral Boundaries map published in the aforementioned notice. Hence, the Electoral Commission also notifies that Triq il-Kosbor shall be deemed to form part of the Second Electoral Division.

J. CAMILLERI
Chief Electoral Commissioner

Office of the Electoral Commission,
Ex-Trade Fair Grounds,
In-Naxxar.

16th September, 2025

ARMED FORCES OF Malta

Live Firing Programme − Pembroke Ranges − October, November, and December 2025

Live firing practice will be taking place at Pembroke Ranges during the months of October, November, and December 2025. Respective dates and timings are indicated hereunder:

From Wednesday, 1st October, 2025 to Friday, 3rd October, 2025, from 8.00 a.m. to 4.00 p.m. (local time)

From Monday, 6th October, 2025 to Friday, 10th October, 2025, from 8.00 a.m. to 4.00 p.m. (local time)

From Monday, 13th October, 2025 to Friday, 17th October, 2025, from 8.00 a.m. to 4.00 p.m. (local time)

From Monday, 20th October, 2025 to Friday, 24th October, 2025, from 8.00 a.m. to 4.00 p.m. (local time)

From Monday, 27th October, 2025 to Friday, 31st October, 2025, from 8.00 a.m. to 4.00 p.m. (local time)

On Saturday, 1st November, 2025, from 8.00 a.m. to 4.00 p.m. (local time)

From Monday, 3rd November, 2025 to Friday, 7th November, 2025, from 8.00 a.m. to 4.00 p.m. (local time)

Mit-Tnejn, 10 ta' Novembru, 2025 sal-Ġimgħa, 14 ta' Novembru, 2025, mit-8.00 a.m. sal-4.00 p.m. (ħin lokali)

Mit-Tnejn, 17 ta' Novembru, 2025 sal-Ġimgħa, 21 ta' Novembru, 2025, mit-8.00 a.m. sal-4.00 p.m. (ħin lokali)

Mit-Tnejn, 24 ta' Novembru, 2025 sal-Ġimgħa, 28 ta' Novembru, 2025, mit-8.00 a.m. sal-4.00 p.m. (ħin lokali)

Mit-Tnejn, l-1 ta' Diċembru, 2025 sal-Ġimgħa, 5 ta' Diċembru, 2025, mit-8.00 a.m. sal-4.00 p.m. (ħin lokali)

From Tuesday, 9 ta' Diċembru, 2025 sal-Ġimgħa, 12 ta' Diċembru, 2025, mit-8.00 a.m. sal-4.00 p.m. (ħin lokali)

Mit-Tnejn, 15 ta' Diċembru, 2025 sal-Ġimgħa, 19 ta' Diċembru, 2025, mit-8.00 a.m. sal-4.00 p.m. (ħin lokali)

Mit-Tnejn, 22 ta' Diċembru, 2025 sat-Tlieta, 23 ta' Diċembru, 2025, mit-8.00 a.m. sal-4.00 p.m. (ħin lokali)

Nhar il-Ġimgħa, 26 ta' Diċembru, 2025, mit-8.00 a.m. sal-4.00 p.m. (ħin lokali)

Mit-Tnejn, 29 ta' Diċembru, 2025 sat-Tlieta, 30 ta' Diċembru, 2025, mit-8.00 a.m. sal-4.00 p.m. (ħin lokali)

L-entitajiet kollha huma infurmati li l-FAM se jattivaw LMD-6 Pembroke low, żona b'raġġ ta' erba' (4) mili nawtiċi b'ċentru fuq il-pożizzjoni 355554N 0142832E li tgħaqqad il-punti li ġejjin: 355946N 0142715E - 35 5829N 0143219E.

Il-bastimenti kollha għandhom iżommu erba' (4) mili nawtiċi 'l barra mix-xatt ta' Pembroke fid-dati u l-ħinijiet imsemmija.

Se jittajru bnadar ħomor fil-limiti tar-ranges konċernati fid-dati u l-ħinijiet imsemmija.

MATS għandhom jattivaw LMD 6 'Pembroke low'waqt il-ħinijiet imsemmija.

Is-16 ta' Settembru, 2025

From Monday, 10th November, 2025 to Friday, 14th November, 2025, from 8.00 a.m. to 4.00 p.m. (local time)

From Monday, 17th November, 2025 to Friday, 21st November, 2025, from 8.00 a.m. to 4.00 p.m. (local time)

From Monday, 24th November, 2025 to Friday, 28th November, 2025, from 8.00 a.m. to 4.00 p.m. (local time)

From Monday, 1st December, 2025 to Friday, 5th December, 2025, from 8.00 a.m. to 4.00 p.m. (local time)

From Tuesday, 9th December, 2025 to Friday, 12th December, 2025, from 8.00 a.m. to 4.00 p.m. (local time)

From Monday, 15th December, 2025 to Friday, 19th December, 2025, from 8.00 a.m. to 4.00 p.m. (local time)

From Monday, 22nd December, 2025 to Tuesday, 23rd December, 2025, from 8.00 a.m. to 4.00 p.m. (local time)

On Friday, 26th December, 2025, from 8.00 a.m. to 4.00 p.m. (local time)

From Monday, 29th December, 2025 to Tuesday, 30th December, 2025, from 8.00 a.m. to 4.00 p.m. (local time)

The attention of all entities concerned is drawn to the fact that the AFM will be activating LM-D6 Pembroke low, an area with 4 NM radius centered on 355554N 0142832E joining the following points 355946N 0142715E - 35 5829N 0143219E.

All vessels are to keep four nautical miles (4 NM) off Pembroke coast during the above dates and times.

Red marker flags, indicating that the ranges are in use will be flown on the dates and times in caption from the limits of the ranges concerned.

MATS is to activate LMD 6 'Pembroke low' during the above times.

16th September, 2025

UFFIĊĊJU GĦALL-KOMPETIZZJONI

Notifikazzjoni ta' Konċentrazzjoni

Id-Direttur Ġenerali tal-Uffiċċju għall-Kompetizzjoni jgħarraf illi skont ir-regolament 5(4) tar-Regolamenti tal-2002 dwar il-Kontroll ta' Konċentrazzjonijiet ippubblikati fl-Avviż Legali 294 tal-2002, li n-notifikazzjoni ta' konċentrazzjoni bejn SKM Holdings Ltd (Jersey) u Performance Pack Limited (Sliema, Malta), ġiet ippreżentata nhar it-Tlieta, 9 ta' Settembru, 2025.

In-natura tal-konċentrazzjoni hija ta' akkwist ta' kontroll assolut minn SKM Holdings Ltd ta' Performance Pack Limited u s-sussidjarja sħiħa tagħha Performing Media Limited, fejn SKM Holdings Ltd se takkwista l-issued share capital kollu ta' Performance Pack Limited.

OFFICE FOR COMPETITION

Notification of Concentration

In terms of regulation 5(4) of the Control of Concentrations Regulations, 2002 published in Legal Notice 294 of 2002, the Director General of the Office for Competition notifies for general information that a notification of a concentration between SKM Holdings Ltd (Jersey) and Performance Pack Limited (Sliema, Malta) was filed on Tuesday, 9th September, 2025.

The nature of the concentration is the acquisition of sole control by SKM Holdings Ltd of Performance Pack Limited and its fully owned subsidiary Performing Media Limited, whereby SKM Holdings Ltd will acquire the entire issued share capital of Performance Pack Limited.

SKM Holdings Ltd tipprovidi servizzi ta' marketing online lil kumpaniji fis-setturi tal-iGaming, tal-flus u tal-isport.

Performance Pack Limited u Performing Media Limited huma t-tnejn kumpaniji privati b'responsabbiltà limitata u jipprovdu servizz ta' marketing online għall-industrija tal-iGaming. Dawn jiffurmaw parti mill-grupp ta' kumpaniji ta' LeoVegas, li huma attivi fl-iGaming internazzjonali u jipprovdu servizzi ta' casino online u ta' betting sportiv.

Id-Direttur Ġenerali tal-Uffiċċju għall-Kompetizzjoni jistieden lil terzi interessati sabiex jissottomettu l-oġġezzjonijiet tagħhom bil-miktub dwar din il-konċentrazzjoni notifikata fi żmien sebat ijiem mill-pubblikazzjoni ta' din in-notifika f'dan l-indirizz:

L-Awtorità ta' Malta għall-Kompetizzjoni u għall-Affarijiet tal-Konsumatur

L-Uffiċċju għall-Kompetizzjoni
Mizzi House
Triq Nazzjonali
Il-Blata l-Bajda HMR 9010
Malta

jew (competition@mccaa.org.mt)

Is-16 ta' Settembru, 2025

SKM Holdings Ltd's business is the provision of online marketing services to companies in the iGaming, money and sports sectors.

Performance Pack Limited and Performing Media Limited are both private limited liability companies and provide online marketing services for the iGaming industry. They form part of the LeoVegas Group, a group which is active in the international iGaming and is a provider of online casino and sports betting services.

The Director General of the Office for Competition invites interested third parties to submit their written objections on this notified concentration within seven days following publication of this notice at the following address:

Malta Competition and Consumer Affairs Authority

Office for Competition
Mizzi House
Triq Nazzjonali
Blata l-Bajda HMR 9010
Malta

or (competition@mccaa.org.mt)

16th September, 2025

TRANSPORT MALTA

Avviż lis-Sidien ta' Vetturi li Tneħħew mit-Triq

Skont ir-Regolamenti dwar l-Ikklampjar u t-Tneħħija ta' Vetturi bil-Mutur u Oġġetti ta' Ingombru SL.65.13, Transport Malta qiegħda b'dan l-avviż tippubblika lista ta' vetturi li tneħħew mit-toroq għar-raġuni li marru kontra l-Att dwar ir-Reġistrazzjoni ta' Vetturi bil-Mutur (Kap. 368) u Regolamenti dwar ir-Reġistrazzjoni u l-Liċenzjar ta' Vetturi bil-Mutur, L.S. 368.02 u li ma ttiħdux lura mis-sidien legali tagħhom.

Il-lista tinkludi deskrizzjoni tal-vettura. Dawn il-vetturi qed jiġu miżmuma fil-compound ta' Transport Malta.

Is-sidien rispettivi huma ġentilment mitluba sabiex jieħdu lura l-vettura tagħhom mingħand Transport Malta billi jissottomettu prova li huma s-sidien tal-vettura inkwistjoni filwaqt li għandu jsir il-ħlas tat-taxxa tar-reġistrazzjoni applikabbli, liċenzji, kontravenzjonijiet u miżati amministrattivi oħra li jkunu dovuti.

Vetturi li jibqgħu mhux miġbura u li għalihom ma jsir l-ebda ħlas għal-liċenzji, kontravenzjonijiet, taxxa

TRANSPORT MALTA

Notice to Owners of Vehicles Removed from the Road

In accordance with the Clamping and Removal of Motor Vehicles and Encumbering Objects Regulations SL.65.13, Transport Malta is hereby publishing a list of vehicles that were removed from the road for being in breach of the Motor Vehicles Registration and Licensing Act (Cap. 368) and the Registration and Licensing of Motor Vehicles Regulations S.L. 368.02 and which have not been retrieved by their lawful owners.

The list includes a description of the removed motor vehicle. The vehicles are currently being stored at Transport Malta's compound.

Respective owners are to retrieve their motor vehicle from Transport Malta upon submission of proof of ownership and upon payment of the applicable registration tax, licences, contraventions and other administration fees that may be due.

Vehicles which are not retrieved and for which any applicable registration tax, licences, contraventions and other

applikabbli u drittijiet oħra sat-23 ta' Settembru, 2025, se jiġu rkantati u, jekk mhux mibjugħa, se jiġu meqruda.

Aktar informazzjoni tista' tinkiseb bin-numru tat-telefown 2556 4134 mis-7.30 a.m. sa nofsinhar, jew permezz ta' ittra elettronika lil (auctions.tm@transport.gov.mt).

fees are not paid by 23rd September, 2025, will be auctioned and, if not sold, will be destroyed.

Further information may be obtained by telephone number 2556 4134 between 7.30 a.m. and noon, or by sending an email to (auctions.tm@transport.gov.mt).

Għamla *Make*	Mudell *Model*	Kulur *Colour*	Nru tar-Reġistrazzjoni/ Chassis *Registration/Chassis No.*	Lokalità ta' Tneħħija *Locality of Removal*
Renault	Megane	Aħdar	FCD435	San Ġwann
Porsche	Cayenne	Iswed	REM123	Ħaż-Żebbuġ
Kia	Rio	Iswed	HFA288	In-Naxxar
BMW	X5	Iswed	HBX653	Ħ'Attard
Chevrolet	Corvette	Abjad	Trail RN 226	Ħ'Attard
Honda	Fit	Griż	FCG014	Il-Madliena
Ford	ST	Isfar	AV62DZX	Pembroke
Mazda	Demio	Abjad	GBU567	San Ġiljan
Smart	EQ	Iswed	HCE695	Pembroke
Lambretta	LAM	Aħmar	HBV749	Burmarrad
Toyota	Vitz	Griż	AUD411	Gżira
STM	Symhpony	Abjad	HCC053	Tal-Pietà
AUDI	Q4	Iswed	GZ506RE	San Ġiljan

Is-16 ta' Settembru, 2025

16th September, 2025

SERVIZZI EWROPEJ F'MALTA

Lista ta' direct orders mogħtija mis-Servizzi Ewropej f'Malta matul il-perjodu bejn l-1 ta' Lulju, 2024 u l-31 ta' Diċembru, 2024, ippubblikata skont l-Artiklu 111 (2) tar-Regolamenti tal-2016 dwar l-Akkwist Pubbliku (S.L. 601.03) u skont ċ-ċirkulari tad-Dipartiment tal-Kuntratti Nru 12/2021.

SERVIZZI EWROPEJ F'MALTA

List of direct orders awarded by the Servizzi Ewropej f'Malta during the period between the 1st July, 2024 and 31st December, 2024, published in terms of Article 111 (2) of the Public Procurement Regulations 2016 (S.L 601.03) and in accordance with Contracts Circular No. 12/2021.

Is-16 ta' Settembru, 2025

16th September, 2025

Numru ta' Referenza *Reference Number*	Isem *Name*	Data tal-Għotja *Award Date*	Isem il-Kuntrattur *Contractor's Name*	Valur tal-Kuntratt Eskluża l-VAT *Contract value Excluding VAT*
RfQ. SEM.2024.022_ IN4_AV Equipment	Audiovisual and Logistical Services	18/10/2024	ICAN	€8,175
RfQ. SEM.2024.021_ IN4_Backdrop	Backdrop and Logistical Services	18/10/2024	AF Printworks Ltd	€7,500
Playcon_expe_ DO_TA	Playcon Expo Participation	23/10/2024	GMR Concept Ltd	€9,800

MINISTERU GĦALL-FINANZI

Direttorat tas-Sectoral Procurement

Lista ta' kuntratti tal-offerti u modifikazzjonijiet approvati għall-kuntratti rakkomandati għal Għotja mogħtija mid-Direttorat tas-Sectoral Procurement matul il-perjodu bejn l-1 ta' Jannar, 2025 u t-30 ta' Ġunju, 2025, ippubblikata skont ir-Regolament 79(2)(k) tar-Regolamenti tal-Kuntratti Pubbliċi L.S. 601.03.

Is-16 ta' Settembru, 2025

MINISTRY FOR FINANCE

Sectoral Procurement Directorate

List of tender contracts and approved modifications to Contracts recommended for Award awarded by the Sectoral Procurement Directorate during the period between 1st January, 2025, and 30th June, 2025, published in terms of Regulation 79(2)(k) of the Public Procurement Regulations S.L. 601.03.

16th September, 2025

Offerti/*Tenders*

Nru *No.*	Numru tar-Referenza tal-Offerta *Tender Reference Number*	Titlu tal-Offerta/ Suġġett tal-Offerta *Tender Title/Subject of Tender*	Data tal-Għotja *Award Date*	Isem tal-Kuntrattur *Contractor's Name*	Valur tal-Kuntratt VAT Eskluża *Contract Value Excl. VAT*
OFFERTI: Aġenzija Nazzjonali tal-Litteriżmu ***TENDERS: National Literacy Agency***					
1	SPD1/2024/061	Framework Contract for Books in Maltese for Primary Years 2 and 4 for the National Literacy Agency	06/01/2025	Bieb Bieb Enterprises Ltd	€22,800.00
2				Book Distributors Limited	€3,800.00
3				Merlin Publishers Ltd	€13,200.00
4				Mizzi Design and Graphic Services Ltd	€13,330.00
5				Outlook Coop	€37,000.00
6				Miller Distributors Limited	€14,060.00
7				Audio Visual Centre Ltd	€11,900.00
8	SPD1/2024/082	Framework Contract for the Supply of Secondary School Readers in Maltese for the National Literacy Agency	06/01/2025	Mizzi Design and Graphic Services Ltd	€23,430.00
9				Merlin Publishers Ltd	€11,900.00
10				Bieb Bieb Enterprises Ltd	€5,700.00
OFFERTI: Ministeru għall-Edukazzjoni, l-Isport, iż-Żgħażagħ, ir-Riċerka u l-Innovazzjoni ***TENDERS: Ministry for Education, Sport, Youth, Research and Innovation***					
1	SPD1/2024/087	Framework Contract for the Provision of Medical Services in Malta and Gozo (Verification of Sick Leave) to the Ministry for Education, Sport, Youth, Research and Innovation)	06/01/2025	Medicorp	€99,000.00
2	SPD1/2024/074	Framework Contract for the Supply and Delivery for Languages and Humanities for Middle and Secondary State Schools Scholastic year 2024/2025	14/01/2025	Happier Every Chapter	€68,958.59
3				Audio Visual Centre Ltd	€28,021.24
4				Miller Distributors Limited	€12,077.67
5				A T Little and Sons Ltd T/A Browns Books for Students	€15.52
6				Book Distributors Limited	€15,475.00

Nru *No.*	Numru tar-Referenza tal-Offerta *Tender Reference Number*	Titlu tal-Offerta/ Suġġett tal-Offerta *Tender Title/Subject of Tender*	Data tal-Għotja *Award Date*	Isem tal-Kuntrattur *Contractor's Name*	Valur tal-Kuntratt VAT Eskluża *Contract Value Excl. VAT*
7	SPD1/2024/073	Framework contract for the Supply and Delivery of Stem and Vet Textbooks for Middle and Secondary State Schools for Scholastic Year 2024/2025	28/01/2025	Audio Visual Centre Ltd	€43,022.14
8				Miller Distributors Limited	€108,708.71
9				A T Little and Sons Ltd T/A Browns Books for Students	€39,717.33
10				Book Distributors Limited	€11,641.60
11	SPD1/2024/092	Framework Contract for the Provision of Various Therapies at Dun Manwel Attard, Young Adults Education Resource Centre, Wardija	28/01/2025	Carlos Horse Therapy Malta	€19,824.00
12	SPD1/2024/131	Tender for the Provision of a Venue, Accommodation, Conference Facilities, and Environmental Friendly Catering Services for eTwinning Multilateral Seminar for ambassadors hosted by Twinning NSO	10/04/2025	Paradise Bay Resort	€16,216.05
13	SPD1/2024/090	Tender for the Provision, Commissioning and Installation of a Grand Piano and Accompanying Platform for the MAVC Gozo Visual and Performing Arts School	10/04/2025	Olimpus Music	€30,979.00
14	SPD1/2024/053	Framework Contract for the Organisation and Support of the Annual Code.sprintMT National Coding Competition, Including all Required Services and Including Refreshments Produced Using Seasonal Ingredients and Minimisation of Waste, Organised by the Ministry for Education, Sport, Youth, Research and Innovation	16/04/2025	Institute of Computer Education Ltd	€163,950.00
15	SPD1/2024/117	Tender for the Supply and Delivery of Category 6 UTP (Unshielded Twisted Pair) Cable for the Ministry for Education, Sport, Youth, Research and Innovation	06/05/2025	3Tech Limited	€47,300.00

Nru *No.*	Numru tar-Referenza tal-Offerta *Tender Reference Number*	Titlu tal-Offerta/ Suġġett tal-Offerta *Tender Title/Subject of Tender*	Data tal-Għotja *Award Date*	Isem tal-Kuntrattur *Contractor's Name*	Valur tal-Kuntratt VAT Eskluża *Contract Value Excl. VAT*
16	SPD1/2023/086	Tender for the Supply, Delivery and Installation of Aluminium Apertures at Giovanni Curmi Higher Secondary School, Naxxar	09/06/2025	Kurt Azzoppardi	€43,935.00
17	SPD1/2024/139	Framework Contract for the Provision of Digital Educational Content for ICT For the One (1) Device Per Child Project – Lot 1	26/06/2025	Bullshark	€68,385.00
18		Framework Contract for the Provision of Digital Educational Content for ICT For the One (1) Device Per Child Project – Lot 2	26/06/2025	Bullshark	€29,375.00
OFFERTI: Università ta' Malta ***TENDERS: University of Malta***					
1	SPD1/2024/068	Tender for the Supply, Delivery, Installation, Testing and Commissioning of Energy Efficient Audio-Visual Equipment Including Environmentally Friendly Screens for the University of Malta Junior College Biology Department	11/02/2025	MST AudioVisual Ltd	€76,374.87
2	SPD1/2023/062	Tender for the Supply, Delivery, Installation, Testing and Commissioning of Various Metal LAB Furniture incl. Training on the OP Of the Fume Cupboards for the Department of Biology at JC	10/03/2025	Al-Nibras for Science & Technology Ltd	€480,072.30
3	SPD1/2024/132	Tender for the Supply and Delivery of GPU Server for the University of Malta in relation to the Education AI-Pilot Project	24/03/2025	SG Solutions Limited	€59,996.00
4	SPD1/2024/101	Tender for the Supply, Delivery, Installation and Commissioning of Various Equipment for the Blood Preparation Laboratory at the Centre for Molecular Medicine and Biobanking of the University of Malta	24/03/2025	Evolve Ltd	€24,625.71

Nru *No.*	Numru tar-Referenza tal-Offerta *Tender Reference Number*	Titlu tal-Offerta/ Suġġett tal-Offerta *Tender Title/Subject of Tender*	Data tal-Għotja *Award Date*	Isem tal-Kuntrattur *Contractor's Name*	Valur tal-Kuntratt VAT Eskluża *Contract Value Excl. VAT*
5	SPD1/2024/076	Tender for the Supply, Delivery, Installation, Testing and Commissioning of Lightning Protection System in Various Buildings at the Msida Campus at the Univeristy of Malta	22/04/2025	MCE Ltd	€338,469.83
6	SPD1/2024/143	Framework Contract for the Supply and Delivery of Photocopy Paper Produced with Environmentally Friendly Process for the University of Malta	13/05/2025	Kasco Ltd	€120,260.00
7	SPD1/2025/009	Tender for the Supply, Delivery, Commissioning and Training of a Rotational Rheometer for the University of Malta in Relation to the TDP SPELL3D Project	30/05/2025	NETZSCHGerätebau GmbH	€49,000.00
8	SPD1/2024/135	Tender for the Supply and Delivery of Energy Efficient Display Screens for the University of Malta	30/05/2025	Astral Enterprises Ltd	€26,300.00
9	SPD1/2025/012	Tender for the Supply, Delivery, Installation and Commissioning of Energy Efficient Desktop PCs and Monitors for the Faculty of Engineering CAD/CAM Lab at the University of Malta	10/06/2025	IES Computers Ltd	€9,136.79
OFFERTI: Fondazzjoni għas-Servizzi Edukattivi (FES) ***TENDERS: Foundation for Educational Services (FES)***					
1	SPD1/2024/137	Leasing of Fourteen (14) Energy Efficient A3 Colour Multifunction Printers for the Foundation for Educational Services	14/04/2025	SG Solutions Limited	€27,972.00
2	SPD1/2025/003	Framework Contract for the Design, Supply and Delivery of Children Pick-up Cards for the Foundation for Educational Services	20/05/2025	Galaxy Ltd	€23,004.64

Nru *No.*	Numru tar-Referenza tal-Offerta *Tender Reference Number*	Titlu tal-Offerta/ Suġġett tal-Offerta *Tender Title/Subject of Tender*	Data tal-Għotja *Award Date*	Isem tal-Kuntrattur *Contractor's Name*	Valur tal-Kuntratt VAT Eskluża *Contract Value Excl. VAT*
OFFERTI: JobsPlus ***TENDERS: JobsPlus***					
1	SPD1/2024/112	Framework Contract for the Provision of Architectural Consultancy Services in Relation of Projects Undertaken by JobsPlus	12/06/2025	AMP	€15,649.20
OFFERTI: National Skills Council ***TENDERS: National Skills Council***					
1	SPD1/2024/097	Tender for the Provisions of Marketing, Artistic Design, Videography and Advertising Services for the National Campaign for Party of Esteem in Emerging Careers (NCPEEC)	25/03/2025	Keen Ltd	€150,540.00
OFFERTI: SportMalta ***TENDERS: SportMalta***					
1	SPD1/2024/119	Tender for the Replacement, Supply, Installation and Commissioning of the Illumination System for the Main Olympic Size Pool at the National Swimming Pool Complex	14/01/2025	Altern Limited	€136,567.00
2	SPD1/2024/079	Tender for the Design Supply Installation and Commissioning of a Fuel Storage System at the National Pool Complex Gzira for SportMalta using Paints with Reduced Environmetal Impact	27/02/2025	Renergy Limited	€37,770.00
OPFERTI: Kulleġġ Malti għall-Arti, Xjenza u Teknoloġija ***TENDERS: The Malta College of Arts, Science and Technology***					
1	SPD1/2023/130	Tender for the Supply, Delivery, Installation and Commissioning for Construction Materials Laboratory including Energy Efficient PC for IET, MCAST – Lot 1	09/04/2025	Tektraco Ltd	€37,329.32
2		Tender for the Supply, Delivery, Installation and Commissioning for Construction Materials Laboratory including Energy Efficient PC for IET, MCAST – Lot 2		SR Services Ltd	€58,940.00

Nru *No.*	Numru tar-Referenza tal-Offerta *Tender Reference Number*	Titlu tal-Offerta/ Suġġett tal-Offerta *Tender Title/Subject of Tender*	Data tal-Għotja *Award Date*	Isem tal-Kuntrattur *Contractor's Name*	Valur tal-Kuntratt VAT Eskluża *Contract Value Excl. VAT*
3		Tender for the Supply, Delivery, Installation and Commissioning for Construction Materials Laboratory including Energy Efficient PC for IET, MCAST – Lot 3		E.J. Busuttil Limited	€2,056.50
4		Tender for the Supply, Delivery, Installation and Commissioning for Construction Materials Laboratory including Energy Efficient PC for IET, MCAST – Lot 5		SR Services Ltd	€6,240.00
5		Tender for the Supply, Delivery, Installation and Commissioning for Construction Materials Laboratory including Energy Efficient PC for IET, MCAST – Lot 6		Tektraco Ltd	€2,800.98
6	SPD1/2024/050	Tender for the Supply, Delivery and Installation of Workshop Furniture at the Institute of Engineering and Transport, MCAST	09/04/2025	Creative Refurbishing Centre (Malta) Ltd	€43,399.33
OFFERTI: Istitut għall-Edukazzjoni ***TENDERS: Institute for Education***					
1	SPD1/2024/100	Framework Contract for the Provision of Cleaning Services using Environmentally Friendly Cleaning Materials for the Institute for Education	10/03/2025	All Clean Services Ltd	€139,255.92
OFFERTI: Forzi Armati ta' Malta (AFM) ***TENDERS: Armed Forces of Malta (AFM)***					
1	SPD2/2024/027	Framework Contract for the Provision of Consultancy Services by a Marine Engineer to the Maritime Squadron – Armed Forces of Malta	09/01/2025	Naval and Industrial Design Office	€18,750.00
2	SPD2/2024/028	Tender for the Supply and Installation of 2 Fixed Electrical Generators and Supply of 2 Mobile Electrical Generators to the Armed Forces of Malta	27/03/2025	ACHV Ltd	€119,670.85

Nru *No.*	Numru tar-Referenza tal-Offerta *Tender Reference Number*	Titlu tal-Offerta/ Suġġett tal-Offerta *Tender Title/Subject of Tender*	Data tal-Għotja *Award Date*	Isem tal-Kuntrattur *Contractor's Name*	Valur tal-Kuntratt VAT Eskluża *Contract Value Excl. VAT*
3	SPD2/2024/087	Tender for the Supply and Installations of a Public Announcement System for Offshore Patrol Vessel P61 to The Armed Forces of Malta	24/04/2025	Astral Enterprises Ltd	€21,995.00
OFFERTI: Identità ***TENDERS: Identità***					
1	SPD2/2024/004	Framework Contract for Secure Transportation of Deposit Takings from the Offices of Identità to Local Banks – Identità	23/05/2025	City Security Limited	€109,026.00
OFFERTI: Aġenzija Internazzjonali tal-Protezzjoni (IPA) ***TENDERS: International Protection Agency (IPA)***					
1	SPD2/2024/061	Framework Contract for Legal Services to the International Protection Agency	07/01/2025	SMM Consultancy Services Ltd	€127,732.80
2	SPD2/2024/043	Tender for Accounting and Payroll Services for the International Protection Agency	14/01/2025	Akkonta Services Ltd	€36,306.00
3	SPD2/2024/074	Leasing of 4 Multifunction Printers for the International Protection Agency (reissue)	14/03/2025	Advanced Telecommunications Systems Ltd	€18,062.50
TENDERS: Aġenzija tal-Infurzar Lokali (LESA) ***TENDERS: Local Enforcement System Agency (LESA)***					
1	SPD2/2025/068	Tender for the Supply of Motorbikes to the Local Enforcement System Agency – Lot 2	24/01/2025	GasanZammit Motors Ltd	€209,200.00
2	SPD2/2024/096	Tender for the Supply of 2 Environmentally Friendly Automatic Pick-Up Vans to the Local Enforcement System Agency	17/02/2025	GasanZammit Motors Ltd	€81,000.00
3	SPD2/2024/086	Tender for the Leasing of Body Worn Cameras including All Auxiliary Equipment for the Local Enforcement System Agency	21/02/2025	Alberta Fire & Security Services Ltd	€263,200.00
4	SPD2/2024/079R	Tender for the leasing of twenty-five cars by the Local Enforcement System Agency	06/06/2025	United Garage Ltd	€320,561.25

Nru *No.*	Numru tar-Referenza tal-Offerta *Tender Reference Number*	Titlu tal-Offerta/ Suġġett tal-Offerta *Tender Title/Subject of Tender*	Data tal-Għotja *Award Date*	Isem tal-Kuntrattur *Contractor's Name*	Valur tal-Kuntratt VAT Eskluża *Contract Value Excl. VAT*
OFFERTI: Dipartiment tal-Pulizija (Pulizija) ***TENDERS: Police Department (Police)***					
1	SPD2/2024/065	Framework Contract for the Provision of Tactical Flashlights to the Malta Police Force	07/03/2025	Fieldsports Ltd	€131,000.00
2	SPD2/2024/089	Tender for the Procurement of 32 Unmarked Segment B Vehicles for the Malta Police Force	12/03/2025	Motors Inc Limited	€622,560.00
3	SPD2/2024/078	Framework Contract for the Supply of Environmentally Friendly Motorcycle Jackets and Pants for the Malta Police Force	27/03/2025	Sagres S.L.	€101,573.50
4	SPD2/2024/082	Reissue – Supplies Tender for the Provision of Bullet Proof Over Vests for the Malta Police Force	07/05/2025	Wiztronic	€69,900.00
5	SPD2/2024/101	Tender for the Environmentally Friendly Security Features at the Etias National Office – Malta Police Force	20/05/2025	Raymond Vella & Co. ltd	€90,507.86
6	SPD2/2025/014	Tender for the Supply, Delivery, and Installation of Synthetic Turf at the Malta Police Force Canine Unit	25/06/2025	Three Eight Nine Company Ltd	€13,035.00
OFFERTI: Awtorità Maltija għat-Turiżmu (MTA) ***TENDERS: Malta Tourism Authority (MTA)***					
1	SPD2/2024/077	Framework Contract for the Supply of Child Friendly Gifts to be Distributed During Fairyland 2024 – Malta Tourism Authority	07/01/2025	I Communications	€73,750.00
2	SPD2/2024/076	Tender for the Hiring of Monoblock Protacabins and Portable Toilets to be Used during Fairyland 2024 – Malta Tourism Authority	10/01/2025	Venscic Ltd	€26,954.50
3	SPD2/2024/092	Reissue Framework Contract for the Printing and Delivery of Brochures to the Malta Tourism Authority – Lot 1	22/04/2025	Salander Group Co. Ltd	€86,970.00
4		Reissue Framework Contract for the Printing and Delivery of Brochures to the Malta Tourism Authority – Lot 2		Salander Group Co. Ltd	€136,194.01

Nru *No.*	Numru tar-Referenza tal-Offerta *Tender Reference Number*	Titlu tal-Offerta/ Suġġett tal-Offerta *Tender Title/Subject of Tender*	Data tal-Għotja *Award Date*	Isem tal-Kuntrattur *Contractor's Name*	Valur tal-Kuntratt VAT Eskluża *Contract Value Excl. VAT*
5	SPD2/2025/028	Framework Contract for the provision of barges for the Malta International Firework Festival – Malta Tourism Authority	30/04/2025	Cassar Ship Repair Ltd	€382,200.00
6	SPD2/2025/026	Tender for the production services for the Malta International Fireworks Festival	08/05/2025	Raymond Vella & Co. Ltd	€220,210.00
OFFERTI: MTP – Uffiċċju tas-Segretarju Permanenti (OPS) ***TENDERS: MTP – Office of the Permanent Secretary (OPS)***					
1	SPD2/2024/067	Tender for the Supply, Delivery and Installation of Planters and Plaques (including Maintenance Agreement) for the Ministry for Tourism and Public Cleanliness	22/04/2025	Gokker Ltd	€68,880.00
2	SPD2/2024/057	Tender for the Replacement, Supply, Delivery and Installation of Standby Generator at the Ministry for Tourism and Public Cleanliness	19/06/2025	A Falzon Energy Projects Ltd	€51,744.20
OFFERTI: Malta Film Commission (MFC) ***TENDERS: Malta Film Commission (MFC)***					
1	SPD2/2024/069	Framework Contract for the Provision of Security Services at the Malta Film Commission	27/03/2025	J.F. Security and Consultancy Services Ltd	€108,027.61
2				Signal 8 Security Services Malta Ltd	€108,027.61
3				Kerber Securities Ltd	€108,027.61
4				Security First Services Ltd	€108,027.61
5				Executive Security Services Ltd	€108,027.61
OFFERTI: Dar il-Mediterran għall-Konferenzi (MCC) ***TENDERS: Mediterranean Conference Centre (MCC)***					
1	SPD2/2024/073	Tender for the Reconstruction and Civil Works at Roof Level, combined with Excavation and Structural Works in Temi Zammit Hall at Mediterranean Conference Centre, Valletta	11/04/2025	Camray Company Ltd	€318,188.96

Nru *No.*	Numru tar-Referenza tal-Offerta *Tender Reference Number*	Titlu tal-Offerta/ Suġġett tal-Offerta *Tender Title/Subject of Tender*	Data tal-Għotja *Award Date*	Isem tal-Kuntrattur *Contractor's Name*	Valur tal-Kuntratt VAT Eskluża *Contract Value Excl. VAT*
OFFERTI: Direttorat tal-Iżvilupp tal-Politika u l-Implimentazzjoni tal-Programmi ***TENDERS: Policy Development and Programme Implementation Directorate***					
1	SPD3/2024/114	Tender for the Supply and Delivery of Light Fixtures for the Gozo Museum	21/04/2025	Brighter Solutions Ltd	€531,705.15
OFFERTI: Direttorat tas-Servizzi – Għawdex ***TENDERS: Services Gozo Directorate***					
1	SPD3/2022/045	Framework Agreement for the Provision of Incontinence Diapers, Pull-ups, Pads and Inco-sheet for Senior Citizens and Persons with Special Needs for the Ministry for Gozo – Lot 1	07/03/2025	Krypton Chemists	€471,300.00
2		Framework Agreement for the Provision of Incontinence Diapers, Pull-ups, Pads and Inco-sheet for Senior Citizens and Persons with Special Needs for the Ministry for Gozo – Lot 2		PharmaCos	€20,640.00
3		Framework Agreement for the Provision of Incontinence Diapers, Pull-ups, Pads and Inco-sheet for Senior Citizens and Persons with Special Needs for the Ministry for Gozo – Lot 3		PharmaCos	€25,550.00
OFFERTI: Direttorat EcoGozo ***TENDERS: EcoGozo Directorate***					
1	SPD3/2024/081	Framework Contract for the Supply and Delivery of Dry Cat Food for Adult Stray Cats to the Animal Welfare Unit within the EcoGozo Directorate – Lot 1	17/03/2025	MLR Imports Ltd	€30,140.00
2		Framework Contract for the Supply and Delivery of Dry Cat Food for Adult Stray Cats to the Animal Welfare Unit within the EcoGozo Directorate – Lot 2		MLR Imports Ltd	€31,460.00
3	SPD3/2025/005	Tender for the Upgrading of Rural Road – Klula Street, Kerċem in a Resource Efficient Manner	30/04/2025	Road Structures	€160,648.68
4	SPD3/2024/116	Tender for the Reconstruction of Rubble Walls along Triq San Niklaw, Kerċem, Gozo	30/04/2025	Road Structures Ltd	€407,991.07

Nru *No.*	Numru tar-Referenza tal-Offerta *Tender Reference Number*	Titlu tal-Offerta/ Suġġett tal-Offerta *Tender Title/Subject of Tender*	Data tal-Għotja *Award Date*	Isem tal-Kuntrattur *Contractor's Name*	Valur tal-Kuntratt VAT Eskluża *Contract Value Excl. VAT*
OFFERTI: Direttorat tal-Manutenzjoni ***TENDERS: Maintenance Directorate***					
1	SPD3/2025/016	Framework Contract for the Supply, Delivery and Stacking of Steel Wire Mesh for the Maintenance and Public Cleansing Directorate within the Ministry for Gozo and Planning	21/05/2025	Michael Caruana and Company Limited	€50,600.00
OFFERTI: Direttorat Servizzi Korporattivi ***TENDERS: Directorate Corporate Services***					
1	SPD3/2024/102	Framework Contract for the Provision of Transportation/ Courier Service To and From the Ministry for Gozo and Planning	03/01/2025	Yama Yami Ltd	€32,381.52
OFFERTI: Direttorat għall-Affarijiet Rurali – Għawdex ***TENDERS: Rural Gozo Directorate***					
1	SPD3/2025/001	Framework Contract for the Supply, Delivery and Unloading of Animal Feeds for the Government Experimental Farm, Xewkija, Gozo	14/05/2025	Grimana Ltd	€21,498.00
OFFERTI: Direttorat għall-Wirt Kulturali ***TENDERS: Cultural Heritage Directorate***					
1	SPD3/2024/031	Tender for the Reconstruction of the Cittadella Ditch Gate Flank Wall, Victoria, Gozo Phase II	13/01/2025	Road Structures Ltd	€48,236.00
2	SPD3/2024/077	Tender for the Renting, Installation, Testing and Dismantling of Christmas Decorative Lighting at Capuchins' Street and Triq it-Tabib Anton Tabone, Victoria, Gozo	13/01/2025	D Illumination Ltd	€12,700.00
3	SPD3/2024/096	Tender for the Hiring and Installation of Lighting for the 'Christmas it's Time' Concert in Gozo	13/01/2025	Chris Gauci	€12,400.00
4	SPD3/2024/056	Tender for the Manufacture, Installation, Operation, Maintenance, Dismantling and Storage of Christmas Decorative Lighting for Triq il-Palm and Triq San Ġużepp, Victoria, Gozo, for Three (3)years December 2025 till January 2028	13/01/2025	Chris Gauci	€95,000.00

Nru *No.*	Numru tar-Referenza tal-Offerta *Tender Reference Number*	Titlu tal-Offerta/ Suġġett tal-Offerta *Tender Title/Subject of Tender*	Data tal-Għotja *Award Date*	Isem tal-Kuntrattur *Contractor's Name*	Valur tal-Kuntratt VAT Eskluża *Contract Value Excl. VAT*
5	SPD3/2024/092	Tender for the Commissioning of Ground Investigations at Cittadella, Victoria, Gozo including the Installation of a Geotechnical Monitoring System	15/01/2025	Solidbase Laboratory Ltd	€447,973.00
6	SPD3/2024/111	Tender for the Hiring, Installation and Dismantling of Truss and Canopies including Printing of Canvas Required for Carnival in Gozo	19/02/2025	MST Audiovisual Ltd	€26,400.00
7	SPD3/2024/109	Tender for the Hiring, Installation and Dismantling of Seating Structure for the Gozo Carnival 2025	24/02/2025	Mercieca Events Suppliers	€10,750.00
8	SPD3/2024/085	Tender for the Maintenance of Turf Areas at the Cittadella using Environmentally Friendly Products and Practise	24/02/2025	Callus Garden Centre	€93,600.00
9	SPD3/2024/110	Tender for the Hiring, Installation, Testing and Dismantling of a Lighting and Power Distribution System for Gozo Regional Carnival 2025	21/03/2025	The AV Warehouse Ltd	€8,470.00
OFFERTI: Direttorat tal-Operazzjonijiet ***TENDERS: Operations Directorate***					
1	SPD3/2024/050	Tender for the Supply, Delivery and Installation of Furniture and Curtains with a Reduced Environmental Impact at Villa Lauri, Valley Road, Birkirkara – Lot 1	04/02/2025	MCNT Ltd	€9,700.00
2		Tender for the Supply, Delivery and Installation of Furniture and Curtains with a Reduced Environmental Impact at Villa Lauri, Valley Road, Birkirkara – Lot 2		Cieffe Joinery	€131,752.79
3	SPD3/2024/094	Framework Contract for the Supply, Delivery and Installation of Synthetic Turf and Rubber Soft flooring for Primary and Secondary Schools in Gozo	24/03/2025	602 Projects and Imports	€130,000.00

Nru *No.*	Numru tar-Referenza tal-Offerta *Tender Reference Number*	Titlu tal-Offerta/ Suġġett tal-Offerta *Tender Title/Subject of Tender*	Data tal-Għotja *Award Date*	Isem tal-Kuntrattur *Contractor's Name*	Valur tal-Kuntratt VAT Eskluża *Contract Value Excl. VAT*
OFFERTI: Direttorat Strateġija u Support ***TENDERS: Strategy and Support Directorate***					
1	SPD3/2024/069	Framework Contract for the Provision, Delivery and Installation of Road Restraint Systems in Gozo Only for the Strategy and Support Division, Ministry for Gozo and Planning	04/02/2025	Gatt Tarmac Ltd	€289,624.00
2	SPD3/2024/047	Tender for the Reconstruction of Several Roads in Gozo in a Resource Efficient Manner – Lot 1	04/02/2025	Gatt Tarmac Ltd	€99,831.80
3		Tender for the Reconstruction of Several Roads in Gozo in a Resource Efficient Manner – Lot 2		Gatt Tarmac Ltd	€35,581.30
4	SPD3/2024/058	Tender for the resurfacing of Triq San Pupulju, Xewkija, Gozo, in a resource efficient mannaer including the replacement of buried infrastructure	05/02/2025	Road Structures Ltd	€126,925.36
5	SPD3/2024/101	Framework Contract for the Supply, Delivery and Stacking of Concrete Kerbs for the Ministry for Gozo and Planning	07/02/2025	Little Rock Quarry	€69,600.00
6	SPD3/2024/088	Tender for the Supply, Delivery, Testing and Commissioning of a Road Painting Machine for the Strategy and Support Division within the Ministry for Gozo and Planning	07/02/2025	B Grima and Sons Ltd	€52,800.00
7	SPD3/2024/079	Road Works Including the Building of a Gravity Wall and Resurfacing of Part of Triq ta' Hondoq ir-Rummien, Qala, Gozo in a Resource Efficient Manner which Consider Wider Environmental Impacts	12/02/2025	Gatt Tarmac Ltd	€399,312.97
8	SPD3/2024/055	Tender for the Provision of Technical Services for the Establishment of the Victoria parks, Victoria, Gozo	03/03/2025	EMDP	€161,161.00

Nru *No.*	Numru tar-Referenza tal-Offerta *Tender Reference Number*	Titlu tal-Offerta/ Suġġett tal-Offerta *Tender Title/Subject of Tender*	Data tal-Għotja *Award Date*	Isem tal-Kuntrattur *Contractor's Name*	Valur tal-Kuntratt VAT Eskluża *Contract Value Excl. VAT*
9	SPD3/2024/107	Framework Contract for the Provision of Archaeological Monitoring Services for the Strategy and Support Division within the Ministry for Gozo and Planning	02/04/2025	Joseph Grima – JG Archaelogical Services	€206,800.00
10	SPD3/2024/108	Framework Contract for the Supply, Delivery and Laying of Ready-mix Concrete to the Ministry for Gozo and Planning	23/04/2025	Salvu Camilleri and Sons Limited	€146,975.00
11	SPD3/2024/080	Tender for the Stabillisation, Shoring and Resurfacing of Triq Mons. Ġużeppi De Piro, Żebbuġ, Gozo in a Resource Efficient Manner which Considers Wider Environmental Impacts	30/04/2025	Road Structures Ltd	€259,441.00
12	SPD3/2024/059	Framework Agreement for the Supply and Delivery of Detergents to the Gozo General Stores, Ministry for Gozo and Planning	05/05/2025	J and L Bargain Shop	€54,388.20
13	SPD3/2024/015	Framework Contract for the Supply, Delivery and Deposit of Rubble Stones for the Strategy and Support Directorate within the Ministry for Gozo and Planning	07/05/2025	Little Rock Quarry Ltd	€9,800.00
14	SPD3/2024/086	Framework Contract for Laying of High Friction (anti-skid) Road Surface Materials, and the Delivery and Installation of Rumble Strips in Gozo only as Directed by Strategy and Support Division, MGP	02/06/2025	B Grima and Sons Ltd	€137,000.00
OFFERTI: Gozo Channel Operations Ltd ***TENDERS: Gozo Channel Operations Ltd***					
1	SPD3/2024/084	Tender for Finishing, Mechanical and Electrical Works using Environmentally Friendly Products at the New Gozo Channel (Operations) Ltd Premises at Mgarr, Gozo	03/01/2025	Legacy Ventures Ltd	€769,518.34

Nru *No.*	Numru tar-Referenza tal-Offerta *Tender Reference Number*	Titlu tal-Offerta/ Suġġett tal-Offerta *Tender Title/Subject of Tender*	Data tal-Għotja *Award Date*	Isem tal-Kuntrattur *Contractor's Name*	Valur tal-Kuntratt VAT Eskluża *Contract Value Excl. VAT*
2	SPD3/2024/061	Framework Contract for the Supply and Delivery of Mooring Ropes to Gozo Channel Operations Limited	09/01/2025	Innovative Laser inc Limited	€74,723.25
3	SPD3/2024/060	Framework Agreement for the Provision of Domestic Waste Skips on wheels and the Daily Collection and Disposal of Waste using Environmentally friendly transportation services from GCOl	20/01/2025	Koperattiva Ghawdxija tal-Indafa Pubblika	€122,000.96
4	SPD3/2024/078	Framework Contract for the Supply and Delivery of Toilet Paper and Kitchen Rolls with Reduced Environmental Impact for Gozo Channel (Operations) Ltd	05/02/2025	Karta Convertors Ltd	€45,372.50
5	SPD3/2024/093	Tender for the Supply, Delivery, Installation and Commissioning of One Large Electronic Monitor, including Design and Build of Steel Structure at Mġarr Marshalling Area, Mġarr, Gozo	04/02/2025	Astral Enterprises Ltd	€51,543.00
6	SPD3/2024/106	Tender for Trenching Works to Lay in Trench Electrical Supply Cable at Triq Manoel De Vilhena and Triq ix-Xatt, Għajnsielem in an Environemtally Friendly Manner	07/02/2025	Road Structures Ltd	€43,593.52
OFFERTI: GRDA – Awtorità tal-Iżvilupp Reġjonali ta'Għawdex ***TENDERS: GRDA – Gozo Regional Development Authority***					
1	SPD3/2025/007	Tender for the Provision of Campaign Branding, Media, Production and Public Engagement Services under the Climate Funding 4 Cities Project	06/05/2025	Reach Communications	€38,850.00
OFFERTI: Kunsill Reġjonali ta' Għawdex ***TENDERS: Gozo Regional Council***					
1	SPD3/2024/082	Framework Contract for the Provision of Energy Efficient Street Lighting and Associated Lighting Equipment in Several Localities in Gozo	03/01/2025	Electrical Supplies and Services Ltd	€39,134.00

Nru *No.*	Numru tar-Referenza tal-Offerta *Tender Reference Number*	Titlu tal-Offerta/ Suġġett tal-Offerta *Tender Title/Subject of Tender*	Data tal-Għotja *Award Date*	Isem tal-Kuntrattur *Contractor's Name*	Valur tal-Kuntratt VAT Eskluża *Contract Value Excl. VAT*
2	SPD3/2024/117	Supply of GPS Trackers to Monitor Primary Students' Active Mobility and the Development of a Data Retrieval and Harvesting Software System under the Climate Funding 4 Cities Project	06/05/2025	Logikview Analytics Private Limited	€36,000.00
3	SPD3/2024/089	Tender for the Development of a Climate Neutral Plan for the Island of Gozo, Malta	09/04/2025	KPMG	€130,000.00
OFFERTI: Anzjanità Attiva u Kura fil-Komunità ***TENDERS: Active Ageing and Community Care***					
1	SPD4/2024/041	Reissue – Framework Contract for the Supply, Delivery and Installation of Electric Patient Lifters without Weighing Scales and Electric Patient Lifters with Weighing Scales – AACC – Lot 1: Electric Patient Lifters without Weighing Scales	13/02/2025	Triomed Ltd	€25,751.70
2		Reissue – Framework Contract for the Supply, Delivery and Installation of Electric Patient Lifters without Weighing Scales and Electric Patient Lifters with Weighing Scales – AACC – Lot 2: Electric Patient Lifters with Weighing Scales		Triomed Ltd	€29,997.00
3	SPD4/2024/064	Tender for the Dismantling of Existing Lift and the Supply, Delivery, Installation and Commissioning of New Passenger Bed Lift at Mtarfa Home for Older Persons	07/05/2025	Groffe Elevator Services Ltd	€67,694.88
4	SPD4/2024/057	Framework Contract For The Supply, Delivery And Installation Of Electrical Height Adjustable Hospital Beds, Soft Form Mattress And Height Adjustable Over Bed Tables For The Active Ageing and Community Care – Lot 1	27/05/2025	Bioscint Engineering Ltd	€141,270.00

Nru *No.*	Numru tar-Referenza tal-Offerta *Tender Reference Number*	Titlu tal-Offerta/ Suġġett tal-Offerta *Tender Title/Subject of Tender*	Data tal-Għotja *Award Date*	Isem tal-Kuntrattur *Contractor's Name*	Valur tal-Kuntratt VAT Eskluża *Contract Value Excl. VAT*
5		Framework Contract For The Supply, Delivery And Installation Of Electrical Height Adjustable Hospital Beds, Soft Form Mattress And Height Adjustable Over Bed Tables For The Active Ageing and Community Care – Lot 2		Bioscint Engineering Ltd	€12,936.00
OFFERTI: Fondazzjoni għas-Servizzi ta' Ħarsien Soċjali ***TENDERS: Foundation for Social Welfare Services***					
1	SPD4/2024/058	Framework Contract For The Provision Of Chauffeur Driven Transport Services Using Low-emission Vehicles For Supervised Access Visits For The Foundation For Social Welfare Services	14/01/2025	eCABS Co. Ltd	€334,432.50
2	SPD4/2024/072	EU – Tender For The Software Development And Support Services For The Protection Of Minors (Registration) Act (Poma) Electronic Register For The Foundation For Social Welfare Services	29/04/2025	Bullshark	€33,759.34
OFFERTI: Ministeru għall-Politika Soċjali u Drittijiet tat-Tfal ***TENDERS: Ministry for Social Policy and Children's Rights***					
1	SPD4/2024/074	Framework Contract for the Provision of Positive Parenting Marketing and Design Services for the Committee for Positive Parenting and Strengthening of the Family within the MSPC	06/03/2025	Nathan Abela	€30,000.00
2	SPD4/2024/076	Tender for the Supply, Delivery, Installation and Commissioning of a smart Robot Device	06/03/2025	DuezElectrix	€7,500.00
3	SPD4/2025/004	Framework Contract for The Provision of Carriage Services using Environmentally Friendly Transportation Services for the Ministry for Social Policy and Children's Rights	21/05/2025	Frans Borg	€157,357.10

Nru *No.*	Numru tar-Referenza tal-Offerta *Tender Reference Number*	Titlu tal-Offerta/ Suġġett tal-Offerta *Tender Title/Subject of Tender*	Data tal-Għotja *Award Date*	Isem tal-Kuntrattur *Contractor's Name*	Valur tal-Kuntratt VAT Eskluża *Contract Value Excl. VAT*
OFFERTI: Aġenzija Sapport ***TENDERS: Aġenzija Sapport***					
1	SPD4/2024/068	Framework Contract For The Supply, Delivery And Installation Of Energy Efficient Air Conditioning Units Including Dismantling, And Cart Away At The Various Sites Of Agenzija Sapport	14/03/2025	Cassar Airconditioning Systems Ltd	€70,269.55
2	SPD4/2024/069	Framework Contract for the Provision of Security Services for Agenzija Sapport	16/04/2025	GoldGuard Security Services Limited	€22,776.00
3				Executive Security Services Ltd	€22,776.00
4				Signal 8 Security Services Malta Ltd	€22,776.00
5				Kerber Securities Ltd	€22,776.00
6	SPD4/2025/008	Framework Contract for the Provision of Legionella Testing Services for Aġenzija Sapport.	20/06/2025	Environmental Monitoring Services Ltd	€29,655.36
OFFERTI: Social Innovative Projects Limited ***TENDERS: Social Innovative Projects Limited***					
1	SPD4/2024/044	Reissue – Tender for the Dismantling of Two (2) existing Lifts and the Supply, Installation and Commissioning of Two (2) in No. Passenger Service Lifts at Zammit Clapp Hospital Residential Home, St Julian's	06/01/2025	S.S. Lifts Ltd	€173,244.08
2	SPD4/2024/017	Tender for the Refurbisment and Finishing Works Painting Works which maximise the lifespan of paint whilst minimising associated Environmental Impacts at Rabat (Malta) Police station	14/01/2025	Delta Projects	€39,115.10
3	SPD4/2024/019	Tender for the Supply, Delivery and Installation of Office Furniture at Rabat Police Station and Mtarfa Police Station	14/01/2025	Proman Ltd	€47,142.96

Nru *No.*	Numru tar-Referenza tal-Offerta *Tender Reference Number*	Titlu tal-Offerta/ Suġġett tal-Offerta *Tender Title/Subject of Tender*	Data tal-Għotja *Award Date*	Isem tal-Kuntrattur *Contractor's Name*	Valur tal-Kuntratt VAT Eskluża *Contract Value Excl. VAT*
4	SPD4/2024/047	Tender For The Supply, Installation And Commissioning of a Passenger Lift At Rabat Police Station	07/04/2025	Groffe Elevator Services Ltd	€37,888.89
5	SPD4/2024/011	Tender For Mechanical, Electrical And Extra Low Voltage Works Using Energy Efficiency Products At Hamrun Police Station	08/04/2025	Raymond Vella & Co. Ltd	€204,674.88
6	SPD4/2024/071	Tender for the Supply, Installation and Commissioning of a Programmable Lighting System for the Façade of the Police Headquarters, Floriana	05/05/2025	Raymond Vella & Co. ltd	€24,032.59
7	SPD4/2024/070	Tender for Embellishment Works at the Main Entrance of the Main Police Headquarters, Floriana	23/06/2025	Christian Bezzina	€184,792.30
OFFERTI: Housing Projects Solutions Ltd ***TENDERS: Housing Projects Solutions Ltd***					
1	SPD4/2024/001	Tender for the Supply, Delivery, Installation and Commissioning of one (1) Passenger Lift at Kirkop Residential Home in Triq l-Imdina, Ħal Kirkop	10/01/2025	S.S. Lifts Ltd	€35,983.50
2	SPD4/2024/049	Tender For The Supply, Delivery, Installation And Commissioning Of One (1) Passenger Lift At Sonia Tanti Indipendent Living Centre In Triq Tal-Ġebel, Ħal Far	19/06/2025	Panta Marketing and Services Ltd	€29,714.00
OFFERTI: San Vinċenz de Paul ***TENDERS: Saint Vincent de Paul***					
1	SPD4/2024/039	Framework Contract for The Provision of Hand Wash Lotion with Reduced Environmental Impact and Body Wash Lotion for Saint Vincent De Paul – Lot 1 – Hand Wash	22/01/2025	V.J. Salomone Pharma Limited	€50,139.00

Nru *No.*	Numru tar-Referenza tal-Offerta *Tender Reference Number*	Titlu tal-Offerta/ Suġġett tal-Offerta *Tender Title/Subject of Tender*	Data tal-Għotja *Award Date*	Isem tal-Kuntrattur *Contractor's Name*	Valur tal-Kuntratt VAT Eskluża *Contract Value Excl. VAT*
2		Framework Contract for The Provision of Hand Wash Lotion with Reduced Environmental Impact and Body Wash Lotion for Saint Vincent De Paul – Lot 2 – Body Wash		A.T.G CO. LTD	€87,780.00
3	SPD4/2024/051	Tender for Water Proofing Membrane at Laundry Roof, Saint Vincent de Paul	12/02/2025	MET Works	€75,627.50
4	SPD4/2024/043	Tender for The Supply, Installation, Commissioning and Testing for a Fire Detection System for The Engineering Workshops at St Vincent De Paul, Luqa	19/02/2025	Alberta Fire and Security Equipment Limited	€17,752.00
5	SPD4/2023/066	Tender for The Supply And Delivery of Cardiac Monitors at Saint Vincent De Paul Long Term Care Facility	03/03/2025	Reactilab Ltd	€69,863.36
6	SPD4/2024/061	Reissue – Tender for the Supply, Installation, Testing,Commissioning and Certification of Energy Efficient HVAC Systems at New Pharmacy, Block Level 1, Saint Vincent De Paul, Ħal Luqa	23/04/2025	Titan International Limited	€136,522.07
7	SPD4/2024/078	Reissue – Framework Contract for the Provision of Legionella and Potable Water Testing at Saint Vincent De Paul	30/04/2025	Biodna Laboratory Serviced Limited	€108,450.00
8	SPD4/2024/063	Tender for the Supply, Installation, Commissioning and Testing of Fire Doors at New Pharmacy Block Level 1 Saint Vincent De Paul	08/05/2025	Vassallo Builders Ltd	€40,445.00
9	SPD4/2024/080	Tender for the Supply and Installation of Split Air Conditioning Units for Treatment Rooms at St. Vincent De Paul	29/05/2025	Cassar Airconditioning Ltd	€20,695.23

Nru *No.*	Numru tar-Referenza tal-Offerta *Tender Reference Number*	Titlu tal-Offerta/ Suġġett tal-Offerta *Tender Title/Subject of Tender*	Data tal-Għotja *Award Date*	Isem tal-Kuntrattur *Contractor's Name*	Valur tal-Kuntratt VAT Eskluża *Contract Value Excl. VAT*
10	SPD4/2024/082	Reissue – Framework Contract for the Disinfection and Chlorination of Hot and Cold-Water System including the Maintenance and Cleaning of the Cold-water Storage Tanks, Cleaning Rain Water Gutters, Roofs and Shafts and other Works related to Legionella Prevention at Saint Vincent De Paul	16/06/2025	World Wide Outsourcing	€301,064.50
OFFERTI: Aġenzija Servizzi tal-Qorti ***TENDERS: Court Services Agency***					
1	SPD5/2024/048	Framework Contract for the Supply and Delivery of Self Inking Rubber Stamps to the Court Services Agency	03/01/2025	Giov Muscat and Co. Ltd	€14,812.50
2	SPD5/2024/047	Framework Contract for the Supply and Delivery of Stationary and Other Office Supplies for the Court Services Agency	10/03/2025	AB Projects Ltd	€47,212.60
3	SPD5/2024/065	Framework Contract for The Provision of Architectural and Civil Engineering Services for the Court Services Agency	28/04/2025	AMP	€23,816.00
4	SPD5/2024/080	Framework Contract for the Provision of Cash-In-Transit Services for the Court Services Agency	23/05/2025	Security Service Malta Ltd	€11,489.40
OFFERTI: Festivals Malta ***TENDERS: Festivals Malta***					
1	SPD5/2024/083	Tender for the Provision of the Stage for Mużika Mużika 2025	03/02/2025	TEC Ltd	€72,700.00
2	SPD5/2024/076	Tender for the Setup Assembly and Dismantling of the Performance Areas for Malta Carnival 2025	03/02/2025	TEC Ltd	€72,700.00
3	SPD5/2024/081	Tender for the Setting Up of Tent/s for the Assembly and Dismantling of Carnival Floats Prior and After Carnival 2025	03/02/2025	TEC Ltd	€24,790.00

Nru *No.*	Numru tar-Referenza tal-Offerta *Tender Reference Number*	Titlu tal-Offerta/ Suġġett tal-Offerta *Tender Title/Subject of Tender*	Data tal-Għotja *Award Date*	Isem tal-Kuntrattur *Contractor's Name*	Valur tal-Kuntratt VAT Eskluża *Contract Value Excl. VAT*
4	SPD5/2024/090	Tender for the Provision of Lughting, Power, Rigging, and Automation of Mużika Mużika 2025	11/03/2025	Backlight Ltd	€147,000.00
5	SPD5/2024/086	Tender for the Provision of Video and Dynamic LED for Mużika Mużika 2025	26/03/2025	NnG Promotions Ltd	€275,000.00
6	SPD5/2024/075	Tender for the Provision of Audio, for Mużika Mużika 2025	07/04/2025	Besteam Audio Ltd	€145,000.00
OFFERTI: Heritage Malta ***TENDERS: Heritage Malta***					
1	SPD5/2024/087	Tender for the Development and Implementation of a Holistic Marketing Strategy and Associated Promotional Campaigns for the Maltabiennale.Art 2026	14/01/2025	Nathan Abela	€137,795.00
2	SPD5/2024/052	Tender for the Supply, Delivery and Commissioning of Industrial Aerial Working Platform with Basket (Spider Lift) for Heritage Malta	21/01/2025	Alan Camilleri – Spider Lifts Malta	€94,180.00
3	SPD5/2024/036	Framework Contract for the Supply and Delivery of Environmentally Friendly, Summer and Winter Uniforms for Heritage Malta Staff	18/03/2025	Pinnacle Solutions	€259,031.55
4	SPD5/2024/071	Tender for the Supply and Delivery of Energy Efficient Customized Self-Service Ticketing and Information Kiosks for Heritage Malta	11/04/2025	Zaminox Enterprises Limited	€61,541.60
5	SPD5/2024/049	Tender in Lots for the Purchase, Delivery and Supply of an Electric Mini Excavator Complete with Attachments and an Electric Counterbalance Forklift with Attachments – Lot 1	14/04/2025	United Equipment Co.(UNEC) Ltd	€48,876.87
6		Tender in Lots for the Purchase, Delivery and Supply of an Electric Mini Excavator Complete with Attachments and an Electric Counterbalance Forklift with Attachments – Lot 2	14/04/2025	United Equipment Co.(UNEC) Ltd	€31,300.60

Nru *No.*	Numru tar-Referenza tal-Offerta *Tender Reference Number*	Titlu tal-Offerta/ Suġġett tal-Offerta *Tender Title/Subject of Tender*	Data tal-Għotja *Award Date*	Isem tal-Kuntrattur *Contractor's Name*	Valur tal-Kuntratt VAT Eskluża *Contract Value Excl. VAT*
OFFERTI: Uffiċċju għall-Irkupru tal-Assi ***TENDERS: Asset Recovery Bureau***					
1	SPD5/2023/058	Framework Contract for the Provision of Cleaning Services, using Environmentally Friendly Products within the Asset Recovery Bureau	19/03/2025	AGV Non Ferrous Malta Ltd	€35,802.00
OFFERTI: Dipartiment tal-Ġustizzja ***TENDERS: Department of Justice***					
1	SPD5/2024/061	Tender for the Procurement of Software Development Services to Build and Maintain an Application for Requesting Criminal Conduct Certificates	10/06/2025	Seasus Limited	€48,250.00
OFFERTI: Ministeru għall-Kultura, l-Artijiet u l-Gvern Lokali ***TENDERS: Ministry for Culture, Lands and Local Government***					
1	SPD5/2024/024	Works Tender for the Restoration of The Timber Gates in Mdina in an Environmentally Friendly Manner	13/01/2025	Agius Marble Woks Ltd	€97,260.00
2	SPD5/2024/066	Framework Contract for the Leasing of One (1) Zero (0) Emission Electric Vehicle for General Use Purposes for the Ministry for the National Heritage, The Arts and Local Government	17/04/2025	Aquarius Rent A Car	€16,425.00
3	SPD5/2024/068	Framework Contract for the Provision of Security Officers with Receptionist Duties at the Ministry for the National Heritage, the Arts, and Local Government	24/06/2025	Executive Security Services Ltd	€104,200.20
4				GoldGuard Security Services Limited	€104,200.20
5				Signal 8 Security Services Malta Ltd	€104,200.20
6				J.F. Security and Consultancy Services Ltd	€104,200.20
7				Kerber Securities Ltd	€104,200.20
8				Grange Security (Malta) Ltd	€104,200.20
OFFERTI: Diviżjoni tal-Gvern Lokali ***TENDERS: Local Government Division***					
1	SPD5/2024/056	Tender for the Leasing of Twelve (12) Energy Efficient Multifunctional Printers at the Local Government Division	10/01/2025	Image Systems Ltd	€37,500.00

Nru *No.*	Numru tar-Referenza tal-Offerta *Tender Reference Number*	Titlu tal-Offerta/ Suġġett tal-Offerta *Tender Title/Subject of Tender*	Data tal-Għotja *Award Date*	Isem tal-Kuntrattur *Contractor's Name*	Valur tal-Kuntratt VAT Eskluża *Contract Value Excl. VAT*
OFFERTI: Ċentru tal-Medjazzjoni ta' Malta ***TENDERS: Malta Mediation Centre***					
1	SPD5/2024/057	Framework Contract for the Provision of One (1) Security Officer for the Malta Mediation Centre	16/04/2025	Executive Security Services Ltd	€22,776.00
2				Security First Services Ltd	€22,776.00
3				Executive Security Services Ltd	€22,776.00
OFFERTI:* Fondazzjoni Ċentru Għall-Kreattività** ***TENDERS: Fondazzjoni Ċentru Għall-Kreattività					
1	SPD5/2024/043	Framework Contract for the Provision of Cleaning Services using Environmentally Friendly Products for the Fondazzjoni Ċentru għall-Kreattività	24/04/2025	All Clean Services Limited	€76,181.04
2				Simply Clean Limited	€76,181.04
OFFERTI: Dipartiment tar-Restawr u l-Preservazzjoni ***TENDERS: Restoration and Preservation Department***					
1	SPD5/2024/054	Works Tender For The Restoration Of A Windmill At San Ġwann t'Għuxa, Bormla, In An Environmentally Friendly Manner	02/04/2025	Ta' Rdum Construction Ltd	€270,005.15
2	SPD5/2024/053	Tender for the Restoration of the Vendome Redoubt, Marsaxlokk	07/04/2025	Vaults Co. ltd	€157,035.50
3	SPD5/2024/078	Tender for the Carrying Out of Phase 1; Demolition, Gutting, Excavation, Restoration, Service Rerouting and Construction Works at the Ospizio Complex, Floriana Using Environmentally Friendly Materials	20/05/2025	Dennis Scicluna	€348,828.70
OFFERTI: Arkivji Nazzjonali ta' Malta ***TENDERS: National Archives of Malta***					
1	SPD5/2024/084	Contract for Leasing of Five (5) New Environmentally Friendly Multifunction Printers to the National Archives of Malta	20/05/2025	Image Systems Ltd	€12,000.00

Nru *No.*	Numru tar-Referenza tal-Offerta *Tender Reference Number*	Titlu tal-Offerta/ Suġġett tal-Offerta *Tender Title/Subject of Tender*	Data tal-Għotja *Award Date*	Isem tal-Kuntrattur *Contractor's Name*	Valur tal-Kuntratt VAT Eskluża *Contract Value Excl. VAT*
2	SPD5/2024/072	Framework Contract for the Provision of Security, Receptionist and Volume Handlers at the National Archives Valletta	26/06/2025	Signal 8 Security	€182,208.00
3				Security First Services Ltd	€182,208.00
4				J.F. Security and Consultancy Services Ltd	€182,208.00
5				GoldGuard Security Services Ltd	€182,208.00
6				Kerber Security Ltd	€182,208.00
7				Executive Secuirty Services Ltd	€182,208.00
OFFERTI: Ministeru għall-Ġustizzja u r-Riforma tas-Settur tal-Kostruzzjoni ***TENDERS: Ministry for Justice and Reform of the Construction Sector***					
1	SPD5/2024/055	Tender for the Provision of Beam Inspection Services for the Ministry for Justice and Reform of the Construction Sector	12/05/2025	Eleven 22 Co. ltd	€65,900.00
OFFERTI: Automated Revenue Management Services Ltd ***TENDERS: Automated Revenue Management Services Ltd***					
1	SPD6/2024/004	Framework Contract for the Provision of Cash in Transit and other Security related Services to Arms Ltd	11/03/2025	G4S Security Service (Malta) Ltd	€29,500.00
2	SPD6/2024/074	Framework Contract for the Supply and Delivery of 'Utility Bill Papers' for Arms Ltd	16/05/2025	Salander Group Co. Ltd	€111,744.00
OFFERTI: Dipartiment tax-Xogħlijiet Pubbliċi (PWD) ***TENDERS: Public Works Department (PWD)***					
1	SPD6/2024/061	Tender for the Surfacing of a New Lane in Ramija Housing Estate, Siġġiewi, with Bituminous Mixtures	06/01/2025	RM Construction Ltd	€146,862.75
2	SPD6/2024/026	Tender for the New Landscaping works, and the Maintenance for a Period of Twenty-four (24) Months in an Environmentally-friendly Manner, at Ta' Ramija Garden, Siġġiewi	08/01/2025	Derek Garden Centre	€59,606.65
3	SPD6/2024/073	Framework Contract for the Supply only of Instant Road Repair (Cold Asphalt) in 25kgs bags to the Public Works Department	16/01/2025	ABB Ltd	€10,035.00

Nru *No.*	Numru tar-Referenza tal-Offerta *Tender Reference Number*	Titlu tal-Offerta/ Suġġett tal-Offerta *Tender Title/Subject of Tender*	Data tal-Għotja *Award Date*	Isem tal-Kuntrattur *Contractor's Name*	Valur tal-Kuntratt VAT Eskluża *Contract Value Excl. VAT*
4	SPD6/2024/057	Tender for the Dismantling of Existing Railings and the Manufacture, Galvanising, Powder Coating and Installation of New Steel Railings for Xgħajra Promenade	17/01/2025	TecServ Engineering Co. Ltd	€100,400.00
5	SPD6/2024/042	Tender for the Construction and Finishing of a Building that Comprises a Staircase and Passenger Lifts, at the Concert Area, Ta' Qali	03/02/2025	Versatech Engineering Ltd	€338,179.40
6	SPD6/2024/078	Tender for the Supply, Installation, Certification and Maintenance of a Photovoltaic (PV) System at Block C, Triq Francesco Buonamici, Floriana	19/02/2025	Renergy Limited	€26,533.24
7	SPD6/2024/088R	Reissue- Framework Contract for the Supply and Repairs and Re-Fitting/ Replacing of Tyres to Vehicles of the Public Works Department – Lot 2	07/03/2025	A. Montebello Tyres Ltd	€4,893.07
8		Reissue- Framework Contract for the Supply and Repairs and Re-Fitting/ Replacing of Tyres to Vehicles of the Public Works Department – Lot 3		A. Montebello Tyres Ltd	€7,302.41
9	SPD6/2024/087	Tender for the Construction of a Retaining Wall at Font Ghadir, Tas-Sliema	23/04/2025	LBA Ltd	€130,647.00
10	SPD6/2024/066	Framework Contract for the Supply and Delivery of Safety Ankle Boots to the Public Works Department	15/05/2025	A. Ferriggi Company Ltd	€ 16,100.00
11	SPD6/2024/092	Framework Contract for the Supply and Delivery of Push-fit Pipes and Fittings to the Public Works Department	21/05/2025	MCE Ltd	€10,757.00
12	SPD6/2024/089	Framework Contract for the Provision of Occupational Health and Safety (Competent Person) Supervisory Services to the Public Works Department	29/05/2025	JK Consulting Ltd	€16,975.00

Nru *No.*	Numru tar-Referenza tal-Offerta *Tender Reference Number*	Titlu tal-Offerta/ Suġġett tal-Offerta *Tender Title/Subject of Tender*	Data tal-Għotja *Award Date*	Isem tal-Kuntrattur *Contractor's Name*	Valur tal-Kuntratt VAT Eskluża *Contract Value Excl. VAT*
13	SPD6/2024/099	Tender for Stormwater Relief Works at Triq Tal-Ġebel and Triq in-Narċis, Birżebbuġa in an Environmentally Friendly Manner	30/05/2025	Schembri Barbros Ltd	€ 357,979.39
14	SPD6/2024/093	Framework Contract for Pest Control Services to be Carried Out at Various Premises used by the Public Works Department and the Ministry for Transport, Infrastructure and Public Works	06/06/2025	Comtec Services Ltd	€20,831.40
15	SPD6/2024/037	Tender for Finishing Works and Building Services at Manufacturing and Servicing Directorate (MSD) Offices, K3 Factory – Kordin Garage, Qasam Industrijali ta' Kordin, Paola	10/06/2025	Chirstian Bezzina	€204,991.58
16	SPD6/2024/090	Tender for the Supply and Delivery of a Brand New Fully Electric 2.5 Tonne Forklift Truck to the Public Works Department	10/06/2025	United Equipment Co. (UNEC) Ltd	€27,406.30
OFFERTI: Aġenzija tal-Enerġija u l-Ilma (EWA) ***TENDERS: The Energy and Water Agency (EWA)***					
1	SPD6/2024/075	Project Management Services for Research and Innovation Support Scheme Management for the Energy and Water Agency	30/01/2025	Borg Galea	€8,175.00
2	SPD6/2024/047	Tender for Technical Support Services on the Integrated Flood Hazard Assessment and Green Stormwater Infrastructure Modelling in Malta for the Energy and Water Agency	20/02/2025	RUWA SRL	€98,980.00
3	SPD6/2024/086	Tender for Analysis of Decarbonisation Options for Energy Use in Industry and Services in Malta for the Energy and Water Agency	21/03/2025	Epsilon International Limited	€139,500.00

Nru *No.*	Numru tar-Referenza tal-Offerta *Tender Reference Number*	Titlu tal-Offerta/ Suġġett tal-Offerta *Tender Title/Subject of Tender*	Data tal-Għotja *Award Date*	Isem tal-Kuntrattur *Contractor's Name*	Valur tal-Kuntratt VAT Eskluża *Contract Value Excl. VAT*
4	SPD6/2024/081	Framework Contract for the Provision of Services for an Independent Quality Control System for Energy Audits submitted in Compliance to Regulation 10 of SL545.33 of 2021 for the EWA	01/04/2025	Teleos Ltd	€33,100.00
5	SPD6/2024/103	Tender for the Organisation of the Sustainability Networking Conference 2025, incl, Food Taking into Consideration Seasonality and Minimising Waste Generation for the EWA	21/05/2025	Outlook Coop	€18,200.00
6	SPD6/2024/076	Framework Contract for the Provision of Cleaning Services using Environmentally friendly cleaning products at the Energy and Water Agency	17/06/2025	AGVHR Management	€58,494.12
OFFERTI: Awtorità għall-Bini u l-Kostruzzjoni ***TENDERS: Building and Construction Authority***					
1	SPD6/2024/023	Tender for the Provision of Cost Optimality Studies For New and Existing Buildings – Lot 1	25/03/2025	Inġ. Liana Zerafa	€42,300.00
2		Tender for the Provision of Cost Optimality Studies For New and Existing Buildings – Lot 2		Camilleri & Cuschieri	€32,450.00
3		Tender for the Provision of Cost Optimality Studies For New and Existing Buildings – Lot 3		Camilleri & Cuschieri	€28,950.00
4		Tender for the Provision of Cost Optimality Studies For New and Existing Buildings – Lot 4		Okto Ventures Ltd	€12,000.00
5		Tender for the Provision of Cost Optimality Studies For New and Existing Buildings – Lot 5		NB Services	€12,700.00
6		Tender for the Provision of Cost Optimality Studies For New and Existing Buildings – Lot 6		NB Services	€12,700.00

Nru *No.*	Numru tar-Referenza tal-Offerta *Tender Reference Number*	Titlu tal-Offerta/ Suġġett tal-Offerta *Tender Title/Subject of Tender*	Data tal-Għotja *Award Date*	Isem tal-Kuntrattur *Contractor's Name*	Valur tal-Kuntratt VAT Eskluża *Contract Value Excl. VAT*
7		Tender for the Provision of Cost Optimality Studies For New and Existing Buildings – Lot 7		Okto Ventures Ltd	€16,500.00
OFFERTI: Awtorità tal-Artijiet ***TENDERS: Lands Authority***					
1	SPD6/2024/030	Framework Contract for the Provision of Cleaning Services and Cleaning Consumable Goods with Reduced Environmental Impact for the Ministry for Lands and the Implementation of the Electoral Programme	09/03/2025	AGV Non Ferrous Malta Ltd	€244,922.00
2	SPD6/2023/085	Framework Contract for the Provision of Cleaning Services including Cleaning Consumable with Reduced Environmental Impact at the Lands Authoirty	17/03/2025	Simply Clean	€248,847.00
OFFERTI: Transport Malta ***TENDERS: Transport Malta***					
1	SPD6/2024/044	Tender for the Provision of Periodic Road Safety Inspections on the Arterial and Distributor Road Network in Malta and Gozo – Lot 1	02/05/2025	Design and Technical Resources	€6,400.00
2		Tender for the Provision of Periodic Road Safety Inspections on the Arterial and Distributor Road Network in Malta and Gozo – Lot 2		Design and Technical Resources	€3,200.00
3		Tender for the Provision of Periodic Road Safety Inspections on the Arterial and Distributor Road Network in Malta and Gozo – Lot 3		Design and Technical Resources	€3,200.00
4		Tender for the Provision of Periodic Road Safety Inspections on the Arterial and Distributor Road Network in Malta and Gozo – Lot 4		Design and Technical Resources	€3,200.00

Nru *No.*	Numru tar-Referenza tal-Offerta *Tender Reference Number*	Titlu tal-Offerta/ Suġġett tal-Offerta *Tender Title/Subject of Tender*	Data tal-Għotja *Award Date*	Isem tal-Kuntrattur *Contractor's Name*	Valur tal-Kuntratt VAT Eskluża *Contract Value Excl. VAT*
5		Tender for the Provision of Periodic Road Safety Inspections on the Arterial and Distributor Road Network in Malta and Gozo – Lot 5		Design and Technical Resources	€6,400.00
6	SPD6/2024/072	Tender in Two (2) Lots for the Supply, Delivery and Commisioning of Oil Spill Repsonse Equipment for the Ports and Yachting Directorate, at Transport Malta – Lot 1	28/05/2025	Markleen Management S.L.	€252,000.00
7		Tender in Two (2) Lots for the Supply, Delivery and Commisioning of Oil Spill Repsonse Equipment for the Ports and Yachting Directorate, at Transport Malta – Lot 2		Ocean Care Limited	€25,000.00
8	SPD6/2024/085	Tender for the Civil Works at the Maritime House, Lascaris Wharf, Valletta for Transport Malta	17/06/2025	ACHV Ltd	€ 105,691.25
9	SPD6/2024/094	A Specific Contract issued under the Dynamic Purchasing System for Signage DPS CT7000/2022	28/05/2025	B Grima and Sons Ltd	€34,226.00
10	SPD6/2024/107	Blue Badges, Signs, Poles, Scarifying and Continuous lines	17/06/2025	5H Limited	€149,003.59
OFFERTI: Ministeru għat-Trasport, Infrastruttura u Xogħlijiet Pubbliċi ***TENDERS: Ministry for Transport, Infrastructure and Public Works***					
1	SPD6/2024/035	Framework Contract for the Supply and Delivery of Second-class Water for Irrigation Purposes for the Ta' Qali National Park	17/01/2025	Magro Paul Water Transport	€195,000.00
OFFERTI: Diviżjoni tas-Sapport u l-Miżuri ***TENDERS: Measures and Support Division***					
1	SPD7/2025/007	Assessor Service (Phase 1) for Retrofit application for Corinthia St George	14/05/2025	Sixth Energy Malta	€6,871.50
2	SPD7/2025/008	Assessor Service (Phase 1) for Retrofit application for InterContinental	29/05/2025	Sixth Energy Malta	€9,475.62

Nru *No.*	Numru tar-Referenza tal-Offerta *Tender Reference Number*	Titlu tal-Offerta/ Suġġett tal-Offerta *Tender Title/Subject of Tender*	Data tal-Għotja *Award Date*	Isem tal-Kuntrattur *Contractor's Name*	Valur tal-Kuntratt VAT Eskluża *Contract Value Excl. VAT*
OFFERTI: Kunsill Malti għall-Iżvilupp Ekonomiku u Soċjali (MCESD) ***TENDERS: Malta Council for Economic and Social Development (MCESD)***					
1	SPD7/2024/001	Tender for Dismantling of an Existing Lift and the Supply, Installation and Commissioning of One (1) New Six (6) Passenger Lift at the Broadcasting Authority (BA)	06/02/2025	Panta Marketing and Services Ltd	€42,900.00
OFFERTI: Malta Business Registry ***TENDERS: Malta Business Registry***					
1	SPD7/2024/007	Tender for the Preparation of the 2024, 2025 and 2026 National Productivity and Competitiveness Annual Reports for the Malta National Productivity Board (NPB)	13/01/2025	Seed Consultancy	€67,400.00
2	SPD7/2024/038	Tender for the Lease of a Low Emissions 9-Seater Vehicle for the Malta Business Registry (MBR)	02/04/2025	Aquarius Rent A Car	€47,450.00
OFFERTI: Financial Intelligence Analysis Unit ***TENDERS: Financial Intelligence Analysis Unit***					
1	SPD7/2024/041	Framework Contract for the Provision of a Venue, Conference Facilities and Catering Services taking into Consideration Seasonality and Minimising Waste Generation, for a Seminar	15/01/2025	Meeting Point Events Limited	€66,176.10
2	SPD7/2024/030	Tender for the Supply, Delivery and Assembly of Meeting Booths for the Financial Intelligence Analysis Unit (FIAU)	16/01/2025	BSL Lifestyles	€66,969.00
OFFERTI: Servizz.gov ***TENDERS: Servizz.gov***					
1	SPD7/2024/032	Tender for the Supply, Delivery, Installation and Commissioning of Automated External Defibrillators (AED) for Various Sites under the Remit of Servizz.Gov Agency	20/01/2025	Pharma-Cos Limited	€94,926.00

Nru *No.*	Numru tar-Referenza tal-Offerta *Tender Reference Number*	Titlu tal-Offerta/ Suġġett tal-Offerta *Tender Title/Subject of Tender*	Data tal-Għotja *Award Date*	Isem tal-Kuntrattur *Contractor's Name*	Valur tal-Kuntratt VAT Eskluża *Contract Value Excl. VAT*
OFFERTI: Ministeru għall-Fondi Ewropej u l-Implimentazzjoni tal-Programm Elettroali ***TENDERS: Ministry for European Funds and the Implementation of the Electoral Programme***					
1	SPD7/2024/043	Tender for the Provision of Services for a Programme Final Report and for an Ex-Post Evaluation of the Funding Support Received through the EEA and Norway Grants during the 2014-2021	20/06/2025	Seed Consultancy	€26,500.00
OFFERTI: Awtorità Maltija għas-Servizzi Finanzjarji ***TENDERS: Malta Financial Services Authority***					
1	SPD7/2024/039	Framework Contract for Engineering and Architectural Professional Services for the Malta Financial Services Authority (MFSA)	27/03/2025	Med Design	€60,000.00
2	SPD7/2024/028	Tender for the Provision of Security Services at the Malta Financial Services Authority (MFSA)	04/04/2025	J.F. Security and Consultancy Services Ltd	€103,482.33
3				Kerber Security Ltd	€103,482.33
4				Signal 8 Security Services Malta Ltd	€103,482.33
OFFERTI: Awtorità Maltija tal-Komunikazzjoni ***TENDERS: Malta Communications Authority***					
1	SPD7/2024/033	Tender for the Supply of Test and Measuring Equipment in Four (4) Lots for the Malta Communications Authority (MCA) – Lot 1	16/01/2025	SAF Tehnika	€27,860.00
2		Tender for the Supply of Test and Measuring Equipment in Four (4) Lots for the Malta Communications Authority (MCA) – Lot 2		Test and Measurement Instrumentation Ltd	€34,200.00
3		Tender for the Supply of Test and Measuring Equipment in Four (4) Lots for the Malta Communications Authority (MCA) – Lot 3		Tektraco Ltd	€49,916.51
4	SPD7/2024/012	Tender for the Provision of Internet Connectivity and Fixed Telephony Services at the Malta Communications Authority (MCA)	17/02/2025	Epic Communications Ltd	€12,792.00

Nru *No.*	Numru tar-Referenza tal-Offerta *Tender Reference Number*	Titlu tal-Offerta/ Suġġett tal-Offerta *Tender Title/Subject of Tender*	Data tal-Għotja *Award Date*	Isem tal-Kuntrattur *Contractor's Name*	Valur tal-Kuntratt VAT Eskluża *Contract Value Excl. VAT*
5	SPD7/2024/061	Tender for the Provision of Insurance Services for the Malta Communications Authority (MCA)	04/06/2025	Antes Insurance Brokers Limited	€28,918.16
OFFERTI: Stamperija tal-Gvern ***TENDERS: Government Printing Press***					
1	SPD7/2024/050	Tender for the Supply, Delivery, Installation and Commissioning of an Envelope Inserter Machine for the Government Printing Press	14/03/2025	SG Solutions Limited	€153,118.89
2	SPD7/2024/017A	Tender for the Supply and Delivery of Environmentally Friendly Coated Matt and Gloss White Paper being Supplied from Legal Sources and FSC Certified to the Government Printing Press	21/04/2025	J.P.F. Trading Ltd	€23,118.00
3	SPD7/2024/040	Tender for the Supply of an Industrial folding Machine for the Government Printing Press	08/05/2025	Sado Co. Ltd	€640,000.00
OFFERTI: Ministeru għall-Affarijiet Barranin u Ewropej u l-Kummerċ ***TENDERS: Ministry for Foreign and European Affairs and Trade***					
1	SPD7/2024/044	Tender for the Supply, Delivery, Assembly and Installation of Office Furniture with Environmentally-Friendly Materials and Processes for MFET	28/01/2025	Dino Fino Operations Limited	€232,633.74
OFFERTI: Ministeru għall-Ekonomija, Intrapriża u Proġetti Strateġiċi ***TENDERS: Ministry for the Economy, Enterprise and Strategic Projects***					
1	SPD7/2024/045	Provision of Software Development Services to Build and Maintain eServices on the WAS platform for the Ministry for the Economy, Enterprise and Strategic Projects	18/04/2025	Ideata Analytic Software Solutions Private Limited	€59,200.00

Nru *No.*	Numru tar-Referenza tal-Offerta *Tender Reference Number*	Titlu tal-Offerta/ Suġġett tal-Offerta *Tender Title/Subject of Tender*	Data tal-Għotja *Award Date*	Isem tal-Kuntrattur *Contractor's Name*	Valur tal-Kuntratt VAT Eskluża *Contract Value Excl. VAT*
OFFERTI: Internal Audit and Investigation Department ***TENDERS: Internal Audit and Investigation Department***					
1	SPD7/2024/026	Tender in Lots for the Outsourcing by the Internal Audit and Investigations Department (IAID) of Audits Services of Funds and Risk Management Assignments – Lot 1	11/03/2025	CLA Malta	€40,800.00
2		Tender in Lots for the Outsourcing by the Internal Audit and Investigations Department (IAID) of Audits Services of Funds and Risk Management Assignments – Lot 2		CLA Malta	€40,800.00
3		Tender in Lots for the Outsourcing by the Internal Audit and Investigations Department (IAID) of Audits Services of Funds and Risk Management Assignments – Lot 3		PKF Malta Ltd	€45,000.00
4		Tender in Lots for the Outsourcing by the Internal Audit and Investigations Department (IAID) of Audits Services of Funds and Risk Management Assignments – Lot 4		Nouv Audit Ltd	€44,500.00
OFFERTI: Ministeru għall-Affarijiet Barranin u t-Turiżmu ***TENDERS: Ministry for Foreign Affairs and Tourism***					
1	SPD7/2024/036	Tender for the Dismantling of an Existing Lift, Supply, Installation, Testing and Commissioning of a New Lift at the Ministry for Foreign Affairs and Trade (MFET)	27/02/2025	Panta Marketing and Services Ltd	€45,968.00
OFFERTI: Dipartiment tas-Saħħa u l-Kura tal-Annimali ***TENDERS: Animal Health and Welfare Department***					
1	SPD8/2024/077	Framework Contract For The Provision Of Courier Services For The Delivery Of Packed Animal Tissues/ Products And Feeds To The Czech Republic, Italy And Netherlands Within 24 Hours For The National Veterinary Laboratory (NVL) Within AHWD	08/02/2025	World Express Logistics	€140,575.80

Nru *No.*	Numru tar-Referenza tal-Offerta *Tender Reference Number*	Titlu tal-Offerta/ Suġġett tal-Offerta *Tender Title/Subject of Tender*	Data tal-Għotja *Award Date*	Isem tal-Kuntrattur *Contractor's Name*	Valur tal-Kuntratt VAT Eskluża *Contract Value Excl. VAT*
OFFERTI: Biċċerija ***TENDERS: Public Abattoir***					
1	SPD8/2024/099	Tender for the Purchase of a Forklift and Scissors Lift – Lot 1	04/04/2025	Storage Systems Ltd	€27,080.00
2		Tender for the Purchase of a Forklift and Scissors Lift – Lot 2		United Equipment Co. (UNEC) Ltd	€12,026.00
OFFERTI: Aġenzija għall-Pagamenti Agrikoli u Rurali (ARPA) ***TENDERS: Agriculture and Rural Payments Agency (ARPA)***					
1	SPD8/2024/122	Tender For The Provision Of High High Resolution (HHR) Satellite Data Including The Data Hosting Services	24/04/2025	TotalView	€64,700.00
OFFERTI: Riżorsi Agrikoli Malta (RAM) ***TENDERS: Riżorsi Agrikoli Malta (RAM)***					
1	SPD8/2024/070	Tender For The Supply And Delivery Of Two (2) Brand-new Electric Cars For Riżorsi Agrikoli Malta (RAM).	13/01/2025	Muscat Motors Ltd	€56,400.00
OFFERTI: Aquatic Resources Malta ***TENDERS: Aquatic Resources Malta***					
1	SPD8/2024/159	Leasing Of Two (2) Brand-New Energy Efficient Multifunctional Printers With Reduced Environmental Impact For Aquatic Resources Malta (ARM)	13/03/2025	Image Systems Ltd	€9,525.00
2	SPD8/2024/162	Tender For The Purchase And Delivery Of Two (2) Brand New Fully Electric (Low-Emission) Vehicles For Aquatic Resources Malta (ARM)	03/04/2025	Michael Attard Imports Ltd	€57,941.00
OFFERTI: Dipartiment tas-Sajd ***TENDERS: Department of Fisheries***					
1	SPD8/2024/050	Tender For The Delivery, Supply, Installation, Testing, And Commissioning Of Rubber Tyres For Two Hoists At The Hardstanding Facility	13/01/2025	Y&P Marketing (Malta) Ltd	€51,398.00

Nru *No.*	Numru tar-Referenza tal-Offerta *Tender Reference Number*	Titlu tal-Offerta/ Suġġett tal-Offerta *Tender Title/Subject of Tender*	Data tal-Għotja *Award Date*	Isem tal-Kuntrattur *Contractor's Name*	Valur tal-Kuntratt VAT Eskluża *Contract Value Excl. VAT*
2	SPD8/2024/143	Tender For The Design And Provision Of A Publicity Campaign Including The Purchasing Of Food Taking Into Consideration Seasonality and Minimising Waste Generation For The Department Of Fisheries And Aquaculture	19/06/2025	Pure Concepts Ltd	€470,821.86
OFFERTI: Ministeru għall-Agrikoltura, is-Sajd u d-Drittijiet tal-Annimali – Uffiċċju Prinċipali ***TENDERS: Ministry for Agriculture, Fisheries and Animal Rights – Head Office***					
1	SPD8/2024/144	Framework Tender for the provision of Travel Insurance Policy for the Ministry for Agriculture, Fisheries and Animal Rights	20/03/2025	Mediterannean Insurance Brokers (Malta) Ltd	€18,428.58
2	SPD8/2025/013	Tender for the Coordination and Execution of Imnarja 2025 Marketing and Promotion Campaign, in line with Sustainable Environmental Performance Standards	26/02/2025	GMR Concepts Ltd	€134,900.00
OFFERTI: Malta Food Agency ***TENDERS: Malta Food Agency***					
1	SPD8/2024/107	Tender For The Collection And Transportation Of Fruit And Vegetables From Gozo To Pitkalija, Malta For The Malta Food Agency	23/01/2025	George Vella	€95,680.00
OFFERTI: Ambjent Malta ***TENDERS: Ambjent Malta***					
1	SPD8/2024/100	Tender For The Construction Of Foundation Bases And Installation Of New Steel Railing At Argotti Garden, Floriana	17/01/2025	Pillow Space Frame Ltd	€40,228.50
2	SPD8/2024/112	Framework Contract For The Supply And Delivery Of Irrigation Water For Ambjent Malta	21/02/2025	Magro Paul Water Transport	€31,616.00
3	SPD8/2024/119	Framework Contract For The Supply And Installation Of Batteries And Tyres For Light, Commercial And Heavy Plant Vehicles To Ambjent Malta – Lot 2	07/03/2025	Standard Tyres and Accessories Ltd	€8,249.94

Nru *No.*	Numru tar-Referenza tal-Offerta *Tender Reference Number*	Titlu tal-Offerta/ Suġġett tal-Offerta *Tender Title/Subject of Tender*	Data tal-Għotja *Award Date*	Isem tal-Kuntrattur *Contractor's Name*	Valur tal-Kuntratt VAT Eskluża *Contract Value Excl. VAT*
4	SPD8/2024/125	Tender For The Supply, Delivery And Commissioning Of Three (3) Brand New Double Cab Tipper Vans To Ambjent Malta Division	16/04/2025	GasanZammit Motors Ltd	€177,300.00
5	SPD8/2025/006	Tender for the Supply of 3 Brand-New Chassis Cabs for Ambjent Malta	16/04/2025	United Equipment Co. (UNEC) Ltd	€188,913.00
6	SPD8/2024/152	Tender For The Rehabilitation And Restoration Of Existing Military Structures And Converted To An Info Centre For N2k Site And Night Fauna Station At Ex-Radar Station Site, Triq Tad-Dahar, Mellieha	25/04/2025	Nar Construction Ltd	€277,228.96
7	SPD8/2025/018	Framework Contract For The Provision Of A Quantity Surveyor To Ambjent Malta	04/06/2025	MAKS Engineering Ltd	€4,280.00
OFFERTI: Diviżjoni tat-Tindif u l-Manutenzjoni ***TENDERS: Cleansing and Maintenance Division***					
1	SPD8/2024/115	Framework Agreement For The Provision Of Water Tanker Services And Irrigation In 2 Lots For The Cleansing And Maintenance Division (36 Months) – Lot 2	07/03/2025	S Caruana Water Supplies	€36,000.00
2	SPD8/2024/149	Framework Agreement For The Mechanical And Electrical Repair And Servicing Of Vehicles Having GVW Exceeding 5.2 Ton Owned By The Cleansing And Maintenance Division	11/04/2025	Etienne Brincat	€112,400.00
3	SPD8/2025/016	Framework Contract For The Supply Of Summer And Winter Uniforms Using Environmentally Friendly Textile Materials For The Cleansing And Maintenance Division	19/05/2025	EST 1995 Ltd	€205,996.50

Nru *No.*	Numru tar-Referenza tal-Offerta *Tender Reference Number*	Titlu tal-Offerta/ Suġġett tal-Offerta *Tender Title/Subject of Tender*	Data tal-Għotja *Award Date*	Isem tal-Kuntrattur *Contractor's Name*	Valur tal-Kuntratt VAT Eskluża *Contract Value Excl. VAT*
OFFERTI: Wasteserv ***TENDERS: Wasteserv***					
1	SPD8/2024/060	Tender For The Extension Of Firefighting System At Thermal Treatment Facility To Supply, Install, Test And Certify A Sprinkler System At Autoclave Plant In Marsa And Supply And Delivery Of Firefighting Equipment For Various Wasteserv Facilities – Lot 1	30/01/2025	Fire Tech Ltd	€82,505.16
2		Tender For The Extension Of Firefighting System At Thermal Treatment Facility To Supply, Install, Test And Certify A Sprinkler System At Autoclave Plant In Marsa And Supply And Delivery Of Firefighting Equipment For Various Wasteserv Facilities – Lot 2		Fire Tech Ltd	€11,408.89
3	SPD8/2024/084	Service Tender For The Management Of Solid Household Waste And Mixed Fluids In Pressurised Containers, Received By Wasteserv Ltd, Using Environmentally Friendly Services – Lot 1	16/04/2025	Green Skip Services Ltd	€39,000.00
4		Service Tender For The Management Of Solid Household Waste And Mixed Fluids In Pressurised Containers, Received By Wasteserv Ltd, Using Environmentally Friendly Services – Lot 2		PT Matic Environmental Services Ltd	€110,250.00
5	SPD8/2024/085	Service Tender For The Management Of Liquid Household Waste, Received By Wasteserv Ltd, Using Environmentally Friendly Services (In 2 Lots) Lot 1	08/01/2025	PT Matic Environmental Services Ltd	€119,250.00
6	SPD8/2024/087	Services Tender For The Management Of Gypsum-Based Construction Materials For Recycling From Sites Managed And Operated By Wasteserv Malta Ltd	18/03/2025	PT Matic Environmental Services Ltd	€279,200.00

Nru *No.*	Numru tar-Referenza tal-Offerta *Tender Reference Number*	Titlu tal-Offerta/ Suġġett tal-Offerta *Tender Title/Subject of Tender*	Data tal-Għotja *Award Date*	Isem tal-Kuntrattur *Contractor's Name*	Valur tal-Kuntratt VAT Eskluża *Contract Value Excl. VAT*
7	SPD8/2024/089	Framework Contract For The Supply And Delivery Of Fresh Fruit Supplies At Various Wasteserv Sites In Malta And Gozo In Two (2) Lots – Lot 1	20/01/2025	Fresh to Go Foods	€518,250.60
8		Framework Contract For The Supply And Delivery Of Fresh Fruit Supplies At Various Wasteserv Sites In Malta And Gozo In Two (2) Lots – Lot 2		Fresh to Go Foods	€33,643.80
9	SPD8/2024/101	Tender For Supply And Delivery Of Boiler Valves, Pressure Safety Valves (Psv) And Gauges In 3 Lots – Lot 1	27/02/2025	Unitech Di Pipes and Fittings MFG – L.L.C	€26,500.51
10		Tender For Supply And Delivery Of Boiler Valves, Pressure Safety Valves (Psv) And Gauges In 3 Lots – Lot 2		NAS Ltd	€7,272.00
11		Tender For Supply And Delivery Of Boiler Valves, Pressure Safety Valves (Psv) And Gauges In 3 Lots – Lot 3		PAR LUX d.o.o.	€3,200.00
12	SPD8/2024/109	Furniture And Fit Out For The Extension Of The Administration Building, Maghtab Malta – Lot 1	07/03/2025	Al-Nibras for Sciene and Technology Ltd	€44,189.10
13	SPD8/2024/114	Supply, Delivery And Training Of A Portable Pipeline Inspection System For Wasteserv Malta Ltd	08/01/2025	Pharmascint Ltd	€29,295.00
14	SPD8/2024/118	Tender For The Supply, Delivery And Commissioning Of Three (3) Roller Compactors For Wasteserv Malta	17/01/2025	SR Environmental Solutions Ltd	€369,949.98
15	SPD8/2024/121	Framework Contract For Maintenance And Certification Of Firefighting Systems At Wasteserv Facilities In Malta And Gozo	25/02/2025	Alberta Fire and Security Equipment Ltd	€27,240.00

Nru *No.*	Numru tar-Referenza tal-Offerta *Tender Reference Number*	Titlu tal-Offerta/ Suġġett tal-Offerta *Tender Title/Subject of Tender*	Data tal-Għotja *Award Date*	Isem tal-Kuntrattur *Contractor's Name*	Valur tal-Kuntratt VAT Eskluża *Contract Value Excl. VAT*
16	SPD8/2024/124	Tender For The Supply And Delivery Of Three (3) Fibreglass Tanks For Leachate Operations	21/01/2025	Silvercraft Products Ltd	€32,682.00
17	SPD8/2024/127	Tender For The Provision Of Land Surveying Services For The Year 2025-2026	26/04/2025	Alan Micallef Surveying Services	€139,850.00
18	SPD8/2024/131	Tender For The Supply And Delivery Of Leachate Borehole Pump Sets For Wasteserv Malta Ltd	07/03/2025	A. Falzon Energy Projects Ltd	€40,135.95
19	SPD8/2024/138	Tender For The Supply And Delivery Of Biomaterial For The Malta North Biofilters	28/02/2025	Martin Grima Ltd	€213,193.00
20	SPD8/2024/139	Framework Agreement For The Management Of Bonemeal Generated By TTF – Marsa, WSM Ltd	15/05/2025	Openswm Ltd	€150,000.00
21	SPD8/2024/140	Framework Contract For The Supply And Delivery Of Diesel En 590 (Or Equivalent) For The Tal-Kus Transfer Station Gozo	24/04/2025	Grima Fuel Supplies Ltd	€247,940.28
22	SPD8/2024/145	Framework Agreement For The Management Of Tallow Oil Generated By Ttf – Marsa, WSM Ltd	28/05/2025	PT Matic Environmental Services Ltd	€37,500.00
23	SPD8/2024/146	Tender For The Supply, Delivery, Installation And Commissioning Of An Activated Carbon Mill For Wasteserv Malta Ltd	15/05/2025	NAS Ltd	€158,500.00
24	SPD8/2024/147	Framework Contract For The Supply And Delivery Of Clay For Landfill Operations At The Ecohive Complex	15/05/2025	T and C Ciappara Construction Co. Ltd	€148,500.00
25	SPD8/2024/150	Call-Off #5 For The Supply, Delivery And Unloading Of Sodium Bicarbonate (Nahco3), For The Thermal Treatment Facility (Ttf) In Marsa, Malta	27/03/2025	Ortis Ltd	€120,260.00
26	SPD8/2024/153	Call-Off #6 Supply and Delivery of Diesel EN590 (or Equivalent) to all WasteServ Plants in Malta	27/02/2025	Star Fuels Ltd	€129,920.00

Nru *No.*	Numru tar-Referenza tal-Offerta *Tender Reference Number*	Titlu tal-Offerta/ Suġġett tal-Offerta *Tender Title/Subject of Tender*	Data tal-Għotja *Award Date*	Isem tal-Kuntrattur *Contractor's Name*	Valur tal-Kuntratt VAT Eskluża *Contract Value Excl. VAT*
27	SPD8/2024/154	Call-Off #3 – Supply and delivery of Anti-Foaming Agent for the ecohive Complex in Maghtab Malta	17/03/2025	Chemic Ltd	€31,200.00
28	SPD8/2024/160	Framework Contract for the Management of Wooden Packaging for Recycling obo Wasteserv Malta Ltd	31/05/2025	PT Matic Environmental Services Ltd	€310,000.00
29	SPD8/2025/052	Call-Off #7 Supply and Delivery of Diesel EN590 (or Equivalent) to all WasteServ Plants in Malta	04/06/2025	Star Fuels Ltd	€129,710.00
OFFERTI: Dipartiment tal-Protezzjoni tal-Pjanti ***TENDERS: Plant Protection Department***					
1	SPD8/2024/093	Leasing of 3 Energy Efficient Heavy Duty Multi-Function Network Printers for the PPD within the RAD, MAFA	17/01/2025	Image Systems Ltd	€10,414.72
2	SPD8/2024/069	Framework Contract for the Diagnosis of Insects and Mites as Plant Pests to the Plant Protection Directorate	24/02/2025	CREA DC	€59,997.00
3	SPD8/2024/068	Framework Contract for The Provision of Cleaning Services For Various Offices And Laboratories Falling Under The Remit f Plant Protection Directorate Using Environmentally Friendly Products	07/03/2025	Simply Clean Ltd	€75,862.80
OFFERTI: Awtorità għar-Riżorsi Ambjentali ***TENDERS: Environmental Resources Authority***					
1	SPD8/2024/113	Tender for the Analysis of Passive Diffusion Tubes and Particulate Matter Passive Filters, and for the Service Analysis of Atmospheric Bulk Deposition Samples for the Environment and Resources Authority – Lot 1	23/01/2025	Passam ag	€229,269.50

Nru *No.*	Numru tar-Referenza tal-Offerta *Tender Reference Number*	Titlu tal-Offerta/ Suġġett tal-Offerta *Tender Title/Subject of Tender*	Data tal-Għotja *Award Date*	Isem tal-Kuntrattur *Contractor's Name*	Valur tal-Kuntratt VAT Eskluża *Contract Value Excl. VAT*
2		Tender for the Analysis of Passive Diffusion Tubes and Particulate Matter Passive Filters, and for the Service Analysis of Atmospheric Bulk Deposition Samples for the Environment and Resources Authority – Lot 3		Ecoserv Ltd	€61,989.20
3	SPD8/2024/136	Tender For The Implementation Of Malta's Marine Monitoring Programme For Coastal Benthic Habitats For The Environment And Resources Authority	25/03/2025	EMDP	€280,082.00
4	SPD8/2024/137	Tender For The Leasing Of Body Worn Cameras Including All Auxiliary Equipment for the Environment and Resources Authority	15/04/2025	Alberta Fire and Security Equipment Ltd	€134,845.80
5	SPD8/2024/132	Tender For The Development Of A Strategy For Raising Awareness In Relation To The Conservation And Management Of The Marine Environment For The Environment And Resources Authority	22/04/2025	PKF Malta Ltd	€21,000.00
6	SPD8/2025/011	Tender for the Provision of Health Insurance Cover for the Environment and Resources Authority (ERA)	05/05/2025	Antes Insurance Brokers Ltd	€126,546.00
7	SPD8/2024/142	Tender For A Waste Characterisation Survey Of Various Waste Streams For The Environment And Resources Authority	20/05/2025	Ecostack Innovations Ltd	€109,280.00
OFFERTI: Dipartiment tal-Affarijiet Rurali ***TENDERS: Rural Affairs Department***					
1	SPD8/2024/067	Service Tender for the Provision of A project Administrator For The Implementation of the Agrihub Project	14/01/2025	IDEA Advisory Services Ltd	€79,872.00

Nru *No.*	Numru tar-Referenza tal-Offerta *Tender Reference Number*	Titlu tal-Offerta/ Suġġett tal-Offerta *Tender Title/Subject of Tender*	Data tal-Għotja *Award Date*	Isem tal-Kuntrattur *Contractor's Name*	Valur tal-Kuntratt VAT Eskluża *Contract Value Excl. VAT*
OFFERTI: Project Green ***TENDERS: Project Green***					
1	SPD8/2024/040	Reissue -Supply Tender for the Design and Installation of An Obstacle Course in an Environmentally Friendly Manner, Play Equipment And Safe Surfaces At Sant'Antnin Park, Marsascala – Project Green – Lot 1	27/01/2025	High Rock Ltd	€209,000.00
2		Reissue – Supply Tender For The Design And Installation Of An Obstacle Course In An Environmentally Friendly Manner, Play Equipment And Safe Surfaces At Sant'Antnin Park, Marsascala – Project Green – Lot 2		High Rock Ltd	€279,000.00
3	SPD8/2024/134	Framework Agreement For The Provision Of Rodent Control And Pest Preventative Measures at Project Green Sites	08/02/2025	Pext Ltd	€56,914.24
4	SPD8/2024/155	Tender For The Restoration Of Walls At Romeo Romano Garden, Santa Venera	09/05/2025	Perit Frank Muscat obo Doric Studio	€7,440.00
5	SPD8/2024/166	Tender For The Upgrading Of A Garden In Pjazza Tal-Barmil, Xewkija Into An Eco Garden, Including Environmentally Friendly Paint, Soil Improvers, Plants And Trees And Automatic Irrigation Systems	06/06/2025	Derek Garden Centre	€386,774.53
6	SPD8/2024/167	Tender for the Embellishment of The Simar Nature Reserve, St Paul's Bay, Including Environmentally Friendly Paint, Sanitary Facilities, Soil Improvers, Plants And Trees And Automatic Irrigation Systems	31/05/2025	Derek Garden Centre	€166,749.00

Modifikazzjonijiet/*Modifications*

Nru	Numru ta' Referenza tal-Kuntratt	Titlu tal-Kuntratt/Suġġett tal-Kuntratt	Data tal-Approvazzjoni	Isem tal-Kuntrattur	% Varjazzjonijiet mill-Valur Oriġinali tal-Kuntratt	Valur tal-Kuntratt Oriġinali VAT Eskluża	Varjazzjonijiet f'€VAT eskluża	Valur tal-Kuntratt Finali VAT Eskluża
No.	*Contract Reference Number*	*Contract Title/Subject of Contract*	*Approval Date*	*Contractor's Name*	*% Variation from Original Contract Value*	*Original Contract Value Excl. VAT*	*Variation in €Excl. VAT*	*Final Contract Value Excl. VAT*
MODIFIKAZZJONIJIET: Kulleġġ Malti tal-Arti, Xjenza u Teknoloġija ***MODIFICATIONS: Malta College of Arts, Science and Technology***								
1	SPD1/2023/036	Works Tender for the General Maintenance of Façade and Roofs of Block D.F. and J with Painting Works which Maximise the Lifespan of the Pain whilst minimising Associated Environmental Impacts at MCAST – Lot 3	21/03/2025	KDF LTD	27.64%	€43,560.00	€12,040.00	€31,520.00
2	SPD1/2023/066	Supply, Delivery and Installation of Roller Blinds with Gear Box at Institute of ICT, with Malta College of Arts, Science and Technology	24/03/2025	Big Ben Interiors Ltd	13.25%	€112,358.79	€14,890.54	€97,468.25
3	SPD1/2022/179	Framework Agreement for the Supply and Delivery of Environmentally Friendly Xerographic Paper for Malta College of Arts, Science and Technology	12/05/2025	Kasco Limited	30.00%	€52,650.00	€15,795.00	€36,855.00
MODIKAZZJONIJIET: Fondazzjoni għall-Iskejjel ta' Għada ***MODIFICATIONS: Foundation for Tomorrow's Schools***								
1	SPD1/2021/144	Framework Agreement for Concrete Testing at Various Sites in Malta and Gozo	06/03/2025	Terracore Ltd	6.15%	€216,000.00	€13,290.48	€57,593.00

Nru	Numru ta' Referenza tal-Kuntratt	Titlu tal-Kuntratt/Suġġett tal-Kuntratt	Data tal-Approvazzjoni	Isem tal-Kuntrattur	% Varjazzjonijiet mill-Valur Oriġinali tal-Kuntratt	Valur tal-Kuntratt Oriġinali VAT Eskluża	Varjazzjonijiet f'€VAT eskluża	Valur tal-Kuntratt Finali VAT Eskluża
No.	*Contract Reference Number*	*Contract Title/Subject of Contract*	*Approval Date*	*Contractor's Name*	*% Variation from Original Contract Value*	*Original Contract Value Excl. VAT*	*Variation in €Excl. VAT*	*Final Contract Value Excl. VAT*
MODIFIKAZZJONIJIET: Ministeru għall-Edukazzjoni, l-Isport, iż-Żgħażagħ, ir-Riċerka u l-Innovazzjoni								
MODIFICATIONS: Ministry for Education, Sport, Youth, Research and Innovation								
1	SPD1/2023/149	Supplies Framework Contract for the Supply and Delivery of Gypsum for the Ministry for Education, Sport, Youth Research and Innovation	10/03/2025	Aurora Enterprises Ltd	30%	€20,788.33	€6,236.50	€27,024.83
2	SPD1/2023/090	Supplies Framework Contract for The Supply and Delivery of Steel and Related Fittings for the Ministry for Education, Sport, Youth, Research and Innovation at Various Premises in Malta and Gozo	06/06/2025	Transmec services Ltd	25%	€143,878.22	€35,969.56	€179,847.78
3	SPD1/2023/119	Framework Contract for the Supply and Delivery of Membrane Material for Ministry for Education, Sport, Youth, Research and Innovation at various premises in Malta and Gozo	11/06/2025	DDP Limited	30%	€63,860.00	€19,158.00	€83,018.00
MODIFIKAZZJONIJIET: SportMalta								
MODIFICATIONS: SportMalta								
1	SPD1/2024/119	Tender for the Replacement of the Illumination System for the Main Olympic Size Pool at the National Swimming Pool Complex	10/03/2025	Altern Ltd	8.68%	€136,567.00	€11,850.15	€148,417.15

Nru	Numru ta' Referenza tal-Kuntratt	Titlu tal-Kuntratt/Suġġett tal-Kuntratt	Data tal-Approvazzjoni	Isem tal-Kuntrattur	% Varjazzjonijiet mill-Valur Oriġinali tal-Kuntratt	Valur tal-Kuntratt Oriġinali VAT Eskluża	Varjazzjonijiet f'€VAT eskluża	Valur tal-Kuntratt Finali VAT Eskluża
No.	*Contract Reference Number*	*Contract Title/Subject of Contract*	*Approval Date*	*Contractor's Name*	*% Variation from Original Contract Value*	*Original Contract Value Excl. VAT*	*Variation in €Excl. VAT*	*Final Contract Value Excl. VAT*
MODIFIKAZZJONIJIET: JobsPlus ***MODIFICATIONS: JobsPlus***								
1	SPD1/2021/211	Provision of Mobile Telephony and DATA Services	09/06/2022	GO PLC	30%	€135,957	€40,787.06	€176,743.94
MODIFIKAZZJONIJIET: L-Aġenzija tal-Infurzar Lokali ***SMODIFICATIONS: Local Enforcement System Agency (LESA)***								
1	SPD2/2022/114	Framework Contract for the Provision of Cleaning Services at the Local Enforcement System Agency	26/02/2025	Dimbros Ultimate	30%	€96,262.40	€28,878.72	125.141.12
2	SPD2/2021/050	Framework Agreement for the Provision of Security Services at the Local Enforcement System Agency	24/05/2025	Executive Security Services Ltd	25%	€28,950.48	€7,237.62	€36,188.10
MODIFIKAZZJONIJIET: Dipartiment tal-Probation u l-Parole (DPP) ***MODIFICATIONS: Department of Probation and Parole (DPP)***								
1	SPD2/2021/011	Tender for Cleaning Services at the Department of Probation and Parole using Environmentally Friendly Cleaning Products	07/02/2025	Kevin Incorvaja	30%	€23,241.40	€6,972.42	€30,213.82
MODIFIKAZZJONIJIET: MHSE – Uffiċċju tas-Segretarju Permanenti (OPS) ***MODIFICATIONS: MHSE – Office of the Permanent Secretary (OPS)***								
1	SPD2/2021/029	Tender for the Cleaning Services at the Detention Service	09/01/2025	ACJ Cleaning	28.35%	€140,410.80	€39,800.00	€180,210.80

Nru	Numru ta' Referenza tal-Kuntratt	Titlu tal-Kuntratt/Suġġett tal-Kuntratt	Data tal-Approvazzjoni	Isem tal-Kuntrattur	% Varjazzjonijiet mill-Valur Oriġinali tal-Kuntratt	Valur tal-Kuntratt Oriġinali VAT Eskluża	Varjazzjonijiet f'€VAT eskluża	Valur tal-Kuntratt Finali VAT Eskluża
No.	*Contract Reference Number*	*Contract Title/Subject of Contract*	*Approval Date*	*Contractor's Name*	*% Variation from Original Contract Value*	*Original Contract Value Excl. VAT*	*Variation in €Excl. VAT*	*Final Contract Value Excl. VAT*
MODIFIKAZZJONIJEIT: Taqsima tar-Regolamentazzjoni għall-Għasafar Selvaġġi ***MODIFICATIONS: Wild Birds Regulation Unit***								
1	SPD3/2022/060	Tender for the Provision of Security Services for WBRU Offices in Malta – Includes Extension and Adjustment in Pegged Rates	28/02/2025	Signal 8 Security Services Malta Ltd	56.58%	€12,145.16	€6,871.20	€29,428.20
MODIFIKAZZJONIJIET: Direttorat tas-Servizzi – Għawdex ***MODIFICATIONS: Services Gozo Directorate***								
1	SPD3/2022/045	Framework Agreement for the Provision of Incontinence Diapers, Pull-ups, Pads and Inco-Sheet for Senior Citizens and Persons with Special Needs for the Ministry for Gozo – Lot 1 – Includes Extension	29/05/2025	Krypton Chemists	44.35%	€471,300.00	€209,021.75	€680,321.75
MODIFIKAZZJONIJIET : Direttorat tal-Iżvilupp Turistiku u Ekonomiku ***MODIFICATIONS: Tourism and Economic Development Directorate***								
1	SPD3/2024/032	Tender for the Provision of Digital Marketing Services to Promote Gozo as a Holiday Destination – Includes Extension	11/05/2025	Reach Communications	100.00%	€49,700.00	€49,700.00	€99,400.00

Nru	Numru ta' Referenza tal-Kuntratt	Titlu tal-Kuntratt/Suġġett tal-Kuntratt	Data tal-Approvazzjoni	Isem tal-Kuntrattur	% Varjazzjonijiet mill-Valur Oriġinali tal-Kuntratt	Valur tal-Kuntratt Oriġinali VAT Eskluża	Varjazzjonijiet f'€VAT eskluża	Valur tal-Kuntratt Finali VAT Eskluża
No.	*Contract Reference Number*	*Contract Title/Subject of Contract*	*Approval Date*	*Contractor's Name*	*% Variation from Original Contract Value*	*Original Contract Value Excl. VAT*	*Variation in €Excl. VAT*	*Final Contract Value Excl. VAT*
MODIFIKAZZJONIJIET: Direttorat Eco Gozo ***MODIFICATIONS: Eco Gozo Directorate***								
1	SPD3/2024/027	Tender for the Supply, Installation, Testing, Commissioning of Mechanical and Electrical Services for the New Kennels Shed at the Gozo Experimental Farm, Triq l-Imġarr, Xewkija, Gozo	15/01/2025	B2ALL	23.70%	€75,659.00	€17,930.00	€93,589.00
MODIFIKAZZJONIJIET: Direttorat ta' Strateġija u Support ***MODIFICATIONS: Strategy and Support Directorate***								
1	SPD3/2022/068	Framework Agreement for the Tipping and Disposal of Mixed Construction, Construction and Excavation Waste from Gozo only using Environmentally Friendly Transport Services	14/03/2025	Zammit & Cefai Co. Lt	50.00%	€209,280.00	€104,640.00	€313,920.00
2	SPD3/2024/101	Framework Contract for the Supply, Delivery and Stacking of Concrete Kerbs for the Ministry for Gozo and Planning	24/06/2025	Little Rock Quarry	10.34%	€69,600.00	€7,200.00	€76,800.00

Nru	Numru ta' Referenza tal-Kuntratt	Titlu tal-Kuntratt/Suġġett tal-Kuntratt	Data tal-Approvazzjoni	Isem tal-Kuntrattur	% Varjazzjonijiet mill-Valur Oriġinali tal-Kuntratt	Valur tal-Kuntratt Oriġinali VAT Eskluża	Varjazzjonijiet f'€VAT eskluża	Valur tal-Kuntratt Finali VAT Eskluża
No.	*Contract Reference Number*	*Contract Title/Subject of Contract*	*Approval Date*	*Contractor's Name*	*% Variation from Original Contract Value*	*Original Contract Value Excl. VAT*	*Variation in €Excl. VAT*	*Final Contract Value Excl. VAT*
MODIFIKAZZJONIJIET : Gozo Channel Operations Ltd ***MODIFICATIONS: Gozo Channel Operations Ltd***								
1	SPD3/2022/087	Framework Contract for the Provision of Data Protection Services to Gozo Channel (Operations) Limited	27/02/2025	Yama Yami	50.00%	€19,200.00	€9,600.00	€28,800.00
2	SPD3/2022/008	Demolition and Construction Works at Gozo Channel (Operations) Ltd Rented Premises Situated at Shore street, Mġarr, Gozo to High Energy and Environmental Performance Standards	06/06/2025	Little Rock Quarry Ltd	8.10%	€248,139.10	€20,095.88	€366,928.93
3	SPD3/2022/072	Framework Contract for the Removal and Disposal of Sludge and Oily Waters from Gozo Channel (Operations) Limited Vessels	20/06/2025	Waste Oils Company Ltd	50.00%	€287,750.00	€143,875.00	€431,625.00
4	SPD3/2023/020	Framework Agreement for the Provision of Crane Services to Gozo Channel (Operations) Limited	25/06/2025	Peter Paul Said	50.00%	€79,700.00	€39,850.00	€119,550.00
MODIFIKAZZJONIJIET : Aġenzija Sapport ***MODIFICATIONS: Aġenzija Sapport***								
1	SPD4/2021/068	The Provision of Insurance Borkerage Services for Aġenzija Sapport	27/02/2025	Mediterranean Insurance Brokers	40%	€393,633.12	€157,008.18	€550,641.30

Nru	Numru ta' Referenza tal-Kuntratt	Titlu tal-Kuntratt/Suġġett tal-Kuntratt	Data tal-Approvazzjoni	Isem tal-Kuntrattur	% Varjazzjonijiet mill-Valur Oriġinali tal-Kuntratt	Valur tal-Kuntratt Oriġinali VAT Eskluża	Varjazzjonijiet f'€VAT eskluża	Valur tal-Kuntratt Finali VAT Eskluża
No.	*Contract Reference Number*	*Contract Title/Subject of Contract*	*Approval Date*	*Contractor's Name*	*% Variation from Original Contract Value*	*Original Contract Value Excl. VAT*	*Variation in €Excl. VAT*	*Final Contract Value Excl. VAT*
2	SPD4/2022/095/02	Provision of Clerks for Aġenzija Sapport	25/03/2025	Gold Guard Security	6.65%	€87,776.00	€5,834.40	€100,092.40
3	SPD4/2022/096/02	Provision of Receptionists for Aġenzija Sapport	25/03/2025	Gold Guard Security	8..61%	€43,888.00	€3,775.20	€65,577.20
MODIFIKAZZJONIJIET: Ministeru għas-Saħħa u l-Anzjanità Attiva ***MODIFICATIONS: Ministry for Health and Active Ageing***								
1	SPD4/2023/048	Tender for the Provision of Cleaning Services for the Ministry for Health and Active Ageing (MHA)	31/01/2025	Simply Clean Ltd	18.33%	€48,006.40	€8,990.88	€56,997.28
MODIFIKAZZJONIJIET: Anzjanità Attiva u Kura fil-Komunità ***MODIFICATIONS: Active Ageing and Community Care***								
1	SPD4/2023/082	Reissue – Framework Contract for the Provision of Daily Transport Services in an Environmentally Friendly Manner for Active Ageing Centres and Dementia Activity Centres within the Active Ageing and Community Care. For Lot 1, Lot 3 and Lot 6	15/01/2025	Executive Transport Ltd	18.20%	€176,862.40	€32,210.88	€209,073.28

Nru	Numru ta' Referenza tal-Kuntratt	Titlu tal-Kuntratt/Suġġett tal-Kuntratt	Data tal-Approvazzjoni	Isem tal-Kuntrattur	% Varjazzjonijiet mill-Valur Oriġinali tal-Kuntratt	Valur tal-Kuntratt Oriġinali VAT Eskluża	Varjazzjonijiet f'€VAT eskluża	Valur tal-Kuntratt Finali VAT Eskluża
No.	*Contract Reference Number*	*Contract Title/Subject of Contract*	*Approval Date*	*Contractor's Name*	*% Variation from Original Contract Value*	*Original Contract Value Excl. VAT*	*Variation in €Excl. VAT*	*Final Contract Value Excl. VAT*
MODIFIKAZZJONIJIET: San Vinċenz De Paul ***MODIFICATIONS: Saint Vincent de Paul***								
1	SPD4/2023/013	Internal Finishing Works using Environmentally Friendly Materials at Saint Francis Wards 1 and 2, St Vincent de Paul – Lot 1 Internal Finishing Works	07/01/2025	DK JV	20.40%	€233,819.50	€47,710.00	€281,529.50
MODIFIKAZZJONIJIET: Social Innovative Projects Management Limited ***MODIFICATIONS: Social Innovative Projects Management Limited***								
1	SPD4/2023/030	Civil and Alteration Works at the SIU Block, Ta' Kandja Police Complex, Triq l-Imqabba	24/03/2025	George Vella	10.70%	€96,000.00	€10,232.00	€106,232.00
2	SPD4/2024/017	Refurbishment and Finishing Works including Painting Works which maximise the lifespan of paint whilst minimising associated Environmental Impacts at Rabat (Malta) Police Station.	06/05/2025	Delta Projects	11.08%	€39,115.10	€4,335.00	€43,450.10
MODIFIKAZZJONIJIET: Dipartiment tar-Restawr u l-Preservazzjoni ***MODIFICATIONS: Restoration and Preservation Department***								
1	SPD5/2023/007	Tender for the Provision of Health and Safety Services for Restoration Projects on Various Sites, Restoration Directorate	02/06/2025	H&S Services Limited	25.00%	€48,300.00	€12,075.00	€60,375.00

Nru	Numru ta' Referenza tal-Kuntratt	Titlu tal-Kuntratt/Suġġett tal-Kuntratt	Data tal-Approvazzjoni	Isem tal-Kuntrattur	% Varjazzjonijiet mill-Valur Oriġinali tal-Kuntratt	Valur tal-Kuntratt Oriġinali VAT Eskluża	Varjazzjonijiet f'€VAT eskluża	Valur tal-Kuntratt Finali VAT Eskluża
No.	*Contract Reference Number*	*Contract Title/Subject of Contract*	*Approval Date*	*Contractor's Name*	*% Variation from Original Contract Value*	*Original Contract Value Excl. VAT*	*Variation in €Excl. VAT*	*Final Contract Value Excl. VAT*
MODIFIKAZZJONIJIET: Heritage Malta ***MODIFICATIONS: Heritage Malta***								
1	SPD5/2021/059	Tender in Lots, for the Supply and Delivery of (Leased) Water Dispensers and Bottled Drinking Water to Heritage Malta, in Malta and Gozo – Lot 1	03/01/2025	Nibe Ltd	33.30%	€35,310.00	€11,758.23	€47,068.23
2		Tender in Lots, for the Supply and Delivery of (Leased) Water Dispensers and Bottled Drinking Water to Heritage Malta, in Malta and Gozo – Lot 2	03/01/2025	Nibe Ltd	33.30%	€10,890.00	€3,626.37	€14,516.37
3	SPD5/2021/078	Provision of Cash-In-Transit Services to Heritage Malta- Lot 1 – Malta	29/01/2025	Security Services Malta ltd	16.70%	€17,442.00	€2,907.00	€20,349.00
4		Provision of Cash-In-Transit Services to Heritage Malta - Lot 2 – Gozo	29/01/2025	G4S Security Services (Malta) ltd	16.70%	€2,142.00	€357.00	€2,499.00
5	SPD5/2022/027	Services – Framework Agreement for the Provision of Rodent and Pest Preventative Measures at Heritage Malta	21/01/2025	Pext Ltd	8.89%	€33,449.29	€2,860.00	€36,309.29

Nru	Numru ta' Referenza tal-Kuntratt	Titlu tal-Kuntratt/Suġġett tal-Kuntratt	Data tal-Approvazzjoni	Isem tal-Kuntrattur	% Varjazzjonijiet mill-Valur Oriġinali tal-Kuntratt	Valur tal-Kuntratt Oriġinali VAT Eskluża	Varjazzjonijiet f'€VAT eskluża	Valur tal-Kuntratt Finali VAT Eskluża
No.	*Contract Reference Number*	*Contract Title/Subject of Contract*	*Approval Date*	*Contractor's Name*	*% Variation from Original Contract Value*	*Original Contract Value Excl. VAT*	*Variation in €Excl. VAT*	*Final Contract Value Excl. VAT*
MODIFIKAZZJONIJIET: Direttorat tas-Servizzi Korporattivi fi ħdan il-Ministeru għall-Ġustizzja u r-Riforma fis-Settur tal-Kostruzzjoni ***MODIFICATIONS: Corporate Services Directorate within the Ministry for Justice and Reform of the Construction Sector***								
1	SPD5/2022/047	Services – Tender for the Provision of Messanger Services with Driving Duties at the Corporate Services Directorate within the Ministry for Justice	03/01/2025	Gold Guard Security	50%	€55,700.80	€20,052.29	€75,753.09
MODIFIKAZZJONIJIET: Automated Management Revenue Services (ARMS Ltd) ***MODIFICATIONS: Automated Management Revenue Services (ARMS Ltd)***								
1	SPD6/2024/004	Framework Contract for the Provision of Cash in Transit and Other Security Related Services to ARMS Ltd	10/04/2025	G4S Security Service Malta	30%	€29,500.00	€8,970.00	€38,470.00
MODIFIKAZZJONIJIET: Awtorità għas-Saħħa u s-Sigurtà fuq il-Post tax-Xogħol ***MODIFICATIONS: Occupational Health and Safety Authority***								
1	SPD6/2022/063	Tender for the Design and Development of an E-Management Information System for OHSA, including the Provision of Maintenance and Support Services	12/01/2025	Red Skios Ltd	8.07%	€119,000.00	€9,600.00	€128,600.00
2		Tender for the Design and Development of an E-Management Information System for OHSA, including the Provision of Maintenance and Support Services	04/03/2025	Red Skios Ltd	1.93%	€119,000.00	€2,300.00	€130,900.00

Nru	Numru ta' Referenza tal-Kuntratt	Titlu tal-Kuntratt/Suġġett tal-Kuntratt	Data tal-Approvazzjoni	Isem tal-Kuntrattur	% Varjazzjonijiet mill-Valur Oriġinali tal-Kuntratt	Valur tal-Kuntratt Oriġinali VAT Eskluża	Varjazzjonijiet f'€VAT eskluża	Valur tal-Kuntratt Finali VAT Eskluża
No.	*Contract Reference Number*	*Contract Title/Subject of Contract*	*Approval Date*	*Contractor's Name*	*% Variation from Original Contract Value*	*Original Contract Value Excl. VAT*	*Variation in €Excl. VAT*	*Final Contract Value Excl. VAT*
MODIFIKAZZJONIJIET: Dipartiment għax-Xogħlijiet Pubbliċi (PWD) ***MODIFICATIONS: Public Works Department (PWD)***								
1	SPD6/2024/022	Framework Contract for the Operation and Maintenance of the Fountain Located at the Adventure Park Ta' Qali	27/02/2025	BMD Solutions Ltd	19.63%	€50,415.00	€9,894.00	€60,309.00
2	SPD6/2023/090	Tender for the Cleaning and Clearing, including Gardening Services using Environmentallt Friendly Products and Practices of Wied Ghajn Mula, Limits of Mosta	07/04/2025	Mr Richard Muscat	29.98%	€213,837.00	€64,100.00	€277,937.00
3	SPD6/2024/028	Tender for New Landscaping and Irrigation Works, including the Supply of Water and a Twenty-Four (24) Months Maintenance Agreement in an Environmentally Friendly Manner at Dock 1, Bormla (Cospicua)	03/06/2025	Blooming Gardens Ltd (Callus Garden Centre)	17.44%	€181,003.00	€31,563.00	€212,566.00
4	SPD6/2023/080	Tender for the Supply of Water, Vegetation and Mulch, and the Maintenance, Monitoring and Management of the Landscaping and Irrigation System in an Environmentally Friendly Manner at the Adventure Park, Ta' Qali for a period of two (2) Years	03/06/2025	Blooming Gardens Ltd (Callus Garden Centre)	6.02%	€220,634.70	€13,287.72	€233,922.42

Nru	Numru ta' Referenza tal-Kuntratt	Titlu tal-Kuntratt/Suġġett tal-Kuntratt	Data tal-Approvazzjoni	Isem tal-Kuntrattur	% Varjazzjonijiet mill-Valur Oriġinali tal-Kuntratt	Valur tal-Kuntratt Oriġinali VAT Eskluża	Varjazzjonijiet f'€VAT eskluża	Valur tal-Kuntratt Finali VAT Eskluża
No.	*Contract Reference Number*	*Contract Title/Subject of Contract*	*Approval Date*	*Contractor's Name*	*% Variation from Original Contract Value*	*Original Contract Value Excl. VAT*	*Variation in €Excl. VAT*	*Final Contract Value Excl. VAT*
5	SPD6/2023/025	Reissue – Tender for the Environmentally Sustainable Refurbishment Works at Rabat District Office for MPWP (PWD)	03/06/2025	Aggregate Building and Construction Ltd	20.17%	€454,757.97	€91,722.55	€546,480.52
MODIFIKAZZJONIJIET: L-Aġenzija tal-Enerġija u l-Ilma [EWA] ***MODIFICATIONS: The Energy and Water Agency [EWA]***								
1	SPD6/2024/010	Framework Contract For Supply, Delivery And Installation Of New Washing Machines And Fridge Freezers, And The Disposal Of The Replaced Appliances To Energy And Water Agency (2024-2026) – Lot 1	03/02/2025	Top Choice	19.40%	€27,779.67	€5,389.84	€33,169.51
2		Framework Contract For Supply, Delivery And Installation Of New Washing Machines And Fridge Freezers, And The Disposal Of The Replaced Appliances To Energy And Water Agency (2024-2026) – Lot 2	03/02/2025	Top Choice	19.70%	€20,334.75	€3,999.17	€24,333.92
3	SPD6/2024/076	Framework Contract for the Provision of Cleaning Services using Environmentally friendly cleaning products at the Energy and Water Agency	27/06/2025	AGVHR Management	7.70%	€58,494.12	€4,501.98	€62,996.10

Nru	Numru ta' Referenza tal-Kuntratt	Titlu tal-Kuntratt/Suġġett tal-Kuntratt	Data tal-Approvazzjoni	Isem tal-Kuntrattur	% Varjazzjonijiet mill-Valur Oriġinali tal-Kuntratt	Valur tal-Kuntratt Oriġinali VAT Eskluża	Varjazzjonijiet f'€VAT eskluża	Valur tal-Kuntratt Finali VAT Eskluża
No.	*Contract Reference Number*	*Contract Title/Subject of Contract*	*Approval Date*	*Contractor's Name*	*% Variation from Original Contract Value*	*Original Contract Value Excl. VAT*	*Variation in €Excl. VAT*	*Final Contract Value Excl. VAT*
MODIFICATIONS: Ministeru għall-Ekonomija, Intrapriża u Proġetti Strateġiċi ***MODIFICATIONS: Ministry for the Economy, Enterprise and Strategic Projects***								
1	SPD7/2022/090	Provision of Security Services including Reception Duties for the Ministry for the Economy, Enterprise and Strategic Projects (MEEP)	20/02/2025	GoldGuard	11%	€46,676.80	€5,366.40	€52,043.20
2	SPD7/2023/028 - Lot 1	Provision of Cleaning Services (excluding Products and Materials) for the Ministry for the Economy, Enterprise and Strategic Projects (MEEP)	07/02/2025	JF Services Limited	8%	€63,315.20	€5,214.06	€68,529.29
3	SPD7/2023/028 - Lot 1	Provision of Cleaning Services (excluding Products and Materials) for the Ministry for the Economy, Enterprise and Strategic Projects (MEEP)	07/02/2025	Melchiore Dimech	28%	€63,315.20	€18,250.70	€81,565.90
4	SPD7/2023/028 - Lot 2	Provision of Cleaning Services (excluding Products and Materials) for the Commerce Department	07/02/2025	JF Services Limited	6%	€23,743.20	€1,539.57	€25,282.77
5	SPD7/2023/028 - Lot 2	Provision of Cleaning Services (excluding Products and Materials) for the Commerce Department	10/04/2025	JF Services Limited	3%	€23,743.20	€743.50	€24,486.70

Nru *No.*	Numru ta' Referenza tal-Kuntratt *Contract Reference Number*	Titlu tal-Kuntratt/Suġġett tal-Kuntratt *Contract Title/Subject of Contract*	Data tal-Approvazzjoni *Approval Date*	Isem tal-Kuntrattur *Contractor's Name*	% Varjazzjonijiet mill-Valur Oriġinali tal-Kuntratt *% Variation from Original Contract Value*	Valur tal-Kuntratt Oriġinali VAT Eskluża *Original Contract Value Excl. VAT*	Varjazzjonijiet f'€VAT eskluża *Variation in €Excl. VAT*	Valur tal-Kuntratt Finali VAT Eskluża *Final Contract Value Excl. VAT*
6	SPD7/2024/006	Tender for the Restoration of the Façade and Apertures of Casa Cabrera in Valletta with Reduced Environmental Impact	02/04/2025	Vaults Co. Ltd	10%	€37,586.50	€3,900.00	€41,486.00
MODIFICATIONS: Stamperija tal-Gvern ***MODIFICATIONS: Government Printing Press***								
1	SPD7/2024/040	Tender for the Installation, Testing and Commissioning of an Industrial Folding Machine for the Government Printing Press (GPP)	08/05/2025	Sado Co. Ltd	4.61%	€640,000.00	€29,500.00	€669,500.00
MODIFIKAZZJONIJIET: Financial Intelligence Analysis Unit ***MODIFICATIONS: Financial Intelligence Analysis Unit***								
1	SPD7/2024/024	Tender for the Supply, Delivery and Installation of Energy Efficient Audio-Visual Equipment for Training Room for the Financial Intelligence Analysis Unit (FIAU)	26/02/2025	Astral Enterprises Ltd	5.35%	€93,821.61	€5,023.90	€98,845.51
2	SPD7/2024/024	Tender for the Supply, Delivery and Installation of Energy Efficient Audio-Visual Equipment for Training Room for the Financial Intelligence Analysis Unit (FIAU)	05/05/2025	Astral Enterprises Ltd	1.67%	€98,845.51	€1,563.78	€100,409.29

Nru	Numru ta' Referenza tal-Kuntratt	Titlu tal-Kuntratt/Suġġett tal-Kuntratt	Data tal-Approvazzjoni	Isem tal-Kuntrattur	% Varjazzjonijiet mill-Valur Oriġinali tal-Kuntratt	Valur tal-Kuntratt Oriġinali VAT Eskluża	Varjazzjonijiet f'€VAT eskluża	Valur tal-Kuntratt Finali VAT Eskluża
No.	*Contract Reference Number*	*Contract Title/Subject of Contract*	*Approval Date*	*Contractor's Name*	*% Variation from Original Contract Value*	*Original Contract Value Excl. VAT*	*Variation in €Excl. VAT*	*Final Contract Value Excl. VAT*
3	SPD7/2024/041	Framework Contract for the Provision of Conference Facilities, Accomodation and Catering Services taking into Consideration Seasonality and Minimising Waste Generation, for a Seminar Hosted by the Financial Intelligence Analysis Unit (FIAU)	01/04/2025	Meeting Point Events Limited	9.06%	€66,176.10	€5,992.80	€72,168.90
MODIFIKAZZJONIJIET: Ambjent Malta ***MODIFICATIONS: Ambjent Malta***								
1	SPD8/2023/013	Tender of Security Services For Opening And Closing of Public Gardens within the remit of Ambjent Malta	21/01/2025	Kerber Security	6.19%	€65,620.10	€4,065.45	€103,702.80
2	SPD8/2022/175	Tender in Lots Of Marketing Merchandise And Printing Services in An Environmentally Friendly Manner for Ambjent Malta	01/04/2025	Outllook	46.84%	€97,814.00	€45,185.99	€142,999.99
3	SPD8/2023/001	FrameWork Contrcat For the Supply and Delivery of Rubble Stone and Also Repair of Rubble Stone Walls in Various Locations	08/04/2025	Antaf	9.02%	€137,875.00	€12,435.00	€165,450.00
4	SPD8/2023/002	Tender for Cleaning Services at Ambjent Malta	19/06/2025	Melchiore Dimech	29.00%	€49,030.40	€14,272.00	€70,775.78

Nru	Numru ta' Referenza tal-Kuntratt	Titlu tal-Kuntratt/Suġġett tal-Kuntratt	Data tal-Approvazzjoni	Isem tal-Kuntrattur	% Varjazzjonijiet mill-Valur Oriġinali tal-Kuntratt	Valur tal-Kuntratt Oriġinali VAT Eskluża	Varjazzjonijiet f'€VAT eskluża	Valur tal-Kuntratt Finali VAT Eskluża
No.	*Contract Reference Number*	*Contract Title/Subject of Contract*	*Approval Date*	*Contractor's Name*	*% Variation from Original Contract Value*	*Original Contract Value Excl. VAT*	*Variation in €Excl. VAT*	*Final Contract Value Excl. VAT*
MODIFICATIONS: Aġenzija tal-Agrikoltura u Pagamenti Rurali (ARPA) ***MODIFICATIONS: Agriculture and Rural Payments Agency (ARPA)***								
1	SPD8/2022/182	Provision of Audit Services at the Agriculture and Rural Payments Agency (ARPA) – Lot 1	15/04/2025	GCS Assurance Malta Ltd	33%	€9,750.00	€3,250.00	€13,000.00
2		Provision of Audit Services at the Agriculture and Rural Payments Agency (ARPA) – Lot 2	15/04/2025	GCS Assurance Malta Ltd	33%	€9,750.00	€3,250.00	€13,000.00
3		Provision of Audit Services at the Agriculture and Rural Payments Agency (ARPA) – Lot 3	15/04/2025	PKF Malta Ltd	33%	€58,344.00	€19,448.00	€77,792.00
MODIFIKAZZJONIJIET: Awtorità għall-Ambjent u r-Riżorsi ***MODIFICATIONS: Environment and Resources Authority***								
1	SPD8/2023/87	Framework Agreement (Period Contract) for the Provision of Security Services for the Environment and Resources Authority	11/03/2025	Executive Security Services	12.28%	€124,799.87	€15,320.96	€141,092.99
2	SPD8/2023/138	Tender for the Supply, Delivery, Installation and Commissioning of Furniture, Fume Hood Equipment and Related Building Restructuring (Mechanical, Electrical, Masonry, Gypsum Material, Gypsum Material	11/03/2025	Camray Company Ltd	2.26%	€326,074.71	€7,364.70	€379,914.82

Nru	Numru ta' Referenza tal-Kuntratt	Titlu tal-Kuntratt/Suġġett tal-Kuntratt	Data tal-Approvazzjoni	Isem tal-Kuntrattur	% Varjazzjonijiet mill-Valur Oriġinali tal-Kuntratt	Valur tal-Kuntratt Oriġinali VAT Eskluża	Varjazzjonijiet f'€VAT eskluża	Valur tal-Kuntratt Finali VAT Eskluża
No.	*Contract Reference Number*	*Contract Title/Subject of Contract*	*Approval Date*	*Contractor's Name*	*% Variation from Original Contract Value*	*Original Contract Value Excl. VAT*	*Variation in €Excl. VAT*	*Final Contract Value Excl. VAT*
		and Ancillary Finishing) in an Environmentally Friendly Manner to Refurbish the Ambient Quality Monitoring Laboratory of ERA						
3	SPD8/2023/138	Tender for the Supply, Delivery, Installation and Commissioning of Furniture, Fume Hood Equipment and Related Building Restructuring (Mechanical, Electrical, Masonry, Gypsum Material, Gypsum Material and Ancillary Finishing) in an Environmentally Friendly Manner to Refurbish the Ambient Quality Monitoring Laboratory of ERA. Internal variation approved by ERA CEO	19/05/2025	Camray Company Ltd	2.30%	€326,074.71	€7,506.93	€384,421.73
4	SPD8/2023/138	Tender for the Supply, Delivery, Installation and Commissioning of Furniture, Fume Hood Equipment and Related Building Restructuring (Mechanical, Electrical, Masonry, Gypsum Material, Gypsum Material and Ancillary Finishing) in an Environmentally Friendly	19/05/2025	Camray Company Ltd	1.31%	€326,074.71	€4,273.12	€391,694.85

Nru	Numru ta' Referenza tal-Kuntratt	Titlu tal-Kuntratt/Suġġett tal-Kuntratt	Data tal-Approvazzjoni	Isem tal-Kuntrattur	% Varjazzjonijiet mill-Valur Oriġinali tal-Kuntratt	Valur tal-Kuntratt Oriġinali VAT Eskluża	Varjazzjonijiet f'€VAT eskluża	Valur tal-Kuntratt Finali VAT Eskluża
No.	*Contract Reference Number*	*Contract Title/Subject of Contract*	*Approval Date*	*Contractor's Name*	*% Variation from Original Contract Value*	*Original Contract Value Excl. VAT*	*Variation in €Excl. VAT*	*Final Contract Value Excl. VAT*
		Manner to Refurbish the Ambient Quality Monitoring Laboratory of ERA. External variation approved PS MEEC						
5	SPD8/2023/019	Tender for the Provision of Cleaning Services, using Environmentally Friendly Products within the Environment and Resources Authority.	24/03/2025	Floorpul Co. Ltd	13.37%	€155,394.30	€20,783.10	€195,007.64
6	SPD8/2023/156	Service Tender for the Provision of Consultancy Services for Technical Studies Relating to Noise Abatement Measures and Development of Good Acoustic Design Guidelines in the Maltese Islands	15/04/2025	IPOOL SRL	16.79%	€44,750.00	€7,515.00	€52,265.00
7	SPD8/2021/066	Tender for the Provision of Services in Relation to the Monitoring of Contaminants of Emerging Concern in Malta's Waters and of Diffuse Sources of Pollution for ERA	04/06/2025	AquaBio Tech Ltd	35.00%	€261,936.00	€91,677.00	€353,613.00

Nru	Numru ta' Referenza tal-Kuntratt	Titlu tal-Kuntratt/Suġġett tal-Kuntratt	Data tal-Approvazzjoni	Isem tal-Kuntrattur	% Varjazzjonijiet mill-Valur Oriġinali tal-Kuntratt	Valur tal-Kuntratt Oriġinali VAT Eskluża	Varjazzjonijiet f'€VAT eskluża	Valur tal-Kuntratt Finali VAT Eskluża
No.	*Contract Reference Number*	*Contract Title/Subject of Contract*	*Approval Date*	*Contractor's Name*	*% Variation from Original Contract Value*	*Original Contract Value Excl. VAT*	*Variation in €Excl. VAT*	*Final Contract Value Excl. VAT*
MODIFIKAZZJONIJIET: Aquatic Resources Malta ***MODIFICATIONS: Aquatic Resources Malta***								
1	SPD8/2022/037	Leasing of Trawling Vessel including the Services of the Crew to carry out the Mediterranean International Trawl Survey (MEDITS)	05/02/2025	Grech Fisheries Ltd	32.20%	€335,500.00	€108,031.00	€443,531.00
MODIFIKAZZJONIJIET: Awtorità tal-Ippjanar ***MODIFICATIONS: Planning Authority***								
1	SPD8/2024/033	Tender For the Supply and Delivery of Energy Efficient Notebooks, Workstations, and Related Accessories to the Planning Authority – Lot 1	25/02/2025	Intercomp Marketing Ltd	25%	€92,129.25	€22,884.45	€115,013.70
MODIFIKAZZJONIJIET: Wasteserv ***MODIFICATIONS: Wasteserv***								
1	SPD8/2021/014	Service Tender Emission and Odour Monitoring Based on the Environmental Monitoring Programme issued by ERA for Biogas Production Emissions at Malta North Treatment Plant	31/01/2025	SunLab	23.50%	€140,400.00	€33,000.00	€173,400.00
2	SPD8/2024/001	Service Tender to Conduct an Odour Monitoring Baseline Survey at the Thermal Treatment Facility in Marsa, Malta	01/04/2025	Sunlab Group Ltd	7.93%	€39,700.00	€3,150.00	€42,850.00
3	SPD8/2024/062	Tender For The Planning and Application of marking Floors and Coating of Walkways and Driveways	16/05/2025	A S Solutions Ltd	29.67%	€31,200.25	€9,256.00	€40,456.25

MINISTERU GĦALL-AGRIKOLTURA, IS-SAJD U D-DRITTIJIET TAL-ANNIMALI

Lista ta' kuntratti ta' kwotazzjonijiet, direct contracts u proċeduri negozjati mogħtija mill-Ministeru għall-Agrikoltura, is-Sajd u d-Drittijiet tal-Annimali matul il-perjodu bejn l-1 ta' Jannar, 2025 u t-30 ta' Ġunju, 2025, l-Artikolu 111 (2) tar-Regolamenti dwar il-Kuntratti Pubbliċi L.S. 601.03.

Is-16 ta' Settembru, 2025

MINISTRY FOR AGRICULTURE, FISHERIES AND ANIMAL RIGHTS

List of direct contracts, quotation contracts, and negotiated procedures awarded by Ministry for Agriculture, Fisheries and Animal Rights during the period between 1st January, 2025 and 30th June, 2025, published in terms of Regulation 111(2) of the Public Procurement Regulations S.L. 601.03.

16th September, 2025

Direct Contracts

Nru *No.*	Awtorità tal-Kuntratti *Contracting Authority*	Numru ta' Referenza tal-Kwotazzjoni *Direct Contract Reference Number*	Titlu tal-Kwotazzjoni/ Suġġett tal-Kwotazzjoni *Direct Contract Title/ Subject of Direct Contract*	Data tal-Għotja *Award Date*	Isem tal-Kuntrattur *Contractor's Name*	Valur tal-Kuntratt VAT Eskluża *Contract Value Excl. VAT*
1	ARM	ARM0027/2025	Architect Services	07/02/2025	Perit Simon Saliba	€32,000.00
2	ARM	ARM/0148/2025	Videography, Photography and Editing Service for Aquatic Resources Malta	14/04/2025	Golden Media Limited	€9,750.00
3	ARM	ARM/0115/2025	Vehicle Leasing Services (EV Leasing and Panel Van Leasing)	25/03/2025	United Garage Ltd	€8,394.96
4	ARM	ARM/0130/2025	Provision of a study on Tuna Farming to investigate the unusual phenomenon reported by the producers' federation of abnormally high mortality in tuna farms in Malta in 2024	04/06/2025	Food Control Consultants Ltd	€118,000.00
5	ARM	ARM/0188/2025	Cleaning Services for General and Public Areas and for the Laboratories (Transfer of employment following the termination of tender)	16/06/2025	AGV Group Malta	€15,184.40
6	ARM	ARM/0184/2025	Capacity building and staff training, facilitating research in aquaculture and consultancy on the aquaculture design of the forthcoming new research facilities of ARM	14/05/2025	Dr Robert Vassallo Agius	€32,400.00
7	ARM	ARM/0136/2025	Provision of architectural and project management services in order to assess, mitigate, and resolve the immediate risks, dangers and projects posed by all	22/04/2025	Arcituretech Ltd	€140,000.00

Nru *No.*	Awtorità tal-Kuntratti *Contracting Authority*	Numru ta' Referenza tal-Kwotazzjoni *Direct Contract Reference Number*	Titlu tal-Kwotazzjoni/ Suġġett tal-Kwotazzjoni *Direct Contract Title/ Subject of Direct Contract*	Data tal-Għotja *Award Date*	Isem tal-Kuntrattur *Contractor's Name*	Valur tal-Kuntratt VAT Eskluża *Contract Value Excl. VAT*
			three (A, B and C) facilities operated by Aquatic Resources Malta (This procurement was advertised in the Government Gazette)			
8	ARM	ARM/0133/2025	Consultancy services on Microalgal Facility	03/04/2025	Prof Joseph Buhagiar	€10,000.00
9	OPS	MAFA 98/2022/11/III – Ministry	Leasing of premises in Gozo for MAFA at The Duke, Triq ir-Repubblika, Victoria, Gozo	22/05/2025	Mr George Fenech	€107,100.00
10	OPS	MAFA 98/2022 – Ministry	Rental of Venue for European Commission's Vision for the Future of Agriculture and Food by 2040	07/03/2025	Corinthia Caterers	€6,553.56
11	OPS	MAFA 98/2022/11/III – Ministry	12 months official publishing package	15/01/2025	Content House – Gwida	€6,500.00
12	OPS	MAFA 140/2022/5/Vol 5 – Parliamentary Secretariat	Audio Visual Equipment – Żomm Tarmix Conference Event	03/03/2025	Ican	€28,987.50
13	OPS	MAFA 94/2024 – OPS	Design and Printing of 3 Backdrops	23/05/2025	Arte Graphic Design Studios	€5,700.00
14	OPS	MAFA 13/2024 – OPS	Preparation of a feasibility study to set up an equestrian center in Malta	28/04/2025	Alecta Advisors	€7,500.00
15	OPS	MAFA 139/2024 – OPS	Articles published in the 4 issues of the 2025 HORECA Magazine and iploaded on the HORECA website and all related social media channels	24/01/2025	Mailbox Publishing – Horeca Magazine	€8,000.00
16	DFA	MAFA/ FIS/20/2025	Review, writing and layout of the National Fisheries Strategy Document and Implementation Plan Document	24/04/2025	PwC Consulting Services Malta Limited	€11,750.00
17	DFA	MAFA/ FIS/36/2025	Videography/Filming and Editing Services for the DFA	02/06/2025	Sharpshoot Media	€9,999.00

Nru	Awtorità tal-Kuntratti	Numru ta' Referenza tal-Kwotazzjoni	Titlu tal-Kwotazzjoni/ Suġġett tal-Kwotazzjoni	Data tal-Għotja	Isem tal-Kuntrattur	Valur tal-Kuntratt VAT Eskluża
No.	*Contracting Authority*	*Direct Contract Reference Number*	*Direct Contract Title/ Subject of Direct Contract*	*Award Date*	*Contractor's Name*	*Contract Value Excl. VAT*
18	DFA	F 106/2020/11	Supply of Ironmongery items for the Department of Fisheries and Aquaculture	04/06/2025	TM Ironmongery	€9,999.00
19	DFA	F 65/2018	Provision of Architectural Services	29/04/2025	Nathaniel Sammut	€9,999.00
20	DCS	MAFA/ FSC/1/2024/VOL IV	Desmantaling and installation of toilets and installation of backsplash in kitchen	22/05/2025	Aljanid Group	€5,800.00
21	DCS	MAFA/FSC 8/2025	Network and Labelling Services	10/06/2025	Intertek Laboratories Ltd	€7,969.36
22	DCS	MAFA 182/2022/2/Vol:II	Vouchers redeemed concerning Mnarja 2022	26/02/2025	KPH	€7,732.10
23	DCS	MAFA 12/2025	Aluminium framing system for fabric Textile branding on the public service expo stand 2025	22/04/2025	AF Printworks	€9,990.00
24	DCS	MAFA 12/2025	Custom made standard furniture for the public service expo 2025	22/04/2025	Events Studios	€9,800.00
25	DCS	MAFA/SSD 4/2025	Accomodation for Mnarja Judges 2025	24/03/2025	Corinthia	€7,510.00
26	DCS	MAFA/SSD 4/2025/5	Required to reward the best exhibits during Mnarja 2025	20/03/2025	Birdbrook Rosettes	€9,890.27
27	DCS	MAFA/SSD 4/2025/5	Exhibition Panels for Mnarja 2025	05/06/2025	Media Bakery (Doreen Pace)	€5,040.00
28	DCS	MAFA/SSD 4/2025	Accomodation for Mnarja Judges 2025	24/03/2025	Corinthia	€7,840.00
29	DCS	MAFA 181/2022/2	Provision of Security services at the MAFA Agriconnect Gozo Office	07/05/2025	Signal 8	€7,362.00
30	DCS	MAFA/SSD 4/2025/5,	Video Content for the foot and mouth awareness Campaign for Mnarja 2025	19/05/2025	Audience	€8,500.00
31	PA	MAFA/PAO 53/2024,	Maintenance Agreement on the Public Abattoir Heat Exchangers	31/12/2024	NAS Ltd	€7,475.75
32	PA	MAFA/PAO 9/2022	Taormina Food Expo 2024	06/01/2025	Malta Food Society	€8,561.22
33	PA	MAFA/PAO 45/2021/1	Supply of different spare parts forming part of the central refrigeration plant of the Public battoir	07/01/2025	Figo Mekanik	€6,600.00

Nru *No.*	Awtorità tal-Kuntratti *Contracting Authority*	Numru ta' Referenza tal-Kwotazzjoni *Direct Contract Reference Number*	Titlu tal-Kwotazzjoni/ Suġġett tal-Kwotazzjoni *Direct Contract Title/ Subject of Direct Contract*	Data tal-Għotja *Award Date*	Isem tal-Kuntrattur *Contractor's Name*	Valur tal-Kuntratt VAT Eskluża *Contract Value Excl. VAT*
34	PA	MAFA/PAO 55/2021,	Repair of the primary Dehairer drum teeth	31/03/2025	Freund	€8,557.00
35	PA	MAFA/PAO 29/2025	Agreement for the use of LPG in different plants	08/04/2025	Jason Dalli	€5,000.00
36	PA	MAFA/PAO 47/2025	Note and Coin Solution Machine	07/05/2025	Joseph Cachia & Sons	€9,400.00
37	PA	MAFA/PAO 45/2021/2,	Ammonia Sensors 1000ppm direct from supplier in Finland, including installation and shipping cost	14/05/2025	Chris Refrigeration Services	€6,271.80
38	PA	MAFA/PAO 49/2021,	Pressure Testing on Diesel Boiler Determine Damaged pipes, including replacement and pipes used	19/05/2025	NAS Ltd	€7,620.15
39	PA	MAFA/PAO 45/2021,	500KG Of Ammonia including transportation from Italy to Public Abattoir	13/05/2025	Chris Refrigeration Services	€9,375.00
40	PA	MAFA/PAO 45/2021/1,	New Push Stainless Steel Valves for Spring Including postage and Freight	10/05/2025	Easicom Services	€6,390.40
41	PA	MAFA/PAO 5/2025,	Sound System/Sound Engineer and Palk/ Presenter/Flood Lights/ Lightning Etc Three Bouncing Castles including supervision Entaertainment mic fo esplora use extra works including labour	16/05/2025	Għaqda Festi Interniissima Trinita Marsa	€5,050.00
42	PA	MAFA/PAO 45/2021/2,	Ammonia Sensors 0-1000ppm Direct From the Supplier in Finland	21/05/2025	Chris Refrigeration Services	€6,271.80
43	PA	MAFA/PAO 43/2025,	New Health & Safety Railing in the Chiller plant area, compressor, Ammonia receiver, including all heavy duty materials	10/05/2025	John & Robert Galea	€9,600.00
44	PA	MAFA/PAO 32/2025	From consultancy to implementation of the lightning of the main gate	12/05/2025	Ligh Design Solutions	€9,913.40
45	PA	MAFA/PAO 5/2025,	Production of Cooking and Serving in Public Service Week 2025	05/06/2025	Malta Food Society	€9,957.29

Nru *No.*	Awtorità tal-Kuntratti *Contracting Authority*	Numru ta' Referenza tal-Kwotazzjoni *Direct Contract Reference Number*	Titlu tal-Kwotazzjoni/ Suġġett tal-Kwotazzjoni *Direct Contract Title/ Subject of Direct Contract*	Data tal-Għotja *Award Date*	Isem tal-Kuntrattur *Contractor's Name*	Valur tal-Kuntratt VAT Eskluża *Contract Value Excl. VAT*
46	PA	MAFA/PAO 4/2021	Inceneration Fees	07/01/2025	Wasteserv Malta Ltd	€6,840.20
47	PA	MAFA/PAO 4/2021	Inceneration Fees	23/01/2025	Wasteserv Malta Ltd	€7,099.45
48	PA	MAFA/PAO 11/2022	Upkeep Professional Subscription Annaual	01/03/2025	Upkeep Technologies	€9,000.00
49	PA	MAFA/PAO 4/2021/VOL II	Inceneration Fees	24/02/2025	Wasteserv Malta Ltd	€11,077.95
50	PA	MAFA/PAO 2/2024	10% Interim Payment against approval of Construction Drawings and Less 60% pre-financing	24/03/2025	NAS Ltd	€30,994.60
51	PA	MAFA/PAO 4/2021/VOL II	Inceneration Fees	21/04/2025	Wasteserv Malta Ltd	€8,033.10
52	PA	MAFA/PAO 22/2024/2	Organic Pig Rearing, Trip to Ireland comprising of visits of Organic Pig Farms	23/04/2025	KIM Ltd	€8,175.00
53	PA	MAFA/PAO 22/2024/2	Organic Pig Rearing, Trip to Ireland comprising of visits of Organic Pig Farms	23/04/2025	KIM Ltd	€7,000.00
54	PA	MAFA/PAO 22/2024/2	Organic Pig Rearing, Trip to Ireland comprising of visits of Organic Pig Farms	23/04/2025	KIM Ltd	€7,543.72
55	PA	MAFA/PAO 4/2021/VOL II	Inceneration Fees	26/05/2025	Wasteserv Malta Ltd	€6,648.75
56	MFA	MFA/PIT 292/2024	Consultancy services – CNA Sicilia Project – Mr Paolo Garofalo	02/01/2025	Paolo Garofalo	€9,600.00
57	MFA	MFA/PIT 340/2024	Printing of Milk Book – 400 copies	08/01/2025	Gutenberg Press Ltd	€8,320.00
58	MFA	MFA/PIT 253/2023	Consultancy Services rendered at the Malta Food Agency	21/01/2025	Dr Mario Spiteri	€5,000.00
59	MFA	MFA/PIT 253/2023	CCTV for new offices and Crate Washing	22/01/2025	ISPY Projects Ltd	€5,407.50
60	MFA	MFA/PIT 337/2024	Reserve Tank Supply	23/01/2025	REFPRO Refrigeration	€8,460.00
61	MFA	MFA/PIT 337/2024	Condensor air cooled WA67	03/02/2025	REFPRO Refrigeration	€8,000.00

Nru *No.*	Awtorità tal-Kuntratti *Contracting Authority*	Numru ta' Referenza tal-Kwotazzjoni *Direct Contract Reference Number*	Titlu tal-Kwotazzjoni/ Suġġett tal-Kwotazzjoni *Direct Contract Title/ Subject of Direct Contract*	Data tal-Għotja *Award Date*	Isem tal-Kuntrattur *Contractor's Name*	Valur tal-Kuntratt VAT Eskluża *Contract Value Excl. VAT*
62	MFA	MFA/PIT 337/2024	Supply of Flake Ice Generator F90V (1)	03/02/2025	REFPRO Refrigeration	€8,120.00
63	MFA	MFA/PIT 337/2024	Flake Ice Generator F90V (2)	03/02/2025	REFPRO Refrigeration	€8,120.00
64	MFA	MFA/PIT 337/2024	Electronic and Electronical equipment and controls	03/02/2025	REFPRO Refrigeration	€8,300.00
65	MFA	MFA/PIT 337/2024	Refrigeration Compressor and accessories	03/02/2025	REFPRO Refrigeration	€8,450.00
66	MFA	MFA/PIT 337/2024	Installation of various equipment	03/02/2025	REFPRO Refrigeration	€8,450.00
67	MFA	MFA/PIT 337/2024	One reserve tank (2)	03/02/2025	REFPRO Refrigeration	€8,460.00
68	MFA	MFA/PIT 253/2023	Consultancy Services rendered at the Malta Food Agency	18/02/2025	Dr Mario Spiteri	€5,000.00
69	MFA	MFA/PIT 383/2025	Proposal for Vision Industry 2050 – Dr Jonathan Spiteri	26/03/2025	Dr Jonathan Spiteri	€8,500.00
70	MFA	MFA/PIT 351/2025 – Miscellaneous Supplies 2025	Veg Trays Small	01/04/2025	Multi Packaging Limited	€8,100.00
71	MFA	MFA/PIT 376/2025	Structural Integrity Test for Malta Food Agency	21/04/2025	Terracore Ltd	€16,610.00
72	MFA	MFA/PIT 351/2025 – Miscellaneous Supplies 2025	Small and Large Veg Boxes	23/04/2025	Multi Packaging Limited	€8,355.35
73	MFA	MFA/PIX 074/2025	Provision of Advisory Services at Pixkerija	01/06/2025	Mr Joseph Demicoli	€5,000.00
74	MFA	MFA/PIT 338/2024	Provision of Videography and Editing Services	01/06/2025	Mr Xylon Bristow	€5,800.00
75	MFA	MFA/PIT 340/2024	Printing of Milk Book Merchandise – 350 copies	20/05/2025	Gutenberg Press Ltd	€7,280.00
76	MFA	MFA/PIT 348/2024	Supply of Small and large Veg Boxes	06/06/2025	Multi Packaging Limited	€8,100.00
77	MFA	MFA/PIT 253/2023	Consultancy Services rendered at the Malta Food Agency	09/06/2025	Dr Mario Spiteri	€5,000.00
78	MFA	MFA/PIT 374/2025	Ambassador of the Brand Żomm Tarmix!	13/06/2025	Mr Sean Gravina	€5,000.00
79	MFA	MFA/PIT 278/2023	Supply of 5000 New Crates for the Malta Food Agency	14/05/2025	NATS Ltd	€42,300.00

Nru *No.*	Awtorità tal-Kuntratti *Contracting Authority*	Numru ta' Referenza tal-Kwotazzjoni *Direct Contract Reference Number*	Titlu tal-Kwotazzjoni/ Suġġett tal-Kwotazzjoni *Direct Contract Title/ Subject of Direct Contract*	Data tal-Għotja *Award Date*	Isem tal-Kuntrattur *Contractor's Name*	Valur tal-Kuntratt VAT Eskluża *Contract Value Excl. VAT*
80	MFA	MFA/PIT 253/2023	Consultancy Services rendered at the Malta Food Agency	16/06/2025	Dr Mario Spiteri	€5,000.00
81	MFA	MFA/PIT 351/2025	Purchasing of 5000 Printed Sunscreen Lotion Suncare 30ml	18/06/2025	Mompalao Ltd	€10,000.00
82	AHWD	AHWD/88/2021	Maintenance for Fridges and Freezers at NVL	01/07/2025	Saywell & Schembri	€5,880.00
83	AHWD	VPRD/411/2017	Proficiency Trials	04/06/2025	VET-QAS	€11,462.75
84	AHWD	AHWD/ NV/1/2025/25	Bloods	22/05/2025	Orme Scientific Ltd	€5,385.00
85	AHWD	AHWD/ VR/29/2025	Expert to preparing a Pharmaceutical Quality system for the Inspectorate part of the Veterinary Medicines Unit'	02/06/2025	Mr Kevin Gauci	€21,000.00
86	AHWD	AHWD/13/2023	Calibration Of Equipment	06/06/2025	CALAB-RAMS	€79,126.00
87	AHWD	VPRD/52/2020	Newcastle Disease ELISA Kits	26/05/2025	Innovative Diagnostics	€23,151.00
88	AHWD	VPRD/52/2020	Animal Disease Detection Kits and Reference Sera	14/04/2025	Innovative Diagnostics	€116,825.00
89	AHWD	AHWD/ AW/81/2024/2	Veterinary Emergency Services	25/04/2025	Zoomangi Veterinary Clinic	€10,000.00
90	AHWD	AHWD/ AW/81/2024/2	Veterinary Services for Confiscated Animals	28/04/2025	Zoomangi Veterinary Clinic	€10,000.00
91	AHWD	VPRD/103/2019	Support & maintenance of old NLD System	01/04/2025	PAN Livestock Services Ltd	€10,000.00
92	AHWD	AHWD/69/2020	Tissue homogenizer for TSE analysis	01/04/2025	TOSS	€9,826.40
93	AHWD	VPRD 256/2019	Electronic prescription Renewal of the electronic veterinary prescription	13/02/2025	Ideata	€49,600.00
94	AHWD	AHWD/ NV/1/2025/14	Agitator and Glass Plates	12/03/2025	Froids Et Mesures	€8,609.56
95	AHWD	AHWD/ AW/81/2024/2	Veterinary Emergency Services	14/02/2025	Zoomangi Veterinary Clinic	€10,000.00
96	AHWD	AHWD/ NV/10/2024	Idexx kits (Urgent)	07/02/2025	Vivian Corporation	€7,081.67

Nru	Awtorità tal-Kuntratti	Numru ta' Referenza tal-Kwotazzjoni	Titlu tal-Kwotazzjoni/ Suġġett tal-Kwotazzjoni	Data tal-Għotja	Isem tal-Kuntrattur	Valur tal-Kuntratt VAT Eskluża
No.	*Contracting Authority*	*Direct Contract Reference Number*	*Direct Contract Title/ Subject of Direct Contract*	*Award Date*	*Contractor's Name*	*Contract Value Excl. VAT*
97	AHWD	AHWD/ AW/71/2024	Cat Neutering Services for the National Cat Neutering Campaign	07/02/2025	Zoomangi Veterinary Clinic	€39,900.00
98	AHWD	AHWD/ NV/1/2025/9	Oxoid Media	28/01/2025	Orme Scientific Ltd	€9,918.59
99	AHWD	AHWD/ AW/81/2024/1	Veterinary Emergency Services	14/01/2025	Zoomangi Veterinary Clinic	€40,000.00
100	AHWD	AHWD/ AW/81/2024	Veterinary Emergency Services	08/01/2025	Zoomangi Veterinary Clinic	€10,000.00
101	AHWD	AHWD 31/2023	Assistance in the drafting of AW Strategy	26/02/2025	Jessica Camilleri	€9,500.00
102	ARPA	D4.1/004/2025	Provision of Scanning Services for ARPA Front Office at Ta' Qali covering the period 30th May 2025 till 31st October 2025 including file indexing, data entry and pickup of documents for scanning.	30/05/2025	Maltapost PLC.	€6,500.00
103	ARPA	D1/001/2025	Compilation of a Research Study for the Agriculture and Rural Payments Agency	21/03/2025	PKF Malta	€7,500.00
104	ARPA	D4.1/001/2025	Compilation of a research study to support the development of a subsidy framework for Agricultural Irrigation Water Delivery in Malta by the Agriculture and Rural Payments Agency	12/05/2025	E-Cubed Consultants Ltd	€8,500.00

Kwotazzjonijiet/*Quotations*

Nru	Awtorità tal-Kuntratti	Numru ta' Referenza tal-Kwotazzjoni	Titlu tal-Kwotazzjoni/ Suġġett tal-Kwotazzjoni	Data tal-Għotja	Isem tal-Kuntrattur	Valur tal-Kuntratt VAT Eskluża
No.	*Contracting Authority*	*Quotation Reference Number*	*Quotation Title/Subject of Quotation*	*Award Date*	*Contractor's Name*	*Contract Value Excl. VAT*
1	ARM	ARM/0009/2024	Request for quotations for the supply, delivery and installation of sustainable ergonomic chairs and footrests	27/01/2025	Omnistat Ltd	€6,250.00

Nru *No.*	Awtorità tal-Kuntratti *Contracting Authority*	Numru ta' Referenza tal-Kwotazzjoni *Quotation Reference Number*	Titlu tal-Kwotazzjoni/ Suġġett tal-Kwotazzjoni *Quotation Title/Subject of Quotation*	Data tal-Għotja *Award Date*	Isem tal-Kuntrattur *Contractor's Name*	Valur tal-Kuntratt VAT Eskluża *Contract Value Excl. VAT*
			produced in an environmentally friendly manner for Aquatic Resources Malta			
2	ARM	ARM/0008/2024	Request for quotations for the supply and upkeep of plants and landscaping in line with sustainable environmental practices, for aquatic resources malta	06/03/2025	Derek Garden Centre	€8,550.00
3	ARPA	D1/001/2025	Compilation of a Research Study for the Agriculture and Rural Payments Agency	16/02/2025	PKF Malta	€7,500.00
4	ARPA	D4.1/001/2025	Compilation of a research study to support the development of a subsidy framework for Agricultural Irrigation Water Delivery in Malta by the Agriculture and Rural Payments Agency	17/03/2025	E-Cubed Consultants Ltd	€8,500.00
5	ARPA	D1/002/2025	Call for Quotations for the Lease of Energy Efficient Multifunction Printers with Reduced Environmental Impact including Full Service and Maintenance Agreement for the Agriculture and Rural Payments	15/04/2025	SG Solutions Limited	€5,553.00
6	ARPA	A3.2/001/2025	Call for Quotations for the Supply and Delivery of Two (2) Energy Efficient High End Laptops for the Agriculture and Rural Payments Agency	19/05/2025	SG Solutions Limited	€5,500.00
7	DFA	MAFA/ FIS/30/2025	Provision of Electrical Works to connect Utilities Service Pillars at Marfa for the DFA	27/05/2025	ASI Building Services Contractors Ltd	€5,305.00

Nru *No.*	Awtorità tal-Kuntratti *Contracting Authority*	Numru ta' Referenza tal-Kwotazzjoni *Quotation Reference Number*	Titlu tal-Kwotazzjoni/ Suġġett tal-Kwotazzjoni *Quotation Title/Subject of Quotation*	Data tal-Għotja *Award Date*	Isem tal-Kuntrattur *Contractor's Name*	Valur tal-Kuntratt VAT Eskluża *Contract Value Excl. VAT*
8	DCS	MAFA CFQ04_2025	Provision of Electricity , lighting and audio requirements for Festa Tonn 2025	05.06.2025	MST Audiovisual	€6,200.00
9	DCS	MAFA 12/2025	Electrical supply and lighting for public service Expo 2025	22.04.2025	J works (Jsquared)	€9,750.00
10	DCS	MAFA 12/2025	Floor Lining base needed for the public service Expo 2025	22.04.2025	Origin Media	€9,975.00
11	DCS	MAFA 12/2025	Custom print fabric Textile for the public service Expo 2025	22.04.2025	Pink Olive	€9,880.00
12	DCS	MAFA 12/2025	Perimeter wall for public service Expo 2025	22.04.2025	Studio Works	€8,950.00
13	PA	MAFA/PAO 45/2021/2,	Hire of Heavy Duty Scaffolding for company Frigo Mekanik To work on the Ammonia Chiller plant area	13/03/2025	John & Robert Galea	€9,900.00
14	PA	MAFA/PAO 45/2021/2	Open A new Garage Door to dismantle the old Ammonia pipes through the Central Compressor	10/03/2025	John & Robert Galea	€5,600.00
15	PA	MAFA/PAO 45/2021/2,	Hire of crane for the Turkish Company Frigo Mekanik	11/03/2025	John & Robert Galea	€8,350.00
16	PA	MAFA/PAO 38/2023,	Laying of new tiles in the Dispatch area and removing old tiles, including all materials, transporting all excess and special glues for cold temperature	28/04/2025	Mouajeh Mohamed	€8,319.00
17	PA	MAFA/PAO 45/2021/3,	New Complete unit Condenser and compressor 12HP9KW for the swine cutting and deboning chiller	16/06/2025	Chris Refrigeration	€7,900.00
18	PA	MAFA/PAO 48/2021,	New Health and Safety Railing in the scalding System and stairs, including all heavy duty materials	20/05/2025	John & Robert Galea	€6,250.00

Nru *No.*	Awtorità tal-Kuntratti *Contracting Authority*	Numru ta' Referenza tal-Kwotazzjoni *Quotation Reference Number*	Titlu tal-Kwotazzjoni/ Suġġett tal-Kwotazzjoni *Quotation Title/Subject of Quotation*	Data tal-Għotja *Award Date*	Isem tal-Kuntrattur *Contractor's Name*	Valur tal-Kuntratt VAT Eskluża *Contract Value Excl. VAT*
19	PA	MAFA/PAO 45/2021/5,	New Health and Safety railing in AMmonia plant tanks area, including all heavy duty materials painting and labour work	23/06/2025	John & Robert Galea	€9,600.00
20	AHWD	AHWD/ AW/29/2025 – CFQ 137/2025	Stray Cat Neutering in the South Region	20/06/2025	Happy Paws	€6,000.00
21	AHWD	AHWD/ AW/31/2024 – CFQ 139/2025	Stray Cat Neutering in the West Region	21/06/2025	Vet 4 Pet Health	€6,000.00
22	AHWD	AHWD/ AW/32/2024 – CFQ 140/2025	Stray Cat Neutering in the Port Region	22/06/2025	Best Friends Vet Clinic	€6,000.00

Proċedura Negozjata/*Negotiated Procedures*

Nru *No.*	Awtorità tal-Kuntratt *Contracting Authority*	Numru ta' Referenza tad-Direct Contract *Direct Contract Reference Number*	Titlu tad-Direct Contract/ Suġġett tad-Direct Contract *Direct Contract Title/Subject of Direct Contract*	Data tal-Għotja *Award Date*	Isem tal-Kuntrattur *Contractor's Name*	Valur tal-Kuntratt Eskluż il-VAT *Contract Value Excl. VAT*
1	ARM	ARM/0010/2025	Metal Protective Structure works at Fort San Luċjan for Aquatic Resources Malta (ARM) (This procurement was advertised in the Government Gazette)	16/04/2025	Daniel Micallef	€286,128.00

UFFIĊĊJU TAL-PRIM MINISTRU (FONDI EWROPEJ, UGWALJANZA, IR-RIFORMI U D-DJALOGU SOĊJALI)

Lista ta' direct orders mogħtija mill-Uffiċċju tal-Prim Ministru (Fondi Ewropej, Ugwaljanza, ir-Riformi u d-Djalogu Soċjali) matul il-perjodu bejn l-1 ta' Lulju, 2024 u l-31 ta' Diċembru, 2024, ippubblikata skont l-Artiklu 111 (2) tar-Regolamenti tal-2016 dwar l-Akkwist Pubbliku (S.L. 601.03) u skont ċ-ċirkulari tad-Dipartiment tal-Kuntratti Nru. 12/2021.

OFFICE OF THE PRIME MINISTER (EUROPEAN FUNDS, EQUALITY, REFORMS AND SOCIAL DIALOGUE)

List of direct orders awarded by the Office of the Prime Minister (European Funds, Equality, Reforms and Social Dialogue) during the period between the 1st July, 2024 and 31st December, 2024, published in terms of Article 111 (2) of the Public Procurement Regulations 2016 (S.L 601.03) and in accordance with Contracts Circular No. 12/2021.

Direct Orders: Office of the Permanent Secretary (OPM-EES)

Numru ta' Referenza *Reference Number*	Isem *Name*	Data tal-għotja *Award Date*	Isem tal-Kuntrattur *Name of Contractor*	Valur tal-Kuntratt Eskluża l-VAT *Contract value Excluding VAT*
OPM-EES/67/2024	Advisory Services	01/09/2024	Dr Noel Cutajar	€9,900
OPM-EES/54/2024	Legal Services	13/09/2024	Eunity LegaL S.L.P.	€9,450
OPM-EES/61/2024	Vehicle Lease	24/09/2024	Direct Vehicle Leasing Malta Limited	€61,620
OPM-EES/84/2024	Research Study	10/10/2024	Profs Carmen Sammut	€9,900
OPM-EES/89/2024	Advisory Services	24/10/2024	Aleander Balzan	€9,100
CPA-SI00006356	Legal Services	11/11/2024	Camilleri Preziosi	€7,307
FAKTURA No: 01/12/2024	Legal Services	21/11/2024	Prof. Piotr Bogdanowicz	€10,000

KUNSILL LOKALI SANTA VENERA

Clearance ta' Toroq

Il-Kunsill Lokali Santa Venera jgħarraf li minn nofsinhar tal-Ġimgħa, 31 ta' Ottubru, 2025 sa nofsillejl tas-Sibt, l-1 ta' Novembru, 2025, hemm bżonn ta' clearance fi Triq Braille sas-salib u Triq Misraħ il-Barrieri minn kantuniera ma' Triq Braille sa kantuniera ma' Triq il-Karmelitani.

Is-16 ta' Settembru, 2025

SANTA VENERA LOCAL COUNCIL

Clearance of Streets

The Santa Venera Local Council notifies that from noon of Friday, 31st October, 2025 to midnight of Saturday, 1st November, 2025, clearance is required in Triq Braille till the cross and Triq Misraħ il-Barrieri from corner with Triq Braille to corner with Triq il-Karmelitani.

16th September, 2025

KUNSILL LOKALI BIRKIRKARA

Nominazzjonijiet għal 'Ġieħ Birkirkara'

Il-Kunsill Lokali Birkirkara qiegħed jilqa' nominazzjonijiet mill-pubbliku għall-għoti ta' 'Ġieħ Birkikara'. Dan il-ġieħ jingħata lil dawk ir-residenti li jiddistingwu ruħhom f'xi kamp soċjali, kulturali, filantropiku, sportiv, eċċ., u li taw kontribut lil-lokalità.

L-applikazzjonijiet jinġabru mill-uffiċċju tal-Kunsill Lokali u jridu jkunu preżentati lill-istess uffiċċju sa mhux aktar tard mill-Ġimgħa, 31 ta' Ottubru, 2025.

Is-16 ta' Settembru, 2025

BIRKIRKARA LOCAL COUNCIL

Nominations for 'Ġieħ Birkirkara'

The Birkirkara Local Council is receiving nominations from the public for the award of 'Ġieħ Birkirkara'. This award will be given to residents who distinguish themselves in any camp, be it social, cultural, philantropical, sport, etc., and who have given their contribution to the locality.

Applications are available from the Local Council's office and are to be presented to the same office by not later than Friday, 31st October, 2025.

16th September, 2025

AWTORITÀ TAL-ARTIJIET

L-Uffiċjal Kap Eżekuttiv, Awtorità tal-Artijiet, jgħarraf li:

Offerti ssiġillati għall-avviżi li ġejjin għandhom jintefgħu fil-kaxxa tal-offerti tal-Awtorità tal-Artijiet, Berġa tal-Baviera, Il-Belt Valletta, sal-10.00 a.m. tal-Ħamis, 18 ta' Settembru, 2025.

Avviż Nru 29. Kiri, tale quale minn sena għal sena, għal skop ta' agrikultura, ta' sit fi Triq il-Wardija fil-limiti ta' San Pawl il-Baħar, kif muri bl-aħmar fuq pjanta P.D.2025_0605. Din il-proprjetà tista' tkun suġġetta għal servitujiet eżistenti. L-offerenti għandhom ikunu persuni li huma rreġistrati bħala bdiewa full-time jew part-time, skont ċertifikat maħruġ mid-Dipartiment tal-Agrikoltura li għandu jiġi sottomess mad-dokument tal-offerta jew studenti li temmew b'suċċess kors akkademiku fi studji agrikoli fil-ħames snin preċedenti mid-dħul fis-seħħ tal-Avviż Legali Nru 573.06 li għandhom jissottomettu kopja taċ-ċertifikat rilevanti mal-offerta tagħhom. L-offerti għandhom ikunu akkumpanjati b'bid-bond għall-ammont ta' €1,000 kif stipulat fil-kundizzjonijiet tal-offerta. Offerti anqas mill-ammont ta' tmienja u tletin ewro u disgħa u għoxrin ċenteżmu (€38.29) fis-sena ma jiġux ikkunsidrati. Din l-offerta tista' tkun suġġetta għal dritt magħruf bħala dritt tal-ewwel rifjut skont artikolu Nru 32 tal-Kapitolu Nru 573 tal-Liġijiet ta' Malta. Irid isir il-ħlas ta' €50 għad-dokumenti tal-offerta.

Avviż Nru 30. Bejgħ tale quale tal-Fond f'Nru 6, Sqaq Sant'Elija, Tas-Sliema, kif muri bl-aħmar u mmarkat bl-ittra 'A' u bl-ittra 'B' fuq il-pjanta P.D.2023_0089_A. Is-sit immarkat bl-aħmar u bl-ittra 'A' jikkonsisti mill-livell żero (0) u l-livelli sotterranji biss u s-sit immarkat bl-aħmar u bl-ittra 'B' jikkonsisti fil-livelli kollha. Din il-proprjetà tinsab fi stat dilapidat u bi bżonn immedjat ta' manutenzjoni. Min jirbaħ l-offerta għandu jagħmel tajjeb għall-ispejjeż kollha relatati mat-tiswijiet meħtieġa fuq din il-proprjetà. L-offerti għandhom ikunu akkumpanjati b'bid-bond għall-ammont ta' €10,572 kif stipulat fil-kundizzjonijiet tal-offerta. Offerti anqas mill-ammont ta' mija u sebgħa u ħamsin elf u mitejn ewro (€157,200) ma jiġux ikkunsidrati. Din l-offerta tista' tkun suġġetta għal dritt magħruf bħala dritt tal-ewwel rifjut skont artikolu Nru 32 tal-Kapitolu Nru 573 tal-Liġijiet ta' Malta. Irid isir il-ħlas ta' €50 għad-dokumenti tal-offerta.

Avviż Nru 31. Għotja b'ċens temporanju għall-perjodu ta' ħamsin (50) sena tal-fond kummerċjali tale quale f'Ħanut Nru 9B, Triq Żakkarija, Il-Belt Valletta, kif muri bl-aħmar fuq il-pjanta P.D.2013_86. Dan il-fond jikkonsisti f'livell żero (0) bl-area ta' tnax-il metru kwadru (12m²) u livell Nru 1, bl-area ta' tlieta u sittin metru kwadru (63m²). L-offerti għandhom ikunu akkumpanjati b'bid-bond għall-ammont ta' €40,800 kif stipulat fil-kundizzjonijiet tal-offerta. Offerti anqas mill-ammont ta' tlettax-il elf u sitt mitt ewro (€13,600) fis-sena ma jiġux ikkunsidrati. Din l-offerta tista' tkun suġġetta għal dritt magħruf bħala dritt tal-ewwel rifjut skont

LANDS AUTHORITY

The Chief Executive Officer, Lands Authority, notifies that:

Sealed tenders in respect of the following advertisements have to be deposited in the tender box at the Lands Authority, Auberge de Baviere, Valletta, by 10.00am on Thursday, 18th September, 2025.

Advt No. 29. Lease tale quale, on a year to year basis, for agricultural purposes, of a site at Triq il-Wardija in the limits of Saint Paul's Bay, as shown edged in red on plan P.D.2025_0605. This property may be subject to any existing servitudes. The bidders must be either full-time or part-time farmers, who have to submit a certificate, issued by the Department of Agriculture with the tender document or students who have completed successfully an academic course relating to agriculture within the previous five years prior to the introduction of the Legal Notice No. 573.06 who have to submit a copy of the relevant certificate also with the tender documents. Tenders are to be accompanied by a bid-bond for an amount of €1,000 as stipulated in the tender conditions. Offers below the amount of thirty-eight euro and twenty-nine cents (€38.29) per annum will not be considered. This tender may be subject to the right known as the right of first refusal as per article No. 32 of Chapter No. 573 of the Laws of Malta. A fee of €50 will be charged for the tender documents.

Advt No. 30. Sale tale quale of the premises at No. 6, Sqaq Sant'Elija, Tas-Sliema, as shown edged in red and marked letter 'A' and letter 'B' on the plan P.D.2023_0089_A. The site marked in red with letter 'A' consists of level zero (0) and the subterranean only, and the site marked in red with letter 'B' consists of all levels. This property is in a dilapidated state and in need of immediate maintenance. All expenses required to restore this property are to be borne by the winning bidder. Tenders are to be accompanied by a bid-bond for an amount of €10,572 as stipulated in the tender conditions. Offers below the amount of one hundred and fifty-seven thousand and two hundred euro (€157,200) will not be considered. This tender may be subject to the right known as the right of first refusal as per article No. 32 of Chapter No. 573 of the Laws of Malta. A fee of €50 will be charged for the tender documents.

Advt No. 31. Grant on a temporary emphyteusis for a period of fifty (50) years of the commercial premises tale quale at Shop 9B, Triq Żakkarija, Valletta, as shown edged in red on the plan P.D.2013_86. This premises consists of level zero (0) with an area of twelve square metres (12m²) and level one (1) with an area of sixty-three square metres (63m²)Tenders are to be accompanied by a bid-bond for an amount of €40,800 as stipulated in the tender conditions. Offers below the amount of thirteen thousand and six hundred euro (€13,600) per annum will not be considered. This tender may be subject to the right known as the right of first refusal as per article No. 32 of Chapter

artikolu Nru 32 tal-Kapitolu Nru 573 tal-Liġijiet ta' Malta. Irid isir ħlas ta' €50 għad-dokumenti tal-offerta.

Offerti ssiġillati għall-avviżi li ġejjin għandhom jintefgħu fil-kaxxa tal-offerti tal-Awtorità tal-Artijiet, Berġa tal-Baviera, Il-Belt Valletta, sal-10.00 a.m. tal-Ħamis, 2 ta' Ottubru, 2025.

Avviż Nru 32. Għotja b'ċens perpetwu revedibbli ta' fond tale quale f'Nru 163, Triq ix-Xatt (The Strand), Il-Gżira kif muri bid-dettall fuq il-pjanta L.D.291/66. Din il-proprjetà qed tiġi offruta fl-istat li tinsab fih inklużi d-difetti li jista' jkun hemm moħbija. Min jirbaħ l-offerta għandu ċans sabiex jifdi dan iċ-ċens matul l-ewwel ħmistax-il (15) sena wara reviżjoni skont kif hemm spjegat bid-dettall fuq il-kundizzjonijiet taċ-ċens. L-offerti għandhom ikunu akkumpanjati b'bid-bond għall-ammont ta' €50,000 kif stipulat fil-kundizzjonijiet tal-offerta. Offerti anqas mill-ammont ta' tmienja u sittin elf u mija u ħamsin ewro (€68,150) fis-sena ma jiġux ikkunsidrati. Din l-offerta tista' tkun suġġetta għal drtitt magħruf bħala dritt tal-ewwel rifjut skont artikolu Nru 32 tal-Kapitolu Nru 573 tal-Liġijiet ta' Malta. Irid isir ħlas ta' €50 għad-dokumenti tal-offerta.

Avviż Nru 33. Kiri, tale quale minn sena għal sena, għal skop ta' agrikultura, ta' sit f'Ta' Bringiela fil-limiti tal-Qrendi, Il-Qrendi, muri bl-aħmar fuq pjanta P.D.2024_0442. Din il-proprjetà tista' tkun suġġetta għal servitujiet eżistenti. L-offerenti għandhom ikunu persuni li huma rreġistrati bħala bdiewa full-time jew part-time, skont ċertifikat maħruġ mid-Dipartiment tal-Agrikoltura li għandu jiġi sottomess mad-dokument tal-offerta jew studenti li temmew b'suċċess kors akkademiku fi studji agrikoli fil-ħames snin preċedenti mid-dħul fis-seħħ tal-Avviż Legali Nru 573.06 li għandhom jissottomettu kopja taċ-ċertifikat rilevanti mal-offerta tagħhom. L-offerti għandhom ikunu akkumpanjati b'bid-bond għall-ammont ta' €1,000 kif stipulat fil-kundizzjonijiet tal-offerta. Offerti anqas mill-ammont ta' wieħed u sittin ewro u disgħa u tmenin ċenteżmu (€61.89) fis-sena ma jiġux ikkunsidrati. Din l-offerta tista' tkun suġġetta għal dritt magħruf bħala dritt tal-ewwel rifjut skont artikolu Nru 32 tal-Kapitolu Nru 573 tal-Liġijiet ta' Malta. Irid isir il-ħlas ta' €50 għad-dokumenti tal-offerta.

Dawn l-avviżi qegħdin jiġu ppubblikati bħala stedina għall-pubbliku sabiex jakkwista d-dokumenti tal-offerta online. L-offerenti għandhom jirreferu għall-kundizzjonijiet kollha tad-dokument tal-offerta u huma mitluba li jaqraw sew dawn id-dokumenti. L-offerti għandhom isiru biss fuq il-formola preskritta, li flimkien mal-kundizzjonijiet rilevanti u dokumenti oħra jistgħu jinkisbu billi tagħżel 'Buy Tender' fuq il-paġna ta' dawn L-offerti fis-sit (https://landsauthority.org.mt/services/tendering/). Il-ħlas ta' ħamsin ewro (€50) għandu jsir permezz tas-sistema online tas-sit tal-Awtorità tal-Artijiet bil-card bankarja tal-preferenza tiegħek.

Is-16 ta' Settembru, 2025

No. 573 of the Laws of Malta. A fee of €50 will be charged for the tender documents.

Sealed tenders in respect of the following advertisements have to be deposited in the tender box at the Lands Authority, Auberge de Baviere, Valletta, by 10.00 a.m. on Thursday, 2nd October, 2025.

Advt No. 32. Grant on a perpetual revisable emphyteusis of the premises tale quale at No. 163 The Strand (Triq ix-Xatt), Gżira, as shown in detail on the plan L.D.291/66. This property is being offered in its present state including any latent defects. The winning bidder has the chance to redeem this emphyteusis within the first fifteen (15) years after a revision as explained in detail in the emphyteutical conditions. Tenders are to be accompanied by a bid-bond for an amount of €50,000 as stipulated in the tender conditions. Offers below the amount of sixty-eight thousand and one hundred and fifty euro (€68,150) per annum will not be considered. This tender may be subject to the right known as the right of first refusal as per article No. 32 of Chapter No. 573 of the Laws of Malta. A fee of €50 will be charged for the tender documents.

Advt No. 33. Lease tale quale, on a year to year basis, for agricultural purposes, of a site at 'Ta' Bringiela' limits of Qrendi, as shown edged in red on plan P.D.2024_0442. This property may be subject to any existing servitudes. The bidders must be either full-time or part-time farmers, who have to submit a certificate, issued by the Department of Agriculture with the tender document or students who have completed successfully an academic course relating to agriculture within the previous five years prior to the introduction of the Legal Notice No. 573.06 who have to submit a copy of the relevant certificate also with the tender documents. Tenders are to be accompanied by a bid-bond for an amount of €1,000 as stipulated in the tender conditions. Offers below the amount of sixty-one euro and eighty-nine cents (€61.89) per annum will not be considered. This tender may be subject to the right known as the right of first refusal as per article No. 32 of Chapter No. 573 of the Laws of Malta. A fee of €50 will be charged for the tender documents.

These advertisements are being published as an invitation to the public to acquire tender documents online. The bidders are to refer to all the conditions of the tender document and are invited to carefully read these conditions. Tenders should be submitted only on the prescribed form, which together with the relevant conditions and other documents, may be obtained by clicking on 'Buy Tender' on the webpage where these tenders are available on (https://landsauthority.org.mt/services/tendering/). A fee of fifty euro (€50) must be paid through the online system of the Lands Authority website by using your preferred banking card.

16th September, 2025

CENTRAL PROCUREMENT AND SUPPLIES UNIT

Is-CEO (Sourcing and Supply Chain Management) għas-Central Procurement and Supplies Unit, Ministeru għas-Saħħa u l-Anzjanità Attiva, jgħarraf illi s-sottomissjonijiet tal-ERU Competitive Calls imniżżla hawn taħt għandhom jintlaqgħu sal-10.00 a.m. tal-Erbgħa, 17 ta' Settembru, 2025.

ERU1109U25 – Devices
ERU1109U25A – Devices
ERU1109U25B – Devices
ERU1109U25C – Medicinal
ERU1109U25D – Medicinal
ERU1109U25E – Medicinal
ERU1109U25F – Medicinal
ERU1109U25G – Devices
ERU1109U25H – Devices

Sejħiet kompetittivi tal-Emergency Response Unit (ERU) jistgħu jitniżżlu mis-sit elettroniku tas-CPSU.

Sottomissjonijiet għal din is-sejħa għal kompetizzjoni għandhom jiġu sottomessi skont l-istruzzjonijiet mogħtija fid-dossier.

Is-16 ta' Settembru, 2025

CENTRAL PROCUREMENT AND SUPPLIES UNIT

Is-CEO (Sourcing and Supply Chain Management) għas-Central Procurement and Supplies Unit, Ministeru għas-Saħħa u l-Anzjanità Attiva, jgħarraf illi s-sottomissjonijiet tal-ERU Competitive Calls imniżżla hawn taħt għandhom jintlaqgħu sal-10.00 a.m. tal-Ħamis, 18 ta' Settembru, 2025.

ERU1209U25 – Medicinal
ERU1209U25A – Medicinal
ERU1209U25B – Medicinal
ERU1209U25C – Medicinal
ERU1209U25D – Medicinal
ERU1209U25E – Devices
ERU1209U25F – Devices
ERU1209U25G – Medicinal
ERU1209U25H – Medicinal
ERU1209U25I – Medicinal
ERU1209U25J – Medicinal
ERU1209U25K – Medicinal
ERU1209U25L – Devices
ERU1209U25M – Devices

Sejħiet kompetittivi tal-Emergency Response Unit (ERU) jistgħu jitniżżlu mis-sit elettroniku tas-CPSU.

CENTRAL PROCUREMENT AND SUPPLIES UNIT

The CEO (Sourcing and Supply Chain Management) for the Central Procurement and Supplies Unit within the Ministry for Health and Active Ageing, notifies that submissions for the below listed ERU Competitive Calls will be received up to 10.00 a.m. on Wednesday, 17th September, 2025.

ERU1109U25 – Devices
ERU1109U25A – Devices
ERU1109U25B – Devices
ERU1109U25C – Medicinal
ERU1109U25D – Medicinal
ERU1109U25E – Medicinal
ERU1109U25F – Medicinal
ERU1109U25G – Devices
ERU1109U25H – Devices

Emergency Response Unit (ERU) Competitive Calls can be downloaded from the CPSU website.

Submissions for this call for competition are to be submitted as per instructions given in the dossier.

16th September, 2025

CENTRAL PROCUREMENT AND SUPPLIES UNIT

The CEO (Sourcing and Supply Chain Management) for the Central Procurement and Supplies Unit within the Ministry for Health and Active Ageing, notifies that submissions for the below listed ERU Competitive Calls will be received up to 10.00 a.m. on Thursday, 18th September, 2025.

ERU1209U25 – Medicinal
ERU1209U25A – Medicinal
ERU1209U25B – Medicinal
ERU1209U25C – Medicinal
ERU1209U25D – Medicinal
ERU1209U25E – Devices
ERU1209U25F – Devices
ERU1209U25G – Medicinal
ERU1209U25H – Medicinal
ERU1209U25I – Medicinal
ERU1209U25J – Medicinal
ERU1209U25K – Medicinal
ERU1209U25L – Devices
ERU1209U25M – Devices

Emergency Response Unit (ERU) Competitive Calls can be downloaded from the CPSU website.

Sottomissjonijiet għal din is-sejħa għal kompetizzjoni għandhom jiġu sottomessi skont l-istruzzjonijiet mogħtija fid-dossier.

Is-16 ta' Settembru, 2025

KUNSILL LOKALI L-GĦASRI

Il-Kunsill Lokali l-Għasri jgħarraf illi:

Sal-10.30 a.m. ta' nhar it-Tlieta, 14 ta' Ottubru, 2025, jintlaqgħu offerti fil-Kunsill Lokali l-Għasri, għal:

Avviż Nru GSR/01/2025. Servizzi – Servizzi professjonali ta' perit – Kunsill Lokali l-Għasri.

Id-dokumenti tal-offerti huma bla ħlas u jiġu miksuba/imniżżla u milqugħa BISS minn fuq is-sit elettroniku (www.etenders.gov.mt).

Kull kjarifika jew addenda lid-dokument jittellgħu fuq is-sit elettroniku u wieħed jista' jarahom jew iniżżilhom mill-istess sit.

Il-Kunsill Lokali jżomm id-dritt li jirrifjuta kull offerta, anke l-aktar waħda vantaġġjuża.

Is-16 ta' Settembru, 2025

Submissions for this call for competition are to be submitted as per instructions given in the dossier.

16th September, 2025

GĦASRI LOCAL COUNCIL

The Għasri Local Council notifies that:

Tenders will be received at the Għasri Local Council up till 10.30 a.m. of Tuesday, 14th October, 2025, for:

Advt No. GSR/01/2025. Services – Professional services of an architect – Għasri Local Council.

Tender documents are free of charge and are to be viewed/downloaded and submitted ONLY through the etenders website on (www.etenders.gov.mt).

Any clarifications or addenda to the tender document will be uploaded and available to view and download from this same website.

The Local Council reserves the right to refuse any offer, even the most advantageous.

16th September, 2025

AVVIŻI TAL-QORTI – *COURT NOTICES*

Lista ta' persuni kkwalifikati biex joqogħdu u li għandhom iservu bħala Primi Ġurati u Ġurati Ordinarji fil-Qorti Kriminali matul ix-xahar ta' Ottubru, 2025, skont l-artikolu 606 tal-Kodiċi Kriminali (Kap. 9, Ediz. Riv.).

PRIMI ĠURATI

Agius Ruth, Bank Employee, Ħ'Attard
Azzopardi David, University Graduate, Il-Ħamrun
Azzopardi Joseph (Joseph-Emanuel), Clerk, Ħal Għargħur
Baldacchino Anna (Anna Maria), Director, Tas-Sliema
Bonavia Robert, Director, Ħal Tarxien
Borg Annalise, Engineer, Ħaż-Żabbar
Borg Grima Karen (Catherine) née Grima, Radiographer, In-Naxxar
Borg Juliet, Clerk, Ħad-Dingli
Borg Konrad Gustav, Communications, Il-Mosta
Borg Muscat Madlaine (Magdalene), Bank Employee, Tas-Sliema
Buttigieg Wayne, Accounts Executive, Il-Mosta
Calleja Stephen, Public Officer, Paola
Cardona Ciantar Maria, Bank Officer, Il-Qrendi
Dalli Emanuel, Signatory, Santa Luċija
Dalli Ismael, Pharmacist, Ħal Tarxien
Decelis Claire née Farrugia, Bank Employee, San Ġwann

List of persons duly qualified and subject to serve as Foreman and Jurors in the Criminal Court during the month of October, 2025, in terms of section 606 of the Criminal Code (Cap. 9, Rev. Ed.).

Ferriggi Paul, Clerk, Ir-Rabat
Galea Rachel née Galea, Project Manager, Ħal Qormi
Grima Jeanelle née Zerafa, Clerk, Is-Siġġiewi
King Kenan, Bank Employee, Is-Siġġiewi
Lewis William, Architect, Ħal Qormi
Li Destri Josiella née Mifsud, Communications, Ħaż-Żebbuġ
Mifsud Robert, Clerk, Ħaż-Żabbar
Muscat Nathan Kevin Nicholas, Operations Manager, Iż-Żejtun
Musu` Pierre, Accountant, Marsaskala
Pace Alexei, Architect & Civil Engineer, Ir-Rabat
Sammut Maria, Clerk, Iż-Żurrieq
Schembri Bernardette née Gatt, Accountant, Ħaż-Żabbar
Schembri Daniel, Programmer, Birkirkara
Spiteri Maria Lourdes, Secretary, San Pawl il-Baħar

ĠURATI ORDINARJI

Abdilla Rose-Anne née Farrugia, Communications, Iż-Żurrieq
Abela Amy née Abela, Clerk, Birkirkara

Abela Angela-Maria née Refalo, Manager, Ir-Rabat
Abela Duncan, University Graduate, Ħal Tarxien
Abela Emanuel, Director, Pembroke
Abela Jonathan, Mechanical Engineer, Ta' Kerċem
Agius Adrian, Mechanical Engineer, Ix-Xewkija
Agius Peter (Peter-Paul), Accountant, Is-Swieqi
Agius Simon, Bank Employee, Ħ'Attard
Alamango Joanne, Marketing Officer, Il-Birgu
Alamango Kevin, Mechanical Engineer, Il-Mosta
Alexiev Schembri Ruby Ann née Schembri, Clerk, Ħ'Attard
Ambinette Nakita, Student, Ta' Xbiex
Ancilleri Stefan, University Student, In-Naxxar
Aquilina Andreas, Mechanical Engineer, Ħal Lija
Aquilina Ronald, Lawyer, Il-Mosta
Attard Carmel, Bank Employee, Iż-Żejtun
Attard Christian, Student, Il-Gudja
Attard Eleanor, Director, Iż-Żejtun
Attard Gillian, Director, Iż-Żejtun
Attard Lorraine née Darmanin, Clerk, Marsaskala
Attard Sonia Maria née Bonnici, Bank Employee, In-Nadur
Axisa Tonio (Anthony), Bank Employee, Ħaż-Żebbuġ
Azzopardi Charles, Mechanical Engineer, Ħal Qormi
Azzopardi Moira, Clerk, Iż-Żurrieq
Bajada Marie Claire, Public Officer,
Baldacchino Angelo, Administration Executive, Birżebbuġa
Baldacchino Lillian (Lilliana), Coordinator
Bellizzi Nick, Mechanical Engineer, Ħaż-Żabbar
Bisazza Carlo, Lawyer, Tas-Sliema
Bonavia Ritienne, University Graduate, In-Naxxar
Bondin Jeanice, University Student, Il-Fgura
Bonnici Herald, Public Officer, Ħal Kirkop
Bonnici Jesmond, University Graduate, Marsaskala
Bonnici Larkin Paul, Student, Il-Fgura
Bonnici Maria, Personal Assistant, Ħal Tarxien
Borda Denise née Vella, Communications, Santa Luċija
Borg Alexia, Bank Employee, San Ġwann
Borg Alfred, Director, Is-Swieqi
Borg Christopher, Director, Is-Swieqi
Borg Darren, Public Officer, Ir-Rabat
Borg Geraldine née Cassar, Bank Employee, Marsaskala
Borg Maria Carmela née Formosa, Director, L-Imġarr
Borg Nadine, Health Management, Ħ'Attard
Borg Norman Charles, Child Carer, Il-Gżira
Briffa Aldo, Interior Designer, Birżebbuġa
Briffa Josette née Spiteri, Self Employed, Ħaż-Żebbuġ
Bugeja Theresa née Buttigieg, Bank Employee, Marsaxlokk
Buhagiar Ingrid née Farrugia, Clerk, Ħal Balzan
Buhagiar Simon, Signatory, Santa Venera
Buttigieg Roberta née Mallia, University Graduate, Tas-Sliema
Buttigieg Scicluna Conrad, Pharmacist, Ħ'Attard
Camilleri Christian, Electrical Engineer, Il-Gudja
Camilleri Claude Carmel, Draughtsman, Iż-Żejtun
Camilleri Denise, University Graduate, Ħal Qormi
Camilleri Denise née Zammit, Clerk, Ħaż-Żabbar
Camilleri Jennifer, Supervisor, Birkirkara
Camilleri Kurt, Engineer, Ħ'Attard
Carabott Castagna Charlotte née Carabott, Pharmacist, Il-Fgura
Caruana Briffa Charlene, Clerk, Il-Gudja
Caruana Julian, Manager, Is-Swieqi
Caruana Kevin, Principal, Il-Fgura
Caruana Lauri Marisa (Maria Teresa) née Lauri, Diplomatic Officer, Birżebbuġa
Casingena Malcolm, Bank Employee, Ħal Qormi
Cassar Alexander, Bank Employee, L-Imsida
Cassar Rosanna née Mizzi, Social Worker, Tas-Sliema
Chatlani Raymond, Clerk, Birkirkara
Chetcuti Stephanie, Integrated Marketing Communication, Il-Mosta
Chircop Bernardette, Clerk, Tas-Sliema
Cilia Alessia, Clerk, Is-Siġġiewi
Cilia Michelle née Farrugia, Nurse, Għajnsielem
Cini Silvio, Clerk, Ta' Sannat
Clarke Roxane née Muscat, Student, San Pawl il-Baħar
Conrad Roberta née Zammit, University Graduate, Ħal Balzan
Cordina Joseph, Professional Officer, Iż-Żurrieq
Cordina Mario, University Graduate, Ħal Balzan
Cortis Francis, Mechanical Engineer, Ħaż-Żebbuġ
Cuschieri Mario, Lawyer, Il-Ħamrun
Cutajar Christopher, Nurse, L-Imqabba
De Maria Jeremy, University Graduate, Ħal Balzan
Debattista Margaret née Gauci, Signatory, L-Imsida
Debono Anna née Ebejer, Bank Employee, Il-Mellieħa
Debono Jesmond, Medical Laboratory Technician, Il-Mosta
Debrincat Emmanuel, Clerk, Ix-Xagħra
Delicata Lara-Anne, Doctor, Ħal Balzan
Dimech Charlene née Azzopardi, Bank Employee, Pembroke
Duca Rodrick, Operations Officer, Il-Mellieħa
Ellul Reuben, Bank Employee, Iż-Żurrieq
Fabri Mariella née Zammit, Bank Employee, San Pawl il-Baħar
Falzon Brian Joseph, Clerk, Is-Siġġiewi
Falzon Shawn, Communications, L-Imtarfa
Familua Lara née Cauchi, Midwife, San Pawl il-Baħar
Farrugia Brian Miguel, Clerk, Marsaskala
Farrugia Fiona née Axiaq, Health Services Management, L-Għarb
Farrugia Gilbert, University Student, Iż-Żurrieq
Farrugia Mark, Secretary, Ħad-Dingli
Farrugia Stephan, Director, San Ġwann
Felice Harold, Director, In-Naxxar
Fenech Alison, Bank Official, Il-Fgura
Fenech Natalie, Clerk, Marsaskala
Fenech Piera née Mamo, Professional Officer, San Pawl il-Baħar
Fitzgerald Kevin, Clerk, Tas-Sliema
Flores Stivala Antoniella, Assistant Controller, Il-Fgura
Formosa Gilbert, Communications, In-Naxxar
Galea Charmaine née Grima, Clerk, Iż-Żejtun
Galea Donatella née Barbara, Bank Employee, Ħaż-Żebbuġ
Galea Rachel née Farrugia, Manager, Marsaxlokk

Gambin Patrick, Communications, Il-Mellieħa
Gatt Anna Maria née Gatt, Clerk, Ir-Rabat
Gatt Anton, Clerk, Il-Fgura
Gauci Mario, Clerk, In-Naxxar
Gauci Silvan, Podologist, Ħal Luqa
Glynn Roderick, Commercial Officer, Ħaż-Żebbuġ
Gouder Sandra (Alexandra) née Borg, Librarian, Is-Swieqi
Grech Christopher, Architect, Il-Mosta
Grech Oliver, Bank Employee, Ir-Rabat
Grech William, Public Officer, Ir-Rabat
Grima David-Paul, Architect & Civil Engineer, Birkirkara
Grima Stefan, Public Notary, Il-Mosta
Grixti Mario, Director, Is-Siġġiewi
Hersey Michael, Communications, San Ġiljan
Laferla Mariella née Camilleri, Bank Employee, L-Imġarr
Lautier Robert, Electrical Engineer, San Pawl il-Baħar
Magri Charlene, Unemployed, Ħal Qormi
Magri Claude, Doctor, Ħ'Attard
Mallia Oliver, Manager, Birżebbuġa
Mamo Alexandra née Camilleri, Clerk, Iż-Żurrieq
Mc Kay Pauline, Accountant, Is-Siġġiewi
Messina Alexia (Alessia) née Gerada, Bank Employee, San Ġwann
Micallef Alexander (Alexander Francis), Accounts Clerk, Il-Ħamrun
Micallef Josef, Director, L-Imġarr
Micallef Lara née Vigar, Bank Employee, Il-Gżira
Mifsud Carmela née Fenech, Clerk, Ir-Rabat
Mifsud Ivan, Officer, Ħaż-Żabbar
Mifsud John Paul, Sociologist, Il-Mosta
Mifsud Joseph, Director, San Pawl il-Baħar
Mifsud Marika (Maria-Carmela) née Buttigieg, Clerk, Żebbuġ
Mifsud Robert, Radiographer, L-Imġarr
Minuti Neville, Bank Employee, Il-Gudja
Mizzi Evelyn née Zammit, Bank Employee, Ħal Kirkop
Mizzi Leander, Prod. Op., Il-Fgura
Mizzi Taliana Maria Stella née Taliana, Clerk, Il-Fontana
Moran Analise, Manager, L-Iklin
Muscat Antonia, Housewife, Ħaż-Żebbuġ
Muscat Edward, Bank Employee, Ix-Xagħra
Muscat Fabianne, Principal, Il-Fontana
Muscat Farrugia Claudia née Mintoff, Bank Employee, In-Naxxar
Pace Bonnici Coreen Marie née Pace, Employee, Birkirkara
Pace Micallef Michelle née Pace, Public Notary, San Ġwann
Pace Raymond, Technician, San Ġwann
Paris Priscilla née Azzopardi, Clerk, Il-Mosta
Peresso Roberta née Peresso, Public Notary, Is-Swieqi
Pirotta Fabio, University Graduate, Tas-Sliema
Pirotta Jason, Accounts Clerk, Il-Mosta
Psaila Margaret née Psaila, Principal, Ix-Xewkija
Pullicino Maria Antonella née Mifsud, Doctor, Ħaż-Żebbuġ
Rizzo Amanda, Gerontologist, Tas-Sliema
Rizzo David, Director, Ħal Balzan
Rizzo Matthew John, Computer Technologist, In-Naxxar
Sammut Adrian, Clerk, L-Imtarfa
Sammut Carmen née, Director, Ir-Rabat
Sammut Harold, Techician, Is-Siġġiewi
Sant Matthew, Director, San Ġwann
Sayes Joanna née Falzon, Clerk, San Ġwann
Scerri Andrew Paul, Bank Employee, Birkirkara
Schembri Stefania née Ciantar, Director, Ir-Rabat
Schranz Celine, Bank Official, Is-Swieqi
Sciberras Mary Lou (Mary Lourdes) née Vella, Executive Officer, In-Naxxar
Scicluna Rita, Clerk, Ħad-Dingli
Seah Galea Pauline née Galea, Doctor, Pembroke
Sheikh Rashida, Lawyer, San Pawl il-Baħar
Spiteri Adrian, Student, Il-Fgura
Spiteri Christine née Calleja, Electrical Engineer, Ħal Qormi
Spiteri David, Manager, Iż-Żurrieq
Spiteri Erika-Maria, Communications, Birkirkara
Spiteri Jane née Pace, Clerk, Ix-Xewkija
Spiteri Maria, University Student, Il-Fgura
Spiteri Scifo Mary Louise, Computer Technologist, Is-Swieqi
Sultana Gaetana, Bank Employee, In-Naxxar
Sultana Portelli Charmaine, Psychologist, Il-Qala
Tabone Donatienne née Tabone, Bank Employee, Ħ'Attard
Tabone Jonathan, Professional Officer, Iż-Żurrieq
Tabone Norbert, Communications, L-Għarb
Tabone Robert (Roberto), Public Officer, Ir-Rabat
Talbot Catherine née Seisun, Administration Clerk, Birkirkara
Taliana Odette (Odette-Marie), Midwife, San Pawl il-Baħar
Tanti Doreen (Doris) née Brincau, Bank Employee, Birkirkara
Testaferrata Moroni Viani Luke, Bank Employee, In-Naxxar
Theuma Mark, Director, L-Għarb
Trapani Maggi Roberta née Maggi, Engineer, Ħ'Attard
Uhlenhaut Jean-Claude, Manager, Ħ'Attard
Vancell Jahel, Psycologist, Ir-Rabat
Vella Alison née Micallef, Clerk, L-Imġarr
Vella Bondin Audrey Anne née Bondin, Head of Section, Pembroke
Vella Carmelo, Communications, Birkirkara
Vella Danielle, Lawyer, Il-Mosta
Vella Galea Ian Joseph, Lawyer, Is-Swieqi
Vella Godwin, Public Officer, Ir-Rabat
Vella Joseph, Bank Employee, Ix-Xagħra
Vella Lorenza née Buttigieg, Housewife, Il-Gudja
Vella Lorrieann Jane, Communications, Il-Mosta
Vella Marina, Clerk, In-Naxxar
Vella Mario, Director, Il-Mellieħa
Vella Maryann née Debono, Public Officer, Ir-Rabat
Vella Rose-Marie, Public Officer, Ir-Rabat
Vella Sammut Melanie, Administrator, Ħal Tarxien
Vella Victor, Assistant Director, Il-Munxar
Worley Linda-Jean née Worley, Engineer, Ħ'Attard
Xuereb Clarissa née Caruana, Clerk, San Ġiljan
Xuereb Elsie née Mifsud, Manager, Il-Qala
Zahra Carmelo, Bank Employee, Il-Mosta
Zammit Alfred, Director, Il-Belt Valletta

Zammit Brian, Director, L-Imtarfa
Zammit Carlo (Carlo Alberto), Bank Employee, Birkirkara
Zammit Deguara Josephine, Principal, Il-Mosta
Zammit Ivan, Director, Il-Mellieħa
Zammit Maria née Zammit, Lawyer, Ħ'Attard
Zammit Ruth née Gatt, Bank Employee, Ir-Rabat
Zammit Tania (Gaetana), Public Officer, San Pawl il-Baħar
Zampa Ines Francesca, Lawyer, Ħal Lija

Reġistru tal-Qrati Superjuri, Il-Belt Valletta, illum it-Tlieta, 2 ta' Settembru, 2025.

(Iff.) DOTT. ELIZABETH MARY QUINTANO, LLD
Drettur/Reġistratur, Qrati Kriminali u Tribunali

Registry of the Superior Courts, Valletta, today, Tuesday, 2nd September, 2025.

(Sgd) DOTT. ELIZABETH MARY QUINTANO, LLD
Director/Registrar Criminal Courts and Tribunals

2322

Avviż mir-Reġistru tal-Prim'Awla tal-Qorti Ċivili

Billi Dolph Lee Karen Lombardi (KI 240602L) ippreżenta rikors ġuramentat (numru 891/2025 JVC) fejn giet mitluba l-korrezzjoni tal-Att tat-Twelid tiegħu numru 2406/2002 fir-Reġistru Pubbliku.

Kull min jidhirlu li għandu interess u jrid jopponi dik it-talba, b'dan l-avviż huwa msejjaħ sabiex ifisser il-fehma tiegħu, b'nota li għandha tiġi ppeżentata fir-Reġistru ta' dawn il-Qrati fi żmien ħmistax-il ġurnata mill-ħruġ ta' dan l-avviż fil-Gazzetta tal-Gvern.

Dawk illi, fiż-żmien fuq imsemmi, ikunu ppreżentaw dik in-nota, għandhom jiġu notifikati b'kopja tar-rikors ġuramentat hawn fuq imsemmi bil-ġurnata li tingħata għas-smigħ tal-kawża.

B'ordni tal-Qorti,

Reġistru tal-Qorti Superjuri,

Illum 11 ta' Settembru, 2025

CORA CATANIA
Għar-Reġistratur, Qrati Ċivili u Tribunali

Notice, Registry of the Civil Court, First Hall

Whereas Dolph Lee Karen Lombardi (ID 240602L) filed an application under oath (number 891/2025 JVC) demanding the correction of his Birth Certificate number 2406/2002 in the Public Registry.

Whosoever may have an interest therein, and wishes to oppose that demand, is hereby called upon to do so, by means of a note to be filed in the Registry of these Courts, within fifteen days from the day of the publication of this present notice in the Government Gazette.

Those who, within the aforesaid time, shall have filed such note, shall be notified by the service of a copy of the said application under oath, of the day which will be appointed for the hearing of the case.

By order of the Court,

Registry of the Superior Court,

Today 11th of September, 2025

CORA CATANIA
For the Registrar, Civil Courts and Tribunals

2323

B'digriet mogħti fl-11 ta' Settembru, 2025, mill-Qorti Ċivili (Sezzjoni ta' Ġuriżdizzjoni Volontarja) fuq rikors numru 793/2025 ippreżentat minn Edward Sammut, fejn fih ġie ordnat il-ftuħ u l-pubblikazzjoni tat-testment sigriet ta' Rita Vella, (K.I. 552934M), mart Joseph Vella, bint il-mejtin Giuseppe Borg u Giuseppa née Muscat, imwielda Ħal Balzan, Malta, u mietet il-Furjana, Malta, fl-10 ta' Frar, 1999, ta' 64 sena.

Il-ftuħ u l-pubblikazzjoni ta' dan it-testment se jsir nhar il-Ħamis, 30 ta' Ottubru, 2025, fis-siegħa ta' wara nofsinhar (1.00 p.m.) fl-Awla 17, il-Qorti, Il-Belt Valletta, taħt il-ministeru tan-Nutar Sharon Faith Farrugia.

By means of a decree given on the 11 th September, 2025, by The Civil Court (Voluntary Jurisdiction Section) on an application number 793/2025 filed by Edward Sammut wherein it has been ordered the opening and publication of the secret will of Rita Vella, (I.D. 552934M), spouse of Joseph Vella, daughter of the late Giuseppe Borg and the late Giuseppa née Muscat, born in Ħal Balzan, Malta, and died in Floriana, Malta, on the 10th February, 1999, aged 64 years.

The opening and publication are going to be held on Thursday, 30th October, 2025, at one o'clock in the afternoon (1.00 p.m.) in Hall 17, at the Law Courts, Valletta, under the ministry of Notary Sharon Faith Farrugia.

Reġistru tal-Qorti Ċivili (Sezzjoni ta' Ġuriżdizzjoni Volontarja)

Illum 11 ta' Settembru, 2025

ROSE MARIE BUTTIGIEG
Għar-Reġistratur, Qrati Ċivili u Tribunali

Registry of the Civil Court (Voluntary Jurisdiction Section)

Today the 11th September, 2025

ROSE MARIE BUTTIGIEG
For the Registrar, Civil Courts and Tribunals

2324

Permezz ta' digriet mogħti fid-29 ta' Lulju, 2025, fl-atti tal-ittra uffiċjali numru 1004/2025, fl-ismijiet Excel Investments Ltd vs Franco Curmi et, il-Prim'Awla tal-Qorti ordnat is-segwenti pubblikazzjoni biex isservi ta' notifika fil-konfront tal-intimati a tenur tal-Artikolu 187(3) et sequitur tal-Kap. 12.

Fil-Prim'Awla tal-Qorti Ċivili

Illum 4 ta' Marzu, 2025

Lil: Franco Curmi (KI 2653378M) ta' 47, Triq il-Mitħna, Ħ'Attard
Marlene Curmi (KI 234585M) ta' 47, Triq il-Mitħna, Ħ'Attard

Permezz tal-preżenti ittra uffiċjali, is-soċjetà Excel Investments Limited (C81721) qed tintavola din l-ittra uffiċjali in rispons tal-ittra uffiċjali bin-numru ta' referenza 580/25 datata 7 ta' Frar, 2025.

Illi l-ewwel u qabel kollox, jigi ċċarat li m'hemm l-ebda relazzjoni ġuridika bejn Franco u Marlene Curmi u Excel Investments Limited (C81721) b'dan illi anke kif ammess fl-ittra uffiċjali nnifisha, Franco u Marlene Curmi ma xtrawx direttament mingħand Excel Investments Limited (C81721) iżda mingħand terzi oħrajn;

Illi minekjja dan, fiż-żmien meta Excel Inveetments Limited (C81721) biegħet il-proprjetà inkwistjoni, kif ukoll id-dritt għall-użu ta' kwalunke partijiet komuni, inkluż il-pool inkwistjoni, l-iżvilupp kollu, inkuż dan il-pool, kien kopert b'permess maħruġ mill-Awtorità tal-Ippjanar;

Illi għalhekk, dak li nbiegħ minn Excel Investments Limited (C81721) kien kopert b'permess validu;

Illi madanakollu, u mingħajr preġudizzju u mingħajr ebda ammissjoni ta' responsabbiltà versu kwalunkwe pretensjoni allegata jew li tista' tiġi allegata evententwalment, jingħad li Excel Investments Limited (C81721) reċentement issottomettiet applikazzjoni ġdida mal-Awtorità tal-Ippjanar bl-għan aħħari li tiġi riżolta s-sitwazzjoni msemmija;

Illi del resto, il-kontenut tal-ittra uffiċjali qiegħed jiġi miċħud.

By means of a decree of the 29th July, 2025, in the records of the judicial letter number 1004/2025, in the names Excel Investments Limitd vs Franco Curmi et the First Hall of the Civil Court ordered the following publication for the purpose of effecting service on the respondents in terms of Article 187(3) et sequitur of Cap. 12.

In the First Hall of the Civil Court

Today 4th March, 2025

To: Franco Curmi (ID 2653378M) of 47, Triq il-Mitħna, Ħ'Attard
Marlene Curmi (ID 234585M) of 47, Triq il-Mitħna, Ħ'Attard

By means of this present, Excel Investments Limited (C81721) is filing this judicial letter in response to the judicial letter with reference number 580/25 dated 7th February, 2025.

That in the first place, it is to be clarified that there is no juridical relationship between Franco and Marlene Curmi and Excel Investments Limited (C81721) and this was even admitted in the judicial letter itself, Franco and Marlene Curmi did not buy directly from Excel Investments Limited (C81721) but from other third parties;

This notwithstanding, at the time when Excel investments Limited (C81721) sold the property in question, as well as the right of use of the common parts, including the pool in question, all the development, including this pool, was covered by a permit issued by the Planning Authority;

Thus, what was sold by Excel Investments Limited (C81721) was covered by a valid permit;

That however, and without prejudice and without any admission of responsibility towards any claim alleged or which may eventually be alleged, it is stated that Excel Investments Limited (C81721) has recently submitted a new application with the Planning Authority with the ultimate aim of remedying the situation mentioned;

That as for the rest, the contents of the judicial letter are being rejected.

Bl-ispejjeż

Reġistru tal-Qrati Superjuri, illum 12 ta' Settembru, 2025

ALEXANDRA DEBATTISTA
Għar-Reġistratur tal-Qrati Ċivili u Tribunali

With costs

Registry of the Superior Courts, today 12th September, 2025

ALEXANDRA DEBATTISTA
For the Registrar, Civil Courts and Tribunals

2325

Permezz ta' digriet mogħti fit-18 ta' Frar, 2025, mill-Qorti Prim'Awla, fl-atti tal-ittra uffiċjali numru 4639/2024, fl-ismijiet John Camilleri vs Charles Sammut, ordnat is-segwenti pubblikazzjoni biex isservi ta' notifika fil-konfront tal-intimat Charles Sammut a tenur tal-Artikolu 187(3) et sequitur tal-Kap. 12.

Fil-Prim'Awla tal-Qorti

Illum 9 ta' Ottubru, 2024

Lil Charles Sammut (KI 491167M) ta' 74, Triq il-Kappuċċini, Il-Furjana

Permezz tal-preżenti John Camilleri (KI 174361M) ta' 79, Flat 3, Triq il-Kappuċċini, Il-Furjana, filwaqt illi jagħmel referenza għall-kostituzzjoni ta' debitu tal-5 ta' Lulju 2021 fl-atti tan-Nutar Malcolm Licari, LLD, fejn inti kkostitwejt ruħek veru, ċert u likwidu debitur a favur il-mittenti, fl-ammont ta' €32,000;

Illi sal-lum din is-somma ma tħallsitx lill-mittenti la in parti u lanqas in toto u fejn għalhekk il-mittenti qiegħed jipproċedi b'din l-ittra uffiċjali sabiex irendi din l-ittra uffiċjali eżekuttiva skont il-liġi ai termini tal-artikolu 253(b) et sequitur tal-Kap. 12. Bl-ispejjeż u bl-imgħaxijiet legali kummerċjali sal-effettiv pagament;

Illi l-mittenti għal kull bon fini qiegħed jannetti kopja ta' dan i-kuntratt tal-5 ta' Lulju, 2021, fl-atti tan-Nutar Malcolm Licari bħala Dok. X1;

Illi l-mittenti wkoll ifakkar lill-intimat illi huwa dalwaqt għandu jħallas somma ulterjuri skont kif hemm indikat fil-kuntratt (kosituzzjoni ta' debitu) tat-28 ta' Awwissu, 2023, fl-atti tan-Nutar Abigail Jane Camilleri, liema somma tammonta għal €65,000 u liema somma ta' €65,000 trid titħallas sas-26 ta' Novembru, 2024.

Bl-ispejjeż u bl-imgħaxijiet legali sal-effettiv pagament.

Reġistru tal-Qrati tal-Superjuri, illum 12 ta' Settembru, 2025

ALEXANDRA DEBATTISTA
Għar-Reġistratur tal-Qrati Ċivili u Tribunali

By means of a decree of the 18th February, 2025, of the Civil Court First Hall in the records of judicial letter number 4639/2025, in the names John Camilleri vs Charles Sammut, the following publication was ordered for the purpose of effecting service on the respondent Charles Sammut in terms of Article 187(3) et sequitur of Cap. 12.

In the First Hall of the Civil Court

Today 9th October, 2024

To Charles Sammut (ID 491167M) ta' 74, Triq il-Kappuċċini, Floriana

By the present, John Camilleri (ID 174361M) of 79, Flat 3, Triq il-Kappuccini, Floriana, whilst referring to the constitution of debt deed of the 5th July 2021 in the records of Notary Malcolm Licari, LLD, where you constituted yourself true, certain and liquid debtor in favour of the interpellant, in the amount of €32,000;

That till today this sum has not been paid to the interpellant neither in part, nor in full, and thus the interpellant is proceeding with this judicial letter to render this judicial letter an executive title according to law in terms of Article 253 (b) et sequitur of Cap 12. With costs and commercial legal interests till the effective payment;

That the interpellant for all intents and purposes is attaching a copy of this contract of the 5th July, 2021, in the records of Notary Malcolm Licari as Doc. X1;

The interpellant also reminds the respondent that he is soon due to pay a further sum as indicated in the contract (constitution of debt) of the 28th August, 2023, in the records of Notary Abigail Jane Camilleri, which sum amounts to €65,000 and which sum of €65,000 has to be paid by the 26th November, 2024.

With costs and legal interest till the effective payment.

Registry of the Superior Courts, today 12th September, 2025.

ALEXANDRA DEBATTISTA
For the Registrar, Civil Courts and Tribunals

Permezz ta' digriet mogħti mill-Qorti tal-Maġistrati (Malta) fil-11 ta' Awwissu, 2025, fl-atti tal-ittra uffiċjali numru 1449/2025, fl-ismijiet Automated Revenue Management Services Ltd noe vs Etienne Zammit ordnat is-segwenti pubblikazzjoni biex isservi ta' notifika fil-konfront ta' Global Gases Etienne Zammit a tenur tal-Artikolu 187(3) et sequitur tal-Kap. 12.

Fil-Qorti tal-Maġistrati (Malta)

Illum 23 ta' April, 2025

Lil Etienne Zammit (KI 70678M) ta' 12, Redentur, Triq Guze Galea, Ħal Qormi

Permezz tal-preżenti Automated Revenue Management Services Ltd (C46054) ta' Gattard House, Triq Nazzjonali, Blata l-Bajda, Malta, f'isimha proprju u għan-nom ta' Enemalta plc u l-Korporazzjoni għas-Servizzi tal-Ilma, qed tinnotifikak bl-annessa dikjarazzjoni ġuramentata mmarkata bħala Dokument A għall-finijiet u l-effetti kollha tal-Artikolu 466 tal-Kap. 12 tal-Liġijiet ta' Malta u qed tinterpellak sabiex tħallas is-somma ta' €1,835.68, liema ammont huwa ċert, likwidu u dovut u rappreżentanti bilanċ dovut għall-konsum ta' ilma u elettriku, kera ta' meter tal-ilma u l-elettriku, spejjeż amministrattivi, connection u disconnection fees u/jew kull ħlas ieħor skont ir-regolamenti fuq il-provvista tal-elettriku, jew ir-regolamenti dwar il-fornitura tal-ilma, flimkien mal-imgħax dovut fuq l-ammont skont il-liġi relatat mal-kontijiet tas-servizzi utili bin-numru 411000259560 ossia dwar il-fond bl-indirizz 12, Redentur, Triq Ġużè Galea, Ħal Qormi.

Nonostante diversi interpellazzjonijiet mill-mittenti għall-ħlas tal-ammont dovut, inti nqast milli tħallas sal-ġurnata tal-preżentata ta' din l-ittra. Aktar minn hekk ma hemm l-ebda raġuni valida għal din l-inadempjenza u int qatt ma kkontestajt l-ammont dovut.

Dan l-att qiegħed jintbagħat lilek għall-finijiet u l-effetti kollha tal-liġi u fin-nuqqas ta' pagament jew oppożizzjoni daparti tiegħek fit-termini tal-imsemmi Artikolu 466 tal-Kap. 12 tal-Liġijiet ta' Malta, il-mittenti tgħaddu biex tesegwixxu dan il-krettu skont il-liġi.

Bl-ispejjeż

Reġistru tal-Qrati tal-Maġistrati (Malta), illum 12 ta' Settembru, 2025

ALEXANDRA DEBATTISTA
Għar-Reġistratur tal-Qrati Ċivili u Tribunali

By means of a decree of the 11th August, 2025, handed down by the Court of Magistrates (Malta) in the records of the judicial letter number 1449/2025 in the names Automated Revenue Management Services Limited noe vs Etienne Zammit, the following publication was ordered for the purpose of effecting service on the respondent Etienne Zammit in terms of Article 187(3) et sequitur of Cap. 12.

In the Court of Magistrates (Malta)

Today 23rd April, 2025

To Etienne Zammit (ID 70678M) ta' 12, Redentur, Triq Guze Galea, Ħal Qormi

By the present, Automated Revenue Management Services Limited (C46054) of Gattard House, Triq Nazzjonali, Blata l-Bajda, Malta, in its own name and on behalf of Enemalta plc and Water Services Corporation, notifies you with the attached sworn declaration marked as Document A for all the purposes and effects of Article 466 of Cap. 12 of the Laws of Malta and solicits you to pay the amount of €1,835.68, which amount is sure, liquid and due and representing the balance due for the consumption of water and electricity, rent of water and electricity meter, administrative fees, connection and disconnection fees, and/or any other payment according to the electricity supply regulations and the water supply regulations together with interest due on the amount according to Law regarding the utility bills with number 411000259560 regarding the premises with address 12, Redentur, Triq Ġużè Galea, Ħal Qormi.

Despite several solicitations by the applicant company for the payment of the amount due, you remained in default and did not pay till the day of the filing of this judicial letter. In addition, there is no valid reason for your failure to pay and you never contested the amount due.

This act is being sent to you for all the purposes and effects of law and in default of payment or opposition on your part within the time mentioned in Article 466 Cap. 12 of the Laws of Malta, the applicant company shall proceed to enforce this credit according to law.

With costs

Registry of the Court of Magistrates (Malta), today 12th September, 2025

ALEXANDRA DEBATTISTA
For the Registrar, Civil Courts and Tribunals

2327

Permezz ta' digriet mogħti fis-17 ta' Diċembru, 2024, mill-Qorti Ċivili, Prim'Awla, fl-atti tal-ittra uffiċjali numru 4057/2021 fl-ismijiet Kummissarju tat-Taxxi vs Slim & Trim Studio Co. Ltd, ordnat is-segwenti pubblikazzjoni biex isservi ta' notifika a tenur tal-Artikolu 187(3) et sequitur tal-Kap. 12.

Permezz ta' ittra uffiċjali ppreżentata fil-Prim'Awla tal-Qorti Ċivili lil Slim & Trim Studio Co. Ltd (C6347) ta' Mariott Crt, Fl 4, Triq Regġie Miller, Il-Gżira GZR 1542, Malta, fis-27 ta' Diċembru, 2021, il-Kummissarju tat-Taxxi ta' Amministrazzjoni tat-Taxxa u d-Dwana ta' Malta, Il-Furjana, jinterpellak sabiex fi żmien jumejn tħallas is-somma ta' €40,843 kwantu għal €15,821 rappreżentanti taxxa fuq id-dħul jew taxxa proviżorja għas-snin ta' stima 1999, 2000, 2001, 2002, 2003, 2004, 2005, 2006, 2007, 2008, 2009 u 2010 u kwantu għal €25,022 bħala taxxa addizzjonali u interessi skont l-avviż/talba għall-ħlas hawn unit animo ritirandi u mmarkat Dok. A.

Billi inti nqast li tħallas l-ammont lill-mittenti minkejja t-talba għall-ħlas li saritlek (ara l-istess Dok. A fuq ċitat) il-mittenti javżak li jekk tonqos li tħallas l-ammont dovut fiż-żmien hawn lilek prefiss, huwa se jipproċedi għall-esekuzzjoni tat-titolu ottjenut ai termini tal-Artikolu 40 tal-Att dwar l-Amministrazzjoni tat-Taxxa.

Ħallas l-ispejjeż ta' dan l-Att.

Reġistru tal-Qrati tal-Superjuri, illum 12 ta' Settembru, 2025

ALEXANDRA DEBATTISTA
Għar-Reġistratur tal-Qrati Ċivili u Tribunali

By means of a decree of the 17th December, 2024, given by the First Hall of the Civil Courts, in the records of the judicial letter number 4057/2021, in the names Commissioner of Revenue vs Slim & Trim Studio Co. Ltd, ordered the following publication for the purpose of service in terms of Article 187(3) et sequitur of Cap. 12.

By means of a judicial letter filed in the First Hall of the Civil Courts against Slim & Trim Studio Co. Ltd (C6347) of Mariott Crt, Fl 4, Triq Regġie Miller, Gżira GZR 1542, Malta, on the 27th December, 2021, Commissioner of Revenue of Administration of Tax and Customs of Malta, Floriana, calls upon you so that within two days you pay the sum of €40,843 as for the amount of €15,821 representing the tax from the income and provisional tax for the years of assessment 1999, 2000, 2001, 2002, 2003, 2004, 2005, 2006, 2007, 2008, 2009 and 2010 and as for €25,022 as additional tax and interest according to the notice/demand for payment here attached animo ritirandi and marked as Doc. A.

As you failed to pay the amount due the interpellant notwithstanding the request for payment (see the same Doc. A above mentioned), the interpellant warns you that if you fail to pay the amount due within the time given he will proceed with the execution of the title obtained in terms of Article 40 of the Act regarding the Tax Administration.

Pay the costs of this act.

Registry of the Superior Courts, today 12th September 2025

ALEXANDRA DEBATTISTA
For the Registrar, Civil Courts and Tribunals

2328

Permezz ta' digriet mogħti fis-17 ta' Diċembru 2024 mill-Qorti Ċivili, Prim'Awla, fl-atti tal-ittra uffiċjali numru 4021/2024 fl-ismijiet Kummissarju tat-Taxxa u d-Dwana vs Kristian Fenech Soler, ordnat is-segwenti pubblikazzjoni biex isservi ta' notifika a tenur tal-Artikolu 187(3) et sequitur tal-Kap. 12.

Permezz ta' ittra uffiċjali ppreżentata fil-Prim'Awla tal-Qorti Ċivili lil Kristian Fenech Soler (KI 70376M) ta' 24, St Mary, Flt 4, Triq Sant'Ursola, Il-Belt Valletta, Malta, fl-4 ta' Settembru, 2024, il-Kummissarju tat-Taxxa u d-Dwana ta' Amministrazzjoni tat-Taxxa u d-Dwana ta' Malta, Il-Furjana, jinterpellak sabiex fi żmien jumejn tħallas is-somma ta' €135,643 kwantu għal €106,654 rappreżentanti taxxa fuq id-dħul jew taxxa proviżorja għas-snin ta' stima 2013, 2014, 2015, 2016, 2017, 2018, 2019, 2020, 2021 u 2022 u kwantu għal €28, 989 bħala taxxa addizzjonali u interessi skont

By means of a decree of the 17th December 2025 given by the First Hall of the Civil Courts, in the records of the judicial letter number 4021/2024, in the names Commissioner for Tax and Customs vs Kristian Fenech Soler, ordered the following publication for the purpose of service in terms of Article 187(3) et sequitur of Cap. 12.

By means of a judicial letter filed in the First Hall of the Civil Courts against Kristian Fenech Soler (ID 70376M) of 24, St Mary, Flt 4, Triq Sant'Ursola, Valletta, Malta, on the 4th September, 2024, Commissioner for Tax and Customs of Tax and Customs of Malta, Floriana, calls upon you so that within two days you pay the sum of €135,64 as for the amount of €106,654 representing the tax from the income and provisional tax for the years of assessment 2013, 2014, 2015, 2016, 2017, 2018, 2019. 2020, 2021 and 2022, and as for €28,989 as additional tax and interest according to

l-avviż/talba għall-ħlas hawn unit animo ritirandi u mmarkat Dok. A.

Billi inti nqast li tħallas l-ammont lill-mittenti minkejja t-talba għall-ħlas li saritlek (ara l-istess Dok. A fuq ċitat) il-mittenti javżak li jekk tonqos li tħallas l-ammont dovut fiż-żmien hawn lilek prefiss, huwa se jipproċedi għall-esekuzzjoni tat-titolu ottjenut ai termini tal-Artikolu 40 tal-Att dwar l-Amministrazzjoni tat-Taxxa.

Ħallas l-ispejjeż ta' dan l-Att.

Reġistru tal-Qrati tal-Superjuri, illum 12 ta' Settembru, 2025

ALEXANDRA DEBATTISTA
Għar-Reġistratur tal-Qrati Ċivili u Tribunali

the notice/demand for payment here attached animo ritirandi and marked as Doc. A.

As you failed to pay the amount due the interpellant notwithstanding the request for payment (see the same Doc. A above mentioned), the interpellant warns you that if you fail to pay the amount due within the time given he will proceed with the execution of the title obtained in terms of Article 40 of the Act regarding the Tax Administration.

Pay the costs of this act.

Registry of the Superior Courts, today 12th September, 2025

ALEXANDRA DEBATTISTA
For the Registrar, Civil Courts and Tribunals

2329

Permezz ta' digriet mogħti mill-Qorti tal-Maġistrati (Malta) fil-11 ta' Awwissu, 2025, fl-atti tal-ittra uffiċjali numru 1431/2025, fl-ismijiet Automated Revenue Management Services Ltd noe vs Patrick Xuereb, ordnat is-segwenti pubblikazzjoni biex isservi ta' notifika fil-konfront tal-intimat Patrick Xuereb a tenur tal-Artikolu 187(3) tal-Kap. 12.

Fil-Qorti tal-Maġistrati (Malta)

Illum 23 ta' April, 2025

Lil Patrick Xuereb (KI 305773M) ta' 2, Id-Dwejra F/H, Sqaq Ta' Sejduna, Ħal Lija

Permezz tal-preżenti Automated Revenue Management Services Ltd (C46054) ta' Gattard House, Triq Nazzjonali, Blata l-Bajda, Malta, f'isimha proprju u għan-nom ta' Enemalta plc u l-Korporazzjoni għas-Servizzi tal-Ilma, qed tinnotifikak bl-annessa dikjarazzjoni ġuramentata mmarkata bħala Dokument A għall-finijiet u l-effetti kollha tal-Artikolu 466 tal-Kap. 12 tal-Liġijiet ta' Malta u qed tinterpellak sabiex tħallas is-somma ta' €2,882.09, liema ammont huwa ċert, likwidu u dovut u rappreżentanti bilanċ dovut għall-konsum tal-ilma u elettriku, kera ta' meter tal-ilma u l-elettriku, spejjeż amministrattivi, connection u disconnection fees u/jew kull ħlas ieħor skont ir-regolamenti fuq il-provvista tal-elettriku jew ir-regolamenti dwar il-fornitura tal-ilma, flimkien mal-imgħax dovut fuq l-ammont u liema ammont jikkonsisti fis-segwenti:

i. Inkwantu l-kont numru 101000007933 l-ammont ta' €306.16 fil-fond bl-indirizz 1, Tar-Ragg, Triq Santa Liena, Birkirkara; u

By means of a decree of the 11th August, 2025, handed down by the Court of Magistrates (Malta) in the records of the judicial letter number 1431/2025 in the names Automated Revenue Management Services Limited noe vs Patrick Xuereb the following publication was ordered for the purpose of effecting service on the respondent Patrick Xuereb in terms of Article 187(3) of Cap. 12.

In the Court of Magistrates (Malta)

Today 23rd April, 2025

To Patrick Xuereb (ID 305773M) of 2, Id-Dwejra F/H, Sqaq Ta' Sejduna, Ħal Lija

By the present, Automated Revenue Management Services Limited (C 46054) of Gattard House, Triq Nazzjonali, Blata l-Bajda, Malta, in its own name and on behalf of Enemalta plc and Water Services Corporation, notifies you with the attached sworn declaration marked as Document A for all the purposes and effects of Article 466 of Cap. 12 of the Laws of Malta and solicits you to pay the amount of €2,882.09 which amount is sure, liquid and due and representing the balance due for the consumption of water and electricity, rent of water and electricity meter, administrative fees, connection and disconnection fees, and/or any other payment according to the electricity supply regulations and the water supply regulations together with interest due on the amount and which amount consists of the following:

i. As for bill number 10100007933 the amount of €306.16 of the premises with address 1, Tar-Ragg, Triq Santa Liena, Birkirkara; and

ii. Inkwantu l-kont numru 411000065427 l-ammont ta' €1,836.88 fil-fond bl-indirizz 116, Joe Paul, Triq Misraħ il-Barrieri, Santa Venera;

iii. Inkwantu l-kont numru 41100067343 l-ammont ta' €739.05 fil-fond bl-indirizz 2, Id-Dwejra, Sqaq Ta' Sejduna, Ħal Lija.

Nonostante diversi interpellazzjonijiet mill-mittenti għall-ħlas tal-ammont dovut, inti nqast milli tħallas sal-ġurnata tal-preżentata ta' din l-ittra. Aktar minn hekk ma hemm l-ebda raġuni valida għal din l-inadempjenza u int qatt ma kkontestajt l-ammont dovut.

Dan l-att qiegħed jintbagħat lilek għall-finijiet u l-effetti kollha tal-liġi u fin-nuqqas ta' pagament jew oppożizzjoni daparti tiegħek fit-termini tal-imsemmi Artikolu 466 tal-Kap. 12 tal-Liġijiet ta' Malta, il-mittenti tgħaddu biex tesegwixxu dan il-krettu skont il-liġi.

Bl-ispejjeż

Reġistru tal-Qrati tal-Maġistrati (Malta), illum 12 ta' Settembru, 2025

ALEXANDRA DEBATTISTA
Għar-Reġistratur tal-Qrati Ċivili u Tribunali

ii. As for bill number 411000065427 the amount of €1,836.88 of the premises with address 116, Joe Paul, Triq Misraħ il-Barrieri, Santa Venera; and

iii. As for bill number 41100067343 the amount of €739.05 of the premises with address 2, id-Dwejra, Sqaq Ta' Sejduna, Ħal Lija.

Despite several solicitations by the applicant company for the payment of the amount due, you remained in default and did not pay till the day of the filing of this judicial letter. In addition, there is no valid reason for your failure to pay and you never contested the amount due.

This act is being sent to you for all the purposes and effects of law and in default of payment or opposition on your part within the time mentioned in Article 466 Cap. 12 of the Laws of Malta, the applicant company shall proceed to enforce this credit according to law.

With costs

Registry of the Court of Magistrates (Malta), today 12th September, 2025

ALEXANDRA DEBATTISTA
For the Registrar, Civil Courts and Tribunals

2330

Permezz ta' digriet mogħti fit-28 ta' Awwissu, 2025, mill-Prim'Awla tal-Qorti Civili fl-atti tal-Mandat ta'Żgumbrament numru 747/2025, fl-ismijiet (rikorrenti) Mahmud Ezzeddin Ahmed Hamyoni vs (intimat) Mahmud Ezzeddin Ahmed Hamuni et ġiet ordnata s-segwenti pubblikazzjoni biex isservi ta' notifika fil-konfront tal-intimati a tenur tal-Artikolu 187(3) tal-Kodiċi ta' Organizzazzjoni u Proċedura Ċivili (Kap. 12).

Permezz ta' rikors ippreżentat fil-Prim'Awla tal-Qorti Ċivili, fl-ismijiet (rikorrenti) Mahmud Ezzeddin Ahmed Hamyoni (KI 103705A) vs vs (intimat) Mahmud Ezzeddin Ahmed Hamuni (Pass numru AD221514) u Rasha El Kataf (Pass numru AA310893) fit-12 ta' Mejju, 2025, ir-rikorrenti Mahmud Ezzeddin Ahmed Hamyoni talab lil din l-Onorabbli Qorti:

Tordna l-ħruġ ta' Mandat ta' Żgumbrament kontra l-intimati (mill-fond infraskritt) inesekuzzjoni tas-sentenza infraskritta, u billi l-intimat naqas li jagħmel dan sal-lum.

Fond: Plott B, Portland, internament immarkat 1, Triq Milner, Tas-Sliema

Sentenza: sentenza deċiża fis-27 ta' Frar, 2025 (Ċit. numru 528/2024GG)

By means of a decree of the 28th August, 2025, by the First Hall of the Civil Court, in the records of the Warrant of Eviction number 747/2025 in the names (Applicant) Mahmud Ezzeddin Ahmed Hamyoni vs (respondent) Mahmud Ezzeddin Ahmed Hamuni et the following publication was ordered for the purpose of effecting service on the respondents in terms of Article 187(3) of the Code of Organisation and Civil Procedure (Cap. 12)

By means of an application in the First Hall of the Civil Court, in the names (applicants) Mahmud Ezzeddin Ahmed Hamyoni (ID103705A) vs (respondent) Mahmud Ezzeddin Ahmed Hamuni (Pass number AD221514) u Rasha El Kataf (Pass number AA310893) filed on the 12th May, 2025, the applicant Mahmud Ezzeddin Ahmed Hamyoni asked this Honourable Court:

To order the issue of a Warrant of Eviction against the respondent (from the under mentioned premises) in execution of the under mentioned judgement and this since the respondent failed to do vacate till this day.

Premises: Plot B, Portland, internally marked 1, Triq Milner, Tas-Sliema

Judgement: judgement decided on the 27th February, 2025 (App. number 528/24GG).

Illum 12 ta' Mejju, 2025

Ippreżentat mill-Avukat Dott. Amanda Spiteri u l-PL Joeline Pace Ciscaldi

Mandat ta' Żgumbrament

Repubblika ta' Malta

Mandat tal-Qorti

Lill-Marixxall tal-Qorti

Mogħti mill-Qorti Ċivili, Prim'Awla, bix-xhieda tal-Onor. Imħallef Mark Simiana, LLD, Duttur tal-Liġi, Imħallef tal-Qorti hawn fuq imsemmija.

Illum 15 ta' Mejju, 2025

Esponenti: 181, Triq il-Karmnu, Il-Fgura

Esekuzzjoni: Plott B, Portland, Triq Milner, Tas-Sliema

Notifika Intimati: Mahmud Ezzeddin Ahmed Hamuni u Rasha El Kataf, Plott B, Portland, Triq Milner, Tas-Sliema

Reġistru tal-Qrati Superjuri, illum 12 ta' Settembru, 2025

ALEXANDRA DEBATTISTA
Għar-Reġistratur, Qrati Ċivili u Tribunali

Today 12th May, 2025

Filed by Dr Amanda Spiteri and PL Joeline Pace Ciscaldi

Warrant of Eviction

Republic of Malta

Court Warrant

To the Court Marshall

Given by the Civil Court, First Hall, above mentioned, with the witness of the Hon. Mr Justice Mark Simiana, LLD, Doctor of Laws.

Today 15th May, 2025

Applicants: 181, Triq il-Karmnu, Fgura

Execution: Plot B, Portland, Triq Milner, Tas-Sliema

Notification Respondents: Mahmud Ezzeddin Ahmed Hamuni and Rasha El Kataf, Plot B, Portland, Triq Milner, Tas-Sliema

Registry of the Superior Courts, today 12th September, 2025

ALEXANDRA DEBATTISTA
For the Registrar, Civil Courts and Tribunals

2331

Permezz ta' digriet mogħti fil-25 ta' Awwissu, 2025, mill-Qorti Prim'Awla, fl-atti tal-bandu fl-atti tar-rikors guramentat numru 102/2025JVC, fl-ismijiet Georgina Spiteri noe vs Christopher Kenneth Joseph Spiteri et noe ordnat is-segwenti pubblikazzjoni biex isservi ta' notifika fil-konfront ta'Christopher Kenneth Joseph Spiteri a tenur tal-Artikolu 187 (3) et sequitur tal-Kap. 12.

Bandu għall-Kuraturi

Repubblika ta' Malta

Lill-Marixxall tal-Qrati

B'digriet mogħti minn din il-Qorti fit-13 ta' Frar, 2025, fuq talba ta' Georgina Spiteri noe ġie ordnat biex jintgħażlu kuraturi deputati biex jirrappreżentaw lill-assenti Joseph Louis Spiteri, Daniel Spiteri, Aaron Spiteri u Chantel Spiteri fl-atti tar-rikors ġuramentat numru 102/2025JVC fl-ismijiet Georgina Spiteri noe vs Christopher Kenneth Joseph Spiteri u Kuraturi Deputati u fl-atti l-oħra relattivi u sussegwenti.

By means of a decree of the 25th August, 2025, of the Civil Court First Hall in the records of the banns for curators in the sworn application number 102/2025JVC, in the names Georgina Spiteri noe vs Christopher Kenneth Joseph Spiteri et noe, the following publication for the purpose of service on Christopher Kenneth Joseph Spiteri was ordered in terms of Article 187 (3) et sequitur of Cap. 12.

Banns for Curators

Republic of Malta

To the Marshall of the Court

By means of a decree given by this Court on the 13th February, 2025, following a request by Georgina Spiteri noe it was ordered that deputy curators be chosen to represent the absentees Joseph Louis Spiteri, Daniel Spiteri, Aaron Spiteri and Chantel Spiteri in the sworn application number 102/2025 in the names Georgina Spiteri noe vs Christopher Kenneth Joseph Spiteri and Deputy Curators and in the other relative and subsequent acts.

Permezz ta' rikors guramentat numru 102/2025JVC ppreżentat fis-7 ta' Frar, 2025, fl-ismijiet Georgina Spiteri (KI 356861M) bħala mandatarja speċjali ta' Margaret Rose Coyte (numru tal-passaport Awstraljan PA6270198) vs Christopher Kenneth Joseph Spiteri (KI 33815L) u kuraturi deputati sabiex jirrappreżentaw lill-assenti Joseph Louis Spiteri, Daniel Spiteri, Aaron Spiteri u Chantel Spiteri fejn Georgina Spiteri noe talbet bir-rispett sabiex din l-Onorabbli Qorti:

1. Tiddikjara u tiddeċiedi illi l-fond ossija l-maisonette bl-isem Juno House, bin-numru uffiċjali 22 li jinsab Triq il-Baħrija, Marsaskala mhuwiex komodament diviżibbli;

2. Tordna l-bejgħ b'liċitazzjoni tal-fond ossija l-maisonette bl-isem Juno House, bin-numru uffiċjali 22 li jinsab fi Triq il-Baħrija, Marsaskala, ai termini tal-Artikoli 515 et sequitur previa n-nomina ta' perit tekniku biex jistma l-imsemmi fond;

3. Tordna li r-rikavat mill-bejgħ tal-istess imsemmija proprjetà jiġi diviż bejn il-kontendenti skont il-kwoti rispettivi tagħhom;

Bl-ispejjeż kontra l-intimat, inkluż dawk tal-ittra uffiċjali tal-14 ta' Ottubru, 2024, li min issa huma inġunti għas-subizzjoni, u b'riżerva għal kull azzjoni oħra spettanti lill-esponenti skont il-liġi fil-konfront tal-intimati inkluż għall-kumpens tad-danni kollha inkorsi minnha.

Rikorrenti: Artemis, Triq San Ġorġ, Ħal Għaxaq

Intimat: 22, Juno, Triq il-Baħrija, Marsaskala
Kuraturi deputati

Għaldaqstant ordnat li twaħħal kopja uffiċjali ta' dan il-bandu fid-daħla ta' din il-Qorti Superjuri u ssejjaħ b'dan lil kull min irid jidħol bħala kuratur biex jidher fi żmien sitt ijiem f'dan ir-Reġistru u jagħmel b'nota d-dikjarazzjoni illi huwa jidħol għal dan.

Int ordnat ukoll li tgħarraf lil kull wieħed illi jekk ma jagħmilx din id-dikjarazzjoni fiż-żmien fuq mogħti, din il-Qorti tgħaddi biex tagħżel kuraturi tal-uffiċċju.

U wara li tkun għamilt dan, jew jekk tiltaqa' ma' xi xkiel fl-esekuzzjoni ta' dan il-bandu, inti għandek tgħarraf minnufih lil din il-Qorti.

Mogħti mill-Qorti Superjuri hawn fuq imsemmija bix-xhieda tal-Onor. Imħallef Joanne Vella Cuschieri, LLD, Duttur tal-Liġi.

Illum 13 ta' Frar, 2025

By means of an application filed on the 7th February, 2025, Georgina Spiteri (ID 356861M) as special mandatory of Margaret Rose Coyte (Australian passport number PA6270198) vs Christopher Kenneth Joseph Spiteri (ID 33815L) and deputy curators to represent the absentees Joseph Louis Spiteri, Daniel Spiteri, Aaron Spiteri and Chantel Spiteri, whereby Georgina Spiteri noe requests with respect so that this Honourable Court:

1. Declare and decide that the premises or rather the maisonette with the name Juno House, with official number 22 which is situated in Triq il-Baħrija, Marsaskala is not easily divisible;

2. Order the sale by licitation of the premises, or rather the maisonette, with the name Juno House, with official number 22 which is situated in Triq il-Baħrija, Marsaskala, in terms of Article 515 et sequitur subject to the appointment of a technical referee to value the said premises;

3. Order that the proceeds from the sale of the same property be divided between the parties according to their respective shares;

With costs against the respondents, including those of the judicial letter of the 14th October, 2024, who are now summoned so that a reference to their oath be made, and reserving the right to any other action due to the applicant according to law against the respondents including compensation for all damages incurred by her.

Applicant: Artemis, Triq San Ġorġ, Ħal Għaxaq

Respondent: 22, Juno ,Triq il-Baħrija, Marsaskala
deputy curators

You are therefore ordered to affix an official copy of these banns at the entrance of this Superior Court and to summon whosoever wishes to act as curator to appear before this registry within six days and by means of a minute to submit a declaration that he wishes so to act.

You are also ordered to inform each one that if he fails to make this declaration within the stipulated time, the Court will proceed to the selection of curators of office.

And after so acting, or if you should encounter any difficulty in the execution of these banns, you are to inform forthwith this Court.

Given by the Civil Court First Hall, above mentioned, with the witness of the Hon. Madam Justice Joanne Vella Cuschieri, LLD, Doctor of Laws.

Notifika: Christopher Kenneth Joseph Spiteri, 22, Juno,Triq il-Baħrija, Marsaskala

Reġistru tal-Qrati Superjuri, illum 12 ta' Settembru, 2025

ALEXANDRA DEBATTISTA
Għar-Reġistratur, Qrati u Tribunali

Today 13th February, 2025

Notification: Christopher Kenneth Joseph Spiteri, 22, Juno, Triq il-Baħrija, Marsaskala

Registry of the Superior Courts, today 12th September, 2025

ALEXANDRA DEBATTISTA
For the Registrar, Civil Courts and Tribunals

2332

Permezz ta' digriet mogħti fis-17 ta' Ġunju, 2025, mill-Bord li Jirregola l-Kera fl-atti tar-rikors fl-ismijiet Mark Paul Briffa vs Leone Pisani et, Rikors numru 510/2024JG, ġiet ordnata s-segwenti pubblikazzjoni biex isservi ta' notifika fil-konfront tal-intimati Leone Pisani u Maria Dolores Pisani a tenur tal-Artikolu 187(3) et sequitur tal-Kodiċi ta' Organizzazzjoni u Proċedura Ċivili (Kap. 12).

Permezz ta' rikors fl-ismijiet Mark Paul Briffa (KI 91678M), Anna Kristina Cachia (KI 252580M) u Mary Grace Briffa (KI 369745M) vs Leone (KI 907746M) u Maria Dolores (KI 749051M) konjuġi Pisani ppreżentat fil-Bord li Jirregola l-Kera fil-11 ta' Diċembru, 2024, ir-rikorrenti Mark Paul Briffa (KI 91678M) et talbu lil dan l-Onorabbli Bord għaliex m'għandux:

1. Jistabbilixxi jekk l-intimati jikkwalifikawx biex ikomplu jikru l-fond Flat 1, Rommel Flats, Triq id-Dockyard, Paola, u dan permezz tat-test tal-mezzi;

2. Fil-każ li jikkwalifikaw, jistabbilixxi kundizzjonijiet ġodda u jordna r-reviżjoni fil-kera sa 2% tal-valur tal-proprjetà u jordna lill-intimati jħallsu lir-rikorrenti l-kera stabbilita;

3. Jew alternattivament f'każ li jirriżulta li l-intimati ma jissodisfawx il-kriterju tad-dħul u tal-kapital tat-test tal-mezzi, jordna l-iżgumbrament tal-intimati u jordna lill-intimati jħallsu kumpens pagabbli lir-rikorrenti għall-okkupazzjoni tal-fond matul l-imsemmi perjodu.

Bl-ispejjeż u mgħaxijiet legali kontra l-intimati minn issa inġunti insubizzjoni u mingħajr preġudizzju għal kwalunkwe rimedju ieħor spettanti lir-rikorrenti.

Notifika Intimati: Leone Pisani u Maria Dolores Pisani, Flat 1, Rommel Flats, Triq id-Dockyard, Paola

Ir-rikors fl-ismijiet Mark Paul Briffa et vs Leone Pisani et, Rikors numru 510/2024JG, jinsab differit għall-10 ta' Ottubru, 2025, fil-9.50 a.m.

By means of a decree of the 17th June, 2025, of the Rent Regulation Board, in the records of the Application in the names Mark Paul Briffa et vs Leone Pisani et, Application number 510/2024JG, the following publication was ordered for the purpose of effecting service on the respondents Leone Pisani and Maria Dolores Pisani in terms of Article 187(3) et sequitur of the Code of Organisation and Civil Procedure (Cap. 12).

By means of an application in the names Mark Paul Briffa (ID 91678M), Anna Kristina Cachia (ID 252580M) and Mary Grace Briffa (ID 369745M) vs Leone (ID 907746M) and Maria Dolores (ID 749051M) spouses Pisani filed in the Rent Regulation Board, on the 11th December, 2024, the applicants Mark Paul Briffa (ID 91678M) et requested this Honourable Board why it should not:

1. Establish whether the respondents qualify to continue renting the premises Flat 1, Rommel Flats, Triq id-Dockyard, Paola and this by means of the means test;

2. In case they qualify, establish new conditions and order the revision of the rent up to 2% of the value of the property and order the respondents to pay the applicant the fixed rent;

3. Or alternatively in case it results that the respondents do not satisfy the criteria of income and capital of the means test, order the eviction of the respondents and order the respondents to pay compensation payable to the applicants for the occupation of the premises during the said period.

With costs and legal interest against the respondents from now summoned so that a reference to their oath be made and without prejudice to any other remedy due to the applicants.

Notification Respondents: Leone Pisani u Maria Dolores Pisani, Flat 1, Rommel Flats, Triq id-Dockyard, Paola

The application in the names Mark Paul Briffa et vs Leone Pisani et, Application number 510/2024JG, has been postponed for hearing to the 10th October, 2025, at 9.50 a.m.

Reġistru tal-Qrati Superjuri, illum 12 ta' Settembru, 2025

ALEXANDRA DEBATTISTA
Għar-Reġistratur, Qrati Ċivili u Tribunali

Registry of the Superior Courts, today 12th September, 2025

ALEXANDRA DEBATTISTA
For the Registrar, Civil Courts and Tribunals

2333

Permezz ta' digriet mogħti fis-6 ta' Ġunju, 2025, mill-Bord li Jirregola l-Kera fl-atti tar-rikors fl-ismijiet Alex Barbara Bianco et vs Raymond Chircop, Rikors numru 40/2025JG, ġiet ordnata s-segwenti pubblikazzjoni biex isservi ta' notifika fil-konfront tal-intimat Raymond Chircop a tenur tal-Artikolu 187(3) et sequitur tal-Kodiċi ta' Organizzazzjoni u Proċedura Ċivili (Kap. 12).

Permezz ta' rikors fl-ismijiet Alex Barbara Bianco (KI 199785M) u Rosabelle Barbara Bianco (KI 386489M) vs Raymond Chircop (KI 0000761M) ippreżentat fil-Bord li Jirregola l-Kera fis-17 ta' Frar, 2025, ir-rikorrenti Alex Barbara Bianco (ID 199785M) u Rosabelle Barbara Bianco (KI 386489M) talbu lil dan l-Onorabbli Bord għaliex m'għandux:

1. Jiddikjara u jiddeċiedi illi l-intimat Raymond Chircop (KI 0000761M) huwa l-inkwilin tal-fond 20, Triq id-Dejqa, Il-Birgu, u jikkwalifika bħala kerrejja ta' dar ta' abitazzjoni abbażi ta' din it-tifsira, ai termini tal-Artikolu 2 tal-Ordinanza li Tirregola t-Tiġdid tal-Kera tal-Bini kif emendat bl-Att XXIV tal-2021;

2. Jordna li jitwettaq it-test tal-mezzi ta' Raymond Chircop (KI 0000761M) fuq it-test tal-mezzi stabbilit fir-Regolamenti dwar it-Tkoplija tal-Kirja (Kriterji ta' Test tal-Mezzsi) maħruġa taħt l-Artikolu 1622A tal-Kodiċi, u kwalunkwe regolamenti oħra li jissostitwuhom ibbażat fuq id-dħul tal-kerrej bejn l-1 ta' Jannar u l-31 ta' Diċembru, 2024, u fuq il-kapital tal-kerrej fil-31 ta' Diċembru tal-2024;

3. Jiddikjara u jiddeċiedi illi ai termini tal-Att XXIV tal-2021 il-kera għandha tiġi riveduta għal ammont li ma jeċċedix it-2% fis-sena tal-valur liberu u frank fis-suq miftuħ tal-fond 20, Triq id-Dejqa, Il-Birgu, u sabiex jiġu stabbiliti kundizzjuonijiet ġodda fir-rigward tal-kera;

4. Jordna f'każ illi l-intimat Raymond Chircop (KI 0000761M) ma jissodisfax il-kriterji tad-dħul u tal-kapital tat-test tal-mezzi, l-iżgumbrament tal-istess intimat Raymond Chircop (KI 0000761M) mill-fond inkwistjoni fi żmien qasir u perentorju stabbilit minn dan il-Bord u mhux aktar tard minn sentejn.

Esponenti: 91, Denver, Triq Axtart, Marsaxlokk

Notifika Intimat: Raymond Chircop, 20, Triq id-Dejqa, Il-Birgu

By means of a decree of the 6th June, 2025, of the Rent Regulation Board, in the records of the Application in the names Alex Barbara Bianco et vs Raymond Chircop, Application number 40/2025JG, the following publication was ordered for the purpose of effecting service on the respondent Raymond Chircop in terms of Article 187(3) et sequitur of the Code of Organisation and Civil Procedure (Cap. 12).

By means of an application in the names Alex Barbara Bianco (ID 199785M) and Rosabelle Barbara Bianco (ID 386489M) vs Raymond Chircop (ID 0000761M) filed in the Rent Regulation Board, on the 17th February, 2025, the applicants Alex Barbara Bianco (ID 199785M) and Rosabelle Barbara Bianco (ID 386489M) requested this Honourable Board why it should not:

1. Declare and decide that the respondent Raymond Chircop (ID 0000761M) is the lessee of the premises 20, Triq id-Dejqa, Vittoriosa, and qualifies as lessee of a dwelling-house on the basis of this definition, in terms of Article 2 of the Reletting of Urban Property Ordinance as amended by Act XXIV of 2021;

2. Orders that the means test of Raymond Chircop (ID 0000761M) be carried out on the means test set out in the the Rules of the Continuation Tenancies (Means Testing Criteria) issued under Article 1622A of the Civil Code, and any other regulations replacing them based on the income of the lessee between 1st January and 31st December, 2024, and on the capital of the lessee on 31st December, 2024;

3. Declare and decide that in terms of Act XXIV of 2021 the rent shall be revised to an amount not exceeding 2% per annum of the free and unencumbered open market value of the premises 20, Triq id-Dejqa, Vittoriosa, and to establish new conditions regarding the lease;

4. Order in case the respondent Raymond Chircop (ID 0000761M) does not satisfy the criteria of income and capital of the means test, the eviction of the same respondent Raymond Chircop (ID 0000761M) from the premises in question within a short and peremptory time established by this Board and not later than two years.

Applicant: 91, Denver, Triq Axtart, Marsaxlokk

Notification Respondent: Raymond Chircop, 20, Triq id-Dejqa, Vittoriosa

Ir-rikors fl-ismijiet Alex Barbara Bianco et vs Raymond Chircop, Rikors numru 40/2025JG, jinsab differit għas-6 ta' Ottubru, 2025, fid-9.20 a.m.

Reġistru tal-Qrati Superjuri, illum 12 ta' Settembru, 2025

ALEXANDRA DEBATTISTA
Għar-Reġistratur, Qrati Ċivili u Tribunali

The application in the names Alex Barbara Bianco et vs Raymond Chircop, Application number 40/2025JG, has been postponed for hearing to the 6th October, 2025, at 9.20 a.m.

Registry of the Superior Courts, today 12th September, 2025

ALEXANDRA DEBATTISTA
For the Registrar, Civil Courts and Tribunals

2334

Bandu għall-Kuraturi

Repubblika ta' Malta

Lill-Marixxall tal-Qrati

B'digriet mogħti minn din il-Qorti, fit-22 ta' Awwissu, 2025, fuq talba ta' Jelena Sekulic ġie ordnat sabiex jintgħażlu kuraturi deputati sabiex jirrappreżentaw lill-assenti Nikola Ostojic fl-atti tar-Rikors Ġuramentat 171/25AL fl-ismijiet Jelena Sekulic vs Kuraturi Deputati u fl-atti l-oħra relattivi u sussegwenti.

Permezz ta' rikors ġuramentat fl-ismijiet Jelena Sekulic (KI 0160114A) vs Kuraturi Deputati għan-nom u inrappreżentanza ta' Nikoloa Ostojic (KI 0181422A), fl-atti tar-Rikors Ġuramentat numru 171/2025AL, ippreżentat fil-Qorti (Sezzjoni tal-Familja), fl-20 ta' Awwissu, 2025, fejn Jelena Sekulic (KI 0160114A) talbet lil din l-Onorabbli Qorti sabiex:

1. Tafda u takkorda li l-kura u kustodja tal-minuri … omissis … tiġi fdata esklussivament f'idejn ir-rikorrenti ommu, bir-residenza tal-minuri tkun ukoll mal-omm;

2. Tawtorizza l-omm sabiex tieħu deċiżjonijiet kollha ordinarji u straordinarji rigwardanti saħħa, edukazzjoni, attivitajiet ekstrakurrikulari u safar tal-minuri b'mod unilaterali mingħajr ħtieġa li jsir kuntatt verbali jew bil-miktub mal-missier intimat;

3. Tordna li kull fejn hemm il-ħtieġa ta' firma taż-żewġ ġenituri, sew jekk biex il-minuri jattendi istituzzjoni edukattiva jew ekstrakurrikulari u sew jekk għal ħwejjeġ oħra, il-firma tal-omm tkun suffiċjenti sabiex l-applikazzjoni titmexxa;

4. Tawtorizza lill-omm sabiex tkun tista' tapplika għal ħruġ tal-passaport għall-minuri mingħajr il-firma tal-konvenut, u sabiex tingħata d-dritt li tibqa' ġġedded kull passaport sussegwenti li l-minuri jeħtieġ tul id-durata li l-intimat ikun assenti minn Malta sakemm il-minuri jagħlaq it-tmintax-il (18) sena;

Banns for Curators

Republic of Malta

To the Marshall of the Court.

By means of a decree given by this Court, on the 22nd August, 2025, following a request of Jelena Sekulic it was ordered that deputy curators be chosen to represent the absent Nikola Ostojic, in the records of the Sworn Application 171/2025AL, in the names Jelena Sekulic vs Deputy Curators and in the other relative and subsequent acts.

By means of a sworn application in the names Jelena Sekulic (ID 0160114A) vs Deputy Curators to represent the absent Nikola Ostojuc (ID 0181422A), in the records of the Sworn Application bearing reference 171/2025AL, filed in the Civil Court (Family Section), on the 20th August, 2025, the applicant Jelena Sekulic (ID0160114A) requested this Honourable Court so that it:

1. Entrust and grant the care and custody of the minor child … omissis … exclusively in the hands of the applicant, with the residence of the minor being with his mother;

2. Authorise the applicant to take all ordinary and extraordinary decisions regarding the health, education, extra-curricular activities and travel of the minor child unilaterally without the need to obtain verbal or written consent from the defendant;

3. Order that wherever the need for the signature of both parents arises, whether it is for the minor children to attend an educational institution, or extra-curricular activities, or any other issue, the signature of the applicant would be enough for the application to move forward;

4. Authorise the applicant to apply for the issuance of the minor's passport without the signature of the defendant and for the applicant to be granted the right to renew every subsequent passport of the minor until he reaches eighteen (18) years of age;

5. Tordna li kwalunkwe benefiċċju soċjali relatati mal-minuri jiġu perċepiti mill-omm;

6. Tillikwida u tiffissa manteniment għall-minuri sakemm jagħlaq l-età ta tmintax-il sena fl-eventwalità li jieqaf jistudja u jibda jaħdem fuq baċi full-time jew sakemm jagħlaq it-tlieta u għoxrin sena, f'każ li l-minuri jkompli l-istudji tiegħu, u konsegwentement, tordna lill-intimat sabiex iħallas il-manteniment hekk likwidat, bil-modalitajiet kollha tal-pagamenti, inkluż provvedimenti sabiex perjodikament il-manteniment jiżdied biex jagħmel tajjeb għall-għoli tal-ħajja;

7. Tordna lill-intimat iħallas sehmu u ċoè nofs l-ispejjeż ta' saħħa, edukazzjoni u attivitajiet ekstrakurrikulari tal-minuri;

8. Tillikwida u tiffissa arretrati ta' manteniment għall-minuri minn Ġunju 2025 u tordna lill-intimat iħallas sehmu mill-istess;

9. Tillikwida u tiffissa arretrati ta' spejjeż konnessi ma' saħħa, edukazzjoni u attivitajiet ekstrakurrikulari tal-minuri minn Ġunju 2025 u tordna lill-konvenut iħallas sehmu mill-istess;

10. Tagħti provvedimenti ulterjuri rigwardanti l-minuri li din il-Onorabbli Qorti jidhrilha xierqa u opportuni fiċ-ċirkostanzi.

Bl-ispejjeż inkluż dawk tal-proċedura tal-medjazzjoni kontra l-intimat, liema intimat huwa minn issa inġunt in subizzjoni.

Rikorrenti: Jelen Sekulic, Oakley Court, 83, Triq San Pawl, In-Naxxar

Intimati: Kuraturi deputati

Int għaldaqstant ordnat li twaħħal kopja uffiċjali ta' dan il-bandu fid-daħla ta' din il-Qorti Superjuri u sejjaħ b'dan lil kull min irid jidhol bħala kuratur biex jidher fi żmien sitt ijiem f'dan ir-Reġistru u jagħmel b'nota d-dikjarazzjoni illi huwa jidhol għal dan.

Int ordnat ukoll li tgħarraf lil kull wieħed illi jekk ma jagħmilx din id-dikjarazzjoni fiż-żmien fuq mogħti din il-Qorti tgħaddi biex tagħżel kuraturi tal-uffiċċju.

U wara li tkun għamilt dan, jew jekk tiltaqa' ma' xi xkiel fl-esekuzzjoni ta' dan il-bandu, inti għandek tgħarraf minnufih lil din il-Qorti.

Mogħti mill-Qorti Ċivili (Sezzjoni tal-Familja), hawn fuq imsemmija bix-xhieda tal-Onor. Imħallef Christian Falzon Scerri, LLD, Duttur tal-Liġi.

5. Order that any social benefits relating to the minor child are to be received by the applicant;

6. Liquidate and establish maintenance for the minor child, until he is eighteen years of age in the event he stops studying and start working on a full-time basis, or until the age of twenty-three in case the minor continues with his studies and consequently order the defendant to pay maintenance as liquidated, with all modalities, including provisions to periodically increase the maintenance to include increase in cost of living;

7. Order the defendant to pay his share for half of the health, education and extra-curricular activities of the minor child;

8. Liquidate and establish arrears of maintenance for the minor child from June 2025 and order the defendant to pay the same;

9. Liquidate and establish arrears for expenses connected with health, education and extra-curricular activities of the minor from June 2025 and order the defendant to pay the same;

10. Give any further provisions relating to the minor child which this Honourable Court deems fit and appropriate in the circumstances.

With costs, including those of the mediation process against the defendant, with the defendant, being called upon to testify with reference to the oath.

Applicant: Jelena Sekulic, Oakley Court, 83, Triq San Pawl, Naxxar

Notification: Deputy curators

You are therefore ordered to affix an official copy of these banns at the entrance of this Superior Court and to summon whosoever wishes to act as curator to appear before this registry within six days and by means of a minute to submit a declaration that he wishes so to act.

You are also ordered to inform each one that if he fails to make this declaration within the stipulated time, the Court will proceed to the selection of curators of office.

And after so acting, or if you should encounter any difficulty in the execution of these banns, you are to inform forthwith this Court.

Given by the Civil Court (Family Section), above mentioned, with the witness of the Hon. Mr Justice Christian Falzon Scerri, LLD, Doctor of Laws.

Illum 26 ta' Awwissu, 2025

Reġistru tal-Qorti (Sezzjoni Familja), illum 12 ta' Settembru, 2025

ALEXANDRA DEBATTISTA
Għar-Reġistratur, Qrati Ċivili u Tribunali

Today 26th August, 2025

Registry of the Civil Court (Family Section), today 12th September, 2025

ALEXANDRA DEBATTISTA
For the Registrar, Civil Courts and Tribunals.

2335

B'digriet tat-Tribunal għal Talbiet Żgħar, tas-27 ta' Ġunju, 2025, ġiet ordnata l-pubblikazzjoni tal-estratt li jidher hawn taħt għall-finijiet ta' notifika skont l-Artikolu 187(3) et sequitur tal-Kodiċi ta' Organizzazzjoni u Proċedura Ċivili (Kap. 12).

Carmelo sive Charles Foca (KI 462371M) eżerċjenti fil-kummerċ taħt l-isem Autozone Auto Dealer ta' 195, Soleado, Triq Salvu Buhagiar, Marsaskala (Malta), ippreżenta Talba, fid-19 ta' Ġunju, 2025, fejn talab lit-Tribunal sabiex jikkundanna lil Bogdan Ionut Iosub (KI 305038A) ta' 41, Mariners Court, Flat 6B, Triq it-Tartarun, San Pawl il-Baħar (Malta), sabiex iħallas lill-attur is-somma ta' €1,161.86, liema ammont huwa dovut lill-attur.

Bl-ispejjeż u bl-imgħaxijiet.

Il-kawża (Avviż numru 153/2025MD) hija differita għas-17 ta' Ottubru, 2025, fis-1.05 p.m.

Reġistru tal-Qorti Maġistrati (Malta), illum 12 ta' Settembru, 2025

ALEXANDRA DEBATTISTA
Għar-Reġistratur, Qrati Ċivili u Tribunali

By a decree of the Small Claims Tribunal of the 27th June, 2025, the publication of the following extract was ordered for the purpose of service in terms of Article 187(3) et sequitur of the Code of Organisation and Civil Procedure (Cap. 12).

Carmelo sive Charles Foca (ID 462371M) carrying on trade under the name Autozone Auto Dealer of 195, Soleado, Triq Salvu Buhagiar, Marsaskala (Malta) filed a Claim on the 19th June, 2025, whereby he asked the Tribunal to condemn Bogdan Ionut Iosub (ID 305038A) of 41, Mariners Court, Flat 6B, Triq it-Tartarun, San Pawl il-Baħar (Malta), to pay the plaintiff the sum of €1,161.86, which amount is due to the plaintiff.

With costs and interests.

The case (Claim number 153/2025MD) is deferred on the 17th October, 2025, at 1.05p.m.

Registry of the Courts of Magistrates (Malta), today 12th September, 2025

ALEXANDRA DEBATTISTA
For the Registrar, Civil Courts and Tribunals.

2336

B'digriet tat-Tribunal għal Talbiet Żgħar, tas-6 ta' Marzu 2025, ġiet ordnata l-pubblikazzjoni tal-estratt li jidher hawn taħt għall-finijiet ta' notifika skont l-Artikolu 187(3) et sequitur tal-Kodiċi ta' Organizzazzjoni u Proċedura Ċivili (Kap. 12).

FM Distribution Limited (C31255) ta' Lead Business Centre, Triq l-Intrapriża, Zone 4, Central Business District, Birkirkara CBD 4080, Malta, ippreżentaw Talba, fil-25 ta' Frar, 2025, fejn talbu lit-Tribunal sabiex jikkundanna lil Martin Mikula (KI 0287608A) eserċenti l-kummerċ bħala Enpro Interiors ta' 137, Flt 4, Triq Ta' Masrija, Il-Mellieħa MLH 1637, sabiex iħallas lis-soċjetà attriċi s-somma ta' €839,39, liema ammont huwa dovut lis-soċjetà attriċi.

Bl-ispejjeż u bl-imgħaxijiet legali.

Il-kawża (Avviż numru 67/2025CC) hija differita għat-13 ta' Ottubru, 2025, fin-12.30 p.m.

By a decree of the Small Claims Tribunal of the 6th March 2025, the publication of the following extract was ordered for the purpose of service in terms of Article 187(3) et sequitur of the Code of Organisation and Civil Procedure (Cap. 12).

FM Distribution Limited (C31255) of Lead Business Centre, Triq l-Intrapriza, Zone 4, Central Business District, Birkirkara CBD 4080, filed a Claim on the 25th February, 2025, whereby they asked the Tribunal to condemn Martin Mikula (ID 0287608A) carrying on trade as Enpro Interiors of 137, Flt 4, Triq Ta' Masrija, Mellieħa, MLH 1637, to pay the plaintiff company the sum of €839.39, which amount is due to the plaintiff company.

With costs and legal interests.

The case (Claim number 67/2025CC) is deferred on the 13th October, 2025, at 12.30 p.m.

Reġistru tal-Qorti Maġistrati (Malta), illum 12 ta' Settembru, 2025

ALEXANDRA DEBATTISTA
Għar-Reġistratur, Qrati Ċivili u Tribunali

Registry of the Courts of Magistrates (Malta), today 12th September, 2025

ALEXANDRA DEBATTISTA
For the Registrar, Civil Courts and Tribunals

2337

B'digriet tat-Tribunal għal Talbiet Żgħar, tal-21 ta' Mejju, 2025, ġiet ordnata l-pubblikazzjoni tal-estratt li jidher hawn taħt għall-finijiet ta' notifika skont l-Artikolu 187(3) et sequitur tal-Kodiċi ta' Organizzazzjoni u Proċedura Ċivili (Kap. 12).

Russell Vassallo (KI 385082M) ta' Apartment 7, Opal Court, Block B, Triq l-Iskal, Marsaskala, ippreżentaw Talba, fis-16 ta' Mejju, 2025, fejn talab lit-Tribunal sabiex jikkundanna lil Mara Conduminium Property Management Ltd (C109059) ta' 39, Four Winds, Triq Santa Liberata, Il-Kalkara, u Admin Services Ltd, sabiex iħallsu lill-attur is-somma ta' €3,916.41, liema ammont huwa dovut lill-attur.

Bl-ispejjeż u bl-imgħaxijiet.

Il-kawża (Avviż numru 122/2025CC) hija differita għat-8 ta' Ottubru, 2025, fin-12.30 p.m.

Reġistru tal-Qorti Maġistrati (Malta), illum 12 ta' Settembru, 2025

ALEXANDRA DEBATTISTA
Għar-Reġistratur, Qrati Ċivili u Tribunali

By a decree of the Small Claims Tribunal of the 16th May, 2025, the publication of the following extract was ordered for the purpose of service in terms of Article 187(3) et sequitur of the Code of Organisation and Civil Procedure (Cap. 12).

Russell Vassallo (ID 385082M) of Apartment 7, Opal Court, Block B, Triq l-Iskal, Marsaskala, filed a Claim on the 16th May, 2025, whereby he asked the Tribunal to condemn Mara Conduminium Property Management Ltd (C109059) of 39, Four Winds, Triq Santa Liberata, Kalkara, and Admin Services Ltd , to pay the plaintiff the sum of €3,916.41, which amount is due to the plaintiff.

With costs and interests.

The case (Claim number 122/2025CC) is deferred on the 8th October, 2025, at 12.30 p.m.

Registry of the Courts of Magistrates (Malta), today 12th September, 2025

ALEXANDRA DEBATTISTA
For the Registrar, Civil Courts and Tribunals.

2338

Bandu għall-Kuraturi

Repubblika ta' Malta

Lill-Marixxall tal-Qrati

B'digriet mogħti minn din il-Qorti fis-7 ta' Mejju, 2024, fuq talba ta' Diana Cilia et ġie ordnat biex taħtar kuraturi deputati sabiex jirrappreżentaw dawk is-sidien mhux magħrufa, fl-atti taċ-ċedola numru 983/2024 fl-ismijiet Diana Cilia et vs Kuraturi Deputati fl-atti l-oħra relattivi u sussegewenti:

Permezz ta' ċedola ta' depożitu u kontestwali fidi ta' ċens numru 983/2024 fl-ismijiet Diana Cilia (25082M), direttur, bint Daniel Cachia u Antonia née Grima, imwielda u residenti l-Marsa, Jean Pierre Cilia (135082M), direttur, iben Maurice Cilia u Mary née Grima, imwieled Tal-Pietà u residenti Ħ'Attard u Sandra Cilia (92668M), direttriċi, bint Oreste Cilia u Pauline née Cassar, imwielda l-Ħamrun u residenti San Ġwann inrappreżentanza tas-soċjetà Cilia

Banns for Curators

Republic of Malta

To the Marshall of the Courts

By means of a decree given by this Court on the 7th May, 2024, following a request of Diana Cilia et it was ordered that deputy curators be appointed to represent those unknown owners, in the acts of the schedule of deposit number 983/2024 in the names Diana Cilia et vs Deputy Curators in the other relative and subsequent acts:

By means of a schedule of deposit and redemption of groundrent number 983/2024 in the names Diana Cilia (25082M), director, daughter of Daniel Cachia and Antonia née 'Grima, born and residing in Marsa, Jean Pierre Cilia (135082M), director, son of Maurice Cilia and Mary née Grima, born in Tal-Pietà and residing in Ħ'Attard and Sandra Cilia (92668M), director, daughter of Oreste Cilia and Pauline née Cassar, born in Ħamrun and residing at

Products Limited (C4378) vs Kuraturi Deputati sabiex jirrappreżentaw l-eredi mhux magħrufa ta' John Debono residenti San Ġiljan ppreżentat fit-2 ta' Mejju, 2024, fejn Diana Cilia (25082M), Jean Pierre Cilia (135082M), u Sandra Cilia (92668M) inrappreżentanza tas-soċjetà Cilia Products Limited (C4378) jesponu bir-rispett:

Illi permezz tal-kuntratt ta' akkwist fl-atti tan-Nutar Dott. Maurice Gambin, datat it-22 ta' Lulju tas-sena 1992 (kopja annessa u mmarkata Dok. DC1), Victor Cilia inrappreżentanza tas-soċjetà Cilia Products Limited (C4378) kien akkwista store bla isem u bla numru, fi Triq Sant'Anna, Il-Ħamrun, liema fond ġie indikat bin-numru tmienja u għoxrin A (28A) u tmienja u għoxrin B (28B), u li għadu jintuża bħala store, u dan kif suġġett għaċ-ċens annwu u perpetwu ta erba' liri (Lm4) ekwivalenti għal disa' ewro u wieħed u tletin ċenteżmu (€9.31);

Illi s-sidien direttarji preżenti tal-proprjetà inkwistjoni mhumiex magħrufa stante li dan iċ-ċens ġie indikat biss li għandu jitħallas lil John Debono minn San Ġiljan;

Illi l-esponenti, inrappreżentanza tal-istess soċjetà, jixtiequ jipprevalixxu ruħhom mill-fakultà illi jagħtuhom l-Artikoli 1501 u 1173 tal-Kodiċi Ċivili, u jifdu dan iċ-ċens annwu u perpetwu ta' erba' liri (Lm4) ekwivalenti għal disa' ewro u wieħed u tletin ċenteżmu (€9.31) illi kapitalizzati bir-rata ta' ħamsa fil-mija (5%) skont il-liġi jammonta għal mija u sitta u tmenin ewro u għoxrin ċenteżmu (€186.20);

Illi qedgħin ukoll jiddepożitaw is-somma ta' sitta u erbgħin ewro u ħamsa u ħamsin ċenteżmu (€46.55) rappreżentanti ħames snin arretrati ta' dan iċ-ċens.

Għaldaqstant, l-esponenti qegħdin umilment jadixxu lil din l-Onorabbli Qorti u taħt l-awtorità tagħha, jgħaddu sabiex jiddepożitaw s-somma kumplessiva ta' mitejn u tnejn u tletin ewro u ħamsa u sebgħin ċenteżmu (€232.75) prezz tal-fidi ta' dan iċ-ċens annwu u perpetwu gravanti fuq il-fond de quo, kif ukoll l-arretrati relattivi, liema somma għandha tiġi liberament żbankata mill-intimati li jirriżulta li għandhom dritt għaliha skont il-liġi, wara li tiġi rrilaxxata d-debita riċevuta skont il-liġi.

Mittenti: Diana Cilia (25082M), 25, Triq il-Pitkali, Il-Marsa

Jean Pierre Cilia (135082M), The Ives, Block C, Flat 8, Triq il-Mosta, Ħ'Attard

Sandra Cilia (92668M), 6, Oceanic, Triq il-Ħġejjeġ, San Ġwann

Notifika: Direttur Reġistru Pubbliku, Triq il-Merkanti, Il-Belt Valletta

Kuraturi Deputati

San Ġwann in representation of the company Cilia products Limited (C4378) vs Deputy Curators to represent the unknown heirs of John Debono residing at St Julian's filed on the 2nd May, 2024, whereby Diana Cilia (25082M), Jean Pierre Cilia (135082M), and Sandra Cilia (92668M) in representation of the company Cilia products Limited (C4378) respectfully submitted:

That by means of a contract of acquisition in the records of Notary doctor Maurice Gambin, dated 22nd July of the year 1992 (copy attached and marked Doc. DC1), Victor Cilia in representation of the company Cilia products Limited (C4378) had acquired an unnamed and unnumbered store in Triq Sant'Anna, Ħamrun, which premises was indicated with number twenty eight A (28A) and twenty eight B (28B), and which is still used as a store, and this as subject to the annual and perpetual groundrent of four (Lm4) liri equivalent to nine euro and thirty one cents (€9.31);

That the present direct owners of the property in question are not known since this groundrent was only indicated to be paid to John Debono from St Julian's;

That the applicants, in representation of the same company, wish to avail themselves of the faculty given to them by Articles 1501 and 1173 of the Civil Code, and redeem this annual and perpetual groundrent of four (Lm4) liri equivalent to nine euro and thirty one cents (€9.31) which capitalised at the rate of five percent (5%) according to Law amounts to one hundred and eighty six euro and twenty cents (€186.20);

That they are also depositing the sum of forty-six euro and fifty-five cents (€46.55) representing five years arrears of this groundrent.

Thus, the applicants are humbly calling upon this Honourable Court and under its authority, to deposit the global sum of two hundred and thirty two euro and seventy five cents (€232.75) price of redemption of this annual and perpetual groundrent burdening the premises de quo, as well as the relative arrears, which sum is to be freely withdrawn by the respondents who result to have a right to it according to law, after leaving the due receipt according to law.

Interpellant: Diana Cilia (25082M), 25, Triq il-Pitkali, Marsa

Jean Pierre Cilia (135082M), the Ives, Block C, Flat 8, Triq il-Mosta, Ħ'Attard

Sandra Cilia (92668M), 6, Oceanic, Triq il-Ħġejjeġ, San Ġwann

Notify: Director Public Registry, Triq il-Merkanti, Valletta

Deputy Curators

Int għaldaqstant ordnat li twaħħal kopja uffiċjali ta' dan il-bandu fid-daħla ta' din il-Qorti Superjuri u ssejjaħ b'dan lil kull min irid jidħol bħala kuratur biex jidher fi żmien sitt ijiem f'dan ir-Reġistru u jagħmel b'nota d-dikjarazzjoni illi huwa jidħol għal dan.

Int ordnat ukoll li tgħarraf lil kull wieħed illi jekk ma jagħmilx din id-dikjarazzjoni fiż-żmien fuq mogħti, din il-Qorti tgħaddi biex tagħżel kuraturi tal-uffiċċju.

U wara li tkun għamilt dan, jew jekk tiltaqa' ma' xi xkiel fl-esekuzzjoni ta' dan il-bandu, inti għandek tgħarraf minnufih lil din il-Qorti.

Mogħti mill-Qorti Superjuri hawn fuq imsemmija bix-xhieda tal-Onor. Imħallef Toni Abela, LLD, Duttur tal-Liġi.

Illum 7 ta' Mejju, 2024

Reġistru tal-Qrati Superjuri, illum 12 ta' Settembru, 2025

ALEXANDRA DEBATTISTA
Għar-Reġistratur, Qrati u Tribunali.

You are therefore ordered to affix an official copy of these banns at the entrance of this Superior Court and to summon whosoever wishes to act as curator to appear before this Registry within six days and by means of a minute to submit a declaration that he wishes so to act.

You are also ordered to inform each one that if he fails to make this declaration within the stipulated time, this Court will proceed to the selection of curators of office.

And after so acting, or if you encounter any difficulty in the execution of these banns, you are to inform forthwith this Court.

Given by the above mentioned Superior Court with the witness of the Hon. Mr Justice Toni Abela, LLD, Doctor of Laws.

Today 7th May, 2024

Registry of the Superior Courts, today 12th September, 2025

ALEXANDRA DEBATTISTA
For the Registrar, Civil Courts and Tribunals.

2339

Bandu għall-Kuraturi

Repubblika ta' Malta

Lill-Marixxall tal-Qrati

B'digriet mogħti minn din il-Qorti fil-15 ta' Lulju, 2024, fuq talba ta' Red Acre Property Limited ġie ordnat biex jinħatru kuraturi deputati sabiex jirrappreżentaw l-eredi mhux magħrufa ta' Vincenzo Attard, fl-atti taċ-ċedola numru 1488/2024 fl-ismijiet Red Acre Property Limited vs Kuraturi Deputati u fl-atti l-oħra relattivi u sussegewenti:

Permezz ta' ċedola ta' depożitu u kontestwali fidi ta' ċens numru 1488/2024 fl-ismijiet Red Acre Property Limited (C76271) vs Kuraturi Deputati sabiex jirrappreżentaw l-eredi mhux magħrufa ta' Vincenzo Attard, iben il-mejtin Baldassare u Anna née Calleja, ppreżentata fl-10 ta' Lulju 2024 fejn Red Acre Property Limited tesponi bir-rispett:

Illi b'att tan-Nutar James Grech datat it-8 ta' Frar, 2022, hija xtrat:

a) L-appartamenti internament numerati 2, 4, 6, 7 u 8 fi Block A (illum iġib l-isem The Ally's u n-numru uffiċjali 37);

Banns for Curators

Republic of Malta

To the Marshall of the Courts

By means of a decree given by this Court on the 15th July, 2024, following a request of Red Acre Property Limited it was ordered that deputy curators be appointed to represent the unknown heirs of Vincenzo Attard, in the acts of the schedule of deposit number 1488/2024 in the names Red Acre Property Limited vs Deputy Curators and in the other relative and subsequent acts:

By means of a schedule of deposit and redemption of groundrent number 1488/2024 in the names Red Acre Property Limited (C76271) vs Deputy Curators to represent the unknown heirs of Vincenzo Attard, son of the late Baldassare and Anna née Calleja filed on the 10th July 2024 whereby the applicant Red Acre Property Limited respectfully submitted:

That by a deed of Notary James Grech dated 8th February, 2022, the applicant bought:

a) The apartments internally numbered 2, 4, 6, 7 and 8 in Block A (now bearing the name the Ally's and official number 37);

b) L-appartamenti internament numerti 5, 6, 7 u 8 fi Block B (illum iġib l-isem Swieken u n-numru uffiċjali 43);

c) Il-garaxxijiet formanti parti minn kumpless ta' garaxxijiet imqassam f'żewġ livelli li jiġi sottoposti għall-imsemmija Block A u Block B, liema garxxijiet huma internament numerati 9, 10, 11, 13, 14, 16, 17, 18 u 19 inklużi d-dritt perpetwu u mhux interrot tal-aċċess mit-triq u liema kumpless ta' garaxxijiet llum iġib in-numri uffiċjali 35 u 29.

Kollox bl-aċċessorji tagħhom formanti parti minn binja waħda fi Triq Sir Joseph Carbone, San Ġiljan u konfinanti kollox flimkien u ma' xulxin mix-Xlokk mat-triq imsemmija.

Illi dan il-kumpless ta' bini, mibni fuq is-sit immarkati Site A u Site B (ta' kejl) flimkien ta' ċirka 581 metru kwadru) fuq il-pjanta unita Dokument B, liema pjanta hija riflessa fis-site plan unita Dokument C;

Illi kif jirriżulta mill-att ta' divizjoni ppubblikat min-Nutar Calcedonio Gatt datat it-18 ta' Diċembru, 1919 (Ins. 3273/1919 – paġni 9 u 10) dan is-sit bħala formani parti minn art akbar, ġie fil-Ħames Porzjoni, assenjat lil Vincenzo Attard, kif suġġett għal annwu perpetuo peso ta' nofs sold illum ekwivalenti għal €0.0046c, rata minn maggior canone.

Ir-rikorrenti tixtieq tipprevalixxi ruħha mill-proviżjonijiet tal-Artikolu 1501 tal-Kodiċi (Kap. 16 tal-Liġijiet ta'Malta) u tifdi l-imsemmija ċens, billi tiddepożita s-somma €1 f'din l-Onorabbli Qorti.

Unit ma' din iċ-ċedola hawn uniti tliet (3) dokumenti.

Mittenti: ST Business Centre Balluta, Level 8 & 9 106. Trq Ċensu Tabone, Il-Balluta

Notifika: Direttur tar-Reġistru Pubbliku, Triq il-Merkanti, Il-Belt Valletta

Kuraturi Deputati

Int għaldaqstant ordnat li twaħħal kopja uffiċjali ta' dan il-bandu fid-daħla ta' din il-Qorti Superjuri u ssejjaħ b'dan lil kull min irid jidħol bħala kuratur biex jidher fi żmien sitt ijiem f'dan ir-Reġistru u jagħmel b'nota d-dikjarazzjoni illi huwa jidħol għal dan.

Int ordnat ukoll li tgħarraf lil kull wieħed illi jekk ma jagħmilx din id-dikjarazzjoni fiż-żmien fuq mogħti, din il-Qorti tgħaddi biex tagħżel kuraturi tal-uffiċċju.

U wara li tkun għamilt dan, jew jekk tiltaqa' ma' xi xkiel fl-esekuzzjoni ta' dan il-bandu, inti għandek tgħarraf minnufih lil din il-Qorti.

b) The apartments internally numbered 5, 6, 7 and 8 in Block B (today bears the name Swieken and official number 43);

c) The garages forming part of a complex of garages divided into two levels underlying the said Block A and Block B, which garages are internally numbered 9, 10, 11, 13, 14, 16, 17, 18 and 19 including the perpetual and uninterrupted right of access from the street and which complex of garages, today bears official numbers 35 and 29.

All with their accessories forming part of one building in Triq Sir Joseph Carbone, St Julian's and bounded everything together and with each other from the southeast by the said road.

That this building complex, built on site marked site A and site B (measuring together of about 581 square metres) on the attached plan Document B, which plan is reflected in the attached siteplan Document C;

That as results from the deed of partition published by Notary Calcedonio Gatt dated 18th December, 1919 (Ins. 3273/1919 – pages 9 and 10) this site as forming part of a larger land, came in the fifth portion, assigned to Vincenzo Attard, as subject to an annual perpetuo peso of half penny today equivalent to €0.0046c, rate of maggior canone.

The applicant wishes to avail herself of the provisions of Article 1501 of the Civil Code (Cap. 16 of the Laws of Malta) and redeem the said groundrent, by depositing the sum of €1 in this Honourable Court.

Attached to this schedule of deposit are three (3) documents.

applicant: ST Business Centre Balluta, Level 8 & 9 106. Trq Ċensu Tabone, Balluta

Notification: Director Public Registry, Valletta

Deputy Curators

You are therefore ordered to affix an official copy of these banns at the entrance of this Superior Court and to summon whosoever wishes to act as curator to appear before this Registry within six days and by means of a minute to submit a declaration that he wishes so to act.

You are also ordered to inform each one that if he fails to make this declaration within the stipulated time, this Court will proceed to the selection of curators of office.

And after so acting, or if you encounter any difficulty in the execution of these banns, you are to inform forthwith this Court.

Mogħti mill-Qorti Superjuri hawn fuq imsemmija bix-xhieda tal-Onor. Imħallef Doreen Clarke, LLD, Duttur tal-Liġi.

Illum 15 ta' Lulju, 2024

Reġistru tal-Qrati Superjuri, illum 12 ta' Settembru, 2025

ALEXANDRA DEBATTISTA
Għar-Reġistratur, Qrati u Tribunali

Given by the above mentioned Superior Court with the witness of the Hon. Madam Justice Doreen Clarke, LLD, Doctor of Laws.

Today 15th July, 2024

Registry of the Superior Courts, today 12th September, 2025

ALEXANDRA DEBATTISTA
For the Registrar, Civil Courts and Tribunals.

2340

Bandu għall-Kuraturi

Repubblika ta' Malta

Lill-Marixxall tal-Qrati

B'digriet mogħti minn din il-Qorti fis-17 ta' Ġunju, 2025 fuq talba ta' Smart Moves Limited ġie ordnat biex jinħatru kuraturi deputati sabiex jirrappreżentaw l-eredi mhux magħrufa ta' Luigi Formosa, fl-atti taċ-ċedola numru 1244/2025 fl-ismijiet Smart Moves Limited vs Kuraturi Deputati et u fl-atti l-oħra relattivi u sussegewenti:

Permezz ta' ċedola ta' depożitu u kontestwali fidi ta' ċens numru 1244/2025 fl-ismijiet Smart Moves Limited (C29696) vs Kuraturi Deputati sabiex jirrappreżentaw l-eredi mhux magħrufa ta' Luigi Formosa u l-Avukat Dott. Peter Borg Costanzi, bin il-mejtin Imħallef Professur Victor Borg Costanzi u Maria Carmela sive Lina née Dingli, imwieled Tas-Sliema fit-13 ta' Frar, 1954, u residenti Tas-Sliema (KI 247554M) ippreżentata fit-13 ta' Ġunju, 2025, fejn Smart Moves Limited (C29696) tesponi bir-rispett:

Illi permezz ta' kuntratt fl-atti tan-Nutar Dott. Robert John Muscat tat-13 ta' Mejju, 2016, hawn anness u mmarkat bħala Dok. A, l-esponenti akkwistat id-dar bl-isem ta' Villa Moira, li ġġib in-numru uffiċjali 239 (ġja 87) fi Triq in-Naxxar u b'entratura oħra numru 23 fi Triq il-Wied, Birkiirkara, qabel indikata fil-limiti ta' Ħal Balzan kif suġġetta għaċ-ċens ta' €94.63 kif se jingħad:

Ċens annwu u perpetwu oriġinali ta' €0.78 ġja sitt xelini u tmien soldi (6s8d) li huwa rata minn ċens oriġinali ta' £1 6s 8d kapitalizzat bir-rata ta' 5% għal €15.60;

Awment ta' ċens annwu u perpetwu pagabbli lill-eredi ta' Luigi Formosa ta' €55.71 ġja tlieta u għoxrin lira tmintax-il xelin u erba' soldi (£23 18s 4d) kapitalizzat bir-rata ta' 5% għal €1,114.20;

Banns for Curators

Republic of Malta

To the Marshall of the Courts

By means of a decree given by this Court on the 17th June, 2025, following a request of Smart Moves Limited it was ordered that deputy curators be appointed to represent the unknown heirs of Luigi Formosa, in the acts of the schedule of deposit number 1244/2025 in the names Smart Moves Limited vs Deputy Curators and in the other relative and subsequent acts:

By means of a schedule of deposit and redemption of groundrent number 1244/2025 in the names Smart Moves Limited (C29696) vs Deputy Curators to represent the unknown heirs of Luigi Formosa and and Advocate Doctor Peter Borg Costanzi born Borg Costanzi, son of the late Judge Professor Victor Borg Costanzi and Maria Carmela sive Lina Dingli, born in Tas-Sliema on the 13th February, 1954, and residing in Tas-Sliema (ID 247554M) filed on the 13th June, 2025, whereby the applicant Smart Moves Limited (C29696) respectfully submitted:

That by means of a contract in the records of Notary Dr Robert John Muscat of the 13th May, 2016, here attached and marked as Doc. A, the applicant acquired the house with the name Villa Moira, bearing official number 239 (previously 87) in Triq in-Naxxar and with another entrance number 23 in Triq il-Wied, Birkirkara, previously indicated in the limits of Ħal Balzan as subject to the groundrent of €94.63 as shall be stated:

Original annual and perpetual groundrent of €0.78 previously six shillings and eight pence (6s8d) which is rate from original groundrent of £1 6s 8d capitalised at the rate of 5% to €15.60;

An increase of annual and perpetual groundrent payable to the heirs of Luigi Formosa of €55.71 previously twenty three liri eighteen shillings and four pence (£23 18s 4d) capitalised at the rate of 5% to €1,114.20;

Awment pagabbli lil Dott. Peter Borg Costanzi bħala suċċessur fit-titolu tal-familja Scerri ta' €38.14 ġja sittax-il lira seba' xelini u sitt soldi (£16 7s 6d) kapitalizzat bir-rata ta' 5% għal €762.80.

Illi l-pjanta li turi l-kobor u l-lok tal-immobbli li huwa suġġett għaċ-ċens hawn mifdi qiegħda tiġi hawn annessa u mmarkata bħala Dok. B;

Illi l-kuntratt suċċitat tat-13 ta' Mejju, 2016, jirrifletti, għal dak li għandu x'jaqsam l-awmenti li qegħdin jiġu mifdija biċ-ċedola odjerna, id-dispożizzjonijiet b'att tan-Nutar Victor Bisazza tal-24 ta' Ġunju, 1968, kopja ta' liema qiegħda tiġi hawn annessa u mmarkata Dok. C;

Illi l-aħwa Scerri, illum ilkoll defunti, wirtu lil xulxin u l-Avukat Dott. Peter Borg Costanzi wiret id-dritt għall-awment li qiegħed jiġi hawn mifdi mingħand ċertu Concetta Scerri;

Illi s-soċjetà esponenti trid tipprevalixxi ruħha mid-dispożizzjonijet tal-Artikolu 1501 tal-Kap. 16 u tifdi l-awment spettanti lill-eredi ta' Luigi Formosa u lill-Avukat Dott. Peter Borg Costanzi, liema awment ta' ċens kkapitalizzat skont il-liġi jġib is-somma komplessiva ta' €1,877;

Illi l-ammont ta' awment taċ-ċens dovut għal dawn l-aħħar ħames snin jammonta għal €469.25 u dan kwantu għal €190.70 bħala arretrati tal-awment dovut lill-Avukat Dott. Peter Borg Costanzi u kwantu għal €278.55 bħala arretrati tal-awment dovut lill-eredi ta' Luigi Formosa;

Illi b'hekk is-sehem irtirabbli mill-eredi ta' Luigi Formosa huwa dak ta' €1,392.75 filwaqt li s-sehem irtirabbli mill-Avukat Dott. Peter Borg Costanzi huwa ta' €953.50.

Għaldaqstant, permezz ta' din iċ-ċedola, is-soċjetà esponenti tadixxi din l-Onorabbli Qorti u taħt l-awtorità tagħha tiddepożita s-somma ta' €2,346.25 rappreżentanti l-kapitalizzazzjoni tal-awmenti indikati u l-arretrati ta' ħames snin pagabbli lill-intimati sabiex din is-somma tiġi liberament irtirata mill-intimati skont is-sehem rispettiv tagħhom wara li jħallu d-debita ricevuta skont il-liġi sabiex b'hekk jiġi mifdi ċ-ċens fuq imsemmi u jiġi konsolidat favur is-soċjetà esponenti kull dritt reali u personali tas-subdirettarji intimati relattivi għall-istess subenfitewsi.

Mittenti: Smart Moves Limited, Smart Supermarket, Triq in-Naxxar, Ħal Balzan

Notifika: Dott. Peter Borg, Costanzi, 56, Triq Melita, Il-Belt Valletta

Direttur tar-Reġistru Pubbliku, Triq l-Arċisqof, Il-Belt Valletta

Increase payable to Dr Peter Borg Costanzi as successor in title of the Scerri family of €38.14 previously sixteen liri seven shillings and six pence (£16 7s 6d) capitalised at the rate of 5% to €762.80.

That the plan showing the size and location of the immovable which is subject to the groundrent herein redeemed is hereby attached and marked as Doc. B;

That the contract obtained of the 13th May, 2016, reflects, as regards the increases which are being redeemed by the present schedule of deposit, the dispositions of the deed of Notary Victor Bisazza of the 24th June, 1968, a copy of which is hereby attached and marked Doc. C;

That the brothers Scerri, today all deceased, inherited each other and Advocate Dr Peter Borg Costanzi inherited the right to the increase which is being redeemed from certain Concetta Scerri;

That the interpellant company wants to avail itself of the provisions of Article 1501 of Cap 16 and redeem the increase due to the heirs of Luigi Formosa and Advocate Dr Peter Borg Costanzi, which increase of groundrent capitalised according to law brings the total sum of €1,877;

That the amount of increase of groundrent due for the last five years amounts to €469.25 and this as for €190.70 as arrears of increase due to Advocate Dr Peter Borg Costanzi and as for €278.55 as arrears of increase due to the heirs of Luigi Formosa;

That thus the share to be withdrawn by the heirs of Luigi Formosa is that of €1,392.75 whilst the share to be withdrawn by Advocate Dr Peter Borg Costanzi is of €953.50.

Thus, by means of this Schedule, the applicant company is calling upon this Honourable Court and under its authority deposits the sum of €2,346.25 representing the capitalisation of the increases indicated and the five year arrears payable to the respondents so that this sum is freely withdrawn by the respondents according to their respective share after leaving the due receipt according to law so that the groundrent above mentioned is redeemed and consolidated in favour of the applicant company any real and personal rights of the respondent sub-direct owners relative to the same sub-emphyteusis.

Applicant: Smart Moves Limited, Smart Supermarket, Triq in-Naxxar, Ħal Balzan

Notification: Dr Peter Borg Costanzi, 56 Triq Melita, Valletta

Director Public Registry, Triq l-Arċisqof, Valletta

Kuraturi Deputati

Int għaldaqstant ordnat li twaħħal kopja uffiċjali ta' dan il-bandu fid-daħla ta' din il-Qorti Superjuri u ssejjaħ b'dan lil kull min irid jidħol bħala kuratur biex jidher fi żmien sitt ijiem f'dan ir-Reġistru u jagħmel b'nota d-dikjarazzjoni illi huwa jidħol għal dan.

Int ordnat ukoll li tgħarraf lil kull wieħed illi jekk ma jagħmilx din id-dikjarazzjoni fiż-żmien fuq mogħti, din il-Qorti tgħaddi biex tagħżel kuraturi tal-uffiċċju.

U wara li tkun għamilt dan, jew jekk tiltaqa' ma' xi xkiel fl-esekuzzjoni ta' dan il-bandu, inti għandek tgħarraf minnufih lil din il-Qorti.

Mogħti mill-Qorti Superjuri hawn fuq imsemmija bix-xhieda tal-Onor. Imħallef Aaron Bugeja, LLD, Duttur tal-Liġi.

Illum 17 ta' Ġunju, 2025

Reġistru tal-Qrati Superjuri, illum 12 ta' Settembru, 2025

ALEXANDRA DEBATTISTA
Għar-Reġistratur, Qrati u Tribunali

Deputy Curators

You are therefore ordered to affix an official copy of these banns at the entrance of this Superior Court and to summon whosoever wishes to act as curator to appear before this Registry within six days and by means of a minute to submit a declaration that he wishes so to act.

You are also ordered to inform each one that if he fails to make this declaration within the stipulated time, this Court will proceed to the selection of curators of office.

And after so acting, or if you encounter any difficulty in the execution of these banns, you are to inform forthwith this Court.

Given by the above mentioned Superior Court with the witness of the Hon. Mr Justice Aaron Bugeja, LLD, Doctor of Laws.

Today 17th June, 2025

Registry of the Superior Courts, today 12th September, 2025

ALEXANDRA DEBATTISTA
For the Registrar, Civil Courts and Tribunals

2341

B'dan l-avviż ikun magħruf illi b'rikors ippreżentat fil-Qorti, Sezzjoni ta' Ġuriżdizzjoni Volontarja, fil-11 ta' Lulju 2025, Rikors numru 585/2025, minn John Grima et fejn talbu li tiġi ddikjarata miftuħa favur John Grima, żewġ id-decujus fi kwota ta' nofs (1/2) indiviż u r-rimanenti nofs (1/2) indiviż favur Graziella Camilleri, Jason Grima u Catherine Grima wlied id-decujus fi kwoti ndaqs bejniethom is-suċċessjoni ta' Bridgette sive Brigid (Brigida) Grima, mart John Grima, bint il-mejtin Francis Falzon u Carmela née Mamo, imwielda Ħ'Attard, Malta, kienet residenti l-Mosta, Malta, u mietet il-Mosta, Malta, fid-19 ta' Frar, 2025, ta' 57 sena, u li kellha karta tal-identità numru 0268267M.

Għaldaqstant, kull min jidhirlu li għandu interess huwa msejjaħ biex jidher quddiem il-Qorti fuq imsemmija sabiex b'nota jmur kontra dik it-talba fi żmien ħmistax-il ġurnata li jibda jgħaddi minn dak il-jum li fih jiġi mwaħħal il-bandu u l-avviżi skont il-liġi.

Reġistru tal-Qorti Ċivili, Sezzjoni ta' Ġuriżdizzjoni Volontarja

Illum 12 ta' Settembru, 2025

ALEXANDRA DEBATTISTA
Għar-Reġistratur, Qrati Ċivili u Tribunali

By means of an application filed in the Civil Court of Voluntary Jurisdiction Section, on the 11th July 2025, Application number 585/2025, by John Grima et whereby they requested that it be declared open in favour of John Grima, husband of the decujus in the quota of one half (1/2) undivided share and the remaining one half (1/2) undivided share in favour of Graziella Camilleri, Jason Grima and Catherine Grima children of the decujus in equal shares between them the succession of Bridgette sive Brigid (Brigida) Grima, wife of John Grima, daughter of the late Francis Falzon and Carmela née Mamo, born in Ħ'Attard, Malta, resided in Mosta, Malta, and died in Mosta, Malta, on the 19th February, 2025, aged 57 and who held identity card number 0268267M.

Wherefore, any person who believes to have an interest in the matter is hereby called upon to appear before the said Court and to bring forward his objections hereto by a minute to be filed within fifteen days from the posting of the banns and notices according to law.

Registry of the Civil Court, Voluntary Jurisdiction Section

Today 12th September, 2025

ALEXANDRA DEBATTISTA
For the Registrar, Civil Court and Tribunals

2342

B'dan l-avviż ikun magħruf illi b'rikors ippreżentat fil-Qorti, Sezzjoni ta' Ġuriżdizzjoni Volontarja, fit-18 ta' Awwissu, 2025, Rikors numru 732/2025, minn Zoe Charlotte Phillips et fejn talbu li tiġi ddikjarata miftuħa favur Zoe Charlotte Phillips, Sophie Helen Dawson u James Hugh Phillips ulied il-mejta Helen Phillips din tal-aħħar oħt id-decujus fi kwota ta' terz (1/3) indiviż kull wieħed u waħda minnhom is-suċċessjoni ta' Georgette Booker, xebba, bint il-mejtin Albert Grederick Booker u Helen Booker née Spetela, imwielda Tas-Sliema, Malta, kienet residenti Tas-Sliema, Malta, u mietet l-Imsida, Malta, fl-4 ta' April, 2025, ta' 76 sena, u li kellha karta tal-identità numru 024649M.

Għaldaqstant, kull min jidhirlu li għandu interess huwa msejjaħ biex jidher quddiem il-Qorti fuq imsemmija sabiex b'nota jmur kontra dik it-talba fi żmien ħmistax-il ġurnata li jibda jgħaddi minn dak il-jum li fih jiġi mwaħħal il-bandu u l-avviżi skont il-liġi.

Reġistru tal-Qorti Ċivili, Sezzjoni ta' Ġuriżdizzjoni Volontarja

Illum 12 ta' Settembru, 2025

ALEXANDRA DEBATTISTA
Għar-Reġistratur, Qrati Ċivili u Tribunali

By means of an application filed in the Civil Court of Voluntary Jurisdiction Section, on the 18th August, 2025, Application number 732/2025, by Zoe Charlotte Phillips et whereby they requested that it be declared open in favour of Zoe Charlotte Phillips, Sophie Helen Dawson and James Hugh Phillips, children of the late Helen Phillips the latter sister of the decujus in the quota of one third (1/3) undivided share each one of them the succession of Georgette Booker, unmarried, daughter of the late Albert Frederick Booker and Helen Booker née Spetela, born in Tas-Sliema, Malta, resided in Tas-Sliema, Malta, and died in Msida, Malta, on the 4th April, 2025, aged 76, and who held identity card number 024649M.

Wherefore, any person who believes to have an interest in the matter is hereby called upon to appear before the said Court and to bring forward his objections hereto by a minute to be filed within fifteen days from the posting of the banns and notices according to law.

Registry of the Civil Court, Voluntary Jurisdiction Section

Today 12th September, 2025

ALEXANDRA DEBATTISTA
For the Registrar, Civil Court and Tribunals

2343

B'dan l-avviż ikun magħruf illi b'rikors ippreżentat fil-Qorti, Sezzjoni ta' Ġuriżdizzjoni Volontarja, fit-30 ta' Mejju, 2025, Rikors numru 271/2025/1, minn Alessandro Grech et fejn talbu li tiġi ddikjarata miftuħa favur Alessandro Grech u Tiziana Grech neputijiet tad-decujus f'ishma ndaqs bejniethom is-suċċessjoni ta' Nazarena Mercieca, xebba, bint il-mejtin Pietro Mercieca and Margherita née Buttigieg, imwielda r-Rabat, Għawdex, Malta, kienet residenti l-Belt Valletta, Malta, u mietet Ħ'Attard, Malta, fil-15 ta' Jannar 201,1 ta' 97 sena, u li kellha karta tal-identità numru 74413G.

Għaldaqstant, kull min jidhirlu li għandu interess huwa msejjaħ biex jidher quddiem il-Qorti fuq imsemmija sabiex b'nota jmur kontra dik it-talba fi żmien ħmistax-il ġurnata li jibda jgħaddi minn dak il-jum li fih jiġi mwaħħal il-bandu u l-avviżi skont il-liġi.

Reġistru tal-Qorti Ċivili, Sezzjoni ta' Ġuriżdizzjoni Volontarja

Illum 12 ta' Settembru, 2025

ALEXANDRA DEBATTISTA
Għar-Reġistratur, Qrati Ċivili u Tribunali

By means of an application filed in the Civil Court of Voluntary Jurisdiction Section, on the 30th May, 2025, Application number 271/2025/1, by Alessandro Grech et whereby they requested that it be declared open in favour of Alessandro Grech and Tiziana Grech nephews and nieces of the decujus in equal shares between them the succession of Nazarena Mercieca, unmarried, daughter of the late Pietro Mercieca and Margherita née Buttigieg, born in Victoria, Gozo, Malta, resided in Valletta, Malta, and died in Ħ'Attard, Malta, on the 15th January, 2011, aged 97, and who held identity card number 74413G.

Wherefore, any person who believes to have an interest in the matter is hereby called upon to appear before the said Court and to bring forward his objections hereto by a minute to be filed within fifteen days from the posting of the banns and notices according to law.

Registry of the Civil Court, Voluntary Jurisdiction Section

Today 12th September, 2025

ALEXANDRA DEBATTISTA
For the Registrar, Civil Court and Tribunals

2344

B'dan l-avviż ikun magħruf illi b'rikors ippreżentat fil-Qorti, Sezzjoni ta' Ġuriżdizzjoni Volontarja, fis-27 ta' Awwissu, 2025, Rikors numru 758/2025, minn John Pace et, fejn talbu li tiġi ddikjarata miftuħa favur John Pace hu d-decujus fi kwota ta' nofs (1/2) indiviż u r-rimanenti nofs (1/2) indiviż favur Janica Cassar Magrin u Graziella Magrin ulied il-mejta Antonia Magrin din tal-aħħar oħt id-decujus fi kwoti ndaqs bejniethom is-suċċessjoni ta' Joseph Pace, ġuvni, bin il-mejtin George Pace u Theresa née Borg, imwieled Ħaż-Żabbar, Malta, kien residenti Ħaż-Żabbar, Malta, u miet l-Imsida, Malta, fil-15 ta' Novembru, 2024, ta' 62 sena, u li kellu karta tal-identità numru 0455462M.

Għaldaqstant, kull min jidhirlu li għandu interess huwa msejjaħ biex jidher quddiem il-Qorti fuq imsemmija sabiex b'nota jmur kontra dik it-talba fi żmien ħmistax-il ġurnata li jibda jgħaddi minn dak il-jum li fih jiġi mwaħħal il-bandu u l-avviżi skont il-liġi.

Reġistru tal-Qorti Ċivili, Sezzjoni ta' Ġuriżdizzjoni Volontarja

Illum 12 ta' Settembru, 2025

ALEXANDRA DEBATTISTA
Għar-Reġistratur, Qrati Ċivili u Tribunali

By means of an application filed in the Civil Court of Voluntary Jurisdiction Section, on the 27th August, 2025, Application number 758/2025, by John Pace et whereby they requested that it be declared open in favour of John Pace, brother of the decujus in the quota of one half (1/2) undivided share and the remaining one half (1/2) undivided share in favour of Janica Cassar Magrin and Graziella Magrin children of the late Antonia Magrin the latter sister of the decujus in equal shares between them the succession of Joseph Pace, bachelor, son of the late George Pace and Theresa née Borg, born in Ħaż-Żabbar, Malta, resided in Ħaż-Żabbar, Malta and died in Msida, Malta, on the 15th November, 2024, aged 62, and who held identity card number 0455462M.

Wherefore, any person who believes to have an interest in the matter is hereby called upon to appear before the said Court and to bring forward his objections hereto by a minute to be filed within fifteen days from the posting of the banns and notices according to law.

Registry of the Civil Court, Voluntary Jurisdiction Section

Today 12th September, 2025

ALEXANDRA DEBATTISTA
For the Registrar, Civil Court and Tribunals

2345

B'dan l-avviż ikun magħruf illi b'rikors ippreżentat fil-Qorti, Sezzjoni ta' Ġuriżdizzjoni Volontarja, fis-26 ta' Awwissu, 2025, Rikors numru 754/2025, minn Brooke Lyn Spiteri, fejn talbet li tiġi ddikjarata miftuħa favur Brooke Lyn Spiteri bint id-decujus is-suċċessjoni ta' Joseph Spiteri, legalment separat, bin Edwin Spiteri u Mary née Zammit, imwieled Ħ'Attard, Malta, u kien residenti n-Naxxar, Malta, u miet Sofia, il-Bulgarija, fis-6 ta' Jannar, 2025, ta' 54 sena, u li kellu karta tal-identità numru 0441170M.

Għaldaqstant, kull min jidhirlu li għandu interess huwa msejjaħ biex jidher quddiem il-Qorti fuq imsemmija sabiex b'nota jmur kontra dik it-talba fi żmien ħmistax-il ġurnata li jibda jgħaddi minn dak il-jum li fih jiġi mwaħħal il-bandu u l-avviżi skont il-liġi.

Reġistru tal-Qorti Ċivili, Sezzjoni ta' Ġuriżdizzjoni Volontarja

Illum 12 ta' Settembru, 2025

ALEXANDRA DEBATTISTA
Għar-Reġistratur, Qrati Ċivili u Tribunali

By means of an application filed in the Civil Court of Voluntary Jurisdiction Section, on the 26th August, 2025, Application number 754/2025, by Brooke Lyn Spiteri whereby she requested that it be declared open in favour of Brooke Lyn Spiteri, daughter of the decujus the succession of Joseph Spiteri, legally separated, son of Edwin Spiteri and Mary née Zammit, born in Ħ'Attard, Malta, resided in Naxxar, Malta, and died in Sofia, Bulgaria, on the 6th January, 2025, aged 54, and who held identity card number 0441170M.

Wherefore, any person who believes to have an interest in the matter is hereby called upon to appear before the said Court and to bring forward his objections hereto by a minute to be filed within fifteen days from the posting of the banns and notices according to law.

Registry of the Civil Court, Voluntary Jurisdiction Section

Today 12th September, 2025

ALEXANDRA DEBATTISTA
For the Registrar, Civil Court and Tribunals

2346

B'dan l-avviż ikun magħruf illi b'rikors ippreżentat fil-Qorti, Sezzjoni ta' Ġuriżdizzjoni Volontarja, fl-4 ta' Lulju, 2025, Rikors numru 563/2025, minn Nadia Vella et fejn talbu li tiġi ddikjarata miftuħa favur Nadia Vella u Shaun Camenzuli wlied id-decujus fi kwoti ndaqs bejniethom ta' nofs (1/2) indiviż kull wieħed u waħda minnhom is-suċċessjoni ta' Benjamin Camenzuli, armel ta' Monica Camenzuli née Mizzi, bin il-mejtin George Camenzuli u Ursola née Cauchi, imwieled Ħal Qormi, Malta, kien residenti Burmarrad, San Pawl il-Baħar, Malta, u miet l-Imsida, Malta, fl-24 ta' Diċembru, 2022, ta' 69 sena, u li kellu karta tal-identità numru 0369153M.

Għaldaqstant, kull min jidhirlu li għandu interess huwa msejjaħ biex jidher quddiem il-Qorti fuq imsemmija sabiex b'nota jmur kontra dik it-talba fi żmien ħmistax-il ġurnata li jibda jgħaddi minn dak il-jum li fih jiġi mwaħħal il-bandu u l-avviżi skont il-liġi.

Reġistru tal-Qorti Ċivili, Sezzjoni ta' Ġuriżdizzjoni Volontarja

Illum 12 ta' Settembru, 2025

ALEXANDRA DEBATTISTA
Għar-Reġistratur, Qrati Ċivili u Tribunali

By means of an application filed in the Civil Court of Voluntary Jurisdiction Section, on the 4th July, 2025, Application number 563/2025, by Nadia Vella et whereby they requested that it be declared open in favour of Nadia Vella and Shaun Camenzuli, children of the decujus in equal shares between them that of one half (1/2) undivided share each one of them the succession of Benjamin Camenzuli, widower of Monica Camenzuli née Mizzi, son of the late George Camenzuli and Ursola née Cauchi, born in Ħal Qormi, Malta, resided in Burmarrad, St Paul's Bay, Malta, and died in Msida, Malta, on the 24th December, 2022, aged 69, and who held identity card number 0369153M.

Wherefore, any person who believes to have an interest in the matter is hereby called upon to appear before the said Court and to bring forward his objections hereto by a minute to be filed within fifteen days from the posting of the banns and notices according to law.

Registry of the Civil Court, Voluntary Jurisdiction Section

Today 12th September, 2025

ALEXANDRA DEBATTISTA
For the Registrar, Civil Court and Tribunals

2347

B'dan l-avviż ikun magħruf illi b'rikors ippreżentat fil-Qorti, Sezzjoni ta' Ġuriżdizzjoni Volontarja, fis-27 ta' Awwissu 2025, Rikors numru 760/2025, minn Annalise Seisun et fejn talbu li tiġi ddikjarata miftuħa favur Annalise Seisun, Ylenia Calleja u Maria Calleja wlied id-decujus fi kwoti ndaqs bejniethom is-suċċessjoni ta' Charles Calleja, legalment separat minn Bernardette née Gatt, bin il-mejjet Francis Calleja u Rita née Camenzuli, imwieled Pieta, Malta, kien residenti Bormla, Malta, u miet l-Imsida, Malta, fl-14 ta' Mejju, 2025, ta' 57 sena, u li kellu karta tal-identità numru 0104668M.

Għaldaqstant, kull min jidhirlu li għandu interess huwa msejjaħ biex jidher quddiem il-Qorti fuq imsemmija sabiex b'nota jmur kontra dik it-talba fi żmien ħmistax-il ġurnata li jibda jgħaddi minn dak il-jum li fih jiġi mwaħħal il-bandu u l-avviżi skont il-liġi.

Reġistru tal-Qorti Ċivili, Sezzjoni ta' Ġuriżdizzjoni Volontarja

Illum 12 ta' Settembru, 2025

ALEXANDRA DEBATTISTA
Għar-Reġistratur, Qrati Ċivili u Tribunali

By means of an application filed in the Civil Court of Voluntary Jurisdiction Section, on the 27th August 2025, Application number 760/2025, by Annalise Seisun et whereby they requested that it be declared open in favour of Annalise Seisun, Ylenia Calleja and Maria Calleja children of the decujus in equal shares between them the succession of Charles Calleja, legally separated from Bernardette née Gatt, son of the late Francis Calleja and Rita née Camenzuli, born in Pieta, Malta, resided in Cospicua, Malta, and died in Msida, Malta, on the 14th May, 2025, aged 57, and who held identity card number 0104668M.

Wherefore, any person who believes to have an interest in the matter is hereby called upon to appear before the said Court and to bring forward his objections hereto by a minute to be filed within fifteen days from the posting of the banns and notices according to law.

Registry of the Civil Court, Voluntary Jurisdiction Section

Today 12th September, 2025

ALEXANDRA DEBATTISTA
For the Registrar, Civil Court and Tribunals

2348

Bandu għall-Kuraturi

Repubblika ta' Malta

Lill-Marixxall tal-Qrati

B'digriet mogħti minn din il-Qorti fil-5 ta' Ġunju, 2024, fuq talba ta' Nicola Schembri et ġie ordnat biex tapunta kuraturi deputati sabiex iħarsu l-interessi u jirrappreżentaw l-eredi tas-sidien injoti, fl-atti taċ-ċedola numru 1194/2024 fl-ismijiet Nicola Schembri et vs Kuraturi Deputati sabiex jirrappreżentaw fl-atti l-oħra relattivi u sussegewenti:

Permezz ta' ċedola ta' depożitu u kontestwali fidi ta' ċens numru 1194/2024 fl-ismijiet Nicola Schembri (70403L), Hannah Marie Schembri (211192M) u Jake Schembri (165888M), bħala suċċessuri fit-titolu causa mortis tad-defunt Mario Schembri (548956M) vs Kuraturi Deputati sabiex iħarsu l-interessi tas-sidien injoti tal-ħanut numru disgħa u għoxrin (29), Blue Grotto Avenue, Iż-Żurrieq, ippreżentat fil-31 ta' Mejju, 2024, fejn Nicola Schembri (70403L), Hannah Marie Schembri (211192M) u Jake Schembri (165888M), bħala suċċessuri fit-titolu causa mortis tad-defunt Mario Schembri (548956M) jesponu bir-rispett:

Illi permezz ta' kuntratt ta' dikjarazzjoni causa mortis fl-atti tan-Nutar Dott. Mario Bugeja datat is-sitta u għoxrin ta' Frar elfejn u disgħa (26/2/2009), kopja annessa u mmarkata Dok. 'A', l-esponenti Nicola Schembri, Hannah Marie Schembri u Jake Schembri ddikjaraw illi wirtu mingħand Mario Schembri (ir-raġel tal-esponenti Nicola Schembri u missier l-esponenti Hannah u Jake, aħwa Schembri), fost aktar proprjetajiet, (i) in-nofs indiviż tal-ħanut fi Blue Grotto Avenue, iż-Żurrieq, bħala sottostanti proprjetà ta' terzi, u konfinat mit-Tramuntana mat-triq isemmija, mil-Lvant ma' proprjetà ta' Angelo Schembri jew l-aventi kawża tiegħu, u mill-Punent ma' proprjetà ta' Anthony Schembri jew l-aventi kawża tiegħu, kif ukoll (ii) il-garaxx mingħajr numru fi Blue Grotto Avenue, iż-Żurrieq, bħala sottostanti proprjetà ta' terzi, u konfinat mit-tramuntana u mil-Lvant ma' proprjetà ta' Antonio Schembri jew l-aventi kawża tiegħu, u mill-Punent mal-imsemmija triq. Fuq l-imsemmi kuntratt, l-esponenti ddikjaraw illi llum dawn iż-żewġ proprjetajiet jiffurmaw proprjetà waħda li tikkonsisti f'ħanut bin-numru stradali disgħa u għoxrin (29), Blue Grotto Avenue, Iż-Żurrieq, bid-drittijiet u l-pertinenzi kollha tiegħu, kif sottopost għal proprjetà ta' terzi u kif muri fuq il-pjanta annessa u mmarkata Dok. 'B';

Illi b'kuntratt ta' bejgħ fl-atti tan-Nutar Mario Bugeja datat il-ħamsa u għoxrin ta' Settembru tal-elf disa' mija tmienja u disgħin (25/9/1998), kopja hawn annessa u mmarkata Dok. 'C', Mario Schembri u martu l-esponenti

Banns for Curators

Republic of Malta

To the Marshall of the Courts

By means of a decree given by this Court on the 5th June, 2024, following a request of Nicola Schembri et it was ordered to appoint deputy curators to protect the interests and represent the heirs of the unknown owners, in the acts of the schedule of deposit number 1194/2024 in the names Nicola Schembri et vs Deputy Curators to represent in the other relative and subsequent acts:

By means of a schedule of deposit and redemption of groundrent number 1194/2024 in the names Nicola Schembri (70403L), Hannah Marie Schembri (211192M) and Jake Schembri (165888M), as successors in title causa mortis of the deceased Mario Schembri (548956M) vs Deputy Curators in order to protect the interests of the unknown owners of the shop number twenty nine (29), Blue Grotto Avenue, Żurrieq, filed on the 31st May, 2024, whereby Nicola Schembri (70403L), Hannah Marie Schembri (211192M) and Jake Schembri (165888M), as successors in title causa mortis of the deceased Mario Schembri (548956M) respectfully submitted:

That by means of a contract of declaration causa mortis in the records of Notary Dr Mario Bugeja dated twenty sixth February two thousand and nine (26/2/2009), copy attached and marked Doc. 'A', the applicants Nicola Schembri, Hannah Marie Schembri and Jake Schembri declared that they inherited from Mario Schembri (husband of the applicants Nicola Schembri and father of the applicants Hannah and Jake, siblings Schembri), amongst other properties, (i) the undivided half of the shop in Blue Grotto Avenue, Żurrieq, as underlying third party property, and bounded on the north by the said street, east by property of Angelo Schembri or his successors in title and on the west by property of Anthony Schembri or his successors in title, as well as (ii) the garage without number in Blue Grotto Avenue, Żurrieq, as underlying third party property, bounded on the north and east by property of Antonio Schembri or his successors in title, and on the West by the said street. On the said contract, the applicants declared that today these two properties form one property consisting of a shop with street number twenty nine (29), Blue Grotto Avenue, Żurrieq, with all its rights and appurtenances, as underlying third party property and as shown on the attached plan and marked Doc. 'B';

That by means of a contract of sale in the records of Notary Mario Bugeja dated twenty-fifth September of the thousand nine hundred and ninety-eight (25/9/1998), copy hereby attached and marked Doc. 'C', Mario Schembri

Nicola Schembri akkwistaw b'titolu oneruż, flimkien u solidament bejniethom, mill-poter ta' Joseph u Georgina konjuġi Ciantar, il-ħanut bla isem u bla numru konsistenti f'kamra, kamra żgħira, toilet u shaft, fi Blue Grotto Avenue, iż-Żurrieq, kif suġġett għal żewġ ċenteżmi (Lm0.02) illum ekwivalenti għal ħames ċenteżmi tal-ewro (€0.05) ċens annwu u perpetwu, kif suġġett għall-inżul ta' katusi tad-drains u drenaġġ tal-fond sovrappost u l-garaxx biswitu, konfinat mit-Tramuntana mat-triq imsemmija, mil-Lvant ma' beni ta' Angelo Schembri jew l-aventi kawża u mill-Punent ma' beni ta' Anthony Schembri jew l-aventi kawża tagħhom;

Illi b'kuntratt fl-atti tan-Nutar Mario Bugeja datat it-tmintax ta' Novembru elf disa' mija sebgħa u disgħin (18/11/1997), kopja annessa u mmarkata Dok. 'D' Mario Schembri akkwista b'titolu ta' donazzjoni mingħand il-ġenituri tiegħu Angelo u Emanuela konjuġi Schembri, il-garaxx fi Blue Grotto Avenue, iż-Żurrieq, bla numru, sottopost għal beni ta' Antonio Schembri jew l-aventi kawża, konfinant mit-Tramuntana u mil-Lvant ma' beni ta' Antonio Schembri jew l-aventi kawża u mill-punent mat-triq imsemmija, kif suġġett għal żewġ ċenteżmi (Lm0.02) illum ekwivalenti għal ħames ċenteżmi tal-ewro (€0.05) ċens annwu u perpetwu, bil-qisien esterni ta' tliet metri punt sebgħa ħamsa (3.75m) wisa' u tul ta' erba' metri punt disgħa ħamsa (4.95m), mill-bqija liberu u frank, bid-drittijiet u l-pertinenzi tiegħu kollha;

Illi b'kuntratt ta' bejgħ fl-atti tan-Nutar Joseph Brincat datat is-sitta u għoxrin ta' Settembru tal-elf disa' mija tmienja u sebgħin (26/09/1978), hekk kif ġie kkoreġut b'permess tal-att tal-istess Nutar Brincat tal-erbgħa ta' Novembru elf disa' mija tmienja u sebgħin (4/11/1978) kopji annessi u mmarkati Dok. 'E' u 'F' rispettivament, Anthony Schembri akkwista b'titolu oneruż mingħand Francis, Michael, John, Paolo, aħwa Busuttil u Evaristo Zammit, il-biċċa art fabbrikabbli tal-kejl ta' disgħa u sittin qasba kwadra punt ħamsa (69.5q.k) ekwivalenti għal tliet mija u ħames metri kwadri (305mk), li minnhom mija u disa' metri kwadri (109mk) kellhom jiġu okkupati mit-triq fiż-Żurrieq, Blue Grotto Avenue, u tmiss mill-Punent ma' Blue Grotto Avenue, kif ukoll min-Nofsinhar u t-Tramuntana ma' beni ta' Francis Saydon, suġġetta għaċ-ċens annwu u perpetwu ta' tlieta u għoxrin ċenteżmu u tmien xelini (Lm 0.23 -8) illum ekwivalenti għall-ċirka sitta u ħamsin ċenteżmu tal-ewro (€0.56);

Illi b'kuntratt ta' bejgħ fl-atti tan-Nutar Joseph Brincat datat it-tmienja ta' April elf disa' mija erbgħa u sebgħin (8/4/1974), kopja annessa u mmarkata Dok. 'G', Francis, Michael, John, Paolo, aħwa Busuttil u Evaristo Zammit, akkwistaw b'titolu oneruż mingħand Emanuele Busuttil il-biċċa art tal-kejl ta' ħames (5) kejliet, inkluż il-parti meħuda mill-Gvern, fiż-Żurrieq, li tmiss mill-Punent ma' Blue Grotto Avenue, kif ukoll min-Nofsinhar u mit-Tramuntana ma' beni

and his wife the interpellant Nicola Schembri acquired by onerous title, together and in solidum between them, from the power of Joseph and Georgina spouses Ciantar, the unnamed and unnumbered shop consisting of a room, small room, toilet and shaft, Blue Grotto Avenue, Żurrieq, as subject to two cents (Lm0.02) today equivalent to five euro cents (€0.05) annual and perpetual groundrent, as subject to the laying down of drain pipes and drainage of the overlying premises and adjacent garage, bounded on the north by the said street, on the east by property of Angelo Schembri or their successors in title and on the west by property of Anthony Schembri or their successors in title;

That by means of a contract in the records of Notary Mario Bugeja dated eighteenth November one thousand nine hundred and ninety seven (18/11/1997), copy attached and marked Doc. 'D' Mario Schembri acquired by title of donation from his parents Angelo and Emanuela spouses Schembri, the garage in Blue Grotto Avenue, Żurrieq, without number, underlying property of Antonio Schembri or the successors in title, bounded on the north and east by property of Antonio Schembri or successors in title and on the West by the said street, as subject to two cents (Lm0.02) today equivalent to five euro cents (€0.05) annual and perpetual ground rent, with external dimensions of three point seven five metres (3.75m) width and length of four point nine five metres (4.95m), otherwise free and unencumbered, with all its rights and appurtenances;

That by a contract of sale in the records of Notary Joseph Brincat dated twenty sixth September of the thousand nine hundred and seventy eight (26/09/1978), as corrected by a deed of the same Notary Brincat dated fourth November one thousand nine hundred and seventy eight (4/11/1978) copies annexed and marked Doc. 'E' and 'F' respectively, Anthony Schembri acquired by onerous title from Francis, Michael, John, Paolo, brothers Busuttil and Evaristo Zammit, the developable plot of land measuring sixty nine point five square canes (69.5sq canes) equivalent to three hundred and five square metres (305 sq meters), of which one hundred and nine square metres (109 sq meters) had to be occupied by the street in Żurrieq, Blue Grotto Avenue, bounded on the west by Blue Grotto Avenue, as well as on the south and north by property of Francis Saydon, subject to the annual and perpetual ground rent of twenty three cents and eight shillings (Lm 0.23 -8) today equivalent to approximately fifty six euro cents (€0.56);

That by means of a contract of sale in the records of Notary Joseph Brincat dated eighth April one thousand nine hundred and seventy four (8/4/1974), copy attached and marked Doc. 'G', Francis, Michael, John, Paolo, brothers Busuttil and Evaristo Zammit, acquired by onerous title from Emanuele Busuttil the plot of land of the area of five (5) kejliet, including the part taken by the Government, in Żurrieq, bounded on the west by Blue Grotto Avenue, as well as on the south and

ta' Francis Saydon, suġġetta għaċ-ċens annwu u perpetwu ta' tlieta u għoxrin ċenteżmu u tmien xelini (Lm 0.23 -8) illum ekwivalenti għall-ċirka sitta u ħamsin ċenteżmu tal-ewro (€0.56). L-istess Emanuele Busuttil akkwista l-art hawn imsemmija b'permezz ta' kuntratt ta' diviżjoni fl-atti tan-Nutar Oscar Azzopardi datat is-sittax ta' Ġunju elf disa' mija wieħed u ħamsin (16/06/1951), minn fejn ma rriżulta ebda provenjenza ulterjuri;

Illi preżentament l-esponenti qed jiddepożitaw l-aħħar ħames (5) skadenzi dovuti miċ-ċens dovut fuq l-imsemmi ħanut illi jammontaw għal ħamsa u għoxrin ċenteżmu tal-ewro (€0.25), kif ukoll l-aħħar ħames (5) skadenzi dovuti miċ-ċens dovut fuq l-imsemmi garaxx illi jammontaw għal ħamsa u għoxrin ċenteżmu tal-ewro (€0.25).

Illi l-esponenti għamlu l-almu tagħhom sabiex isibu min huma s-sidien sabiex iressqu l-preżenti ċedola kontra tagħhom, iżda mingħajr suċċess peress illi fil-kuntratt ta' diviżjoni fl-atti tan-Nutar Oscar Azzopardi datat is-sittax ta' Ġunju elf disa' mija wieħed u ħamsin (16/6/1951) ma rriżulta ebda provenjenza ulterjuri.

l-esponenti jixtiequ jipprevalixxu ruħhom mill-fakultà mogħtija lilhom ai termini tal-artiolu 1501 tal-Kap. 16 tal-Liġijiet ta' Malta u tgħaddi sabiex jifdu dan l-istess ċens ai termini tal-istess liġi.

Illi per konsegwenza l-esponenti se tiddepożita dan li ġej:

1. L-aħħar ħames (5) skadenzi dovuti fuq il-ħanut u l-garaxx fi Blue Grotto Avenue, iż-Żurrieq, illi flimkien jammontaw għal ħamsin ċenteżmu tal-ewro (€0.50);

2. Il-ħlas ta' laudemium dovut fuq l-imsemmija ħanut u garaxx fis-somma ta' lira Maltija waħda (Lm1), illum ekwivalenti għal ċirca żewġ ewro u ħamsin ċenteżmu tal-ewro (€2.50);

3. Iċ-ċens annwu u perpetwu gravanti l-ħanut, imsemmi hawn fuq, fi Blue Grotto Avenue, bid-drittijiet u l-pertinenzi kollha tiegħu, illi jammonta għal żewġ ċenteżmi tal-lira Maltija (Lm0.02), illum ekwivalenti għal ħames ċenteżmi tal-ewro (€0.05), kapitalizzati bir-rata ta' ħamsa fil-mija (5%) u ċoè ewro waħda (€1.00), sabiex il-preżenti għall-effetti kollha tal-liġi jifdu dan iċ-ċens annwu u perpetwu u sabiex jiġu żbankati mill-intimati u dan wara li tiġi rilaxxjata d-debita riċevuta skont il-liġi;

4. Iċ-ċens annwu u perpetwu gravanti l-garaxx, imsemmi hawn fuq, fi Blue Grotto Avenue, bid-drittijiet u l-pertinenzi kollha tiegħu, illi jammonta għal żewġ ċenteżmi tal-lira Maltija (Lm 0.02), illum ekwivalenti għal ħames ċenteżmi tal-ewro (€0.05), kapitalizzati bir-rata ta' ħamsa fil-mija (5%) u ċoè ewro waħda (€1.00), sabiex il-preżenti għall-effetti kollha tal-liġi jifdu dan iċ-ċens annwu u perpetwu u

north by property of Francis Saydon, subject to the annual and perpetual ground rent of twenty three cents and eight shillings (Lm 0.23 -8) today equivalent to the approximate fifty six euro cents (€0.56). The same Emanuele Busuttil acquired the land herein mentioned by means of a contract of partition in the records of Notary Oscar Azzopardi dated sixteenth June one thousand nine hundred fifty one (16/06/1951), from where no further root of title resulted;

That presently the applicants are depositing the last five (5) instalments due from the groundrent due on the said shop which amount to twenty five euro cents (€0.25), as well as the last five (5) instalments due from the groundrent due on the said garage which amount to twenty five euro cents (€0.25).

That the applicants did their utmost to find out who the owners are to bring forward the present schedule of deposit against them, but without success because in the contract of partition in the records of Notary Oscar Azzopardi dated sixteenth June one thousand nine hundred fifty one (16/6/1951) no further provenance resulted.

the applicants wish to avail themselves of the option given to them in terms of Article 1501 of Cap. 16 of the Laws of Malta and proceeds to redeem the same groundrent in terms of the same law.

That as a consequence the applicant is depositing the following:

1. The last five (5) instalments due on the shop and garage in Blue Grotto Avenue, Żurrieq, which together amount to fifty euro cents (€0.50);

2. The payment of laudemium due on the said shop and garage in the sum of one Maltese lira (Lm1), today equivalent to circa two euro and fifty euro cents (€2.50);

3. The annual and perpetual groundrent regarding the shop, mentioned above, in Blue Grotto Avenue, with all its rights and appurtenances, amounting to two cents of the Maltese lira (Lm0.02), today equivalent to five euro cents (€0.05) capitalised at the rate of five per cent (5%) and namely one euro (€1.00), so that the present for all effects of law redeem this annual and perpetual groundrent and so that they be withdrawn by the respondents and this after the due receipt according to law is released;

4. The annual and perpetual groundrent burdening the garage, mentioned above, in Blue Grotto Avenue, with all its rights and appurtenances, amounting to two cents of the Maltese lira (Lm 0.02), today equivalent to five euro cents (€0.05) capitalised at the rate of five per cent (5%) and namely one euro (€1.00), so that the present for all effects of law redeem this annual and perpetual groundrent and so that

sabiex jiġu żbankati mill-intimati u dan wra li tiġi rilaxxjata d-debita riċevuta skont il-liġi.

Illi l-ammont komplessiv li għalhekk se jiġi depożitat mill-esponenti huwa ta' ħames ewro (€5.00).

Għaldaqstant, l-esponenti qed umilment jadixxu lil din l-Onorabbli Qorti u taħt l-awtorità tal-istess jgħaddu sabiex jiddepożitaw is-somma globali ta' ħames ewro (€5.00).

Mittenti: Nicola Schembri (70403L) u Hannah Marie Schembri (211192M) u Jake Schembri (165888M), 3, L-Għorfa, Sqaq Dun Edgar, L-Imġarr, Malta

Notifika: Direttur Reġistru Pubbliku, Onda Building, Triq Aldo Moro, Il-Marsa MRS 9065
Kuraturi Deputati

Int għaldaqstant ordnat li twaħħal kopja uffiċjali ta' dan il-bandu fid-daħla ta' din il-Qorti Superjuri u ssejjaħ b'dan lil kull min irid jidħol bħala kuratur biex jidher fi żmien sitt ijiem f'dan ir-Reġistru u jagħmel b'nota d-dikjarazzjoni illi huwa jidħol għal dan.

Int ordnat ukoll li tgħarraf lil kull wieħed illi jekk ma jagħmilx din id-dikjarazzjoni fiż-żmien fuq mogħti, din il-Qorti tgħaddi biex tagħzel kuraturi tal-uffiċċju.

U wara li tkun għamilt dan, jew jekk tiltaqa' ma' xi xkiel fl-esekuzzjoni ta' dan il-bandu, inti għandek tgħarraf minnufih lil din il-Qorti.

Mogħti mill-Qorti Superjuri hawn fuq imsemmija bix-xhieda tal-Onor. Imħallef Mark Simiana, LLD, Duttur tal-Liġi.

Illum 5 ta' Ġunju, 2024

Reġistru tal-Qrati Superjuri, illum 12 ta' Settembru, 2025

ALEXANDRA DEBATTISTA
Għar-Reġistratur, Qrati u Tribunali

they be withdrawn by the respondents and this after the due receipt according to law is released.

That the total amount thus deposited by the applicant is five euro (€5.00).

Thus, the applicants are humbly calling upon this Honourable Court and under its authority are depositing the global sum of five euro (€5.00).

Sender: Nicola Schembri (70403L) and Hannah Marie Schembri (211192M) and Jake Schembri (165888M), 3, L-Għorfa, Sqaq Dun Edgar, Mġarr, Malta

Notify: Director Public Registry, Onda Building, Triq Aldo Moro, Marsa MRS 9065
Deputy Curators

You are therefore ordered to affix an official copy of these banns at the entrance of this Superior Court and to summon whosoever wishes to act as curator to appear before this Registry within six days and by means of a minute to submit a declaration that he wishes so to act.

You are also ordered to inform each one that if he fails to make this declaration within the stipulated time, this Court will proceed to the selection of curators of office.

And after so acting, or if you encounter any difficulty in the execution of these banns, you are to inform forthwith this Court.

Given by the above mentioned Superior Court with the witness of the Hon. Mr Justice Mark Simiana, LLD, Doctor of Laws.

Today 5th June, 2024

Registry of the Superior Courts, today 12th September, 2025

ALEXANDRA DEBATTISTA
For the Registrar, Civil Courts and Tribunals.

2349

Bandu għall-Kuraturi

Repubblika ta' Malta

Lill-Marixxall tal-Qrati

B'digriet mogħti minn din il-Qorti fil-5 ta' Ġunju, 2024, fuq talba ta' Jean Karl Farrugia ġie ordnat biex taħtar kuraturi deputati sabiex jirrappreżentaw lid-direttarji mhux magħrufa, fl-atti taċ-ċedola numru 1095/2024 fl-ismijiet Jean Karl Farrugia vs Kuraturi Deputati fl-atti l-oħra relattivi u sussegewenti:

Banns for Curators

Republic of Malta

To the Marshall of the Courts

By means of a decree given by this Court on the 5th June, 2024, following a request of Jean Karl Farrugia it was ordered that deputy curators be appointed to represent the unknown direct owners, in the acts of the schedule of deposit number 1095/2024 in the names Jean Karl Farrugia vs Deputy Curators in the other relative and subsequent acts:

Permezz ta' ċedola ta' depożitu u kontestwali fidi ta' ċens numru 1095/2024 fl-ismijiet Jean Karl Farrugia, impjegat, ġuvni, iben Publius Paul Farrugia u Rose Marie Farrugia née Farrugia Doublet, imwieled San Ġiljan fl-20 ta' Mejju,1975, (281175M) vs Kuraturi Deputati, ippreżentat fis-17 ta' Mejju, 2024, fejn Jean Karl Farrugia (281175M) espona bir-rispett:

Illi permezz ta' donazzjoni in atti tan-Nutar Ruben Casingena tat-tnax (12) ta' Awwissu tas-sena elfejn u wieħed u għoxrin (2021) akkwista l-garaxx li jġib in-numru mija u disgħin (190) sitwat fi Triq id-Duluri, Tal-Pietà, suġġett għaċ-ċens annwu u perpetwu ta' ewro u erbgħin ċenteżmu (€1.40) bl-arja libera tiegħu u bis-sottoswol tiegħu u dan kif indikat skont l-istess kuntratt ta' akkwist hawn anness u mmarkat bħala Dok. 'A' u kif jidher mis-site plan annessa u mmarkata Dok. 'B';

Illi din il-proprjetà, kif ġja msemmi, hija suġġetta għaċ-ċens annwu u perpetwu ta' ewro u erbgħin ċenteżmu (€1.40);

Illi l-esponenti jixtieq jifdi dan iċ-ċens annwu u perpetwu ta' ewro u erbgħin ċenteżmu (€1.40) gravanti l-fond hawn deskritt u għalhekk qiegħed jipprevalixxi ruħu mill-provvedimenti tal-artikolu 1501 tal-Kodiċi Ċivili, Kap. 16 tal-Liġijiet ta' Malta u jifdi l-imsemmi ċens kif stipulat fil-liġi, biex dan il-fond imsemmi isir liberu u frank minn kull ċens;

Illi l-imsemmi ċens kapitalizzati skont il-liġi bir-rata ta' ħamsa fil-mija (5%) jekwivale għas-somma ta' tmienja u għoxrin ewro (€28.00);

Illi l-esponenti qiegħed iħallas lawdemju ammontanti għal ewro u erbgħin ċenteżmu (€1.40), rappreżentanti sena ċens.

Għaldaqstant, l-esponenti jadixxi din l-Onorabbli Qorti u taħt l-awtorità tagħha jiddepożita:

1. Is-somma ta' ewro u erbgħin ċenteżmu (€1.40) rappreżentanti ħlas ta' lawdemju;

2. Is-somma ta' tmienja u għoxrin ewro (€28.00) sabiex jifdi ċ-ċens impost fuq il-fond imsemmi u jitlob biex l-imsemmija somma tiġi liberament żbankata mill-intimati wara li jħallu d-debita riċevuta u dan għall-finijiet u effetti kollha tal-liġi;

3. Is-somma ta' seba' ewro (€7.00), liema somma tirrappreżenta l-ħlas taċ-ċens tal-aħħar ħames (5) snin.

Mittenti: Jean Karl Farrugia (281175M), The Ridge House, Triq Juan B. Azzopardi, In-Naxxar

Notifika: Direttur Reġistru Pubbliku, Onda Building, Triq Aldo Moro, Il-Marsa MRS 9065

By means of a schedule of deposit and redemption of groundrent number 1095/2024 in the names Jean Karl Farrugia, employee, bachelor, son of Publius Paul Farrugia and Rose Marie Farrugia née Farrugia Doublet, born in St Julian's on 20th May, 1975, (281175M) vs Deputy Curators, filed on the 17th May, 2024, whereby Jean Karl Farrugia (281175M) respectfully submitted:

That by means of a donation in the records of Notary Ruben Casingena of the twelfth (12) August of the year two thousand and twenty-one (2021) acquired the garage numbered one hundred and ninety (190) situated in Triq id-Duluri, Tal-Pietà, subject to the annual and perpetual groundrent of one euro and forty cents (€1.40) with its own airspace and subsoil and this as indicated according to the same contract procurement here attached and marked as Doc. 'A' and as shown on the attached site plan and marked Doc. 'B';

That this property, as already mentioned, is subject to the annual and perpetual groundrent of one euro and forty cents (€1.40);

That the applicant wishes to redeem this annual and perpetual groundrent of one euro and forty cents (€1.40) burdening the premises herein described and thus is availing himself of the provisions of Article 1501 of the Civil Code, Cap. 16 of the Laws of Malta and redeem the said groundrent as stipulated in law, so that the said premises become free and unencumbered from any groundrent;

That the said groundrent capitalised according to law at the rate of five per cent (5%) equates to the sum of twenty eight euro (€28.00);

That the applicant is paying a laudemium amounting to one euro and forty cents (€1.40), representing one year groundrent.

Thus, the applicant calls upon this Honourable Court and under its authority deposits:

1. The sum of one euro and forty cents (€1.40) representing the payment of a laudemium;

2. The sum of twenty eight euro (€28.00) to redeem the groundrent imposed on the said premises and prays that the said sum be freely withdrawn by the respondents after leaving the due receipt and this for all intents and purposes of law;

3. The sum of seven euro (€7.00), which sum represents the payment of groundrent for the last five (5) years.

Interpellant: Jean Karl Farrugia (281175M), the Ridge House, Triq Juan B. Azzopardi, Naxxar

Notify: Director Public Registry, ONDA Building, Triq Aldo Moro, Marsa MRS 9065

Reġistratur tal-Artijiet, Casa Bolino, 116, Triq il-Punent, Il-Belt Valletta

Uffiċju Konġunt, Dipartiment Proprjetà tal-Gvern, Il-Berġa tal-Baviera, St Sebastian Street Il-Belt Valletta VLT 2000

Direttur tar-Reġistru Pubbliku, Triq il-Merkanti, Il-Belt Valletta

Kuraturi Deputati

Int għaldaqstant ordnat li twaħħal kopja uffiċjali ta' dan il-bandu fid-daħla ta' din il-Qorti Superjuri u ssejjaħ b'dan lil kull min irid jidħol bħala kuratur biex jidher fi żmien sitt ijiem f'dan ir-Reġistru u jagħmel b'nota d-dikjarazzjoni illi huwa jidħol għal dan.

Int ordnat ukoll li tgħarraf lil kull wieħed illi jekk ma jagħmilx din id-dikjarazzjoni fiż-żmien fuq mogħti, din il-Qorti tgħaddi biex tagħzel kuraturi tal-uffiċċju.

U wara li tkun għamilt dan, jew jekk tiltaqa' ma' xi xkiel fl-esekuzzjoni ta' dan il-bandu, inti għandek tgħarraf minnufih lil din il-Qorti.

Mogħti mill-Qorti Superjuri hawn fuq imsemmija bix-xhieda tal-Onor. Imħallef Mark Simiana, LLD, Duttur tal-Liġi.

Illum 5 ta' Ġunju, 2024

Reġistru tal-Qrati Superjuri, illum 12 ta' Settembru, 2025

ALEXANDRA DEBATTISTA
Għar-Reġistratur, Qrati u Tribunali

Land Registrar, Casa Bolino, 116, West Street, Valletta

Joint Office, Government Property Department, Auberge de Baviere, St Sebastian Street, Valletta VLT 2000

Director Public Registry, Triq il-Merkanti, Valletta

Deputy Curators

You are therefore ordered to affix an official copy of these banns at the entrance of this Superior Court and to summon whosoever wishes to act as curator to appear before this Registry within six days and by means of a minute to submit a declaration that he wishes so to act.

You are also ordered to inform each one that if he fails to make this declaration within the stipulated time, this Court will proceed to the selection of curators of office.

And after so acting, or if you encounter any difficulty in the execution of these banns, you are to inform forthwith this Court.

Given by the above mentioned Superior Court with the witness of the Hon. Mr Justice mark Simiana, LLD, Doctor of Laws.

Today 5th June 2024

Registry of the Superior Courts, today 12th September, 2025

ALEXANDRA DEBATTISTA
For the Registrar, Civil Courts and Tribunals.

2350

Permezz ta' digriet tal-15 ta' Lulju, 2025, tal-Bord li Jirregola l-Kera, fl-atti tar-rikors fl-ismijiet Godfrey Cosaitis et vs Nicola Mc Harg, Rikors numru 208/2025CG, ġiet ordnata s-segwenti pubblikazzjoni biex isservi ta' notifika fil-konfront tal-intimata Nicola Mc Harg a tenur tal-Artikolu 187(3) et sequitur tal-Kodiċi ta' Organizzazzjoni u Proċedura Ċivili (Kap. 12).

Permezz ta' rikors fl-ismijiet Godfrey Cosaitis (KI 558961M) u Susan Cosaitis (KI 701062M) vs Nicola Mc Harg (KI 436279M) ippreżentat fil-Bord li Jirregola l-Kera fl-20 ta' Ġunju, 2025, ir-rikorrenti Godfrey Cosaitis (KI 558961M) u Susan Cosaitis (KI 701062M) talbu lil dan l-Onorabbli Bord għaliex m'għandux:

1. Jilqa t-talbiet taghhom minghajr ma jgħaddi għas-smigħ tal-kawża, a tenur tal-Artikolu 16A tal-Ordinanza li Tirregola t-Tiġdid ta' Kiri ta' Bini;

2. Jiddikjara u jiddeċiedi illi l-lokazzjoni tal-fond ossija 73, Triq il-Kurċifiss, L-Isla, mir-rikorrenti lill-intimata għandha tiġi terminata ai termini tal-liġi ai termini tal-

By means of a decree of the 15th July, 2025, of the Rent Regulation Board, in the records of the Application in the names Godfrey Cosaitis et vs Nicola Mc Harg, Application Number 208/2025CG, the following publication was ordered for the purpose of effecting service on the respondent Nicola Mc Harg in terms of Article 187(3) et sequitur of the Code of Organisation and Civil Procedure (Cap. 12).

By means of an application in the names Godfrey Cosaitis (ID 558961M), and Susan Cosaitis (ID 701062M) vs Nicola Mc Harg (ID 435279M) filed in the Rent Regulation Board, on the 20th June, 2025, the applicants Godfrey Cosaitis et requested this Honourable Board why it should not:

1. Uphold their demands without proceeding to trail, in terms of Article 16A of the Reletting of Urban Property Ordinance ;

2. Declare and decide that the lease of the premises that is 73, Triq il-Kurċifiss, Senglea, by the applicant to the respondent is to be terminated in terms of law in terms of

Artikolu 1570 tal-Kap. 16 tal-Ligijiet ta' Malta, liema żgumbrament għandu jsir fi żmien qasir u perentorju li jiġi stabbilit minn dan il-Bord u dan taht dawk il-pattijiet u kundizzjonijiet li dan il-Bord jidhrulu xieraq u opportun;

3. Jordna l-iżgumbrament tal-intimata Nicola Mc Harg (KI 436279M) mill-fond 73, Triq il-Kurċifiss, L-Isla, fi żmien qasir u perentorju;

4. Jillikwida l-ħlas ta' kera dovuta mill-konvenuta;

5. Jikkundanna u jordna lill-intimata tħallas l-ammont hekk likwidat u dan fi żmien qasir u perentorju.

U dan prevja kull provvediment ieħor li lilu jidhirlu xieraq u opportuni.

B'riserva għall-pendenzi ta' kontijiet ta' dawl u ilma li sal-aħħar ta' April kien jammonta għal erba' mija tlieta u tmenin ewro u tletin ċenteżmu (€483.30c) kif ukoll kwalsiasi hsarat talvolta riżultanti fil-fond.

Bl-ispejjeż u bl-imgħax kontra l-intimata, li hija minn issa inġunta insubizzjoni.

Rikorrenti: 31, Orchard, Triq Olaf Gollcher, Birkirkara

Notifika Intimata: 73, Triq il-Kurċifiss, L-Isla

Ir-rikors fl-ismijiet Godfrey Cosaitis et vs Nicola Mc Harg, Rikors numru 208/2025CG, jinsab differit għat-22 ta' Settembru, 2025, fid-9.30 a.m.

Reġistru tal-Qrati Superjuri, illum 12 ta' Settembru, 2025

ALEXANDRA DEBATTISTA
Għar-Reġistratur, Qrati Ċivili u Tribunali

Article 1570 of Cap. 16 of the Laws of Malta, which eviction shall be made within a short and peremptory period to be established by this Board and this under such terms and conditions as this Board deems fit and opportune;

3. Order the eviction of the respondent Nicola Mc Harg (ID436279M) from the premises 73, Triq il-Kurċifiss, Senglea, within a short and peremptory period;

4. Liquidate the payment of rent due by the defendant;

5. Condemns and orders the respondent to pay the amount so liquidated and this within a short and peremptory time.

And this saving any other provision he deems fit and opportune.

Saving the pending water and electricity bills which by the end of April amounted to four hundred and eighty three euro and thirty cents (€483.30) as well as any resulting works in the premises.

With costs and interest against the respondent, who is from now summoned so that a reference to her oath be made.

Applicants: 31, Orchid, Triq Olaf Gollcher, Birkirkara

Notification Respondent, 73, Triq il-Kurċifiss, Senglea

The application in the names Godfrey Cosaitis et vs Nicola Mc Harg, Application number 208/2025CG, has been postponed for hearing to the 22nd September, 2025, at 9.30 a.m.

Registry of the Superior Courts, today 12th September, 2025

ALEXANDRA DEBATTISTA
For the Registrar, Civil Courts and Tribunals

2351

Bandu għall-Kuraturi

Repubblika ta' Malta

Lill-Marixxall tal-Qrati

B'digriet mogħti minn din il-Qorti fil-25 ta' April, 2025, fuq talba tal-Kummissarju tat-Taxxa u d-Dwana ġie ordnat biex jintgħażlu kuraturi deputati biex jirrappreżentaw lill-assenti Ioannis Stavrou f'ismu personali kif ukoll bħala direttur għan-nom u inrappreżentanza tas-soċjetà Top Development Ltd preżentement imħassra mir-Reġistru tal-Kumpaniji fl-atti tal-ittra uffiċjali numru 1864/2025 fl-ismijiet Kummissarju tat-Taxxa u d-Dwana vs Kuraturi Deputati u fl-atti l-oħra relattivi u sussegwenti.

Permezz ta' ittra uffiċjali ppreżentata fil-Prim'Awla tal-Qorti fl-24 ta' April, 2025, tal-Kummissarju tat-Taxxa u

Banns for Curators

Republic of Malta

To the Marshall of the Court

By means of a decree given by this Court on the 25th April, 2025, following a request by Commissioner for Tax and Customs it was ordered that deputy curators be chosen to represent the absentee Ioannis Stavrou in his own name and as director for and on behalf of the company Top Development Ltd presently struck off from the Registrar of Companies in the acts of the judicial letter number 1864/2025 in the names Commissioner for Tax and Customs vs Deputy Curators and in the other relative and subsequent acts.

By means of a judicial letter filed in the First Hall of the Civil Courts on the 24th April, 2025, by The Commissioner

d-Dwana ta' Block 5, Triq Vincenzo Dimech, Il-Furjana, kontra kuraturi deputati sabiex jirrappreżentaw lill-assenti Iannis Stavrou (passapport nurmu AH596843) f'ismu personali kif ukoll bħala direttur għan-nom u inrappreżentanza tas-soċjetà Top Development Ltd (C59711) preżentement imħassra mir-Reġistru tal-Kumpaniji fejn permezz tal-preżenti l-Kummissarju tat-Taxxa u d-Dwana jinterpellak ai termini tal-Artiklu 59 tal-Att XXIII tal-1998, sabiex fi żmien jumejn (2) min-notifika ta' dan l-att, tħallsu l-ammont ta' €4,746,079.67 rappreżentanti l-ammont minnkom dovut pro et noe bħala Taxxa fuq il-Valur Miżjud skont l-istess Att.

Bl-ispejjeż u bl-imgħax skont dak l-att sad-data tal-pagament effettiv.

Din l-interpellanza qed issir għall-finijiet u effetti kollha tal-liġi, u partikolarment, iżda mhux esklussivament sabiex tirrendi eżegwibbli t-titolu eżekuttiv li l-istess Kummissarju tat-Taxxa u d-Dwana għandu kontra tagħkom permezz tal-avviż li ntbagħat lilkom.

Fin-nuqqas, il-mittenti javzakom li se jgħaddi sabiex jesegwixxi l-imsemmi titolu eżekuttiv li hu għandu kontra tagħkom pro et noe permezz tal-mandati opportuni.

Tant sabiex tirregolaw ruħkom u tagħrfu timxu.

Rikorrenti: Kummissarju tat-Taxxa u d-Dwana, Blokk 5, Triq Vincenzo Dimech, Il-Furjana

Intimati: Kuraturi deputati

Int għaldaqstant ordnat li twaħħal kopja uffiċjali ta' dan il-bandu fid-daħla ta' din il-Qorti Superjuri u ssejjaħ b'dan lil kull min irid jidħol bħala kuratur biex jidher fi żmien sitt ijiem f'dan ir-Reġistru u jagħmel b'nota d-dikjarazzjoni illi huwa jidħol għal dan.

Int ordnat ukoll li tgħarraf lil kull wieħed illi jekk ma jagħmilx din id-dikjarazzjoni fiż-żmien fuq mogħti, din il-Qorti tgħaddi biex tagħżel kuraturi tal-uffiċċju.

U wara li tkun għamilt dan, jew jekk tiltaqa' ma' xi xkiel fl-esekuzzjoni ta' dan il-bandu, inti għandek tgħarraf minnufih lil din il-Qorti.

Mogħti mill-Qorti Superjuri hawn fuq imsemmija bix-xhieda tal-Onor. Imħallef Miriam Hayman, LLD, Duttur tal-Liġi.

Illum 25 ta' April, 2025

Reġistru tal-Qrati Superjuri, illum 12 ta' Settembru, 2025

ALEXANDRA DEBATTISTA
Għar-Reġistratur, Qrati u Tribunali

for Tax and Customs of Block 5, Triq Vincenzo Dimech, Floriana, against deputy curators nominated to represent the absentee Ioannis Stavrou (passport number AH596843) in his own name and as director for and on behalf of the company Top Developement Ltd (C59711) presently struck off from the Registrar of Companies, the Commissioner for Tax and Customs calls upon you in terms of Article 59 of Act XXIII of 1998 so that within two (2) days from the service of this act, you pay the amount of €4,746,079.67 representing amount due by you pro et noe as value added tax according to the same Act .

With costs and interest according to that Act till the date of effective payment.

This calling is being made for all intents and purposes of law, particularly, but not exclusively, in order to render executable the executive title which the same Commissioner for Tax and Customs has against you by means of a notice sent to you.

In default, the interpellants informs you that they shall pass to execute the said executive title they have against you pro et noe by means of the opportune warrants.

So much so that you may know how to regulate yourselves and to proceed.

Interpellant: Commissioner for Tax and Customs, Block 5, Triq Vincenzo Dimech, Floriana

Notification: Deputy curators

You are therefore ordered to affix an official copy of these banns at the entrance of this Superior Court and to summon whosoever wishes to act as curator to appear before this registry within six days and by means of a minute to submit a declaration that he wishes so to act.

You are also ordered to inform each one that if he fails to make this declaration within the stipulated time, the Court will proceed to the selection of curators of office.

And after so acting, or if you should encounter any difficulty in the execution of these banns, you are to inform forthwith this Court.

Given by the Civil Court First Hall, above mentioned, with the witness of the Hon. Madam Justice Miriam Hayman, LLD, Doctor of Laws.

Today 25th April, 2025

Registry of the Superior Courts, today 12th September, 2025

ALEXANDRA DEBATTISTA
For the Registrar, Civil Courts and Tribunals

Ippubblikat mid-Dipartiment tal-Informazzjoni (doi.gov.mt) — Valletta — *Published by the Department of Information (doi.gov.mt) — Valletta*
Mitbugħ fl-Istamperija tal-Gvern fuq karta FSC® — *Printed at the Government Printing Press on FSC® certified paper*

FSC
www.fsc.org
MIX
Paper | Supporting responsible forestry
FSC® C140603