Nru./No. 21,540
Prezz/Price
€4.32

Gazzetta tal-Gvern ta' Malta
The Malta Government Gazette

It-Tlieta, 18 ta' Novembru, 2025
Tuesday, 18th November, 2025

Pubblikata b'Awtorità
Published by Authority

SOMMARJU – SUMMARY

Notifikazzjonijiet tal-Gvern ..... 15,445 - 15,478
Government Notices ..... *15,445 - 15,478*

Avviżi tal-Pulizija 15,479
Police Notices *15,479*

Opportunitajiet ta' Impjieg ..... 15,480 - 15,489
Employment Opportunities ..... *15,480 - 15,489*

Avviżi tal-Gvern ..... 15,490 - 15,501
Notices ..... *15,490 - 15,501*

Offerti ..... 15,501 - 15,504
Tenders ..... *15,501 - 15,504*

Avviżi tal-Qorti ..... 15,504 - 15,536
Court Notices ..... *15,504 - 15,536*

NOTIFIKAZZJONIJIET TAL-GVERN

Nru. 1816

IL-PRESIDENT TA' MALTA TERĠA' LURA FUQ DMIRIJIETHA

NGĦARRFU għall-informazzjoni ta' kulħadd illi l-President ta' Malta reġgħet daħlet għall-qadi tad-drittijiet tal-Kariga tagħha ta' President nhar il-Ħadd, 16 ta' Novembru, 2025.

Dott. Helena Dalli ma baqatx taqdi l-funzjonijiet ta' President.

It-18 ta' Novembru, 2025

Nru. 1817

PUBBLIKAZZJONI TA' ATTI FIS-SUPPLIMENT

HUWA avżat għall-informazzjoni ġenerali li l-Atti li ġejjin huma ppubblikati fis-Suppliment li jinsab ma' din il-Gazzetta:

Att Nru XXXVI tal-2025 imsejjaħ l-Att tal-2025 li jemenda l-Att dwar l-Impiegi u r-Relazzjonijiet Industrijali (Emenda Nru 3); u

Att Nru XXXVII tal-2025 imsejjaħ l-Att tal-2025 li jemenda l-Kodiċi Kriminali (Emenda Nru 5).

It-18 ta' Novembru, 2025

Nru. 1818

AVVIŻI LEGALI PPUBBLIKATI FIS-SUPPLIMENT MAL-GAZZETTA TAL-GVERN

NGĦARRFU għall-informazzjoni ta' kulħadd illi l-Avviżi Legali li ġejjin ġew ippubblikati fis-Suppliment mal-Gazzetta tal-Gvern Nru. 21,538 tal-14 ta' Novembru, 2025 (Avviżi Legali 263 sa 264).

A.L. 263 tal-2025: Att dwar il-Pulizija (Kap. 164); Regolamenti tal-2025 dwar l-Iskambju ta' Data Personali, Informazzjoni u Kooperazzjoni fir-rigward ta' Reati Terroristiċi.

A.L. 264 tal-2025: Att dwar l-Edukazzjoni Avvanzata u Għola (Kap. 607); Regolamenti tal-2025 dwar il-Validazzjoni ta' Tagħlim Mhux Formali u Informali.

It-18 ta' Novembru, 2025

GOVERNMENT NOTICES

No. 1816

RESUMPTION OF DUTIES BY THE PRESIDENT OF MALTA

IT is notified for general information that the President of Malta has resumed the functions of the Office of the President on Sunday, 16th November, 2025.

Dr Helena Dalli has ceased to perform the function of President.

18th November, 2025

No. 1817

PUBLICATION OF ACTS IN SUPPLEMENT

IT is notified for general information that the following Acts are published in the Supplement to this Gazette:

Act No. XXXVI of 2025 entitled the Employment and Industrial Relations (Amendment No. 3) Act, 2025; and

Act No. XXXVII of 2025 entitled the Criminal Code (Amendment No. 5) Act, 2025.

18th November, 2025

No. 1818

LEGAL NOTICES PUBLISHED IN THE SUPPLEMENT TO THE GOVERNMENT GAZETTE

IT is notified for general information that the following Legal Notices were published in the Supplement to the Government Gazette No. 21,538 of 14th November, 2025 (Legal Notices 263 to 264).

L.N. 263 of 2025: Police Act (Cap. 164); Exchange of Personal Data, Information and Cooperation concerning Terrorist Offences Regulations, 2025.

L.N. 264 of 2025: Further and Higher Education Act (Cap. 607); Validation of Non-Formal and Informal Learning Regulations, 2025.

18th November, 2025

Nru. 1819

ĦATRA TA' AĠENT DIRETTUR ĠENERALI (KUMMERĊ)

IS-SEGRETARJU Permanenti fil-Ministeru għall-Ekonomija, l-Intrapriża u l-Proġetti Strateġiċi approva l-ħatra temporanja li ġejja:

ISEM *NAME*	POST *POST*	DIPARTIMENT *DEPARTMENT*	DATA *DATE*
Is-Sur Brian Montebello	Direttur Ġenerali *Director General*	Kummerċ *Commerce*	17.11.2025 - 22.11.2025

L-14 ta' Novembru, 2025

No. 1819

APPOINTMENT OF ACTING DIRECTOR GENERAL (COMMERCE)

THE Permanent Secretary in the Ministry for the Economy, Enterprise and Strategic Projects has approved the following Acting Appointment:

14th November, 2025

Nru. 1820

ĦATRA TA' AĠENT REĠISTRATUR QRATI TA' GĦAWDEX U TRIBUNALI

IS-SEGRETARJU Permanenti fil-Ministeru għall-Ġustizzja u r-Riforma tas-Settur tal-Kostruzzjoni approva l-ħatra temporanja li ġejja:

ISEM *NAME*	POŻIZZJONI *POSITION*	DIPARTIMENT *DEPARTMENT*	DATA *DATE*
Is-Sa Margaret De Battista	Aġent Reġistratur, Qrati ta' Għawdex u Tribunali *Acting Registrar, Gozo Courts and Tribunals*	Qrati tal-Ġustizzja *Courts of Justice*	14.11.2025 - 16.11.2025 iż-żewġ ġranet inklużi *both days included*

It-18 ta' Novembru, 2025

No. 1820

APPOINTMENT OF ACTING REGISTRAR GOZO COURTS AND TRIBUNALS

THE Permanent Secretary in the Ministry for Justice and Reform of the Construction Sector has approved the following acting appointment:

18th November, 2025

Nru. 1821

TERMINAZZJONI TA' KIRI TA' RABA'

DIKJARAZZJONI MILL-AWTORITÀ TAL-ARTIJIET

JIEN hawnhekk niddikjara illi l-art hawn taħt imsemmija, li hija proprjetà tal-Gvern, hija meħtieġa għal skop pubbliku skont id-dispożizzjonijiet tal-Att dwar Artijiet tal-Gvern (Kap. 573) tal-Liġijiet ta' Malta.

It-18 ta' Novembru, 2025
(File No. L1149/1963)

Deskrizzjoni tal-Art

L-art li ġejja fil-Mellieħa:

Biċċa art tal-kejl ta' madwar 13,787 metru kwadru, li tmiss mit-Tramuntana u mil-Lvant ma' proprjetà tal-Gvern u mill-Punent ma' triq pubblika jew irjieħ verjuri u hija

No. 1821

TERMINATION OF AGRICULTURAL LEASE

DECLARATION BY THE LANDS AUTHORITY

I hereby declare that the undermentioned land, which is Government property, is required for a public purpose in accordance with the provisions of the Government Lands Act (Cap. 573) of the Laws of Malta.

18th November, 2025

Description of the Land

The following land in Mellieħa:

A plot of land measuring about 13,787 square metres, bounded on the north and east by Government property and on the west by a public road or more precise boundaries and

reġisrata fir-rekords tal-Awtorità bħala Tenement numru 050221.

L-art hawn fuq imsemmija fi Triq Qasam Barrani, qiegħda tiġi tterminata b'konnessjoni mal-implimentazzjoni tal-Management Plans tas-siti tan-Natura 2000 f'Malta u Għawdex.

L-art hawn fuq imsemmija tidher immarkata bil-kulur ikħal fuq il-pjanta P.D. 2022_0322, li wieħed jista' jara fuq talba fl-Awtorità tal-Artijiet, il-Berġa tal-Baviera, Il-Belt Valletta.

(Iff.) Dott. John Vassallo, LLD
Chairperson tal-Bord tal-Gvernaturi tal-Awtorità tal-Artijiet

Il-11 ta' Novembru, 2025

Nru. 1822

ATT DWAR IT-TAXXA FUQ IL-VALUR MIŻJUD (KAP. 406)

Avviż skont l-Artikoli 58 u 73

SKONT id-dispozizzjonijiet tal-proviso tal-artikolu 58(3) u l-artikolu 73(2) tal-Att tat-Taxxa Fuq il-Valur Miżjud, il-Kummissarju tat-Taxxa u d-Dwana qiegħed hawnhekk jinnotifika lill-persuna/i mniżżla hawn taħt li ħareġ avviż fir-rigward tagħhom għal ħlas ta' taxxa, penali u interessi skont l-Arikolu 59 tal-Kap. 406.

Numru tal-VAT	*Tax Payer*
2919-4406	Abraserve Limited
2919-4406	Matthew Karl Scicluna
2919-4406	Luca Zahra Brincat
2131-2515	F.E.D Ltd
2394-5901	4 Delta International Ltd
2394-5901	Murad Haman
2394-5901	Ferass Hussein Mohamed Allafi
2531-3036	The Pack and You Ltd
2531-3036	Byron de Fockert
2644-8804	SJ Holdings Ltd
2696-4209	Ann Baldacchino
1588-4336	Youssef Mbarek
2085-7222	Simon Cadell
2236-7820	Poseidon Group Limited
1499-0504	Monika Wiedersum
2210-8027	Euro Risto Pro Ltd
1901-5207	Shaw Gary
2022-9408	Mindora Covor
2096-0137	Eade Ltd
2412-5211	Duovest Realty Malta Ltd

is registered in the records of the Authority as Tenement number 050221.

The abovementioned land in Triq Qasam Barrani, is being terminated in connection with the implementation of the Management Plans of Natura 2000 sites in Malta and Gozo.

The abovementioned land is shown marked with the colour blue on plan P.D. 2022_0322, which may be viewed on demand at the Lands Authority, Auberge de Baviere, Valletta.

(Sgd) Dr John Vassallo, LLD
Chairperson of the Board of Governors of the Lands Authority

11th November, 2025

No. 1822

VALUE ADDED TAX (CAP. 406)

Notice in terms of Articles 58 and 73

IN terms of the proviso to Article 58(3) and Article 73(2) of the Value Added Tax Act, the Commissioner for Tax and Customs is hereby notifying the person/s listed hereunder that a demand notice for payment of tax, penalties and interest as per Article 59 of Cap. 406 has been issued in their regard.

VAT Number	*Tax Payer*
2919-4406	Abraserve Limited
2919-4406	Matthew Karl Scicluna
2919-4406	Luca Zahra Brincat
2131-2515	F.E.D Ltd
2394-5901	4 Delta International Ltd
2394-5901	Murad Haman
2394-5901	Ferass Hussein Mohamed Allafi
2531-3036	The Pack and You Ltd
2531-3036	Byron de Fockert
2644-8804	SJ Holdings Ltd
2696-4209	Ann Baldacchino
1588-4336	Youssef Mbarek
2085-7222	Simon Cadell
2236-7820	Poseidon Group Limited
1499-0504	Monika Wiedersum
2210-8027	Euro Risto Pro Ltd
1901-5207	Shaw Gary
2022-9408	Mindora Covor
2096-0137	Eade Ltd
2412-5211	Duovest Realty Malta Ltd

2412-5211	Marso Participations Ltd	2412-5211	Marso Participations Ltd
2009-7023	Composicao Alegre Unipessoal LDA (Portman Int Ltd)	2009-7023	Composicao Alegre Unipessoal LDA (Portman Int Ltd)
2616-2017	Social Station Media Ent Services Ltd	2616-2017	Social Station Media Ent Services Ltd
2616-2017	Jamie Baden Wykes-Hobday	2616-2017	Jamie Baden Wykes-Hobday
1742-7114	Russell David Leivars	1742-7114	Russell David Leivars
2459-9928	Raymond Cini Building Contractors Ltd	2459-9928	Raymond Cini Building Contractors Ltd
2459-9928	Raymond Cini	2459-9928	Raymond Cini
1990-8830	NOX Trading Limited	1990-8830	NOX Trading Limited
1990-8830	Pierpaolo Casolari	1990-8830	Pierpaolo Casolari
1838-0403	Anthony Vassallo	1838-0403	Anthony Vassallo
2088-4535	Link Ltd	2088-4535	Link Ltd
2088-4535	Remi Paul Louis Marlair	2088-4535	Remi Paul Louis Marlair
2310-1315	Platinum Consultancy Ltd	2310-1315	Platinum Consultancy Ltd
2310-1315	Mandy Farrugia	2310-1315	Mandy Farrugia
2157-0423	Retso Partner En Commandite	2157-0423	Retso Partner En Commandite
1629-2212	Joe Grech	1629-2212	Joe Grech

Jekk il-ħlas ma jsirx fi żmien 30 jum mid-data ta' din in-notifika, il-Kummissarju tat-Taxxi u d-Dwana se jipproċedi biex jinforza l-ħlas skont il-liġi.

Kopji tal-imsemmija avviż jistgħu jinġabru mis-Sezzjoni tal-Ġbir, KT, Blk 5, Il-Furjana.

It-18 ta' Novembru, 2025

Unless payment is effected within 30 days from the date of this notice, the Commissioner for Tax and Customs will proceed to enforce payment in terms of law.

Copies of said notices may be collected from the Collection Section, MTCA, Blk 5, Floriana.

18th November, 2025

Nru. 1823

TISMIJA TA' TOROQ F'MALTA

BIS-SAĦĦA tal-poteri mogħtija bil-Leġiżlazzjoni Sussidjarja 363.10, il-Prim Ministru ordna t-tismija tat-toroq kif speċifikat u indikat hawn taħt.

No. 1823

NAMING OF STREETS IN MALTA

IN exercise of the powers conferred by Subsidiary Legislation 363.10, the Prime Minister has directed the naming of the streets as specified and indicated hereunder.

ĦAL KIRKOP

BDIL FL-ISEM

Parti minn Triq il-Kbira, hekk kif indikata b'linja fuq il-mappa hawn riprodotta, tissemma:

TREJQET
IS-6 TA' NOVEMBRU, 559



It-18 ta' Novembru, 2025

18th November, 2025

Nru. 1824

ATT DWAR SELF TAL-GVERN U L-AMMINISTRAZZJONI TAD-DEJN PUBBLIKU (KAP. 575)

Avviż ta' Ħruġ ta' Kalendarju

Dan il-kalendarju juri t-tul ta' żmien għal kull bill tat-Teżor li ser jinħareg kull ġimgħa għax-xahar ta' Diċembru, 2025 u li huwa ppubblikat mill-Accountant General skont u għall-finijiet ta' regolament 7 tar-Regolamenti dwar il-Bills tat-Teżor ta' Malta tal-2017:

No. 1824

GOVERNMENT BORROWING AND MANAGEMENT OF PUBLIC DEBT ACT (CAP. 575)

Notice of Issuance Calendar

The following calendar shows the tenor of individual weekly issues of Treasury bills for the month of December, 2025 and is published by the Accountant General in terms of regulation 7 of the Malta Treasury Bills Regulations 2017:

MONDAY	TUESDAY	WEDNESDAY	THURSDAY	FRIDAY
01	02 TB Tender Date	03	04 TB Issue of 91 days maturing 5 March 2026 and 182 days maturing 4 June 2026	05
08 *Public Holiday*	09 TB Tender Date	10	11 TB Issue of 91 days maturing 12 March 2026 and 182 days maturing 11 June 2026	12
15	16 TB Tender Date	17	18 TB Issue of 90 days maturing 18 March 2026 and 182 days maturing 18 June 2026	19
22 TB Tender Date	23	24 TB Issue of 92 days maturing 26 March 2026 and 274 days maturing 24 September 2026	25 Christmas Day	26 Bank Holiday
29 TB Tender Date	30	31 TB Issue of 92 days maturing 2 April 2026 and 183 days maturing 2 July 2026	01 Jan New Year's Day	02 Jan

Notes:

Note: TB = Treasury Bills

1. Public Treasury bills auctions are held regularly every week, typically on Tuesdays. Successful bids are settled on the following Thursday on a T+2 settlement cycle.

2. When the auction date, or the settlement date, or any day in between the auction date and the settlement date falls on a non-business day, the auction takes place on the first business day of the same week.

3. Interest (discount) is always calculated on the actual number of days involved.

4. Bids must be submitted using the Treasury's prescribed tender forms and received by the Treasury Department by not later than 10.00 a.m. (CET) on the auction date. Bids can be sent via email to the addresses provided on the application form.

5. Only offers with a definite yield quoted to three (3) decimal places shall be considered.

6. Bids must be for a minimum of €250,000 nominal i.r.o. the 28 day tenor, and €50,000 nominal for other tenors. Above these minimum amounts, bids must be made in multiples of €1,000.

7. With regard to the tenor, the following days will apply:

1 month = typically 28 days; 3 months = typically 91 days;
6 months = typically 182 days; 9 months = typically 273 days;
12 months = typically 364 days.

8. In the event of pro-rata allocation, the bidder shall accept any portion of the amount tendered, at the same yield as that tendered for the whole amount.

9. Successful bidders will be notified of the acceptance of their tenders on the same day the auction is conducted.

10. Settlement (T+2) of amount allotted is to be made by not later than 10.00 a.m CET on the date on which the relative Bills are dated. Settlement is to be made by bank transfer to the credit of the public account held with Central Bank of Malta as indicated on the Letter of Acceptance.

11. The Accountant General reserves the right not to allot any Treasury bills on offer without assigning any reason. For further information please refer to the Malta Treasury Bills Regulations and the Malta Treasury Bills General Prospectus at www.treasury.gov.mt.

18th November, 2025

Nru. 1825

AWTORITÀ TAL-ARTIJIET

Notifika ta' Affissjoni ta' Avviż (Deceased Applicant)

NGĦARRFU għall-informazzjoni ta' kulħadd illi skont ir-Regolament Nru. 10 tal-Leġiżlazzjoni Sussidjarja 573.06, twaħħal avviż fuq l-artijiet hawn taħt indikati li permezz tal-istess affissjoni, il-koinkwilini ġja rikonoxxuti in solidum qegħdin jiġu notifikati dwar is-sottomissjoni tal-applikazzjoni li saret fuq l-istess art minn koinkwilini oħra. L-applikant huwa responsabbli li jiżgura li l-avviż jibqa' hekk imwaħħal fuq il-post għal ħamest (5) ijiem tax-xogħol mid-data tat-twaħħil.

F'każ li l-avviż jitneħħa minn kwalunkwe persuna qabel l-iskadenza tal-perjodu indikat, l-applikant għandu jikkuntattja lill-Awtorità tal-Artijiet fuq (enforcement.la@landsauthority.org.mt), sabiex l-avviż jerġa' jitwaħħal fuq il-post.

It-18 ta' Novembru, 2025

No. 1825

LANDS AUTHORITY

Notification of Affixation of Notice (Deceased Applicant)

IT is notified for general information that in terms of Regulation No. 10 of Subsidiary Legislation 573.06, a notice has been affixed on the hereunder indicated sites informing co-tenants recognised in solidum with the submission of the application that has been made by other co-tenants on the same land. Applicant is responsible to ensure that the notice is to remain affixed on site for five (5) working days from the date of affixation.

If the notice is removed by third parties prior to the expiry of such date, the applicant must contact the Lands Authority on (enforcement.la@landsauthority.org.mt), so that the notice is re-affixed on site.

18th November, 2025

Nru tal-Applikazzjoni *Application No.*	Nru tal-Proprjetà/Tenement *Property/Tenement No.*	Deskrizzjoni tal-Proprjetà *Property Description*	Talba *Request*
E/0025/2002/III/0005	N/A	Raba' Tal-Plejju, Triq il-Knisja, Għasri, Gozo, Malta	Processing of agricultural land scheme application – deceased applicant
J/0011/2002/I/0009	N/A	Raba' Tal-Wied tal-Grazzja, Rabat, Gozo, Malta	Processing of agricultural land scheme application – deceased applicant

J/0049/2002/I/0046	N/A	Raba' Tal-Bur Bagar, Qrendi, Malta	Processing of agricultural land scheme application – deceased applicant
J/0037/2002/I/184	J03341	Raba' Il-Miżieb, l/o Mellieħa, Mellieħa Malta	Processing of agricultural land scheme application – deceased applicant
E/0050/2002/I/0230	N/A	Raba' Bieb Ruwa, Rabat, Malta	Processing of agricultural land scheme application – deceased applicant
J/0050/2002/I/0583	N/A	Raba' Vassallo F/H, Rabat, Malta	Processing of agricultural land scheme application – deceased applicant
J/0050/2002/I/0212	N/A	Raba' Tal-Ġebel Għarab, Rabat, Malta	Processing of agricultural land scheme application – deceased applicant
J/0037/2002/I/0086	J03423	Raba' Il-Miżieb, Mellieħa, Mellieħa Malta	Processing of agricultural land scheme application – deceased applicant
J/0037/2002/I/0035	N/A	Miżieb ir-Riħ, l/o Mellieħa, Mellieħa Malta	Processing of agricultural land scheme application – deceased applicant
J/0048/2002/I/0009	N/A	Raba'Tax-Xulliel, Tal-Maqjel, Qala, Gozo, Malta	Processing of agricultural land scheme application – deceased applicant
E/0037/2002/II/0454	N/A	Raba' l-Għadira, Mellieħa, Malta	Processing of agricultural land scheme application – deceased applicant

Nru. 1826

ATT DWAR IL-ĦADDIEMA D-DEHEB U L-ĦADDIEMA L-FIDDA (ARĠENTIERA) (KAP. 46)

IL-KUMMISSARJU tat-Taxxi Interni jgħarraf illi, fid-data li tidher hawn taħt, il-prezz tad-deheb u l-fidda li fuqu huma bbażati l-valutazzjonijiet magħmulin mill-Konslu għall-Ħaddiema d-Deheb u l-Ħaddiema l-Fidda ġie ffissat għall-finijiet tal-artikolu 14 tal-imsemmi Att kif ġej:

Data *Date*	Deheb Pur Gramma *Pure Gold* *Grams*	Fidda Pura Gramma *Pure Silver* *Grams*
18.11.2025	€113.389	€1.429

No. 1826

GOLDSMITHS AND SILVERSMITHS ACT (CAP. 46)

THE Commissioner of Inland Revenue notifies that, on the date shown hereunder, the price of gold and silver on which valuations made by the Consul for Goldsmiths and Silversmiths are based has been fixed for the purposes of article 14 of the said Act as follows:

Nru. 1827

NUMRI ĠODDA TA' BIBIEN F'Ħ'ATTARD

BIS-SAĦĦA tal-poteri mogħtija bl-artikolu 115 tal-Kodiċi tal-Liġijiet tal-Pulizija (Kap. 10), il-Prim Ministru għoġbu jordna illi n-numri/ismijiet ta' bibien fl-isqaq imsemmi f'Ħ'Attard, hawn taħt elenkati u speċifikati f'din l-iskeda, għandhom jinbidlu kif jidher fl-iskeda msemmija.

No. 1827

NUMBERING OF DOORS AT Ħ'ATTARD

IN exercise of the powers conferred by section 115 of the Code of Police Laws (Cap. 10), the Prime Minister has been pleased to order that the numbers/names of the doors in the undermentioned alley at Ħ'Attard, specified in the subjoined schedule, be altered as stated in the said schedule.

SKEDA/*SCHEDULE*
Ħ'ATTARD

SQAQ IT-TWIL

In-naħa tax-xellug meta tidħol minn Triq Lord Strickland

Left side entering from Triq Lord Strickland

Isem/Numru Qadim *Name/Old Number*	Numru Ġdid *New Number*
Villa Mistral	1
Garaxx	3

In-naħa tal-lemin meta tidħol minn Triq Lord Strickland

Right side entering from Triq Lord Strickland

Isem/Numru Qadim *Name/Old Number*	Numru Ġdid *New Number*
Grada	2
Garaxx	4
Villa Walkerston	6

It-18 ta' Novembru, 2025

18th November, 2025

Nru. 1828

NUMRI ĠODDA TA' BIBIEN FIL-GŻIRA

Emendi

B'RIFERENZA għan-Notifikazzjoni tal-Gvern Nru. 457 tal-10 ta' Ġunju, 1998, taħt it-titlu 'Numri ġodda ta' bibien fil-Gżira', għandhom isiru dawn l-emendi kif indikati b'tipi **grassi**.

No. 1828

NUMBERING OF DOORS AT IL-GŻIRA

Amendments

WITH reference to Government Notice No. 457 dated 10th June, 1998, under the title 'Renumbering of doors at Il-Gżira', the following amendments in **bold** should be made.

IL-GŻIRA

14. TRIQ NAZJU ELLUL

In-naħa tax-xellug meta tidħol minn Misraħ Turu Colombo

Left side entering from Misraħ Turu Colombo

Isem/Numru Qadim *Name/Old Number*	Numru ġdid *New Number*
Garaxx	93
Les Roses	95
Atala	97
Garaxx	99
The White House	101
Romeville	103

In-naħa tal-lemin meta tidħol minn Misraħ Turu Colombo

Right side entering from Misraħ Turu Colombo

Isem/Numru Qadim *Name/Old Number*	Numru ġdid *New Number*

għandhom jinqraw
should read

Isem/Numru Qadim *Name/Old Number*	Numru ġdid *New Number*	Isem/Numru Qadim *Name/Old Number*	Numru ġdid *New Number*
93 (Garaxx)	93		
95 **(Flettijiet)**	95		
95 (Ħanut)	**97**		
Daħla għall-garaxxijiet	**99**		
101, The White House (Flettijiet)	**101**		
101, Cattleya Beauty (Ħanut)	**101A**		
103, Romeville	103		

It-18 ta' Novembru, 2025

Nru. 1829

NUMRI ĠODDA TA' BIBIEN FL-IMSIDA

Emendi

B'RIFERENZA għan-Notifikazzjoni tal-Gvern Nru. 257 tas-6 ta' Marzu, 2018, taħt it-titlu 'Numri ġodda ta' bibien f'Tal-Pietà/L-Imsida', għandhom isiru dawn l-emendi kif indikati b'tipi **grassi**.

18th November, 2025

No. 1829

NUMBERING OF DOORS AT L-IMSIDA

Amendments

WITH reference to Government Notice No. 257 dated 6th March, 2018, under the title 'Numbering of doors at Tal-Pietà/L-Imsida', the following amendments in **bold** should be made.

L-IMSIDA

TRIQ CLARENCE

In-naħa tax-xellug meta tidħol minn
Triq Qrajten, Tal-Pietà

Left side entering from Triq Qrajten, Tal-Pietà

Isem/Numru Qadim *Name/Old Number*	Numru ġdid *New Number*
40 (Garaxx)	89
St Jude	91
41	93
Garaxx	95
Garaxx	97
44, Simmona	99
45	101
Ħanut	103
53 (Ħanut)	105

In-naħa tal-lemin meta tidħol minn
Triq Qrajten, Tal-Pietà

Right side entering from Triq Qrajten, Tal-Pietà

Isem/Numru Qadim *Name/Old Number*	Numru ġdid *New Number*

għandhom jinqraw
should read

Isem/Numru Qadim *Name/Old Number*	Numru ġdid *New Number*	Isem/Numru Qadim *Name/Old Number*	Numru ġdid *New Number*
89 (Garaxx)	89		
91, St Jude **(Flettijiet)**	91		

Isem/Numru Qadim *Name/Old Number*	Numru ġdid *New Number*
Garaxx	**93**
95, Downtown (Flettijiet)	**95**
Garaxx	**97**
Garaxx	**99**
Substation	**101**
Bieb bla numru (Flettijiet)	**103**
105 (Ħanut)	105

It-18 ta' Novembru, 2025

Nru. 1830

NUMRI ĠODDA TA' BIBIEN FIN-NAXXAR

Emendi

B'RIFERENZA għan-Notifikazzjoni tal-Gvern Nru. 629 tal-20 ta' Lulju, 2001, taħt it-titlu 'Numri ġodda ta' bibien fin-Naxxar', għandhom isiru dawn l-emendi kif indikati b'tipi **grassi**.

18th November, 2025

No. 1830

NUMBERING OF DOORS AT IN-NAXXAR

Amendments

WITH reference to Government Notice No. 629 dated 20th July, 2001, under the title 'Renumbering of doors at In-Naxxar', the following amendments in **bold** should be made.

IN-NAXXAR

35. TRIQ TAL-LABOUR

In-naħa tax-xellug meta tidħol minn Pjazza Vittorja

Left side entering from Pjazza Vittorja

Isem/Numru Qadim *Name/Old Number*	Numru ġdid *New Number*

In-naħa tal-lemin meta tidħol minn Pjazza Vittorja

Right side entering from Pjazza Vittorja

Isem/Numru Qadim *Name/Old Number*	Numru ġdid *New Number*
Bieb bla numru (Dar)	124
Garaxx	126
Lourdes House	128
Garaxx	130
Bieb bla numru (Flettijiet)	132

għandhom jinqraw
should read

Isem/Numru Qadim *Name/Old Number*	Numru ġdid *New Number*

Isem/Numru Qadim *Name/Old Number*	Numru ġdid *New Number*
124, **Tal-Karmnu**	124
126 (Garaxx)	126
128A, Chant	**128**
128, Lourdes House	**128A**
130 (Garaxx)	130
132 (Flettijiet)	132

It-18 ta' Novembru, 2025

18th November, 2025

Nru. 1831

NUMRI ĠODDA TA' BIBIEN F'SAN ĠWANN

Emendi

B'RIFERENZA għan-Notifikazzjoni tal-Gvern Nru. 564 tal-11 ta' Lulju, 2000, taħt it-titlu 'Numri ġodda ta' bibien f'San Ġwann', għandhom isiru dawn l-emendi kif indikati b'tipi **grassi**.

No. 1831

NUMBERING OF DOORS AT SAN ĠWANN

Amendments

WITH reference to Government Notice No. 564 dated 11th July, 2000, under the title 'Renumbering of doors at San Ġwann', the following amendments in **bold** should be made.

SAN ĠWANN

7. TRIQ L-ARŻNU

In-naħa tax-xellug meta tidħol minn Triq is-Santwarju

Left side entering from Triq is-Santwarju

Isem/Numru Qadim *Name/Old Number*	Numru ġdid *New Number*
Daħla ta' ġnien	1
The Saint (Grada)	3

In-naħa tal-lemin meta tidħol minn Triq is-Santwarju

Right side entering from Triq is-Santwarju

Isem/Numru Qadim *Name/Old Number*	Numru ġdid *New Number*

għandhom jinqraw
should read

Isem/Numru Qadim *Name/Old Number*	Numru ġdid *New Number*
1, Flame Trees	**1**
Garaxx	**1A**
Les Cedres	**1B**
Garaxx	**1C**
3, The Saint	3

It-18 ta' Novembru, 2025 18th November, 2025

Nru. 1832

NUMRI ĠODDA TA' BIBIEN F'SAN PAWL IL-BAĦAR

Emendi

B'RIFERENZA għan-Notifikazzjoni tal-Gvern Nru. 648 tal-10 ta' Lulju, 2007, taħt it-titlu 'Numri ġodda ta' bibien f'San Pawl il-Baħar', għandhom isiru dawn l-emendi kif indikati b'tipi **grassi**.

No. 1832

NUMBERING OF DOORS AT SAN PAWL IL-BAĦAR

Amendments

WITH reference to Government Notice No. 648 dated 10th July, 2007, under the title 'Renumbering of doors at San Pawl il-Baħar', the following amendments in **bold** should be made.

SAN PAWL IL-BAĦAR

5. TRIQ CASSARINO

In-naħa tax-xellug meta tidħol minn Triq l-10 ta' Frar

Left side entering from Triq l-10 ta' Frar

Isem/Numru Qadim *Name/Old Number*	Numru ġdid *New Number*

In-naħa tal-lemin meta tidħol minn Triq l-10 ta' Frar

Right side entering from Triq l-10 ta' Frar

Isem/Numru Qadim *Name/Old Number*	Numru ġdid *New Number*
21, Capvirlea	6

Isem/Numru Qadim *Name/Old Number*	Numru ġdid *New Number*	Isem/Numru Qadim *Name/Old Number*	Numru ġdid *New Number*
		Garaxx	8
		20, Jonquil	10
		Garaxx	12

għandhom jinqraw
should read

Isem/Numru Qadim *Name/Old Number*	Numru ġdid *New Number*	Isem/Numru Qadim *Name/Old Number*	Numru ġdid *New Number*
		6, **Capvirleo**	6
		Daħla għall-garaxxijiet	**8**
		Alba	**8A**
		Jonquil Apartments	**10**
		12 (Garaxx)	12

Isem/Numru Qadim *Name/Old Number*	Numru ġdid *New Number*	Isem/Numru Qadim *Name/Old Number*	Numru ġdid *New Number*
		15, Merħba	30
		Bieb tal-ġenb	32
		Garaxx	34
		14, San Nikola	36
		Garaxx	38
		Garaxx	40
		13, Alfcon	42
		Garaxx	44
		Graceville	46
		11	48
		Basement	50
		Garaxx	52
		Basement	54
		Redentur	56

għandhom jinqraw
should read

Isem/Numru Qadim *Name/Old Number*	Numru ġdid *New Number*	Isem/Numru Qadim *Name/Old Number*	Numru ġdid *New Number*
		30, Merħba	30
		Garaxx	**32**
		Garaxx	**34**
		Eden	**36**
		Sunset Dreams (Flettijiet)	**38**
		40 (Garaxx)	40
		42, **Alfcon**	42
		44 (Garaxx)	44
		46, Graceville	46
		48	48
		Garaxx	**52**
		Garaxx	**54**
		56, **La Maison Redempteur**	56

** In-numru 50 mhux se jintuża peress li nfetħu inqas bibien milli kien hemm mibni oriġinarjament.*

Isem/Numru Qadim *Name/Old Number*	Numru ġdid *New Number*	Isem/Numru Qadim *Name/Old Number*	Numru ġdid *New Number*
		5, Fairwinds	80
		4, Alcantara	82
		Garaxx	84
		Garaxx	86
		3	88
		Garaxx	90
		2, Woden	92

għandhom jinqraw
should read

Isem/Numru Qadim *Name/Old Number*	Numru ġdid *New Number*	Isem/Numru Qadim *Name/Old Number*	Numru ġdid *New Number*
		80, Fairwinds	80
		82 (Flettijiet)	**82**
		84 (Garaxx)	84
		Garaxx	**86**
		88 (Flettijiet)	**88**
		90 (Garaxx)	90
		92, Woden	92

It-18 ta' Novembru, 2025

18th November, 2025

Nru. 1833

NUMRI ĠODDA TA' BIBIEN FIS-SWIEQI

Emendi

B'RIFERENZA għan-Notifikazzjonijiet tal-Gvern Nri. 626 tas-26 ta' Awwissu, 1997 u 826 tal-25 ta' Novembru, 1997, taħt it-titlu 'Numri ġodda ta' bibien fis-Swieqi', għandhom isiru dawn l-emendi kif indikati b'tipi **grassi**.

No. 1833

NUMBERING OF DOORS AT IS-SWIEQI

Amendments

WITH reference to Government Notices Nos. 626 dated 26th August, 1997 and 826 dated 25th November, 1997, under the title 'Renumbering of doors at Is-Swieqi', the following amendments in **bold** should be made.

IS-SWIEQI

15. TRIQ L-GĦAMAD

In-naħa tax-xellug meta tidħol minn Triq is-Swieqi

Left side entering from Triq is-Swieqi

Isem/Numru Qadim *Name/Old Number*	Numru ġdid *New Number*

In-naħa tal-lemin meta tidħol minn Triq is-Swieqi

Right side entering from Triq is-Swieqi

Isem/Numru Qadim *Name/Old Number*	Numru ġdid *New Number*
Casa Pitre	32
Casa Pitre (Garaxx)	32A
Garaxx (Grada)	34
Bieb ta' wara	36

għandhom jinqraw
should read

Isem/Numru Qadim *Name/Old Number*	Numru ġdid *New Number*
32, Casa Pitre	32
32, Casa Pitre (Garaxx)	32A
Daħla għall-garaxxijiet	**34**
Seabreeze Court	**36**

It-18 ta' Novembru, 2025

Nru. 1834

NUMRI ĠODDA TA' BIBIEN FIN-NAXXAR

Emendi u Prolungament

B'RIFERENZA għan-Notifikazzjoni tal-Gvern Nru. 629 tal-20 ta' Lulju, 2001, taħt it-titlu 'Numri ġodda ta' bibien fin-Naxxar', għandhom isiru dawn l-emendi u prolungament kif indikati b'tipi **grassi**.

IN-NAXXAR

2. TRIQ IL-BAJJA TAS-SALINI

Emendi – ***Amendments***

Meta tidħol minn Triq Francisco Ximenes
Entering from Triq Francisco Ximenes

Isem/Numru Qadim *Name/Old Number*	Numru ġdid *New Number*
Salini Flats (1-12)	1
Garaxx	2

għandhom jinqraw
should read

Isem/Numru Qadim *Name/Old Number*	Numru ġdid *New Number*
1, Salini Flats	1
Bieb bla numru	**1A**
2 **(Daħla għall-garaxxijiet)**	2

Isem/Numru Qadim *Name/Old Number*	Numru ġdid *New Number*
36	11
Garaxx	12

għandha tinqara
should read

Isem/Numru Qadim *Name/Old Number*	Numru ġdid *New Number*
11	11
Daħla għall-garaxxijiet	**12**

18th November, 2025

No. 1834

NUMBERING OF DOORS AT IN-NAXXAR

Amendments and Prolongation

WITH reference to Government Notice No. 629 dated 20th July, 2001, under the title 'Renumbering of doors at In-Naxxar', the following amendments and prolongation in **bold** should be made.

Prolungament – *Prolongation*

Isem/Numru Qadim *Name/Old Number*	Numru ġdid *New Number*
Daħla għall-garaxxijiet	12
għandhom jiżdiedu *should be added*	
Isem/Numru Qadim *Name/Old Number*	Numru ġdid *New Number*
Seacoast, M2	**13**
Seacoast (Flettijiet)	**14**
Bieb bla numru	**15**

It-18 ta' Novembru, 2025

Nru. 1835

ATT DWAR L-ELEZZJONIJIET ĠENERALI (KAP. 354)

Avviż

SKONT id-dispożizzjonijiet tas-subartikolu (1) tal-artikolu 26 tal-Att dwar l-Elezzjonijiet Ġenerali (Kap. 354), qiegħda tiġi hawnhekk ippubblikata lista ta' votanti reġistrati fir-Reġistru Elettorali għall-Kunsilli Lokali u fir-Reġistru Elettorali tal-Unjoni Ewropea sabiex jiġi kkanċellat ir-reġistrazzjoni tal-vot tagħhom minħabba li:

(a) Id-Dokument tal-Votazzjoni la tqassam u lanqas ma nġabar fl-ebda elezzjoni f'dawn l-aħħar tnax-il sena; u

(b) Ma għandhomx Karta tal-Identità jew Residence Card valida.

Il-kanċellament jidħol fis-seħħ fi żmien xahar mill-pubblikazzjoni ta' dan l-avviż.

J. CAMILLERI
Kummissjonarju Elettorali Prinċipali

Uffiċċju tal-Kummissjoni Elettorali,
Ex-Trade Fair Grounds,
In-Naxxar.

18th November, 2025

No. 1835

GENERAL ELECTIONS ACT (CAP. 354)

Notice

IN accordance with the provisions of subarticle (1) of article 26 of the General Elections Act (Cap. 354), a list is herewith being published which contains the names of registered voters in the Local Councils' Electoral Register and the European Parliament Electoral Register who are to be deregistered as voters because they:

(a) Have not been effectively served with or collected the voting document pertaining to elections in the past 12 years; and

(b) Do not have a valid Identity Card or Residence Card.

The deregistration shall come into effect on the lapse of one month from the date of this notice.

J. CAMILLERI
Chief Electoral Commissioner

Office of the Electoral Commission,
Ex-Trade Fair Grounds,
In-Naxxar.

18th November, 2025

Numru tal-Karta tal-Identità *Identity Card Number*	Isem *Name*	Kunjom *Surname*
0017295A	Annette Erna Charlotte	Meurer

Numru tal-Karta tal-Identità *Identity Card Number*	Isem *Name*	Kunjom *Surname*
0018675A	Veera	Pobezimova
0018841A	Ginka Georgieva	Draganova
0024101A	Atanas Georgiev	Marinov
0027707A	Francis Richard	O Lorcain
0027943G	Mary	Portelli
0027972A	Peter Richard	Hotton
0028240A	Maria Tomova	Dougall
0028522A	Grigorij	Smirnov
0029747A	Patricia Elizabeth	Kemp
0030369A	Stig Goeran	Tamker
0030370A	Marghita	Tamker
0030718A	Carmine	Di Cicco
0031799A	Anna Elisabetta	Gretter
0031800A	Salvatore Amedeo	Alarcon
0032002A	James Sebastian	Selby Bennett
0032841G	Mariano	Portelli
0033422A	Shane William	Eagle
0033655M	Maria	Farrugia
0034188A	Asenka Nikolova	Dimitrova
0034598A	Kirsten Rose	Auerbach
0034933A	Denise	Andrews
0035178A	Geremia	Esposito
0036531A	Pamela Margaret	Harris
0036532A	Robin John	Harris
0036890A	Petra Ulrika	Erlandsson
0036961A	Michael	Kyriacou
0038115A	Steven	Lehan
0038644A	Faraaz Sajaad	Bhatti
0039286A	Milena Asenova	Georgieva
0040083A	Leszek Janusz	Czarnecki
0040131A	Shelley Victoria	Hook
0040711A	Shiv Preyan Shanker	Nair
0041193A	Mia Lybaek	Nielsen
0041637A	David Nino	Kuflewicz

Numru tal-Karta tal-Identità *Identity Card Number*	Isem *Name*	Kunjom *Surname*
0041715A	Michael	Turnbull
0041716A	Gaynor Jean	Turnbull
0042151A	Nahla	Archer
0042761A	Steve Naresh Kumar	Varma
0043611A	Radoslav Stoyanov	Radolov
0044551A	Franz Josef	Jungemann
0045092A	Jerry Roy	Vahtera
0045489A	Riccardo	Orlando
0045647A	Kenneth	Woodall
0045814A	Brian Richard	Preston
0045920A	Janice Rossalie	Bottino
0046134A	Thomas Wolfram	Kaiser
0047027A	Adam James	Pilkington
0047564A	Michael	Archer
0047615A	Leo Marco	Detassis
0047682A	Andrew James	Peach
0048176A	Valentin Gabriel	Mladinovici
0048192A	Thorsten	Hammann
0049190A	Michael Robert	Gillen
0051473A	Agnieszka	Vikman
0051699A	Roberto	Moschella Molaro
0052249A	Michael Gerard	Dyer
0052363A	Abby Elizabeth	Easby
0052467A	Ana Maria	Calin
0052780A	Brian James	Podmore
0052842M	Carmela	Houghton
0053113A	Radoslaw Szymon	Skalski
0053775A	Hristo Yordanov	Asenov
0054245A	Piersanti	Biondo
0054413A	Giuseppe	Torrisi
0054774A	David James	Colquhoun
0055303A	Dominique Michel Claude	Ballenghien
0055731A	Marzio	Panelli
0056378A	Elisabeth Elaine	Oerbaeck

Numru tal-Karta tal-Identità *Identity Card Number*	Isem *Name*	Kunjom *Surname*
0056379A	Carl Vilhelm Johnny	Oerbaeck
0056697A	Gergana Ivanova	Georgieva
0058129A	Juan Pablo	Ruiz Delgado
0058214A	Averil	Hull
0058218A	Nicholas David	Hull
0058723A	Evangelos	Papapanagiotou
0059371A	Mihai	Tudor
0060082A	Rossano	Cherubini
0060275A	Maria Dels Angels	Recasens Bonet
0060349G	Mary Olympia	Azzopardi
0060385A	Mark	Smith
0060483A	John Thomas	Mulroe
0060591A	Peadar Noel	Farrell
0060805A	Giuseppe	Pote
0061262A	Wim	Bos
0061272A	Olga	Leskevica
0061330A	Ieva	Tomarkio
0061417A	Nicolas Henri Antoine	Bernat
0062276A	Mehdi Sophian	Nekaa
0062408A	Georgi	Todorov Aleksandrov
0062439A	Anna Hjoellund	Gaarn Larsen
0062440A	Daniel Lecoultre	Galle
0062592A	Tudor Vaughan	Evans
0062717A	Claudio	Bonaddio
0062740A	Hristo Lalev	Stamenov
0062912A	Georgi Ivanov	Ivanov
0063018A	Noel	Sullivan
0063219A	Georgi	Kubatov
0063450A	Liam Patrick	Hodge
0063491A	Lorena	Villaverde Martinez
0063596A	Mohamed Nacer	Bedri
0063797A	Denitsa Angelova	Bankova
0063799A	Hristo	Hristov
0064082A	Nedyalka Valcheva	Atanasova

Numru tal-Karta tal-Identità *Identity Card Number*	Isem *Name*	Kunjom *Surname*
0064325A	Christopher John	Probert
0065237A	Giovanni	Longo
0065431A	Angela Hertha	Thomas
0065845A	Dragomir	Ivanov
0065911A	Zanna	Morozova
0066353A	Sarita Jenny Angelica	Isaksson Kaeaentoe
0066392A	Erica Charlotte	Hodge
0066425A	Zarko	Kisovec
0066438A	Peter Albert	Baker
0066451M	Joseph	Burke
0066648A	Polina Todorova	Petkova
0066766A	Silviya Petrova	Zarkova
0066819A	Christoph Maria Johannes	Froese
0066971A	Paula Jan	Simons
0067754A	Flamur	Shaqiri
0068092A	Marcia	De Carvalho Britto
0068251A	Giuseppe	Parrelli
0068293A	Patricia	Baker
0068457A	Alice	Suraeva
0068682A	Vasileios	Valdramidis
0069217A	Gill Mary	Patzer
0069218A	Gerhard Erich	Patzer
0070106A	Liis	Varav
0070192A	Franciscus Hendrikus P.	Van Putten
0070294A	Natalja	Bublik
0070325A	Leonardo	Cordisco
0070744A	Alison Margaret Barker	Wakefield
0071123A	Lauranne Nadine	Simons
0071707A	Paal Jesper	Von Bahr
0072102A	Jan Roland Alberth	Eriksson
0072183A	Vincenzo	Giuliano
0072544A	Francesco	Tuia
0072545A	Elisa	Libanora
0072654A	Pieter Michael	De Goede
0072752A	Francesca	Scarpelli

Numru tal-Karta tal-Identità *Identity Card Number*	Isem *Name*	Kunjom *Surname*
0074968A	Charlotte Sophie Luise	Lawen
0075268A	Adnane	Ouahsna
0075461A	Maria	Di Mitrio
0076041A	Floris Marijn	Houttuijn Bloemendaal
0076428A	Catherine Mary	Helou
0076707A	Rumen Iliev	Kostadinov
0077001A	Peter John George	Knight
0077718A	Tomasz	Szpyrka
0078393A	Cosimo	Licciardello
0078638A	Dirk	Oetzmann
0079486A	Alessandra	Rustico
0079909A	Joakim Nils Erik	Vikman
0080136A	Ferry Frank	Jehle
0080155A	Eleni	Torou
0080220A	Arno Wilhelm	Kynast
0080332A	Natalija	Perera
0081423A	Dimitrinka Nikolaeva	Zagorova
0081424A	Ivo Iliev	Ginev
0081929A	Alessio Carmelo	Favone
0083588A	Caroline Desiree Maria	Kynast
0119137M	Joseph	Grech
0159639M	Alfred	Scerri
0216444M	Paul	Zarb
0283306L	Edward Roy	Waughman
0290943M	Angla	Micallef
0379504L	Frankie Paul George	Camilleri
0389639M	Toninu	Micallef
0448748M	Maurice	Spiteri
0458354M	Emanuel	Farrugia
0504158M	Raymond	Gauci
0518150M	Desmond	Blackwell
0567887M	Carmen Grace Maria Adeodata	Gauci
0573332M	Lorenza	Doe
0605841M	Frangiska	Waughman
1037247M	Emanuel	Micallef

Nru. 1836

AĠENZIJA GĦAL INFRASTRUTTURA MALTA

Tlestija tal-Formazzjoni tat-Triq u Sospensjoni ta' Traffiku u Parkeġġ

BIS-SAĦĦA tal-Artikolu tmintax (18) tal-Avviż Legali 291 tal-2018, l-Aġenzija għal Infrastruttura Malta tavża bl-intenzjoni tagħha illi tlesti l-formazzjoni ta':

Triq il-Franka, l-Imqabba (indikat fuq il-pjanta fuq paġna 15,468).

Triq Mons. Alfons Caruana, l-Imqabba (indikat fuq il-pjanta fuq paġna 15,469).

Triq San Girgor, iż-Żejtun (indikat fuq il-pjanta fuq paġna 15,470).

Toroq bla isem madwar Triq il-Belt Valletta, il-Marsa (indikat fuq il-pjanta fuq paġna 15,471).

Triq Vincenzo Bugeja, il-Furjana (indikat fuq il-pjanta fuq paġna 15,472).

Triq Ġdida fi Triq Seneskalk, in-Naxxar (indikat fuq il-pjanta fuq paġna 15,473).

Triq il-Maddalena, Ħad-Dingli (indikat fuq il-pjanta fuq paġna 15,474).

Triq il-Girna, San Pawl il-Baħar (indikat fuq il-pjanta fuq paġna 15,475).

Triq Santa Marija, San Pawl il-Baħar (indikat fuq il-pjanta fuq paġna 15,476).

Triq ir-Ridott, San Pawl il-Baħar (indikat fuq il-pjanta fuq paġna 15,477).

Triq San Tumas, Ħal Tarxien (indikat fuq il-pjanta fuq paġna 15,478).

Kull persuna illi skont il-liġi għandha l-obbligu li tifforma din it-triq (inkluż billi takkwista l-art neċessarja għall-istess formazzjoni) għandha sa ħmistax-il (15) jum mid-data tal-pubblikazzjoni ta' dan l-avviż sabiex twettaq l-obbligi tagħha skont il-liġi. Fin-nuqqas, l-Aġenzija għal Infrastruttura Malta tgħaddi sabiex tagħmel l-istess xogħol ta' formazzjoni hi stess skont is-saħħa lilha mogħtija mil-liġi u a spejjeż tal-persuni li huma legalment obbligati jiffurmaw it-triq.

No. 1836

AGENCY FOR INFRASTRUCTURE MALTA

Completion of Road Formation and Traffic and Parking Suspension

IN virtue of Article eighteen (18) of Legal Notice 291 of 2018, the Agency for Infrastructure Malta hereby gives official notice of its intention to complete the formation of:

Triq il-Franka, Mqabba (as indicated on site plan on page 15,468).

Triq Mons. Alfons Caruana, Mqabba (as indicated on site plan on page 15,469).

Triq San Girgor, Żejtun (as indicated on site plan on page 15,470).

Unnamed roads within Triq il-Belt Valletta, Marsa (as indicated on site plan on page 15,471).

Triq Vincenzo Bugeja, Floriana (as indicated on site plan on page 15,472).

New street off Triq Seneskalk, Naxxar (as indicated on site plan on page 15,473).

Triq il-Maddalena, Ħad-Dingli (as indicated on site plan on page 15,474).

Triq il-Girna, St Paul's Bay (as indicated on site plan on page 15,475).

Triq Santa Marija, St Paul's Bay (as indicated on site plan on page 15,476).

Triq ir-Ridott, St Paul's Bay (as indicated on site plan on page 15,477).

Triq San Tumas, Ħal Tarxien (as indicated on site plan on page 15,478).

Any person who is obliged by law to form said road (including by acquiring land necessary for the same formation) has fifteen (15) days from the date of the publication of this notice within which to comply with his obligations at law. In default, the Agency for Infrastructure Malta shall itself proceed with the formation of this road in accordance with its powers at law and at the expense of those persons whose obligation it is to form the road.

L-Aġenzija għal Infrastruttura Malta tgħarraf li bejn l-20 ta' Novembru, 2025 u l-1 ta' April, 2026, se tkun qed tibda xogħlijiet fi Triq il-Franka, l-Imqabba. L-aċċess għall-vetturi u l-parkeġġ f'din it-triq jistgħu jkunu ristretti waqt ċerti xogħlijiet. Tabelli awtorizzati minn Transport Malta biex jinfurmaw lill-pubbliku li ma jistax isir parkeġġ jitwaħħlu fil-post konċernat qabel ma jidħlu fis-seħħ tali restrizzjonijiet tal-parkeġġ.

The Agency for Infrastructure Malta notifies that between 20th November, 2025 and 1st April, 2026, it will be starting roads works in Triq il-Franka, Mqabba. Vehicular access and on-street parking in this road may be restricted during certain works. "No Parking" signs authorised by Transport Malta will be affixed on site before such parking restrictions come in force.

L-Aġenzija għal Infrastruttura Malta tgħarraf li bejn l-20 ta' Novembru, 2025 u l-1 ta' April, 2026, se tkun qed tibda xogħlijiet fi Triq Mons. Alfons Caruana, l-Imqabba. L-aċċess għall-vetturi u l-parkeġġ f'din it-triq jistgħu jkunu ristretti waqt ċerti xogħlijiet. Tabelli awtorizzati minn Transport Malta biex jinfurmaw lill-pubbliku li ma jistax isir parkeġġ jitwaħħlu fil-post konċernat qabel ma jidħlu fis-seħħ tali restrizzjonijiet tal-parkeġġ.

The Agency for Infrastructure Malta notifies that between 20th November, 2025 and 1st April, 2026, it will be starting roads works in Triq Mons. Alfons Caruana, Mqabba. Vehicular access and on-street parking in this road may be restricted during certain works. 'No parking' signs authorised by Transport Malta will be affixed on site before such parking restrictions come in force.

L-Aġenzija għal Infrastruttura Malta tgħarraf li bejn it-18 ta' Novembru, 2025 u l-1 ta' April, 2026, se tkun qed tibda xogħlijiet fi Triq San Girgor, iż-Żejtun. L-aċċess għall-vetturi u l-parkeġġ f'din it-triq jistgħu jkunu ristretti waqt ċerti xogħlijiet. Tabelli awtorizzati minn Transport Malta biex jinfurmaw lill-pubbliku li ma jistax isir parkeġġ jitwaħħlu fil-post konċernat qabel ma jidħlu fis-seħħ tali restrizzjonijiet tal-parkeġġ.

The Agency for Infrastructure Malta notifies that between 18th November, 2025 and 1st April, 2026, it will be starting roads works in Triq San Girgor, Żejtun. Vehicular access and on-street parking in this road may be restricted during certain works. "No Parking" signs authorised by Transport Malta will be affixed on site before such parking restrictions come in force.

L-Aġenzija għal Infrastruttura Malta tgħarraf li bejn it-18 ta' Novembru, 2025 u l-1 ta' April, 2026, se tkun qed tibda xogħlijiet f'toroq bla isem madwar Triq il-Belt Valletta, il-Marsa. L-aċċess għall-vetturi u l-parkeġġ f'din it-triq jistgħu jkunu ristretti waqt ċerti xogħlijiet. Tabelli awtorizzati minn Transport Malta biex jinfurmaw lill-pubbliku li ma jistax isir parkeġġ jitwaħħlu fil-post konċernat qabel ma jidħlu fis-seħħ tali restrizzjonijiet tal-parkeġġ.

The Agency for Infrastructure Malta notifies that between 18th November, 2025 and 1st April, 2026, it will be starting roads works in unnamed roads within Triq il-Belt Valletta, Marsa. Vehicular access and on-street parking in this road may be restricted during certain works. 'No parking' signs authorised by Transport Malta will be affixed on site before such parking restrictions come in force.

L-Aġenzija għal Infrastruttura Malta tgħarraf li bejn it-18 ta' Novembru, 2025 u l-1 ta' April, 2026, se tkun qed tibda xogħlijiet fi Triq Vincenzo Bugeja, il-Furjana. L-aċċess għall-vetturi u l-parkeġġ f'din it-triq jistgħu jkunu ristretti waqt ċerti xogħlijiet. Tabelli awtorizzati minn Transport Malta biex jinfurmaw lill-pubbliku li ma jistax isir parkeġġ jitwaħħlu fil-post konċernat qabel ma jidħlu fis-seħħ tali restrizzjonijiet tal-parkeġġ.

The Agency for Infrastructure Malta notifies that between 18th November, 2025 and 1st April, 2026, it will be starting roads works in Triq Vincenzo Bugeja, Floriana. Vehicular access and on-street parking in this road may be restricted during certain works. 'No parking' signs authorised by Transport Malta will be affixed on site before such parking restrictions come in force.

L-Aġenzija għal Infrastruttura Malta tgħarraf li bejn il-21 ta' Novembru, 2025 u l-1 ta' April, 2026, se tkun qed tibda xogħlijiet fi Triq Ġdida fi Triq Seneskalk, in-Naxxar. L-aċċess għall-vetturi u l-parkeġġ f'din it-triq jistgħu jkunu ristretti waqt ċerti xogħlijiet. Tabelli awtorizzati minn Transport Malta biex jinfurmaw lill-pubbliku li ma jistax isir parkeġġ jitwaħħlu fil-post konċernat qabel ma jidħlu fis-seħħ tali restrizzjonijiet tal-parkeġġ.

The Agency for Infrastructure Malta notifies that between 21st November, 2025 and 1st April, 2026, it will be starting roads works in New Street off Triq Seneskalk, Naxxar. Vehicular access and on-street parking in this road may be restricted during certain works. 'No parking' signs authorised by Transport Malta will be affixed on site before such parking restrictions come in force.

L-Aġenzija għal Infrastruttura Malta tgħarraf li bejn il-21 ta' Novembru, 2025 u l-1 ta' April, 2026, se tkun qed tibda xogħlijiet fi Triq il-Maddalena, Ħad-Dingli. L-aċċess għall-vetturi u l-parkeġġ f'din it-triq jistgħu jkunu ristretti waqt ċerti xogħlijiet. Tabelli awtorizzati minn Transport Malta biex jinfurmaw lill-pubbliku li ma jistax isir parkeġġ jitwaħħlu fil-post konċernat qabel ma jidħlu fis-seħħ tali restrizzjonijiet tal-parkeġġ.

The Agency for Infrastructure Malta notifies that between 21st November, 2025 and 1st April, 2026, it will be starting roads works in Triq Maddalena, Dingli. Vehicular access and on-street parking in this road may be restricted during certain works. 'No parking' signs authorised by Transport Malta will be affixed on site before such parking restrictions come in force.

L-Aġenzija għal Infrastruttura Malta tgħarraf li bejn il-5 ta'Jannar, 2026 u l-1 ta' Mejju, 2026, se tkun qed tibda xogħlijiet fi Triq il-Girna, San Pawl il-Baħar. L-aċċess għall-vetturi u l-parkeġġ f'din it-triq jistgħu jkunu ristretti waqt ċerti xogħlijiet. Tabelli awtorizzati minn Transport Malta biex jinfurmaw lill-pubbliku li ma jistax isir parkeġġ jitwaħħlu fil-post konċernat qabel ma jidħlu fis-seħħ tali restrizzjonijiet tal-parkeġġ.

The Agency for Infrastructure Malta notifies that between 5th January, 2026 and 1st May, 2026, it will be starting roads works in Triq Girna, St Paul's Bay. Vehicular access and on-street parking in this road may be restricted during certain works. 'No parking' signs authorised by Transport Malta will be affixed on site before such parking restrictions come in force.

L-Aġenzija għal Infrastruttura Malta tgħarraf li bejn il-5 ta'Jannar, 2026 u l-1 ta' Mejju, 2026, se tkun qed tibda xogħlijiet fi Triq Santa Marija, San Pawl il-Baħar. L-aċċess għall-vetturi u l-parkeġġ f'din it-triq jistgħu jkunu ristretti waqt ċerti xogħlijiet. Tabelli awtorizzati minn Transport Malta biex jinfurmaw lill-pubbliku li ma jistax isir parkeġġ jitwaħħlu fil-post konċernat qabel ma jidħlu fis-seħħ tali restrizzjonijiet tal-parkeġġ.

The Agency for Infrastructure Malta notifies that between 5th January, 2026 and 1st May, 2026, it will be starting roads works in Triq Santa Marija, St Paul's Bay. Vehicular access and on-street parking in this road may be restricted during certain works. 'No parking' signs authorised by Transport Malta will be affixed on site before such parking restrictions come in force.

L-Aġenzija għal Infrastruttura Malta tgħarraf li bejn il-5 ta'Jannar, 2026 u l-1 ta' Mejju, 2026, se tkun qed tibda xogħlijiet fi Triq ir-Ridott, San Pawl il-Baħar. L-aċċess għall-vetturi u l-parkeġġ f'din it-triq jistgħu jkunu ristretti waqt ċerti xogħlijiet. Tabelli awtorizzati minn Transport Malta biex jinfurmaw lill-pubbliku li ma jistax isir parkeġġ jitwaħħlu fil-post konċernat qabel ma jidħlu fis-seħħ tali restrizzjonijiet tal-parkeġġ.

The Agency for Infrastructure Malta notifies that between 5th January, 2026 and 1st May, 2026, it will be starting roads works in Triq Ridott, St Paul's Bay. Vehicular access and on-street parking in this road may be restricted during certain works. 'No parking' signs authorised by Transport Malta will be affixed on site before such parking restrictions come in force.

L-Aġenzija għal Infrastruttura Malta tgħarraf li bejn it-18 ta' Novembru, 2025 u l-1 ta' Mejju, 2026, se tkun qed tibda xogħlijiet fi Triq San Tumas, Ħal Tarxien. L-aċċess għall-vetturi u l-parkeġġ f'din it-triq jistgħu jkunu ristretti waqt ċerti xogħlijiet. Tabelli awtorizzati minn Transport Malta biex jinfurmaw lill-pubbliku li ma jistax isir parkeġġ jitwaħħlu fil-post konċernat qabel ma jidħlu fis-seħħ tali restrizzjonijiet tal-parkeġġ.

The Agency for Infrastructure Malta notifies that between 18th November, 2025 and 1st May, 2026, it will be starting roads works in Triq San Tumas, Ħal Tarxien. Vehicular access and on-street parking in this road may be restricted during certain works. 'No parking' signs authorised by Transport Malta will be affixed on site before such parking restrictions come in force.

Vetturi li jiksru l-ordni ta' dan l-avviż u t-tabelli relatati fuq il-post biex ma jsirx parkeġġ, ikunu suġġetti li jiġu rmunkati.


Vehicles found in contravention to the order of this notice and to the related 'no parking' signs on site are liable to be towed.

Aktar għajnuna jew informazzjoni jistgħu jinkisbu permezz ta' ittra eletronika lil (info.im@infrastructuremalta.com).

More assistance or information may be obtained via email to (info.im@infrastructuremalta.com).

It-18 ta' Novembru, 2025

18th November, 2025

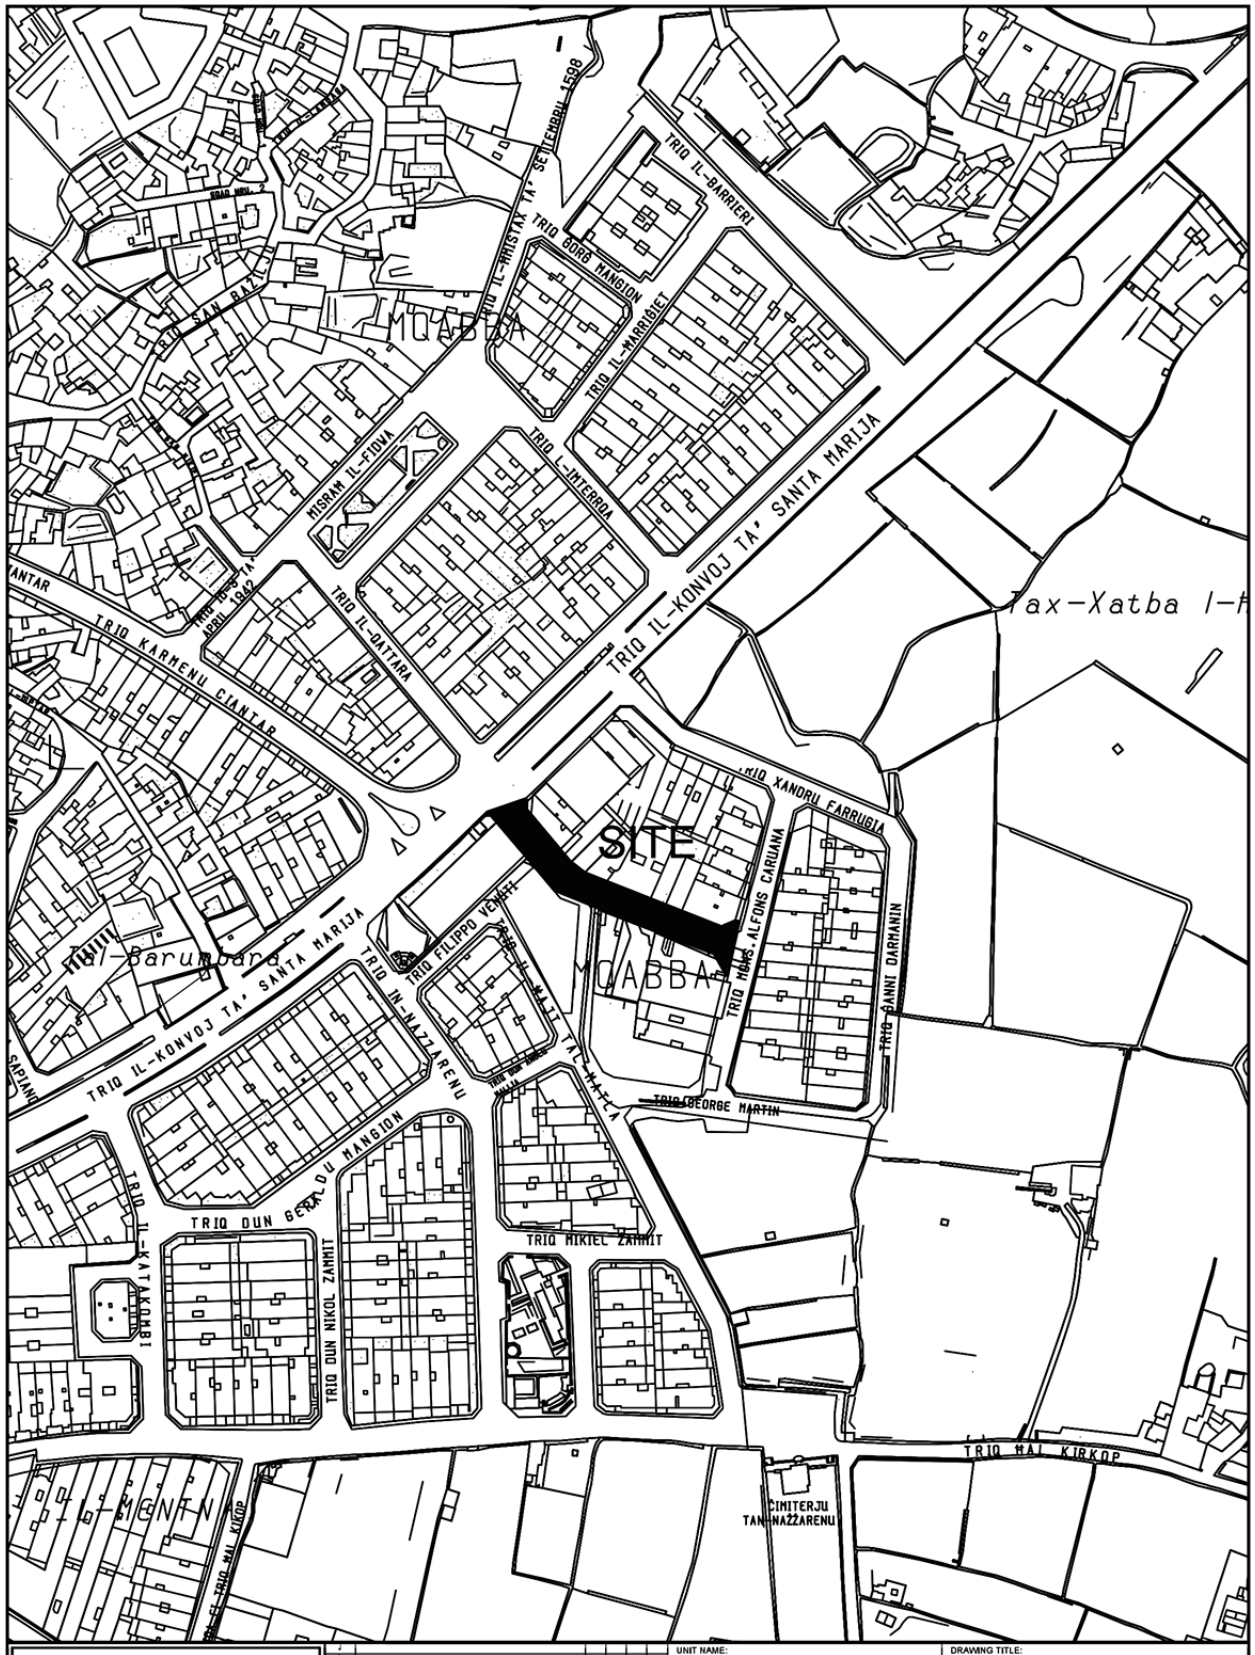


INFRASTRUCTURE MALTA

UNIT NAME: IMPLEMENTATION	DRAWING TITLE: L-IMQABBA Triq il-Franka - SITE PLAN (Extents of works aren't binding but Indicative)			
HEAD OF UNIT: N.G.				
PROJECT LEADER: R.G.	DATE: June 2025	FILE NO: -	DRAWING NO: IMD144/25	
DRAWN BY: M.B.	SHEET SIZE: A4	SCALE: 1:2500	REVISION: -	PAGE NO: 5

CHIEF EXECUTIVE OFFICER: Steve Ellul

S:\Traffic Management\2025\Mqabba\2025 Mqabba.dwg

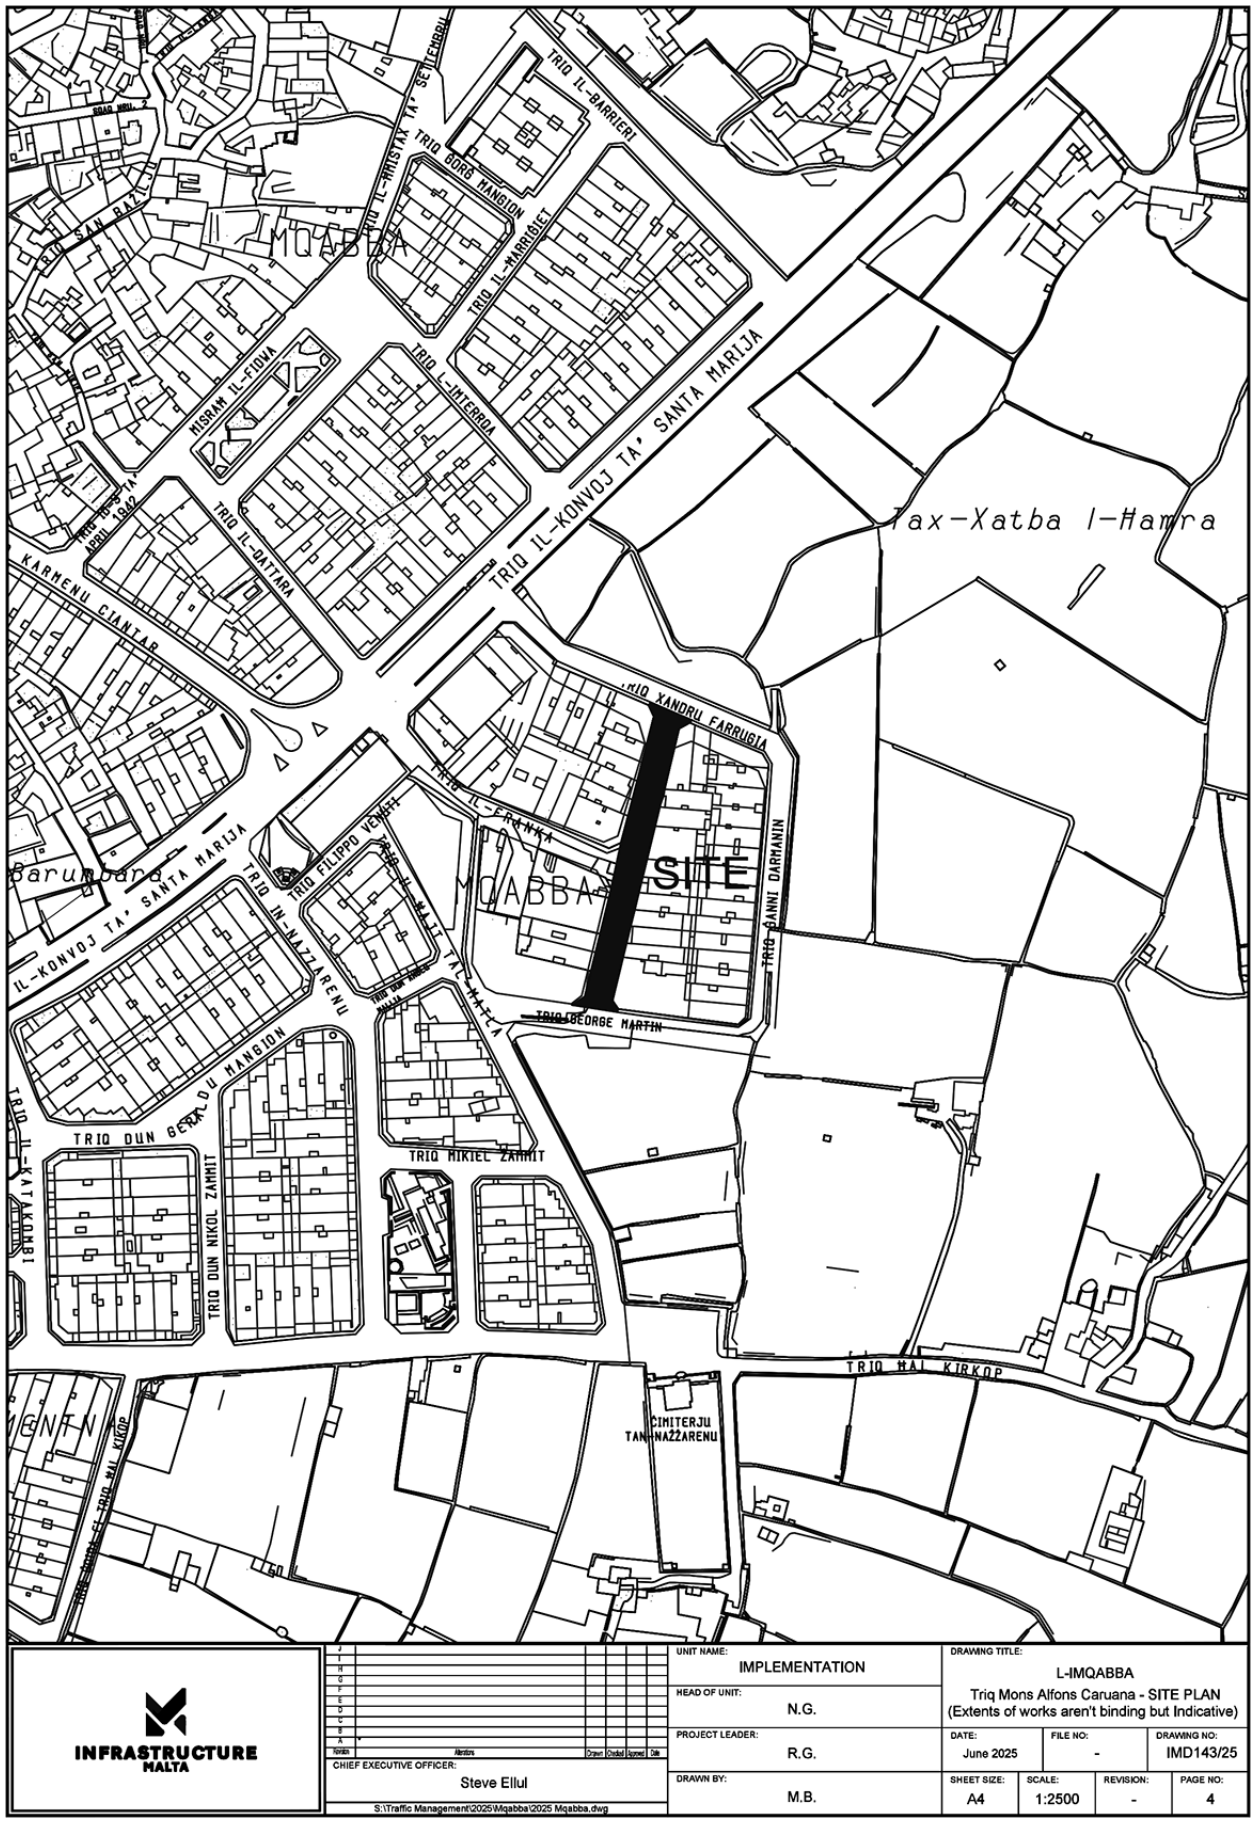

TRIQ IL-KONVOJ TA' SANTA MARIJA
TRIQ IL-BARRIERI
TRIQ IL-MARRIJIET
TRIQ IL-INTERROA
TRIQ IL-GATTARA
TRIQ XANDRU FARRUGIA
TRIQ DANNI DARMANIN
TRIQ GEORGE MARTIN
TRIQ FILIPPO VENUTI
TRIQ IN-NAZZARENU
TRIQ DUN GERALDU MANGION
TRIQ DUN NIKOL ZAMMIT
TRIQ MIKIEL ZAMMIT
TRIQ IL-KATAKOMBI
TRIQ MAL KIRKOP
CIMITERJU TAN-NAZZARENU
KARMNU CIANTAR
Barumbara
MQABBA
SITE
Tax-Xatba l-Hamra
INFRASTRUCTURE MALTA
UNIT NAME: IMPLEMENTATION
HEAD OF UNIT: N.G.
PROJECT LEADER: R.G.
DRAWN BY: M.B.
CHIEF EXECUTIVE OFFICER: Steve Ellul
DRAWING TITLE: L-IMQABBA
Triq Mons Alfons Caruana - SITE PLAN
(Extents of works aren't binding but Indicative)
DATE: June 2025
FILE NO: -
DRAWING NO: IMD143/25
SHEET SIZE: A4
SCALE: 1:2500
REVISION: -
PAGE NO: 4
S:\Traffic Management\2025\Mqabba\2025 Mqabba.dwg



INFRASTRUCTURE MALTA

CHIEF EXECUTIVE OFFICER: Steve Ellul	UNIT NAME: IMPLEMENTATION	DRAWING TITLE: IŻ-ŻEJTUN Triq San Girgor - SITE PLAN (Extents of works AREN't binding but indicative)		
	HEAD OF UNIT: N.G.			
	PROJECT LEADER: -	DATE: Aug 2025	FILE NO: -	DRAWING NO: IMD194/25
	DRAWN BY: -	SHEET SIZE: A4	SCALE: 1 : 2500	REVISION: A / PAGE NO: 7

S:\Traffic Management\2025\Zejtun\2025 Zejtun.dwg

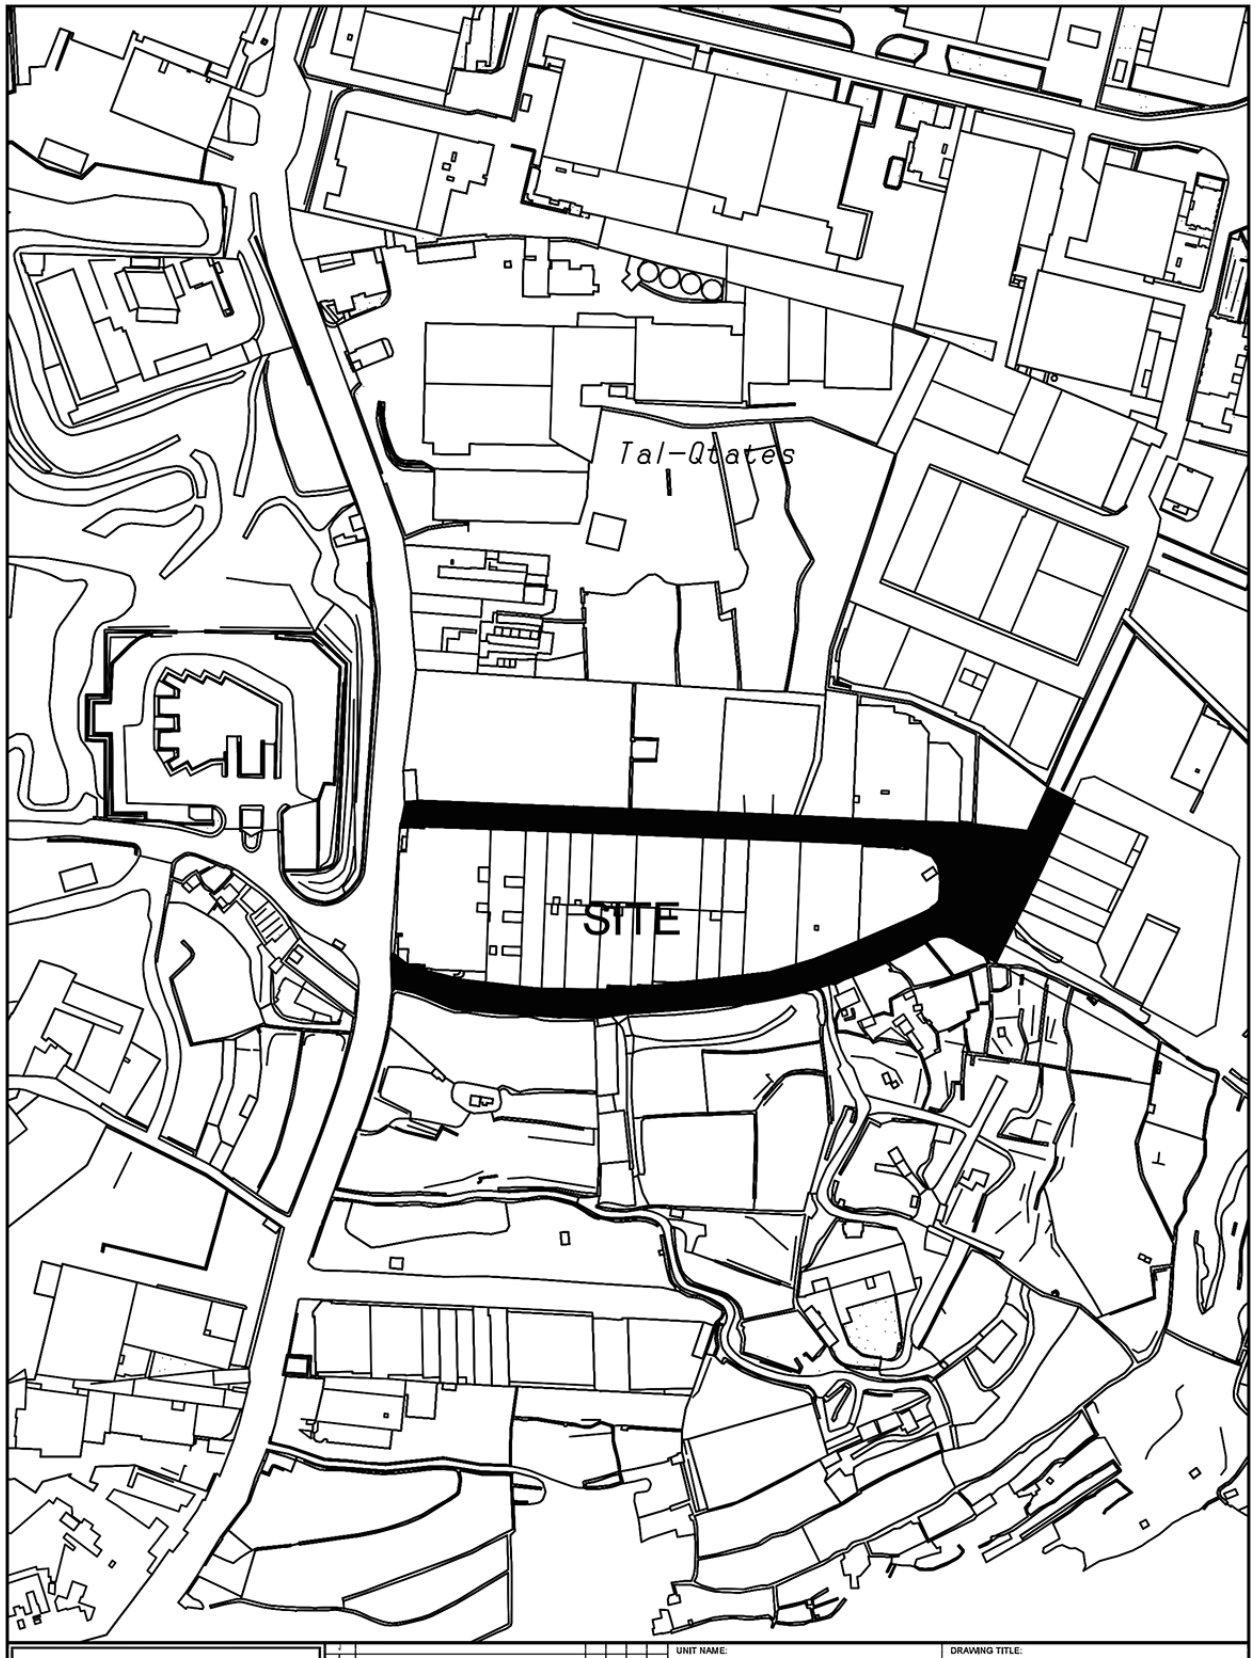

INFRASTRUCTURE MALTA

Issue	Alterations	Drawn	Checked	Approved	Date
J					
H					
G					
F					
E					
D					
C					
B					
A	*				

CHIEF EXECUTIVE OFFICER: Steve Ellul

S:\Traffic Management\2025\Marsa\2025 Marsa.dwg

UNIT NAME: IMPLEMENTATION

HEAD OF UNIT: N.V.


PROJECT LEADER: -

DRAWN BY: -

DRAWING TITLE: IL-MARSA
New Roads within Valletta Road - SITE PLAN
(Extents of Works are not binding but indicative)

DATE:	FILE NO:	DRAWING NO:
Jan 2025	-	IMD001/25

SHEET SIZE:	SCALE:	REVISION:	PAGE NO:
A4	1:2500	A	1

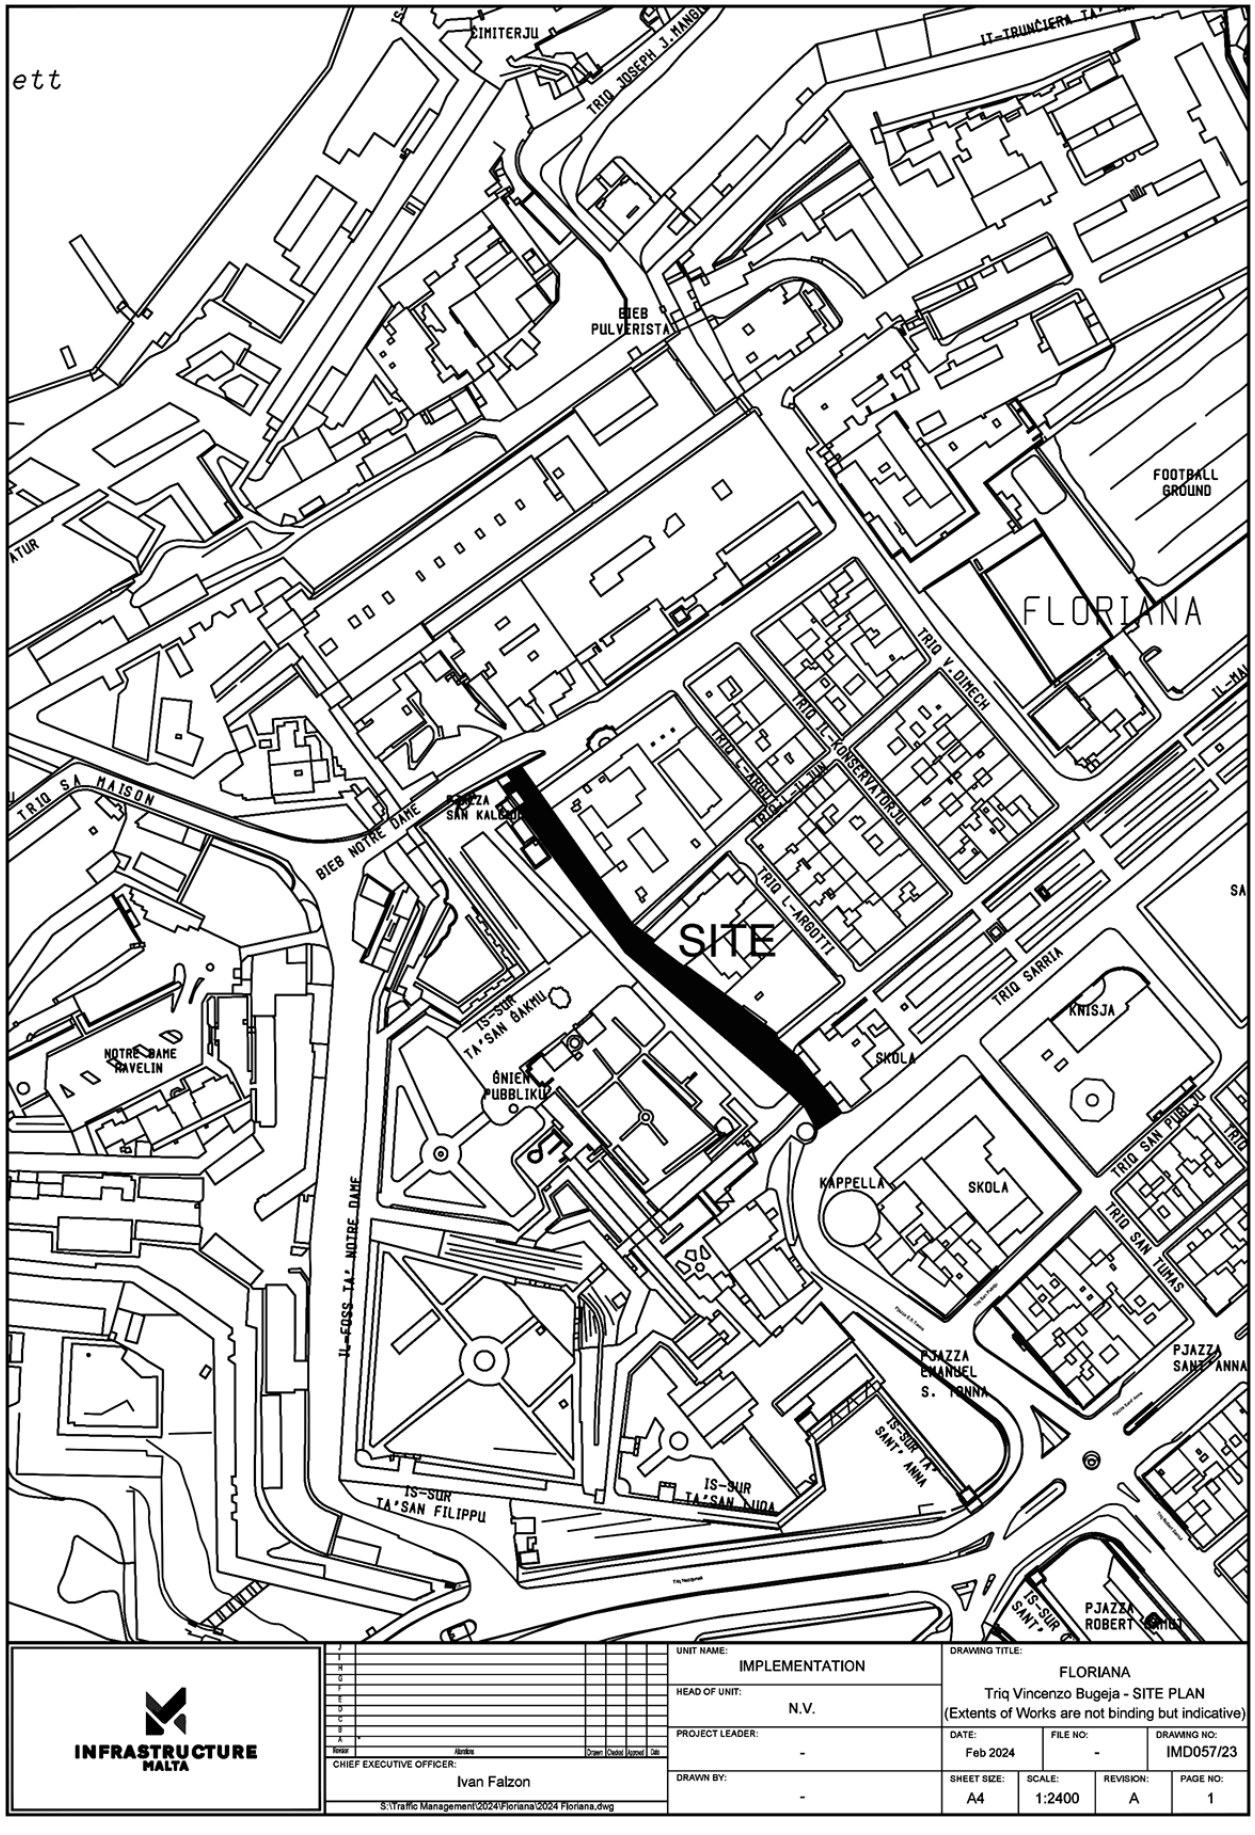


INFRASTRUCTURE MALTA

Issue	Alterations	Drawn	Checked	Approved	Date

CHIEF EXECUTIVE OFFICER: Ivan Falzon

S:\Traffic Management\2024\Floriana\2024 Floriana.dwg

UNIT NAME: IMPLEMENTATION	DRAWING TITLE: FLORIANA Triq Vincenzo Bugeja - SITE PLAN (Extents of Works are not binding but indicative)		
HEAD OF UNIT: N.V.			
PROJECT LEADER: -	DATE: Feb 2024	FILE NO: -	DRAWING NO: IMD057/23
DRAWN BY: -	SHEET SIZE: A4	SCALE: 1:2400	REVISION: A / PAGE NO: 1

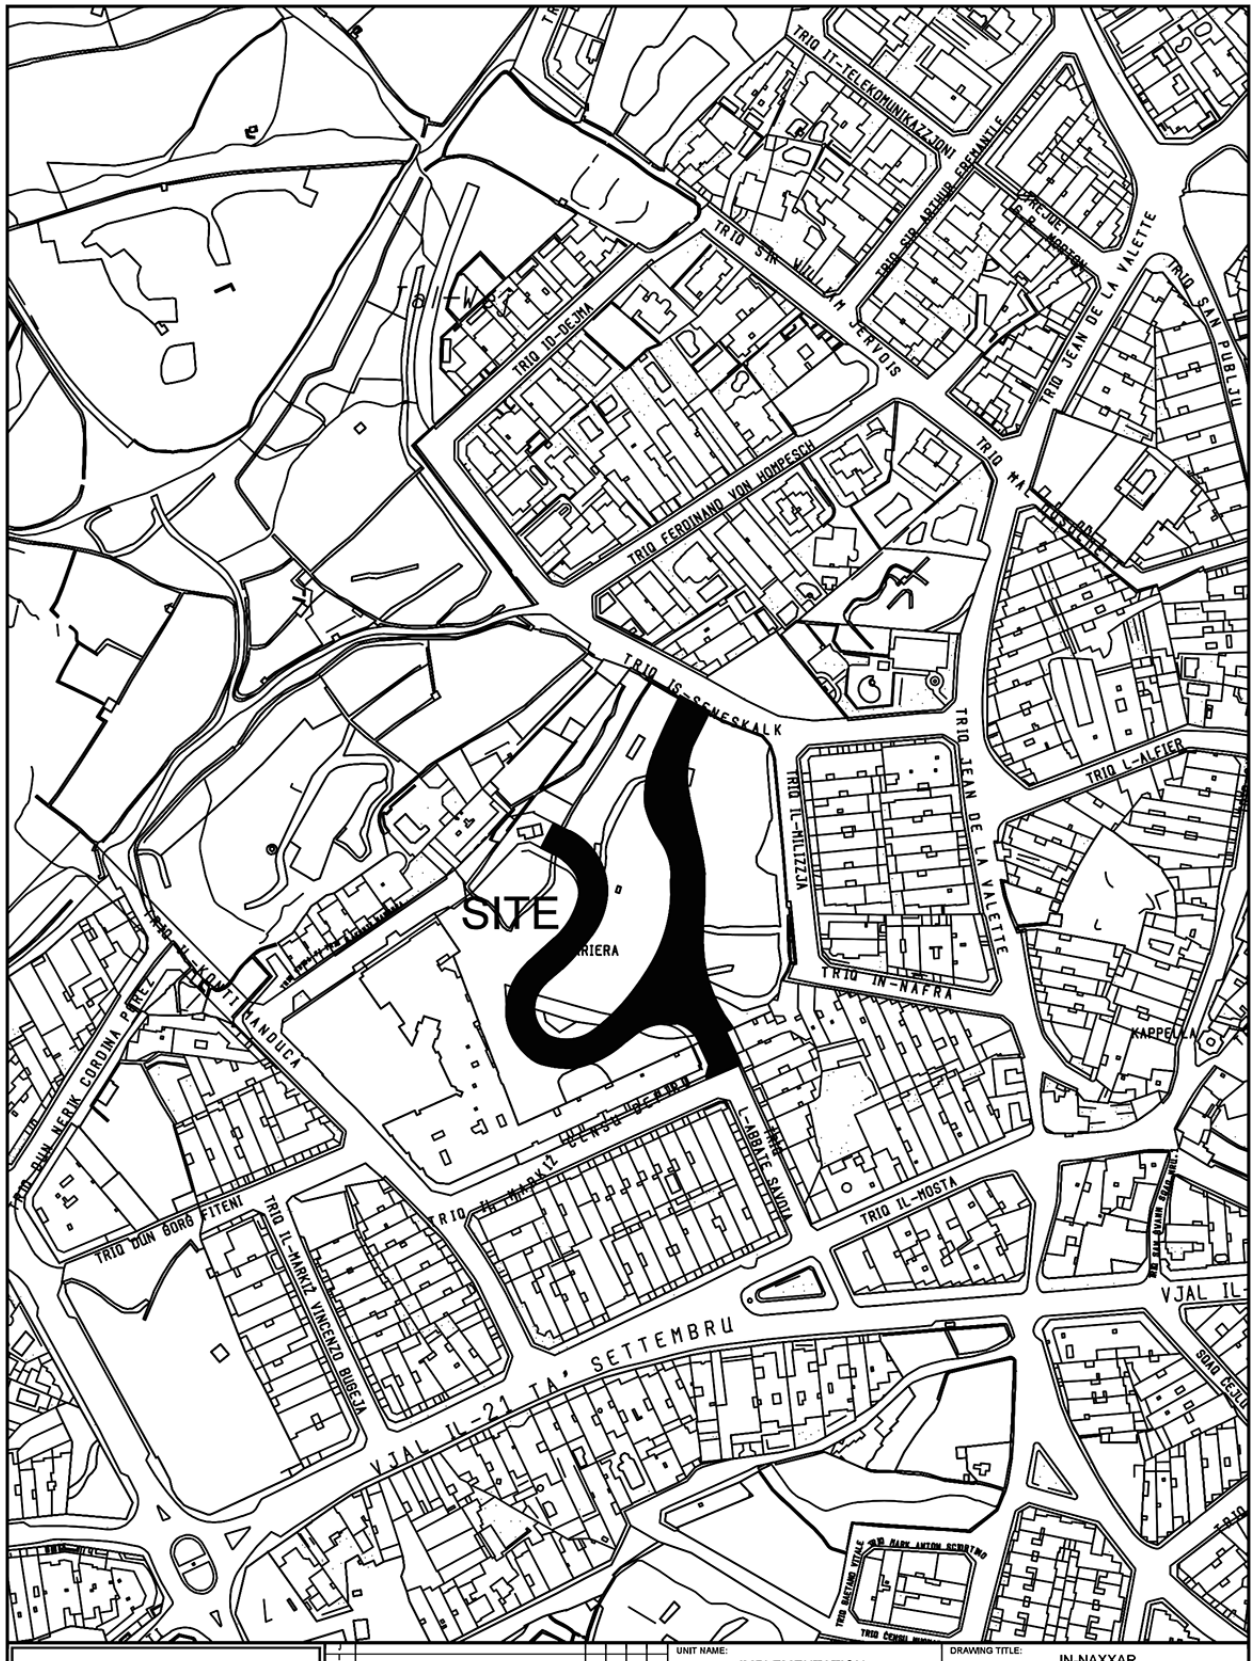

INFRASTRUCTURE MALTA

Revised	Alterations	Drawn	Checked	Approved	Date

CHIEF EXECUTIVE OFFICER: Steve Ellul

S:\Traffic Management\2025\Naxxar\2025 Naxxar.dwg

UNIT NAME: IMPLEMENTATION	DRAWING TITLE: IN-NAXXAR New road off Triq Is-Seneskalk - SITE PLAN (Extents of works AREN't binding but indicative)			
HEAD OF UNIT: -				
PROJECT LEADER: N.G.	DATE: June 2025	FILE NO: -	DRAWING NO: IMD004/25/b	
DRAWN BY: M.B.	SHEET SIZE: A4	SCALE: 1 : 2500	REVISION: A	PAGE NO: 1b




INFRASTRUCTURE MALTA

UNIT NAME:	IMPLEMENTATION
HEAD OF UNIT:	N.G.
PROJECT LEADER:	C.B.
DRAWN BY:	M.B.
CHIEF EXECUTIVE OFFICER:	Steve Ellul
DRAWING TITLE:	HAD-DINGLI Proposed LV Cable at Triq il-Maddalena - SITE PLAN (Extents of Works are not binding but indicative)
DATE:	Nov 2025
FILE NO:	-
DRAWING NO:	IMD243/25
SHEET SIZE:	A4
SCALE:	1:2500
REVISION:	A
PAGE NO:	2

Format | Alterations | Drawn | Checked | Agreed | Date

S:\Traffic Management\2025\Dingli\2025 Dingli.dwg

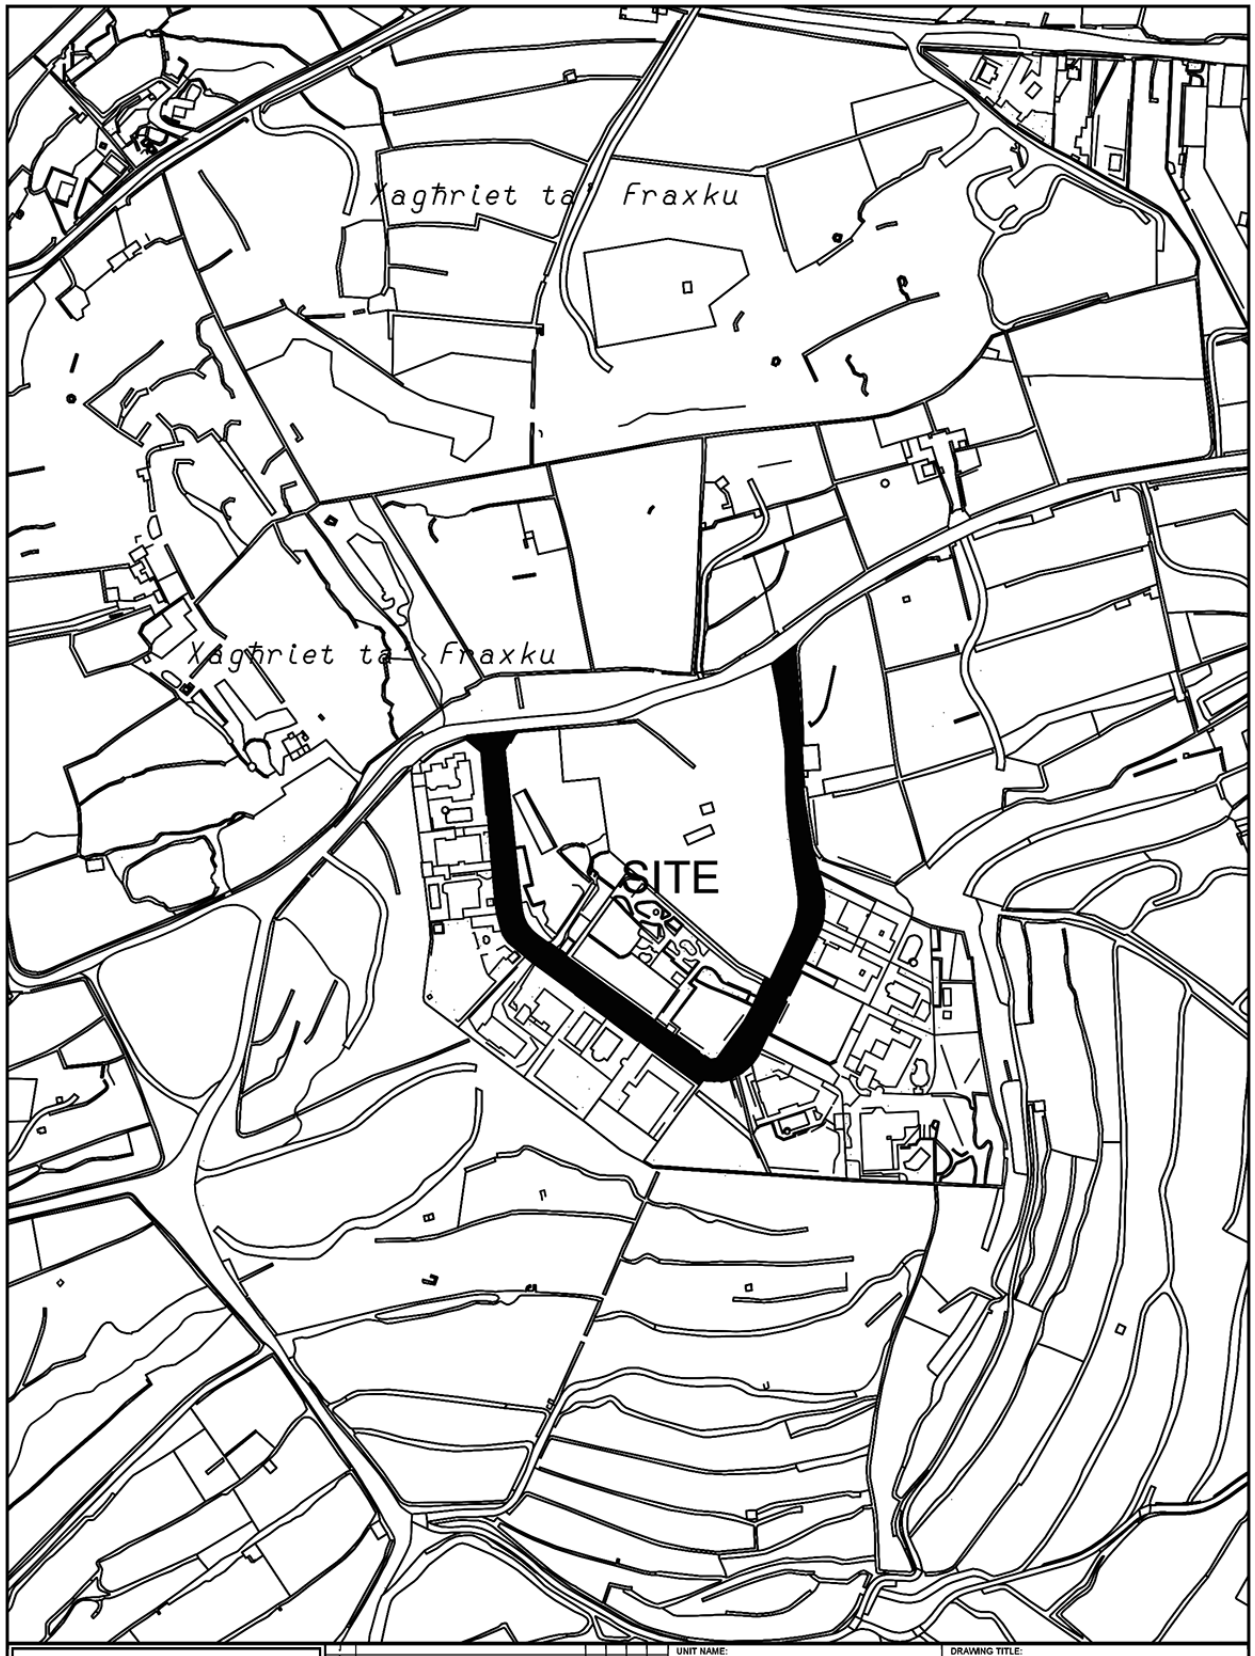

INFRASTRUCTURE MALTA

Issued	Alterations	Drawn	Checked	Approved	Date

CHIEF EXECUTIVE OFFICER: Ivan Falzon

S:\Traffic Management\2023\S.Pawl il-Bahar\2023 S.Pawl il-Bahar.dwg

UNIT NAME: IMPLEMENTATION

HEAD OF UNIT: N.V.


PROJECT LEADER: -

DRAWN BY: -

DRAWING TITLE: SAN PAWL IL-BAĦAR
Triq il-Girna - SITE PLAN
(Extents of Works are not binding but indicative)

DATE:	FILE NO:	DRAWING NO:
JUNE 2023	-	IMD207/23

SHEET SIZE:	SCALE:	REVISION:	PAGE NO:
A4	1:2500	A	8

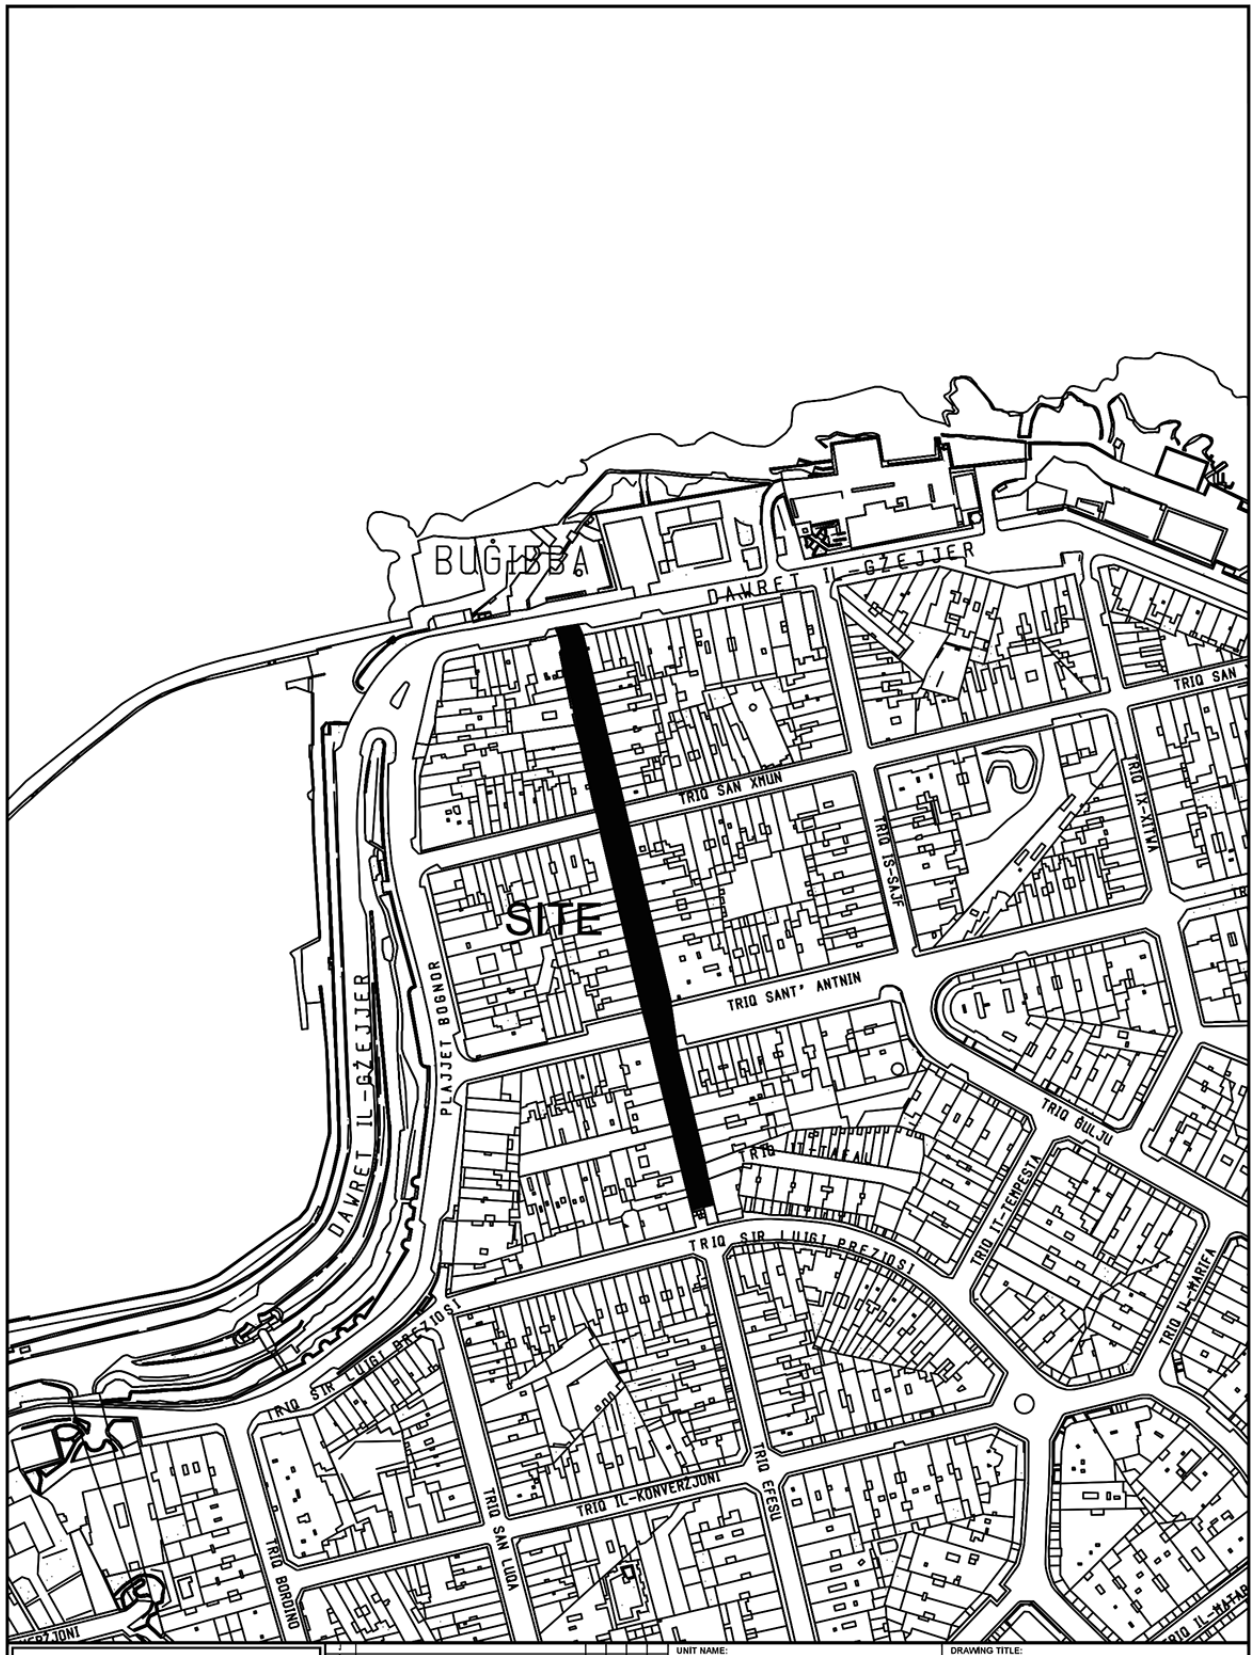

INFRASTRUCTURE MALTA

Alterations	Drawn	Checked	Approved	Date

CHIEF EXECUTIVE OFFICER: Ivan Falzon

S:\Traffic Management\2023\S.Pawl il-Bahar\2023 S.Pawl il-Bahar.dwg

UNIT NAME: IMPLEMENTATION

HEAD OF UNIT: N.V.


PROJECT LEADER: -

DRAWN BY: -

DRAWING TITLE: SAN PAWL IL-BAHAR
Triq Santa Marija - SITE PLAN
(Extents of Works are not binding but indicative)

DATE:	FILE NO:	DRAWING NO:
JUNE 2023	-	IMD208/23

SHEET SIZE:	SCALE:	REVISION:	PAGE NO:
A4	1:2500	A	9

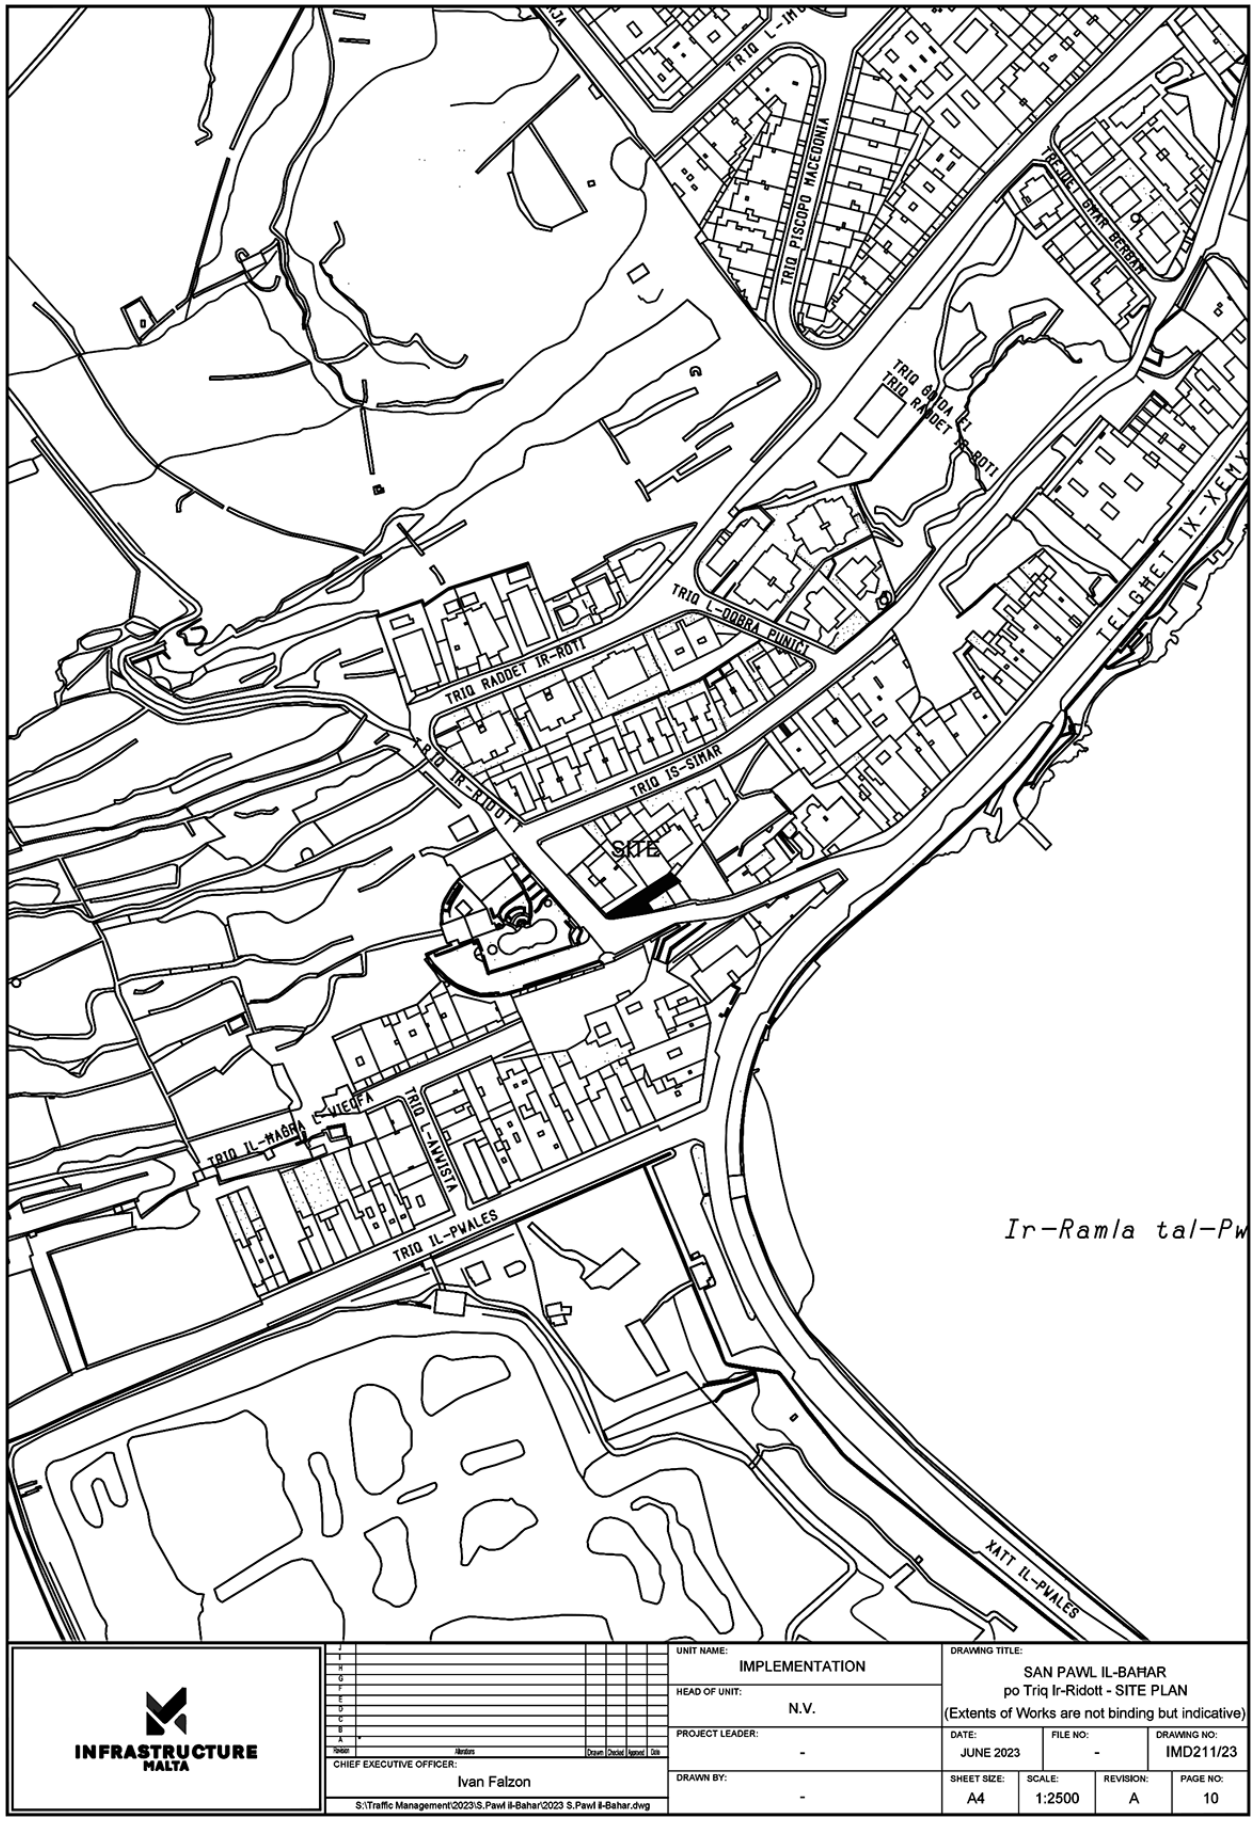

INFRASTRUCTURE MALTA

Revision	Alterations	Drawn	Checked	Approved	Date

CHIEF EXECUTIVE OFFICER: Ivan Falzon

S:\Traffic Management\2023\S.Pawl il-Bahar\2023 S.Pawl il-Bahar.dwg

UNIT NAME: IMPLEMENTATION

HEAD OF UNIT: N.V.


PROJECT LEADER: -

DRAWN BY: -

DRAWING TITLE: SAN PAWL IL-BAHAR
po Triq Ir-Ridott - SITE PLAN
(Extents of Works are not binding but indicative)

DATE:	FILE NO:	DRAWING NO:
JUNE 2023	-	IMD211/23

SHEET SIZE:	SCALE:	REVISION:	PAGE NO:
A4	1:2500	A	10

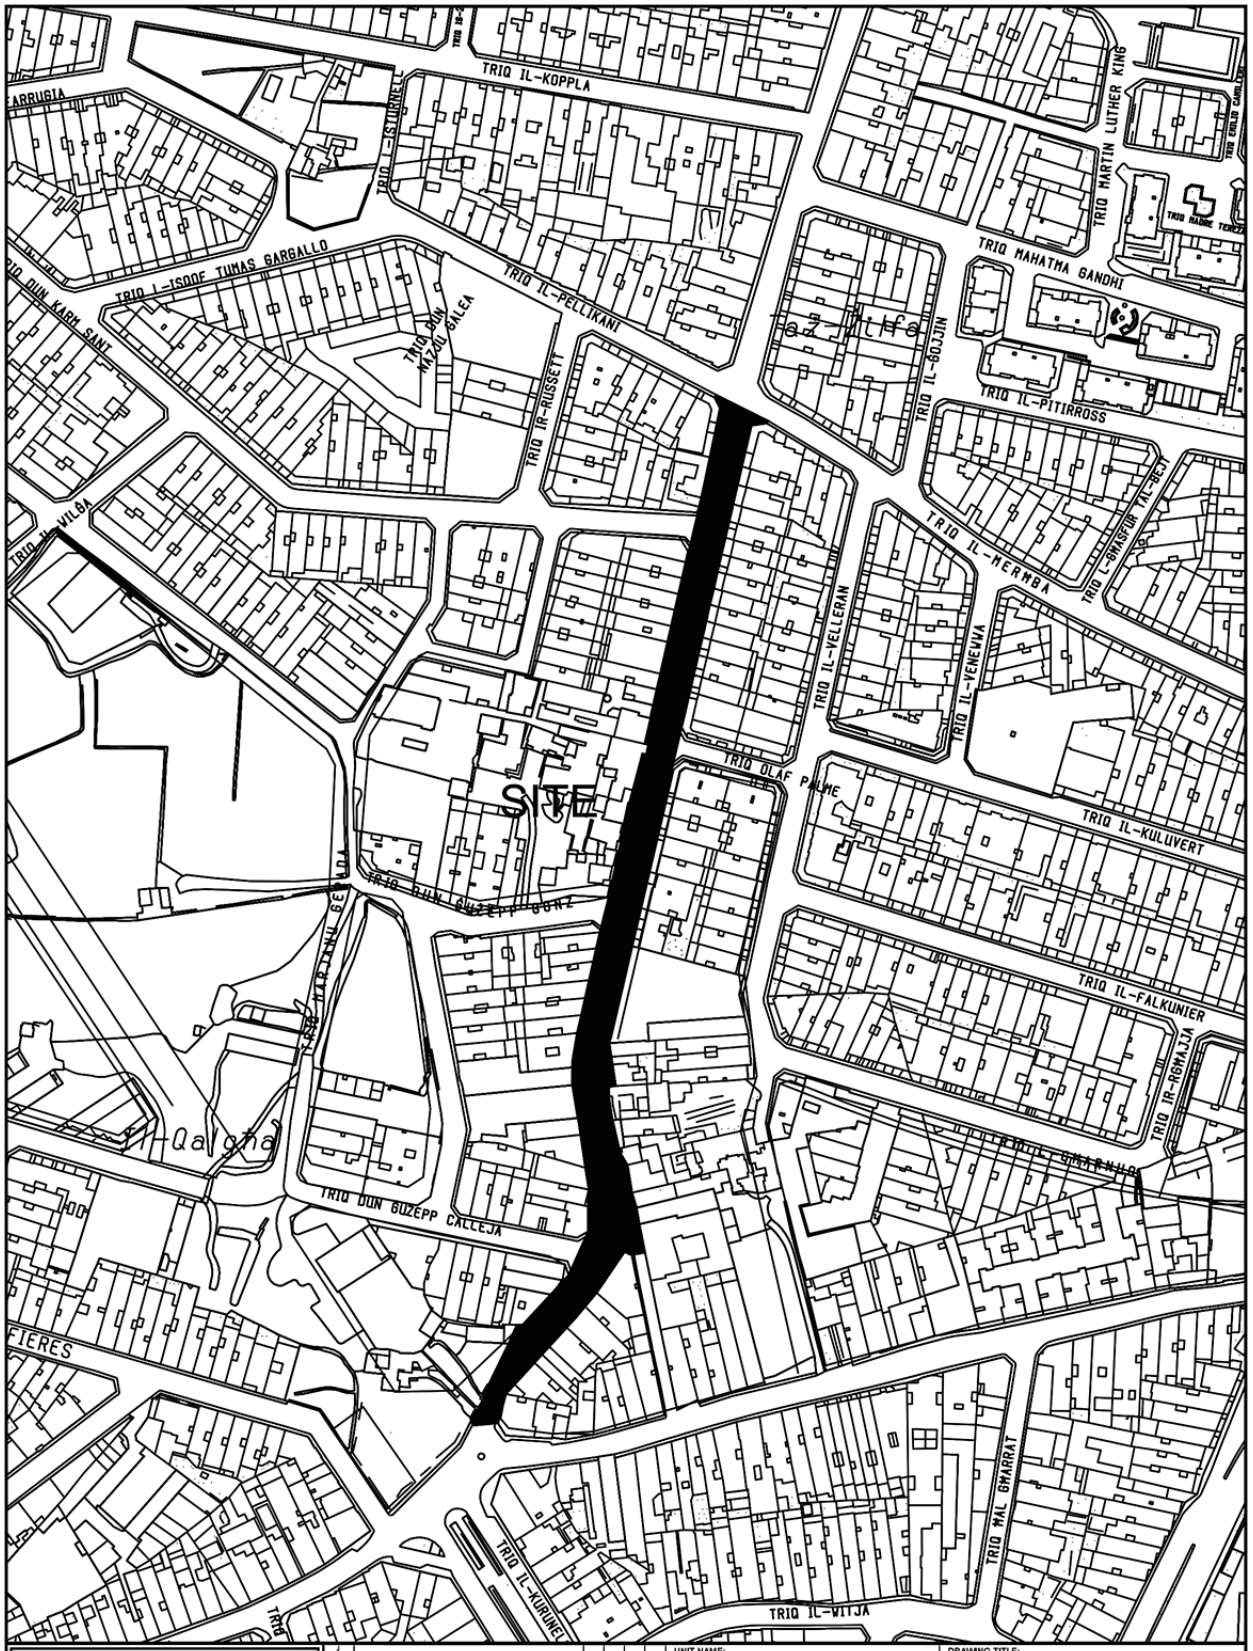

INFRASTRUCTURE MALTA	UNIT NAME: IMPLEMENTATION	DRAWING TITLE: ĦAL TARXIEN Triq San Tumas - SITE PLAN (Extents of works AREN't binding but indicative)	
CHIEF EXECUTIVE OFFICER: Steve Ellul	HEAD OF UNIT: N.V.		
S:\Traffic Management\2025\Tarxien\2025 Tarxien.dwg	PROJECT LEADER: N.G.	DATE: Feb 2025 / FILE NO: - / DRAWING NO: IMD055/25	
	DRAWN BY: M.B.	SHEET SIZE: A4 / SCALE: 1 : 2500 / REVISION: A / PAGE NO: 10	

AVVIŻ TAL-PULIZIJA

Nru. 255

Il-Kummissarju tal-Pulizija jgħarraf li skont il-Leġiżlazzjoni Sussidjarja 65.05 u l-Leġiżlazzjoni Sussidjarja 65.13, it-toroq hawn taħt imsemmija se jiġu kklasifikati bħala Żoni ta' Rmonk kif indikat hawn taħt fid-dati u ħinijiet indikati.

Bis-saħħa tal-Artikolu 52(1) tal-Ordinanza dwar ir-Regolamenti tat-Traffiku (Kap. 65), il-Kummissarju tal-Pulizija jgħarraf illi l-vetturi tas-sewqan jista' jagħti l-każ li ma jkunux jistgħu jgħaddu jew jiddawru mit-toroq imsemmija hawn taħt fid-dati u l-ħinijiet indikati.

Il-Furjana

Nhar il-Ħadd 30 ta' Novembru 2025, mill-5.00 a.m. sat-3.00 p.m, minn Triq Nazzjonali bejn Triq il-Kbira San Ġużepp sa Triq E. S. Tonna, Triq E. S. Tonnas bejn Triq Nazzjonali u Triq Sarria, Triq Sarria bejn Triq E. S. Tonna u Triq l-Assedju l-Kbir, Triq ir-Re Dwardu VII bejn Triq l-Assedju l-Kbir u Bieb il-Belt.

Il-Belt Valletta

Nhar il--Ħadd 30 ta' Novembru 2025, mill-5.00 a.m. sat-3.00 p.m., minn Triq ir-Repubblika bejn Triq l-Arċisqof u Triq San Kristofru.

It-trasport pubbliku se jkun affettwat.

L-għeluq tat-toroq se jsir skont il-bżonn.

L-Imqabba

Nhar it-Tnejn, 8 ta' Diċembru, 2025, mit-8.00 a.m. sas-2.00 p.m., minn Triq it-Troll, Triq Tas-Sejba, Pjazza Ġublew tad-Djamanti, Triq Santa Katarina, Triq id-Duluri, Triq il-Belt Valletta, Triq tal-Karmnu u l-Pjazza tal-Knisja;

Nhar it-Tnejn, 8 ta' Diċembru, 2025, mill-5.00 p.m. sad-9.00 p.m., minn Triq Karmenu Ciantar u Triq Santa Katarina.

Trasport pubbliku se jkun affettwat.

Vetturi li jiksru l-ordni ta' dan l-avviż ikunu suġġetti li jiġu rmunkati.

It-18 ta`Novembru, 2025

POLICE NOTICE

No. 255

The Commissioner of Police hereby notifies that in terms of Subsidiary Legislation 65.05 and Subsidiary Legislation 65.13, the streets listed hereunder are to be classified as Tow Zones.

In virtue of Section 52 (1) of the Traffic Regulations (Chapter 65). The Commissioner of Police hereby notifies that the transit and stopping of vehicles through the streets mentioned hereunder may be prohibited on the dates and times indicated.

Floriana

On Sunday, 30th November, 2025, from 5.00 a.m. to 3.00 p.m. through Triq Nazzjonali between Triq il-Kbira San Ġużepp and Triq E. S. Tonna, Triq E. S. Tonna between Triq Nazzjonali and Triq Sarria, Triq Sarria between Triq E. S. Tonna and Triq l-Assedju l-Kbir, Triq ir-Re Dwardu VII between Triq l-Assedju l-Kbir and City Gate.

Valletta

On Sunday, 30th November, 2025, from 5.00 a.m. to 3.00 p.m., through Triq ir-Repubblika between Triq l-Arċisqof and Triq San Kristofru.

Public transport will be affected.

Street closures will take place as required.

Mqabba

On Monday, 8th December, 2025, from 8.00 a.m. to 2.00 p.m., through Triq it-Troll, Triq Tas-Sejba, Pjazza Ġublew tad-Djamanti, Triq Santa Katarina, Triq id-Duluri, Triq il-Belt Valletta, Triq Tal-Karmnu and church's square;

On Monday, 8th December, 2025, from 5.00 p.m. to 9.00 p.m., through Triq Karmenu Ciantar and Triq Santa Katarina.

Public transport will also be affected.

Any vehicles found parked in contravention to the order of this notice are liable to be towed away.

18th November, 2025

KUNSILL MALTI GĦALL-ARTI

Eżekuttiv/a (Komunikazzjoni) mal-Kunsill Malti għall-Arti

B'ħidma mill-qrib u taħt is-superviżjoni tal-Kap tal-Komunikazzjoni tal-Kunsill Malti għall-Arti, l-Eżekuttiv(a) (Komunikazzjoni) se j/tikkontribwixxi għall-viżjoni tal-istrateġija tal-Komunikazzjoni u l-Marketing tal-Kunsill Malti għall-Arti.

Ir-Responsabbiltajiet Ġenerali

Tassisti fl-iżvilupp u l-immaniġġjar tal-istrateġija tal-komunikazzjoni u l-marketing tal-Kunsill Malti għall-Arti sabiex issaħħaħ u tmantni r-reputazzjoni tal-Kunsill Malti għall-Arti bħala mexxej proattiv, li jifhem, u viżjunarju fis-setturi kulturali u kreattivi Maltin;

Tassisti fl-iżvilupp ta' pjanijiet dettaljati għat-tim tal-Komunikazzjoni u Senserija u timmonitorja ħidmietu;

Torganizza, timmaniġġa u tmantni l-ħidma amministrattiva tat-tim tal-Komunikazzjoni u Senserija;

Tassisti internament u esternament fl-immaniġġjar u t-twassil tar-relazzjonijiet mal-midja u attivitajiet ta' relazzjonijiet pubbliċi tal-Kunsill Malti għall-Arti, filwaqt li tikkontribwixxi lejn l-iżvilupp u l-appoġġ ta' relazzjonijiet professjonali u trasparenti mal-midja lokali, nazzjonali u internazzjonali fil-kanali diġitali u tradizzjonali;

Flimkien mat-tim tal-Komunikazzjoni tal-KMA, tiżviluppa u timmaniġġa kampanji ta' marketing, midja u relazzjonijiet pubbliċi sabiex tkun żgurata parteċipazzjoni kontinwa, fil-ħin u ta' kwalità għolja mill-pubbliku fl-attivitajiet tal-Kunsill Malti għall-Arti li huma relatati mal-funzjonijiet ewlenin tiegħu fl-investiment, l-appoġġ, l-iżvilupp, ir-riċerka u l-promozzjoni tas-setturi kulturali u kreattivi Maltin;

Tgħin fl-immaniġġjar tal-ippjanar u t-twassil ta' kampanji tal-midja soċjali, inkluż in-newsletter tal-KMA, biex tiġi żgurata komunikazzjoni regolari u aċċessibbli mal-azzjonisti esterni tal-KMA;

Tiżgura li l-għodod ta' komunikazzjoni tal-KMA bħala parti mill-isforzi tiegħu fil-parteċipazzjoni tal-pubbliku jkunu aċċessibbli għal gruppi soċjali differenti u tidentifika nuqqasijiet ta' aċċessibbiltà fil-komunikazzjoni permezz tal-involviment ta' esperti, kif meħtieġ;

Tagħti pariri u timmaniġġa l-iżvilupp, il-produzzjoni u t-tixrid tal-pubblikazzjonijiet u l-materjal promozzjonali tal-Kunsill Malti għall-Arti għal parteċipazzjoni tal-pubbliku;

ARTS COUNCIL MALTA

Executive (Communications) with Arts Council Malta

Working closely and under the supervision of the Head Communications at Arts Council Malta, the Executive (Communications) will contribute to the vision of Arts Council Malta's Communications and Marketing strategy.

General Responsibilities

Assist in developing and managing Arts Council Malta's marketing and communications strategy to strengthen and maintain Arts Council Malta's reputation as a proactive, visionary and compassionate leader in Malta's cultural and creative sectors;

Assist in developing detailed plans for and monitor the work of the Communications and Brokerage team;

Organise, manage and maintain the administration work of the Communications and Brokerage team;

Assist in the management and delivery of Arts Council Malta's media relations and PR activity, internally and externally, contributing towards the development and support of professional and transparent relationships with local, national and international media across digital and traditional channels;

Together with ACM's Communications team develop and manage marketing, media and PR campaigns to ensure continuous, timely and high-quality public engagement with Arts Council Malta's activities pertaining to its core functions in the investment, support, development, research and advocacy for Malta's cultural and creative sectors;

Help to manage the planning and deliver of social media campaigns, including the ACM newsletter, to ensure regular and accessible communication with ACM's external stakeholders;

Ensure that ACM's communication tools as part of its public engagement efforts are accessible to different social groups and identifying accessibility gaps in communication through the involvement of experts as needed;

Advise on and manage the development, production and dissemination of Arts Council Malta's publications and promotional material for public engagement;

Tassisti fil-preparazzjoni ta' rapporti dwar il-KMA u l-istrateġija ta' komunikazzjoni għall-maniġment superjuri u l-Bord tad-Diretturi tal-KMA, il-Ministeru responsabbli għall-Kultura u għal partijiet interessati oħrajn;

Assist in the preparation of reports on ACM's and communications strategy to ACM senior management and Board of Directors, Ministry responsible for Culture and other interested parties;

Tassisti t-tim tal-Komunikazzjoni fl-immaniġġjar tal-kontenut fuq is-sit web tal-Kunsill Malti għall-Arti kif ukoll tikkontribwixxi fl-iżvilupp tiegħu sabiex tiżgura li jibqa' għodda ta' riċerka informattiva u interattiva, rilevanti u dinamika;

Assist the Comms to manage the maintenance of the content on Arts Council Malta's website as well as contributing to its development to ensure a relevant and dynamic information, interactive and research tool;

Tippjana, tikkordina, tippromovi u tappoġġa avvenimenti biex iżżid l-għarfien dwar il-KMA, iżżid l-ilħuq tiegħu u tiffaċilita l-komunikazzjoni bejn l-imsieħba, l-azzjonisti u r-rappreżentanti tiegħu tas-setturi kulturali u kreattivi, inkluż l-avvenimenti annwali tal-premjijiet;

Plan, coordinate, promote and support events to raise ACM's profile, increase its reach and facilitate the communication of its partners, stakeholders and representatives of the cultural and creative sectors, including annual awards events;

Tassisti fl-immaniġġjar u t-twassil tal-midja u ta' attivitajiet ta' relazzjonijiet pubbliċi tal-KMA fuq kanali tal-midja, stqarrijiet tal-aħbarijiet, briefings bejn l-istaff, u messaġġi reattivi u proattivi dwar il-prijoritajiet u l-għanijiet tal-KMA;

Assist in the managing and delivery of ACM's media and PR activity across media channels, news releases, staff briefings, reactive and proactive messaging reflecting the priorities and goals of ACM;

Timmaniġġa midja reattiva u mistoqsijiet ġenerali ta' komunikazzjoni b'mod effettiv u f'waqtu.

Handling reactive media and wider communications enquiries effectively and in a timely manner

Timmonitorja u tirrapporta fuq rilaxxi, stejjer tal-aħbarijiet, intervisti fuq ir-radju u t-televiżjoni, il-kanali diġitali u l-preżenza tal-midja ġenerali tal-KMA, kif ukoll il-preżenza tal-midja tas-setturi kulturali u kreattivi, u tadatta risposti xierqa kif meħtieġ;

Monitor and report on releases, news stories, radio and TV interviews, digital channels and ACM's overall media presence, the media presence of cultural and creative sectors and to adapt appropriate responses accordingly;

Tikkopera u tikkolabora ma' kollegi fi ħdan it-tim tal-Fondi u l-Istrateġija biex tiżgura li jkun hemm konsistenza fil-messaġġi fil-kanali kollha ta' komunikazzjoni tal-KMA;

Liaise and collaborate with colleagues within the Funding and Strategy team to ensure consistency of messaging across all of ACM's communication channels;

Tikkontribwixxi għall-iżvilupp u l-immaniġġjar tal-baġit tal-marketing u l-komunikazzjonijiet;

Contribute to the development and management of the marketing and communications budget;

Tipprovdi kopji konvinċenti kemm bil-Malti kif ukoll bl-Ingliż kif meħtieġ għal parteċipazzjoni mill-pubbliku filwaqt li tieħu ħsieb il-kordinazzjoni mal-fornimenti ta' servizzi esterni;

Providing compelling copy in Maltese and English for public engagement as required while managing the coordination with external service providers;

Tassisti fil-ġestjoni tat-tim tal-Komunikazzjoni tal-KMA;

Assist in the procurement of ACM's Comms team;

Tassisti fi proġetti ad hoc, kif meħtieġ;

Assist in ad hoc projects as needed;

Tikkopera ma' sottokuntratturi, kif meħtieġ;

Liaising with subcontractors as needed;

Tesiġi responsabbilitajiet oħrajn assenjati mill-President Eżekuttiv tal-KMA u mill-maniġment superjuri.

Other duties as assigned by the Executive Chair ACM and senior management.

Kompetenzi Essenzjali u Kundizzjonijiet tax-Xogħol Anormali

Essential Competences and Abnormal Working Conditions

Tiffoka fuq il-kompiti b'enerġija u motivazzjoni;

Task-focused, with energy and motivation;

Kapaċi tipprijoritizza u taħdem taħt pressjoni;

Tiġġudika b'mod independenti u divers;

Livell eċċellenti ta'ħiliet interpersonali, u komunikazzjoni bil-kitba u orali mill-aqwa;

Ħiliet ta' organizzazzjoni b'attenzjoni għad-dettall;

Ħila u rieda biex tivvjaġġa;

Taħdem kif meħtieġ biex jintlaħqu l-iskadenzi.

Kwalifiki u Esperjenza Meħtieġa

L-applikanti jrid ikollhom:

Maġisteru rikonoxxut fil-Livell 7 tal-MQF (suġġett għal minimu ta' 90 krettu skont l-ECTS/ECVET, jew ekwivalenti, f'każ ta' programmi li bdew minn jew wara Ottubru tal-2008) fl-Istudji Umanistiċi jew kwalifika professjonali u komparabbli kif ukoll esperjenza ta' sena (1) ta' ħidma f'qasam rilevanti.

JEW

Baċellerat rikonoxxut fil-Livell 6 tal-MQF (suġġett għal minimu ta' 180 krettu skont l-ECTS/ECVET, jew ekwivalenti, f'każ ta' programmi li bdew minn jew wara Ottubru tal-2003) fl-Istudji Umanistiċi jew oqsma rilevanti, kif ukoll esperjenza ta' sentejn (2) ta' ħidma f'qasam relevanti.

U JEĦTIEĠU WKOLL

Rekord bil-provi ta' ħidma fis-settur kulturali;

Ħiliet eċċellenti ta' komunikazzjoni bil-kitba u verbali bil-Malti u bl-Ingliż;

Għarfien tas-setturi kulturali u kreattivi;

Tkun networker eċċellenti;

Għarfien ġenerali tal-proċeduri tal-uffiċċju u għarfien tar-Regolamenti tal-Għoti ta' Kuntratti Governattivi;

Ħiliet qawwija ta' organizzazzjoni u amministrattivi u attenzjoni għad-dettall;

Ħiliet interpersonali eċċellenti kif ukoll fis-servizz tal-klijenti;

Ħila ppruvata li tosserva u tikseb ħiliet ġodda f'rabta ma' ħiliet ta' komunikazzjoni esterna u interna;

Ability to set priorities and work under pressure;

Use and exercise of independent and seasoned judgement;

Excellent level of interpersonal skills, written and oral communication;

OrganiSational skills with attention to detail;

Ability and willingness to travel;

Work as necessary to meet deadlines.

Qualifications and Experience Required

Applicants must be in possession of:

a recognised Master's qualification at MQF Level 7 (subject to a minimum of 90 ECTS/ECVET credits, or equivalent, with regard to programmes commencing as from October 2008) in Humanities or a comparable professional qualification, plus one (1) year relevant work experience

OR

a recognised Bachelor's qualification at MQF Level 6 (subject to a minimum of 180 ECTS/ECVET credits, or equivalent, with regard to programmes commencing as from October 2003) in Humanities or relevant areas, plus two (2) years relevant work experience.

AND MUST HAVE

Proven track record of working the Cultural Sector;

Excellent writing and verbal communication skills in Maltese and English;

Knowledge of the cultural and creative sectors;

Excellent networker;

General awareness of office procedures and knowledge of Governments Procurement Regulations;

Strong organisational and administrative skills and attention to detail;

Excellent interpersonal skills and customer service skills;

Demonstrated ability to observe and acquire new skills pertaining to external and internal communication skills;

Attitudni kreattiva u l-ħila li taħdem taħt pressjoni, tlesti l-kompiti b'mod effiċjenti, u tilħaq skadenzi stretti;

Impenn lejn is-servizz tal-klijenti u tmexxija ta' kwalità.

Applikanti li għandhom kwalifiki barranin jeħtieġu jipproduċu stqarrija ta' rikonoxximent miċ-Ċentru Malti għal Rikonoxximent ta' Kwalifiki u ta' Informazzjoni (MQRIC) li jinsab fi ħdan il-Malta Further and Higher Education Authority (MFHEA). Din tista' tinkiseb billi tissottometti applikazzjoni online għar-rikonoxximent tal-kwalifiki fuq (https://services.mfhea.mt/CertificationApplication.aspx). Din l-istqarrija għandha tinhemeż mal-applikazzjoni waqt li l-kopja oriġinali għandha tiġi ppreżentata waqt l-intervista.

Ir-Rekwiżiti ta' Eliġibbiltà

Sal-ħin u d-data ta' skadenza ta' din is-sejħa, l-applikanti għandhom ikunu:

a. ċittadini ta' Malta; jew

b. ċittadini ta' Stati Membri oħra tal-Unjoni Ewropea li għandhom jedd għal trattament ugwali daqs ċittadini Maltin fi kwistjonijiet ta' impjieg bis-saħħa ta' leġiżlazzjoni tal-UE u dispożizzjonijiet ta' trattati dwar iċ-ċaqliq ħieles tal-ħaddiema; jew

c. ċittadini ta' kwalunkwe pajjiż ieħor li għandhom jedd għal trattament ugwali daqs ċittadini Maltin fi kwistjonijiet ta' impjieg minħabba li jkunu japplikaw għal dak il-pajjiż b'leġiżlazzjoni tal-UE u dispożizzjonijiet ta' trattati dwar iċ-ċaqliq ħieles tal-ħaddiema; jew

d. kwalunkwe persuna oħra li għandha jedd għal trattament ugwali daqs ċittadini Maltin fi kwistjonijiet ta' impjieg skont kif hemm fil-liġi jew fil-leġiżlazzjoni tal-UE u d-dispożizzjonijiet ta' trattati msemmija hawn fuq, permezz tar-relazzjoni familjari tagħha ma' persuni msemmija fil-paragrafi (a), (b) jew (c); jew

e. ċittadini ta' pajjiżi terzi li jkunu ngħataw status ta' resident għal żmien twil f'Malta taħt ir-regolament 4 tar-Regolamenti dwar 'Status ta' Residenti għal Żmien Twil (Ċittadini ta' Pajjiżi Terzi) tal-2006', jew li jkunu ngħataw permess ta' residenza taħt ir-regolament 18(3) tal-istess regolamenti, flimkien mal-membri tal-familja ta' ċittadini ta' pajjiżi terzi li jkunu ngħataw permess ta' residenza taħt ir-Regolamenti dwar ir-Riunifikazzjoni tal-Familji, 2007; jew

f. persuni li għandhom dokument ta' residenza maħruġ skont it-termini tar-'Regolamenti tal-Istatus tar-Residenza taċ-Ċittadini tar-Renju Unit u l-Membri tal-Familja Tagħhom

A creative mindset and the ability to work well under pressure, completing tasks efficiently, and handling tight deadlines;

A commitment to customer service and quality management.

Applicants holding foreign qualifications are required to produce a recognition statement by the Malta Qualifications Recognition Information Centre (MQRIC) within the Malta Further and Higher Education Authority (MFHEA), which is to be obtained by submitting an online application for the recognition of qualifications at (https://services.mfhea.mt/CertificationApplication.aspx). Such statement should be attached to the application and the original presented at the interview.

Eligibility Requirements

By the closing time and date of this call for applications, applicants must be:

a. citizens of Malta; or

b. citizens of other Member States of the European Union who are entitled to equal treatment to Maltese citizens in matters of employment by virtue of EU legislation and treaty provisions dealing with the free movement of workers; or

c. citizens of any other country who are entitled to equal treatment to Maltese citizens in matters related to employment by virtue of the application to that country of EU legislation and treaty provisions dealing with the free movement of workers; or

d. any other persons who are entitled to equal treatment to Maltese citizens in matters related to employment in terms of the law or the above-mentioned EU legislation and treaty provisions, on account of their family relationship with persons mentioned in paragraph (a), (b) or (c); or

e. third country nationals who have been granted long-term resident status in Malta under regulation 4 of the 'Status of Long-term Residents (Third Country Nationals) Regulations, 2006' or who have been granted a residence permit under regulation 18(3) thereof, together with family members of such third country nationals who have been granted a residence permit under the Family Reunification Regulations, 2007; or

f. in possession of a residence document issued in terms of the 'Residence Status of United Kingdom Nationals and their Family Members in Malta in accordance with the

f'Malta skont il-Ftehim tal-Ħruġ tar-Renju Unit u l-Irlanda ta' Fuq mill-Unjoni Ewropea u mill-Komunità Ewropea dwar l-Enerġija Atomika'.

Il-pariri tad-Dipartiment taċ-Ċittadinanza fi ħdan l-Aġenzija Komunità Malta, u d-Dipartiment tal-Espatrijati fi ħdan Identità għandhom jintalbu skont il-ħtieġa fl-interpretazzjoni tad-dispożizzjonijiet imsemmija hawn fuq.

Il-ħatra ta' kandidati li jaqgħu taħt punti (b), (c), (d) u (e) imsemmija hawn fuq teħtieġ il-ħruġ ta' liċenzja ta' impjieg fil-każi li din tkun meħtieġa mill-Att dwar l-Immigrazzjoni u l-leġiżlazzjoni sussidjarja. F'dak il-każ, l-entità Jobsplus għandha tiġi kkonsultata skont il-ħtieġa dwar din il-materja.

Il-Kuntratt

Il-kandidat magħżul(a) j/tidħol f'Kuntratt ta' Servizz ta' sena (1) bil-possibbiltà li dan jiġġedded għal perjodu ieħor skont il-prestazzjoni tiegħu jew tagħha.

Il-kandidat magħżul(a) j/twieġeb lill-Kap tal-Komunikazzjoni u lill-President Eżekuttiv tal-Kunsill Malti għall-Arti, u biex j/tilħaq id-domandi u t-talbiet tal-pożizzjoni, i/trid j/taħdem sigħat flessibbli.

Il-kandidat magħżul(a) se j/tintalab j/taħdem skont ir-regoli u r-regolamenti tas-Servizz Pubbliku ta' Malta.

Ir-rimunerazzjoni marbuta ma' din il-pożizzjoni hija ta' €35,000 (VAT eskluża imma tinkludi kwalunkwe taxxa jew spiża oħra) kull sena. Barra minn hekk, għat-tul ta' żmien tal-kuntratt, il-Fornitur tas-Servizz se jirċievi Allowance ta' Disturbanza ta' 15% u Bonus għall-Prestazzjoni ta' tmiem is-sena sa massimu ta' 15% għad-diskrezzjoni tal-Kap tal-Komunikazzjoni.

Il-pagamenti jiġu pproċessati kull xahar mill-Kunsill Malti għall-Arti mal-wasla ta' fattura b'numru validu tal-VAT.

Applikazzjonijiet

L-applikanti interessati għandhom jibagħtu ittra ta' motivazzjoni flimkien ma' CV u kopji veri ċċertifikati taċ-ċertifikati permezz ta' ittra elettronika lil (vacancies@artscouncil.mt).

Id-data ta' skadenza għall-applikazzjonijiet hija l-Ġimgħa, 28 ta' Novembru, 2025, f'nofsinhar.

L-applikanti eliġibbli jissejħu għal intervista.

It-18 ta' Novembru, 2025

Agreement on the Withdrawal of the United Kingdom and Northern Ireland from the European Union and the European Atomic Energy Community Regulations'.

The advice of the Citizenship Unit within Community Malta Agency and the Expatriates Unit within Identità should be sought as necessary in the interpretation of the above provisions.

The appointment of candidates referred to at (b), (c), (d) and (e) above would necessitate the issue of an employment licence in so far as this is required by the Immigration Act and subsidiary legislation. Jobsplus should be consulted as necessary on this issue.

Contract

The selected candidate will be awarded a one (1) year Contract for Service, with the possibility to renew for a further period, depending on his/her performance.

Answerable to the Head Communications and the Executive Chair of Arts Council Malta, operating with flexible hours to meet the demands and requirements of the position.

The chosen candidate will be required to work within the rules and regulations of the Malta Public Service.

The remuneration is of €35,000 (excluding VAT but including any other taxes or charges) per year. In addition, for the duration of the contract, the Service Provider shall receive a Disturbance Allowance of 15% and an end of year Performance Bonus up to a maximum of 15% at the discretion of the Head Communications.

Payments will be processed monthly by Arts Council Malta on receipt of an invoice with a valid VAT number.

Applications

Interested applicants are required to send a motivation letter together with a CV and certified true copies of certificates by email to (vacancies@artscouncil.mt).

Closing date for applications is Friday, 28th November, 2025, at noon.

Eligible applicants will be asked to sit for a selection interview.

18th November, 2025

FONDAZZJONI GĦAL SERVIZZI EDUKATTIVI

Sejħa ta' Interess – Assistent Amministrattiv Part-time

Ref: EOI/FES/002/2025

Il-Fondazzjoni għal Servizzi Edukattivi (FES) qiegħda tippubblika din is-sejħa bl-iskop li tidentifika persuni eliġibbli biex jissottomettu l-interess tagħhom għall-għoti ta' servizz ta' Assistent Amministrattiv fuq bażi part-time. Il-vakanza hija għal perjodu definit ta' sitt xhur b'massimu ta' 20 siegħa fil-ġimgħa. Il-persuna magħżula tkun meħtieġa tipprovdi servizz fuq bażi self-employed u trid tagħti servizz fl-uffiċċju prinċipali tal-entità u fiċ-ċentri taċ-childcare, Klabb 3-16 u Skolasajf.

Aktar informazzjoni dwar din is-sejħa ta' interess tista' tinkiseb minn (https://fes.gov.mt/procurement/).

L-applikazzjonijiet għandhom jintbagħtu permezz ta' ittra elettronika lil (procurement.fes@gov.mt) bin-numru ta' referenza li jidher hawn fuq u għandhom jinkludu dawn id-dokumenti:

CV dettaljat;
ċertifikat tal-kondotta maħruġ mill-pulizija datat mhux aktar minn sitt (6) xhur mid-data tal-applikazzjoni;

kopji taċ-ċertifikati oriġinali;

dokumenti oħra relatati u l-kriterji ta' eliġibilità kollha kif jidhru fi klawsola 4 tad-dokument tas-sejħa ppubblikat fis-sit elettroniku tal-FES.

Din is-sejħa tagħlaq it-Tlieta, 2 ta' Diċembru, 2025.

It-18 ta' Novemru, 2025

L-AWTORITÀ GĦAS-SAĦĦA U S-SIGURTÀ FUQ IL-POST TAX-XOGĦOL

L-Awtorità għas-Saħħa u s-Sigurtà fuq ix-Xogħol qed tfittex biex timpjega fuq bażi full-time:

Senior Manager (Legal)
Il-Permess ta' Jobsplus: 629/2025

Id-data tal-għeluq għall-applikazzjonijiet hija nhar il-Ġimgħa, 28 ta' Novembru, 2025.

Aktar dettalji u kif wieħed japplika, jistgħu jitniżżlu mit-taqsima tar-reklutaġġ fis-sit elettroniku tal-Awtorità (https://ohsa.mt/careers).

It-18 ta' Novembru, 2025

FOUNDATION FOR EDUCATIONAL SERVICES

Expression of Interest – Part-time Administration Assistant

Ref: EOI/FES/002/2025

The Foundation for Educational Services (FES) is hereby publishing this call with the purpose of identifying eligible applicants to submit their interest to provide Administrative Assistant duties on a part-time basis. The post is for a definite period of six months up to a maximum of 20 hours per week. The selected applicant shall provide the service on self-employed basis and shall be required to provide support to the entity's Head Office, childcare centres, Klabb 3-16 centres and Skolasajf centres.

Further information about this expression of interest may be obtained from (https://fes.gov.mt/procurement/).

Applications are to be sent via email to (procurement.fes@gov.mt) quoting the reference number stipulated above and including the following documentation:

a detailed CV;

a certificate of conduct issued by the Police dated not earlier than six (6) months from date of application;

copies of the original certificates;

all other supporting documents and all eligibility requirements listed in clause 4 of the Expression of Interest published on the FES website.

Deadline for quotations is Tuesday, 2nd December, 2025.

18th November, 2025

OCCUPATIONAL HEALTH AND SAFETY AUTHORITY

The Occupational Health and Safety Authority is seeking to recruit individuals for the full-time post of:

Senior Manager (Legal)
Jobsplus Permit: 629/2025

The closing date for applications for this call is Friday, 28th November, 2025.

Details for all vacancies, can be downloaded from the careers section on OHSA's website (https://ohsa.mt/careers).

18th November, 2025

L-AĠENZIJA TAT-TEKNOLOĠIJA
TAL-INFORMATIKA TA' MALTA

Manager – Data Governance

Jobsplus Permit 334/2018

Il-Maniġer tal-Governanza tad-Data għandu rwol ewlieni fit-twettiq tal-Istrateġija tad-Data. Ir-rwol imexxi proġetti importanti li jgħinu biex jintlaħqu l-għanijiet tal-governanza tad-data – is-sejba ta' soluzzjonijiet tekniċi intelliġenti, il-gwida tar-riċerka, id-disinn u l-implimentazzjoni, u t-twaqqif tal-oqfsa t-tajba għas-suċċess.

Ħiliet qawwija ta' tmexxija u governanza, flimkien ma' fehim sod ta' teknoloġiji ġodda, huma meħtieġa biex tinbena sistema ta' governanza tad-data effettiva u flessibbli fi ħdan l-Amministrazzjoni Pubblika.

Din il-pożizzjoni toffri l-opportunità li tirrappreżenta l-organizzazzjoni fi gruppi ta' esperti tal-Kummissjoni Ewropea dwar il-Governanza tad-Data u l-Interoperabbiltà u involviment fi proġetti ffinanzjati mill-UE.

Passjoni ġenwina għall-użu tad-data biex titmexxa bidla pożittiva u innovazzjoni hija ta' valur. Il-pass li jmiss fil-karriera jista' jagħmel differenza reali.

Rekwiżiti ta' Eliġibbiltà

Il-kandidati eliġibbli jridu jissodisfaw waħda mill-għażliet li ġejjin f'termini ta' kwalifiki u/jew esperjenza f'qasam relatat mal-ICT:

Kwalifika (Livell 7 tal-MQF) jew ogħla u tliet (3) snin esperjenza fi rwol ta' tmexxija/arkitettura U sentejn oħra esperjenza f'qasam relatat mal-ICT.

Kwalifika (Livell 6 tal-MQF) u tliet (3) snin esperjenza fi rwol ta' tmexxija/arkitettura U tliet (3) snin oħra esperjenza f'qasam relatat mal-ICT.

Tliet (3) snin esperjenza fi rwol ta' tmexxija/arkitettura U seba' (7) snin oħra esperjenza f'qasam relatat mal-ICT.

CV dettaljata, flimkien ma' ittra elettronika ta' akkumpanjament, kopji skennjati taċ-ċertifikati għandhom jinbagħtu sa mhux aktar tard mill-Ġimgħa, 21 ta' Novembru, 2025, lil (careers.mita@gov.mt).

It-18 ta' Novembru, 2025

MALTA INFORMATION
TECHNOLOGY AGENCY

Manager – Data Governance

Jobsplus Permit 334/2018

The Data Governance Manager plays a key role in bringing the Data Strategy to life. The role drives important projects that help achieve data governance goals – finding smart technical solutions, guiding research, design, and implementation, and setting up the right frameworks for success.

Strong leadership and governance skills, together with a solid understanding of new technologies, are required to build an effective and flexible data governance system within the Public Administration.

This position offers the opportunity to represent the organisation at European Commission expert groups on Data Governance and Interoperability and involvement in EU-funded projects.

A genuine passion for leveraging data to drive positive change and innovation is highly valued. The next career step can make a real difference.

Eligibility Requirements

Eligible candidates must satisfy one of the following options in terms of qualifications and / or experience in an ICT-related area:

A qualification (MQF Level 7) or higher and three (3) years' experience in a leadership/architecture role AND an additional 2 years' experience in an ICT related area.

A qualification (MQF level 6) and three (3) years' experience in a leadership/architecture role AND an additional three (3) years' experience in an ICT related area.

Three (3) years' experience in a leadership/architecture role AND an additional seven (7) years' experience in an ICT related area.

A detailed CV, together with a covering email, scanned copies of certificates is to be submitted by not later than Friday, 21st November, 2025, to (careers.mita@gov.mt).

18th November, 2025

L-AĠENZIJA TAT-TEKNOLOĠIJA TAL-INFORMATIKA TA' MALTA

Manager – Data Protection

Jobsplus Permit 720/2025

MITA qed tfittex professjonist b'esperjenza u ħila għolja biex jingħaqad mal-organizzazzjoni bħala Maniġer tal-Protezzjoni tad-Data. Dan ir-rwol maniġerjali jġorr miegħu r-responsabbiltà li jissorvelja u jmexxi l-konformità mal-liġijiet, ir-regolamenti u l-aħjar prattiki dwar il-protezzjoni tad-data, filwaqt li jiżgura li l-Aġenzija żżomm l-ogħla standards ta' governanza, integrità u responsabbiltà fl-ipproċessar tad-data personali tagħha.

Bħala Maniġer tal-Protezzjoni tad-Data, il-kandidat magħżul se jaġixxi bħala l-konsulent prinċipali għall-Kontrollur tad-Data tal-MITA, l-Uffiċjal Finanzjarju Ewlieni u t-tim ta' tmexxija tal-MITA, billi jipprovdi gwida dwar kwistjonijiet ta' protezzjoni tad-data u jinfluwenza l-politiki tal-Aġenzija, jiżgura li l-istrateġija tal-protezzjoni tad-data tal-Aġenzija jkun integrat bis-sħiħ fl-aġenda korporattiva u ta' trasformazzjoni diġitali tagħha.

Ir-responsabbiltajiet primarji se jinkludu:

Tmexxija tal-qafas, il-politiki u l-istrateġija ta' konformità tal-Protezzjoni tad-Data tal-Aġenzija;

Pariri dwar attivitajiet ta' pproċessar ta' riskju għoli u kumplessi, inkluża s-sorveljanza tal-Valutazzjonijiet tal-Impatt fuq il-Protezzjoni tad-Data (DPIAs);

Monitoraġġ tal-konformità fid-dipartimenti kollha, identifikazzjoni ta' lakuni, u rakkomandazzjoni ta' azzjonijiet korrettivi;

Twassil ta' inizjattivi ta' taħriġ u sensibilizzazzjoni biex titrawwem kultura ta' responsabbiltà u konformità;

Rappurtar regolari lill-maniġment superjuri dwar ir-riskji tal-protezzjoni tad-data, l-inċidenti, u l-metriċi tal-prestazzjoni;

Il-bini ta' relazzjonijiet b'saħħithom mal-awtoritajiet regolatorji u l-aġir bħala r-rappreżentant tal-Aġenzija fi kwistjonijiet ta' protezzjoni tad-data u privatezza.

MITA qed tfittex individwu kompetenti ħafna b'għarfien fil-fond tal-GDPR, il-liġi tal-protezzjoni tad-data, u x-xejriet regolatorji emerġenti. Il-kandidat ideali se juri esperjenza ppruvata fil-konformità u l-liġi f'livell għoli, flimkien ma' tmexxija qawwija, komunikazzjoni, u ħiliet analitiċi. L-indipendenza tal-ġudizzju, il-viżjoni strateġika, u l-abbiltà li jopera b'awtorità lil hinn mill-konfini organizzazzjonali huma essenzjali.

MALTA INFORMATION TECHNOLOGY AGENCY

Manager – Data Protection

Jobsplus Permit 720/2025

MITA is seeking an experienced and highly skilled professional to join the organisation as a Data Protection Manager. This management role carries responsibility for overseeing and driving compliance with data protection laws, regulations, and best practices, ensuring the Agency upholds the highest standards of governance, integrity, and accountability in its processing of personal data.

As a Data Protection Manager, the chosen candidate will act as the principal advisor to MITA Data Controller, Chief Financial Officer and MITA leadership team, providing guidance on data protection issues and influencing Agency policies. The Data Protection Manager will ensure that the Agency data protection strategy is fully integrated into its corporate and digital transformation agenda.

The primary responsibilities will include:

Leading the Agency's Data Protection framework, policies, and compliance strategy;

Advising on high-risk and complex processing activities, including the oversight of Data Protection Impact Assessments (DPIAs);

Monitoring compliance across departments, identifying gaps, and recommending corrective actions;

Delivering training and awareness initiatives to instil a culture of accountability and compliance;

Reporting regularly to senior management on data protection risks, incidents, and performance metrics;

Building strong relationships with regulatory authorities and acting as the Agency's representative on matters of data protection and privacy.

MITA is seeking a highly competent individual with in-depth knowledge of GDPR, data protection law, and emerging regulatory trends. The ideal candidate will demonstrate proven experience in compliance and legal at a senior level, coupled with strong leadership, communication, and analytical skills. Independence of judgement, strategic vision, and the ability to operate with authority across organisational boundaries are essential.

Rekwiżiti ta' Eliġibbiltà

Kull waħda mit-taħlitiet li ġejjin ta' akkademiċi/snin ta' esperjenza f'qasam relatat ma' waħda minn dawn:

i) Kwalifika fil-Livell 7 tal-MQF (jew ogħla) jew fil-Liġi, jew fil-Maniġment jew fil-Finanzi jew fin-Negozju U ħames (5) snin esperjenza ta' xogħol relatata, li tlieta (3) minnhom iridu jkunu speċifikament jew fil-Liġi jew fil-Protezzjoni tad-Data; JEW

ii) Kwalifika fil-Livell 6 tal-MQF jew fil-Liġi, jew fil-Maniġment jew fil-Finanzi jew fin-Negozju U sitt (6) snin esperjenza ta' xogħol relatata, li tlieta (3) minnhom iridu jkunu speċifikament jew fil-Liġi jew fil-Protezzjoni tad-Data; JEW

iii) 10 snin esperjenza relatata, li tlieta (3) minnhom iridu jkunu speċifikament fil-Liġi jew fil-Protezzjoni tad-Data.

CV dettaljat, flimkien ma' ittra elettronika ta' introduzzjoni, kopji skennjati taċ-ċertifikati għandha tintbagħat sa mhux aktar tard mil-Ħadd, 30 ta' Novembru, 2025, lil (careers.mita@gov.mt).

It-18 ta' Novembru, 2025

L-AĠENZIJA TAT-TEKNOLOĠIJA TAL-INFORMATIKA TA' MALTA

Analyst – Information Security

Jobsplus Permit 621/2020

MITA qed tfittex individwu dinamiku u orjentat lejn id-dettall biex jingħaqad mat-Tim tagħna ta' Governanza tas-Sigurtà u Żvilupp tal-Politika biex iwettaq ir-rwol ta' Analista.

Din hija l-opportunità għall-kandidat li jinfluwenza d-direzzjoni strateġika tal-qagħda tas-sigurtà tagħna u jgħin fil-bini ta' kultura ta' sigurtà reżiljenti u mmexxija mill-politika billi tuża teknoloġija avvanzata.

Bħala membru ewlieni tat-Tim tal-Governanza tas-Sigurtà u l-Iżvilupp tal-Politika, il-kandidat magħżul ikun responsabbli għal:

L-iżvilupp u ż-żamma ta' politiki, standards u proċeduri ta' sigurtà allinjati ma' oqfsa, standards u direttivi bħall-ISO27001, il-Qafas ta' Sigurtà Ċibernetika tan-NIST u d-Direttiva NIS2;

Twettiq ta' kontrolli ta' konformità fuq l-infrastruttura, il-proċessi u d-dokumentazzjoni tal-ICT tal-MITA biex tivverifika l-aderenza mal-kontrolli definiti fil-politiki u l-proċeduri relatati;

Eligibility Requirements

Either of the following mix of academics/years of experience in an area related to either:

i) A qualification at MQF Level 7 (or higher) in either Law, or Management or Finance or Business AND five (5) years' related work experience, three (3) of which must be specifically in either Law or Data Protection; OR

ii) A qualification at MQF Level 6 in either Law, or Management or Finance or Business AND six (6) years' related work experience, three (3) of which must be specifically in either Law or Data Protection; OR

iii) 10 years' related experience, three (3) of which must be specifically in either Law or Data Protection.

A detailed CV, together with a covering email, scanned copies of certificates is to be submitted by not later than Sunday, 30th November, 2025, to (careers.mita@gov.mt).

18th November, 2025

MALTA INFORMATION TECHNOLOGY AGENCY

Analyst – Information Security

Jobsplus Permit 621/2020

MITA is looking for a dynamic and detail-oriented individual to join our Security Governance & Policy Development Team to fulfil the role of an Analyst.

This is the chosen candidate's opportunity to influence the strategic direction of our security posture and help build a resilient and policy driven security culture by making use of cutting-edge technology.

As a key member of the Security Governance & Policy Development Team, you will be responsible for:

Developing and maintaining security policies, standards and procedures aligned with frameworks, standards and directives such as ISO27001, NIST Cyber Security Framework and NIS2 Directive;

Performing compliance checks on MITA's ICT infrastructure, processes, and documentation to verify adherence to controls defined within related policies and procedures;

Twettiq ta' valutazzjonijiet tar-riskju tas-sigurtà biex jiġu identifikati b'mod proattiv ir-riskji tas-sigurtà, jiġi vvalutat l-impatt tagħhom u jiġu suġġeriti kontrolli ta' kumpens biex dawn ir-riskji jiġu mitigati b'mod effettiv;

Tappoġġja lill-membri tat-tim matul diversi proċessi ta' awditjar interni u esterni għal ċertifikazzjonijiet rilevanti u rekwiżiti ta' konformità bħall-ISO27001;

Twassil ta' taħriġ u sessjonijiet ta' sensibilizzazzjoni dwar is-sigurtà tal-informazzjoni dwar suġġetti differenti relatati mas-sigurtà;

Il-monitoraġġ tal-iżviluppi regolatorji u x-xejriet tal-industrija biex jiġu aġġornati b'mod proattiv il-prattiki ta' governanza; u

il-parteċipazzjoni b'mod kollaborattiv bħala membru tat-tim u b'mod indipendenti, fuq diversi proġetti.

Dan ir-rwol ta' Analyst huwa li jingħaqad ma' tim dinamiku, b'attitudni pożittiva, komunikazzjoni qawwija, ħiliet ta' soluzzjoni ta' problemi u tmexxija. L-adattabilità, l-attenzjoni għad-dettall, u l-impenn għal mentalità ta' tagħlim kontinwu huma wkoll importanti. Il-pożizzjoni tinkludi ambjent tax-xogħol professjonali u pjaċevoli, flimkien ma' premjijiet għad-dedikazzjoni tal-impjegati. Barra minn hekk, din il-pożizzjoni toffri diversi vantaġġi mfassla biex itejbu s-sodisfazzjon ġenerali tax-xogħol u jrawmu esperjenza ta' xogħol pożittiva, filwaqt li jippromovu bilanċ tajjeb bejn ix-xogħol u l-ħajja privata.

Rekwiżiti ta' Eliġibbiltà

Il-kandidat magħżul huwa mistenni li jkollu wieħed mis-settijiet ta' kwalifiki u/jew esperjenza li ġejjin:

Diploma relatata mal-ICT (livell 5 tal-MQF); JEW

Diploma relatata mal-ICT (Livell 4 tal-MQF) flimkien ma' sena esperjenza f'qasam relatat mal-ICT; JEW

Sentejn sperjenza f'qasam relatat mal-ICT.

L-istudenti li jkunu se jiggradwaw jistgħu jkunu offruti opportunità ta' impjieg suġġett għall-għoti tar-riżultati finali.

*Il-kwalifiki, l-esperjenza u l-kompetenzi tal-kandidati jiġu vvalutati skont il-qafas tal-Progress tal-Karriera tal-Aġenzija. Il-kandidat magħżul jista' jiġi ingaġġat jew fil-Livell Assoċjat – Livell tal-Karriera 2; fil-livell Standard – Livell tal-Karriera 3; jew fil-Livell Anzjan – Livell tal-Karriera 4. Dan jiddependi fuq il-livell ta' kompetenza muri waqt l-intervista.

CV dettaljat, flimkien ma' ittra elettronika ta' introduzzjoni, għandha tintbagħat sa mhux aktar tard mit-Tlieta, 25 ta' Novembru, 2025, lil (careers.mita@gov.mt).

It-18 ta' Novembru, 2025

Conducting security risk assessments to proactively identify security risks, assessing their impact and suggest compensating controls to effectively mitigate these risks;

Supporting team members during various internal and external audit processes for relevant certifications and compliance requirements such as ISO27001;

Delivering information security training and awareness sessions on different security related topics;

Monitoring regulatory developments and industry trends to proactively update governance practices; and

Participating collaboratively as a team member and independently, on various projects.

This role of Analyst is to join a dynamic team, with a can-do attitude, strong communication, problem-solving and leadership skills. Adaptability, attention to detail, and commitment to continuous learning mindset are also important. The position includes a professional and enjoyable work environment, coupled with rewards for employees' dedication. Additionally, this position offers various perks designed to enhance overall job satisfaction and foster a positive work experience, promoting a healthy work-life balance.

Eligibility Requirements

The successful candidate is expected to hold either of the following set of qualifications and/or experience:

An ICT related diploma (MQF Level 5); OR

An ICT related diploma (MQF Level 4) together with one-year experience in an ICT related area; OR

Two years' experience in an ICT related area.

Students about to graduate may be offered an employment opportunity subject to the provision of final results.

*Candidates' qualifications, experience, and competencies will be assessed in line with the Agency's Career Progression framework. The successful candidate may be engaged at either the Associated level – Career Level 2; the Standard Level – Career Level 3; or the Senior Level – Career Level 4. This depends on the level of competency shown during the interview.

A detailed CV, together with a covering email, scanned copies of certificates is to be submitted by not later than Tuesday, 25th November, 2025, to (careers.mita@gov.mt).

18th November, 2025

TRANSPORT MALTA

Avviż lis-Sidien ta' Vetturi li Tneħħew mit-Triq

Skont ir-Regolamenti dwar l-Ikklampjar u t-Tneħħija ta' Vetturi bil-Mutur u Oġġetti ta' Ingombru SL.65.13, Transport Malta qiegħda b'dan l-avviż tippubblika lista ta' vetturi li tneħħew mit-toroq għar-raġuni li marru kontra l-Att dwar ir-Reġistrazzjoni ta' Vetturi bil-Mutur (Kap. 368) u Regolamenti dwar ir-Reġistrazzjoni u l-Liċenzjar ta' Vetturi bil-Mutur, L.S. 368.02 u li ma ttiħdux lura mis-sidien legali tagħhom.

Il-lista tinkludi deskrizzjoni tal-vettura. Dawn il-vetturi qed jiġu miżmuma fil-compound ta' Transport Malta.

Is-sidien rispettivi huma ġentilment mitluba sabiex jieħdu lura l-vettura tagħhom mingħand Transport Malta billi jissottomettu prova li huma s-sidien tal-vettura inkwistjoni filwaqt li għandu jsir il-ħlas tat-taxxa tar-reġistrazzjoni applikabbli, liċenzji, kontravenzjonijiet u miżati amministrattivi oħra li jkunu dovuti.

Vetturi li jibqgħu mhux miġbura u li għalihom ma jsir l-ebda ħlas għal-liċenzji, kontravenzjonijiet, taxxa applikabbli u drittijiet oħra sa nhar il-25 ta' Novembru, 2025, se jiġu rkantati u, jekk mhux mibjugħa, se jiġu meqruda.

Aktar informazzjoni tista' tinkiseb bin-numru tat-telefown 2556 4134 bejn id-9.30 a.m. u s-2.30 p.m., jew permezz ta' ittra elettronika lil (auctions.tm@transport.gov.mt).

Għamla *Make*	Mudell *Model*	Kulur *Colour*	Nru tar-Reġistrazzjoni/ Chassis *Registration/Chassis No.*	Lokalità ta' Tneħħija *Locality of Removal*
Audi	A4	Griż	TT932GI	Ħal Qormi
Starway	C6125T	Griż	IBE385	L-Imsida
Mercedes	C220	Abjad	DAD750	Paola
Peugeot	307	Aħdar	JUD123	San Pawl il-Baħar
Toyota	Passo	Ikħal	BEZ298	Iż-Żurrieq
Kymco	Agility	Griż	HCA753	San Pawl il-Baħar
KSR	Soho	Iswed	FCJ247	San Pawl il-Baħar
Honda	Accord	Griż	JBT738	Birkirkara

It-18 ta' Novembru, 2025

CENTRAL BUSINESS DISTRICT FOUNDATION

Ngħarrfu illi vettura li kienet ipparkjata għal diversi xhur bil-liċenzja skaduta, ġiet ittowjata fis-13 ta' Novembru, 2025, u meħuda għand Ta' Robba Compound, Ħal Kirkop, wara tmint (8) ijiem ta' avviż għall-finijiet ta' Artikolu 8A, tal-Avviż Legali 94 tal-1977 kif emendat bl-avviż legali ta' Leġiżlazzjoni Sussidjarja 65.13 (Regolament dwar l-ikklampjar u t-tneħħija ta' oġġetti ta' ingombru).

TRANSPORT MALTA

Notice to Owners of Vehicles Removed from the Road

In accordance with the Clamping and Removal of Motor Vehicles and Encumbering Objects Regulations SL.65.13, Transport Malta is hereby publishing a list of vehicles that were removed from the road for being in breach of the Motor Vehicles Registration and Licensing Act (Cap. 368) and the Registration and Licensing of Motor Vehicles Regulations S.L. 368.02 and which have not been retrieved by their lawful owners.

The list includes a description of the removed motor vehicle. The vehicles are currently being stored at Transport Malta's compound.

Respective owners are to retrieve their motor vehicle from Transport Malta upon submission of proof of ownership and upon payment of the applicable registration tax, licences, contraventions and other administration fees that may be due.

Vehicles which are not retrieved and for which any applicable registration tax, licences, contraventions and other fees are not paid by 25th November, 2025, will be auctioned and, if not sold, will be destroyed.

Further information may be obtained by telephone number 2556 4134 between 9.30 a.m. and 2.30 p.m., or by sending an email to (auctions.tm@transport.gov.mt).

18th November, 2025

THE CENTRAL BUSINESS DISTRICT FOUNDATION

It is notified that a vehicle which was parked for a long period with an expired licence, was towed on 13th November, 2025, and taken to Ta' Robba Compound, Ħal Kirkop, after being notified for eight (8) days as in virtue of Section 8A of Legal Notice 94 of 1977 and Legal Notice 123 of 2001 and subsidiary legislation 65.13 (Traffic Regulations and Removal of Encumbering Objects).

Jekk sid il-vettura ma jmurx għaliha fiż-żmien stipulat mil-liġi, din se tiġi skreppjata.

Dettalji tal-vettura kif ġej:

Rapport tal-NPS: 9/Pol/8582/2025
Pjanċi t-tnejn preżenti: STU 020
Għamla: BMW (Ikħal skur)
Triq l-Esportaturi, Birkirkara
Data tat-towing: 13/11/2025

It-18 ta' Novembru, 2025

If the owner of the said vehicle does not show up within the stipulated time frame, this vehicle will be scrapped.

Details of vehicle as follows:

NPS report: 9/Pol/8582/2025
Number plates both present: STU 020
Make: BMW (Navy blue)
Triq l-Esportaturi, Birkirkara
Towing date: 13/11/2025

18th November, 2025

MINISTERU GĦAT-TRASPORT, L-INFRASTRUTTURA U L-PROĠETTI KAPITALI, UFFIĊĊJU TAS-SEGRETARJU PERMANENTI, DIVIŻJONI TAL-ISTRATEĠIJA U SERVIZZI TA' SAPPORT, UFFIĊĊJU TAĊ-CHIEF INFORMATION OFFICER (MTIP)

Lista ta' direct contracts mogħtija mill-Ministeru għat-Trasport, Infrastruttura u Proġetti Kapitali, Uffiċċju tas-Segretarju Permanenti, Diviżjoni ta' Strateġija u Servizzi ta' Sapport, Uffiċċju taċ-Chief Information Officer (MTIP) għal perjodu bejn l-1 ta' Jannar, 2025 u t-30 ta' Ġunju, 2025, ippubblikata skont Regolament 111(2) tar-Regolamenti dwar il-Kuntratti Pubbliċi (L.S. 601.03).

It-18 ta' Novembru, 2025

MINISTRY FOR TRANSPORT, INFRASTRUCTURE AND PUBLIC WORKS, PARLIAMENTARY SECRETARY, PERMANENT SECRETARY'S OFFICE, STRATEGY SUPPORT AND SERVICES DIVISION, OFFICE OF THE CHIEF INFORMATION OFFICER (MTIP)

List of direct contracts awarded by the Ministry for Transport, Infrastructure and Public Works, Parliamentary Secretary, Permanent Secretary's Office, Strategy Support and Services Division, Office of the Chief Information Officer (MTIP) during the period between 1st January, 2025 and 30th June, 2025, published in terms of Regulation 111(2) of the Public Procurement Regulations S.L. 601.03.

18th November, 2025

Nru. *No.*	Ref. Nru. tad-Direct Contract *Direct Contract Reference Number*	Titlu tad-Direct Contract/Suġġett tad-Direct Contract *Direct Contract Title/ Subject of Direct Contract*	Data tal-Għotja *Award Date*	Isem il-Kuntrattur *Contractor's Name*	Valur tal-Kuntratt eskluża l-VAT *Contract Value Excl. VAT*
1	LA_008-2025	Service Agreement for a period of twelve (12) months for the Provision of Services	08/01/2025	Mr Glenn Mizzi	€9,500.04
2	LA_009-2025	Service Agreement i for a period of twelve (12) months for the Provision of Services	20/01/2025	Mr Chris Spiteri	€6,000.00
3	LA_010-2025	Service Agreement for a period of twelve (12) months for the Provision of Services	16/01/2025	Perit Karmenu Vella	€9,960.00
4	LA_011-2025	Planning and Carrying Out of One (1) Cross-Sectional Research Survey about topics related to the Public Works including the opinions, expectations and perceptions of the citizens about pavements and playing fields, accessibility, public convenience, open spaces and othr topics related to the work being carried out by the Public Works Department	20/01/2025	Sagalytics	€9,800.00

Nru. *No.*	Ref. Nru. tad-Direct Contract *Direct Contract Reference Number*	Titlu tad-Direct Contract/Suġġett tad-Direct Contract *Direct Contract Title/ Subject of Direct Contract*	Data tal-Għotja *Award Date*	Isem il-Kuntrattur *Contractor's Name*	Valur tal-Kuntratt eskluża l-VAT *Contract Value Excl. VAT*
5	LA_013-2025	Provision of a 4m x 2.5m LED Screen and Security Services for the event to be held on 22nd January 2025 in respect of the Birzebbuga Promenade Regeneration	21/01/2025	Audience	€5,190.00
6	LA_014-2025	Printing of four (4) Totem Boxes for the event to be held on 22nd January 2025 in respect of the Birzebbuga Promenade Regeneration	22/01/2025	Davies Design Group Ltd	€9,955.00
7	LA_021-2025	Procurement of an Electric Vehicle Peugeot e2008	22/01/2025	Michael Attard Imports Ltd	€33,813.56
8	LA_025-2025	Provision of a PR Package intended to increase Campaign Awareness for a period of twelve (12) months	28/01/2025	Content House	€8,500.00
9	LA_029-2025	Provision of Security Services at Block B, Belt is-Sebh, Floriana for a period of six (6) months	05/02/2025	Signal 8 Security Services Malta Ltd	€100,639.68
10	LA_032-2025	Renewal of the Annual Plan for the SiteCam Construction Site Reporting Software (06.02.2025 to 06.02.2026)	06/02/2025	See Pilot Pty Ltd	€9,980.00
11	LA_040-2025	Proposal for the Provision of Economic Consultancy Services with respect to the transport of cargo between Gozo and Malta	13/02/2025	E-Cubed Consultants	€7,250.00
12	LA_041-2025	Procurement of ten (10) metal structure pole signs to be used as Small Information Boards for promotional material	17/02/2025	Audience	€6,500.00
13	LA_051-2025	Provision of a Sectoral Study on the Road Haulage Industry in Malta	20/02/2025	KPMG	€25,000.00
14	LA_067-2025	Provision of Consultancy Services for a period of twelve (12) months (11.02.2025 to 10.02.2026)	11/02/2025	Ms Remenda Grech	€9,600.00
15	LA_079-2025	Provision of an Assessment of the Impact of the Introduction of a Mandatory Blending Ratio of Biofuel on the Maritime Sector	13/03/2025	Bureau Veritas Malta	€130,000.00
16	LA_086-2025	Service Agreement for a period of twelve (12) months for the Provision of Support Services (10.03.2025 to 09.03.2026)	05/03/2025	Mr Joseph Curmi	€9,600.00

Nru. *No.*	Ref. Nru. tad-Direct Contract *Direct Contract Reference Number*	Titlu tad-Direct Contract/Suġġett tad-Direct Contract *Direct Contract Title/ Subject of Direct Contract*	Data tal-Għoti ja *Award Date*	Isem il-Kuntrattur *Contractor's Name*	Valur tal-Kuntratt eskluża l-VAT *Contract Value Excl. VAT*
17	LA_087-2025	Service Agreement for a period of twelve (12) months for the Provision of Advisory Services (10.03.2025 to 09.03.2026)	05/03/2025	Mr Daniele Fantechi (Beurope Ltd)	€9,950.00
18	LA_095-2025	Procurement of Advertising Spots during the April-June 2025 Schedule of the Family Feud (Malta) Programme	28/03/2025	Media Exclusive	€9,980.00
19	LA_105-2025	Provision of activities for kids workshops and marketing during the Springtime Festival at the Malta National Park, Ta' Qali on the 26th and 27th of April 2025	09/04/2025	Eco Events & Services Ltd	€6,310.00
20	LA_107-2025	Provision of Local Market Research for the Procurement of One Thousand (1,000) Motorcycle Helmets	11/04/2025	Shield Consultants Ltd	€7,225.00
21	LA_119-2025	Renewal of the Autodesk ACAD Licences in use by the Public Works Department	21/04/2025	Advanced Software Solutions Ltd	€ 85,347.00
22	LA_126-2025	Leasing of a Coffee Station with Cabinet for the Secretariat of the Hon. Minister, Block B, Belt is-Sebħ, Floriana	09/04/2025	Multivend Services Ltd	€9,900.00
23	LA_135-2025	Setting Up of Area 1 for the Festa Ħaddiem event being held on the 3rd and 4th of May 2025 at the Ta' Qali Concert Area	29/04/2025	XV Solutions Rentals & Installations	€9,987.50
24	LA_136-2025	Setting Up of Area 2 for the Festa Ħaddiem event being held on the 3rd and 4th of May 2025 at the Ta' Qali Concert Area	29/04/2025	365 AV Design & Consultancy Systems	€9,995.00
25	LA_138-2025	Provision of an entrance structure for the Festa Ħaddiem event being held on the 3rd and 4th of May 2025 at the Ta' Qali Concert Area	02/05/2025	Antco Signworks	€9,800.00
26	LA_139-2025	Provision of tunnel printing for the Festa Ħaddiem event being held on the 3rd and 4th of May 2025 at the Ta' Qali Concert Area	02/05/2025	Thebes Holdings Ltd	€9,750.00
27	LA_140-2025	Provision of twenty-four (24) pop-up tents for the Festa Ħaddiem event being held on the 3rd and 4th of May 2025 at the Ta' Qali Concert Area	02/05/2025	Vestech Malta	€9,966.00
28	LA_141-2025	Rental of tents and furniture for the Festa Ħaddiem event being held on the 3rd and 4th of May 2025 at the Ta' Qali Concert Area	02/05/2025	Commander Jay Events & Entertainment	€9,536.70

Nru. *No.*	Ref. Nru. tad-Direct Contract *Direct Contract Reference Number*	Titlu tad-Direct Contract/Suġġett tad-Direct Contract *Direct Contract Title/ Subject of Direct Contract*	Data tal-Għotja *Award Date*	Isem il-Kuntrattur *Contractor's Name*	Valur tal-Kuntratt eskluża l-VAT *Contract Value Excl. VAT*
29	LA_145-2025	Supply and delivery of merchandise items for EXPO 2025	06/05/2025	Mompalao Trading Ltd	€6,300.00
30	LA_156-2025	Provision of three hundred and thirty (330) food tokens and one hundred and twenty (120) cups during the EXPO Village 2025 between the 21st and 25th of May 2025	13/05/2025	GARD Catering Ltd	€5,070.00
31	LA_160-2025	Design, equipment, set up and dismantling of the MTIP stand for the Expo Village 2025 to be held between the 21st and 25th of May 2025	15/05/2025	Davies Design Group Ltd	€49,852.00
32	LA_164-2025	Provision of services and logistics for the inauguration of Imqabba Church held on the 14th of May 2025	14/05/2025	Audience	€8,630.00
33	LA_176-2025	Marketing consultancy,design templates, campaign generation and social media analysis	05/06/2025	Pure Concepts Ltd	€65,000.00
34	LA_178-2025	Procurement of one (1) Colortrac SmartLF SCi 42c Xpress A0 scanner and its associated accessories for the PWD Archives Section	06/06/2025	Avantech Ltd	€5,875.80
35	LA_181-2025	Provision of professional services to update the report in relation to the Public Service Obligation for the Gozo-Valletta Fast Ferry Service	10/06/2025	Ernst & Young Ltd	€6,500.00
36	LA_187-2025	Renewal of two (2) software tools 'EDSL TAS Network Licence' to assist the Public Works Department and the Community Projects Department in measuring and managing through design energy efficiency	16/06/2025	Environmental Design Solutions Ltd	€8,400.00
37	LA_192-2025	Provision of logistics & printing for the Periti Warranting Ceremony	16/06/2025	Audience	€6,235.00
38	LA_194-2025	Service Agreement for a period of twelve (12) months for the provision of communications services (27.05.2025 to 26.05.2026)	23/05/2025	Ms Marisa D'Amato	€9,600.00

Nru. *No.*	Ref. Nru. tad-Direct Contract *Direct Contract Reference Number*	Titlu tad-Direct Contract/Suġġett tad-Direct Contract *Direct Contract Title/ Subject of Direct Contract*	Data tal-Għotja *Award Date*	Isem il-Kuntrattur *Contractor's Name*	Valur tal-Kuntratt eskluża l-VAT *Contract Value Excl. VAT*
39	LA_217-2025	Service Agreement for a period of twelve (12) months as a Community Development Consultant within the Ministry for Transport, Infrastructure and Public Works (01.07.2025 to 30.06.2026)	25/06/2025	Mr Joseph Abela Galea	€9,720.00
40	LA_225-2025	Provision of extra works required at Ghar id-Dud	30/06/2025	Sepoy Engineering Ltd	€9,907.09
41	LA_226-2025	Infrastructural works at Triq San Frangisk and Triq San Mikiel, Marsa (Marsa Local Council)	11/06/2025	LK Ltd	€ 61,280.95
42	LA_231-2025	Service Agreement for a period of twelve (12) months for the Provision of Support Services	24/06/2025	Mr Robert Ghigo	€9,600.00
43	LA_261-2025	Service Agreement for a period of one (1) year for the Provision of Support Services (20.06.2024 to 19.06.2025)	04/06/2025	Mr Ignatius Farrugia	€9,600.00

DIPARTIMENT TAX-XOGĦLIJIET PUBBLIĊI

Lista ta' kuntratti ta' offerti, kwotazzjonijiet, direct contracts u varjazzjonijiet moħtija mid-Dipartiment tax-Xogħlijiet Pubbliċi, matul il-perjodu bejn l-1 ta' Jannar, 2025 u t-30 ta' Ġunju, 2025, ippubblikati skont l-Artikolu 111 (2) tar-Regolamenti dwar il-Kuntratti Pubblici S.L. 601.03.

It-18 ta' Novembru, 2025

PUBLIC WORKS DEPARTMENT

List of tender contracts, quotation contracts, direct contracts and variations awarded by the Public Works Department during the period between 1st January, 2025 and 30th June, 2025, published in terms of Regulation 111(2) of the Public Procurement S.L. 601.03.

18th November, 2025

Kwotazzjonijiet/*Quotations*

Nru *No.*	Numru ta' Referenza tal-Kwotazzjoni *Quotation Reference Number*	Titlu tal-Kwotazzjoni/Suġġett tal-Kwotazzjoni *Quotation Reference Title/Subject of Quotation*	Data tal-għotja *Award Date*	Isem tal-Kuntrattur *Contractor's Name*	Valur tal-Kuntratt Eskluża l-VAT *Contract Value Excl. VAT*
1	CfQ-PWD-016-2024	Framework Contract for the Certification of Workshop Machines at the Manufacturing and Services Directorate within the Public Works Department	12/03/2025	TVI Services Ltd	€2,000.00
2	CfQ-PWD-002-2025	Short-term Framework Contract for the Hiring and Servicing of Mobile Toilets for use by the Public Works Department	03/04/2025	Saviour Mifsud	€7,992.00

Nru *No.*	Numru ta' Referenza tal-Kwotazzjoni *Quotation Reference Number*	Titlu tal-Kwotazzjoni/Suġġett tal-Kwotazzjoni *Quotation Reference Title/Subject of Quotation*	Data tal-għotja *Award Date*	Isem tal-Kuntrattur *Contractor's Name*	Valur tal-Kuntratt Eskluża l-VAT *Contract Value Excl. VAT*
3	CfQ-PWD-003-2025	Quotation an a Framework Contract Basis for the Supply of Cars', Vans' and Light Trucks' Tyres and Tyre Repairs to the Public Works Department	23/05/2025	A. Montebello Tyres Ltd	Lot 1: €2,989.77 Lot 2: €2,242.52 Lot 3: €2,254.48

Direct Orders

Nru. *No.*	Numru ta' Referenza tad-Direct Contract *Direct Contract Reference Number*	Titlu tal-Direct Contract/Suġġett tad-Direct Contract *Direct Contract Title/Subject of Direct Contract*	Data tal-għotja *Award Date*	Isem tal-Kuntrattur *Contractor's Name*	Valur tal-Kuntratt Eskluża l-VAT *Contract Value Excl. VAT*
1	LA PU015/2025	Direct Order for the construction of the fountain at Ġnien Dar il-Kaptan (Mtarfa)	17/01/2025	LBA Constructions Ltd	€5,500.00
2	LA PU018/2025	Direct Order for the supply and installation on site of twelve (12) in number S.S. rectangular covers to cover open culverts within the Formal Garden, Ta' Qali National Park	16/01/2025	Action Frame Ltd	€8,472.00
3	LA PU021/2025	Direct Order for the dumping of construction material at CJC Camilleri Brothers Co. Ltd's quarry at Nigret Quarry, Triq Wied Ganu, Żurrieq	20/01/2025	CJC Camilleri Brothers Co. Ltd	€9,600.00
4	LA PU023/2025	Direct Order for the supply and installation of play equipment (two swings, one of them wheelchair accessible) to be installed at Dar il-Kaptan Garden, Mtarfa	20/01/2025	LBA Ltd	€6,700.00
5	LA PU030/2025	Direct Order for the dumping of clean excavated material	24/01/2025	Tlata Ltd	€9,600.00
6	LA PU038/2025	Direct Order for the replacement of the Ta' Qali Adventure Park pumps and associated bellows located within the Ta' Qali Adventure Park Pump Room	29/01/2025	BMD Solutions Ltd	€9,637.00
7	LA PU041/2025	Direct Order for the procurement of 180 sq.mtr. of red rubber flooring for the Birgu Regatta Club	03/02/2025	Andrew Vassallo General Trading Ltd	€9,288.00

Nru. *No.*	Numru ta' Referenza tad-Direct Contract *Direct Contract Reference Number*	Titlu tal-Direct Contract/Suġġett tad-Direct Contract *Direct Contract Title/Subject of Direct Contract*	Data tal-għotja *Award Date*	Isem tal-Kuntrattur *Contractor's Name*	Valur tal-Kuntratt Eskluża l-VAT *Contract Value Excl. VAT*
8	LA PU058/2025	Direct Order for the supply, delivery and installation of two (2) in number pumps for the Triton Fountain to replace the two existing 'Feature A' pumps	18/02/2025	BMD Solutions Ltd	€48,310.00
9	LA PU065/2025	Direct Order for the supply and delivery of binding primer for concrete slabs, water dispersion synthetic elastometer-additive for adding to cement mortars, water-based acrylic wall paint for internal use and water-based plastic emulsion wall paint for external use	19/02/2025	Ray's Shopping Centre	€5,475.30
10	LA PU119/2025	Direct Order for the replacement of the underground LPG Tank of the War Memorial in Floriana	04/04.2028	EJ Mangion Liquid Waste Services	€5,042.37
11	LA PU123/2025	Quotation for the supply and delivery of 75 cu.m. of C30 Concrete for Ta' Qali Adventure Park	03/04/2025	Central Asphalt Limited	€9,450.00
12	LA PU129/2025	Direct Order for festa holes in Ħal Għargħur	10/04/2025	Ballut Blocks Ltd	€7,430.00
13	LA PU140/2025	Direct Order for the Installation of a temporary Staircase at the Backstage of the Ta' Qali Concert Area (period 5th September 2024-5th December 2024)	16/04/2025	Bonnici Brothers Services Ltd	€7,650.00
14	LA PU155/2025	Direct Order for the Modification to the Irrigation System and Reservoirs at the Concert Area, Ta' Qali National Park, Pulbi Works Department	28/04/2025	AFS Ltd	€8,860.00
15	LA PU159/2025	Direct Order for the supply, delivery and installation of mechanical and electrical servces, including testing and commissioning for Neptunes WPSC Sliema	08/05/2025	Mr Rennie Azzopardi Electrical & Plumbing	€5,996.00
16	LA PU161/2025	Direct Order for the Removal of Dangerous Rocks from 600 sq.m of Rock Face at St Peter's Pool on behalf of the Coastal and Sormwater Unit (CSU), Public Works Department	15/05/2025	Geomont SRL	€9,840.00

Nru. *No.*	Numru ta' Referenza tad-Direct Contract *Direct Contract Reference Number*	Titlu tal-Direct Contract/Suġġett tad-Direct Contract *Direct Contract Title/Subject of Direct Contract*	Data tal-għotja *Award Date*	Isem tal-Kuntrattur *Contractor's Name*	Valur tal-Kuntratt Eskluża l-VAT *Contract Value Excl. VAT*
17	LA PU162/2025	Direct Order for the procurement of 700 in number of GX53 LED Bulbs to be used by MSD	06/05/2025	ESS Ltd	€6,111.00
18	LA PU183/2025	Direct Order for the Removal and Carting away of Artificial Turf at Ħal Kirkop Football Ground	15/05/2025	Projekte Global Ltd	€9,750.00
19	LA PU187/2025	Direct Order for the supply and installation of IP CCTV cameras for the Mriehel Stores, Project Implimentation Directorate of the Public Works Department	20/05/2025	FARO Group	€7,125.00
20	LA PU190/2025	Direct Order for the dumping of construction and demolition waste at Nigret Quarry by the Project Implimentation Directorate of the Public Works Department	20/05/2025	CJC Camilleri Brothers Co. Ltd	€9,840.00
21	LA PU227/2025	Direct Order for the procurement of auger drive accessory for excavators for the MSD	10/06/2025	Martin Grima Ltd	€5,087.00
22	LA PU234/2025	Direct Order for the hiring of one (1) mobile office and one (1) mobile toilet unit (X3 toilets) for use at the Manufacturing and Services Directorate of the Public Works Department	13/06/2025	Vassallo Group Ltd	€8,415.00
23	LA PU235/2025	Direct Order for the Supply and Delivery of Soft Nets, Stainless Steel Rope and Fittings for use at the Mqabba Football Ground to the Manufacturing and Servicing Directorate, Public Works Department	13/06/2025	Idroplast Ltd	€7,055.00
24	LA PU238/2025	Direct Order for the Pieta Ex-Torpedo Depot fountain Pump and accompanying parts	20/06/2025	BMD Solutions Ltd	€9,700.00
25	LA PU245/2025	Direct Order for the hiring of mobile office for MSD Kordin for the period 15/8/2024-29/1/2025	24/06/2025	Vassallo Group Ltd	€9,711.00
26	LA PU253/2025	Direct Order for the Installation of a temporary Staircase at the Backstage of the Ta' Qali Concert Area (period 5th December 2024-5th March 2025)	26/03/2025	Bonnici Brothers Services Ltd	€7,650.00

Nru. *No.*	Numru ta' Referenza tad-Direct Contract *Direct Contract Reference Number*	Titlu tal-Direct Contract/Suġġett tad-Direct Contract *Direct Contract Title/Subject of Direct Contract*	Data tal-għotja *Award Date*	Isem tal-Kuntrattur *Contractor's Name*	Valur tal-Kuntratt Eskluża l-VAT *Contract Value Excl. VAT*
27	LA PU254/2025	Direct Order for the Installation of a temporary Staircase at the Backstage of the Ta' Qali Concert Area (period 5th March 2025-5th June 2025)	06/05/2025	Bonnici Brothers Services Ltd	€7,650.00
28	NOA PU 04-2025	Direct Contract for the Design, Manufacture, and Installation Of an Artistic Work to be known as 'Il-Ballottra' at the Formal Garden, Malta National Park, Ta' Qali	30/05/2025	Mr Matthew Pandolfino	€56,043.97
29	NOA PU 05-2025	Direct Contract for the Supply, Installation, Testing and Commissioning of Mechanical and Electrical Services Using Environmentally Friendly Measures at Raymond Caruana Public Garden, Gudja	19/02/2025	Derek Garden Centre	€116,573.56

Varjazzjonijiet/*Variations*

Nru. tar-Ref. tal-Kuntratt *Contract Ref. No*	Titlu tal-Kuntratt/ Suġġett tal-Kuntratt *ContractTitle/ Subject of Contract*	Data Approvata *Approval Date*	Isem tal-Kuntrattur *Contractor's Name*	%Varjazzjoni mill-Valur Oriġinali tal-Kuntratt *% Variation from Original Contract Value*	Valur Oriġinali tal-Kuntratt Eskluża l-VAT *Original Contract Value Excl. VAT*	Varjazzjoni f'€Eskluża l-VAT *Variation in € Excl. VAT*	Valur Finali tal-Kuntratt Eskluża l-VAT *Final Contract Value Excl. VAT*
SPD6/2024/ 022	Services – Framework Contract for the Operation and Maintenance of the Fountain located at the Adventure Park Ta' Qali	27/02/2025	BMD Solutions Ltd	19.63%	€50,415.00	€9,894.00	€60,309.00
SPD6/2023/ 090	Works – Tender for the Cleaning and Clearing, including Gardening Services using Environmentallt Friendly Products and Practices of Wied Għajn Mula, Limits of Mosta	07/04/2025	Mr Richard Muscat	29.98%	€213,837.00	€64,100.00	€277,937.00

Nru. tar-Ref. tal-Kuntratt	Titlu tal-Kuntratt/ Suġġett tal-Kuntratt	Data Approvata	Isem tal-Kuntrattur	%Varjazzjoni mill-Valur Oriġinali tal-Kuntratt	Valur Oriġinali tal-Kuntratt Eskluża l-VAT	Varjazzjoni f'€Eskluża l-VAT	Valur Finali tal-Kuntratt Eskluża l-VAT
Contract Ref. No	*ContractTitle/ Subject of Contract*	*Approval Date*	*Contractor's Name*	*% Variation from Original Contract Value*	*Original Contract Value Excl. VAT*	*Variation in € Excl. VAT*	*Final Contract Value Excl. VAT*
SPD6/2024/ 028	Services Tender for New Landscaping and Irrigation Works, including the Supply of Water and a Twenty-four (24) Months Maintenance Agreement in an Environmentally Friendly Manner at Dock 1, Bormla (Cospicua)	03/06/2025	Blooming Gardens Ltd (Callus Garden Centre)	17.44%	€181,003.00	€31,563.00	€212,566.00
SPD6/2023/ 080	Supplies – Tender for the Supply of Water, Vegetation and Mulch, and the Maintenance, Monitoring and Management of the Landscaping and Irrigation System in an Environmentally Friendly Manner at the Adventure Park, Ta' Qali for a period of two (2) Years.	03/06/2025	Blooming Gardens Ltd (Callus Garden Centre)	6.02%	€220,634.70	€13,287.72	€233,922.42
SPD6/2023/ 025	Works – Re-Issue Tender for the Environmentally Sustainable Refurbishment Works at Rabat District Office for MPWP (PWD)	03/06/2025	Aggregate Building and Construction Ltd	20.17%	€454,757.97	€91,722.55	€546,480.52

*Awtoritajiet tal-kuntratti għandhom iniżżlu kwalunkwe offerti (inkluż Design Contests and Innovation Partnerships) mogħtija mingħandhom mingħajr l-involviment tad-Direttorat tas-Sectoral Procurement.

** Contracting authorities are to list any tenders (including Design Contests and Innovation Partnerships) awarded by them without the involvement of the Sectoral Procurement Directorate.*

YACHTING MALTA LTD

Lista ta' direct orders mogħtija minn Yachting Malta Ltd matul il-perjodu bejn l-1 ta' Jannar, 2025 sat-30 ta' Ġunju, 2025 ippubblikata skont l-Artikolu 111 (2) tar-Regolamenti dwar il-Kuntratti Pubbliċi (S.L. 601.03).

It-18 ta' Novembru, 2025

Nru *No.*	Numru ta' Referenza tad-Direct Order *Direct Order Reference Number*	Isem tad-Direct Order/ Suġġett tad-Direct Order *Direct Order Name/ Subject of Direct Order*	Data tal-Approvazzjoni *Approval Date*	Isem tal-Kuntrattur *Contractor's Name*	Valur tal-Kuntratt Eskluża l-VAT *Contract Value Excl. VAT*
1	YML25/001	Provision of financial services	02/01/2025	R.S. Financial Services	9,900.00
2	YML25/002	Provision of marketing and public relations services	02/01/2025	Emvigee PR & Marketing	9,900.00
3	YML25/003	Insurance policy	08/04/2025	Antes Insurance Brokers Limited	9,732.25

KUNSILL LOKALI L-FURJANA

Għeluq ta' Toroq

Il-Kunsill Lokali l-Furjana jgħarraf illi nhar il-Ħadd, 23 ta' Novembru, 2025, mis-6.00 a.m. sas-2.00 p.m., Pjazza San Publiju bejn Triq Sarria u Triq San Publiju u Triq San Publiju bejn Triq il-Miratur u Triq San Tumas se jkunu magħluqin u kklassifikati bħala żoni ta' rmonk, u għalhekk it-twaqqif ta' vetturi fit-toroq imsemmija se jkun projbit.

Triq Sarria bejn Triq San Tumas u Triq l-Assedju l-Kbir se tkun magħluqa imma mhux se tkun klassifikata bħala żona ta' rmonk.

It-trasport pubbliku se jgħaddi minn Triq Sant'Anna fid-data u l-ħinijiet imsemmijin.

Vetturi li jiksru dan l-avviż ikunu suġġetti li jiġu rmunkati.

It-18 ta' Novembru, 2025

TRANSPORT MALTA

Espressjoni ta' Interess għall-Irkantaturi

L-Awtorità għat-Trasport f'Malta (Transport Malta) qiegħda tistieden irkantaturi biex japplikaw għal servizzi ta' għajnuna waqt l-irkant ta' vetturi organizzata minn Transport Malta.

L-irkantatur għandu jkollu liċenzja valida biex jaġixxi bħala rkantatur. Kull irkant ikun jikkonsisti f'madwar 25

YACHTING MALTA LTD

List of direct orders awarded by Yachting Malta Limited during the period between 1st January, 2025 and 30th June, 2025, published in terms of Regulation 111(2) of the Public Procurement Regulations S.L. 601.03.

18th November, 2025

FLORIANA LOCAL COUNCIL

Street Closures

The Floriana Local Council notifies that on Sunday, 23rd November, 2025, from 6.00 a.m. to 2.00 p.m., Pjazza San Publiju between Triq Sarria and Triq San Publiju and Triq San Publiju between Triq il-Miratur and Triq San Tumas will be closed and classified as tow zone areas, and therefore the stopping of vehicles in the mentioned streets will be prohibited.

Triq Sarria between Triq San Tumas and Triq l-Assedju l-Kbir will be closed but will not be classified as a tow zone area.

Public transport will pass by Triq Sant'Anna on the mentioned date and times.

Vehicles found in contravention of this notice are subject to be towed.

18th November, 2025

TRANSPORT MALTA

Expression of Interest for Auctioneers

The Authority for Transport in Malta (Transport Malta) is inviting auctioneers to apply for auctioneering services of giving support during auctions of vehicles held by Transport Malta.

The auctioneer must have a valid license to act as an auctioneer. Each auction will consist of approximately 25

vettura. Il-katalogu tal-irkant u affarijiet oħra relatati miegħu jieħdu ħsiebhom Transport Malta.

Transport Malta mhux se taċċetta offerti li jaqbżu t-€300 (VAT eskluża) għal kull irkant. Din l-Espressjoni ta' Interess se tkun valida għal perjodu ta' 12-il xahar li jibda minn Jannar, 2026.

Dawk li jipprovdu s-servizz għandhom jirreġistraw l-interess tagħhom permezz ta' ittra elettronika, u jinkludu kopja ta' liċenzja valida maħruġa minn awtorità kompetenti lil (quotationsgeneral@transport.gov.mt) sa mhux aktar tard mill-Ġimgħa, 19 ta' Diċembru, 2025.

It-18 ta' Novembru, 2025

MINISTERU GĦALL-AGRITULTURA, IS-SAJD U D-DRITTIJIET TAL-ANNIMALI

Sejħa għal Proposti (RFP) għal Kliniċi Veterinarji Liċenzjati Veterinarji Liċenzjati

Proċess ta' Akkwist ta' Servizzi Veterinarji ta' Emerġenza wara l-Ħinijiet Uffiċjali

Il-Ministeru għall-Agrikoltura, is-Sajd u d-Drittijiet tal-Annimali, permezz tal-Unità Ċentrali tal-Akkwist MAFA, qed jistieden proposti minn kliniċi veterinarji liċenzjati għall-akkwist ta' servizzi veterinarji ta' emerġenza wara l-ħinijiet uffiċjali.

Ambitu tas-Servizz

Din is-Sejħa għal Proposti tkopri l-provvediment ta' servizzi veterinarji ta' emerġenza bejn it-8.00 p.m. u t-8.00 a.m. ta' kuljum, kif ukoll matul il-Ħdud u l-Festi Pubbliċi kollha.

Kif Tapplika

Kliniċi interessati għandhom jitolbu kopja tad-dokument tal-RFP, li qed jiġi pprovdut għal gwida, billi jikkuntattjaw lill-Unità Ċentrali tal-Akkwist MAFA fuq l-indirizz elettroniku (mafaprocurement@gov.mt)

Sottomissjoni

Il-proposti għandhom jaslu sa nofsinhar tat-Tnejn, 24 ta' Novembru, 2025. Id-dettalji dwar ir-rekwiżiti tas-sottomissjoni u l-kriterji tal-għażla jinsabu fid-dokument tal-RFP.

Offerta Finanzjarja

Il-kliniċi huma mitluba jissottomettu l-offerta finanzjarja tagħhom bħala parti mill-proposta. Il-ħlas se jkun ibbażat fuq l-offerta ppreżentata u miftehma matul il-proċess ta' akkwist.

vehicles. The auction catalogue and other related matters will be taken care of by Transport Malta.

Transport Malta will not accept offers exceeding €300 (excluding VAT) per auction. This Expression of Interest will be valid for a period of 12 months commencing January, 2026.

Service providers are to register their interest by email, including a copy of a valid license issued by a competent authority to (quotationsgeneral@transport.gov.mt) by not later than Friday, 19th December, 2025.

18th November, 2025

MINISTRY FOR AGRICULTURE, FISHERIES AND ANIMAL RIGHTS

Request for Proposals (RFP) From Licensed Veterinary Clinics

Procurement of After-Hours Emergency Veterinary Services

The Ministry for Agriculture, Fisheries and Animal Rights, through the MAFA Central Procurement Unit, invites proposals from licensed Veterinary Clinics for the procurement of after-hours emergency veterinary services.

Service Scope

This RFP covers the provision of emergency veterinary services between 8.00 p.m. to 8.00 a.m. daily, and throughout Sundays and Public Holidays.

How to Apply

Interested clinics are to request a copy of the RFP document, which is provided for guidance, by contacting the MAFA Central Procurement Unit via email at (mafaprocurement@gov.mt)

Submission

Proposals must be received by noon on Monday, 24th November, 2025. Details regarding submission requirements and selection criteria are provided in the RFP document.

Financial Offer

Clinics are required to submit their financial offer as part of their proposal. Payment will be based on the offer submitted and agreed upon through the procurement process.

Informazzjoni Addizzjonali

Il-klinika magħżula trid tikkonforma mat-termini u l-kundizzjonijiet stabbiliti fil-proċess ta' akkwist.

It-18 ta' Novembru, 2025

CENTRAL PROCUREMENT AND SUPPLIES UNIT

Is-CEO (Sourcing and Supply Chain Management) għas-Central Procurement and Supplies Unit (CPSU), Ministeru għas-Saħħa u l-Anzjanità Attiva, jgħarraf illi s-sottomissjonijiet tal-ERU Competitive Calls għandhom jintlaqgħu sal-10.00 a.m. tal-Erbgħa, 19 ta' Novembru, 2025.

ERU1311U25 – Medicinal
ERU1311U25A – Medicinal
ERU1311U25B – Medicinal
ERU1311U25C – Medicinal
ERU1311U25D – Medicinal
ERU1311U25E – Medicinal
ERU1311U25F – Medicinal
ERU1311U25G – Medicinal
ERU1311U25H – Medicinal
ERU1311U25I – Medicinal

Sejħiet kompetittivi tal-Emergency Response Unit (ERU) jistgħu jitniżżlu mis-sit elettroniku tas-CPSU.

Sottomissjonijiet għal din is-sejħa għal kompetizzjoni għandhom jiġu sottomessi skont l-istruzzjonijiet mogħtija fid-dossier.

It-18 ta' Novembru, 2025

CENTRAL PROCUREMENT AND SUPPLIES UNIT

Is-CEO (Sourcing and Supply Chain Management) għas-Central Procurement and Supplies Unit (CPSU), Ministeru għas-Saħħa u l-Anzjanità Attiva, jgħarraf illi s-sottomissjonijiet tal-ERU Competitive Calls għandhom jintlaqgħu sal-10.00 a.m. tal-Ħamis, 20 ta' Novembru, 2025.

ERU1411U25 – Medicinal
ERU1411U25A – Devices
ERU1411U25B – Devices
ERU1411U25C – Medicinal
ERU1411U25D – Medicinal
ERU1411U25E – Medicinal
ERU1411U25F – Medicinal
ERU1411U25G – Medicinal

Sejħiet kompetittivi tal-Emergency Response Unit (ERU) jistgħu jitniżżlu mis-sit elettroniku tas-CPSU.

Additional Information

The selected clinic will be required to comply with the terms and conditions outlined in the procurement process.

18th November, 2025

CENTRAL PROCUREMENT AND SUPPLIES UNIT

The CEO (Sourcing and Supply Chain Management) for the Central Procurement and Supplies Unit within the Ministry for Health and Active Ageing, notifies that submissions for the below listed ERU Competitive Call will be received up to 10.00 a.m. on Wednesday, 19th November, 2025.

ERU1311U25 – Medicinal
ERU1311U25A – Medicinal
ERU1311U25B – Medicinal
ERU1311U25C – Medicinal
ERU1311U25D – Medicinal
ERU1311U25E – Medicinal
ERU1311U25F – Medicinal
ERU1311U25G – Medicinal
ERU1311U25H – Medicinal
ERU1311U25I – Medicinal

Emergency Response Unit (ERU) Competitive Calls can be downloaded from the CPSU website.

Submissions for this call for competition are to be submitted as per instructions given in the dossier.

18th November, 2025

CENTRAL PROCUREMENT AND SUPPLIES UNIT

The CEO (Sourcing and Supply Chain Management) for the Central Procurement and Supplies Unit within the Ministry for Health and Active Ageing, notifies that submissions for the ERU Competitive Calls will be received up to 10.00 a.m. of Thursday, 20th November, 2025.

ERU1411U25 – Medicinal
ERU1411U25A – Devices
ERU1411U25B – Devices
ERU1411U25C – Medicinal
ERU1411U25D – Medicinal
ERU1411U25E – Medicinal
ERU1411U25F – Medicinal
ERU1411U25G – Medicinal

Emergency Response Unit (ERU) Competitive Calls can be downloaded from the CPSU website.

Sottomissjonijiet għal din is-sejħa għal kompetizzjoni għandhom jiġu sottomessi skont l-istruzzjonijiet mogħtija fid-dossier.

It-18 ta' Novembru, 2025

KUNSILL LOKALI ĦAL GĦARGĦUR

Il-Kunsill Lokali Ħal Għargħur jgħarraf illi:

Offerti għandhom jintlaqgħu mill-Kunsill Lokali Ħal Għargħur permezz tal-ePPS sal-11.00 a.m. ta' nhar il-Ġimgħa, 19 ta' Diċembru, 2025, għal:

Avviż Nru GLC/03/2025. Xogħlijiet f'Għaxqet l-Għajn (żona pedonali) ta' pavimentar tal-ġebel naturali (ma jiżloqx) u installazzjoni ta' bankijiet u dawl bl-użu ta' prodotti u materjali li ma jagħmlux ħsara 'l-ambjent.

Id-dokumenti huma bla ħlas u jinkisbu/jitniżżlu u jintlaqgħu BISS mis-sit elettroniku (www.etenders.gov.mt).

Kull kjarifika jew addenda lid-dokument jittellgħu fuq is-sit elettroniku u wieħed jista' jarahom jew iniżżilhom mill-istess sit.

Il-Kunsill Lokali jirriżerva d-dritt li jirrifjuta kull offerta, anke l-aħħar waħda vantaġġjuża.

It-18 ta' Novembru, 2025

Submissions for this call for competition are to be submitted as per instructions given in the dossier.

18th November, 2025

ĦAL GĦARGĦUR LOCAL COUNCIL

The Ħal Għargħur Local Council notifies that:

Tenders will be received at the Ħal Għargħur Local Council through ePPS up to 11.00 a.m. on Friday, 19th December, 2025, for the:

Advt No. GLC/03/2025. Works at Għaxqet l-Għajn (pedestrian walkway) in natural stone paving (non-slip) and installation of benches and lighting using environementally friendly materials and practices.

Tender documents are free of charge and are to be viewed/downloaded and submitted ONLY through the etenders website on (www.etenders.gov.mt).

Any clarifications or addenda to the document will be uploaded and available to view and download from this same website.

The Local Council reserves the right to refuse any offer, even the most advantageous.

18th November, 2025

AVVIŻI TAL-QORTI – *COURT NOTICES*

2868

Permezz ta' digriet mogħti fl-10 ta' Novembru, 2025, mill-Bord li Jirregola l-Kera fl-atti tar-rikors fl-ismijiet Georgette Terribile vs Mohammed Knaan et, Rikors numru 303/2025CG, ġiet ordnata s-segwenti pubblikazzjoni biex isservi ta' notifika fil-konfront ta' Mohammed Knaan u Alhaddadin Rashid Salem Joseph a tenur tal-Artikolu 187(3) et sequitur tal-Kodiċi ta' Organizzazzjoni u Proċedura Ċivili (Kap. 12).

Permezz ta' rikors fl-ismijiet Georgette Terribile (KI 770944M) vs Moammed Knaan (KI 0235886A) u Alhaddadin Rashid Salem Joseph (KI 0175812A) ippreżentat fil-Bord li Jirregola l-Kera, fit-22 ta' Settembru, 2025, ir-rikorrenti Georgette Terribile talbet lil dan l-Onorabbli Bord sabiex:

1. Jiddeċiedi din il-kawża bid-dispensa tas-smigħ a tenur tal-Artikolu 16A tal-Kap. 69 tal-Liġijiet ta' Malta;

2. Jiddikjara u jikkonferma x-xoljiment tal-lokazzjoni relattiva tal-fondi bin-numri 12 u 14 rispettivament fi Triq Santu Rokku, Ħal Qormi, stante li l-intimati kisru l-obbligi kontrattwali tagħhom kif fuq premess;

By means of a decree of the 10th November, 2025, of the Rent Regulation Board, in the records of the Application in the names Georgette Teribile vs Mohammed Knaan et, Application number 303/2025CG, the following publication was ordered for the purpose of effecting service on the respondents Mohammed Knaan u Alhaddadin Rashid Salem Joseph in terms of Article 187(3) et sequitur of the Code of Organisation and Civil Procedure (Cap. 12).

By means of an application in the names Georgette Terribile (ID 770944M) vs Mohammed Knaan (ID 0235886A) and Alhaddadin Rashid Salem Joseph (ID 0175812A) filed before the Rent Regulation Board, on the 22nd September, 2025, the applicant Georgette Terribile requested this Honourable Board to:

1. Decide this cause without proceeding to trail in terms of Article 16A of Cap 69 of the Laws of Malta;

2. Declare and confirm the dissolution of the relative lease of the premises with numbers 12 and 14 respectively in Triq Santu Rokku, Ħal Qormi, since the respondents violated their contractual obligations as above premised;

3. Jordna u jikkundanna lill-intimati sabiex fi żmien qasir u perentorju li għandu jiġi ffissat minn dan il-Bord għal dan l-iskop, jiżgombgraw minn u jirritornaw lir-rikorrenti, ċ-ċwievet u l-pussess liberu tal-fondi bin-numri 12 u 14 rispettivament fi Triq Santu Rokku, Ħal Qormi.

Bl-ispejjeż, inkluż dawk tal-ittra uffiċjali bi-numru 3601/2025 kontra l-intimati u dan b'riżerva għal kwalsijasi dritt ulterjuri spettanti lill-esponenti kontra l-intimati li huwa minn issa inġunti in subizzjoni.

Rikorrenti : Dolce Vista, 20, St Francis Street, San Pawl il-Baħar, Malta

Notifika intimati: Mohammed Knaan, 18, Il-Girna, Flat 4, Triq Luigi Ellul, Ħ'Attard

Alhaddadin Rashid Salem Joseph, 110, Triq Rodolfu, Tas-Sliema

Ir-rikors fl-ismijiet Georgette Terribile vs Mohammed Knaan et, Rikors numru 303/2025CG, jinsab differit għall-25 ta' Novembru, 2025, fid-9.30 a.m.

Reġistru tal-Qrati Superjuri, illum 14 ta' Novembru, 2025

ALEXANDRA DEBATTISTA
Għar-Reġistratur, Qrati Ċivili u Tribunali

3. Order and condemn the respondents so that within a short and peremptory period to be fixed by this Board for this purpose, they vacate from and return to the applicants, the keys and free possession of the premises with numbers 12 and 14 respectively in Triq Santu Rokku, Ħal Qormi.

With costs, including those of the judicial letter with number 3601/2025 against the respondents and this reserving any further right due to the applicants against the respondents who are from now summoned so that a reference to their oath be made.

Applicant: Dolce Vista, 20, St Francis Street, St Paul's Bay, Malta

Notification respondent: Mohammed Knaan, 18, Il-Girna, Flat 4, Triq Luigi Ellul, Ħ'Attard

Alhaddadin Rashid Salem Joseph, 110, Triq Rodolfu, Tas-Sliema

The application in the names Georgette Terribile vs Mohammed Knaan et, Application number 303/2025CG, has been postponed for hearing to the 25th November, 2025, at 9.15 a.m.

Registry of the Superior Courts, today 14th November, 2025

ALEXANDRA DEBATTISTA
For the Registrar, Civil Courts and Tribunals

2869

Permezz ta' digriet mogħti fid-29 ta' Ottubru, 2025, mill-Qorti (Sezzjoni tal-Familja) fl-atti tar-Rikors Ġuramentat numru 312/2025AGV fl-ismijiet Maria Theresa sive Marthese Pace vs Joseph Cremona, ġiet ordnata s-segwenti pubblikazzjoni biex isservi ta' notifika fil-konfront tal-intimata Joseph Cremona a tenur tal-Artikolu 187(3) et sequitur tal-Kodiċi ta' Organizzazzjoni u Proċedura Ċivili (Kap. 12).

Permezz ta rikors guramentat fl-ismijiet Maria Theresa sive Marthese Pace (KI 167057M) vs Joseph Cremona (KI 590461M) fl-atti tar-Rikors Ġuramentat numru 312/2025AGV, ippreżentat fil-Qorti (Sezzjoni tal-Familja) fit-23 ta' Ġunju, 2025, ir-rikorrenti Maria Theresa sive Marthese Pace (KI 167057M) talbet lil din l-Onorabbli Qorti sabiex:

1. Tippronunzja l-ħall taż-żwieġ li ġie ċċelebrat fit-13 ta' Ġunju, 1987, fil-Kappella tal-Qalb ta' Ġesù, Ħaż-Żebbuġ, Malta;

2. Tawtorizza lill-mara sabiex tirriverti għal kunjom xbubitha u ċoè Pace;

By means of a decree of the 29th Ottubru, 2025, of the Civil Court (Family Section), in the records of the Sworn Application in the names Maria Theresa sive Marthese Pace vs Joseph Cremona, Application number 312/2025AGV, the following publication was ordered for the purpose of effecting service on the respondent Joseph Cremona in terms of Article 187(3) et sequitur of the Code of Organisation and Civil Procedure (Cap. 12).

By means of an Application in the records of the sworn application Number 312/2025AGV in the names Maria Theresa sive Marthese Pace (KI 167057M) vs Joseph Cremona (ID 590461M), filed in the Civil Court (Family Section), on the 23rd June, 2025, the applicant Maria Theresa sive Marthese Pace (KI 167057M) requested this Honourable Court to:

1. Pronounce the dissolution of the marriage between the parties celebrated on the 13th June, 1987, at the Sacred Heart Chapel in Ħaż-Żebbuġ, Malta;

2. Authorise the woman to revert to her maiden surname Pace;

3. Tordna lir-Reġistratur tal-Qrati sabiex fi żmien li l-istess Onorabbli Qorti jogħġobha timponi huwa jinforma lid-Direttur tar-Reġistru Pubbliku bil-ħall taż-żwieġ tal-partjiet sabiex dan tal-aħħar jirreġistra l-istess fiċ-ċertifikat taż-żwieġ tal-partijiet.

U dan taħt kull provvediment ieħor li din l-Onorabbli Qorti jidhrilha li hu xieraq u opportun.

Il-kawża fl-ismijiet Maria Theresa sive Marthese Pace vs Joseph Cremona (Rikors numru 312/2025AGV) hija differita għall-1 ta' Diċembru, 2025, fid-9.15 a.m.

Esponenti: c/o Dott. Marita Pace Dimech, Bini tal-Qorti, Il-Belt Valletta

Notifika intimat: Pullicino Crt, Flat 3, Triq il-Wied, Ħal Qormi

Reġistru tal-Qrati (Sezzjoni Familja), illum 14 ta' November, 2025

ALEXANDRA DEBATTISTA
Għar-Reġistratur, Qrati Ċivili u Tribunali

3. Order the Registrar of Courts so that within such time as this Honourable Court may impose he informs the Director Public Registry of the dissolution of marriage of the parties so that the latter registers the same in the certificate of the parties' marriage.

And this under any other provision that this Honourable Court deems fit and opportune.

The application in the names Maria Theresa sive Marthese Pace vs Joseph Cremona, Application number 312/2025AGV, has been postponed for hearing to the 1st December, 2025, at 9.00 a.m.

Applicant: c/o Dr Marita Pace Dimech, Law Courts, Valletta

Notification respondent: Pullicino Crt, Flat 3, Triq il-Wied, Ħal Qormi

Registry of the Civil Courts (Family Section), today 14th November, 2025

ALEXANDRA DEBATTISTA
For the Registrar, Civil Courts and Tribunals

2870

Permezz ta' digriet mogħti fil-21 ta' Ottubru, 2025, mill-Qorti (Sezzjoni tal-Familja) fl-atti tar-Rikors Ġuramentat numru 106/2025JPG, fl-ismijiet Manali Ashok Jagtap vs David Nyheim, ġiet ordnata s-segwenti pubblikazzjoni biex isservi ta' notifika fil-konfront tal-intimat David Nyheim a tenur tal-Artikolu 187(3) et sequitur tal-Kodiċi ta' Organizzazzjoni u Proċedura Ċivili (Kap. 12).

Permezz ta rikors guramentat fl-ismijiet Manali Ashok Jagtap (KI 0116948A) vs David Nyheim (KI 116984A) fl-atti tar-Rikors Ġuramentat numru 106/2025JPG, ippreżentat fil-Qorti (Sezzjoni tal-Familja) fit-23 ta' Mejju, 2025, ir-rikorrenti Manali Ashok Jagtap talab lil din l-Onorabbli Qorti sabiex:

1. Tordna li t-tifel minuri għandu jattendi l-iskola Claremont School fl-Ingilterra;

2. Tordna illi l-aċċess kif imsemmi fil-klawsola numru 10 tal-kuntratt ta' seprazzjoni tas-16 ta' Mejju, 2023, ikun sospiż matul perjodi li t-tifel minuri jkun qiegħed jattendi l-iskola barra minn Malta u tordna minflok illi l-partijiet għandu jkollhom aċċess liberu għat-tifel minuri matul dawn il-perjodi li t-tifel minuri jkun barra minn Malta.

Bl-ispejjeż, kompriżi dawk inkorsi fil-proċeduri ta' medjazzjoni kontra l-konvenut illi huwa minn issa inġunt għas-subizzjoni.

By means of a decree of the 21st October, 2025, of the Civil Court (Family Section), in the records of the sworn application in the names Manali Ashok Jagtap vs David Nyheim, Application number 106/2025JPG, the following publication was ordered for the purpose of effecting service on the respondent David Nyheim in terms of Article 187(3) et sequitur of the Code of Organisation and Civil Procedure (Cap. 12).

By means of an Application in the records of the sworn application Number 106/2025JPG in the names Manali Ashok Jagtap (ID 0116948A) vs David Nyheim (ID 116984A), filed in the Civil Court (Family Section), on the 23rd May, 2025, the applicant Manali Ashok Jagtap requested this Honourable Court to:

1. Order the minor child to attend the school Claremont School in the United Kingdom;

2. Order that the access rights set out in clause 10 of the separation contract dated 16th May, 2023, be suspended during the periods when the minor is attending school abroad and order instead that the parties shall have free acess to the minor during those periods.

With costs, including those incurred in mediation proceedings, agasinst the respondent who is henceforth subpoenaed with reference to his oath.

Il-kawża fl-ismijiet Manali Ashok Jagtap vs David Nyheim (Rikors numru 106/2025JPG) hija differita għall-10 ta' Diċembru, 2025, fid-9.15 a.m.

Esponenti: 30, Triq F. Vidal, Tal-Ibraġ, Is-Swieqi SWQ 2471

Notifika intimat: 24, Apt 6, St Mary Flats, Triq Sant'Ursula, Il-Belt Valletta

Reġistru tal-Qrati (Sezzjoni Familja), illum 14 ta' Novembru, 2025

ALEXANDRA DEBATTISTA
Għar-Reġistratur, Qrati Ċivili u Tribunali

The application in the names Manali Ashok Jagtap vs David Nyheim, Application number 106/2025JPG, has been postponed for hearing to the 10th December, 2025, at 9.15 a.m.

Applicant: 30, Triq F. Vidal, Tal-Ibraġ, Swieqi SWQ 2471

Notification respondent: 24, Apt 6, St Mary Flats, Triq Sant'Ursula, Valletta

Registry of the Civil Courts (Family Section), today 14th November, 2025

ALEXANDRA DEBATTISTA
For the Registrar, Civil Courts and Tribunals

2871

Permezz ta' digriet mogħti fl-4 ta' Novembru, 2025, mill-Qorti (Sezzjoni tal-Familja) fl-atti tar-Rikors Ġuramentat numru 443/2025AGV, fl-ismijiet Gary Fiorini vs Andrea Fiorini, ġiet ordnata s-segwenti pubblikazzjoni biex isservi ta' notifika fil-konfront tal-intimata Andrea Fiorini a tenur tal-Artikolu 187(3) et sequitur tal-Kodiċi ta' Organizzazzjoni u Proċedura Ċivili (Kap. 12).

Permezz ta rikors guramentat fl-ismijiet Gary Fiorini (KI 299184M) vs Andrea Fiorini (KI 393002L) fl-atti tar-Rikors Ġuramentat numru 443/2025AGV, ippreżentat fil-Qorti (Sezzjoni tal-Familja) fit-18 ta' Settembru, 2025, ir-rikorrenti Gary Fiorini talab lil din l-Onorabbli Qorti sabiex:

1. Tippronunzja l-ħall taż-żwieġ bejn il-partijiet ai termini tal-Artikolu 66B, tal-Kap. 16 tal-Liġijiet ta' Malta;

2. Tordna lir-Reġistratur tal-Qrati sabiex fi żmien li l-istess Onorabbli Qorti jogħġobha timponi huwa jinforma lid-Direttur tar-Reġistru Pubbliku bil-ħall taż-żwieġ tal-partjiet sabiex dan tal-aħħar jirreġistra l-istess fiċ-ċertifikat taż-żwieġ tal-partijiet.

U dan taħt kull provvediment ieħor li l-istess jidhrilha li hu xieraq u opportun.

Il-kawża fl-ismijiet Gary Fiorini vs Andrea Fiorini (Rikors numru 443/2025AGV) hija differita għall-1 ta' Diċembru, 2025, fid-9.15 a.m.

Esponenti: Blk B, Flat 1, Triq il-Ġnien, Santa Luċija

Notifika intimata: Ta' Kenuna, Blk B, Flat 2, Triq l-Arċipriet Savere Cassar, In-Nadur

Reġistru tal-Qrati (Sezzjoni Familja), illum 14 ta' November, 2025

ALEXANDRA DEBATTISTA
Għar-Reġistratur, Qrati Ċivili u Tribunali

By means of a decree of the 4th November, 2025, of the Civil Court (Family Section), in the records of the sworn application in the names Gary Fiorini vs Andrea Fiorini, Application number 443/2025AGV, the following publication was ordered for the purpose of effecting service on the respondent Andrea Fiorini in terms of Article 187(3) et sequitur of the Code of Organisation and Civil Procedure (Cap. 12).

By means of an Application in the records of the sworn Application number 443/2025AGV, in the names Gary Fiorini (ID 299184M) vs Andrea Fiorini (ID 393002L), filed in the Civil Court (Family Section), on the 18th September, 2025, the applicant Gary Fiorini requested this Honourable Court to:

1. Pronounce the dissolution of the marriage between the parties in terms of Article 66B, Cap. 16 of the Laws of Malta;

2. Order the Registrar of Courts so that within such time as this Honourable Court may impose he informs the Director Public Registry of the dissolution of marriage of the parties so that the latter registers the same in the certificate of the parties' marriage.

And this under any other provision that the same deems fit and opportune.

The application in the names Gary Fiorini vs Andrea Fiorini, Application number 443/2025AGV, has been postponed for hearing to the 1st December, 2025, at 9.15 a.m.

Applicant: Blk B, Flat 1, Triq il-Ġnien, Santa Luċija

Notification respondent: Ta' Kenuna, Blk B, Flat 2, Triq l-Arċipriet Savere Cassar, Nadur

Registry of the Civil Courts (Family Section), today 14th November, 2025

ALEXANDRA DEBATTISTA
For the Registrar, Civil Courts and Tribunals

2872

B'digriet mogħti fil-11 ta' Novembru, 2025, mill-Qorti Ċivili (Sezzjoni ta' Ġuriżdizzjoni Volontarja) fuq Rikors numru 1021/2025 ippreżentat min-Nutar Dott. Naomi Mugliette, fejn fih ġie ordnat il-ftuħ u l-pubblikazzjoni tat-testment sigriet ta' Josephine Catania (KI 0651144M), xebba, bint il-mejtin Paul Augustine Catania u Mary Anne Catania née Borg, imwielda Birkirkara, Malta, u mietet il-Mosta, Malta, fit-13 ta' Lulju, 2025, ta' 80 sena.

Il-ftuħ u l-pubblikazzjoni ta' dan it-testment se jsir nhar il-Ħamis, 15 ta' Jannar, 2026, fis-siegħa ta' wara nofsinhar (1.00 p.m.), f'Awla 17, il-Qorti, il-Belt Valletta, taħt il-ministeru tan-Nutar Dott. Naomi Mugliette.

Reġistru tal-Qorti Ċivili (Sezzjoni ta' Ġuriżidizzjoni Volontarja)

Illum 14 ta' Novembru, 2025

ROSE MARIE BUTTIGIEG
Għar-Reġistratur, Qrati Ċivili u Tribunali

By means of a decree given on the 11th November, 2025, by The Civil Court (Voluntary Jurisdiction Section) on an Application number 1021/2025, filed by Dr Naomi Mugliette, wherein it has been ordered the opening and publication of the secret will of Josephine Catania (ID 0651144M), spinster, daughter of the late Paul Augustine Catania and the late Mary Anne Catania née Borg, born in Birkirkara, Malta and died in Mosta, Malta, on the 13th of July, 2025, aged 80 years.

The opening and publication are going to be held on Thursday, 15th January, 2026, at one o'clock in the afternoon (1.00 p.m.), hall 17, at the Law Courts, Valletta, under the ministry of Notary Dr Naomi Mugliette.

Registry of the Civil Court (Voluntary Jurisdiction Section)

Today the 14th November, 2025

ROSE MARIE BUTTIGIEG
For The Registrar Civil Courts and Tribunals

2873

B'digriet tat-Tribunal għal Talbiet Żgħar, tal-20 ta' Jannar, 2025, ġiet ordnata l-pubblikazzjoni tal-estratt li jidher hawn taħt għall-finijiet ta' notifika skont l-Artikolu 187(3) et sequitur tal-Kodiċi ta' Organizzazzjoni u Proċedura Ċivili (Kap. 12) fil-konfront ta' Ludwig Cassar.

Aġenzija għal Infrastruttura Malta ta' Vjal l-Avjazzjoni, Ħal Luqa, ippreżentat Talba, fil-15 ta' Jannar, 2025, fejn talbet lit-Tribunal sabiex jikkundanna lil Denston Formosa u Ludwig Cassar (KI 0017084M) ta' 43, Golden Court, Blk C, Fl. 6, Triq Gafà, Il-Mosta, sabiex iħallsu lill-aġenzija attriċi s-somma ta' €1,180.51, liema ammont huwa dovut lill-aġenzija attriċi.

Bl-ispejjeż u bl-imgħax.

Il-kawża (Avviż numru 12/2025IS) hija differita għall-1 ta' Diċembru, 2025, fis-1.00 p.m.

Reġistru tal-Qorti tal-Maġistrati (Malta), illum 14 ta' Novembru, 2025

ALEXANDRA DEBATTISTA
Għar-Reġistratur, Qrati Ċivili u Tribunali

By a decree of the Small Claims Tribunal of the 30th January, 2025, the publication of the following extract was ordered for the purpose of service on Ludwig Cassar in terms of Article 187(3) et sequitur of the Code of Organisation and Civil Procedure (Cap. 12).

Infrastructure Agency Malta of Vjal l-Avjazzjoni, Ħal Luqa, filed a Claim on the 15th January, 2025, whereby they asked the Tribunal to condemn Den ston Formosa and Ludwig Cassar (ID 0017084M) of 43, Golden Crt, Blk C, Fl. 6, Triq Gafà, Mosta, to pay the plaintiff agency the sum of €1,180.51, which amount is due to the plaintiff agency.

With costs and interest.

The case (Claim number 12/2025IS) is deferred on the 1st December, 2025, at 1.00 p.m.

Registry of the Courts of Magistrates (Malta), today 14th November, 2025

ALEXANDRA DEBATTISTA
For the Registrar, Civil Courts and Tribunals

2874

Permezz ta' digriet mogħti fit-22 ta' Ottubru, 2025, fl-atti tal-ittra uffiċjali numru 1371/2025, fl-ismijiet Jolly Bay Hotel Operators Limited vs Pet Company Limited, il-Bord

By means of a decree given on the 22nd October, 2025, in the records of the judicial letter number 1371/2025, in the names Jolly Bay Hotel Opertors Limited vs Pet

li Jirregola l-Kera ordna s-segwenti pubblikazzjoni biex isservi ta' notifika fil-konfront ta' Pet Company Limited a tenur tal-artikolu 187(3) et sequitur tal-Kap. 12.

Fil-Bord Li Jirregola l-Kera

Illum 26 ta' Marzu, 2025

Lil Pet Company Ltd (C95114) ta' Junction Business Centre, 1st Floor Unit 222, Sqaq Lourdes, San Ġiljan

Bil-preżenti ittra uffiċjali, Jolly Bay Hotel Operators Limited (C37659) bl-indirizz Blokrete Business Offices, Triq il-Mosta, Ħal Lija, tinterpellak sabiex immedjatament tħallas is-somma ta' €27,034.20 skont l-istatement hawn anness u mmarkat bħala Dok. A, oltre mgħaxijiet, rappreżentanti kera u kontijiet ta' dawl u ilma mill-14 ta' Lulju, 2024 sas-17 ta' Jannar, 2025, dovuti mill-operat tal-kafetterija bl-isem Fiffis fil-Primera Hotel, Triq il-Ħalel, Buġibba, San Pawl il-Baħar, u dan skont il-kuntratt datat 12 ta' Ġunju, 2023. Dan il-kuntratt ġie debitament terminat b'seħħ mis-17 ta' Jannar, 2025, u dan skont id-dispożizzjonijiet tal-kuntratt fuq imsemmi. Inti waqaft topera u effettivament ivvakjat mill-fond fuq imsemmi nhar il-25 ta' Jannar, 2025.

Fin-nuqqas li tagħmel dan il-ħlas, il-mittenti se tipproċedi kontrik għall-ħlas ta' danni skont il-liġi.

Din l-ittra uffiċjali qegħda wkoll ssir ai termini tal-Artikolu 1570 tal-Kap. 16 tal-Liġijiet ta' Malta.

Tant biex tagħraf timxi u tirregola ruħek.

Bl-ispejjeż u bl-imgħaxijiet skont il-ligi.

Reġistru tal-Qrati Superjuri, illum 14 ta' Novembru, 2025

ALEXANDRA DEBATTISTA
Għar-Reġistratur, Qrati Ċivili u Tribunali

Company Ltd, the Rent Regulation Board ordered the following publication in terms of Article 187(3) et sequitur of Cap. 12 for the purpose of effecting service on Pet Company Ltd.

In the Rent Regulation Board

Today 26th of March 2025

To Pet Company Ltd (C 95114) of Junction Business Centre, Unit 222, 1st Floor, Sqaq Lourdes, St Julian's

By the present judicial letter, Jolly Bay Hotel Operators Limited (C 37659) with the address Blokrete Business Offices, Triq il-Mosta, Ħal Lija, solicits you so that immediately you pay the sum of €27,034.20 according to the statement hereby attached and marked as Doc. A, besides interests, representing rent and electricity and water bills from the 14th July, 2024 till the 17th January, 2025, due from the operation of the cafeteria with the name Fiffis at the Primera Hotel, Triq il-Ħalel, Buġibba, St Paul's Bay, and this according to the contract dated 12th June, 2023. This contract has been duly terminated with effect from 17th January, 2025, in accordance with the provisions of the abovementioned contract. You stopped operating and effectively vacated from the premises abovementioned on the 25th January, 2025.

In default of payment, the interpellant will proceed against you for the payment of damages according to law.

This judicial letter is also being made in terms of Article 1570 of Cap. 16 of the Laws of Malta.

So much so that you may know how to proceed and regulate yourself.

With costs and interests according to law.

Registry of the Superior Courts, today 14th November, 2025

ALEXANDRA DEBATTISTA
For the Registrar, Civil Courts and Tribunals

2875

Avviż mir-Reġistru Qorti Ċivili (Sezzjoni Familja)

Billi r-rikorrenti Jesus Centeno Domantay (KI 0193912A) ippreżentat rikors ġuramentat (numru 161/2025JPG) fejn talab il-korrezzjoni tal-Att tat-Twelid ta' Judith Navarro San Roque bin-numru 3054/2025, fir-Reġistru Pubbliku.

Kull min jidhirlu li għandu interess u jrid jopponi dik it-talba, b'dan l-avviż huwa msejjaħ sabiex ifisser il-fehma

Notice, Registry of the Civil Court (Family Section)

Whereas the plaintiff Jesus Centeno Domantay (KI 0193912A) filed an application under oath (number 161/2025JPG) demanding corrections the Act of Birth of Judith Navarro San Roque bin-numru 3054/2025 in the Public Registry.

Whosoever may have an interest therein, and wishes to oppose that demand, is hereby called upon to do so, by

tiegħu, b'nota li għandha tiġi ppeżentata fir-Reġistru ta' dawn il-Qrati fi żmien ħmistax-il ġurnata mill-ħruġ ta' dan l-avviż fil-Gazzetta tal-Gvern.

Dawk illi, fiż-żmien fuq imsemmi, ikunu ppreżentaw dik in-nota, għandhom jiġu notifikati b'kopja tar-rikors ġuramentat hawn fuq imsemmi bil-ġurnata li tingħata għas-smigħ tal-kawża.

B'ordni tal-Qorti,
Reġistru tal-Qorti Superjuri,

Illum 14 ta' Novembru, 2025

LORRAINE DALLI
Għar-Reġistratur, Qrati Ċivili u Tribunali

means of a note to be filed in the Registry of these Courts, within fifteen days from the day of the publication of this present notice in the Government Gazette.

Those who, within the aforesaid time, shall have filed such note, shall be notified by the service of a copy of the said application under oath, of the day which will be appointed for the hearing of the case.

By order of the Court,
Registry of the Superior Court,

This 14th November, 2025

LORRAINE DALLI
For Registrar, Civil Courts and Tribunals

2876

B'digriet mogħti mill-Qorti Ċivili, Prim'Awla, fl-10 ta' Ottubru, 2025, fl-atti tar-Rikors Ġuramentat numru 576/2025MS, fl-ismijiet: Victor Borg et vs Ann Cutajar et, ġiet ordnata s-segwenti pubblikazzjoni, a tenur tal-Artikolu 187 et sequitur tal-Kapitlu 12, biex isservi bħala notifika fil-konfront tal-intimat.

Permezz ta' rikors fl-ismijiet: Victor Borg (409870M) et vs Ann Cutajar (740351M) et ippreżentat fil-Qorti Ċivili, Prim'Awla, fit-3 ta' Ġunju, 2025, ir-rikorrent talab lil din l-Onorabbli Qorti sabiex:

1. Tiddikjara u tiddeċiedi, inkluż f'każ ta' ħtieġa bl-għajnuna ta' perit nominandi, li l-proprjetà deskritta, mixtrija mir-rikorrenti permezz ta' kuntratt ta' komprovendita magħmul fl-atti tan-Nutar Dott. Anne Marie Tonna tat-23 ta' Mejju, 2024, hi kolpita minn difetti moħbija, ossija latenti, liema difetti ma setgħux jiġu skoperti qabel u del resto jnaqqsu l-valur tal-proprjetà tant illi l-esponenti kienu joffru prezz ferm aktar baxx li kieku kienu jafu bihom;

2. Tiddikjara lill-konvenuta unikament responsabbli għal dawn id-difetti, u li r-rikorrenti hi intitolata żżomm il-proprjetà inkwistjoni u titlob lura dik il-parti tal-prezz li għandha tiġi stabbilita okkorrendo bl-opera ta' perit nominandi;

3. Tiddikjara inoltre li l-konvenuti huma responsabbli għad-danni kollha sofferti mir-rikorrenti kawża ta' dawk premess aktar 'il fuq;

4. Tillikwida dik il-parti mill-prezz tal-bejgħ, imħallsa mill-esponenti, li għandha tintradd lura mill-konvenuti lill-istess esponenti, hekk skont it-talba numru (ii);

5. Tillikwida d-danni sofferti mill-esponenti hekk skont it-talba numru (iii);

By means of a decree given by the Civil Court, First Hall, on the 10th October, 2025, in the records of the Sworn application number 576/2025MS, in the names: Victor Borg et vs Ann Cutajar et, the following publication was ordered, in terms of Article 187 et sequitur of Cap. 12, for the purpose of service of the respondent.

By means of an application in the names: Victor Borg (409870M) et vs Ann Cutajar (740351M) et filed in the Civil Court, First Hall, on the 3rd June, 2025, the applicant asked this Honourable Court to:

1. Declare and decide, including in case of necessity with the assistance of a nominated architect, that the property described, purchased by the applicants by means of a contract of sale made in the records of Notary Dr Anne Marie Tonna of the 23rd May, 2024, is caused by latent latent defects which defects could not have been discovered before and del resto reduce the value of the property so much so that the applicants would have offered a much lower price if they were aware of them;

2. Declare the defendant solely responsible for these defects, and that the applicant is entitled to hold the property in question and demand back that part of the price which is to be established if necessary by the appointment of an architect;

3. Declare furthermore that the defendants are responsible for all the damages suffered by the applicants as a result of those premised above;

4. Liquidate that part of the sale price, paid by the interpellant, which is to be returned by the defendants to the same interpellant, thus according to demand number (ii);

5. Liquidate the damages suffered by the applicant according to demand number (iii);

6. Tikkundanna lill-istess konvenuta tħallas lura lir-rikorrenti dik il-parti tal-prezz likwidata ai termini tat-talba numru (iv) kif ukoll kwalunkwe danni likwidati hekk skont it-talba preċedenti numru (v);

Bl-ispejjeż u l-imgħaxijiet legali kollha kontra l-intimati li minn issa huma inġunti għas-subizzjoni.

Ir-Rikors Ġuramentat numru 576/2025MS fl-ismijiet imsemmija hawn fuq huwa differit għat-28 ta' Novembru, 2025, fid-9.30 a.m.

Notifika Intimat: Ann Cutajar (740351M), Avalanche Court, Flat 2, Triq Pawlu Galea, Ħal Lija

Frederick Cutajar (581751M), 12, Dawret it-Torri, Santa Luċija

Reġistru tal-Qrati Superjuri, illum 14 ta' Novembru, 2025

GABRIEL MANGION
Għar-Reġistratur, Qrati Ċivili u Tribunali

6. Condemn the same defendant to pay back to the applicant that part of the price liquidated in terms of claim number (iv) as well as any damages liquidated thus according to the previous demand number (v);

With all costs and legal interests against the respondents who are from now summoned so that a reference to their evidence be made.

The Sworn Application number 576/2025MS in the names mentioned above is postponed to 28th November, 2025, at 9.30 a.m.

Notification respondent: Ann Cutajar (740351M), Avalanche Court, Flat 2, Triq Paul Galea, Ħal Lija

Frederick Cutajar (581751M), 12, Dawret it-Torri, Santa Luċija

Registry of the Superior Courts, today 14th November, 2025

GABRIEL MANGION
For the Registrar, Civil Courts and Tribunals

2877

B'digriet mogħti mill-Qorti Ċivili, Prim'Awla (Sede Kostituzzjonali), fis-16 ta' Ottubru, 2025, fl-atti tar-Rikors Ġuramentat numru 9/25GG, fl-ismijiet: Dott. Raymond Fenech et vs l-Avukat tal-Istat et, ġiet ordnata s-segwenti pubblikazzjoni, a tenur tal-Artikolu 187 et sequitur tal-Kapitlu 12, biex isservi bħala notifika fil-konfront tal-intimat.

Permezz ta' rikors fl-ismijiet: Dott. Raymond Fenech (399556M) et vs l-Avukat tal-Istat et ppreżentat fil-Qorti Ċivili, Prim'Awla (Sede Kostituzzjonali) fit-13 ta' Jannar, 2025, ir-rikorrent talab lil din l-Onorabbli Qorti sabiex:

1. Tiddikjara u tiddeċiedi li fil-konfront tar-rikorrenti, l-operazzjonijiet tal-liġi li Tneħħi l-Kontroll tad-Djar, qegħdin jagħtu dritt ta' rilokazzjoni lill-intimata Guzeppa Maria Galea fil-Mezzanin numru mija u tmienja (108), ġja numru disgħa u sebgħin (79), bl-isem Jesmond, Triq l-Isqof Scicluna, Ħal Qormi, waqt li qed jiġu vvjolati d-drittijiet fundamentali tar-rikorrenti kif sanciti bl-Artikolu 37 tal-Kostituzzjoni ta' Malta u l-Ewwel Artikolu tal-Ewwel Protokoll tal-Konvenzjoni Ewropea u fid-dawl tar-raġunijiet imsemmija u ta' dawk li se jirriżultaw waqt it-trattazzjoni ta' din il-kawża, ir-rikorrent għandu jingħata r-rimedji li din l-Onorabbli Qorti jidhrilha xierqa fis-sitwazzjoni;

2. Tiddikjara u tiddeċiedi li l-intimat Avukat tal-Istat huwa responsabbli għall-kumpens u danni pekunjarji u nonpekunjarji sofferti mir-rikorrent b'konsegwenza tal-operazzjoni tal-Ordinanza li Tneħħi l-Kontroll tad-Djar u

By means of a decree given by the Civil Court, First Hall (Constitutional Jurisdiction), on the 16th October, 2025, in the records of the Sworn application number 9/25GG, in the names: Dr Raymond Fenech et vs the State Advocate et, the following publication was ordered, in terms of Article 187 et sequitur of Cap. 12, for the purpose of service of the respondent.

By means of an application in the names: Dr Raymond Fenech (399556M) et vs the State Advocate et filed in the Civil Court, First Hall (Constitutional jurisdiction) on the 13th January, 2025, the applicant asked this Honourable Court to:

1. Declare and decide that in regard to the applicants, the operations of the law which removes control of the Housing, are giving the right of relocation to the respondent Guzeppa Maria Galea in maisonette number one hundred and eight (108), previously number seventy nine (79), with the name Jesmond, Triq l-Isqof Scicluna, Ħal Qormi, whilst the fundamental rights of the applicants as sanctioned by Article 37 of the Constitution of Malta and the First Article of the First Protocol of the European Convention are being violated and in the light of the reasons mentioned and those that shall result during the hearing of this cause, the applicant should be given the remedies that this Honourable Court deems fit in the situation;

2. Declare and decide that the respondent Adukattal State is responsible for the compensation and pecuniary and non-pecuniary damages suffered by the applicant as a consequence of the operation of the Housing and X control

tal-X tal-2009 u tal-Att XXIV tal-2021, talli ma kkreawx bilanċ bejn id-drittijiet tas-sid u dawk tal-inkwilin stante li ma jirriflettux is-suq u lanqas il-valur lokatizju tal-proprjetà inkwistjoni;

3. Tillikwida okkorrendo bil-ħatra ta' perit nominandi, l-kumpens u danni pekunjarji u nonpekunjarji kif sofferti mir-rikorrent;

4. Tikkundanna lill-Avukat tal-Istat iħallas l-istess kumpens u danni likwidati ai termini tal-liġi, bl-imgħax legali mid-dħul ta' Att XIV tal-1987 tal-Ligijiet ta' Malta, u ċoè mid-19 ta' Awwissu, 1987, sad-data tal-pagament effettiv;

Bl-ispejjeż u l-imgħaxijiet legali kollha kontra l-intimati li minn issa huma inġunti għas-subizzjoni.

Ir-Rikors Ġuramentat numru 9/25GG fl-ismijiet imsemmija hawn fuq huwa differit għas-27 ta' Novembru, 2025, fin-12.30 p.m.

Notifika Intimat: Guzeppa Maria Galea (675643M), 79, Jesmond, Triq l-Isqof Scicluna, Ħal Qormi

Reġistru tal-Qrati Superjuri, illum 14 ta' Novembru, 2025

GABRIEL MANGION
Għar-Reġistratur, Qrati Ċivili u Tribunali

Ordinance of 2009 and Act XXIV of 2021, for not creating a balance between the rights of the owner and those of the lessee since they do not reflect the market nor the rental value of the property in question;

3. Liquidate if necessary by the appointment of a referee, the compensation and pecuniary and non-pecuniary damages as suffered by the applicant;

4. Condemn the State Advocate to pay the same compensation and liquidated damages in terms of law, with legal interest from the income of Act XIV of 1987 of the Laws of Malta, and namely from the 19th August, 1987, till the date of effective payment;

With all costs and legal interests against the respondents who are from now summoned so that a reference to their evidence be made.

The Sworn application number 9/25GG in the names mentioned above is postponed to 27th November, 2025, at 12.30 p.m.

Notification respondent: Guzeppa Maria Galea (675643M), 79, Jesmond, Triq l-Isqof Scicluna, Ħal Qormi

Registry of the Superior Courts, today 14th November, 2025

GABRIEL MANGION
For the Registrar, Civil Courts and Tribunals

2878

Bandu għall-Kuraturi

Repubblika ta' Malta

Lill-Marixxall tal-Qrati

B'digriet mogħti minn din il-Qorti fil-5 ta' Awwissu, 2025, fuq talba ta' Noel Ciantar et ġie ordnat biex jinħatru kuraturi deputati sabiex jirrappreżentaw lill-eredi injoti tal-padruni diretti, fl-atti taċ-ċedola numru 1573/2025 fl-ismijiet Noel Ciantar et vs Kuraturi Deputati fl-atti l-oħra relattivi u sussegewenti:

Permezz ta' ċedola ta' depożitu u kontestwali fidi ta' ċens numru 1573/2025 fl-ismijiet Noel Ciantar (KI 0038958M), imwieled il-Pietà nhar l-4 ta' Jannar, 1958, u residenti fl-indirizz 124, 'Merħba', Triq Ganu, Birkirkara, u martu Dott. Victoria Ciantar (KI 0432463M), imwielda Ħ'Attard nhar il-31 ta' Lulju, 1963, u residenti fl-imsemmi indirizz 124, 'Merħba', Triq Ganu, Birkirkara, vs Kuraturi Deputati sabiex jirrappreżentaw l-interessi tal-eredi mhux magħrufin ta' Grazia mart Giovanni Mifsud, Emmanuela mart Giuseppe Maria, magħruf Elia Grech, Giuseppe Maria

Banns for Curators

Republic of Malta

To the Marshall of the Courts

By means of a decree given by this Court on the 5th August, 2025, following a request of Noel Ciantar et it was ordered that deputy curators be appointed to represent the unknown heirs of the direct owners, in the acts of the schedule of deposit number 1573/2025 in the names Noel Ciantar et vs Deputy Curators and in the other relative and subsequent acts:

By means of a schedule of deposit and redemption of groundrent number 1573/2025 in the names Noel Ciantar (ID 0038958M), born in Pietà on the 4th January, 1958, and residing at 124, 'Merħba', Triq Ganu, Birkirkara, and his wife Dr Victoria Ciantar (ID 0432463M), born in Ħ'Attard on the 31st July, 1963, and residing at the said address 124, 'Merħba', Triq Ganu, Birkirkara, vs Deputy Curators to represent the interest of the unknown heirs of Grazia wife of Giovanni Mifsud, Emmanuela wife of Giuseppe Maria known as Elia Grech as legittimate representative of the

magħruf Elia Grech 'bħala leġittimu rappreżentant tat-tfal li jistgħu jitwieldu miż-żwieġ tiegħu mal-imsemmija martu Emmanuela Maria', Lorenzo Grech u Carmela mart John Pavia, aħwa, ulied l-imsemmija Giuseppe Maria magħruf Elia Grech u Emmanuela née Mamo, ossija inrappreżentanza tal-eredi injoti tal-padruni diretti indikati fl-att pubbliku konkluż fl-atti tan-Nutar Giuseppe Sammut nhar il-5 ta' Lulju, 1960, ippreżentata fid-29 ta' Lulju, 2025, fejn Noel Ciantar (KI 0038958M) u Dott. Victoria Ciantar (KI 0432463M) esponew bir-rispett:

Illi l-esponenti huma proprjetarji f'ishma ugwali u indiviżi ta' fond deskritt bil-mod segwenti fl-att pubbliku ta' kompra-vendita relattiv, konkluż fl-atti tan-Nutar Dott. Mary sive Mariella Mizzi nhar il-ħamsa ta' Lulju tas-sena elfejn u sittax (5.7.2016):

a) The house numbered one hundred and twenty-six (126) and at present named 'Thomas House' which the purchasers however are by means of this deed naming 'Kenn' in Ganu Street, Birkirkara, Malta, which house is at groundfloor level and underlies property of the same purchasers and overlies the store which shall be described hereunder; and

b) The store at basement level previously without number but now numbered one hundred and twenty-eight (128) and named 'Richard's Store', in Ganu Street, Birkirkara, Malta which store underlies the house previously named 'Thomas House', now named 'Kenn'.

The abovementioned house numbered 126 and the abovementioned store named 'Richard's Store' number 128 are together bounded on the northwest by Ganu Street, on the southwest by property of the purchasers, and on the northeast by a block of garages and flats property of third parties who are unknown to the parties, and said house and store are subject to the payment of an annual and perpetual groundrent of nine ewro and sixty-nine cents (€9.69), the equivalent to four Maltese liri and sixteen cents (Lm 4.16), otherwise free and unencumbered, with all their respective rights and appurtenances, hereinafter referred to as 'the Property'. Plans relative to the property hereby being sold are attached to this deed as documents 'Y' and 'Z'. ('Dok. NC 1').

Illi l-fondi surreferiti huma interkonnessi u sovrapposti għal xulxin u huma indikati flimkien fil-pjanta hawn annessa u mmarkata bħala 'Dok. NC 2';

Illi l-art li fuqha nbena l-fond surreferit kienet tifforma parti minn porzjon art li ġiet deskritta fl-att pubbliku konkluż fl-atti tan-Nutar Giuseppe Sammut nhar il-ħamsa ta' Lulju tas-sena elf disà mija u sittin (5.7.1960) bħala'għalqa fabbrikabbli fil-limiti ta' Birkirkara, fi Sqaq Ganu, imsejħa 'Ta' Sqaq Ganu' tal-kejl ta' ċirka erbat itmiem (4.T.) u tmiss mill-Punent ma' Ganu Street, min-Nofsinhar ma' ġid ta'

children that may be born from the marriage with his wife Emmanuela Maria, Lorenzo Grech and Carmela wife of John Pavia, brothers and sisters and children of the said Giuseppe Maria known as Elia Grech and Emmanuela née Mamo that is inrappreżentation of the unknown heirs of the direct owners indicated in the public deed in the records of of Notary Doctor Giuseppe Sammut on the 5th July, 1960, filed on the 29th July, 2025, whereby Noel Ciantar (ID 0038958M) and Doctor Victoria Ciantar (ID 0432463M) respectfully submitted:

That the applicants are the owners in equal and undivided shares of the premises described in the following manner in the relative deed of sale, concluded in the records of Notary Doctor Mary sive Mariella Mizzi on the fifth July of the year two thousand and sixteen (5.7.2016):

a) The house numbered one hundred and twenty-six (126) and at present named 'Thomas House' which the purchasers however are by means of this deed naming 'Kenn' in Ganu Street, Birkirkara, Malta, which house is at groundfloor level and underlies property of the same purchasers and overlies the store which shall be described hereunder; and

b) The store at basement level previously without number but now numbered one hundred and twenty-eight (128) and named 'Richard's Store', in Ganu Street, Birkirkara, Malta which store underlies the house previously named 'Thomas House', now named 'Kenn'.

The abovementioned house numbered 126 and the abovementioned store named 'Richard's Store' number 128 are together bounded on the northwest by Ganu Street, on the southwest by property of the purchasers, and on the northeast by a block of garages and flats property of third parties who are unknown to the parties, and said house and store are subject to the payment of an annual and perpetual groundrent of nine euro and sixty-nine cents (€9.69), the equivalent to four Maltese liri and sixteen cents (Lm 4.16), otherwise free and unencumbered, with all their respective rights and appurtenances, hereinafter referred to as 'the Property'. Plans relative to the property hereby being sold are attached to this deed as documents 'Y' and 'Z'. ('Dok. NC 1').

That the premises abovementioned are interconnected and overlapping with each other and are indicated together in the plan hereby attached and marked as 'Doc. NC 2';

That the land on which the premises abovementioned was built formed part of a portion of land which was described in the public deed concluded in the records of Notary Giuseppe Sammut on the fifth July of the year one thousand nine hundred and sixty (5.7.1960) as 'a developable field in the limits of Birkirkara, in Sqaq Ganu, called 'Ta' Sqaq Ganu' measuring circa four tmiem (4. T) and bounded on

Paolo Vassallo u mit-Tramuntana in parti ma' ġid tal-Maġġur Alfred Calascione u in parti ma' ġid ta' Giuseppe Briffa'. Permezz ta' dan l-att pubbliku, Luiġi sive Louis Borg kien akkwista din l-art b'titolu ta' enfitewsi perpetwa, suġġett għall-ħlas ta' 'ċens perpetwu ta' mitejn lira (£200) fis-sena, jitħallas kull sitt xhur b'lura mil-lum' ('Dok. NC 3');

the West by Ganu Street, on the South by property of Paolo Vassallo and on the North partly by property of Major Alfred Calascione and partly by property of Giuseppe Briffa.' By means of this public deed, Luiġi sive Louis Borg acquired this land by title of perpetual emphyteusis, subject to the payment of 'perpetual groundrent of two hundred liri (£200) per annum, payable every six months in arrears from today' ('Doc. NC 3');

Illi skont is-'site plan' relattiva jirriżulta li l-fondi surreferiti, flimkien, għandhom kejl ta' mitejn u ħamsa u sittin metru kwadru (265m²) ('Dok. NC 2');

That according to the relative site plan it results that the premises abovementioned, together, have a measurement of two hundred and sixty five square metres (265 m²) ('Doc. NC 2');

Illi, għaldaqstant, l-esponenti qegħdin jintavolaw din iċ-Ċedola ta' Depożitu bil-għan li jadempixxu kwalunkwe obbligu li jista' talvolta jissussisti inkonnessjoni mal-ħlas ta' ċens annwu u perpetwu gravanti l-fond surreferit, u dan fil-konfront tal-eredi injoti tal-persuni indikati bħala intimati f'din iċ-Ċedola;

That, thus, the applicants are filing this Schedule of Deposit with the aim of xxxxx any obligation that may exist in connection with the payment of the annual and perpetual groundrent burdening the premises abovementioned, and this against the unknown heirs of the persons indicated as respondents in this Schedule of Deposit;

Illi, għaldaqstant, permezz tal-preżenti, l-esponenti jixtiequ jipprevalixxu ruħhom mill-fakultà mogħtija lilhom inter alia mis-subartikolu (7) tal-Artikolu 1501 tal-Kap. 16 tal-Liġijiet ta' Malta, ossija mill-fakultà mogħtija lilhom li jifdu ċ-ċens annwu u perpetwu gravanti l-fond surreferit;

That, thus, by means of this present, the applicants wish to avail themselves of the faculty given to them inter alia by subarticle (7) of Article 1501 of Cap. 16 of the Laws of Malta, or rather of the faculty given to them to redeem the annual and perpetual groundrent burdening the premises abovementioned;

Illi l-ammont ta' ċens annwu u perpetwu ta' disa' ewro u disgħa u sittin ċenteżmu (€9.69), kapitalizzat bir-rata ta' ħamsa fil-mija (5%), jammonta għal mija u tlieta u disgħin ewro u tmenin ċenteżmu (€193.80);

That the amount of annual and perpetual groundrent of nine euro and sixty nine cents (€9.69) capitalised at the rate of five per cent (5%) amounts to one hundred ninety three euro and eighty cents (€193.80);

Illi permezz tal-preżenti l-esponenti qegħdin jiddepożitaw wkoll:

That by means of this present the applicants are depositing also:

i. l-ammont ulterjuri ta' tmienja u erbgħin ewro u ħamsa u erbgħin ċenteżmu (€48.45), rappreżentanti l-valur globali tal-arretrati ta' ċens annwu u perpetwu għall-aħħar ħames (5) snin,

i. the further amount of forty eight euro and forty five cents (€48.45), representing the global value of the arrears of annual and perpetual groundrent for the last five (5) years,

ii. l-ammont ulterjuri ta' disa' ewro u disgħa u sittin ċenteżmu (€9.69), rappreżentanti l-ammont ta' lawdemju dovut ai termini tal-klawżola (4) tal-att pubbliku surreferit konkluż nhar il-5 ta' Lulju, 1960 ('Dok. NC3');

ii. the further amount of nine euro and sixty nine cents (€9.69), representing the amount of laudemium due in terms of clause (4) of the public deed abovementioned concluded on the 5th July, 1960 ('Doc. NC3');

Illi, għaldaqstant, ma jeżistu l-ebda pendenzi in konnessjoni mal-ħlas ta' ċens annwu u perpetwu gravanti l-fondi surreferiti.

That, thus, there exist no pendencies in connection with the payment of the annual and perpetual groundrent burdening the premises abovementioned.

Għaldaqstant, l-esponenti qegħdin jadixxu lill-Onorabbli Qorti u, taħt l-awtorità tagħha, qegħdin jiddepożitaw l-ammont globali ta' mitejn u sebgħin ewro (€270.00), inkwantu:

Thus, the applicants are calling upon this Honourable Court and, under its authority, are depositing the global amount of two hundred and seventy euro (€270.00), in so far as:

i. Għall-ammont ta' mija u tlieta u disgħin ewro u tmenin ċenteżmu (€193.80), rappreżentanti l-fidi, ossija l-ammont kapitaliżżat ta' ċens annwu u perpetwu gravanti l-fondi

i. For the amount of one hundred and ninety three euro and eighty cents (€193.80), representing the redemption, that is the capitalised amount of annual and perpetual groundrent

interkonnessi u sovrapposti għal xulxin bin-numri '126' u '128', fi Triq Ganu, f'Birkirkara;

ii. Għall-ammont ta' tmienja u erbgħin ewro u ħamsa u erbgħin ċenteżmu (€48.45), rappreżentanti l-valur tal-arretrati ta' ċens annwu u perpetwu tal-aħħar ħames (5) snin;

iii. Għall-ammont ta' disa' ewro u disgħa u sittin ċenteżmu (€9.69), dovut bħala lawdemju ai termini tal-klawżola (4) tal-att pubbliku surreferit konkluż nhar il-5 ta' Lulju, 1960;

iv. Għall-ammont addizzjonali ta' tmintax-il ewro u sitt ċenteżmi (€18.06), sabiex jagħmel tajjeb għal kwalunkwe diskrepanza fil-kalkolu u/jew fil-kejl relattiv.

Tant sabiex l-ammonti surreferiti jiġu liberament żbankati minn min għandu dritt għalihom skont il-liġi, prevja r-rilaxx tad-debiti riċevuti.

Esponenti: 124, Merħba, Triq Ganu, Birkirkara

Notifika: Direttur Reġistru Pubbliku, Evans Building, Triq il-Merkanti, Il-Belt Valletta
Reġistru tal-Artijiet, 116, Casa Bolin, Triq il-Punent, Il-Belt Valletta
Kuraturi Deputati

Int għaldaqstant ordnat li twaħħal kopja uffiċjali ta' dan il-bandu fid-daħla ta' din il-Qorti Superjuri u ssejjaħ b'dan lil kull min irid jidħol bħala kuratur biex jidher fi żmien sitt ijiem f'dan ir-Reġistru u jagħmel b'nota d-dikjarazzjoni illi huwa jidħol għal dan.

Int ordnat ukoll li tgħarraf lil kull wieħed illi jekk ma jagħmilx din id-dikjarazzjoni fiż-żmien fuq mogħti, din il-Qorti tgħaddi biex tagħżel kuraturi tal-uffiċċju.

U wara li tkun għamilt dan, jew jekk tiltaqa' ma' xi xkiel fl-esekuzzjoni ta' dan il-bandu, inti għandek tgħarraf minnufih lil din il-Qorti.

Mogħti mill-Qorti Superjuri hawn fuq imsemmija bix-xhieda tal-Onor. Imħallef Lawrence Mintoff, LLD, Duttur tal-Liġi.

Illum 5 ta' Awwissu, 2025

Reġistru tal-Qrati Superjuri, illum 14 ta' Novembru, 2025

ALEXANDRA DEBATTISTA
Għar-Reġistratur, Qrati u Tribunali

burdening the interconnected premises overlying each other with numbers '126' and '128', in Triq Ganu, Birkirkara;

ii. For the amount of forty eight euro and forty five cents (€48.45), representing the value of the arrears of annual and perpetual groundrent for the last five (5) years;

iii. For the amount of nine euro and sixty nine cents (€9.69), due as laudemium in terms of clause (4) of the public deed abovementioned concluded on the 5th July, 1960;

iv. For the additional amount of eighteen euro and six cents (€18.06), to compensate for any discrepancies in the relative calculation and/or measurement.

So much so that the amounts abovementioned be freely withdrawn by whoever has a right to them according to law, saving the release of the debts received.

Applicants : 124, Merħba, Triq Ganu, Birkirkara

notification: Director Public Registry, Evans Building, Triq il-Merkanti, Valletta
Lands Registry, 116, Casa Bolin, Triq il-Punent, Valletta

Deputy Curators

You are therefore ordered to affix an official copy of these banns at the entrance of this Superior Court and to summon whosoever wishes to act as curator to appear before this Registry within six days and by means of a minute to submit a declaration that he wishes so to act.

You are also ordered to inform each one that if he fails to make this declaration within the stipulated time, this Court will proceed to the selection of curators of office.

And after so acting, or if you encounter any difficulty in the execution of these banns, you are to inform forthwith this Court.

Given by the abovementioned Superior Court with the witness of the Hon. Mr Justice Lawrence Mintoff, LLD, doctor of Laws.

Today 5th August, 2025

Registry of the Superior Courts, today 14th November, 2025

ALEXANDRA DEBATTISTA
For the Registrar, Civil Courts and Tribunals

2879

Bandu għall-Kuraturi

Repubblika ta' Malta

Banns for Curators

Republic of Malta

Lill-Marixxall tal-Qrati

B'digriet mogħti minn din il-Qorti, fil-21 ta' Ottubru, 2025, fuq talba ta' Caroline Penza et ġie ordnat biex jintgħażlu kuraturi deputati sabiex jirrappreżentaw lill-eredi mhux magħrufa ta' Christine Pledger u Marlene Imenson fl-atti tar-Rikors numru 1050/2025AB, fl-ismijiet Caroline Penza et vs Kuraturi Deputati u fl-atti l-oħra relattivi u sussegwenti.

Permezz ta' Rikors Ġuramentat, ippreżentat, fil-Prim'Awla tal-Qorti Ċivili, fl-ismijiet Caroline Penza, (KI 0231187M), Kevin Penza, (KI 0232772M) u Carl Penza, (KI 0287977M), aħwa Penza, Maria Lourdes Penza nèe Camilleri, (KI 983144M) kif debitament rappreżentata minn bintha Caroline Penza (KI 0231187M) in forza tal-prokura annessa u mmarkata Dok. P1; Gordon Theobald (KI 026474M); Emanuela sive Lilian Cordina nèe Penza, (KI 0552145M); Maria Dolores Surio nèe Penza, (KI 0353647M) debitament rappreżentata minn Gordon Theobald, (KI 026474M) in forza tal-prokura annessa u mmarkata Dok. P2; Jane Mifsud nèe Pisani, (KI 666958M), Antonia sive Antoinette Romano nèe Pisani, (KI 702949M), Emanuele Pisani, (KI 417647M), debitament rappreżentat minn Amanda Gatt nèe Pisani, (KI 134379M) in forza tal-prokura annessa u mmarkata Dok. P3 aħwa Pisani, Emanuela sive Lilian Pisani nèe Farrugia, (passaport Kanadiz numru: PE 031934) debitament rappreżentat minn Daniel Romano, (KI 485181M) in forza tal-prokura annessa u mmarkata Dok. P4; Leo Gaetano George Castles, (licenzja tas-sewqan numru: CASTL401314LG9ZK) debitament rappreżentat minn Gordon Theobald, (KI 026474M) in forza tal-prokura annessa u mmarkata Dok. P5; Marie Teresa Radford nèe Castles, (passaport numru 128156158) u Anthony Mario Castles, (passaport numru 133393083), aħwa Castles, debitament rappreżentati minn Gordon Theobald, (KI 026474M) in forza tal-prokur1 anness1 u mmarkat1 Dok. P6 u P7 rispettivament; Tony Samuel Pisani, (passaport numru 136751073) debitament rappreżentat minn Gordon Theobald (KI 026474M) in forza tal-prokura annessa u mmarkata Dok. P8; David Paul Martin, (passaport numru PB1399432), Anthony Martin, (passaport numru PB 5694596), Elizabeth Redshaw nèe Martin, (KI SY8502075Z) u George William Martin, (passaport numru PA3492678), aħwa Martin, debitament rappreżentati minn Gordon Theobald (KI 026474M) in forza tal-prokuri annessi u mmarkati Dok. P9, Dok. P10, Dok. P11 u Dok. P12 rispettivament; Josephine Healey nèe Pantalleresco, (passaport numru PB4134309) u Dianne Lawther nèe Pantalleresco, (passaport numru: PA2657207), aħwa Pantalleresco, debitament rappreżentati minn Gordon Theobald, (KI 026474M) kif debitament awtorizzat in forza tal-prokuri annessi u mmarkati Dok. P13 u Dok. P14 rispettivament; Norman Buttigieg, (KI 167656M). Dorianne Pisani, (KI 196780M) u Joan sive Joanne Pisani, (KI 414171M) aħwa Pisani; Mario Paris, (passaport Awstraljan numru: PB 1813269), Emanuel Paris, (passaport Awstraljan

To the Marshall of the Court

By means of a decree given by this Court, on the 21st October, 2025, by means of a request by Caroline Penza et it was ordered that deputy curators be chosen to represent the unknown heirs of Christine Pledger annd Marlene Imenson, in the records of the Application 1050/2025AB, in the names Caroline Penza et vs Deputy Curators and in the other relative and subsequent acts.

By means of a Sworn Application, filed in the First Hall Civil Court, in the names Caroline Penza, (ID 0231187M), Kevin Penza, (ID 0232772M) and Carl Penza, (ID 0287977M), brothers and sisters Penza, Maria Lourdes Penza nèe Camilleri, (ID 983144M) as duly represented by her daughter Caroline Penza (ID 0231187M) by means of a power of attorney attached and marked as Doc. P1; Gordon Theobald (ID 026474M); Emanuela sive Lilian Cordina nèe Penza, (ID 0552145M); Maria Dolores Surio nèe Penza, (ID 0353647M) duly represented by Gordon Theobald, (ID 026474M) by means of a power of attorney and marked as Doc. P2; Jane Mifsud nèe Pisani, (ID 666958M), Antonia sive Antoinette Romano nèe Pisani, (ID 702949M), Emanuele Pisani, (ID 417647M), duly represented by Amanda Gatt nèe Pisani, (ID 134379M) by means of a power of attorney attached and marked as Doc. P3 brothers and sisters Pisani, Emanuela sive Lilian Pisani nèe Farrugia, (Canadian passport number PE 031934) duly represented by Daniel Romano, (ID 485181M) by means of a power of attorney attached and marked as Doc. P4; Leo Gaetano George Castles, (driving licence number CASTL401314LG9ZK) duly represented by Gordon Theobald, (ID 026474M) by means of a power of attorney attached and marked as Doc. P5; Marie Teresa Radford nèe Castles, (passport number 128156158) and Anthony Mario Castles, (passport number 133393083), brothers and sisters Castles, duly represented by Gordon Theobald, (ID 026474M) by means of a power of attorney attached and marked Doc. P6 and P7 respectively; Tony Samuel Pisani, (assport number 136751073) duly represented by Gordon Theobald (ID 026474M) by means of a power of attorney attached and marked as Doc. P8; David Paul Martin, (passport number PB1399432), Anthony Martin, (passport number PB 5694596), Elizabeth Redshaw nèe Martin, (ID SY8502075Z) and George William Martin, (passport number PA3492678), brothers Martin, duly represented by Gordon Theobald (ID 026474M) by means of power of attorney attached and marked as Dok. P9, Dok. P10, Dok. P11 and Dok. P12 respectively; Josephine Healey nèe Pantalleresco, (passport number PB4134309) and Dianne Lawther nèe Pantalleresco, (passport number: PA2657207), sisters Pantalleresco, duly represented by Gordon Theobald, (ID 026474M) as duly authorised by means of power of attorney attached and marked as Doc. P13 and Doc. P14 respectively; Norman Buttigieg, (ID 167656M).Dorianne Pisani, (ID 196780M) and Joan sive Joanne Pisani, (ID 414171M) brothers and sisters Pisani;

numru: PA 4617777), Connie Zafferano nèe Paris, (passaport Awstraljan numru PA 4304848) u Michael Paris, (passaport Awstraljan numru PA 7739063), aħwa Paris, ulied debitament rappreżentati minn Gordon Theobald (KI 026474M) in forza tal-prokuri annessi u mmarkati Dok. P15, Dok. P16, Dok. P17 u Dok. P18 rispettivament; Chantelle Helene Paris-Webb, (passaport Awstraljan numru: PB 1417932) u Ebony Victoria Paris-Webb, (passaport Awstraljan numru: PA 6521292), aħwa Paris-Webb, debitament rappreżentati minn Gordon Theobald (KI 026474M) in forza tal-prokuri annessi u mmarkati rispettivament Dok. 19 u Dok. 20 rispettivament u Saviour sive Sam sive Salvatore Pisani, (numru tal-karta tal-penzjoni Awstraljana: CRN305-121-064B, debitament rappreżentat minn Rita Drago (KI 0458370M) in forza ta' prokura anessa u mmarkata Dok. P21 vs Kuraturi Deputati sabiex jirrappreżentaw l-eredi mhux magħrufa a' Christine Pledger u Marlene Imeson, ippreżentat fid-9 ta' Ottubru, 2025, ir-rikorrenti Gordon Theobald et fejn talbu bir-rispett sabiex din l-Onorabbli Qorti:

i. Tawtorizza li jsir il-bejgħ tal-proprjetà immobbli ossija townhouse, bin-numri ufficjali erbgħa u erbgħin (44) ġja numru ħamsa u sebgħin (75) u sitta u erbgħin (46) ġja persjana bla numru deskritta ukoll bħala kamra laterali bin-numru erbgħa u sebgħin (74), fi Triq il-Qalb ta' Ġesù, ġja Sacred Heart Street, Paola, libru u frank bid-drittijiet, ġustijiet u l-pertinenzi kollha tiegħu inkluża l-arja relattiva u s-sottoswol, u dan versu l-pattijiet u kundizzjonijiet imfissra fil-konvenju tal-5 ta' Marzu, 2024;

ii. Tistabbilixxi l-jum, ħin, u l-post fejn għandu jsir it-trasferiment;

iii. Taħtar lin-Nutar Maria Spiteri sabiex tippubblika l-att ta' kompravendità relattiv;

iv. Taħtar kuraturi sabiex jirrappreżentaw lil min mill-komproprjetarji jonqos milli jidher quddiem in-Nutar għall-kuntratt.

Bl-ispejjeż kontra l-intimati li huma inġunti għas-subizzjoni

Rikorrenti: Gordon Theobald, Ir-Razzett ta' Besbizija. Triq ta' Pinu, Il-Mosta MST 5530

Atturi: Kuraturi deputati, Il-Qorti

Int għaldaqstant ordnat li twaħħal kopja uffiċjali ta' dan il-bandu fid-daħla ta' din il-Qorti Superjuri u ssejjaħ b'dan lil kull min irid jidħol bħala kuratur biex jidher fi żmien sitt ijiem f'dan ir-Reġistru u jagħmel b'nota d-dikjarazzjoni illi huwa jidħol għal dan.

Mario Paris, (Australian passport number PB 1813269), Emanuel Paris, (Australian passport number PA 4617777), Connie Zafferano nèe Paris, (Australian Passport number PA 4304848) and Michael Paris, (Australian passport number PA 7739063), brothers and sisters Paris, duly represente4d by Gordon Theobald (ID 026474M) by means of a power of attorney attached and marked as Doc. P15, Doc. P16, Doc. P17 and Doc. P18 respectively; Chantelle Helene Paris-Webb, (Australian passport number PB 1417932) and Ebony Victoria Paris-Webb, (Australian passport number PA 6521292), sisters Paris-Webb, duly represented by Gordon Theobald (ID 026474M) by means of a power of attorney and marked respectively as Doc. 19 and Doc. 20 respectively and Saviour sive Sam sive Salvatore Pisani, (Australian pension ID CRN305-121-064B, duly represented by Rita Drago (ID 0458370M) by means of a power of attorney attached and marked as Doc. P21 vs Deputy Curators to represent the unknown heirs of Christine Pledger and Marlene Imeson, on the 15th October, 2025 the applicant Caroline Penza et requested with respect this Honourable Court to:

i. Authorise the sale of the immovable property or rather a townhouse, officially numbered forty-four (44) previously numbered seventy five (75) and forty-six (46) previously a window-shutter unnumbered also described as a lateral room numbered seventy four (74), in Triq il-Qalb ta' Ġesù, previously Sacred Heart Street, Paola, free and unencumbered with all its rights, enjoyments and appurtenances including the relative airspace and subsuol, and this towards the terms and conditions defined in the preliminary agreement of the 5th March, 2024;

ii. Determine the day, time and place of the transfer;

iii. Appoint Notary Maria Spiteri to publish the relative deed of sale;

iv. Appoint curators to represent whoever of the co-owners fails to appear before the Notary for the contract.

With costs against the respondents who are summoned so that a reference to their oath be made

Applicant – Gordon Theobald, Ir-Razzett ta' Besbizija. Triq ta' Pinu, Mosta MST 5530

Notification: Deputy curators, Law Courts

You are therefore ordered to affix an official copy of these banns at the entrance of this Superior Court and to summon whosoever wishes to act as curator to appear before this registry within six days and by means of a minute to submit a declaration that he wishes so to act.

Int ordnat ukoll li tgħarraf lil kull wieħed illi jekk ma jagħmilx din id-dikjarazzjoni fiż-żmien fuq mogħti, din il-Qorti tgħaddi biex tagħżel kuraturi tal-uffiċċju.

U wara li tkun għamilt dan, jew jekk tiltaqa' ma' xi xkiel fl-esekuzzjoni ta' dan il-bandu, inti għandek tgħarraf minnufih lil din il-Qorti.

Mogħti mill-Qorti Superjuri hawn fuq imsemmija bix-xhieda tal-Onor. Imħallef Aaron Bugeja, LLD, Duttur tal-Liġi.

Illum 21 ta' Ottubru, 2025

Reġistru tal-Qrati Superjuri, illum 14 ta' Novembru, 2025

ALEXANDRADEBATTISTA
Għar-Reġistratur, Qrati u Tribunali

You are also ordered to inform each one that if he fails to make this declaration within the stipulated time, the Court will proceed to the selection of curators of office.

And after so acting, or if you should encounter any difficulty in the execution of these banns, you are to inform forthwith this Court.

Given by the Civil Court First Hall, abovementioned, with the witness of the Hon. Mr Justice Aaron Bugeja, LLD, Doctor of Laws.

Today 21st October, 2025

Registry of the Superior Courts, today 14th November, 2025

ALEXANDRA DEBATTISTA
For the Registrar, Civil Courts and Tribunals

2880

Bandu għall-Kuraturi

Repubblika ta' Malta

Lill-Marixxall tal-Qrati

B'digriet mogħti minn din il-Qorti, fl-24 ta' Ottubru, 2025, fuq talba ta' Abiola Deborah Salau ġie ordnat biex jintagħżlu kuraturi deputati sabiex jirrappreżentaw lil Saheed Olowoshile fl-atti tar-Rikors numru 1042/2025FDP, fl-ismijiet Abiola Deborah Salau vs Kuraturi Deputati u fl-atti l-oħra relattivi u sussegwenti.

Permezz ta' Rikors Ġuramentat, ippreżentat, fil-Prim'Awla tal-Qorti Ċivili, fl-ismijiet Abiola Deborah Salau (KI 67116A) vs Kuraturi Deputati sabiex jirrappreżentaw lill-assenti Saheed Olowoshile, ippreżentat fl-10 ta' Ottubru, 2025, ir-rikorrenti Abiola Deborah Salau (KI 67116A) fejn talbet bir-rispett sabiex din l-Onorabbli Qorti:

i. Tirrikonoxxi s-sentenza mogħtija mill-Qorti Għolja tat-Territorju Kapitali Federali fid-Divizjoni Ġudizzjarja ta' Abuja Holden f'Abuja fin-Niġerja nhar it-2 ta' Novembru, 2023, fl-ismijiet Saheed Olowoshile vs Abiola Deborah Salau;

ii. Tiddikajra eżegwibbli s-sentenza mogħtija mill-Qorti Għolja tat-Territorju Kapitali Federali fid-Diviżjoni Ġudizzjarja ta' Abujua Holden f'Abuja fin-Nigerja nhar it-2 ta' Novembru, 2023, fl-ismijiet Saheed Olowoshile vs Abiola Deborah Salau u dan ai termini ta' inter alia l-artikolu 826 tal-Kap. 12 tal-Ligijiet ta' Malta.

Banns for Curators

Republic of Malta

To the Marshall of the Court

By means of a decree given by this Court, on the 24th October, 2025, by means of a request by Abiola Deborah Salau it was ordered that deputy curators be chosen to represent the absentee Saheed Olowoshile , in the records of the Application 1042/2025FDP, in the names Abiola Deborah Salau vs Deputy Curators and in the other relative and subsequent acts.

By means of a Sworn Application, filed in the First Hall Civil Court, in the names Abiola Deborah Salau (ID 67116A) vs Deputy Curators to represent the absentee Olowoshile, on the 10th October, 2025, the applicants Joseph Grech (ID 534363M) and Kurt Grech (ID 265793M) requested with respect this Honourable Court to:

i. recognise the judgement given by the High Court of Federal Capital Territory in the Judicial Division of Abuja Holden in Abuja in Nigeria on the 2nd November, 2023, in the names Saheed Olowoshile vs Abiola Deborah Salau;

ii. declare executable the judgement given by the High Court of Federal Capital Territory in the Judicial Division of Abujua Holden in Abuja in Nigeria on the 2nd November, 2023, in the names Saheed Olowoshile vs Abiola Deborah Salau and this in terms of inter alia Article 826 of Cap. 12 of the Laws of Malta.

Salv kull provvediment ieħor li din l-Onorabbli Qorti jidrilha xieraq u opportun.

Bl-ispejjeż kontra l-intimat.

Rikorrenti: Atlanta, Flat 8, Triq Ta' Nawciersa, San Pawl il-Baħar

Atturi: Kuraturi deputati, Il-Qorti

Int għaldaqstant ordnat li twaħħal kopja uffiċjali ta' dan il-bandu fid-daħla ta' din il-Qorti Superjuri u ssejjaħ b'dan lil kull min irid jidħol bħala kuratur biex jidher fi żmien sitt ijiem f'dan ir-Reġistru u jagħmel b'nota d-dikjarazzjoni illi huwa jidħol għal dan.

Int ordnat ukoll li tgħarraf lil kull wieħed illi jekk ma jagħmilx din id-dikjarazzjoni fiż-żmien fuq mogħti, din il-Qorti tgħaddi biex tagħżel kuraturi tal-uffiċċju.

U wara li tkun għamilt dan, jew jekk tiltaqa' ma' xi xkiel fl-esekuzzjoni ta' dan il-bandu, inti għandek tgħarraf minnufih lil din il-Qorti.

Mogħti mill-Qorti Superjuri hawn fuq imsemmija bix-xhieda tal-Onor. Imħallef Francesco Depasquale, LLD, Duttur tal-Liġi.

Illum 24 ta' Ottubru, 2025

Reġistru tal-Qrati Superjuri, illum 14 ta' Novembru, 2025

ALEXANDRADEBATTISTA
Għar-Reġistratur, Qrati u Tribunali

Saving any other provision that this Honourable Court deems fit and opportune.

With costs against the respondent.

Applicants – Atlanta, Flat 8, Triq ta' Nawciersa, St Paul's Bay

Notification: Deputy curators, Law Courts

You are therefore ordered to affix an official copy of these banns at the entrance of this Superior Court and to summon whosoever wishes to act as curator to appear before this registry within six days and by means of a minute to submit a declaration that he wishes so to act.

You are also ordered to inform each one that if he fails to make this declaration within the stipulated time, the Court will proceed to the selection of curators of office.

And after so acting, or if you should encounter any difficulty in the execution of these banns, you are to inform forthwith this Court.

Given by the Civil Court First Hall, abovementioned, with the witness of the Hon. Mr Justice Francesco Depasquale, LLD , Doctor of Laws.

Today 24th October, 2025

Registry of the Superior Courts, today 14th November, 2025

ALEXANDRA DEBATTISTA
For the Registrar, Civil Courts and Tribunals

2881

Permezz ta' digriet mogħti fil-Prim'Awla tal-Qorti fl-4 ta' Novembru 2025, fl-atti tal-ittra uffiċjali numru 4705/2025, fl-ismijiet GasanMamo Insurance Limited vs Jake Debono, ordnat is-segwenti pubblikazzjoni biex isservi ta' notifika fil-konfront tal-intimat Jake Debono, a tenur tal-artikolu 187(3) tal-Kap. 12.

Fil-Prim'Awla tal-Qorti

Illum 14 ta' Ottubru, 2025

Lil Jake Debono (KI 87099M) ta' 107, Flat 6, Triq San Nikola, Il-Belt Valletta

Bil-preżenti GasanMamo Insurance Limited (C3143) ta' Triq l-Imsida, Il-Gżira, filwaqt li tagħmel referenza għall-inċident awtomobilistiku li seħħ fid-19 ta' Ottubru, 2023, fi

It is hereby notified that the First Hall of Civil Courts by means of a decree given on the 4th November 2025, in the records of the judicial letter number 4705/2025, in the names GasanMamo Insurance Limited vs Jake Debono, ordered the following publication for the purpose of effecting service on the respondent Jake Debono, in terms of Article 187(3) of Cap. 12.

In the First Hall of the Civil Court

Today 14th October, 2025

To Jake Debono (ID 87099M) of 107, Flat 6, Triq San Nikola, Valletta

By means of this present GasanMamo Insurance Limited (C3143) of Triq l-Imsida, Gżira, makes reference to the car accident that occurred on the 19th October, 2023, in

Triq Manwel Dimech, Ħal Qormi, u illi fih int kont involut waqt li kont qed issuq il-vettura bin-numru ta' reġistrazzjoni KCD 234 assigurata mas-soċjetà mittenti GasanMamo Insurance Limited, tirrileva għall-finijiet u l-effetti kollha tal-liġi illi inti ma kontx kopert mill-polza ta' assigurazzjoni relattiva stante ksur ċar ta' varji kundizzjonijiet fl-istess polza fosthom il-fatt illi inti ma kontx persuna awtorizzata illi ssuq l-imjsemmija vettura in vista tal-fatt illi kellek 24 sena u allura ma kontx kopert taħt il-polza ta' assikurazzjoni u kif ukoll il-fatt li inti ma kellekx liċenzja tas-sewqan valida u dan mingħajr preġudizzju għal kull ksur ieħor tal-kundizzjonijiet tal-polza relattiva illi jista' eventwalment jirriżulta.

Illi għalhekk inti qiegħed tiġi formalment imwissi illi l-mittenti mhix f'pożizzjoni illi b'xi mod twieġeb għal kull pretensjoni mressqa mit-terzi involuti f'dan il-każ u f'każ illi tiġi obbligata illi teffettwa xi pagamenti għan-nom tiegħek, ai termini tal-Kap. 104 tal-Liġijiet ta' Malta, hija qiegħda minn issa tirriżerva l-pożizzjoni tagħha fil-konfront tiegħek skont il-liġi. Dan iffiser illi f'każ illi l-mittenti tiġi obbligata illi tagħmel xi pagamenti lil terzi, hija sejra tipproċedi fil-konfront tiegħek għall-irkupru mingħandek tal-ammonti kollha hekk minnha sborsati inkonnessjoni ma' dan il-każ, u dan oltre għall-ispejjeż u interessi kollha legali u ġudizzjarji skont il-liġi.

Għaldaqstant, il-mittenti tinerpellak sabiex fi żmien erbat (4) ijiem tersaq għall-assunzjoni tar-responsabbiltà għall-ħlas ta' kwalunkwe ammont li jista' jiġi likwidat in linea ta' danni sofferti minn terzi fl-inċident de quo u l-ispejjeż kollha relattivi.

Din l-ittra uffiċjali qiegħda ssir għall-finijet u l-effetti kollha tal-liġi u senjatament iżda mhux limitatament ai termini tal-Kap. 12, il-Kap. 16 u l-Kap. 104 tal-Liġijiet ta' Malta.

Tant sabiex tagħraf tirregola ruħek.

Bl-ispejjeż.

Reġistru Qrati Superjuri, illum 14 ta' Novembru, 2025

ALEXANDRA DEBATTISTA
Għar-Reġistratur, Qrati Ċivili u Tribunali

Triq Manwel Dimech, Ħal Qormi, that in which you were involved whilst driving the vehicle with registration number KCD 234 insured with the interpellant company GasanMamo Insurance Limited, points out for all intents and purposes of law that you were not covered by the relative insurance policy due to a clear violation of various conditions in the same policy amongst which the fact that you were not the authorised person to drive the said vehicle due to the fact that you had 24 years and thus you were not covered under the insurance policy and also to the fact that you did not had a valid driving licence and this without prejudice to any other violation of the conditions of the relative policy which may eventually result.

Thus you are formally warned that the interpellant is not in a position to reply in any way to any claim brought forward by the third parties involved in this case and in case it is obliged to effect any payments on your behalf, in terms of Cap. 104 of the Laws of Malta, it is from now reserving its position against you according to law. In case the interpellant is obliged to make any payments to third parties, it will proceed against you for the recovery from you of all the amounts so disbursed by you in connection with this case, and this besides all legal and judicial costs and interests according to law.

Thus, the interpellant solicits you so that within four (4) days you come forward to assume responsibility for the payment of any amount that may be liquidated by way of damages suffered by third parties in the incident de quo and all the relative costs.

This judicial letter is being made for all purposes and effects of Law and especially but not limited to in terms of Cap. 12, Cap. 16 and Cap. 104 of the Laws of Malta.

So much so that you know how to regulate yourself.

With costs.

Registry of the Superior Courts, today 14th November, 2025

ALEXANDRA DEBATTISTA
For the Registrar, Civil Courts and Tribunals

2882

Permezz ta' digriet mogħti mill-Qorti tal-Maġistrati (Malta) fis-16 ta' Diċembru, 2024, fl-atti tal-ittra uffiċjali numru 2955/2024, fl-ismijiet Automated Revenue Management Services Ltd noe vs Wiktor Filip Bednarski, ordnat is-segwenti pubblikazzjoni biex isservi ta' notifika

By means of a decree of the 16th December, 2024, handed down by the Court of Magistrates (Malta) in the records of the judicial letter number 2955/2024 in the names Automated Revenue Management Services Limited noe vs Wiktor Filip Bednarski the following publication was ordered for the

fil-konfront tal-intimat Wiktor Filip Bednarski a tenur tal-Artikolu 187(3) tal-Kap. 12.

Fil-Qorti tal-Maġistrati (Malta)

Illum 22 ta' Awwissu, 2024

Lil Wiktor Filip Bednarski (passaport numru CH1465112) ta' 373/374, Flt 1, Veccja Point, Triq San Pawl, San Pawl il-Baħar

Permezz tal-preżenti Automated Revenue Management Services Ltd (C46054) ta' Gattard House, Triq Nazzjonali, Blata l-Bajda, Malta, f'isimha proprju u għan-nom ta' Enemalta plc u l-Korporazzjoni għas-Servizzi tal-Ilma, qed tinnotifikak bl-annessa dikjarazzjoni ġuramentata mmarkata bħala Dokument A għall-finijiet u l-effetti kollha tal-Artikolu 466 tal-Kap. 12 tal-Liġijiet ta' Malta u qed tinterpellak sabiex tħallas is-somma ta' €976.56, liema ammont huwa ċert, likwidu u dovut u rappreżentanti bilanċ dovut għall-konsum tal-ilma u elettriku, kera ta' meter tal-ilma u l-elettriku, spejjeż amministrattivi, connection u disconnection fees u/jew kull ħlas ieħor skont ir-regolamenti fuq il-provvista tal-elettriku jew ir-regolamenti dwar il-fornitura tal-ilma, flimkien mal-imgħax dovut fuq l-ammont skot il-ligi relatat mal-kontijiet tas-servizzi utili bin-numru 411000172876 ossija dwar il-fond bl-indirizz 373/374, Flt 1, Veccja Point, Triq San Pawl, San Pawl il-Baħar.

Nonostante diversi interpellazzjonijiet mill-mittenti għall-ħlas tal-ammont dovut, inti nqast milli tħallas sal-ġurnata tal-preżentata ta' din l-ittra. Aktar minn hekk ma hemm l-ebda raġuni valida għal din l-inadempjenza u int qatt ma kkontestajt l-ammont dovut.

Dan l-att qiegħed jintbagħat lilek għall-finijiet u l-effetti kollha tal-liġi u fin-nuqqas ta' pagament jew oppożizzjoni daparti tiegħek fit-termini tal-imsemmi Artikolu 466 tal-Kap. 12 tal-Liġijiet ta' Malta, il-mittenti tgħaddu biex tesegwixxu dan il-krettu skont il-liġi.

Bl-ispejjeż

Reġistru tal-Qrati tal-Maġistrati (Malta), illum 14 ta' Novembru, 2025

ALEXANDRA DEBATTISTA
Għar-Reġistratur tal-Qrati Ċivili u Tribunali

purpose of effecting service on the respondent Wiktor Filip Bednarski in terms of Article 187(3) of Cap. 12.

In the Court of Magistrates (Malta)

Today 22nd August, 2024

To Wiktor Filip Bednarski (passport number CH1465112) of 373/374, Flt 1, Veccja Point, Triq San Pawl, St Paul's Bay

By the present, Automated Revenue Management Services Limited (C 46054) of Gattard House, Triq Nazzjonali, Blata l-Bajda, Malta, in its own name and on behalf of Enemalta plc and Water Services Corporation, notifies you with the attached sworn declaration marked as Document A for all the purposes and effects of Article 466 of Cap. 12 of the Laws of Malta and solicits you to pay the amount of €976.56, which amount is sure, liquid and due and representing the balance due for the consumption of water and electricity, rent of water and electricity meter, administrative fees, connection and disconnection fees, and/or any other payment according to the electricity supply regulations and the water supply regulations together with interest due on the amount according to law regarding regarding the utility bills with number 411000172876 regarding the premises with address 373/374, Flt 1, Veccja Point, Triq San Pawl, St Paul's Bay.

Despite several solicitations by the applicant company for the payment of the amount due, you remained in default and did not pay till the day of the filing of this judicial letter. In addition, there is no valid reason for your failure to pay and you never contested the amount due.

This act is being sent to you for all the purposes and effects of law and in default of payment or opposition on your part within the time mentioned in Article 466 Cap. 12 of the Laws of Malta, the applicant company shall proceed to enforce this credit according to law.

With costs

Registry of the Court of Magistrates (Malta), today 14th November, 2025

ALEXANDRA DEBATTISTA
For the Registrar, Civil Courts and Tribunals

2883

Permezz ta' digriet mogħti fis-6 ta' Novembru, 2025, mill-Qorti tal-Maġistrati (Malta), fl-atti tal-ittra uffiċjali numru 2216/2025, fl-ismijiet Kummissarju tat-Taxxa u d-Dwana vs Livia Perez Davoli, ordnat is-segwenti pubblikazzjoni biex isservi ta' notifika a tenur tal-Artikolu 187(3) et sequitur tal-Kap. 12.

By means of a decree of the 6th November, 2025, given by the Courts of Magistrates (Malta), in the records of the judicial letter number 2216/2025, in the names Commissioner for Tax and Customs vs Livia Perez Davoli, ordered the following publication for the purpose of service in terms of Article 187(3) et sequitur of Cap. 12.

Permezz ta' ittra uffiċjali ppreżentata fil-Qorti tal-Maġistrati (Malta) lil Livia Perez Davoli (KI 153833A) ta' Bela Vista, Blk E/6, Triq it-Turisti, Il-Qawra, San Pawl il-Baħar, Malta, fl-10 ta' Ġunju, 2025, il-Kummissarju tat-Taxxa u d-Dwana ta' Amministrazzjoni tat-Taxxa u d-Dwana ta' Malta, il-Furjana, jinterpellak sabiex fi żmien jumejn tħallas is-somma ta' €11,379 kwantu għal €8,805 rappreżentanti taxxa fuq id-dħul jew taxxa proviżorja għas-snin ta' stima 2015, 2016, 2017, 2018 u 2019 u kwantu għal €2,574 bħala taxxa addizzjonali u interessi skont l-avviż/talba għall-ħlas hawn unit animo ritirandi u mmarkat Dok. A.

Billi inti nqast li tħallas l-ammont dovut lill-mittenti minkejja t-talba għall-ħlas li saritlek (ara l-istess Dok. A fuq ċitat) il-mittenti javżak li jekk tonqos li tħallas l-ammont dovut fiż-żmien hawn lilek prefiss, huwa jipproċedi għall-esekuzzjoni tat-titolu ottenut ai termini tal-Artikolu 40 tal-Att dwar l-Amministrazzjoni tat-Taxxa.

Ħallas l-ispejjeż ta' dan l-Att.

Reġistru tal-Qorti tal-Maġistrati (Malta), illum 14 ta' Novembru, 2025

ALEXANDRA DEBATTISTA
Għar-Reġistratur tal-Qrati Ċivili u Tribunali

By means of a judicial letter filed in the Courts of Magistrates (Malta) against Livia Perez Davoli (ID 153833A) of Bela Vista Blk E/6, Triq it-Turisti, Qawra, St Paul's Bay, Malta, on the 10th June, 2025, the Commissioner for Tax and Customs of Adminisitration of Tax and Customs of Malta, Floriana, calls upon you so that within two days you pay the sum of €11,379, as for the amount of €8,805 representing the tax from the income or provisional tax for the years of assessment 2015, 2016, 2017, 2018 and 2019 and as for the amount of €2,574 as additional tax and interest according to the notice/demand for payment here attached animo ritirandi and marked as Doc. A.

Because you failed to pay the amount due to the interpellant although a demand for payment was made (see the same Doc. A abovementioned), the interpellant warns you that if you fail to pay the amount in the time given, he will proceed for the execution of his executive title given in terms of Article 40 of the Income Tax Management Act.

Pay the costs of this act.

Registry of the Courts of Magistrates (Malta), today 14th November, 2025

ALEXANDRA DEBATTISTA
For the Registrar, Civil Courts and Tribunals

2884

Permezz ta' digriet mogħti fis-7 ta' Ottubru, 2025, mill-Qorti Prim'Awla, fl-atti tal-ittra uffiċjali numru 3150/2025, fl-ismijiet Schranz Limited vs Michael Amato et, ordnat is-segwenti pubblikazzjoni biex isservi ta' notifika fil-konfront ta' Michael Amato u Gower Street Ltd a tenur tal-Artikolu 187(1) et sequitur tal-Kap. 12.

Fil-Prim'Awla tal-Qorti

Illum 9 ta' Lulju, 2025

Lil Michael Amato (KI 300590M) ta' 51, Triq Vassalli Ħaż-Żebbuġ, u Gower Street Ltd (C102190) ta' 51, Triq Vassalli, Ħaż-Żebbuġ

Permezz ta' din l-ittra uffiċjali, Schranz Limited (C26932) ta' 25/2, Dakar Building, Triq Henri Calleja, San Ġiljan, filwaqt li tagħmel referenza għaż-żewġ kuntratti ta' kostituzzjoni ta' debitu ffirmati bejnietkom in atti n-Nutar Andre Farrugia fid-9 ta' Lulju, 2024, u fil-31 ta' Jannar, 2025, qiegħda trendi l-istess titolu eżekuttiv ai termini tad-dispożizzjonijeit tal-Kap. 12 tal-Liġijiet ta' Malta u tinterpellakom sabiex tħallsu lilha b'mod immedjat is-somma ta' €240,415 skont l-istess atti pubbliċi.

Illi din l-ittra qed tintbagħat ai termini tal-Artikolu 256(2) tal-Kap. 12 tal-Liġijiet ta' Malta.

By means of a decree of the 7th October, 2025, of the Civil Court First Hall in the records of judicial letter number 3150/2025, in the names Schranz Limited vs Michael Amato et, the following publication was ordered for the purpose of effecting service on Michael Amato and Gower Street Ltd in terms of Article 187(1) et sequitur of Cap. 12.

In the First Hall of the Civil Court

Today 9th July, 2025

To Michael Amato (ID 300590M) of 51, Triq Vassalli Ħaż-Żebbuġ, and Gower Street Ltd (C102190) of 51, Triq Vassalli, Ħaż-Żebbuġ

By the present Schranz Limited (C26932) of 25/2, Dakar Building, Triq Henri Calleja, St Julian's, whilst referring to the two contracts of constitution of debt signed between you in the records of Notary Andre Farrugia on the 9th July, 2024, and the 31st January, 2025, is rendering the same executive title in terms of the provisions of Cap. 12 of the Laws of Malta and solicits you so that you pay immediately the sum of €240,415 according to same public acts.

That this letter is being sent in terms of Article 256 (2) of Cap. 12 of the Laws of Malta.

Jekk intom se tibqgħu inadempjenti s-soċjetà mittenti se tipproċedi bil-mezzi kollha li ttiha l-liġi għall-esekuzzjoni tal-krettu spettanti lilha.

Bl-ispejjeż u bl-imgħax.

Reġistru tal-Qrati tal-Superjuri, illum 14 ta' Novembru, 2025

ALEXANDRA DEBATTISTA
Għar-Reġistratur tal-Qrati Ċivili u Tribunali

If you remain in default the interpellant company shall proceed with all the means given to it by law for the execution of the credit due to it.

With costs and interest.

Registry of the Superior Courts, today 14th November, 2025

ALEXANDRA DEBATTISTA
For the Registrar, Civil Courts and Tribunals

2885

Ikun jaf kulħadd illi b'rikors ippreżentat fil-Qorti tal-Maġistrati (Għawdex), Ġuriżdizzjoni Volontarja, fit-12 ta' Novembru, 2025 (Rikors numru 124/2025) rikors ta' Francesca Agius et fejn intalbet l-apertura tas-suċċessjoni ta' Emanuel Agius, żewġ Francesca Agius, bin Carmel Agius u Frances née Vella, imwieled ix-Xagħra, Għawdex, u miet ir-rabat, Għawdex, fit-12 ta' Ġunju, 2025 (KI 944G), liema apertura ta' suċċessjoni għandha ssir a favur ta' martu Francesca Agius (KI 44248G) inkwantu għal nofs (1/2) u inkwantu għan-nofs l-ieħor a favur taż-żewġ uliedu Frances Grech (KI 481G) u Marvic Agius (KI 21684G), ġie ordnat il-ħruġ ta' dan il-bandu biex jiġi mgħarraf kull min jista' jkollu x'jaqsam fih.

Għaldaqstant, kull min jidhirlu li għandu interess huwa b'dan imsejjaħ biex jidher quddiem il-Qorti fuq imsemmija sabiex b'nota jmur kontra dik it-talba fi żmien ħmistax-il ġurnata li jibda jgħaddi minn dak il-jum li fih jiġi mwaħħal il-bandu.

Mogħti mill-Qorti tal-Maġistrati (Għawdex) Ġuriżdizzjoni Volontarja, bix-xhieda ta' Dott. Brigitte Sultana, Duttur tal-Liġi, Maġistrat tal-Qorti hawn fuq imsemmija.

Reġistru tal-Qorti tal-Maġistrati (Għawdex), Ġuriżdizzjoni Volontarja

Illum 14 ta' Novembru, 2025

DANIEL SACCO
Deputat Reġistratur, għar-Reġistratur, Qrati u Tribunali (Għawdex)

It is hereby notified that by means of an application filed in the Court of Magistrates (Gozo) Voluntary Jurisdiction, on the 12th of November, 2025 (Application number 124/2025) by Francesca Agius, the opening of the succession was requested of Emanuel Agius, husband of Francesca Agius, son of Carmel Agius and Frances née Vella, born in Xagħra, Gozo, and died in Victoria, Gozo, on the 12th June, 2025, (ID 944G) which opening of succession is to be made in favour of his wife Francesca Agius (ID 44248G) as for half a (1/2) and as for the other half in favour of his two children Frances Grech (ID 481G) and Marvic Agius (ID 21684G), the issue of these bands was ordered to let know everyone who may have an interest therein.

Therefore, anyone who might have an interest is hereby summoned to appear before the aforementioned Court in order to oppose that request by means of a note within fifteen days which start running from the day of the posting of the banns.

Issued by the Court of Magistrates (Gozo), Voluntary Jurisdiction, with the testimony of Dr Brigitte Sultana, Doctor of Law, Magistrate of the aforementioned Court.

Registry of the Court of Magistrates (Gozo), Voluntary Jurisdiction

Today the 14th of November, 2025

DANIEL SACCO
Deputy Registrar, for the Registrar, Courts and Tribunals (Gozo)

2886

ARB/C124/2025 – ORDNI TA' QBID U FFRIŻAR

IKUN JAF KULĦADD illi b'digriet mogħti Fit-3 ta' Novembru, 2025, mill-Qorti tal-Maġistrati (Malta) bħala Qorti ta' Ġudikatura Kriminali (il-Maġistrat Dott. Donatella Frendo Dimech, LLD), Kumpilazzjoni Numru 6149/2025, fil-kawża fl-ismijiet:

ARB/C124/2025 – SEIZING AND FREEZING ORDER

IT IS BEING NOTIFIED that by a decree dated 3rd November, 2025, given by the Court of Magistrates (Malta) as a Court of Criminal Judicature (Magistrate Dr Donatella Frendo Dimech, LLD), with Compilation Number 10078/2025, in the case:

Ir-Repubblika ta' Malta

Kontra

JOSEPH BORG, ta' 54 sena, iben Louis Borg u Antonia Borg xebba' Mifsud, imwieled Tas-Sliema, fis-27 ta' Settembru, 1971, residenti 25, Mayflower, Flat 1, Triq Belvedere, Il-Gżira, u/jew 61, Mayflower, Flat 1, Triq Belvedere, Il-Gżira u detentur ta' karta tal-identità Maltija bin-numru 455971M.

Il-Qorti ORDNAT is-sekwestru f'idejn partijiet terzi b'mod ġenerali l-flus u kull proprjetà mobbli oħra dovuta jew li tappartjeni jew li hija ta' JOSEPH BORG u pprojbietu milli jittrasferixxi, jagħti b'rahan, jipoteka jew xort'oħra jiddisponi minn xi propjetà mobbli jew immobbli, u dan ai termini tal-Artikolu 22A tal-Ordinanza dwar il-Mediċini Perikoluż, Kap. 101 tal-Liġijiet ta' Malta.

Kull persuna li tagħmel xi ħaġa bi ksur tal-ordni tal-Qorti msemmi fl-Artikolu 22A, fl-Artikolu 120A(2A) u fl-Artikolu 23A, tkun ħatja ta' reat u teħel meta tinstab ħatja multa ta' mhux iżjed minn ħdax-il elf, sitt mija u sitta u erbgħin ewro u sebgħa u tmenin ċenteżmu (€11,646.87) jew priġunerija għal żmien ta' mhux iżjed minn tnax-il xahar, jew dik il-multa u priġunerija flimkien.

Kull trasferiment ieħor jew tneħħija oħra ta' proprjetà li jsiru bi ksur ta' dik l-ordni tal-Qorti jkunu nulli u ma jkollhom ebda effett fil-liġi.

Illum 14 ta' Novembru, 2025

IS-SA EUNICE GRECH FIORINI
Direttur, Uffiċċju għall-Irkupru tal-Assi

The Republic of Malta

Versus

JOSEPH BORG, 54 years, son of Louis Borg and Antonia Borg née Mifsud born in Sliema, on the 27th September, 1971, residing at 25, Mayflower, Flat 1, Triq Belvedere, Gżira, and/or 61, Mayflower, Flat 1, Triq Belvedere, Gżira, and holder of a Maltese identity card bearing number 455971M.

The Court ORDERED the attachment in the hands of third parties in general of all moneys and other movable property due to or pertaining or belonging to JOSEPH BORG and prohibits the said accused from transferring, pledging, hypothecating or otherwise disposing of any movable or immovable property, and this in terms of Article 22A of the Dangerous Drugs Ordinance, Cap. 101 of the Laws of Malta.

Any person who acts in contravention of the court order mentioned in Article 22A, Article 120(A) and Article 23A referred to above shall be guilty of an offence and shall on conviction be liable to a fine (multa) not exceeding eleven thousand, six hundred and forty-six euro and eighty-seven cents (€11,646.87), or to imprisonment for a period not exceeding twelve months, or to both such fine and imprisonment.

Any transfer or other disposal of any property made in contravention of the said Court order shall be null and without effect at law.

Today 14th November, 2025

MS EUNICE GRECH FIORINI
Director, Asset Recovery Bureau

2887

ARB/C067/2019 – VARJAZZJONI TAL-ORDNI TA' FFRIŻAR

IKUN JAF KULĦADD illi b'digriet mogħti fis-7 ta' Novembru, 2025, mill-Qorti Kriminali (l-Onor. Imħallef Dott. Consuelo Scerri Herrera, LLD).

Il-Pulizija
(l-Ispettur Kevin Pulis)

Kontra

LUKE VELLA, diżokkupat, ta' 29 sena, iben Brian u Sonia (Maria Assunta) xebba Falzon, imwieled Tal-Pietà, Malta, fil-11 ta' Diċembru, 1995, residenti fi 15, Alley 2, Triq il-Kbira, Ħaż-Żabbar, u detentur ta' karta tal-identità Maltija bin-numru 520895M.

ARB/C067/2019 – VARIATION OF A FREEZING ORDER

IT IS BEING NOTIFIED that by a decree dated 7th November, 2025, given by the Criminal Court (the Hon. Judge Dr Consuelo Scerri Herrera, LLD).

The Police
(Inspector Kevin Pulis)

Versus

LUKE VELLA, unemployed, 29 years, son of Brian and Sonia (Maria Assunta) née Falzon, born in Tal-Pietà, Malta, on the 11th December, 1995, residing at 15, Alley 2, Triq il-Kbira, Ħaż-Żabbar, and holder of Maltese identity card bearing number 520895M.

Il-Qorti AWTORIZZAT lil LUKE VELLA sabiex jiftaħ kont bankarju f'ismu għall-finijiet imsemmija fir-rikors datat 4 ta' Novembru, 2025, u awtorizzat ukoll sabiex jiġbed u jipperċepixxi flusu minn ġewwa l-istess kont bankarju kif ukoll iħallas jew isarraf iċ-ċekkijiet maħruġa mill-Awtorità tad-Djar, u li tali kont bankarju jibqa' wkoll suġġett għall-Ordni ta' Ffriżar li bħalissa tinsab fis-seħħ kontra Luke Vella.

Din il-varjazzjoni qed issir ai termini tal-Artikolu 36 (5)(b)(iii) tal-Att dwar ir-rikavat tar-reat, Kap. 621 tal-Liġijiet ta' Malta, Artikolu 22A (3) tal-Ordinanza dwar il-Mediċini Perikoluż, Kap. 101 tal-Liġijiet ta' Malta wara digriet ta' ordni tal-iffriżar mogħti mill-Qorti tal-Maġistrati (Malta) bħala Qorti Struttorja (il-Maġistrat Dott. Doreen Clarke, LLD), fis-27 ta' Novembru, 2019, li ġiet ippubblikata fil-Gazzetta tal-Gvern fid-29 ta' Novembru, 2019, fejn il-Qorti ordnat is-sekwestru f'idejn terzi persuni b'mod ġenerali, tal-flejjes u l-proprjetà mobbli jew immobbli kollha li huma dovuti lil, jew imissu lil, jew li huma proprjetà ta' LUKE VELLA.

Illum 13 ta' Novembru, 2025

IS-SA EUNICE GRECH FIORINI
Id-Direttur, Uffiċċju għall-Irkupru tal-Assi,

The Court AUTHORISED LUKE VELLA to open a bank account in his name for the purposes stated in his application dated 4th November, 2025, and further authorised him to withdraw and receive funds from the said bank account, as well as to encash cheques issued by the Housing Authority, and that such bank account shall likewise remain subject to the Freezing Order currently in force against Luke Vella.

This variation is being published in terms of Article 36 (5)(b)(iii) of the Proceeds of Crime Act, Cap. 621 of the Laws of Malta, Article 22A (3) of the Dangerous Drugs Ordinance, Cap. 101 of the Laws of Malta, following a freezing order which decree was given by the Court of Magistrates (Malta) as a Court of Criminal Inquiry (Magistrate Dr Doreen Clarke, LLD) on the 27th November, 2019, which was published in the Government Gazette on the 29th November, 2019, where the court ordered the attachment in the hands of third parties in general of all moneys and other movable or immovable property due or pertaining or belonging to LUKE VELLA.

Today 13th November, 2025

MS EUNICE GRECH FIORINI
The Director, Asset Recovery Bureau,

2888

ARB/C123/2025 – ORDNI TA' QBID U FFRIŻAR

IKUN JAF KULĦADD illi b'digriet mogħti fl-21 ta' Ottubru, 2025, mill-Qorti tal-Maġistrati (Malta) bħala Qorti ta' Ġudikatura Kriminali (il-Maġistrat Dott. Caroline Farrugia Frendo, LLD), Kumpilazzjoni Numru 6149/2025, fil-kawża fl-ismijiet:

Ir-Repubblika ta' Malta

Kontra

JAKE BUHAGIAR, ta' 24 sena, iben Emmanuel Buhagiar u Romina Buhagiar xebba' Agius, imwieled Tal-Pietà, fit-28 ta' Jannar, 2001, residenti fi Block B, Flat 11, Triq Bertha K. ILG, San Ġiljan, u detentur ta' karta tal-identità Maltija bin-numru 125601L.

Il-Qorti ORDNAT is-sekwestru f'idejn partijiet terzi b'mod ġenerali l-flus u kull proprjetà mobbli oħra dovuta jew li tappartjeni jew li hija ta' JAKE BUHAGIAR u pprojbietu milli jittrasferixxi, jagħti b'rahan, jipoteka jew xort'oħra jiddisponi minn xi propjetà mobbli jew immobbli, u dan ai termini tal-Artikolu 22A tal-Ordinanza dwar il-Mediċini Perikoluż, Kap. 101 tal-Liġijiet ta' Malta, tal-Artikolu 120A(2A) tal-Ordinanza dwar il-Professjoni Medika u l-Professjonijiet li għandhom x'jaqsmu magħha, Kap. 31 tal-Liġijiet ta' Malta u tal-Artikolu 23A tal-Kodiċi Kriminali, Kap. 9 tal- Liġijiet ta' Malta.

Kull persuna li tagħmel xi ħaġa bi ksur tal-ordni tal-Qorti msemmi fl-Artikolu 22A, fl-Artikolu 120A(2A) u fl-Artikolu

ARB/C123/2025 – SEIZING AND FREEZING ORDER

IT IS BEING NOTIFIED that by a decree dated 21st October, 2025, given by the Court of Magistrates (Malta) as a Court of Criminal Judicature (Magistrate Dr Caroline Farrugia Frendo, LLD), with Compilation Number 6149/2025, in the case:

The Republic of Malta

Versus

JAKE BUHAGIAR, 24 years, son of Emmanuel Buhagiar and Romina Buhagiar née Agius born in Pietà, on the 28th January, 2001, residing at Block B, Flat 11, Triq Bertha K. ILG, St Julian's, and holder of a Maltese identity card bearing number 125601L.

The Court ORDERED the attachment in the hands of third parties in general of all moneys and other movable property due to or pertaining or belonging to JAKE BUHAGIAR and prohibits the said accused from transferring, pledging, hypothecating or otherwise disposing of any movable or immovable property, and this in terms of Article 22A of the Dangerous Drugs Ordinance, Cap. 101 of the Laws of Malta, Article 120A of the Medical and Kindred Professions Ordinance, Cap. 31 of the Laws of Malta and Article 23A of the Criminal Code, Cap. 9 of the Laws of Malta.

Any person who acts in contravention of the court order mentioned in Article 22A, Article 120(A) and Article 23A

23A, tkun ħatja ta' reat u teħel meta tinstab ħatja multa ta' mhux iżjed minn ħdax-il elf, sitt mija u sitta u erbgħin ewro u sebgħa u tmenin ċenteżmu (€11,646.87) jew priġunerija għal żmien ta' mhux iżjed minn tnax-il xahar, jew dik il-multa u priġunerija flimkien.

Kull trasferiment ieħor jew tneħħija oħra ta' proprjetà li jsiru bi ksur ta' dik l-ordni tal-Qorti jkunu nulli u ma jkollhom ebda effett fil-liġi.

Illum 10 ta' Novembru, 2025

IS-SA EUNICE GRECH FIORINI
Direttur, Uffiċċju għall-Irkupru tal-Assi

referred to above shall be guilty of an offence and shall on conviction be liable to a fine (multa) not exceeding eleven thousand, six hundred and forty-six euro and eighty-seven cents (€11,646.87), or to imprisonment for a period not exceeding twelve months, or to both such fine and imprisonment.

Any transfer or other disposal of any property made in contravention of the said Court order shall be null and without effect at law.

Today 10th November, 2025

MS EUNICE GRECH FIORINI
Director, Asset Recovery Bureau

2889

Permezz ta' digriet mogħti mill-Qorti Minorenni fl-10 ta' Ottubru, 2025, fl-atti tar-rikors numru 69/2025AC, fl-atti tal-kawża Pjan ta' Permanenza Alternattiv L.A.A., ordnat is-segwenti pubblikazzjoni biex isservi ta' notifika fil-konfront ta' Ivy Alshlaam Almrabea a tenur tal-Artikolu 187(3) et sequitur tal-Kap. 12.

Permezz ta' nota tal-Bord tar-Reviżjoni għall-Ħarsien tat-Tfal fl-atti tal-kawża numru 69/2025AC ippreżentata fil-Qorti Minorenni, fil-11 ta' Lulju, 2025, ir-rikorrenti Bord tar-Reviżjoni għall-Ħarsien tat-Tfal ippreżenta r-rakkomandazjonijiet tiegħu wara d-deċiżjoni li ttieħdet minnu fit-3 ta' Ġunju, 2025, annessa u mmarkata bħala Dok. A, skont l-Artikolu 33(7A) tal-Kap. 602 relatati mal-pjan ta' permanenza alternattiv. Il-Bord qed jippreżenta l-pjan ta' permanenza alternattiv hawn anness u mmarkat Dok. B. Il-Bord qed jirrakkomanda sabiex jingħata digriet minn din l-Onorabbli Qorti.

Permezz ta' digriet mogħti fit-22 ta' Lulju, 2025, il-Qorti wara li rat id-dokument esibiti.

Rat l-Artikolu 23(1)(4)(5) u l-Artiklu 33(7) tal-Kap. 602;

Il-Qorti tqis li fiċ-ċirkostanzi tal-każ u mid-dokumenti esibiti u l-kontenut tagħhom mhuwiex għaqli li tisma' lill-minuri ai termini tal-Artikolu 17(1) tal-Kap. 602 u lanqas hemm bżonn li tisma' fehmiet oħra.

Peress illi din il-Qorti hija tal-fehma illi l-pjan ta' permanenza alternattiv kif propsot hu fl-aħjar interess tal-minuri, tordna li dan għandu jidħol fis-seħħ b'mod immedjat.

Fiċ-ċirkostanzi għalhekk din il-Qorti:

Tordna illi l-kura u l-kustodja tal-minuri kkonċernati tkun vestita fid-Direttur Kura Alternattiva (Tfal u Żagħżagħ) lis-Sinjura Remenda Grech (KI 28184M) b'dan li l-awtorizzazzjoni medika, edukattiva u psikoloġika tkun vestita u fdata f'idejn l-istess Sinjura Remenda Grech.

By means of a decree of the 10th October, 2025, handed down by the Juvenile Court in the records of the application number 69/2025AC in the acts of the application Alternative Permanency Plan L.A.A., the following publication was ordered for the purpose of effecting service on Ivy Alshlaam Almrabea in terms of Article 187(3) et sequitur of Cap. 12.

By means of a note in the names The Minors Care Review Board filed in the Juvenile Court, on the 11th July, 2025, in the acts of the Application number 69/2025AC, the applicant the Minors Care Review Board filed its recommendations on the decision it has taken on the 3rd June, 2025, here attached and marked as Doc. A according to Article 33(7A) of Cap. 602 related to the alternative permanency plan . The Board is presenting the alternative permanency plan here attached and marked Doc. B. The Board is recommending so that a decree is given by this Honourable Court.

By means of a decree given on the 22nd July, 2025, the Court after having seen the exhibited document.

Having seen Article 23 (1) (4) (5) and 33 (7) of Cap. 602;

The Court considers that in the circumstances of the case and from the documents exhibited and their contents it is not wise to hear the minor in terms of Article 17 (1) of Cap. 602 nor is it necessary to hear other views.

Since this Court is of the opinion that the alternative permanence plan as proposed is in the best interest of the minor, it orders that this should come into effect immediately.

In the circumstances thus this Court:

Order that the care and custody of the minor concerned be vested in the Director Alternative Care (Children and Youths) Ms Remenda Grech (ID 28184M) provided that the medical, educational and psychological authorisation will be vested and entrusted to the same Ms Remenda Grech.

Tordna li l-minuri jibqa' jirrisjedi f'kura alternattiva.

Tordna notifika ta' dan id-digriet lil Ivy Alshlaam Almrabea fost oħrajn.

Esponenti: Bord tar-Revizjoni għall-Ħarsien tal-Minuri, 469, Bugeja Institute, Triq il-Kbira, Santa Venera

Notifika: Ivy Alshlaam Almrabea, 35, Goldfinch, Fl. 2, Triq Mons. G. Depiro, Ir-Rabat

Reġistru tal-Qrati tal-Maġistrati (Malta), illum 14 ta' Novembru, 2025

ALEXANDRA DEBATTISTA
Għar-Reġistratur tal-Qrati Ċivili u Tribunali

Orders that the minor continues to reside in alternative care.

Orders the notification of this decree to Ivy Alshlaam Almrabea amongst others.

Applicant: The Minors Care Review Board, 469, Bugeja Institute, Triq il-Kbira, Santa Venera

Notification: Ivy Alshlaam Almrabea, 35, Goldfinch, Fl. 2, Triq Mons. G. Depiro, Rabat

Registry of the Court of Magistrates (Malta), today 14th November, 2025

ALEXANDRA DEBATTISTA
For the Registrar, Civil Courts and Tribunals

2890

Bandu għall-Kuraturi

Repubblika ta' Malta

Lill-Marixxall tal-Qrati

B'digriet mogħti minn din il-Qorti, fil-20 ta' Ottubru, 2025, fuq talba ta' Joseph Grech et ġie ordnat biex jintgħażlu kuraturi deputati sabiex jirrappreżentaw l-interessi tal-minuri … omissis … fl-atti tar-Rikors numru 1046/2025JVC, fl-ismijiet Joseph Grech et vs Kuraturi Deputati u fl-atti l-oħra relattivi u sussegwenti.

Permezz ta' Rikors Guramentat, ippreżentat, fil-Prim'Awla tal-Qorti Ċivili, fl-ismijiet Joseph Grech (KI 534363M) u Kurt Grech (KI 265793M) vs Kimberly Vassallo (KI 306096M), u Kuraturi Deputati sabiex jirrappreżentaw lill-minuri … omissis … u Silvio (Saviour) Pace (KI 477468M), Liza Pace (KI 302775M), Daryl Mark Pace (KI 440092M), Dylan Pace (KI 167896M), Kyle Pace (KI 199097M), Donna Pace (KI 485591M), Naomi Pace (KI 197398M) u Shania Pace (Ki 437301L), ippreżentat fit-13 ta' Ottubru, 2025, ir-rikorrenti Joseph Grech (ki 534363M) u Kurt Grech (KI 265793M) fejn talbu bir-rispett sabiex din l-Onorabbli Qorti:

i. Prevja okkorrendo bl-opera ta' periti tekniċi u okkorrendo wkoll permezz ta' dawk it-testijiet u verifikii ġenetiċi u xjentifiċi li jistgħu jiġu ordnati mill-Qorti u kondotti mill-periti tekniċi talvoltaw nominati, tiddikjara u tiddeċiedi li l-minuri … omissis … huma l-ulied naturali u bijoloġiċi tad-defunt Brandon Pace u għalhekk huma l-eredi tiegħu skont il-liġi.

Bl-ispejjeż kontra l-konvenuti jew min minnhom inġunti minn issa stess għas-subizzjoni

Banns for Curators

Republic of Malta

To the Marshall of the Court

By means of a decree given by this Court, on the 20th October, 2025, by means of a request by Joseph Grech et it was ordered that deputy curators be chosen to represent the interest of the minors … omissis …, in the records of the Application 1046/2025JVC, in the names Joseph Grech et vs Deputy Curators and in the other relative and subsequent acts.

By means of a Sworn Application, filed in the First Hall Civil Court, in the names Joseph Grech (ID 534363M), and Kurt Grech (ID 265793M) vs Kimberly Vassallo (ID 306096M)M, Deputy Curators to represent the minors … omissis …, Silvio (Saviour) Pace (ID 477468M), Liza Pace (ID 302775M), Daryl Mark Pace (ID 440092M), Dylan Pace (ID 167896M), Kyle Pace (ID 199097M), Donna Pace (ID 485591M), Naomi Pace (ID 197398M) and Shania Pace (ID 437301L), on the 13th October, 2025, the applicants Joseph Grech (ID 534363M) and Kurt Grech (ID 265793M) requested with respect this Honourable Court to:

i. saving if necessary by the appointment of technical experts and if necessary also by means of those tests and genetic and scientific verifications which can be ordered by the Court and conducted by the technical experts appointed, declare and decide that the minors … omissis … are the natural and biological children of the late Brandon Pace and thus are his heirs according to law.

With costs against the defendants or either of whom from now summoned so that a reference to their oath be made

Rikorrenti: 373, Triq Fleur-de-Lys, Birkirkara

Atturi: Kuraturi deputati, Il-Qorti

Int għaldaqstant ordnat li twaħħal kopja uffiċjali ta' dan il-bandu fid-daħla ta' din il-Qorti Superjuri u ssejjaħ b'dan lil kull min irid jidħol bħala kuratur biex jidher fi zmien sitt ijiem f'dan ir-Reġistru u jagħmel b'nota d-dikjarazzjoni illi huwa jidħol għal dan.

Int ordnat ukoll li tgħarraf lil kull wieħed illi jekk ma jagħmilx din id-dikjarazzjoni fiż-żmien fuq mogħti, din il-Qorti tgħaddi biex tagħżel kuraturi tal-uffiċċju.

U wara li tkun għamilt dan, jew jekk tiltaqa' ma' xi xkiel fl-esekuzzjoni ta' dan il-bandu, inti għandek tgħarraf minnufih lil din il-Qorti.

Mogħti mill-Qorti Superjuri hawn fuq imsemmija bix-xhieda tal-Onor. Imħallef Joanne Vella Cuschieri, LLD, Duttur tal-Liġi.

Illum 20 ta' Ottubru, 2025

Reġistru tal-Qrati Superjuri, illum 14 ta' Novembru, 2025

ALEXANDRADEBATTISTA
Għar-Reġistratur, Qrati u Tribunali

Applicants: 373, Triq Fleur-de-Lys, Birkirkara

Notification: Deputy curators, Law Courts

You are therefore ordered to affix an official copy of these banns at the entrance of this Superior Court and to summon whosoever wishes to act as curator to appear before this registry within six days and by means of a minute to submit a declaration that he wishes so to act.

You are also ordered to inform each one that if he fails to make this declaration within the stipulated time, the Court will proceed to the selection of curators of office.

And after so acting or if you should encounter any difficulty in the execution of these banns, you are to inform forthwith this Court.

Given by the Civil Court First Hall, abovementioned, with the witness of the Hon. Madam Justice Joanne Vella Cuschieri, LLD, Doctor of Laws.

Today 20th October, 2025

Registry of the Superior Courts, today 14th November, 2025

ALEXANDRA DEBATTISTA
For the Registrar, Civil Courts and Tribunals

2891

Bandu għall-Kuraturi

Repubblika ta' Malta

Lill-Marixxall tal-Qrati

B'digriet mogħti minn din il-Qorti fl-10 ta' Settembru 2025 fuq talba ta' Helen Borg Bonnici ġie ordnat biex jinħatru kuraturi deputati sabiex iħarsu l-interessi u jirrappreżentaw lil padrun/i dirett/i mhux magħrufa, fl-atti taċ-ċedola numru 1829/2025 fl-ismijiet Helen Borg Bonnici vs Kuraturi Deputati fl-atti l-oħra relattivi u sussegewenti:

Permezz ta' ċedola ta' depożitu u kontestwali fidi ta' ċens numru 1829/2025 fl-ismijiet Helen Borg Bonnici née Borg, pensjonanata, mhux miżżewga, bint il-mejtin Joseph Borg u Maria Anna Borg née Bonnici, imwielda Birkirkara fis-sitta u għoxrin jum ta' Awwissu tas-sena elf disa' mija u tlieta u tletin (26/8/1933) u residenti Birkirkara (KI 0618833M) vs Kuraturi Deputati sabiex jirrappreżentaw lis-suċċessuri fit-titolu mhux magħrufa tad-direttarji Vincenza Vella née Sammut, mart Oscar Vella, bint il-mejtin Paolo Sammut u Elvira Sammut née Fenech imwielda u residenti Tas-Sliema, u oħtha Maria Giuseppina mart Edwin Vella bint il-mejtin

Banns for Curators

Republic of Malta

To the Marshall of the Courts

By means of a decree given by this Court on the 10th September 2025 following a request of Helen Borg Bonnici it was ordered that deputy curators be appointed to represent the interest of the unknown diret owner/s, in the acts of the schedule of deposit number 1829/2025 in the names Helen Borg Bonnici vs Deputy Curators and in the other relative and subsequent acts:

By means of a schedule of deposit and redemption of groundrent number 1829/2025 in the names Helen Borg Bonnici née Borg, pensioner, unmarried, daughter of the late Joseph Borg and Maria Anna Borg née Bonnici, born in Birkirkara on the 26th August, 1933, and residing in Birkirkara (ID 0618833M) vs Deputy Curators to represent the unknown successors in title of the direct owners Vincenza Vella née Sammut, wife of Oscar Vella, daughter of thelate Oscar Vella, daughter of the late Paolo Sammut and Elvira Sammut née Fenech, born and residing in Tas-Sliema, and her sister Mjaria Giuseppina wife of Edwin Vella, daughter

Paolo Sammut u Elvira Sammut née Fenech imwielda u residenti Tas-Sliema, u Oscar Vella bin il-mejtin Giuseppe Vella u Carmela Vella née Tabone imwieled il-Belt Valletta u residenti Tas-Sliema, ippeżentata fl-1 ta' Settembru, 2025, fejn Helen Borg Bonnici esponiet bir-rispett:

1. In virtu ta' kuntratt ippubblikat fl-atti tan-Nutar Dott. Angelo Sammut datat is-sitta u għoxrin jum ta' Marzu tas-sena elf disa' mija u ħamsa u sebgħin (26/3/1975) l-Esponenti kienet xtrat u akkwistat il-garaxx mingħajr numru uffiċjali però internament immarkat bin-numru ħamsa (5) ġja ittra 'J' u bl-isem 'Christmas', eskluża l-arja ta' fuq l-imsemmi garaxx, b'entratura minn Triq il-Bwieraq, Birkirkara, li jikkonfina min-Nofsinhar ma' Triq il-Bwieraq, mill-Punent ma' beni ta' Carmelo Sammut u mil-Lvant mal-beni ta' Emanuele Aquilina jew s-suċċessuri tiegħu fit-titolu, liema garaxx għandu spazju ossija bitħa quddiemu, liema bitħa u entratura fuq imsemmija huma komuni ma' ħaddieħor, u l-istess garaxx jikkonfina mit-Tramuntana ma' beni ta' Joseph Pisani jew s-suċċessuri tiegħu fit-titolu, mil-Lvant ma' beni ta' Antonio Borg jew s-suċċessuri tiegħu fit-titolu, u mil-Punent mal-bitħa komuni, (il-garaxx bid-drittijiet u pertinenzi kollha tiegħu se jkun magħruf bħala l-Proprjetà). Il-kuntratt tal-akkwist huwa hawn anness u mmarkat bħala dokument 'X'. Il-Land Registry Plan relattiva hija hawn annessa u mmarkata 'LR';

2. In virtu tal-kuntratt ippubblikat fl-atti tan-Nutar John Micallef Trigona datat is-seba' jum ta' April tas-sena elf disa' mija u tlieta u ħamsin (7/4/1953) kien ġie mpost iċ-ċens annwu u perpetwu illi qiegħed jigu mifdi permezz ta' din iċ-ċedola;

3. In virtu tal-isemmmi kuntratt ippubblikat fl-atti tan-Nutar John Micallef Trigona datat is-seba' jum ta' April tas-sena elf disa' mija u tlieta u ħamsin (7/4/1953), kien ġie impost iċ-ċens annwu u perpetwu ta' tletin (30) lira ekwivalenti għal erbgħa u tletin ewro u disgħa u sebgħin ċenteżmu (€34.79c) fuq ir-razzett bla numru bl-artijiet miegħu konġunti f'Birkirkara bi dħul minn Sqaq Bwieraq denominat 'Tat-Tombu' sive 'Tal-Giardina' tal-kejl kollha ta' ċirka sitt (6) itmien ħames (5) sigħan u sitt (6) kejliet u kollox imiss min-Nofsinhar mal-imsemmi sqaq mill-Punent in parti ma' beni ta' Ċensu 'Ta' Paromu' u in parti ma beni tal-familja 'Taz-Zeijit' mit-Tramuntana mal-istess familja 'taz-Zeijit' u mil-Lvant ma' beni ta' Toni Zammit 'Ta' Bakkina';

4. Il-Proprjetà hija preżentement mibnija fuq parti minn dan il-plott ikbar ta' sitt (6) itmien ħames (5) sigħan u sitt (6) kejliet, u fil-fatt il-Proprjetà tokkupa kejl ta' ċirka sbatax-il (17) metru kwadru. B'hekk huwa stabbilit illi l- Proprjetà hija suġġetta għal sehemha prorata ta' dan iċ-ċens akbar, u liema sehem prorata huwa ammontanti għal żero punt żero ħamsa u sittin ċenteżmu (0.065c) ekwivalenti għal żero punt żero

of the late Paolo Sammut and Elvira Sammut née Fenech, born and residing in Tas-Sliema, and Oscar Vella, son of the late Giuseppe Vella and carmela Vella née Tabone born in Valletta andresiding in Tas-Sliema, filed on the 1st September, 2025, whereby Helen Borg Bonnici respectfully submitted:

1. In virtue of a contract published in the records of Notary Dr Angelo Sammut dated twenty sixth day of March of the year one thousand nine hundred and seventy five (26/3/1975) the applicant had bought and acquired the garage without official number but internally marked with number five (5) previously letter 'J' and with the name 'Christmas', excluding the airspace overlying the said garage, with entrance from Triq il-Bwieraq, Birkirkara, bounded on the south by Triq il-Bwieraq, on the west by property of Carmelo Sammut and on the east by property of Emanuele Aquilina or its successors in title, which garage has a space or rather a yard in front of it, which property and entrance abovementioned are common with other persons, and the same garage bounded on the north by property of Joseph Pisani or his successors in title, on the east by property of Antonio Borg or his successors in title, and on the west by the common property, (the garage with all its rights and appurtenances will be known as the property). The contract of sale is hereby attached and marked as document 'X'. The relative Land Registry Plan is hereby attached and marked 'LR';

2. In virtue of the contract published in the records of Notary John Micallef Trigona dated the seventh day of April of the year one thousand nine hundred and fifty three (7/4/1953) the annual and perpetual groundrent which is being redeemed by means of this schedule of deposit was imposed;

3. In virtue of the said contract published in the records of Notary John Micallef Trigona dated the seventh day of April of the year one thousand nine hundred and fifty three (7/4/1953), the annual and perpetual groundrent of thirty (30) liri equivalent to thirty four euro and seventy nine cents (€34.79c) was imposed on the unnumbered farmhouse with its adjoining land in Birkirkara with its entrance from Sqaq Bwieraq denominated 'Tal-Tombu' sive 'Tal-Giardina' measuring approximately six (6) itmiem five (5) sighan and six (6) kejliet and everything bounded on the south by the said alley on the west partly by property of Ċensu 'Ta Paromu' and partly by property of the family 'Taż-Zeijit' on the north by the same family 'Taż-Zeijit' and on the east by property of Toni Zammit 'Ta' Bakkina';

4. The property is presently built on part of this larger plot of six (6) itmiem five (5) sighan and six (6) kejliet, and in fact the property occupies a measurement of approximately seventeen (17) square metres. Thus it is established that the property is subject to a pro-rata share of this larger groundrent, and which pro-rata share amounts to zero point zero sixty five cents (0.065c) equivalent to zero point zero

ħamsa u sebgħin ċenteżmu tal-ewro (€0.075c). L-Esponenti tixtieq tifdi s-sehem prorata taċ-ċens illi jappartjeni għall-Proprjetà tagħha;

5. Fil-kuntratt tal-akkwist hawn fuq imsemmi ippubblikat fl-atti tan-Nutar Dott. Angelo Sammut datat is-sitta u għoxrin jum ta' Marzu tas-sena elf disa' mija u ħamsa u sebgħin (26/03/1975) hemm miktub illi l-Proprjetà hija suġġetta għar-rata ta' ċens ta' żewġ liri u ħamsin ċenteżmu (Lm2.50) ekwivalenti għal ħames ewro u tnejn u tmenin ċenteżmu (€5.82) u mhux għar-rata ta' żero punt żero ħamsa u sebgħin ċenteżmu tal-ewro (€0.075c), għalhekk peress illi l-ammonti mhumiex qed jaqblu għal-kull bon fini u a skans ta' kull dubbju l-Esponenit se tifdi dan iċ-ċens skont l-ogħla ammont ta' (Lm2.50) minflok fuq l-ammont ta' (€0.075c);

6. L-Esponenti tiddikjara illi l-imsemmi ċens possibbilment jeħtieġ illi jinqasam bejn diversi nies, li minkejja t-tfittxijiet neċessarji, l-Esponenti ma setgħatx tiddetermina min huma u jekk humiex ħajjin jew mejtin. Fiċ-ċirkostanzi, l-Esponenti kellha allura ta' bilfors tressaq din iċ-ċedola kontra kuraturi deputati;

7. Illi peress li l-Esponenti tixtieq li (a) tavvilixxi ruħha minn din iċ-ċedola sabiex thallas l-arretrati taċ-ċnus dovuti minnha, u ċoè dawk relattivi għall-aħħar ħames (5) snin; u (b) tipprevalixxi ruħha mill-fakultà mogħtija lilha mill-Artikolu 1501 tal-Kap. 16 tal-Ligijiet ta' Malta u tifdi dan iċ-ċens annwu u perpetwu;

8. Illi dan iċ-ċens annwu u perpetwu għandu jiġi mifdi bir-rata ta' ħamsa fil-mija (5%) u għalhekk il-prezz tal-fidi jammonta għal mija u sittax-il ewro u erbgħin ċenteżmu (€116.40).

Għaldaqstant, l-Esponenti qiegħda tadixxi lil din l-Onorabbli Qorti u tiddepozita taht l-awtorità tagħha:

a) Is-somma ta' disgħa u għoxrin ewro u għaxar ċenteżmi (€29.10) arretrati ta' ċens tal-aħħar ħames snin dovuti lil nies mhux magħrufa, sabiex tiġi żbankata minnhom, mal-prova tat-titolu, u wara li dawn iħallu d-debita riċevuta;

b) Is-somma ta' mija u sittax-il ewro u erbgħin ċenteżmu (€116.40), liema somma tirrappreżenta l-fidi ta' ċens annwu u perpetwu gravanti fuq il-Proprjetà, liema somma għandha tiġi liberament żbankata minn min għandu interess għaliha, mal-prova tat-titolu tagħhom lir-Reġistratur tal-Qrati, u wara li dawn iħallu d-debita riċevuta; b'hekk spiċċat l-obbligazzjoni għall-ħlas taċ-ċens hawn fuq imsemmi.

Esponenti: Helen Borg Bonnici, 73, Id-Dwejra, Triq Emanuel Benjamin Vella, Birkirkara

Notifika: Direttur Reġistru Pubbliku, Il;-Belt Valletta

seventy five cents of the euro (€0.075c). The applicant wishes to redeem the share pro-rata of the groundrent which belongs to its property;

5. In the deed of acquisition abovementioned published in the records of Notary Dr Angelo Sammut dated twenty sixth day of March of the year one thousand nine hundred and five and seventy (26/03/1975) it is written that the property is subject to the rate of groundrent of two liri and fifty cents (Lm2.50) equivalent to five euro and eighty two cents (€5.82) and not to the rate of zero point zero five and seventy cents of the euro (€0.075 C), therefore as the amounts are not agreeing for all intents and purposes and for the avoidance of any doubt the interpellant will redeem this groundrent according to the highest amount of (Lm2.50) instead of the amount of (€0.075 C);

6. The applicant declares that the said groundrent possibly needs to be divided between various people, that despite the necessary searches, the applicant could not determine who they are and whether they are alive or dead. In the circumstances, the applicant had to bring forward this schedule of deposit against deputy curators;

7. That since the applicant wishes to (a) to avail herself of this schedule of deposit in order to pay the arrears of groundrent due by her, and namely those relative to the last five (5) years; and (b) to avail herself of the faculty given to her by Article 1501 of Cap. 16 of the Laws of Malta and redeem this annual and perpetual groundrent;

8. That this annual and perpetual groundrent is to be redeemed at the rate of five percent (5%) and thus the price of redemption amounts to one hundred and sixteen euro and forty cents (€116.40).

Thus, the applicant is calling upon this Honourable Court and depositing under its Authority:

a) the sum of twenty-nine euro and ten cents (€29.10) arrears of groundrent for the last five years due to unknown persons, to be withdrawn by them, upon proof of title, and after leaving the due receipt;

b) the sum of one hundred and sixteen euro and forty cents (€116.40), which sum represents the redemption of annual and perpetual groundrent burdening the property, which sum is to be freely withdrawn by whoever has an interest in it, upon proof of their title to the Registrar of Courts, and after leaving the due receipt; thus the obligation for the payment of the groundrent abovementioned ended.

Applicants : Helen Borg Bonnici, 73, Id-Dwejra, Triq Emanuel Benjamin Vella, Birkirkara

Notification: Director Public Registry, Valletta

Kuraturi Deputati

Int għaldaqstant ordnat li twaħħal kopja uffiċjali ta' dan il-bandu fid-daħla ta' din il-Qorti Superjuri u ssejjaħ b'dan lil kull min irid jidħol bħala kuratur biex jidher fi żmien sitt ijiem f'dan ir-Reġistru u jagħmel b'nota d-dikjarazzjoni illi huwa jidħol għal dan.

Int ordnat ukoll li tgħarraf lil kull wieħed illi jekk ma jagħmilx din id-dikjarazzjoni fiż-żmien fuq mogħti, din il-Qorti tgħaddi biex tagħżel kuraturi tal-uffiċċju.

U wara li tkun għamilt dan, jew jekk tiltaqa' ma' xi xkiel fl-esekuzzjoni ta' dan il-bandu, inti għandek tgħarraf minnufih lil din il-Qorti.

Mogħti mill-Qorti Superjuri hawn fuq imsemmija bix-xhieda tal-Onor. Imħallef Josette Demicoli, LLD, Duttur tal-Liġi.

Illum 10 ta' Settembru, 2025

Reġistru tal-Qrati Superjuri, illum 14 ta' Novembru, 2025

ALEXANDRA DEBATTISTA
Għar-Reġistratur, Qrati u Tribunali

Deputy Curators

You are therefore ordered to affix an official copy of these banns at the entrance of this Superior Court and to summon whosoever wishes to act as curator to appear before this Registry within six days and by means of a minute to submit a declaration that he wishes so to act.

You are also ordered to inform each one that if he fails to make this declaration within the stipulated time, this Court will proceed to the selection of curators of office.

And after so acting, or if you encounter any difficulty in the execution of these banns, you are to inform forthwith this Court.

Given by the abovementioned Superior Court with the witness of the Hon. Madam Justice Josette Demicoli, LLD, doctor of Laws.

Today 10th September, 2025

Registry of the Superior Courts, today 14th November, 2025

ALEXANDRA DEBATTISTA
For the Registrar, Civil Courts and Tribunals

2892

B'dan l-avviż ikun magħruf illi b'rikors ippreżentat fil-Qorti, Sezzjoni ta' Ġuriżdizzjoni Volontarja, fit-28 ta' Ottubru, 2025, Rikors numru 982/2025, minn Adriana Vlad et fejn talbu li tiġi ddikjarata miftuħa favur Adriana Vlad, mart id-decujus fi kwota ta' nofs (1/2) indiviż u r-rimanenti nofs (1/2) indiviż favur Andreea Vlad bint id-decujus is-suċċessjoni ta' Eduard Vlad, żewġ Adriana Vlad née Pop, bin missier mhux magħruf u Alexandrina Vlad née Vlad, imwieled Bucharest, ir-Rumanija, kien residenti Birkirkara, Malta, u miet l-Imsida, Malta, fl-4 ta' April, 2025, ta' 56 sena, u li kellu karta tal-identità numru 0064690A.

Għaldaqstant, kull min jidhirlu li għandu interess huwa msejjaħ biex jidher quddiem il-Qorti fuq imsemmija sabiex b'nota jmur kontra dik it-talba fi żmien ħmistax-il ġurnata li jibda jgħaddi minn dak il-jum li fih jiġi mwaħħal il-bandu u l-avviżi skont il-liġi.

Reġistru tal-Qorti Ċivili, Sezzjoni ta' Ġuriżdizzjoni Volontarja

Illum 14 ta' November, 2025

ALEXANDRA DEBATTISTA
Għar-Reġistratur, Qrati Ċivili u Tribunali

By means of an application filed in the Civil Court of Voluntary Jurisdiction Section, on the 28th October, 2025, Application number 982/2025, by Adriana Vlad et whereby they requested that it be declared open in favour of Adriana Vlad, wife of the decujus in the quota of one half (1/2) undivided share and the remaining one half (1/2) undivided share in favour of Andreea Vlad daughter of the decujus the succession of Eduard Vlad, husband of Adriana Vlad née Pop, son of unknown father and Alexandrina Vlad née Vlad, born in Bucharest, Romania, resided in Birkirkara, Malta, and died in Msida, Malta, on the 4th April, 2025, aged 56, and who held identity card number 0064690A.

Wherefore, any person who believes to have an interest in the matter is hereby called upon to appear before the said Court and to bring forward his objections hereto by a minute to be filed within fifteen days from the posting of the banns and notices according to law.

Registry of the Civil Court, Voluntary Jurisdiction Section

Today 14th November, 2025

ALEXANDRA DEBATTISTA
For the Registrar, Civil Court and Tribunals

2893

Permezz ta' digriet mogħti fit-3 ta' Novembru, 2025, mill-Qorti, Prim'Awla, fl-atti tal-ittra uffiċjali numru 2725/2025, fl-ismijiet Dott. Dustin Camilleri noe vs Neville Sammut et, ordnat is-segwenti pubblikazzjoni biex isservi ta' notifika fil-konfront ta' Neville Sammut u Joseph Attard a tenur tal-Artikolu 187(1) et sequitur tal-Kap. 12.

Fil-Prim'Awla tal-Qorti

Illum 12 ta' Ġunju, 2025

Lil: Neville Sammut (KI 0308179M) ta' DAF Crt, Fl 5, Triq iċ-Ċilì, In-Naxxar; u

Joseph Attard (KI 102577M) ta' 67, Ailsa, Fl. 3, Triq San Patrizju, Birżebbuġa

Permezz ta' din l-ittra uffiċjali, Dott. Dustin Camilleri (KI 78189) bin Gaetano Camilleri u Elizabeth née Busuttil u residenti l-Fgura fil-kwalità tiegħu bħala mandatarju speċjali ta': Susan K. Dean (passaport Amerikan numru 539819175) u residenti fl-Istati Uniti tal-Amerika; u Juan M. Dean (passaport Amerikan numru 549603557) u residenti fl-Istati Uniti tal-Amerika; Michael J. Carsella (numru tas-sigurtà soċjali 319-5-7554) u li kien residenti fl-Istati Uniti tal-Amerikia u l-eredi tal-istess Michael J. Carsella u ċoè Linda Kay Carsella (passaport Amerikan numru 673340219) u residenti fl-Istati Uniti tal-Amerika u Linda Kay Carsella (passaport Amerikan numru 673340219) u residenti fl-Istati Uniti tal-Amerika qegħdin jagħmlu referenza għall-inċident stradali li seħħ nhar l-1 ta' Lulju, 2023, għall-ħabta ta' 16 p.m. fi Triq Ħal Warda, Ħ'Attard.

Illi mittenti soffrew ħsara ta' natura gravi u permanenti fuq il-persuna tagħhom, kif ukoll is-Sur Michael J. Carsella miet nhar is-27 ta' Awwisu, 2023, konsegwenza tal-inċident;

Illi dan kollu seħħ unikament tort tagħkom minħabba nuqqas ta' aderenza mar-regolamenti tas-sewqan kwindi l-mittenti qegħdin jinterpellawkom sabiex fi żmien għaxart (10) ijiem tersqu għal-likiwidazzjoni u ħlas ta' danni kollha konsegwenzjali sofferti mill-mittenti bħala riżultat tal-incident de quo.

Il-mittenti jinfurmawkom illi f'każ illi t-terminu lilkom mogħti jgħaddi inutilment, huma ma' jkollhom ebda alternttiva oħra għajr li jipproċedu ulterjoment fil-konfront tagħkom bil-mezzi kollha.

Tant biex tagħrfu tirregolaw ruħkom u biex jigu evitati spejjeż u proċeduri inutili.

By means of a decree of the 3rd November, 2025, of the Civil Court, First Hall, in the records of judicial letter number 2725/2025, in the names Doctor Dustin Camilleri noe vs Neville Sammut et, the following publication was ordered for the purpose of effecting service on Neville Sammut and Joseph Attard in terms of Article 187(1) et sequitur of Cap. 12.

In the First Hall of the Civil Court

Today 12th June, 2025

To: Neville Sammut (ID 0308179M) of DAF Crt, Fl. 5, Triq iċ-Ċilì, Naxxar; and

Joseph Attard (ID 102577M) of 67, Ailsa, Fl. 3, Triq San Patrizju, Birżebbuġa

By the present Dr Dustin Camilleri (ID 78189) son of Gaetano Camilleri and Elizabeth née Busuttil and residing in Fgura in his capacity as special mandatary of: Susan K. Dean (American passport number 539819175) and resident in the United States of America; and Juan M. Dean (American passport number 549603557) and resident in the United States of America; Michael J. Carsella (social security number 319-52-7554) who resided in the United States of America and his heirs Michael J. Carsella and namely Linda Kay Carsella (American passport number 673340219) and resided in the United States of America and Linda Kay Carsella (American passport number 673340219) and resides in the United States of America are referring to the road accident that occurred on 1st July, 2023, at around 16 p.m. in Triq Ħal Warda, Ħ'Attard.

That the interpellants suffered damages of a grievous and permanent nature on their person, as well as Mr Michael J. Carsella died on the 27th August, 2023, as a consequence of the incident;

That all this happened solely due to your lack of adherence to the driving regulations so that the interpellants are soliciting you so that within ten (10) days you come forward for liquidation and payment of all consequential damages suffered by the interpellant as a result of the incident de quo.

The interpellants inform you that in case the time given to you passes uselessly, they 'will have no alternative but to proceed further against you by all means.

So much so that you may know how to regulate yourselves and to avoid useless costs and procedures.

Din l-ittra qiegħda ssir senjatament iżda mhux limitatament għall-skopijiet ta' interruzzjoni ta' preskrizzjoni u ai termini tal-Kap. 12 u Kap. 16 tal-Liġijiet ta' Malta.

Bl-ispejjeż u interessi legali.

Reġistru tal-Qrati tal-Superjuri, illum 14 ta' Novembru, 2025

ALEXANDRA DEBATTISTA
Għar-Reġistratur tal-Qrati Ċivili u Tribunali

This letter is being made especially but not limitedly for the purposes of interruption of prescription and in terms of Cap. 12 and Cap. 16 of the Laws of Malta.

With costs and legal interest.

Registry of the Superior Courts, today 14th November, 2025

ALEXANDRA DEBATTISTA
For the Registrar, Civil Courts and Tribunals

2894

Permezz ta' digriet mogħti fit-28 ta' Ottubru, 2025, mill-Qorti Prim'Awla, fl-atti tal-ittra uffiċjali numru 3851/2025, fl-ismijiet Michal Klosovski et vs Medico Trade Limited, ordnat is-segwenti pubblikazzjoni biex isservi ta' notifika fil-konfront ta' Gabriela Malgorzata Milczarek bħala direttur a tenur tal-Artikolu 187(3) et sequitur tal-Kap. 12.

Fil-Prim'Awla tal-Qorti

Illum 28 ta' Awwissu, 2025

Lil Medico Trade Limited (C97949)

Permezz ta' din l-ittra uffiċjali, Michal Klosowski (KI 214638A) u Aida Namin Mirmohseni (KI 0152947A) ta' 17, Orchid Court, Flat 1, Triq Lewis V. Farrugia, Fleur-de-Lys, Birkirkara, jinterpellawk sabiex tħallas is-somma ta' €36,236.00 fi żmien jumejn min-notifika ta' din l-itta u dan wara li inti kkostitwixxiet ruħek debitriċi tal-mittenti bl-obbligu li tħallas l-ammont fuq imsemmi sat-30 ta' Lulju, 2025, liema somma flus sal-lum għadha ma tħallsitx u dan skont l-att pubbliku data 29 ta' Lulju, 2024, li sar quddiem in-Nutar Pubbliku Dott. Daniel John Bugeja, liema kuntratt qiegħed jigi anness u mmarkat bħala Dok. A.

Fin-nuqqas li tħallas l-imsemmija somma l-mittenti ma' jkolhomx triq oħra ħlief li jipproċedu kontra tiegħek skont il-liġi.

Tant biex tagħraf timxi u tirregola ruħek.

Bl-ispejjeż u bl-imgħaxijiet legali.

Notifika: Gabriela Malgorzata Milczarek, Flat 12A, Emerald Court, Triq Nazzareno, Il-Ħamrun

Reġistru tal-Qrati tal-Superjuri, illum 14 ta' Novembru, 2025

ALEXANDRA DEBATTISTA
Għar-Reġistratur tal-Qrati Ċivili u Tribunali

By means of a decree of the 28th October, 2025, of the Civil Court First Hall in the records of judicial letter number 3851/2025, in the names Michal Klosowski et vs Medico Trade Limited, the following publication was ordered for the purpose of effecting service on Gabriela Malgorzata Milczarek as director in terms of Article 187(3) et sequitur of Cap. 12.

In the First Hall of the Civil Court

Today 28th August, 2025

To Medico Trade Limited (C 97849)

By the present Michal Klosowski (ID 214638A) and Aida Namin Mirmohseni (ID 0152947A) of 17, Orchid Court, Flat 1, Triq Lewis V. Farrugia, Fleur-de-Lys, Birkirkara, call upon you to pay the sum of €36,236.00 within two days from the service of this letter and this after you constituted yourself debtors of the interpellants with the obligation to pay the amount abovementioned till the 30th July, 2025, which sum of money has not yet been paid and this according to the public deed dated 29th July, 2024, made before Notary Public Doctor Daniel John Bugeja, which contract is being attached and marked as Doc. A.

In default of payment of the said sum the interpellants will have no alternative but to proceed against you according to law.

So much so that you may know how to proceed and regulate yourself.

With costs and legal interest.

Notification: Gabriela Malgorzata Milczarek, Flat 12A, Emerald Court, Triq Nazzareno, Ħamrun

Registry of the Superior Courts, today 14th November, 2025

ALEXANDRA DEBATTISTA
For the Registrar, Civil Courts and Tribunals

2895

Permezz ta' digriet mogħti fid-29 ta' Mejju, 2025, mill-Qorti Prim'Awla, fl-atti tal-ittra uffiċjali numru 1013/2025, fl-ismijiet Reevs vs Charlon Scicluna, ordnat is-segwenti pubblikazzjoni biex isservi ta' notifika fil-konfront ta' Charlon Scicluna a tenur tal-Artikolu 187(3) et sequitur tal-Kap. 12.

Fil-Prim Awla tal-Qorti

Illum 5 ta' Marzu, 2025

Lil Charlon Scicluna (KI 94278M) ta' 37, Dwejra, Triq ta' Taħt l-Irdum, Il-Mellieħa

Permezz tal-preżenti ittra ufficjali, Reevs (P1470) ta' 31 (qabel nru 236). Triq Taħt l-Irdum, Santa Maria Estate, Il-Mellieħa, filwaqt li tagħmel riferenza għal survey li sar minn Med Design Associates, li kopja tiegħu hija hawn annessa u mmarkata bħala Dok. X, terġa' tgħarrfek formalment illi bil-bini tal-ħajt diviżorju, u kif ukoll bil-bini ta' garaxx u bini fil-livell ta' basement, u kif ukoll bil-bini ta' spazju ieħor fil-livell sotterran, saret invażjoni għal ġol-proprjetà tal-mittenti.

Illi inti għalhekk qiegħed tiġi interpellat sabiex fi żmien xahar mid-data ta' din l-ittra tiżgombra minn fuq il-proprjetà tal-mittenti u terġa' tibni l-ħajt diviżorju fil-linja li tiddemarka l-qasam bejn il-plott numru 235 u l-plott numru 236.

Fin-nuqqas li tagħmel dan entro t-terminu lilek prefiss se jiġu istitwiti kontrik l-opportuni proċeduri ġudizzjarji mingħajr preavviż ulterjuri.

Tant biex tagħraf timxi u bl-ispejjeż.

Reġistru tal-Qrati tal-Superjuri, illum 17 ta' Novembru, 2025

ALEXANDRA DEBATTISTA
Għar-Reġistratur tal-Qrati Ċivili u Tribunali

By means of a decree of the 29th May, 2025, of the Civil Court First Hall in the records of judicial letter number 1013/2025, in the names Reevs vs Charlon Scicluna, the following publication for the purpose of service of the respondent Charlon Scicluna was ordered in terms of Article 187(3) et sequitur of Cap. 12.

In the First Hall of the Civil Court

Today 5th March, 2025

To Charlon Scicluna (ID 94278M) of 37, Dwjra, Triq ta' Taħt l-Irdum, Mellieħa

With the present judicial letter, Reevs (P1470) 31 (formerly No 236), Triq l-Irdum, Santa Maria Estate, Mellieħa, whilst referring to a survey carried out by Med Design Associates, a copy of which is hereby attached and marked as Doc. X, once again formally informs you that with the construction of the dividing wall, as well as with the construction of a garage and building at basement level, as well as with the construction of another space at underground level, an invasion was made into the property of the interpellant.

You are thus being solicited so that within one month from the date of this letter you vacate the property of the interpellant and rebuild the dividing wall in the line which demarcates the field between plot number 235 and plot number 236.

If you fail to do this within the time given to you, the opportune judicial procedures will be instituted against you without further notice.

So much so that you may know how to proceed and with costs.

Registry of the Superior Courts, today 17th November, 2025

ALEXANDRA DEBATTISTA
For the Registrar, Civil Courts and Tribunals

2896

Ikun jaf kulħadd illi bis-setgħat mogħtija lilha bl-artikolu 257 tal-Kodiċi Ċivili, il-Qorti tar-Reviżjoni tal-Atti Nutarili, b'Digriet tal-11 ta' Novembru, 2025, u dan wara Rikors b'numru 1073/2025, ordnat:

Lid-Direttur tar-Reġistru Pubbliku, li jagħmel il-korrezzjonijiet jew annotazzjoni mitluba sabiex fl-Att tat-Twelid ta' Andrew John Paul Spiteri, meta dan jiġi biex ikun reġistrat f'Malta, isem ir-rikorrent jiġi mibdul b'annotazzjoni minn 'Andrew John' għal 'Andrew John Paul'.

Qorti ta' Reviżjoni tal-Atti Nutarili

It is hereby notified that in virtue of the powers conferred by Section 257 of the Civil Code, the Court of Revision of Notarial Acts, by a Decree dated the 11th November, 2025, and upon an application numbered 1073/2025, ordered:

To the Director of the Public Registry, to make the necessary corrections or annotation so that in the Act of Birth of Andrew John Paul Spiteri, when it is registered in Malta, the name of the applicant will be changed by annotation from 'Andrew John' to 'Andrew John Paul'.

Court of Revision of Notarial Acts

Illum il-Ġimgħa, 14 ta' Novembru, 2025

RUTH PISCOPO
Deputat Reġistratur, Qorti tar-Reviżjoni tal-Atti Nutarili

Today Friday, 14th November, 2025

RUTH PISCOPO
Deputy Registrar, Court of Revision of Notarial Acts

2897

Ikun jaf kulħadd illi bis-setgħat mogħtija lilha bl-artikolu 257 tal-Kodiċi Ċivili, il-Qorti tar-Reviżjoni tal-Atti Nutarili, b'Digriet tal-11 ta' Novembru, 2025, u dan wara Rikors b'numru 1090/2025, ordnat:

Lid-Direttur tar-Reġistru Pubbliku, li jagħmel il-korrezzjonijiet jew annotazzjoni mitluba sabiex fl-Att tat-Twelid bin-numru 2114/2025, kunjom Andrea Marie Hages jiġi mibdul minn 'Doherty' għal 'Zammit' (u mhux għal Żammit bit-tikka fuq iz-Z kif indikat erronjament fir-rikors promotur).

Qorti ta' Reviżjoni tal-Atti Nutarili

Illum il-Ġimgħa, 14 ta' Novembru, 2025

RUTH PISCOPO
Deputat Reġistratur, Qorti tar-Reviżjoni tal-Atti Nutarili

It is hereby notified that in virtue of the powers conferred by Section 257 of the Civil Code, the Court of Revision of Notarial Acts, by a Decree dated the 11th November, 2025, and upon an application numbered 1090/2025, ordered:

To the Director of the Public Registry, to make the necessary corrections or annotation so that in the Act of Birth number 2114/2025, the surname of Andrea Marie Hages is changed from 'Doherty' to 'Zammit' (and not to Żammit with a dot on the Z, as was mistakenly indicated in the application).

Court of Revision of Notarial Acts

Today Friday, 14th November, 2025

RUTH PISCOPO
Deputy Registrar, Court of Revision of Notarial Acts

2898

B'digriet tal-11 ta' Novembru, 2025, mogħti mill-Qorti tal-Maġistrati (Għawdex), Ġuriżdizzjoni Superjuri, Sezzjoni Familja, fl-atti tal-ittra ta' medjazzjoni numru 26/2025 fl-ismijiet 'Martin Hrubsa vs Anġie Marie Muscat' ġie ordnat biex l-imsemmija ittra ta' medjazzjoni flimkien mar-rikors urġenti ppreżentat kontestwalment, li t-tnejn huma riprodotti hawn taħt, jiġu ppubblikati għall-finijiet ta' notifika fil-konfront tal-intimata Anġie Marie Muscat ta' 99, Triq Binġemma, In-Nadur, Għawdex, u dan skont l-Artikolu 187 (3) tal-Kap. 12 tal-Liġijiet ta' Malta.

L-ittra ta' medjazzjoni –

Fil-Qorti tal-Maġistrati (Għawdex), Ġuriżdizzjoni Superjuri, Sezzjoni Familja

Ittra ta' medjazzjoni numru 26/2025

Martin Hrubsa

vs

Anġie Marie Muscat
Ittra ta' Martin Hrubsa, karta tal-identità Ċeka numru 205188495, Triq Ta' Xagħman, Ta' Sannat, Għawdex

Jesponi bil-qima:

Illi minn relazzjoni li l-esponenti kellu ma' Anġie Marie Muscat, twieldet il-minuri (isem il-minuri, data tat-twelid u post tat-twelid) … omissis …

Illi r-relazzjoni bejn il-partijiet tkissret irrimedjabilment u reċentement l-omm qiegħda ċċaħħad lill-missier mill-aċċess għal bintu minuri;

By a decree of the 11th November, 2025, given by the Court of Magistrates (Gozo), Superior Jurisdiction, Family Section, in the acts of the mediation letter number 26/2025 in the names "Martin Hrubsa vs Anġie Marie Muscat" it was ordered that the said mediation letter together with the urgent application filed concurrently, both of which are reproduced below, be published for the purpose of notification with regard the respondent Anġie Marie Muscat of 99, Triq Binġemma, Nadur, Gozo, and this in accordance with article 187(3) of Cap. 12 of the Laws of Malta.

The mediation letter –

In Court of Magistrates (Gozo), Superior Jurisdiction, Family Section

Mediation letter number 26/2025

Martin Hrubsa

vs

Anġie Marie Muscat
Letter of Martin Hrubsa, Czech identity card number 205188495, Triq Ta' Xagħman, Ta' Sannat, Gozo

He reverently states:

That from a relationship that the applicant had with Anġie Marie Muscat, the minor was born – (name of the minor, date of birth and place of birth) … omissis …

That the relationship between the parties has irretrievably broken down and the mother has recently been denying the father access to her minor daughter;

Għaldaqstant, l-esponenti umilment jitlob sabiex din l-Onorabbli Qorti jogħġobha:

1. Tordna l-ħinijiet tal-aċċess li l-missier għandu jkollu għal bintu minuri, liema aċċess għandu jkun wieħed ampju u adegwat;

2. Tawtorizzah sabiex f'nuqqas ta' ftehim jipproċedi b'kawża għas-separazzjoni personali.

(iffirmat) l-Avukat Joseph Grech

Ir-rikors b'urġenza –

Fil-Qorti tal-Maġistrati (Għawdex), Ġuriżdizzjoni Superjuri, Sezzjoni Familja

Fl-atti tal-Ittra ta' Medjazzjoni numru 26/2025

Martin Hrubsa

vs

Anġie Marie Muscat

Rikors b'urġenza ta' Martin Hrubsa, karta tal-identità Ċeka numru 205188495, bin il-mejjet Stefan Hrubsa u Lada née Borkova ta' Lotus Manor, Triq Ta' Xagħman, Ta' Sannat, Għawdex.

Illi kontestwalment ma' dan ir-rikors, ir-rikorrenti preżenta ukoll ittra għal medjazzjoni;

Illi minn relazzjoni li l-rikorrenti kellu ma' Anġie Marie Muscat, twieldet il-minuri (isem il-minuri, data tat-twelid u lok) … omissis …

Illi r-relazzjoni bejn il-partijiet tkissret irrimedjabilment u reċentement l-omm qiegħda ċċaħħad lill-missier mill-aċċess għal bintu minuri;

Għaldaqstant, ir-rikorrenti umilment jitlob sabiex din l-Onorabbli Qorti pendente lite jogħġobha:

1. Tistabbilixxi l-ħinijiet tal-aċċess li l-missier għandu jkollu għal bintu minuri, liema aċċess għandu jkun wieħed ampju u adegwat.

(iffirmat) l-Avukat Joseph Grech

Reġistru tal-Qorti tal-Maġistrati (Għawdex)

Illum 13 ta' Novembru, 2025

MARY JANE ATTARD
Deputat Reġistratur, għar-Reġistratur, Qrati u Tribunali Għawdex

Therefore, the applicant humbly requests that this Honourable Court be pleased to:

1. Order the access times that the father should have for his minor daughter, which access should be extensive and adequate;

2. Authorise him to proceed with a lawsuit for personal separation in the event of disagreement.

(signed) Lawyer Joseph Grech

The urgent application –

In The Court Of Magistrates (Gozo), Superior Jurisdiction, Family Section

In the acts of the Mediation Letter number 26/2025

Martin Hrubsa

vs

Anġie Marie Muscat

Urgent application of Martin Hrubsa, Czech identity card number 205188495, son of the late Stefan Hrubsa and Lada née Borkova of Lotus Manor, Triq Ta' Xagħman, Ta' Sannat, Gozo.

That in concurrently with this application, the applicant also submitted a letter for mediation;

That from a relationship that the applicant had with Anġie Marie Muscat, the minor was born (name of the minor, date of birth and place) … omissis …

That the relationship between the parties has irretrievably broken down and the mother has recently been denying the father access to her minor daughter;

Therefore, the applicant humbly requests that this Honourable Court, pendente lite be pleased to:

1. Establish the access times that the father should have for his minor daughter, which access should be extensive and adequate.

(signed) Lawyer Joseph Grech

Registry of the Court of Magistrates (Gozo)

This 13th November, 2025

MARY JANE ATTARD
Deputy Registrar, for the Registrar, Courts and Tribunals Gozo

Ippubblikat mid-Dipartiment tal-Informazzjoni (doi.gov.mt) — Valletta — *Published by the Department of Information (doi.gov.mt) — Valletta*
Mitbugħ fl-Istamperija tal-Gvern fuq karta FSC® — *Printed at the Government Printing Press on FSC® certified paper*

FSC
www.fsc.org
MIX
Paper | Supporting responsible forestry
FSC® C140603