Nru./No. 21,573
Prezz/Price
€6.30

Gazzetta tal-Gvern ta' Malta
The Malta Government Gazette

It-Tlieta, 20 ta' Jannar, 2026
Tuesday, 20th January, 2026

Pubblikata b'Awtorità
Published by Authority

SOMMARJU – SUMMARY

Notifikazzjonijiet tal-Gvern ..... 529 - 574
Government Notices ..... *529 - 574*

Avviżi tal-Pulizija ..... 575 - 579
Police Notices ..... *575 - 579*

Avviżi lill-Baħħara ..... 580 - 588
Notices to Mariners ..... *580 - 588*

Opportunitajiet ta' Impjieg ..... 588 - 594
Employment Opportunities ..... *588 - 594*

Avviżi tal-Gvern ..... 595 - 620
Notices ..... *595 - 620*

Offerti ..... 620 - 625
Tenders ..... *620 - 625*

Avviżi tal-Qorti ..... 625 - 664
Court Notices ..... *625 - 664*

NOTIFIKAZZJONIJIET TAL-GVERN

Nru. 68

ATT DWAR IL-BANK ĊENTRALI TA' MALTA (KAP. 204)

NGĦARRFU b'din għall-informazzjoni ta' kulħadd illi l-President ta' Malta, fuq il-parir tal-Kabinett tal-Ministri, skont id-dispożizzjonijiet tal-artikolu 8(1) tal-Att dwar il-Bank Ċentrali ta' Malta (Kap. 204), approvat il-ħatra tas-Sa Rita Schembri bħala Deputat Gvernatur għall-Policy Monetarja tal-Bank Ċentrali ta' Malta għal perjodu ta' ħames snin b'seħħ mill-14 ta' Jannar, 2026.

L-20 ta' Jannar, 2026

Nru. 69

ĦATRA TA' AĠENT AVUKAT TAL-ISTAT

BIS-SAĦĦA tas-setgħat mogħtija bl-Artikolu 91A(1) u bl-Artikolu 124 (5) (a) tal-Kostituzzjoni ta' Malta, il-President ta' Malta, fuq il-parir tal-Prim Ministru, approvat il-ħatra bħala Aġent Avukat tal-Istat ta' Dott. Andria Buhagiar, Deputat Avukat tal-Istat, mit-22 ta' Jannar, 2026 sat-2 ta' Frar, 2026.

L-20 ta' Jannar, 2026

Nru. 70

AVVIŻI LEGALI PPUBBLIKATI FIS-SUPPLIMENT MAL-GAZZETTA TAL-GVERN

NGĦARRFU għall-informazzjoni ta' kulħadd illi l-Avviżi Legali li ġejjin ġew ippubblikati fis-Suppliment mal-Gazzetta tal-Gvern Nru. 21,570 tat-13 ta' Jannar, 2026 (Avviżi Legali 2 sa 4) u l-Gazzetta tal-Gvern Nru. 21,572 tas-16 ta' Jannar, 2026 (Avviżi Legali 5 sa 7) rispettivament.

A.L. 2 tal-2026: Ordinanza dwar il-Passaporti (Kap. 61), Regolamenti tal-2024 dwar Dokument Provviżorju tal-Ivvjaġġar tal-UE (L.S. 61.03) (A.L. 311 tal-2024); Avviż ta' Bidu fis-Seħħ.

A.L. 3 tal-2026: Att dwar il-Monitoraġġ Elettroniku (Kap. 651); Regolamenti tal-2026 dwar il-Monitoraġġ Elettroniku.

A.L. 4 tal-2026: Att dwar il-Monitoraġġ Elettroniku (Att Nru XXIV tal-2025) (Kap. 651); Avviż ta' Bidu fis-Seħħ.

GOVERNMENT NOTICES

No. 68

CENTRAL BANK OF MALTA (CAP. 204)

IT is hereby notified for general information that the President of Malta, acting on the advice of the Cabinet of Ministers, in accordance with the provisions of article 8(1) of the Central Bank of Malta Act (Cap 204) has approved the appointment of Ms Rita Schembri as Deputy Governor for Monetary Affairs at the Central Bank of Malta for a period of five years with effect from 14th January, 2026.

20th January, 2026

No. 69

APPOINTMENT OF ACTING STATE ADVOCATE

IN exercise of the powers conferred by Article 91A(1) and by Article 124 (5) (a) of the Constitution of Malta, the President of Malta, acting on the advice of the Prime Minister, has approved the appointment as Acting State Advocate of Dr Andria Buhagiar, Deputy State Advocate, with effect from 22nd January, 2026 to 2nd February, 2026.

20th January 2026

No. 70

LEGAL NOTICES PUBLISHED IN THE SUPPLEMENT TO THE GOVERNMENT GAZETTE

IT is notified for general information that the following Legal Notices were published in the Supplement to the Government Gazette No. 21,570 of 13th January, 2026 (Legal Notices 2 to 4) and Government Gazette No. 21,572 of 16th January, 2026 (Legal Notices 5 to 7) respectively.

L.N. 2 of 2026: Passports Ordinance (Cap. 61); EU Emergency Travel Document Regulations, 2024 (S.L. 61.03) (L.N. 311 of 2024); Commencement Notice.

L.N. 3 of 2026: Electronic Monitoring Act (Cap. 651); Electronic Monitoring Regulations, 2026.

L.N. 4 of 2026: Electronic Monitoring Act (Act No. XXIV of 2025) (Cap. 651); Commencement Notice.

A.L. 5 tal-2026: Att dwar l-Unjoni Ewropea (Kap. 460); Ordni tal-2026 dwar ir-Reżiljenza ta' Entitajiet u Infrastrutturi Kritiċi (Identifikazzjoni, Ħatra u Protezzjoni).

A.L. 6 tal-2026: *Malta Financial Services Authority Act (Cap. 330); Malta Financial Services Authority Act (Indices used as benchmarks in financial instruments and financial contracts or to measure the performance of investment funds) (Amendment) Regulations, 2026.*

A.L. 7 tal-2026: Att dwar l-Akkwist ta' Proprjetà Immobbli minn Persuni Mhux Residenti (Kap. 246); Ordni tal-2026 dwar Eden Place, San Ġiljan bħala Żona Speċjali Msemmija.

L-20 ta' Jannar, 2026

L.N. 5 of 2026: European Union Act (Cap. 460); Resilience of Critical Entities and Infrastructures (Identification, Designation and Protection) Order, 2026.

L.N. 6 of 2026: Malta Financial Services Authority Act (Cap. 330); Malta Financial Services Authority Act (Indices used as benchmarks in financial instruments and financial contracts or to measure the performance of investment funds) (Amendment) Regulations, 2026.

L.N. 7 of 2026: Immovable Property (Acquisition by Non-Residents) Act (Cap. 246); Eden Place, St Julian's (Special Designated Area) Order, 2026.

20th January, 2026

Nru. 71

SKADENZA U REVOKA TAL-LIĊENZJI SPEĊJALI TAL-INSIB GĦALL-PLUVIERA

BIS-SAĦĦA tas-setgħat mogħtija bir-regolament 6(2)(ċ) tar-Regolamenti dwar il-Konservazzjoni tal-Għasafar Selvaġġi (Qafas Biex Tiġi Permessa Deroga li Tiftaħ l-Istaġun fil-Ħarifa għall-Insib tal-Malvizz u l-Pluviera), il-Ministru responsabbli għall-ambjent, flimkien mal-Ministru għal Għawdex u l-Ippjanar, tgħarraf li intlaħqet ilkwota komplessiva għall-Pluviera u li, b'mod immedjat, il-liċenzji speċjali tal-insib għall-Pluviera fil-Ħarifa 2025 skadew u huma meqjusa bħala revokati.

L-4 ta' Jannar, 2026

No. 71

LAPSE AND REVOCATION OF THE GOLDEN PLOVER LIVE-CAPTURING SPECIAL LICENCES

IN exercise of the powers conferred by regulation 6(2)(c) of the Conservation of Wild Birds (Framework for Allowing a Derogation Opening an Autumn Live-Capturing Season for Song Thrush and Golden Plover) Regulations, the Minister responsible for the environment, in conjunction with the Minister for Gozo and Planning, notifies that the overall seasonal bag limit for Golden Plover has been reached and that, with immediate effect, the Autumn, 2025 live-capturing special licences for this species have lapsed and are considered revoked.

4th January, 2026

Nru. 72

ATT DWAR IL-BANK MALTI TA' ŻVILUPP (KAP. 574)

Bord tad-Diretturi

NGĦARRFU għall-informazzjoni ta' kulħadd illi, bis-saħħa tas-setgħat mogħtija lilu bl-artikolu 21(2)(b) u (4) tal-Att dwar il-Bank Malti ta' Żvilupp, Kap 574, il-Ministru għall-Finanzi għoġbu jaħtar lis-Sur James Pearsall u lis-Sa Kylie Spiteri, bħala Diretturi fuq il-Bord tad-Diretturi tal-Bank Malti ta' Żvilupp. Dawn il-ħatriet huma validi għal perjodu ta' ħames snin b'seħħ mid-9 ta' Jannar, 2026.

L-20 ta' Jannar, 2026

No. 72

MALTA DEVELOPMENT BANK ACT (CAP. 574)

Board of Directors

IT is notified for general information that, in exercise of the powers conferred by article 21(2)(b) and (4) of the Malta Development Bank Act, Cap. 574, the Minister for Finance has appointed Mr James Pearsall and Ms Kylie Spiteri, Directors on the Malta Development Bank Board of Directors. These appointments are valid for a period of five years with effect from 9th January, 2026.

20th January, 2026

Nru. 73

ATT DWAR ĠIEĦ IR-REPUBBLIKA (KAP. 251)

Regoli tal-1990 dwar Unuri, Għotjiet u Dekorazzjonijiet, 1990 (A.L. 105/90)

IL-MINISTRU għall-Intern u s-Sigurtà Nazzjonali approva l-għoti tal-Clasps lill-membri li qegħdin jaqdu dmirijithom u eks membri fid-Dipartiment tal-Protezzjoni Ċivili b'seħħ minn nhar it-Tlieta, 13 ta' Jannar, 2026.

No. 73

ĠIEĦ IR-REPUBBLIKA ACT (CAP. 251)

Rules for Honours, Awards and Decorations, 1990 (L.N. 105/90)

THE Minister for Home Affairs and National Security has approved the award of Clasps to serving members and ex-members of the Civil Protection Department, with effect from Tuesday, 13th January, 2026.

First Clasp għall-Midalja għal Servizz Twil u Effiċjenti lill-membri li jkunu għamlu 25 sena servizz mogħtija lil:
First Clasp to the Long and Efficient Service Medal on completion of 25 years of service awarded to:

Kariga *Position*	Isem u Kunjom *Name and Surname*
Director	Anthony Pisani
Chief Assistance Rescue Officer	Michel Galea
Chief Assistance Rescue Officer	Kevin Pace
Chief Assistance Rescue Officer	Frederick Sammut
Chief Assistance Rescue Officer	Joseph Calleja
Chief Assistance Rescue Officer	Marco Bonnici
Chief Assistance Rescue Officer	Charles Grima
Chief Assistance Rescue Officer	Mark Zammit
Station Officer	Adeodato Spiteri
Station Officer	Anthony Grech
Station Officer	John Cassar
Station Officer	Jesmond D'Amato
Station Officer	Noel David Attard
Station Officer	David Cassar
Station Officer	Oreste Azzopardi
Station Officer	Joseph Schembri
Station Officer	Stephen Friggieri
Station Officer	Renato Agius
Station Officer	Gordon Cassar
Station Officer	Timothy Willie
Leading Assistance Rescue Officer	Antonio Zarb
Leading Assistance Rescue Officer	Gareth Bonnici
Leading Assistance Rescue Officer	Alexander Muscat
Leading Assistance Rescue Officer	Lawrence Formosa
Leading Assistance Rescue Officer	David Spiteri
Leading Assistance Rescue Officer	Alex Scicluna
Leading Assistance Rescue Officer	Alexander Zammit
Leading Assistance Rescue Officer	Lawrence Farrugia
Leading Assistance Rescue Officer	Richard Farrugia
Leading Assistance Rescue Officer	Massimo Cassar
Leading Assistance Rescue Officer	Robert Bugeja
Leading Assistance Rescue Officer	Leslie Camilleri

Kariga *Position*	Isem u Kunjom *Name and Surname*
Assistance Rescue Officer	Emanuel Dalli
Assistance Rescue Officer	Emanuel Attard
Assistance Rescue Officer	Joseph Portelli

Ex-CPD service personnel

Permanent Secretary	Emanuel Psaila
Leading Assistance Rescue Officer	Dennis Bonello
Leading Assistance Rescue Officer	Innocent Mifsud
Leading Assistance Rescue Officer	Anton Grima
Leading Assistance Rescue Officer	Joseph Barbieri
Leading Assistance Rescue Officer	Godfrey Cordina
Leading Assistance Rescue Officer	Joseph Farrugia
Leading Assistance Rescue Officer	Spiridione Spiteri
Leading Assistance Rescue Officer	Stephen Camilleri
Assistance Rescue Officer	Natalino Tabone
Assistance Rescue Officer	Dominic Cassar
Assistance Rescue Officer	Lawrence Portelli
Assistance Rescue Officer	Vincent Farrugia
Assistance Rescue Officer	Joseph Bezzina

Second Clasp għall-Midalja għal Servizz Twil u Effiċjenti lill-membri li jkunu għamlu 30 sena servizz mogħtija lil:
Second Clasp to the Long and Efficient Service Medal on completion of 30 years of service awarded to:

Chief Assistance Rescue Officer	Michel Galea
Station Officer	Chris Aquilina
Station Officer	Arthur Grech
Station Officer	Anthony Micallef
Station Officer	Patrick Galea
Station Officer	Timothy Willie
Station Officer	Gordon Cassar
Leading Assistance Rescue Officer	Gareth Bonnici
Leading Assistance Rescue Officer	Antonio Zarb
Leading Assistance Rescue Officer	Alexander Muscat
Leading Assistance Rescue Officer	Lawrence Formosa
Leading Assistance Rescue Officer	Brian Attard
Leading Assistance Rescue Officer	George Cini
Leading Assistance Rescue Officer	Stephen Belli
Leading Assistance Rescue Officer	Brian Caruana
Assistance Rescue Officer	Alex Azzopardi
Assistance Rescue Officer	Saviour Cassar
Assistance Rescue Officer	Emanuel Attard

Ex-CPD service personnel

Chief Assistance Rescue Officer	James Newell

Nru. 74

ATT DWAR IL-PROFESSJONI NUTARILI U ARKIVJI NUTARILI (KAP. 55)

Nomina ta' Nutar Delegat/Konservatur

NGĦARRFU b'din illi bis-saħħa tas-setgħat mogħtijin bl-artikolu 20 tal-Att dwar il-Professjoni u Arkivji Nutarili, il-Qorti ta' Reviżjoni Nutarili innominat lin-Nutar Dott. Alexia Debattista bħala nutar delegat u konservatur tal-atti tan-Nutar Dott. Luke Caruana u dan għall-perjodu bejn it-12 ta' Jannar, 2026 u l-1 ta' Marzu, 2026.

Illum it-Tnejn, 12 ta' Jannar, 2026

RUTH PISCOPO
Deputat Reġistratur, Qorti tar-Reviżjoni tal-Atti Nutarili

No. 74

NOTARIAL PROFESSION AND NOTARIAL ARCHIVES ACT (CAP. 55)

Appointment of Notary Delegate/Keeper

IT is hereby notified that in exercise of the powers conferred by Section 20 of the Notarial Profession and Notarial Archives Act, the Court of Revision of Notarial Acts has appointed Notary Dr Alexia Debattista to be notary delegate and keeper of the Acts for Notary Dr Luke Caruana for the period between the 12th January, 2026 and 1st March, 2026.

Today Monday, 12th January, 2026

RUTH PISCOPO
Deputy Registrar, Court of Revision of Notarial Acts

Nru. 75

MINISTRU GĦALL-ĠUSTIZZJA U R-RIFORMA TAS-SETTUR TAL-KOSTRUZZJONI

NGĦARRFU illi bis-saħħa tas-setgħat mogħtija bl-Artikolu 3 tal-Ordinanza dwar il-Kummissjunajri b'Setgħa li Jagħtu Ġurament (Kap. 79), il-Ministru għall-Ġustizzja u r-Riforma tas-Settur tal-Kostruzzjoni ħatar bħala Kummissjunarji b'Setgħa li Jagħtu Ġurament, fil-qadi tad-doveri tagħhom u sakemm jibqgħu fil-kariga, lill-imsemmija hawn taħt:

Persuni li jwettqu funzjonijiet relatati mas-servizz barrani tal-Gvern barra minn Malta

Attard, is-Sur Matthew – First Secretary, Ambaxxata tar-Repubblika ta' Malta, Abu Dabi, L-Emirati Għarab Magħquda

Grech, is-Sa Petra – First Secretary, Ambaxxata tar-Repubblika ta' Malta, Washington, L-Istati Uniti tal-Amerika

Grima, is-Sur Pascoe Leonardo – First Secretary, Ambaxxata tar-Repubblika ta' Malta, il-Kajr, Ir-Repubblika Għarbija tal-Eġittu

Uffiċjali Pubbliċi/Impjegati Pubbliċi

Grima, l-Ispettur Bradley – Korp tal-Pulizija ta' Malta

Azzopardi, Dott. Fabrizia – Tabib Ġenerali Prinċipali, Kura tas-Saħħa Primarja

Cordina, Dott. Adrian – Tabib Ġenerali Prinċipali, Kura tas-Saħħa Primarja

Dalli, Dott. Monica – Tabib Ġenerali Prinċipali, Kura tas-Saħħa Primarja

No. 75

WARRANT BY THE MINISTER FOR JUSTICE AND REFORM OF THE CONSTRUCTION SECTOR

IT is notified that in exercise of the powers conferred by Article 3 of the Commissioners for Oaths Ordinance (Cap. 79) the Minister for Justice and Reform of the Construction Sector appointed as Commissioners for Oaths, in the performance of their duties and for as long as they remain in such office, the undermentioned:

Persons who perform functions relating to the foreign service of the Government outside Malta

Attard, Mr Matthew – First Secretary, Embassy of the Republic of Malta, Abu Dhabi, The United Arab Emirates

Grech, Ms Petra – First Secretary, Embassy of the Republic of Malta, Washington, The United States of America

Grima, Mr Pascoe Leonardo – First Secretary, Embassy of the Republic of Malta, Cairo, The Arab Republic of Egypt

Public Officers/Public Employees

Grima, Inspector Bradley – Malta Police Force

Azzopardi, Dr Fabrizia – Principal General Practitioner, Primary HealthCare

Cordina, Dr Adrian – Principal General Practitioner, Primary HealthCare

Dalli, Dr Monica – Principal General Practitioner, Primary HealthCare

Scerri, Dott. Anne Marie – Tabib Ġenerali Prinċipali, Kura tas-Saħħa Primarja

Vella, Dott. Sarah – Tabib Ġenerali Prinċipali, Kura tas-Saħħa Primarja

Zammit, Dott. Edward – Tabib Ġenerali Prinċipali, Kura tas-Saħħa Primarja

Avukati

Vella, Dott. Karen

B'Awtorità
Jonathan Attard
Ministru għall-Ġustizzja u r-Riforma tas-Settur tal-Kostruzzjoni

L-20 ta' Jannar, 2026

MJR/Justice/4/2025

Scerri, Dr Anne Marie – Principal General Practitioner, Primary HealthCare

Vella, Dr Sarah – Principal General Practitioner, Primary HealthCare

Zammit, Dr Edward – Principal General Practitioner, Primary HealthCare

Advocates

Vella, Dr Karen

By Authority
Jonathan Attard
Minister for Justice and Reform of the Construction Sector

20th January, 2026

Nru. 76

ATT DWAR SELF TAL-GVERN U L-AMMINISTRAZZJONI TAD-DEJN PUBBLIKU (KAP. 575)

Avviż ta' Ħruġ ta' Kalendarju

Dan il-kalendarju juri t-tul ta' żmien għal kull bill tat-Teżor li ser jinħareg kull ġimgħa għax-xahar ta' Frar 2026 u li huwa ppubblikat mill-Accountant General skont u għall-finijiet ta' regolament 7 tar-Regolamenti dwar il-Bills tat-Teżor ta' Malta tal-2017:

No. 76

GOVERNMENT BORROWING AND MANAGEMENT OF PUBLIC DEBT ACT (CAP. 575)

Notice of Issuance Calendar

The following calendar shows the tenor of individual weekly issues of Treasury bills for the month of February 2026 and is published by the Accountant General in terms of regulation 7 of the Malta Treasury Bills Regulations 2017:

MONDAY	TUESDAY	WEDNESDAY	THURSDAY	FRIDAY
02	**03** **TB** Tender Date	**04**	**05** **TB** Issue of 91 days maturing 7 May 2026 & 273 days maturing 5 November 2026	**06**
09 **TB** Tender Date	**10** *Public Holiday*	**11**	**12** **TB** Issue of 91 days maturing 14 May 2026 & 182 days maturing 13 August 2026	**13**
16	**17** **TB** Tender Date	**18**	**19** **TB** Issue of 91 days maturing 21 May 2026 & 182 days maturing 20 August 2026	**20**
23	**24** **TB** Tender Date	**25**	**26** **TB** Issue of 91 days maturing 28 May 2026 & 182 days maturing 27 August 2026	**27**

Notes: *Note: TB = Treasury Bills*

1. Public Treasury bills auctions are held regularly every week, typically on Tuesdays. Successful bids are settled on the following Thursday on a T+2 settlement cycle.

2. When the auction date, or the settlement date, or any day in between the auction date and the settlement date falls on a non-business day, the auction takes place on the first business day of the same week.

3. Interest (discount) is always calculated on the actual number of days involved.

4. Bids must be submitted using the Treasury's prescribed tender forms and received by the Treasury Department by not later than 10.00 a.m. (CET) on the auction date. Bids can be sent via email to the addresses provided on the application form.

5. Only offers with a definite yield quoted to three (3) decimal places shall be considered.

6. Bids must be for a minimum of €250,000 nominal i.r.o. the 28 day tenor, and €50,000 nominal for other tenors. Above these minimum amounts, bids must be made in multiples of €1,000.

7. With regard to the tenor, the following days will apply:

1 month = typically 28 days; 3 months = typically 91 days;
6 months = typically 182 days; 9 months = typically 273 days;
12 months = typically 364 days.

8. In the event of pro-rata allocation, the bidder shall accept any portion of the amount tendered, at the same yield as that tendered for the whole amount.

9. Successful bidders will be notified of the acceptance of their tenders on the same day the auction is conducted.

10. Settlement (T+2) of amount allotted is to be made by not later than 10.00 a.m CET on the date on which the relative Bills are dated. Settlement is to be made by bank transfer to the credit of the public account held with Central Bank of Malta as indicated on the Letter of Acceptance.

11. The Accountant General reserves the right not to allot any Treasury bills on offer without assigning any reason. For further information please refer to the Malta Treasury Bills Regulations and the Malta Treasury Bills General Prospectus at www.treasury.gov.mt.

20th January, 2026

Nru. 77

ATT DWAR IT-TAXXA FUQ IL-VALUR MIŻJUD
(Kap. 406)

Avviż skont l-Artikoli 58 u 73

SKONT id-dispozizzjonijiet tal-proviso tal-artikolu 58(3) u l-artikolu 73(2) tal-Att tat-Taxxa Fuq il-Valur Miżjud, il-Kummissarju tat-Taxxa u d-Dwana qiegħed hawnhekk jinnotifika lil persuna/i mniżżla hawn taħt li ħareġ avviż fir-rigward tagħhom għal ħlas ta' taxxa, penali u interessi skont l-Arikolu 59 tal-Kap. 406.

No. 77

VALUE ADDED TAX
(Cap. 406)

Notice in terms of Articles 58 and 73

IN terms of the proviso to Article 58(3) and Article 73(2) of the Value Added Tax Act, the Commissioner for Tax and Customs is hereby notifying the person/s listed hereunder that a demand notice for payment of tax, penalties and interest as per Article 59 of Cap. 406 has been issued in their regard.

Numru tal-VAT	*Tax Payer*
2168-8912	Pascal Lucien M Dehovre
2431-6417	Showroom Ltd
2431-6417	Karim Amer Sayid
2477-7016	Adamec Lubimir
2093-0121	Micra Ltd
2093-0121	Raymond Micallef
2573-4829	Centrumcoin Holding Ltd
1492-6906	Robert Borg
1013-8728	Charles Debono
1013-8728	Mary Debono
2103-9628	Exclusive 'DHW' Ltd
2103-9628	Giovanni Antonino De Luca
2304-3405	Dione Darmanin
1819-6835	Marise Muscat
1960-9220	Double Digit Ltd
2235-2702	Merit Trading Ltd
2235-2702	Anne O'Kelley
2235-2702	Aibric O'Kelley
2149-3920	Luigi Pisani
2527-7005	JKB Properties Ltd
2527-7005	Alexander Bezzina
1409-4526	San Giljan Aquatic Sports Club
1969-7520	Castello Dei Baroni Ltd
1969-7520	Marisa Schembri
1969-7520	Mary Caruana
1980-0516	Bricon Ltd
1980-0516	Michael Micallef
1874-7334	Francesco Pulia
1874-7334	Nunzio Valore
2124-0607	Simone Fosso
1929-9309	Richard James Mottershead
1330-4720	Carmelo Agius
1778-6537	Sylvana Brannon
1807-2102	Paul Terence Ganney
1852-4620	Systema Ltd
2383-4831	Arcarius Finance Limited
2158-2619	Alaq Ben Ahmad Abid
2315-6533	UCM Limited
1726-1820	Alexander Camilleri
2590-5119	Serbanescu Florin

Jekk il-ħlas ma jsirx fi żmien 30 jum mid-data ta' din in-notifika il-Kummissarju tat-Taxxa u d-Dwana se jipproċedi biex jinforza l-ħlas skont il-liġi.

Kopji tal-imsemmija avviż jistgħu jinġabru mis-Sezzjoni tal-Ġbir, KTD, Blk 5, Il-Furjana.

L-20 ta' Jannar, 2026

VAT Number	*Tax Payer*
2168-8912	Pascal Lucien M Dehovre
2431-6417	Showroom Ltd
2431-6417	Karim Amer Sayid
2477-7016	Adamec Lubimir
2093-0121	Micra Ltd
2093-0121	Raymond Micallef
2573-4829	Centrumcoin Holding Ltd
1492-6906	Robert Borg
1013-8728	Charles Debono
1013-8728	Mary Debono
2103-9628	Exclusive 'DHW' Ltd
2103-9628	Giovanni Antonino De Luca
2304-3405	Dione Darmanin
1819-6835	Marise Muscat
1960-9220	Double Digit Ltd
2235-2702	Merit Trading Ltd
2235-2702	Anne O'Kelley
2235-2702	Aibric O'Kelley
2149-3920	Luigi Pisani
2527-7005	JKB Properties Ltd
2527-7005	Alexander Bezzina
1409-4526	San Ġiljan Aquatic Sports Club
1969-7520	Castello Dei Baroni Ltd
1969-7520	Marisa Schembri
1969-7520	Mary Caruana
1980-0516	Bricon Ltd
1980-0516	Michael Micallef
1874-7334	Francesco Pulia
1874-7334	Nunzio Valore
2124-0607	Simone Fosso
1929-9309	Richard James Mottershead
1330-4720	Carmelo Agius
1778-6537	Sylvana Brannon
1807-2102	Paul Terence Ganney
1852-4620	Systema Ltd
2383-4831	Arcarius Finance Limited
2158-2619	Alaq Ben Ahmad Abid
2315-6533	UCM Limited
1726-1820	Alexander Camilleri
2590-5119	Serbanescu Florin

Unless payment is effected within 30 days from the date of this notice the Commissioner for Tax and Customs will proceed to enforce payment in terms of law.

Copies of said notices may be collected from the Collection Section, MTCA, Blk 5, Floriana.

20th January, 2026

Nru. 78

NUMRI ĠODDA TA' BIBIEN F'BIRKIRKARA

Emendi

B'RIFERENZA għan-Notifikazzjoni tal-Gvern Nru. 630 tat-3 ta' Awwissu, 2000, taħt it-titlu 'Numri ġodda ta' bibien f'Birkirkara', għandhom isiru dawn l-emendi kif indikati b'tipi **grassi**.

No. 78

NUMBERING OF DOORS AT BIRKIRKARA

Amendments

WITH reference to Government Notice No. 630 dated 3rd August, 2000, under the title 'Renumbering of doors at Birkirkara', the following amendments in **bold** should be made.

BIRKIRKARA

33. TRIQ MOSÈ GATT

In-naħa tax-xellug meta tidħol minn Triq Ċikku Bonaci

Left side entering from Triq Ċikku Bonaci

Isem/Numru Qadim *Name/Old Number*	Numru ġdid *New Number*
Inton	9
Garaxx	11
Mon Delice House	13
Fair Ways	15
Garaxx	17
June	19

In-naħa tal-lemin meta tidħol minn Triq Ċikku Bonaci

Right side entering from Triq Ċikku Bonaci

Isem/Numru Qadim *Name/Old Number*	Numru ġdid *New Number*

għandhom jinqraw
should read

Isem/Numru Qadim *Name/Old Number*	Numru ġdid *New Number*
9, **Inton Court (Flettijiet)**	9
11 (Garaxx)	11
13, Mon Delice House	13
Daħla għall-garaxxijiet	**15**
Fairways	**17**
Fairviews Residencies (Flettijiet)	**17A**
19, June	19

Isem/Numru Qadim *Name/Old Number*	Numru ġdid *New Number*

L-20 ta' Jannar, 2026

20th January, 2026

Nru. 79

NUMRI ĠODDA TA' BIBIEN F'MARSASKALA

Emendi

B'RIFERENZA għan-Notifikazzjoni tal-Gvern Nru. 708 tat-3 ta' Ottubru, 1997, taħt it-titlu 'Numri ġodda ta' bibien f'Marsaskala', għandhom isiru dawn l-emendi kif indikati b'tipi **grassi**.

No. 79

NUMBERING OF DOORS AT MARSASKALA

Amendments

WITH reference to Government Notice No. 708 dated 3rd October, 1997, under the title 'Renumbering of doors at Marsaskala', the following amendments in **bold** should be made.

MARSASKALA

17. TRIQ IL-GROSS

In-naħa tax-xellug meta tidħol minn Triq il-Ħabberxa

Left side entering from Triq il-Ħabberxa

Isem/Numru Qadim *Name/Old Number*	Numru ġdid *New Number*
Garaxx	125

In-naħa tal-lemin meta tidħol minn Triq il-Ħabberxa

Right side entering from Triq il-Ħabberxa

Isem/Numru Qadim *Name/Old Number*	Numru ġdid *New Number*

Isem/Numru Qadim *Name/Old Number*	Numru ġdid *New Number*	Isem/Numru Qadim *Name/Old Number*	Numru ġdid *New Number*
Garaxx	127		
Ortensia	129		
Garaxx	131		

għandhom jinqraw
should read

Isem/Numru Qadim *Name/Old Number*	Numru ġdid *New Number*	Isem/Numru Qadim *Name/Old Number*	Numru ġdid *New Number*
125 (Garaxx)	125		
Daħla għall-garaxxijiet	**127**		
Bieb bla numru	**127A**		
129, Ortensia (Flettijiet)	**129**		
131 (Garaxx)	131		

L-20 ta' Jannar, 2026

20th January, 2026

Nru. 80

NUMRI ĠODDA TA' BIBIEN F'ĦAL TARXIEN

Emendi

B'RIFERENZA għan-Notifikazzjoni tal-Gvern Nru. 461 tas-26 ta' Mejju, 2006, taħt it-titlu 'Numri ġodda ta' bibien f'Ħal Tarxien', għandhom isiru dawn l-emendi kif indikati b'tipi **grassi**.

No. 80

NUMBERING OF DOORS AT ĦAL TARXIEN

Amendments

WITH reference to Government Notice No. 461 dated 26th May, 2006, under the title 'Renumbering of doors at Ħal Tarxien', the following amendments in **bold** should be made.

ĦAL TARXIEN

1. TRIQ ĠUŻÈ DAMATO

In-naħa tax-xellug meta tidħol minn
Pjazza Antoine De Paule, Paola

Left side entering from
Pjazza Antoine De Paule, Paola

Isem/Numru Qadim *Name/Old Number*	Numru ġdid *New Number*

In-naħa tal-lemin meta tidħol minn
Pjazza Antoine De Paule, Paola

Right side entering from
Pjazza Antoine De Paule, Paola

Isem/Numru Qadim *Name/Old Number*	Numru ġdid *New Number*
Sunflower (Flettijiet)	186
Garaxx	188
Dar il-Hena	190
Connie	192
Fleurette/Is-Sebħ (Flettijiet)	194

għandhom jinqraw
should read

Isem/Numru Qadim *Name/Old Number*	Numru ġdid *New Number*	Isem/Numru Qadim *Name/Old Number*	Numru ġdid *New Number*
		186, Sunflower	186
		188 (Garaxx)	188
		Matyle	**190**
		Temples View (Flettijiet)	**190A**
		Tamara (Garaxx)	**190B**
		192, Connie	192
		194	194

L-20 ta' Jannar, 2026

20th January, 2026

Nru. 81

NUMRI ĠODDA TA' BIBIEN FIL-FGURA/PAOLA

Emendi u Prolungament

B'RIFERENZA għan-Notifikazzjoni tal-Gvern Nru. 209 tat-18 ta' Marzu, 1993, taħt it-titlu 'Numri ġodda ta' bibien fil-Fgura/Paola', għandhom isiru dawn l-emendi u prolungament kif indikati b'tipi **grassi**.

No. 81

NUMBERING OF DOORS AT IL-FGURA/PAOLA

Amendments and Prolongation

WITH reference to Government Notice No. 209 dated 18th March, 1993, under the title 'Renumbering of doors at Il-Fgura/Paola', the following amendments and prolongation in **bold** should be made.

PAOLA

TRIQ IL-KAMPANELLA

Emendi – *Amendments*

In-naħa tax-xellug meta tidħol minn Triq San Mikiel
Left side entering from Triq San Mikiel

Isem/Numru Qadim *Name/Old Number*	Numru ġdid *New Number*
St Jude	333
Garaxx	335
Ħanut	337
Bieb bla numru (Dar)	339
Garaxx	341
Garaxx	343

In-naħa tal-lemin meta tidħol minn Triq San Mikiel
Right side entering from Triq San Mikiel

Isem/Numru Qadim *Name/Old Number*	Numru ġdid *New Number*

għandhom jinqraw
should read

Isem/Numru Qadim *Name/Old Number*	Numru ġdid *New Number*
333, St Jude	333
Garaxx	**335**
Garaxx	**337**
View Point (Flettijiet)	**339**
Garaxx	**341**
M1	**343**

Prolungament – *Prolongation*

Isem/Numru Qadim *Name/Old Number*	Numru ġdid *New Number*
M1	343

għandhom jiżdiedu
should be added

Isem/Numru Qadim *Name/Old Number*	Numru ġdid *New Number*
M2	**345**
Garaxx	**347**
Garaxx	**349**

Nru. 82

NUMRI ĠODDA TA' BIBIEN F'PAOLA

Kanċellament

B'RIFERENZA għan-Notifikazzjoni tal-Gvern Nru. 209 tat-18 ta' Marzu, 1993, taħt it-titolu 'Numri ġodda ta' bibien fil-Fgura/Paola', il-propjetajiet preċedentement innumerati bin-numri 345 sa 399 fi Triq il-Kampanella, Paola, għandhom jiġu kkanċellati peress li dan ġew innumerati mill-ġdid fi Triq Maggie Moran, Paola, skont in-Notifikazzjoni tal-Gvern Nru. 340 tal-21 ta' April, 2006.

L-20 ta' Jannar, 2026

No. 82

NUMBERING OF DOORS AT PAOLA

Cancellation

With reference to Government Notice No. 209 dated 18th March, 1993, under the title 'Renumbering of doors at Il-Fgura/Paola', the properties previously numbered 345 up to 399, in Triq il-Kampanella, Paola, are to be cancelled as they have been renumbered in Triq Maggie Moran, Paola, as per Government Notice No. 340 dated 21st April, 2006.

20th January, 2026

Nru. 83

ATT DWAR IL-CONDOMINIA
(KAP. 398)

B'DIN qed ngħarraf illi jiena rċivejt applikazzjoni għar-reġistrazzjoni u/jew emendi tar-regolamenti li jirregolaw l-imsemmija condominia:

Nru tal-Condominium *Condominium Number*	Indirizz tal-Condominium *Address of Condominium*	Rimarki *Remarks*	Data tar-Reġistrazzjoni *Date of Registration*
7253	'Piazza Residence', Blk. A, Misraħ il-Kanonku Ġiovanni Vella, Iż-Żejtun	Registration of Rules	04/12/2025
7254	'Garage Complex', 'Panorana Residence', Triq il-President Anton Buttigieg, Iż-Żejtun	Registration of Rules	04/12/2025
7042	17, 'Tennessee Mansions', Triq il-Konkorsi Teatrali, L-Imġarr	Registration of Rules	10/12/2025
2976	'Orange Shades Owners Association', Triq il-Qanpiena, Is-Swatar	Registration of Rules	19/12/2025
3035	'The Willows Owners Association', Triq il-Ġiebja, Is-Swieqi	Registration of Rules	19/12/2025
6341	'Acacia Owners Association', 56, Triq iż-Żernieq, Is-Swatar	Registration of Rules	19/12/2025
7275	'Swift Apartments Owners Association', 212, Triq il-Belt Valletta, Ħal Qormi	Registration of Rules	19/12/2025
7281	'Sunshine Court', Triq ix-Xgħajra, Ħaż-Żabbar	Registration of Rules	26/12/2025
6096	'Bridgeview Block & Garages', Triq Andrè Maurois, Ta' Ġiorni, San Ġiljan	Registration of Rules	29/12/2025

Dott. Claude Sapiano, LLD
Reġistratur tal-Artijiet

L-20 ta' Jannar, 2026

No. 83

CONDOMINIUM ACT
(CAP. 398)

NOTICE is hereby given that I have received an application for the registration of and/or amendment to rules regulating the following condominia:

Dr Claude Sapiano, LLD
Land Registrar

20th January, 2026

Nru. 84

ATT DWAR IR-REĠISTRAZZJONI TA' ARTIJIET (KAP. 296)

Avviż li hemm il-Ħsieb li Titoli ta' Art Jiġu Rreġistrati

B'DIN qed ngħarraf illi jien irċevejt l-applikazzjonijiet li ġejjin għar-reġistrazzjoni ta' titoli ta' art deskritti hawn taħt minn:

No. 84

LAND REGISTRATION ACT (CAP. 296)

Notice of Intention to Register Titles to Land

NOTICE is hereby given that I have received the following applications to register titles to land described below from:

Lokalità *Locality*	Proprjetà *Property*	Applikant *Applicant*	Identifikazzjoni *Identification*
Birkirkara	Korrezzjoni ta' proprjetà 14006978 tal-pjanti rilevanti	Galea Emanuel et	LRA6969/2025
Birkirkara	*Correction of Property 14006978 of relevant plans*	*Galea Emanuel et*	
Birżebbuġa	Utile Dominju Temporanju Fond 147, Triq Santa Katerina, u trasferiment ta' proprjetà 15001315	Francalanza Anton et	LRA6913/2025
Birżebbuġa	*Temporary Utile Dominium Premises 147, Triq Santa Katerina, and transfer of Property 15001315*	*Francalanza Anton et*	
Bormla	1/6 indiviż Fond Nru 55, Triq Santa Marija, u in parti trasferiment ta' proprjetà 05000156	Aquilina Stephen et	LRA7009/2025
Cospicua	*1/6 undivided share of Premeis No. 55, Triq Santa Marija, and in part transfer of Property 05000156*	*Aquilina Stephen et*	
Burmarrad	Utile Dominju Perpetwu 1/4 indiviż Penthouse 29, 'Rotunda Court', Triq Burmarrad, u trasferiment parzjali ta' proprjetà 55000551	Cascun Jean Pierre	LRA7054/2025
Burmarrad	*Perpetual Utile Dominium 1/4 undivided share of Penthouse 29, 'Rotunda Court', Triq Burmarrad, and part transfer of Property 55000551*	*Cascun Jean Pierre*	
Il-Fgura	Subdirett dominju perpetwu 1/2 indiviż Fond Nru 20, 'Charmaine House', Triq Sant'Antnin	Cumbo Centre	LRA7048/2025
Fgura	*Perpetual sub direct dominium 1/2 undivided share of Premises No. 20, 'Charmaine House', Triq Sant'Antnin*	*Cumbo Centre*	
Il-Fgura	Subdirett dominju perpetwu 1/2 indiviż Fond Nru 20, 'Charmaine House', Triq Sant'Antnin, u trasferiment ta' LRA7048/2025	Kerr Cumbo Renzo	LRA7049/2025
Fgura	*Perpetual Sub direct dominium 1/2 undivided share of Premises No. 20, 'Charmaine House', Triq Sant'Antnin, and transfer of LRA7048/2025*	*Kerr Cumbo Renzo*	

Lokalità *Locality*	Proprjetà *Property*	Applikant *Applicant*	Identifikazzjoni *Identification*
Il-Furjana	1/5 indiviż Fond Nru 9, Triq San Kalċedonju	Curmi Michael	LRA6968/2025
Floriana	*1/5 undivided share of Premises No. 9, Triq San Kalċedonju*	*Crumi Michael*	
Ħ'Attard	Utile Dominju Perpetwu Fond Nru 21, 'Dar is-Sliem', Triq il-Gibba	Grima Vincent et	LRA7076/2025
Ħ'Attard	*Perpetual Utile Dominium Premises No. 21, 'Dar is-Sliem', Triq il-Gibba*	*Grima Vincent et*	
Ħ'Attard	Subdirett Dominju Perpetwu Fond Nru 21, 'Dar is-Sliem', Triq il-Gibba	Grima Vincent et	LRA7078/2025
Ħ'Attard	*Perpetual Sub Direct Dominium Premises No. 21, 'Dar is-Sliem', Triq il-Gibba*	*Grima Vincent et*	
Ħ'Attard	Dirett Dominju Perpetwu Fond 12, 'Carlyde', Triq il-Gibba	Sciberras Helen	LRA7079/2025
Ħ'Attard	*Perpetual Direct Dominium Premises 12, 'Carlyde', Triq il-GIbba*	*Sciberras Helen*	
Ħ'Attard	Utile Dominju Perpetwu 1/36 indiviż minn porzjon art magħrufa 'Sufarell' tal-kejl ta' 9925m.k.	Said Carmel	LRA7093/2025
Ħ'Attard	*Perpetual Utile Dominium 1/36 undivided share from a portion of land known as 'Sufarell' covering an area of 9925s.m.*	*Said Carmel*	
Ħ'Attard	Korrezzjoni ta' proprjetà 12001495 tal-pjanti rilevanti	Mallia Jesmond et	LRA7015/2025
Ħ'Attard	*Correction of Property 12001495 of relevant plans*	*Mallia Jesmond et*	
Ħ'Attard	Korrezzjoni ta' proprjetà 12001494 tal-pjanti rilevanti	Debono Alfred et	LRA7016/2025
Ħ'Attard	*Correction of Property 12001494 of relevant plans*	*Debono Alfred et*	
Ħ'Attard	Sub Utile Dominju Perpetwu Fond Nru 20, 'Bel Sorriso', Triq l-Għarix	Grech Alfred et	LRA7109/2025
Ħ'Attard	*Perpetual Sub Utile Dominium Premises No. 20, 'Bel Sorriso', Triq l-Għarix*	*Grech Alfred et*	
Ħal Lija	Utile Dominju Perpetwu Fond 'Dagwood', Nru 11, Triq il-Kbira	Vella Luke et	LRA7094/2025
Ħal Lija	*Perpetual Utile Dominium Premises 'Dagwood', No. 11, Triq il-Kbira*	*Vella Luke et*	
Ħad-Dingli	Korrezzjoni ta' proprjetà 16001047, 16000768, 16000888, 16001474 tal-pjanti rilevanti	Bonello Anna et	LRA6974/2025
Ħad-Dingli	*Correction of Property 16001047, 16000768, 16000888, 16001474 of relevant plans*	*Bonello Anna et*	
Ħal Għaxaq	Mezzanin 2, 'Saint Joseph', Triq ta' Loretu, u trasferiment ta' proprjetà 26001636	Azzopardi Joseph et	LRA7085/2025
Ħal Għaxaq	*Masionette 2, 'Saint Joseph',Triq ta' Loretu, and transfer of Property 26001636*	*Azzopardi Joseph et*	
Ħal Qormi	7/12 indiviż Fond fi Triq il-Mitħna	Depasquale Karmena	LRA6986/2025

Lokalità *Locality*	Proprjetà *Property*	Applikant *Applicant*	Identifikazzjoni *Identification*
Ħal Qormi	*7/12 undivided share of Premises in Triq il-Mitħna*	*Depasquale Karmena*	
Ħal Qormi	7/12 indiviż Garaxx Nru 63, Triq il-Mitħna	Depasquale Karmena	LRA6987/2025
Ħal Qormi	*7/12 undivided share of Garage No. 63, Triq il-Mithna*	*Depasquale Karmena*	
Il-Ħamrun	Utile Dominju Perpetwu 1/2 indiviż Fond Nru 33, Triq Santu Wistin	Micallef Evellina	LRA7123/2025
Ħamrun	*Perpetual Utile Dominium 1/2 undivided share Premises No. 33, Triq Santu Wistin*	*Micallef Evellina*	
Il-Ħamrun	Utile Dominju Perpetwu 1/2 indiviż Fond Nru 33, Triq Santu Wistin, u in parti trasferiment ta' LRA7123/25	Micallef Maria Dolores et	LRA7124/2025
Ħamrun	*Perpetual Utile Dominium 1/2 undivided share Premises No. 33, Triq Santu Wistin, and in part transfer of LRA7123/25*	*Micallef Maria Dolores et*	
Il-Kalkara	Korrezzjoni ta' proprjetà 29001021 – LRA2090/19 tal-pjanti rilevanti	Debono Clint	LRA7062/2025
Kalkara	*Correction of Property 29001021 – LRA2090/19 of relevant plans*	*Debono Clint*	
Marsaskala	1/5 indiviż Fond 424, 'Elwanda', Triq il-Qaliet, u garaxx fi Triq il-Baħrija, u in parti trażmissjoni ta' proprjetà 35002828	Schembri Pio et	LRA6928/2025
Marsaskala	*1/5 undivided share of Premises 424 'Elwanda', Triq il-Qaliet, and garage in Triq il-Baħrija, and in part transmission of Property 35002828*	*Schembri Pio et*	
Marsaskala	1/2 indiviż porzjon art magħrufa 'Ta' Ħrejba' fi Sqaq Ta' Ħrejba tal-kejl ta' 215.5m.k.	Busuttil Rita	LRA6942/2025
Marsaskala	*1/2 undivided share of portion of land known as 'Ta' Ħrejba' in Sqaq Ta' Ħrejba covering an area of 215.5s.m.*	*Busuttil Rita*	
Marsaskala	1/2 indiviż porzjon art magħrufa 'Ta' Ħrejba' fi Sqaq Ta' Ħrejba tal-kejl ta' 215.5m.k.	Camenzuli Michael	LRA6943/2025
Marsaskala	*1/2 undivided share of portion of land known as 'Ta' Ħrejba' in Sqaq Ta' Ħrejba covering an area of 215.5s.m.*	*Camenzuli Michael*	
Marsaskala	1/2 indiviż Fond fi Sqaq Ta' Ħrejba	Bounader Angela	LRA6944/2025
Marsaskala	*1/2 undivided share of Premises in Sqaq Ta' Ħrejba*	*Bounader Angela*	
Marsaskala	Fond u porzjon art tal-kejl ta' 2065m.k. fi Triq Daħla ta' San Tumas	Bartolo Catherine et	LRA6945/2025
Marsaskala	*Premises and portion of land covering an area of 2065s.m. in Triq Daħla ta' San Tumas*	*Bartolo Catherine et*	
Marsaskala	1/2 indiviż Fond fi Sqaq Ta' Ħrejba	Farrugia Maria et	LRA6947/2025
Marsaskala	*1/2 undivided share of Premises in Sqaq Ta' Ħrejba*	*Farrugia Maria et*	
Marsaskala	Mezzanin Nru 30, 'Aqarious Building', Triq il-Kappara	Chen Tianyoung	LRA6950/2025

Lokalità *Locality*	Proprjetà *Property*	Applikant *Applicant*	Identifikazzjoni *Identification*
Marsaskala	*Maisonette No. 30, 'Aqarious Building', Triq il-Kappara*	*Chen Tianyoung*	
Marsaskala	Mezzanin 44A, Triq Sant'Anna	Mizzi Charles	LRA6966/2025
Marsaskala	*Maisonette 44A, Triq Sant'Anna*	*Mizzi Charles*	
Marsaskala	1/5 indiviż porzjon art magħrufa 'Tas-Sienja', 'Ir-Ramla ta' San Tumas', tal-kejl ta' 5,076m.k.	Curmi Michael et	LRA6971/2025
Marsaskala	*1/5 undivided share of portion of land known as 'Tas-Sienja', 'Ir-Ramla ta' San Tumas', covering an area of 5,076s.m.*	*Curmi Michael et*	
Marsaskala	Garaxx Nru G5, 'Moonstone', Triq il-Btieti	Bonnici Ludwig	LRA6973/2025
Marsaskala	*Garage No. G5, 'Moonstone', Triq il-Btieti*	*Bonnici Ludwig*	
Marsaskala	Mezzanin Nru 93, 'San Bert', Triq id-Dugħ	Farrugia Amanda	LRA6975/2025
Marsaskala	*Maisonette No. 93, 'San Bert', Triq id-Dugħ*	*Farrugia Amanda*	
Marsaskala	Garaxx 27, 'Opal Court', Triq in-Nadur	Cutajar Hannah	LRA6976/2025
Marsaskala	*Garage 27, 'Opal Court', Triq in-Nadur*	*Cutajar Hannah*	
Marsaskala	Appartament Nru 4, Blk 89, 'Verailles Court', Triq ta' Gidwet	Aquilina Karl	LRA6980/2025
Marsaskala	*Apartment No. 4, Blk 89, 'Verialles Court', Triq ta' Gidwet*	*Aquilina Karl*	
Marsaskala	Sehem Indiviż Garaxx Nru 87, 'Clover Court', Triq is-Silla	Mallia Stefano	LRA7026/2025
Marsaskala	*Divided share Garage No. 87, 'Clover Court', Triq is-Silla*	*Mallia Stefano*	
Marsaskala	2/5 indiviż Fond 10A, Triq il-Latmija	Xuereb Carmelo et	LRA7090/2025
Marsaskala	*2/5 undivided share of 10A, Triq il-Latnija*	*Xuereb Carmelo et*	
Marsaskala	Fond Nru 16, Triq San Ġwakkin	Xuereb Carmelo et	LRA7092/2025
Marsaskala	*House No. 16, Triq San Ġwakkin*	*Xuereb Carmelo et*	
Marsaskala	Fond Nru 21 u garaxx Nru 23, 'Scalmi', Triq l-Immakulata	Cordina Kurt et	LRA7103/2025
Marsaskala	*Premises No. 21 and garage No. 23, 'Scalmi', Triq l-Immakulata*	*Cordina Kurt et*	
Marsaskala	Plott E u F, Triq Frans Grech, tal-kejl ta' 177.96m.k. u 181.21m.k.	Schembri Joseph et	LRA7115/2025
Marsaskala	*Plot E and F, Triq Frans Grech, covering an area of 177.96s.m. and 181.21sm.*	*Schembri Joseph et*	
Il-Mellieħa	Utile Dominju Perpetwu 1/2 indiviż Fond 50, 'Sebrin', Triq il-Għasel, u trasferiment ta' proprjetà 37003741	Abela Sebastian	LRA7014/2025
Mellieħa	*Perpetual Utile Dominium 1/2 undivided share of Premises 50, 'Sebrin', Triq il-Għasel, and transfer of Property 37003741*	*Abela Sebastian*	
Il-Mellieħa	Korrezzjoni ta' proprjetà 37000571 tal-att	Mifsud Michael	LRA7088/2025
Mellieħa	*Correction of Property 37000571 of contract*	*Mifsud Michael*	
Il-Mosta	Korrezzjoni ta' LRA1454/2015 tal-applikazzjoni	Camilleri Saviour et	LRA6957/2025

Lokalità *Locality*	Proprjetà *Property*	Applikant *Applicant*	Identifikazzjoni *Identification*
Mosta	*Correction of LRA1454/2015 of application*	*Camilleri Saviour et*	
Il-Mosta	Korrezzjoni ta' LRA1455/2015 tal-applikazzjoni	Camilleri Francesco et	LRA6958/2025
Mosta	*Correction of LRA1455/2015 of application*	*Camilleri Francesco et*	
Il-Mosta	Korrezzjoni ta' LRA1453/20215 tal-applikazzjoni	Camilleri Joseph Mary	LRA6959/2025
Mosta	*Correction of LRA1453/2015 of application*	*Camilleri Joseph Mary*	
Il-Mosta	1/2 indiviż Fond 'Ta' Pinu', Sqaq Nru 1, Triq l-Isperanza	Axiaq Josephine et	LRA6965/2025
Mosta	*1/2 undivided share Premises 'Ta' Pinu', Sqaq No. 1, Triq l-Isperanza*	*Axiaq Josephine et*	
Il-Mosta	Korrezzjoni ta' proprjetà 39001792 – LRA1086/90 tal-pjanti rilevanti	Falzon Anthony et	LRA6988/2025
Mosta	*Correction of Property 39001792 – LRA1086/90 of relevant plans*	*Falzon Anthony et*	
Il-Mosta	Korrezzjoni ta' proprjetà 39001791 tal-pjanti rilevanti	Falzon Anthony et	LRA6989/2025
Mosta	*Correction of Property 39001791 of relevant plans*	*Falzon Anthony et*	
Il-Mosta	Korrezzjoni ta' proprjetà 39000133 u trażmissjoni parzjali ta' proprjetà 39000133	Scerri Carmela et	LRA6990/2025
Mosta	*Correction of Property 39000133 and part transmission of Property 39000133*	*Scerri Carmela et*	
Il-Mosta	Korrezzjoni ta' proprjetà 39000133 u trażmissjoni parzjali ta' proprjetà 39000133	Vassallo Joseph et	LRA6991/2025
Mosta	*Correction of property 39000133 and part transmission of Property 39000133*	*Vassallo Joseph et*	
Il-Mosta	Korrezzjoni ta' proprjetà 39000133 u trażmissjoni parzjali ta' proprjetà 39000133	Vassallo Joseph et	LRA6992/2025
Mosta	*Correction of Property 39000133 and part transmission of Property 39000133*	*Vassallo Joseph et*	
Il-Mosta	Korrezzjoni ta' proprjetà 39001794 – LRA1087/90 tal-pjanti rilevanti	Cascun John et	LRA6993/2025
Mosta	*Correction of Property 39001794 – LRA1087/90 of relevant plans*	*Cascun John et*	
Il-Mosta	Utile Dominju Perpetwu Appartament Nru 3, 'Oakfields', Triq Nicolò Isouard, u spazju ta' korozza Nru 3, u in parti trasferiment ta' proprjetà 39008074	Cachia Louise	LRA7043/2025
Mosta	*Perpetual Utile Dominium Apartment No. 3, 'Oakfields', Triq Nicolò Isouard, and car space No. 3, and in part transfer of Property 39008074*	*Cachia Louise*	
Il-Qrendi	Porzjon art fi Triq il-Kabiri tal-kejl ta' 190.4m.k.	Cassar Mark et	LRA7069/2025
Qrendi	*Portion of land in Triq il-Kabiri covering an area of 190.4s.m.*	*Cassar Mark et*	

Lokalità *Locality*	Proprjetà *Property*	Applikant *Applicant*	Identifikazzjoni *Identification*
San Pawl il-Baħar	Utile Dominju Perpetwu 1/6 indiviż Garaxx 20, 'Jofgal Court A', Triq il-Mazzola, u in parti transmission ta' proprjetà 55005976	Thomson Louise	LRA6916/2025
St Paul's Bay	*Perpetual Utile Dominium 1/6 undivided share of Garage 20, 'Jofgal Court A', Triq il-Mazzola, and in part transmission of Property 55005976*	*Thomson Louise*	
San Pawl il-Baħar	Utile Dominju Perpetwu 1/6 indiviż Garaxx 20, 'Jofgal Court A', Triq il-Mazzola, u in parti transmission ta' proprjetà 55005976	Thomson Louise	LRA6919/2025
St Paul's Bay	*Perpetual Utile Dominium 1/6 undivided share of Garage 20, 'Jofgal Court A', Triq il-Mazzola, and in part transmission of Property 55005976*	*Thomson Louise*	
San Pawl il-Baħar	Utile Dominju Perpetwu Garaxx 20 'Jofgal Court A', Triq il-Mazzola, u in parti transmission ta' proprjetà 55005976	Montague Christine et	LRA6922/2025
St Paul's Bay	*Perpetual Utile Dominium share of Garage 20, 'Jofgal Court A', Triq il-Mazzola, and in part transmission of Property 55005976*	*Montague Christine et*	
San Pawl il-Baħar	Utile Dominju Temporanju Fond 'Hotel Santana', Triq Għawdex	Santal Properties Limited	LRA7013/2025
St Paul's Bay	*Temporary Utile Dominium Premises 'Hotel Santana', Triq Għawdex*	*Santa Properties Limited*	
San Pawl il-Baħar	Utile Dominju Perpetwu Fond Nru 7, Triq San Ġużepp, u in parti trasferiment ta' proprjetà 55005740	Grima Keith et	LRA7018/2025
St Paul's Bay	*Perpetual Utile Dominium Premises No. 7 Triq San Ġużepp and in part transfer of Property 55005740*	*Grima Keith et*	
San Pawl il-Baħar	Utile Dominju Perpetwu Fond Nru 5, Triq San Ġużepp, u in parti trasferiment ta' proprjetà 55005740	Grima Keith et	LRA7019/2025
St Paul's Bay	*Perpetual Utile Dominium Premises No. 5, Triq San Ġużepp, and in part transfer of Property 55005740*	*Grima Keith et*	
San Pawl il-Baħar	Utile Dominju Perpetwu Garaxx 'Alfred Garage', Triq il-Bilbel	Falzon Carmel et	LRA7059/2025
St Paul's Bay	*Perpetual Utile Dominium Garage 'Alfred Garage', Triq il-Bilbel*	*Falzon Carmel et*	
San Pawl il-Baħar	Utile Dominju Perpetwu Garaxx Nru 200, Q6 Residence, Triq l-Istamnar, u trasferiment parzjali ta' proprjetà 55006573	Cross Alistair	LRA7080/2025
St Paul's Bay	*Perpetual Utile Dominium Garage No. 200 Q6, Residence Triq l-Istamnar, and part tranasfer of Property 55006573*	*Cross Alistair*	

Lokalità *Locality*	Proprjetà *Property*	Applikant *Applicant*	Identifikazzjoni *Identification*
San Pawl il-Baħar	Utile Dominju Perpetwu Garaxx Nru 201, Q6 Residence, Triq l-Istamnar, u trasferiment parzjali ta' proprjetà 55006573	Pizzuto Nadia	LRA7081/2025
St Paul's Bay	*Perpetual Utile Dominium Garage No. 201, Q6 Residence, Triq l-Istamnar, and part tranasfer of Property 55006573*	*Pizzuto Nadia*	
San Pawl il-Baħar	Apartament Nru 404, 'Solaries Residences', Block A, Triq il-Bardnell	Vella Maya	LRA7097/2025
St Paul's Bay	*Apartment No. 404, 'Solaries Residence', Block A, Triq il-Bardnell*	*Vella Maya*	
San Pawl il-Baħar	Korrezzjoni ta' Property 55006844 tal-pjanti rilevanti	Tabone Guido et	LRA7116/2025
St Paul's Bay	*Correction of Property 5506844 of relevant plans*	*Tabone Guido et*	
Tas-Sliema	Utile Dominju Temporanju 1/6 indiviż Fond 18, 'Sea Breeze', Ix-Xatt ta' Qui-Si-Sana, u in parti trażmissjoni ta' proprjetà 59004573	Thomson Louise	LRA6914/2025
Tas-Sliema	*Temporary Utile Dominium 1/6 undivided share of Premises 18, 'Sea Breeze', Ix-Xatt ta' Qui-Si-Sana, and in part transmission of Property 59004573*	*Thomson Louise*	
Tas-Sliema	Utile Dominju Temporanju 1/6 indiviż Fond 17, 'Sea View', Ix-Xatt ta' Qui-Si-Sana, u in parti trażmissjoni ta' proprjetà 59004573	Thomson Louise	LRA6915/2025
Tas-Sliema	*Temporary Utile Dominium 1/6 undivided share of Premises 17, 'Sea View', Ix-Xatt ta' Qui-Si-Sana, and in part transmission of Property 59004573*	*Thomson Louise*	
Tas-Sliema	Utile Dominju Temporanju 1/6 indiviż Fond 17, 'Sea View', Ix-Xatt ta' Qui-Si-Sana, u in parti trażmissjoni ta' proprjetà 59004573	Thomson Louise	LRA6917/2025
Tas-Sliema	*Temporary Utile Dominium 1/6 undivided share of Premises 17, 'Sea View' Ix-Xatt ta' Qui-Si-Sana, and in part transmission of Property 59004573*	*Thomson Louise*	
Tas-Sliema	Utile Dominju Temporanju 1/6 indiviż Fond 18, 'Sea Breeze', Ix-Xatt ta' Qui-Si-Sana, u in parti trażmissjoni ta' proprjetà 59004573	Thomson Louise	LRA6918/2025
Tas-Sliema	*Temporary Utile Dominium 1/6 undivided share of Premises 18, 'Sea Breeze', Ix-Xatt ta' Qui-Si-Sana, and in part transmission of Property 59004573*	*Thomson Louise*	
Tas-Sliema	Utile Dominju Temporanju Fond 17, 'Sea View', Ix-Xatt ta' Qui-Si-Sana, u in parti trażmissjoni ta' proprjetà 59004573	Montague Christine et	LRA6920/2025
Tas-Sliema	*Temporary Utile Dominium Premises 17, 'Sea View', Ix-Xatt ta' Qui-Si-Sana, and in part transmission of Property 59004573*	*Montague Christine et*	

Lokalità *Locality*	Proprjetà *Property*	Applikant *Applicant*	Identifikazzjoni *Identification*
Tas-Sliema	Utile Dominju Temporanju Fond 18, 'Sea Breeze', Ix-Xatt ta' Qui-Si-Sana, u in parti trażmissjoni ta' proprjetà 59004573	Montague Christine et	LRA6921/2025
Tas-Sliema	*Temporary Utile Dominium Premises 18, 'Sea Breeze', Ix-Xatt ta' Qui-Si-Sana, and in part transmission of Property 59004573*	*Montague Christine et*	
Tas-Sliema	Korrezzjoni ta' proprjetà 59004254 tal-pjanti rilevanti u transferiment ta' proprjetà 59004254	Dalli John et	LRA6940/2025
Tas-Sliema	*Correction of Property 59004254 of relevant plans and transfer of Property 59004254*	*Dalli John et*	
Tas-Sliema	Korrezzjoni ta' proprjetà 59004235 tal-pjanti rilevanti u transferiment ta' proprjetà 59004235	Dalli John et	LRA6941/2025
Tas-Sliema	*Correction of Property 59004235 of relevant plans and transfer of Property 59004235*	*Dalli John et*	
Tas-Sliema	Utile Dominju Temporanju Fond Nru 3, 'Esther', Qui-Si-Sana, Triq Locker	Olivier Holdings Limited	LRA7001/2025
Tas-Sliema	*Temporary Utile Dominium Premises No. 3, 'Esther', Qui-Si-Sana, Triq Locker*	*Olivier Holdings Limited*	
Tas-Sliema	Utile Dominju Temporanju 2/3 indiviż Fond Nru 41, Triq San Trophimus	Borg Baldassare	LRA7039/2025
Tas-Sliema	*Temporary Utile Dominium 2/3 undivided share Premises No. 41, Triq San Trophimus*	*Borg Baldassare*	
Tas-Sliema	Utile Dominju Temporanju 1/3 indiviż Fond Nru 41, Triq San Trophimus	Borg Karl	LRA7040/2025
Tas-Sliema	*Temporary Utile Dominium 1/3 undivided share of Premises No. 41 Triq San Trophimus*	*Borg Karl*	
Iż-Żejtun	½ indiviż Fond, garaxx u porzjon art tal-kejl ta' 652m.k. fi Triq id-Daħla ta' San Tumas	Bartolo Catherine et	LRA6948/2025
Żejtun	*½ undivided share of Premises, garage amd portion of land covering an area of 652s.m. in Triq id-Daħla ta' San Tumas*	*Bartolo Catherine et*	
Iż-Żurrieq	Fond Nru 22 u 24 Triq San Ġorġ	Spiteri Charlot	LRA7074/2025
Żurrieq	*Premises No. 22 and 24 Triq San Ġorġ*	*Spiteri Charlot*	

L-applikazzjonijiet, pjanti tal-art u d-dokumenti ppreżentati magħhom jistgħu jiġu eżaminati fir-Reġistru tal-Artijiet, 'Casa Bolino', 116, Triq il-Punent, Il-Belt Valletta, bejn it-8.00 a.m. u s-1.00 p.m. (ħinijiet tax-xitwa) u bejn it-8.00 a.m. u l-11.30 a.m. (ħinijiet tas-sajf).

Dott. Claude Sapiano, LLD
Reġistratur tal-Artijiet

L-20 ta' Jannar, 2026

The applications, plans of the land and accompanying documents may be inspected at the Land Registry, 'Casa Bolino', 116, Triq il-Punent, Valletta, between 8.00 a.m. and 1.00 p.m. (winter hours) and between 8.00 a.m. and 11.30 a.m. (Summer hours).

Dr Claude Sapiano, LLD
Land Registrar

20th January, 2026

Nru. 85

ATT DWAR IR-REĠISTRAZZJONI TA' ARTIJIET (KAP. 296)

Avviż li hemm il-Ħsieb li Titoli ta' Art Jiġu Rreġistrati

B'DIN qed ngħarraf illi jien irċevejt l-applikazzjonijiet li ġejjin għar-reġistrazzjoni ta' titoli ta' art deskritti hawn taħt minn:

No. 85

LAND REGISTRATION ACT (CAP. 296)

Notice of Intention to Register Titles to Land

NOTICE is hereby given that I have received the following applications to register titles to land described below from:

Lokalità *Locality*	Proprjetà *Property*	Applikant *Applicant*	LR-A *LR-A*
Il-Fontana	Korrezzjoni ta' LRA1010/10 tal-pjanti rilevanti	Casha Sarah	LRA2980/2025
Fontana	*Correction of LRA1010/10 of relevant plans*	*Casha Sarah*	
Għajnsielem	Korrezzjoni ta' LRA280/1996 tal-applikazzjoni	Camilleri Joseph	LRA2986/2025
Għajnsielem	*Correction of LRA280/1996 of application*	*Camilleri Joseph*	
Għajnsielem	Porzjon art magħrufa 'Tal-Ġebel l-Aħmar' tal-kejl ta' 184m.k.	Camilleri Joseph et	LRA2990/2025
Għajnsielem	*Portion of land known as 'Tal-Ġebel l-Aħmar' covering an area of 184s.m.*	*Camilleri Joseph et*	
Għajnsielem	Porjzon art magħrufa 'Tat-Triq tan-Nadur' sive 'Tal-Palma' tal-kejl ta' 206m.k.	Camilleri Joseph et	LRA2992/2025
Għajnsielem	*Portion of land known as 'Tat-Triq tan-Nadur' sive 'Tal-Palma' covering an area of 206s.m.*	*Camilleri Joseph et*	
Għajnsielem	2/3 indiviż Fond u mandra 65D fi Triq Sant'Antnin	Camilleri Joseph et	LRA2998/2025
Għajnsielem	*2/3 undivided share of Premises and yard 65D in Triq Sant'Antin*	*Camilleri Joseph et*	
Għajnsielem	Porzjon art magħrufa 'Ta' Cordina' tal-kejl ta' 310m.k.	Zammit Josephine	LRA3009/2025
Għajnsielem	*Portion of land known as 'Ta' Cordina' covering an area of 310s.m.*	*Zammit Josephine*	
Għajnsielem	Porzjon art magħrufa 'Ta' Sant Liju' sive 'Ta' Mġarr ix-Xini' tal-kejl ta' 1155m.k.	Zerafa Simon Joseph	LRA3019/2025
Għajnsielem	*Portion of land known as 'Ta' Sant Liju' sive 'Ta' Mġarr ix-Xini' covering an area of 1155s.m.*	*Zerafa Simon Joseph*	
Għajnsielem	Porzjon art magħrufa 'Ta' Sant Liju' sive 'Ta' Mħarr ix-Xini' tal-kejl ta' 1155m.k.	Mejlaq Natalie Rita	LRA3020/2025
Għajnsielem	*Portion of land known as 'Ta' Sant Liju' sive 'Ta' Mħarr ix-Xini' covering an area of 1155s.m.*	*Mejlaq Natalie Rita*	
Ta' Kerċem	Korrezzjoni ta' proprjetà 30002878 tal-pjanti rilevanti	Attard Frangiska et	LRA3010/2025
Ta' Kerċem	*Correction of property 30002878 of relevant plans*	*Attard Frangiska et*	
Ta' Kerċem	1/3 indiviż porzjon art magħrufa 'Tal-Għadira' tal-kejl ta' 1,311m.k.	Mercieca Maria	LRA3038/2025
Ta' Kerċem	*1/3 undivided share of portion of land known as 'Tal-Għadira' covering an area of 1,311s.m.*	*Mercieca Maria*	

Lokalità *Locality*	Proprjetà *Property*	Applikant *Applicant*	LR-A *LR-A*
Ta' Kerċem	Korrezzjoni ta' LRA1405/25 tal-att	Borg Julian et	LRA3050/2025
Ta' Kerċem	*Correction of LRA1405/25 of contract*	*Borg Julian et*	
Il-Munxar	1/40 indiviż porzjon art magħrufa 'Tal-Qsajjem' tal-kejl ta' 2500m.k. u in parti part trażmissjoni of LRA2764/25 u LRA2790/25	Buttigieg Emanuel et	LRA2815/2025
Munxar	*1/40 undivided share of portion of land known as 'Tal-Qsajjem' covering an area of 2500s.m. and in part part transmission of LRA2764/25 and LRA2790/25*	*Buttigieg Emanuel et*	
Il-Munxar	140 indiviż porzjon art magħrufa 'Tas-Sanap' tal-kejl ta' 1124m.k. . u in parti part trażmissjoni of LRA2791/25 u LRA2816/25	Buttigieg Emanuel et	LRA2838/2025
Munxar	*1/40 undivided share of portion of land known as 'Tas-Sanap' covering an area of 1124s.m. and in part part transmission of LRA2791/25 and LRA2816/25*	*Buttigieg Emanuel et*	
Il-Munxar	1/40 indiviż porzjon art magħrufa 'Ta' Għembu' tal-kejl ta' 936m.k. u in parti part trażmissjoni of LRA2765/25 u LRA2791/25	Buttigieg Emanuel et	LRA2816/2025
Munxar	*1/40 undivided share of portion of land known as 'Ta'Għembu' covering an area of 936s.m. and in part part transmission of LRA2765/25 and LRA2791/25*	*Buttigieg Emanuel et*	
Il-Munxar	1/40 indiviż porzjon art magħrufa 'Tax-Xatba' tal-kejl ta' 370m.k. u in parti part trażmissjoni of LRA2767/25 u LRA2793/25	Buttigieg Emanuel et	LRA2817/2025
Munxar	*1/40 undivided share of portion of land known as Tax-Xatba' covering an area 370s.m. and in part part transmission of LRA2767/25 and LRA2793/25*	*Buttigieg Emanuel et*	
Il-Munxar	1/40 indiviż porzjon art magħrufa 'Ta' Randu' tal-kejl ta' 3,460m.k. u in parti part trażmissjoni of LRA2768/25 u LRA2794/25	Buttigieg Emanuel et	LRA2818/2025
Munxar	*1/40 undivided share of portion of land known as 'Ta' Randu' covering an area of 3,460s.m. and in part part transmission of LRA2768/25 and LRA2794/25*	*Buttigieg Emanuel et*	
Il-Munxar	1/40 indiviż porzjon art magħrufa 'Ta' Randu' tal-kejl ta' 1,246m.k. u in parti part trażmissjoni of LRA2769/25 u LRA2795/25	Buttigieg Emanuel et	LRA2819/2025
Munxar	*1/40 undivided share of portion of land known as 'Ta' Randu' covering an area of 1,246s.m. and in part part transmission of LRA2769/25 and LRA2795/25*	*Buttigieg Emanuel et*	
Il-Munxar	1/40 indiviż porzjon art magħrufa 'Ta' Randu' tal-kejl ta' 1,140m.k u in parti part trażmissjoni of LRA2770/25 u LRA2796/25	Buttigieg Emanuel et	LRA2820/2025
Munxar	*1/40 undivided share of portion of land known as ' Ta' Randu' covering an area of 1,140s.m. and in part part transmission of LRA2771/25 and LRA2797/25*	*Buttigieg Emanuel et*	
Il-Munxar	1/40 indiviż porzjon art magħrufa 'Ta' Randu' tal-kejl ta' 280m.k. u in parti part trażmissjoni of LRA2771/25 u LRA2797/25	Buttigieg Emanuel et	LRA2821/2025

Lokalità *Locality*	Proprjetà *Property*	Applikant *Applicant*	LR-A *LR-A*
Munxar	*1/40 undivided share of portion of land known as 'Ta' Randu' covering an area of 280s.m. and in part part transmission of LRA2770/25 and LRA2796/25*	*Buttigieg Emanuel et*	
Il-Munxar	1/40 indiviż porzjon art magħrufa 'Tal-Ponta' tal-kejl ta' 3,180m.k. u in parti part trażmissjoni of LRA2775/25 u LRA2801/25	Buttigieg Emanuel et	LRA2825/2025
Munxar	*1/40 undivided share of portion of land known 'Tal-Ponta' covering an area of 3,180s.m. and in part part transmission of LRA2775/25 and LRA2801/25*	*Buttigieg Emanuel et*	
Il-Munxar	1/40 indiviż porzjon art magħrufa 'Tal-Ponta' tal-kejl ta' 1,180m.k. u in parti part trażmissjoni of LRA2776/25 u LRA2802/25	Buttigieg Emanuel et	LRA2826/2025
Munxar	*1/40 undivided share of portion of land known 'Tal-Ponta' covering an area of 1,180s.m. and in part part transmission of LRA2776/25 and LRA2802/25*	*Buttigieg Emanuel et*	
Il-Munxar	1/40 indiviż porzjon art magħrufa 'T'Anglin' tal-kejl ta' 3,150m.k.u in parti part trażmissjoni of LRA2777/2 u LRA2803/25	Buttigieg Emanuel et	LRA2827/2025
Munxar	*1/40 undivided share of portion of land known 'T'Anglin' covering an area of 3,150s.m. and in part part transmission of LRA2777/25 and LRA2803/25*	*Buttigieg Emanuel et*	
Il-Munxar	1/40 indiviż porzjon art magħrufa 'Tal-Kantra' tal-kejl ta' 1,136m.k. u in parti part trażmissjoni of LRA2780/25 u LRA2806/25	Buttigieg Emanuel et	LRA2829/2025
Munxar	*1/40 undivided share of portion of land known 'Tal-Kantra' covering an area of 1,136s.m. and in part part transmission of LRA2780/25 and LRA2806/25*	*Buttigieg Emanuel et*	
Il-Munxar	1/40 indiviż porzjon art magħrufa 'Ta' Sufa' tal-kejl ta' 1,690m.k. u in parti part trażmissjoni of LRA2778/25 u LRA2804/25	Buttigieg Emanuel et	LRA2828/2025
Munxar	*1/40 undivided share of portion of land known 'Ta' Sufa' covering an area of 1,690s.m. and in part part transmission of LRA2778/25 and LRA2804/25*	*Buttigieg Emanuel et*	
Il-Munxar	1/40 indiviż porzjon art magħrufa 'Tal-Kantra' tal-kejl ta' 164m.k. . u in parti part trażmissjoni of LRA2779/25 u LRA2805/25	Buttigieg Emanuel et	LRA2830/2025
Munxar	*1/40 undivided share of portion of land known 'Tal-Kantra' covering an area of 164s.m. and in part part transmission of LRA2779/25 and LRA2805/25*	*Buttigieg Emanuel et*	
Il-Munxar	1/40 indiviż porzjon art magħrufa 'Taż-Żgħawri' tal-kejl ta' 785m.k. . u in parti part trażmissjoni of LRA2781/25 u LRA2807/25	Buttigieg Emanuel et	LRA2831/2025
Munxar	*1/40 undivided share of portion of land known 'Taż-Żgħawri' covering an area of 785s.m. and in part part transmission of LRA2781/25 and LRA2807/25*	*Buttigieg Emanuel et*	
Il-Munxar	1/8 indiviż porzjon art magħrufa 'Tal-Qsajjem' tal-kejl ta' 2500m.k.	Zammit Frances et	LRA2840/2025
Munxar	*1/8 undivided share of portion of land known as 'Tal-Qsajjem' covering an area of 2500s.m.*	*Zammit Frances et*	

Lokalità *Locality*	Proprjetà *Property*	Applikant *Applicant*	LR-A *LR-A*
Il-Munxar	1/8 indiviż porzjon art magħrufa 'Tas-Sanap' tal-kejl ta' 1124m.k.	Zammit Frances et	LRA2841/2025
Munxar	*1/8 undivided share of portion of land known as 'Tas-Sanap' covering an area of 1124s.m.*	*Zammit Frances et*	
Il-Munxar	1/8 indiviż porzjon art magħrufa 'Ta' Għembu' tal-kejl ta' 936m.k.	Zammit Frances et	LRA2842/2025
Munxar	*1/8 undivided share of portion of land known as 'Ta'Għembu' covering an area of 936s.m.*	*Zammit Frances et*	
Il-Munxar	1/8 indiviż porzjon art magħrufa 'Tax-Xatba' tal-kejl ta' 370m.k.	Zammit Frances et	LRA2843/2025
Munxar	*1/8 undivided share of portion of land known as Tax-Xatba' covering an area 370s.m.*	*Zammit Frances et*	
Il-Munxar	1/8 indiviż porzjon art magħrufa 'Ta' Randu' tal-kejl ta' 3,460m.k.	Zammit Frances et	LRA2844/2025
Munxar	*1/8 undivided share of portion of land known as 'Ta' Randu' covering an area of 3,460s.m.*	*Zammit Frances et*	
Il-Munxar	1/8 indiviż porzjon art magħrufa 'Ta' Randu' tal-kejl ta' 1,246m.k.	Zammit Frances et	LRA2845/2025
Munxar	*1/8 undivided share of portion of land known as 'Ta' Randu' covering an area of 1,246s.m.*	*Zammit Frances et*	
Il-Munxar	1/8 indiviż porzjon art magħrufa 'Ta' Randu' tal-kejl ta' 1,140m.k.	Zammit Frances et	LRA2846/2025
Munxar	*1/8 undivided share of portion of land known as 'Ta' Randu' covering an area of 1,140s.m.*	*Zammit Frances et*	
Il-Munxar	1/8 indiviż porzjon art magħrufa 'Ta' Randu' tal-kejl ta' 280m.k.	Zammit Frances et	LRA2847/2025
Munxar	*1/8 undivided share of portion of land known as 'Ta' Randu' covering an area of 280s.m.*	*Zammit Frances et*	
Il-Munxar	1/8 indiviż porzjon art magħrufa 'Tal-Ponta' tal-kejl ta' 3,180m.k.	Zammit Frances et	LRA2851/2025
Munxar	*1/8 undivided share of portion of land known 'Tal-Ponta' covering an area of 3,180s.m.*	*Zammit Frances et*	
Il-Munxar	1/8 indiviż porzjon art magħrufa 'Tal-Ponta' tal-kejl ta' 1,180m.k.	Zammit Frances et	LRA2852/2025
Munxar	*1/8 undivided share of portion of land known 'Tal-Ponta' covering an area of 1,180s.m.*	*Zammit Frances et*	
Il-Munxar	1/8 indiviż porzjon art magħrufa 'T'Anglin' tal-kejl ta' 3,150m.k.	Zammit Frances et	LRA2853/2025
Munxar	*1/8 undivided share of portion of land known 'T'Anglin' covering an area of 3,150s.m.*	*Zammit Frances et*	
Il-Munxar	1/8 indiviż porzjon art magħrufa 'Tal-Kantra' tal-kejl ta' 1,136m.k.	Zammit Frances et	LRA2855/2025
Munxar	*1/8 undivided share of portion of land known 'Tal-Kantra' covering an area of 1,136s.m.*	*Zammit Frances et*	
Il-Munxar	1/8 indiviż porzjon art magħrufa 'Ta' Sufa' tal-kejl ta' 1,690m.k.	Zammit Frances et	LRA2854/2025

Lokalità *Locality*	Proprjetà *Property*	Applikant *Applicant*	LR-A *LR-A*
Munxar	*1/8 undivided share of portion of land known 'Ta' Sufa' covering an area of 1,690s.m.*	*Zammit Frances et*	
Il-Munxar	1/8 indiviż porzjon art magħrufa 'Tal-Kantra' tal-kejl ta' 164m.k.	Zammit Frances et	LRA2856/2025
Munxar	*1/8 undivided share of portion of land known 'Tal-Kantra' covering an area of 164s.m.*	*Zammit Frances et*	
Il-Munxar	1/8 indiviż porzjon art magħrufa 'Taż-Żgħawri' tal-kejl ta' 785m.k.	Zammit Frances et	LRA2857/2025
Munxar	*1/8 undivided share of portion of land known 'Taż-Żgħawri' covering an area of 785s.m.*	*Zammit Frances et*	
Il-Munxar	1/8 indiviż porzjon art magħrufa 'Tal-Qsajjem' tal-kejl ta' 2500m.k.	Buttigieg Raymond et	LRA2865/2025
Munxar	*1/8 undivided share of portion of land known as 'Tal-Qsajjem' covering an area of 2500s.m.*	*Buttigieg Raymond et*	
Il-Munxar	1/8 indiviż porzjon art magħrufa 'Tas-Sanap' tal-kejl ta' 1124m.k.	Buttigieg Raymond et	LRA2866/2025
Munxar	*1/8 undivided share of portion of land known as 'Tas-Sanap' covering an area of 1124s.m.*	*Buttigieg Raymond et*	
Il-Munxar	1/8 indiviż porzjon art magħrufa 'Ta' Għembu' tal-kejl ta' 936m.k.	Buttigieg Raymond et	LRA2867/2025
Munxar	*1/8 undivided share of portion of land known as 'Ta'Għembu' covering an area of 936s.m.*	*Buttigieg Raymond et*	
Il-Munxar	1/8 indiviż porzjon art magħrufa 'Tax-Xatba' tal-kejl ta' 370m.k.	Buttigieg Raymond et	LRA2868/2025
Munxar	*1/8 undivided share of portion of land known as Tax-Xatba' covering an area 370s.m.*	*Buttigieg Raymond et*	
Il-Munxar	1/8 indiviż porzjon art magħrufa 'Ta' Randu' tal-kejl ta' 3,460m.k.	Buttigieg Raymond et	LRA2869/2025
Munxar	*1/8 undivided share of portion of land known as 'Ta' Randu' covering an area of 3,460s.m.*	*Buttigieg Raymond et*	
Il-Munxar	1/8 indiviż porzjon art magħrufa 'Ta' Randu' tal-kejl ta' 1,246m.k.	Buttigieg Raymond et	LRA2870/2025
Munxar	*1/8 undivided share of portion of land known as 'Ta' Randu' covering an area of 1,246s.m.*	*Buttigieg Raymond et*	
Il-Munxar	1/8 indiviż porzjon art magħrufa 'Ta' Randu' tal-kejl ta' 1,140m.k.	Buttigieg Raymond et	LRA2871/2025
Munxar	*1/8 undivided share of portion of land known as 'Ta' Randu' covering an area of 1,140s.m.*	*Buttigieg Raymond et*	
Il-Munxar	1/8 indiviż porzjon art magħrufa 'Ta' Randu' tal-kejl ta' 280m.k.	Buttigieg Raymond et	LRA2872/2025
Munxar	*1/8 undivided share of portion of land known as 'Ta' Randu' covering an area of 280s.m.*	*Buttigieg Raymond et*	
Il-Munxar	1/8 indiviż porzjon art magħrufa 'Tal-Ponta' tal-kejl ta' 3,180m.k.	Buttigieg Raymond et	LRA2876/2025
Munxar	*1/8 undivided share of portion of land known 'Tal-Ponta' covering an area of 3,180s.m.*	*Buttigieg Raymond et*	

Lokalità *Locality*	Proprjetà *Property*	Applikant *Applicant*	LR-A *LR-A*
Il-Munxar	1/8 indiviż porzjon art magħrufa 'Tal-Ponta' tal-kejl ta' 1,180m.k.	Buttigieg Raymond et	LRA2877/2025
Munxar	*1/8 undivided share of portion of land known 'Tal-Ponta' covering an area of 1,180s.m.*	*Buttigieg Raymond et*	
Il-Munxar	1/8 indiviż porzjon art magħrufa 'T'Anglin' tal-kejl ta' 3,150m.k.	Buttigieg Raymond et	LRA2878/2025
Munxar	*1/8 undivided share of portion of land known 'T'Anglin' covering an area of 3,150s.m.*	*Buttigieg Raymond et*	
Il-Munxar	1/8 indiviż porzjon art magħrufa 'Tal-Kantra' tal-kejl ta' 1,136m.k.	Buttigieg Raymond et	LRA2880/2025
Munxar	*1/8 undivided share of portion of land known 'Tal-Kantra' covering an area of 1,136s.m.*	*Buttigieg Raymond et*	
Il-Munxar	1/8 indiviż porzjon art magħrufa 'Ta' Sufa' tal-kejl ta' 1,690m.k.	Buttigieg Raymond et	LRA2879/2025
Munxar	*1/8 undivided share of portion of land known 'Ta' Sufa' covering an area of 1,690s.m.*	*Buttigieg Raymond et*	
Il-Munxar	1/8 indiviż porzjon art magħrufa 'Tal-Kantra' tal-kejl ta' 164m.k.	Buttigieg Raymond et	LRA2881/2025
Munxar	*1/8 undivided share of portion of land known 'Tal-Kantra' covering an area of 164s.m.*	*Buttigieg Raymond et*	
Il-Munxar	1/8 indiviż porzjon art magħrufa 'Taż-Żgħawri' tal-kejl ta' 785m.k.	Buttigieg Raymond et	LRA2882/2025
Munxar	*1/8 undivided share of portion of land known ' Taż-Żgħawri' covering an area of 785s.m.*	*Buttigieg Raymond et*	
Il-Munxar	1/8 indiviż porzjon art magħrufa 'Tal-Qsajjem' tal-kejl ta' 2500m.k.	Magro John et	LRA2890/2025
Munxar	*1/8 undivided share of portion of land known as 'Tal-Qsajjem' covering an area of 2500s.m.*	*Magro John et*	
Il-Munxar	1/8 indiviż porzjon art magħrufa 'Tas-Sanap' tal-kejl ta' 1124m.k.	Magro John et	LRA2891/2025
Munxar	*1/8 undivided share of portion of land known as 'Tas-Sanap' covering an area of 1124s.m.*	*Magro John et*	
Il-Munxar	1/8 indiviż porzjon art magħrufa 'Ta' Għembu' tal-kejl ta' 936m.k.	Magro John et	LRA2892/2025
Munxar	*1/8 undivided share of portion of land known as 'Ta'Għembu' covering an area of 936s.m.*	*Magro John et*	
Il-Munxar	1/8 indiviż porzjon art magħrufa 'Tax-Xatba' tal-kejl ta' 370m.k.	Magro John et	LRA2893/2025
Munxar	*1/8 undivided share of portion of land known as Tax-Xatba' covering an area 370s.m.*	*Magro John et*	
Il-Munxar	1/8 indiviż porzjon art magħrufa 'Ta' Randu' tal-kejl ta' 3,460m.k.	Magro John et	LRA2894/2025
Munxar	*1/8 undivided share of portion of land known as 'Ta' Randu' covering an area of 3,460s.m.*	*Magro John et*	
Il-Munxar	1/8 indiviż porzjon art magħrufa 'Ta' Randu' tal-kejl ta' 1,246m.k.	Magro John et	LRA2895/2025

Lokalità *Locality*	Proprjetà *Property*	Applikant *Applicant*	LR-A *LR-A*
Munxar	*1/8 undivided share of portion of land known as 'Ta' Randu' covering an area of 1,246s.m.*	*Magro John et*	
Il-Munxar	1/8 indiviż porzjon art magħrufa 'Ta' Randu' tal-kejl ta' 1,140m.k.	Magro John et	LRA2896/2025
Munxar	*1/8 undivided share of portion of land known as 'Ta' Randu' covering an area of 1,140s.m.*	*Magro John et*	
Il-Munxar	1/8 indiviż porzjon art magħrufa 'Ta' Randu' tal-kejl ta' 280m.k.	Magro John et	LRA2897/2025
Munxar	*1/8 undivided share of portion of land known as 'Ta' Randu' covering an area of 280s.m.*	*Magro John et*	
Il-Munxar	1/8 indiviż porzjon art magħrufa 'Tal-Ponta' tal-kejl ta' 3,180m.k.	Magro John et	LRA2901/2025
Munxar	*1/8 undivided share of portion of land known 'Tal-Ponta' covering an area of 3,180s.m.*	*Magro John et*	
Il-Munxar	1/8 indiviż porzjon art magħrufa 'Tal-Ponta' tal-kejl ta' 1,180m.k.	Magro John et	LRA2902/2025
Munxar	*1/8 undivided share of portion of land known 'Tal-Ponta' covering an area of 1,180s.m.*	*Magro John et*	
Il-Munxar	1/8 indiviż porzjon art magħrufa 'T'Anglin' tal-kejl ta' 3,150m.k.	Magro John et	LRA2903/2025
Munxar	*1/8 undivided share of portion of land known 'T'Anglin' covering an area of 3,150s.m.*	*Magro John et*	
Il-Munxar	1/8 indiviż porzjon art magħrufa 'Tal-Kantra' tal-kejl ta' 1,136m.k.	Magro John et	LRA2905/2025
Munxar	*1/8 undivided share of portion of land known 'Tal-Kantra' covering an area of 1,136s.m.*	*Magro John et*	
Il-Munxar	1/8 indiviż porzjon art magħrufa 'Ta' Sufa' tal-kejl ta' 1,690m.k.	Magro John et	LRA2904/2025
Munxar	*1/8 undivided share of portion of land known 'Ta' Sufa' covering an area of 1,690s.m.*	*Magro John et*	
Il-Munxar	1/8 indiviż porzjon art magħrufa 'Tal-Kantra' tal-kejl ta' 164m.k.	Magro John et	LRA2906/2025
Munxar	*1/8 undivided share of portion of land known 'Tal-Kantra' covering an area of 164s.m.*	*Magro John et*	
Il-Munxar	1/8 indiviż porzjon art magħrufa 'Taż-Żgħawri' tal-kejl ta' 785m.k.	Magro John et	LRA2907/2025
Munxar	*1/8 undivided share of portion of land known 'Taż-Żgħawri' covering an area of 785s.m.*	*Magro John et*	
Il-Munxar	Porzjon art magħrufa 'Tax-Xatba B' tal-kejl ta' 370m.k. u in parti trasferiment parzjali ta' LRA2690/25, 2716/25, 2742/25, 2767/25, 2793/25, 2812/25, 2843/25, 2868/25, 2893/25, 2918/25	Grech Anna et	LRA2940/2025
Munxar	*Portion of land known as 'Tax-Xatba B'covering 370s.m. and in part part trasfer of LRA2690/25, 2716/25, 2742/25, 267/25, 2793/25, 2812/25, 2843/25, 2868/25, 2893/25, 2918/25*	*Grech Anna et*	
Il-Munxar	Porzjon art magħrufa 'Tax-Xatba A' tal-kejl ta' 370m.k. u in parti trasferiment parzjali ta' LRA2700/25, 2726/25, 2752/25, 2777/25, 2803/25, 2827/25, 2853/25, 2878/25, 2903/25, 2928/25	Grech Anna et	LRA2941/2025

Lokalità *Locality*	Proprjetà *Property*	Applikant *Applicant*	LR-A *LR-A*
Munxar	*Portion of land known as 'tax-Xatba A' covering an area of 370s.m. and in part part transfer of LRA2700/25, 2726/25, 2752/25, 2777/25, 2803/25, 2827/25, 2853/25, 2878/25, 2903/25, 2928/25*	*Grech Anna et*	
In-Nadur	Korrezzjoni ta' parti minn proprjetà 43002267 tal-pjanti rilevanti	Bonnici Buttigieg Amanda	LRA3023/2025
Nadur	*Correction of part from property 43002267 of relevant plans*	*Bonnici Buttigieg Amanda*	
In-Nadur	Korrezzjoni ta' parti minn proprjetà 43001763 tal-pjanti rilevanti	Galea Charmaine	LRA3024/2025
Nadur	*Correction of part of property 43001763 of relevant plans*	*Galea Charmaine*	
In-Nadur	Dirett Dominju Perpetwu porzjon art magħrufa 'Art ta' San Blas' tal-kejl ta' 1296.4m.k.	Gvern ta' Malta	LRA3049/2025
Nadur	*Perpetual Direct Dominium portion of land known as 'Art ta' San Blas' covering an area of 1296.4s.m.*	*Government of Malta*	
San Lawrenz	1/40 indiviż porzjon art magħrufa 'Ta' Dbiegi' tal-kejl ta' 7,130m.k. u in parti part trażmissjoni of LRA2782/25 u LRA2808/25	Buttigieg Emanuel et	LRA2832/2025
San Lawrenz	*1/8 undivided share of portion of land known as 'Ta' Dbiegi' covering an area of 7,130s.m. and in part part transmission of LRA2782/25 and LRA2808/25*	*Buttigieg Emanuel et*	
San Lawrenz	1/40 indiviż porzjon art magħrufa 'Tax-Xikla' tal-kejl ta' 443.94m.k.u in parti part trażmissjoni of LRA2783/25 u LRA2809/25	Buttigieg Emanuel et	LRA2833/2025
San Lawrenz	*1/40 undivided share of portion of land known as 'Tax-Xikla' covering an area of 443.94s.m. and in part part transmission of LRA2783/25 and LRA2809/25*	*Buttigieg Emanuel et*	
San Lawrenz	1/8 indiviż porzjon art magħrufa 'Ta' Dbieġi' tal-kejl ta' 7,130m.k.	Zammit Frances et	LRA2858/2025
San Lawrenz	*1/8 undivided share of portion of land known as 'Ta' Dbieġi' covering an area of 7,130s.m.*	*Zammit Frances et*	
San Lawrenz	1/8 indiviż porzjon art magħrufa 'Tax-Xikla' tal-kejl ta' 443.94m.k.	Zammit Frances et	LRA2859/2025
San Lawrenz	*1/8 undivided share of portion of land known as 'Tx-Xikla' covering an area of 443.94s.m.*	*Zammit Frances et*	
San Lawrenz	1/8 indiviż porzjon art magħrufa 'Ta' Dbieġi' tal-kejl ta' 7,130m.k.	Buttigieg Raymond et	LRA2883/2025
San Lawrenz	*1/8 undivided share of portion of land known as 'Ta' Dbieġi' covering an area of 7,130s.m.*	*Buttigieg Raymond et*	
San Lawrenz	1/8 indiviż porzjon art magħrufa 'Tax-Xikla' tal-kejl ta' 443.94m.k.	Buttigieg Raymond et	LRA2884/2025
San Lawrenz	*1/8 undivided share of portion of land known as 'Tax-Xikla' covering an area of 443.94s.m.*	*Buttigieg Raymond et*	
San Lawrenz	1/8 indiviż porzjon art magħrufa 'Ta' Dbieġi' tal-kejl ta' 7,130m.k.	Magro John et	LRA2908/2025
San Lawrenz	*1/8 undivided share of portion of land known as 'Ta' Dbieġi' covering an area of 7,130s.m.*	*Magro John et*	

Lokalità *Locality*	Proprjetà *Property*	Applikant *Applicant*	LR-A *LR-A*
San Lawrenz	1/8 indiviż porzjon art magħrufa 'Tax-Xikla' tal-kejl ta' 443.94m.k.	Magro John et	LRA2909/2025
San Lawrenz	*1/8 undivided share of portion of land known as 'Tax-Xikla' covering an area of 443.94s.m.*	*Magro John et*	
San Lawrenz	Korrezzjoni ta' LRA223/21 tal-pjanti rilevanti u l-att	Grima Joseph et	LRA3027/2025
San Lawrenz	*Correction of LRA223/21 of relevant plans and contract*	*Grima Joseph et*	
San Lawrenz	Korrezzjoni ta' LRA410/20 proprjetà 54001454 tal-att	St Croix Wyatt Mark	LRA3060/2025
San Lawrenz	*Correction of LRA410/20 property 54001454 of contract*	*St Croix Wyatt Mark*	
Ta'Ta' Sannat	1/40 indiviż porzjon art 'Tal-Mikli' tal-kejl ta' 1,188m.k. u in parti part trażmissjoni of LRA2772/25 u LRA2798/25	Buttigieg Emanuel et	LRA2822/2025
Ta' Sannat	*1/40 undivided share of portion of land known as 'Tal-Mikli' covering an area of 1,188s.m. and in part part transmission of LRA2772/25 and LRA2798/25*	*Buttigieg Emanuel et*	
Ta' Sannat	1/40 indiviż porzjon art 'Tal-Mikli' tal-kejl ta'1,056m.k. u in parti part trażmissjoni of LRA2773/25 u LRA2799/25	Buttigieg Emanuel et	LRA2823/2025
Ta' Sannat	*1/40 undivided share of portion of land known as 'Tal-Mikli' covering an area of 1,056s.m. and in part part transmission of LRA2773/25 and LRA2799/25*	*Buttigieg Emanuel et*	
Ta' Sannat	1/40 indiviż porzjon art 'Tal-Mikli' tal-kejl ta' 1,360m.k. u in parti part trażmissjoni of LRA2774/25 u LRA2800/25	Buttigieg Emanuel et	LRA2824/2025
Ta' Sannat	*1/40 undivided share of portion of land known as 'Tal-Mikli' covering an area of 1,360s.m. and in part part transmission of LRA2774/25 and LRA2800/25*	*Buttigieg Emanuel et*	
Ta' Sannat	1/40 indiviż minn 41.85% porzjon art magħrufa 'Tal-Gruwa' tal-kejl ta' 16,462m.k . u in parti part trażmissjoni of LRA2784/25 u LRA2810/25.	Buttigieg Emanuel et	LRA2834/2025
Ta' Sannat	*1/40 undivided share from 41.85% portion of land known as 'Tal-Gruwa' covering an area of 16,462s.m. and in part part transmission of LRA2784/25 and LRA2810/25*	*Buttigieg Emanuel et*	
Ta' Sannat	1/40 indiviż minn 1/4 indiviż porzjon art magħrufa 'Tax-Xikla' tal-kejl ta' 22,667m.k. u in parti part trażmissjoni of LRA2785/25 u LRA2811/25	Buttigieg Emanuel et	LRA2835/2025
Ta' Sannat	*1/40 undivded share from 1/4 undivided share of portion of land known as 'Tax-Xikla' covering an area of 22,667s.m. and in part part transmission of LRA2785/25 and LRA2811/25*	*Buttigieg Emanuel et*	
Ta' Sannat	1/40 indiviż porzjon art magħrufa 'Tal-Gruwa' tal-kejl ta' 3,000m.k. . u in parti part trażmissjoni of LRA2786/25 u LRA2812/25	Buttigieg Emanuel et	LRA2836/2025
Ta' Sannat	*1/40 undivided share of portion of land known as 'Tal-Gruwa' covering an area of 3,000s.m. and in part part transmission of LRA2786/25 and LRA2812/25*	*Buttigieg Emanuel et*	
Ta' Sannat	1/40 indiviż porzjon art magħrufa 'Tal-Gruwa' tal-kejl ta' 1,310m.k. u in parti part trażmissjoni of LRA2787/25 u LRA2813/25	Buttigieg Emanuel et	LRA2837/2025

Lokalità *Locality*	Proprjetà *Property*	Applikant *Applicant*	LR-A *LR-A*
Ta' Sannat	*1/40 undivided share of portion of land known as 'Tal-Gruwa' covering an area 1,310s.m. and in part part transmission of LRA2787/25 and LRA2813/25*	*Buttigieg Emanuel et*	
Ta' Sannat	1/40 indiviż porzjon art magħrufa 'Wied il-Għasri' tal-kejl ta' 497.55m.k. . u in parti part trażmissjoni of LRA2788/25 u LRA2814/25	Buttigieg Emanuel et	LRA2839/2025
Ta' Sannat	*1/40 undivided share of portion of land known as 'Wied il-Għasri' covering an area of 497.55s.m. and in part part transmission of LRA2788/25 and LRA2814/25*	*Buttigieg Emanuel et*	
Ta' Sannat	1/8 indiviż porzjon art 'Tal-Mikli' tal-kejl ta' 1,188m.k.	Zammit Frances et	LRA2848/2025
Ta' Sannat	*1/8 undivided share of portion of land known as 'Tal-Mikli' covering an area of 1,188s.m.*	*Zammit Frances et*	
Ta' Sannat	1/8 indiviż porzjon art 'Tal-Mikli' tal-kejl ta'1,056m.k.	Zammit Frances et	LRA2849/2025
Ta' Sannat	*1/8 undivided share of portion of land known as 'Tal-Mikli' covering an area of 1,056s.m.*	*Zammit Frances et*	
Ta' Sannat	1/8 indiviż porzjon art 'Tal-Mikli' tal-kejl ta' 1,360m.k.	Zammit Frances et	LRA2850/2025
Ta' Sannat	*1/8 undivided share of portion of land known as 'Tal-Mikli' covering an area of 1,360s.m.*	*Zammit Frances et*	
Ta' Sannat	1/8 indiviż minn 41.85% porzjon art magħrufa 'Tal-Gruwa' tal-kejl ta' 16,462m.k.	Zammit Frances et	LRA2860/2025
Ta' Sannat	*1/8 undivided share from 41.85% portion of land known as 'Tal-Gruwa' covering an area of 16,462s.m.*	*Zammit Frances et*	
Ta' Sannat	1/8 indiviż minn 1/4 indiviż porzjon art magħrufa 'Tax-Xikla' tal-kejl ta' 22,667m.k.	Zammit Frances et	LRA2861/2025
Ta' Sannat	*1/8 undivded share from 1/4 undivided share of portion of land known as 'Tax-Xikla' covering an area of 22,667s.m.*	*Zammit Frances et*	
Ta' Sannat	1/8 indiviż porzjon art magħrufa 'Tal-Gruwa' tal-kejl ta' 3,000m.k.	Zammit Frances et	LRA2862/2025
Ta' Sannat	*1/8 undivided share of portion of land known as 'Tal-Gruwa' covering an area of 3,000s.m.*	*Zammit Frances et*	
Ta' Sannat	1/8 indiviż porzjon art magħrufa 'Tal-Gruwa' tal-kejl ta' 1,310m.k.	Zammit Frances et	LRA2863/2025
Ta' Sannat	*1/8 undivided share of portion of land known as 'Tal-Gruwa' covering an area 1,310s.m.*	*Zammit Frances et*	
Ta' Sannat	1/8 indiviż porzjon art magħrufa 'Wied il-Għasri' tal-kejl ta' 497.55m.k.	Zammit Frances et	LRA2864/2025
Ta' Sannat	*1/8 undivided share of portion of land known as 'Wied il-Għasri' covering an area of 497.55s.m.*	*Zammit Frances et*	
Ta' Sannat	1/8 indiviż porzjon art 'Tal-Mikli' tal-kejl ta' 1,188m.k.	Buttigieg Raymond et	LRA2873/2025
Ta' Sannat	*1/8 undivided share of portion of land known as 'Tal-Mikli' covering an area of 1,188s.m.*	*Buttigieg Raymond et*	
Ta' Sannat	1/8 indiviż porzjon art 'Tal-Mikli' tal-kejl ta'1,056m.k.	Buttigieg Raymond et	LRA2874/2025

Lokalità *Locality*	Proprjetà *Property*	Applikant *Applicant*	LR-A *LR-A*
Ta'Ta' Sannat	*1/8 undivided share of portion of land known as 'Tal-Mikli' covering an area of 1,056s.m.*	*Buttigieg Raymond et*	
Ta' Sannat	*1/8 indiviż porzjon art 'Tal-Mikli' tal-kejl ta' 1,360m.k.*	*Buttigieg Raymond et*	*LRA2875/2025*
Ta' Sannat	*1/8 undivided share of portion of land known as 'Tal-Mikli' covering an area of 1,360s.m.*	*Buttigieg Raymond et*	
Ta' Sannat	*1/8 indiviż minn 41.85% porzjon art magħrufa 'Tal-Gruwa' tal-kejl ta' 16,462m.k.*	*Buttigieg Raymond et*	*LRA2885/2025*
Ta' Sannat	*1/8 undivided share from 41.85% portion of land known as 'Tal-Gruwa' covering an area of 16,462s.m.*	*Buttigieg Raymond et*	
Ta' Sannat	1/8 indiviż minn 1/4 indiviż porzjon art magħrufa 'Tax-Xikla' tal-kejl ta' 22,667m.k.	Buttigieg Raymond et	LRA2886/2025
Ta' Sannat	*1/8 undivded share from 1/4 undivided share of portion of land known as 'Tax-Xikla' covering an area of 22,667s.m.*	*Buttigieg Raymond et*	
Ta' Sannat	1/8 indiviż porzjon art magħrufa 'Tal-Gruwa' tal-kejl ta' 3,000m.k.	Buttigieg Raymond et	LRA2887/2025
Ta' Sannat	*1/8 undivided share of portion of land known as 'Tal-Gruwa' covering an area of 3,000s.m.*	*Buttigieg Raymond et*	
Ta' Sannat	1/8 indiviż porzjon art magħrufa 'Tal-Gruwa' tal-kejl ta' 1,310m.k.	Buttigieg Raymond et	LRA2888/2025
Ta' Sannat	*1/8 undivided share of portion of land known as 'Tal-Gruwa' covering an area o1,310s.m.*	*Buttigieg Raymond et*	
Ta' Sannat	1/8 indiviż porzjon art magħrufa 'Wied il-Għasri' tal-kejl ta' 497.55m.k.	Buttigieg Raymond et	LRA2889/2025
Ta' Sannat	*1/8 undivided share of portion of land known as 'Wied il-Għasri' covering an area of 497.55s.m.*	*Buttigieg Raymond et*	
Ta' Sannat	1/8 indiviż porzjon art 'Tal-Mikli' tal-kejl ta' 1,188m.k.	Magro John et	LRA2898/2025
Ta' Sannat	*1/8 undivided share of portion of land known as 'Tal-Mikli' covering an area of 1,188s.m.*	*Magro John et*	
Ta' Sannat	1/8 indiviż porzjon art 'Tal-Mikli' tal-kejl ta'1,056m.k.	Magro John et	LRA2899/2025
Ta' Sannat	*1/8 undivided share of portion of land known as 'Tal-Mikli' covering an area of 1,056s.m.*	*Magro John et*	
Ta' Sannat	1/8 indiviż porzjon art 'Tal-Mikli' tal-kejl ta' 1,360m.k.	Magro John et	LRA2900/2025
Ta'Ta' Sannat	*1/8 undivided share of portion of land known as 'Tal-Mikli' covering an area of 1,360s.m.*	*Magro John et*	
Ta' Sannat	1/8 indiviż minn 41.85% porzjon art magħrufa 'Tal-Gruwa' tal-kejl ta' 16,462m.k.	Magro John et	LRA2910/2025
Ta' Sannat	*1/8 undivided share from 41.85% portion of land known as 'Tal-Gruwa' covering an area of 16,462s.m.*	*Magro John et*	
Ta' Sannat	1/8 indiviż minn 1/4 indiviż porzjon art magħrufa 'Tax-Xikla' tal-kejl ta' 22,667m.k.	Magro John et	LRA2911/2025
Ta' Sannat	*1/8 undivded share from 1/4 undivided share of portion of land known as 'Tax-Xikla' covering an area of 22,667s.m.*	*Magro John et*	
Ta' Sannat	1/8 indiviż porzjon art magħrufa 'Tal-Gruwa' tal-kejl ta' 3,000m.k.	Magro John et	LRA2912/2025
Ta' Sannat	*1/8 undivided share of portion of land known as 'Tal-Gruwa' covering an area of 3,000s.m.*	*Magro John et*	

Lokalità *Locality*	Proprjetà *Property*	Applikant *Applicant*	LR-A *LR-A*
Ta' Sannat	1/8 indiviż porzjon art magħrufa 'Tal-Gruwa' tal-kejl ta' 1,310m.k.	Magro John et	LRA2913/2025
Ta' Sannat	*1/8 undivided share of portion of land known as 'Tal-Gruwa' covering an area o1,310s.m.*	*Magro John et*	
Ta' Sannat	1/8 indiviż porzjon art magħrufa 'Wied il-Għasri' tal-kejl ta' 497.55m.k.	Magro John et	LRA2914/2025
Ta' Sannat	*1/8 undivided share of portion of land known as 'Wied il-Għasri' covering an area of 497.55s.m.*	*Magro John et*	
Ta' Sannat	Porzjon art magħrufa 'Tal- Mikli A' tal-kejl ta' 601m.k. u in parti trasferiment parzjali ta' LRA2695/25, 2721/25, 2747/25, 2772/25, 2798/25, 2822/25, 2848/25, 2873/25, 2898/25, 2923/25	Grech Anna et	LRA2942/2025
Ta' Sannat	*Portion of land known as 'Tal-Mikli A' covering an area of 601s.m. and in part part transfer of LRA2695/25, 2721/25, 2747/25, 2772/25, 2798/25, 2822/25, 2848/25, 2873/25, 2898/25, 2923/25*	*Grech Anna et*	
Ta' Sannat	Porzjon art magħrufa 'Ta' Randu A' tal-kejl ta' 342m.k. u in parti trasferiment parzjali ta' LRA2369/21, 2691/25, 2717/25, 2743/25, 2768/25, 2794/25, 2819/25, 2844/25, 2869/25, 2894/25, 2919/25	Grech Anna et	LRA2943/2025
Ta' Sannat	*Portion of land known as 'Ta' Randu A' covering an area of 342s.m. and in part part transfer LRA2369/21, 2691/25, 2717/25, 2743/25, 2768/25, 2794/25, 2819/25, 2844/25, 2869/25, 2894/25, 2919/25*	*Grech Anna et*	
Ta' Sannat	Porzjon art magħrufa 'Ta' Randu A' tal-kejl ta' 457m.k u in parti trasferiment parzjali ta' LRA2369/21, 2691/25, 2717/25, 2743/25, 2768/25, 2794/25, 2819/25, 2844/25, 2869/25, 2894/25, 2919/25	Grech Anna et	LRA2944/2025
Ta' Sannat	*Portion of land known as 'Ta' Randu A' covering an area of 457s.m.and in part part transfer LRA2369/21, 2691/25, 2717/25, 2743/25, 2768/25, 2794/25, 2819/25, 2844/25, 2869/25, 2894/25, 2919/25*	*Grech Anna et*	
Ta' Sannat	Porzjon art magħrufa 'Ta' Sufa' tal-kejl ta' 578m.k u in parti trasferiment parzjali ta' LRA2701/25, 2727/25, 2753/25, 2778/25, 2804/25, 2829/25, 2854/25, 2879/25, 2904/25, 2929/25	Sciberras Margaret et	LRA2945/2025
Ta' Sannat	*Portion of land known as 'Ta' Sufa' covering an area of 578s.m.and in part part tranfer LRA2701/25, 2727/25, 2753/25, 2778/25, 2804/25, 2829/25, 2854/25, 2879/25, 2904/25, 2929/25*	*Sciberras Margaret et*	
Ta' Sannat	Porzjon art magħrufa 'Ta' Randu C' tal-kejl ta' 568m.k u in parti trasferiment parzjali ta' LRA2693/25, 2719/25, 2745/25, 2770/25, 2796/25, 2820/25, 2846/25, 2871/25, 2896/25, 2921/25	Sciberras Margaret et	LRA2946/2025
Ta' Sannat	*Portion of land known as 'Ta' Randu C' covering an area of 568s.m.and in part part transfer LRA2693/25, 2719/25, 2745/25, 2770/25, 2796/25, 2820/25, 2846/25, 2871/25, 2896/25, 2921/25*	*Sciberras Margaret et*	

Lokalità *Locality*	Proprjetà *Property*	Applikant *Applicant*	LR-A *LR-A*
Ta' Sannat	Porzjon art magħrufa 'Tas-Sanap A' tal-kejl ta' 1549m.k u in parti trasferiment parzjali ta' LRA2698/25, 2724/25, 2750/25, 2775/25, 2801/25, 2825/25, 2851/25, 2876/25, 2901/25, 2926/25	Sciberras Margaret et	LRA2947/2025
Ta' Sannat	*Portion of land known as 'Tas-Sanap A' covering an area of 1549s.m.and in part part transfer LRA2698/25, 2724/25, 2750/25, 2775/25, 2801/25, 2825/25, 2851/25, 2876/25, 2901/25, 2926/25*	*Sciberras Margaret et*	
Ta' Sannat	Porzjon art magħrufa 'Tal-Mikli A' tal-kejl ta' 568m.k u in parti trasferiment parzjali ta' LRA2695/25, 2721/25, 2747/25, 2772/25, 2798/25, 2822/25, 2848/25, 2873/25, 2898/25, 2923/25	Magro John et	LRA2948/2025
Ta' Sannat	*Portion of land known as 'Tal-Mikli A' covering an area of 568s.m.and in part part transfer of LRA2695/25, 2721/25, 2747/25, 2772/25, 2798/25, 2822/25, 2848/25, 2873/25, 2898/25, 2923/25*	*Magro John et*	
Ta' Sannat	Porzjon art magħrufa 'Tal-Mikli A' tal-kejl ta' 366m.k u in parti trasferiment parzjali ta' LRA2696/25, 2722/25, 2748/25, 2773/25, 2799/25, 2824/25, 2849/25, 2874/25, 2899/25, 2924/25	Magro John et	LRA2949/2025
Ta' Sannat	*Portion of land known as 'Tal-Mikli A' covering an area of 366s.m.and in part part transfer of LRA2696/25, 2722/25, 2748/25, 2773/25, 2799/25, 2824/25, 2849/25, 2874/25, 2899/25, 2924/25*	*Magro John et*	
Ta' Sannat	Porzjon art magħrufa 'Ta' Randu D' tal-kejl ta' 280m.k u in parti trasferiment parzjali ta' LRA2368/24, 2694/25, 2720/25, 2746/25, 2771/25, 2797/25, 2821/25, 2847/25, 2872/25, 2897/25, 2922/25	Magro John et	LRA2950/2025
Ta' Sannat	*Portion of land known as 'Ta' Randu D' covering an area of 280s.m.and in part part transfer of LRA2368/24, 2694/25, 2720/25, 2746/25, 2771/25, 2797/25, 2821/25, 2847/25, 2872/25, 2897/25, 2922/25*	*Magro John et*	
Ta' Sannat	Porzjon art magħrufa 'Ta' Randu B' tal-kejl ta' 334m.k u in parti trasferiment parzjali ta' LRA2370/21, 2692/25, 2718/25, 2744/25, 2769/25, 2795/25, 2819/25, 2845/25, 2870/25, 2895/25, 2920/25	Magro John et	LRA2951/2025
Ta' Sannat	*Portion of land known as 'Ta' Randu B' covering an area of 334s.m.and in part part transfer of LRA2370/21, 2692/25, 2718/25, 2744/25, 2769/25, 2795/25, 2819/25, 2845/25, 2870/25, 2895/25, 2920/25*	*Magro John et*	
Ta' Sannat	Porzjon art magħrufa 'Ta' Randu A' tal-kejl ta' 402m.k u in parti trasferiment parzjali ta' LRA2369/21, 2691/25, 2717/25, 2743/25, 2768/25, 2794/25, 2819/25, 2844/25, 2869/25, 2894/25, 2919/25	Magro John et	LRA2952/2025
Ta' Sannat	*Portion of land known as 'Ta' Randu A' covering an area of 402s.m.and in part part transfer of LRA2369/21, 2691/25, 2717/25, 2743/25, 2768/25, 2794/25, 2819/25, 2844/25, 2869/25, 2894/25, 2919/25*	*Magro John et*	
Ta' Sannat	Porzjon art magħrufa 'Ta' Randu A' tal-kejl ta' 65m.k u in parti trasferiment parzjali ta' LRA2369/91, 2691/25, 2717/25, 2743/25, 2768/25, 2794/25, 2819/25, 2844/25, 2869/25, 2894/25, 2919/25	Magro John et	LRA2953/2025

Lokalità *Locality*	Proprjetà *Property*	Applikant *Applicant*	LR-A *LR-A*
Ta' Sannat	*Portion of land known as 'Ta' Randu A' covering an area of 65s.m.and in part part transfer of LRA2369/91, 2691/25, 2717/25, 2743/25, 2768/25, 2794/25, 2819/25, 2844/25, 2869/25, 2894/25, 2919/25*	*Magro John et*	
Ta' Sannat	Porzjon art magħrufa 'Ta' Ciris' tal-kejl ta' 936m.k u in parti trasferiment parzjali ta' LRA2689/25, 2715/25, 2741/25, 2766/25, 2792/25, 2842/25, 2867/25, 2892/25, 2917/25	Magro John et	LRA2954/2025
Ta' Sannat	*Portion of land known as 'Ta' Ciris' covering an area of 936s.m.and in part part transfer of LRA2689/25, 2715/25, 2741/25, 2766/25, 2792/25, 2842/25, 2867/25, 2892/25, 2917/25*	*Magro John et*	
Ta' Sannat	Porzjon art magħrufa 'Tal-Mikli A' tal-kejl ta' 366m.k u in parti trasferiment parzjali ta' LRA2696/25, 2722/25, 2748/25, 2773/25, 2799/25, 2824/25, 2849/25, 2899/25, 2874/25, 2924/25	Zammit Margaret et	LRA2955/2025
Ta' Sannat	*Portion of land known as 'Tal-Mikli A' covering an area of 366s.m.and in part part transfer of LRA2696/25, 2722/25, 2748/25, 2773/25, 2799/25, 2824/25, 2849/25, 2899/25, 2874/25, 2924/25*	*Zammit Margaret et*	
Ta' Sannat	Porzjon art magħrufa 'Ta' Sufa' tal-kejl ta' 578m.k u in parti trasferiment parzjali ta' LRA2701/25, 2727/25, 2753/25, 2778/25, 2804/25, 2829/25, 2854/25, 2879/25, 2904/25, 2929/25	Zammit Margaret et	LRA2956/2025
Ta' Sannat	*Portion of land known as 'Ta' Sufa' covering an area of 578s.m.and in part part transfer of LRA2701/25, 2727/25, 2753/25, 2778/25, 2804/25, 2829/25, 2854/25, 2879/25, 2904/25, 2929/25*	*Zammit Margaret et*	
Ta' Sannat	Porzjon art magħrufa 'Ta' Randu C' tal-kejl ta' 568m.k u in parti trasferiment parzjali ta' LRA2731/21, 2693/25, 2719/25, 2745/25, 2770/25, 2796/25, 2820/25, 2846/25, 2871/25, 2896/25, 2921/25	Zammit Margaret et	LRA2957/2025
Ta' Sannat	*Portion of land known as 'Ta' Randu C' covering an area of 568s.m.and in part part transfer of LRA2731/21, 2693/25, 2719/25, 2745/25, 2770/25, 2796/25, 2820/25, 2846/25, 2871/25, 2896/25, 2921/25*	*Zammit Margaret et*	
Ta' Sannat	Porzjon art magħrufa 'Tas-Sanap B' tal-kejl ta' 1124m.k u in parti trasferiment parzjali ta' LRA2688/25, 2714/25, 2740/25, 2765/25, 2791/25, 2816/25, 2838/25, 2866/25, 2891/25, 2916/25	Zammit Margaret et	LRA2958/2025
Ta' Sannat	*Portion of land known as 'Tas-Sanap B' covering an area of 1124s.m.and in part part transfer of LRA2688/25, 2714/25, 2740/25, 2765/25, 2791/25, 2816/25, 2838/25, 2866/25, 2891/25, 2916/25*	*Zammit Margaret et*	
Ta' Sannat	Porzjon art magħrufa 'Tas-Sanap A' tal-kejl ta' 639m.k u in parti trasferiment parzjali ta' LRA2698/25, 2724/25, 2750/25, 2775/25, 2801/25, 2825/25, 2851/25, 2876/25, 2901/25, 2926/25	Zammit Margaret et	LRA2959/2025
Ta' Sannat	*Portion of land known as 'Tas-Sanap A' covering an area of 639s.m.and in part part transfer of LRA2698/25, 2724/25, 2750/25, 2775/25, 2801/25, 2825/25, 2851/25, 2876/25, 2901/25, 2926/25*	*Zammit Margaret et*	

Lokalità *Locality*	Proprjetà *Property*	Applikant *Applicant*	LR-A *LR-A*
Ta' Sannat	Porzjon art magħrufa 'Taz-Zgħawri' tal-kejl ta' 785m.k u in parti trasferiment parzjali ta' LRA2704/25, 2730/25, 2756/25, 2781/25, 2807/25, 2831/25, 2857/25, 2882/25, 2907/25, 2932/25	Gatt Margaret et	LRA2960/2025
Ta' Sannat	*Portion of land known as 'Taz-Zgħawri' covering an area of 785s.m.and in part part transfer of LRA2704/25, 2730/25, 2756/25, 2781/25, 2807/25, 2831/25, 2857/25, 2882/25, 2907/25, 2932/25*	*Gatt Margaret et*	
Ta' Sannat	Porzjon art magħrufa 'Tax-Xatba A' tal-kejl ta' 1713.9m.k u in parti trasferiment parzjali ta' LRA2700/25, 2726/25, 2752/25, 2777/25, 2803/25, 2827/25, 2853/25, 2878/25, 2903/25, 2928/25	Gatt Margaret et	LRA2961/2025
Ta' Sannat	*Portion of land known as 'Tax-Xatba A' covering an area of 1713.9s.m.and in part part transfer of LRA2700/25, 2726/25, 2752/25, 2777/25, 2803/25, 2827/25, 2853/25, 2878/25, 2903/25, 2928/25*	*Gatt Margaret et*	
Ta' Sannat	Porzjon art magħrufa 'Ta' Randu B' tal-kejl ta' 538m.k u in parti trasferiment parzjali ta' LRA2370/21, 2692/25, 2718/25, 2744/25, 2769/25, 2795/25, 2819/25, 2845/25, 2870/25, 2895/25, 2920/25	Gatt Margaret et	LRA2962/2025
Ta' Sannat	*Portion of land known as 'Ta' Randu B' covering an area of 538s.m.and in part part transfer of LRA2370/21, 2692/25, 2718/25, 2744/25, 2769/25, 2795/25, 2819/25, 2845/25, 2870/25, 2895/25, 2920/25*	*Gatt Margaret et*	
Ta' Sannat	Porzjon art magħrufa 'Ta' Randu B' tal-kejl ta' 130m.k u in parti trasferiment parzjali ta' LRA2370/21, 2692/25, 2718/25, 2744/25, 2769/25, 2795/25, 2819/25, 2845/25, 2870/25, 2895/25, 2920/25	Gatt Margaret et	LRA2963/2025
Ta' Sannat	*Portion of land known as 'Ta' Randu B' covering an area of 130s.m.and in part part transfer of LRA2370/21, 2692/25, 2718/25, 2744/25, 2769/25, 2795/25, 2819/25, 2845/25, 2870/25, 2895/25, 2920/25*	*Gatt Margaret et*	
Ta' Sannat	Porzjon art magħrufa 'Tax-Xatba C' tal-kejl ta' 1180m.k u in parti trasferiment ta' LRA2702/25, 2728/25, 2754/25, 2779/25, 2805/25, 2830/25, 2855/25, 2880/25, 2905/25, 2930/25	Buttigieg Francis et	LRA2964/2025
Ta' Sannat	*Portion of land known as 'TaxXatba C' covering an area of 1180s.m.and in part transfer of LRA2702/25, 2728/25, 2754/25, 2779/25, 2805/25, 2830/25, 2855/25, 2880/25, 2905/25, 2930/25*	*Buttigieg Francis et*	
Ta' Sannat	Porzjon art magħrufa 'Tax-Xatba C' tal-kejl ta' 160m.k u in parti trasferiment ta' LRA2703/25, 2729/25, 2755/25, 2780/25, 2806/25, 2829/25, 2856/25, 2881/25, 2906/25, 2931/25	Buttigieg Francis et	LRA2965/2025
Ta' Sannat	*Portion of land known as 'TaxXatba C' covering an area of 160s.m.and in part transfer of LRA2703/25, 2729/25, 2755/25, 2780/25, 2806/25, 2829/25, 2856/25, 2881/25, 2906/25, 2931/25*	*Buttigieg Francis et*	
Ta' Sannat	Porzjon art magħrufa 'Ta' Sufa' tal-kejl ta' 578m.k u in parti trasferiment parzjali ta' LRA2701/25, 2727/25, 2753/25, 2778/25, 2804/25, 2829/25, 2854/25, 2879/25, 2904/25, 2929/25	Buttigieg Francis et	LRA2966/2025

Lokalità *Locality*	Proprjetà *Property*	Applikant *Applicant*	LR-A *LR-A*
Ta' Sannat	*Portion of land known as 'Ta' Sufa' covering an area of 578s.m.and in part part transfer of LRA2701/25, 2727/25, 2753/25, 2778/25, 2804/25, 2829/25, 2854/25, 2879/25, 2904/25, 2929/25*	*Buttigieg Francis et*	
Ta' Sannat	Porzjon art magħrufa 'Tal-Mikli A' tal-kejl ta' 366m.k u in parti trasferiment parzjali ta' LRA2696/25, 2722/25, 2748/25, 2773/25, 2799/25, 2824/25, 2849/25, 2874/25, 2899/25, 2924/25	Buttigieg Francis et	LRA2967/2025
Ta' Sannat	*Portion of land known as 'Tal-Mikli A' covering an area of 366s.m.and in part part transfer of LRA2696/25, 2722/25, 2748/25, 2773/25, 2799/25, 2824/25, 2849/25, 2874/25, 2899/25, 2924/25*	*Buttigieg Francis et*	
Ta' Sannat	Porzjon art magħrufa 'Ta' Randu A' tal-kejl ta' 767m.k u in parti trasferiment parzjali ta' LRA2369/21, 2691/25, 2717/25, 2743/25, 2768/25, 2794/25, 2819/25, 2844/25, 2869/25, 2894/25, 2919/25	Buttigieg Francis et	LRA2968/2025
Ta' Sannat	*Portion of land known as 'Ta' Randu A' covering an area of 767s.m.and in part part transfer of LRA2369/21, 2691/25, 2717/25, 2743/25, 2768/25, 2794/25, 2819/25, 2844/25, 2869/25, 2894/25, 2919/25*	*Buttigieg Francis et*	
Ta' Sannat	Porzjon art magħrufa 'Ta' Randu A' tal-kejl ta' 153m.k u in parti trasferiment parzjali ta' LRA2369/21, 2691/25, 2717/25, 2743/25, 2768/25, 2794/25, 2819/25, 2844/25, 2869/25, 2894/25, 2919/25	Buttigieg Francis et	LRA2969/2025
Ta' Sannat	*Portion of land known as 'Ta' Randu A' covering an area of 153s.m.and in part part transfer of LRA2369/21, 2691/25, 2717/25, 2743/25, 2768/25, 2794/25, 2819/25, 2844/25, 2869/25, 2894/25, 2919/25*	*Buttigieg Francis et*	
Ta' Sannat	Porzjon art magħrufa 'Ta' Zabbetta' tal-kejl ta' 443.94m.k u in parti trasferiment ta' LRA2706/25, 2732/25, 2758/25, 2783/25, 2809/25, 2833/25, 2859/25, 2884/25, 2909/25,	Buttigieg Teddy et	LRA2970/2025
Ta' Sannat	*Portion of land known as 'Ta' Zabbetta' covering an area of 443.94s.m.and in part transfer of LRA2706/25, 2732/25, 2758/25, 2783/25, 2809/25, 2833/25, 2859/25, 2884/25, 2909/25,*	*Buttigieg Teddy et*	
Ta' Sannat	Porzjon art magħrufa 'Tal-Mikli B' tal-kejl ta' 688m.k u in parti trasferiment parzjali ta' LRA2697/25, 2733/25, 2749/25, 2774/25, 2800/25, 2824/25, 2850/25, 2875/25, 2900/25, 2925/25	Buttigieg Teddy et	LRA2971/2025
Ta' Sannat	*Portion of land known as 'Tal-Mikli B' covering an area of 688s.m. and in part part transfer of LRA2697/25, 2733/25, 2749/25, 2774/25, 2800/25, 2824/25, 2850/25, 2875/25, 2900/25, 2925/25*	*Buttigieg Teddy et*	
Ta' Sannat	Porzjon art magħrufa 'Ta' Randu A' tal-kejl ta' 714m.k u in parti trasferiment parzjali ta' LRA2369/21, 2691/25, 2717/25, 2743/25, 2768/25, 2794/25, 2819/25, 2844/25, 2869/25, 2894/25, 2919/25	Buttigieg Teddy et	LRA2972/2025
Ta' Sannat	*Portion of land known as 'Ta' Randu A' covering an area of 714s.m. and in part part transfer of LRA2369/21, 2691/25, 2717/25, 2743/25, 2768/25, 2794/25, 2819/25, 2844/25, 2869/25, 2894/25, 2919/25*	*Buttigieg Teddy et*	

Lokalità *Locality*	Proprjetà *Property*	Applikant *Applicant*	LR-A *LR-A*
Ta' Sannat	Porzjon art magħrufa 'Tas-Sanap C' tal-kejl ta' 1180m.k u in parti trasferiment parzjali ta' LRA2699/25, 2725/25, 2751/25, 2776/25, 2802/25, 2826/25, 2852/25, 2877/25, 2902/25, 2927/25	Buttigieg Teddy et	LRA2973/2025
Ta' Sannat	*Portion of land known as 'Tas-Sanap C' covering an area of 1180s.m. and in part part transfer of LRA2699/25, 2725/25, 2751/25, 2776/25, 2802/25, 2826/25, 2852/25, 2877/25, 2902/25, 2927/25*	*Buttigieg Teddy et*	
Ta' Sannat	Porzjon art magħrufa 'Ta' Randu A' tal-kejl ta' 653m.k u in parti trasferiment parzjali ta' LRA2369/21, 2691/25, 2717/25, 2743/25, 2768/25, 2794/25, 2819/25, 2844/25, 2869/25, 2894/25, 2919/25	Zammit Frances et	LRA2974/2025
Ta' Sannat	*Portion of land known as 'Ta' Randu A' covering an area of 653s.m.and in part part transfer of LRA2369/21, 2691/25, 2717/25, 2743/25, 2768/25, 2794/25, 2819/25, 2844/25, 2869/25, 2894/25, 2919/25*	*Zammit Frances et*	
Ta' Sannat	Porzjon art magħrufa 'Tax-Xatba A' tal-kejl ta' 343.2m.k u in parti trasferiment parzjali ta' LRA2700/25, 2726/25, 2752/25, 2777/25. 2803/25, 2827/25, 2853/25, 2878/25, 2903/25, 2928/25	Zammit Frances et	LRA2975/2025
Ta' Sannat	*Portion of land known as 'Tax-Xatba A' covering an area of 343.2s.m.and in part part transfer of LRA2700/25, 2726/25, 2752/25, 2777/25. 2803/25, 2827/25, 2853/25, 2878/25, 2903/25, 2928/25*	*Zammit Frances et*	
Ta' Sannat	Porzjon art magħrufa 'Tal-Mikli B' tal-kejl ta' 688m.k u in parti trasferiment parzjali ta' LRA2697/25, 2733/25, 2749/25, 2774/25, 2800/25, 2824/25, 2850/25, 2875/25, 2900/25, 2925/25	Zammit Frances et	LRA2976/2025
Ta' Sannat	*Portion of land known as 'Tal-Mikli B' covering an area of 688s.m.and in part part transfer of LRA2697/25, 2733/25, 2749/25, 2774/25, 2800/25, 2824/25, 2850/25, 2875/25, 2900/25, 2925/25*	*Zammit Frances et*	
Ta' Sannat	Porzjon art magħrufa 'Tas-Sanap A' tal-kejl ta' 1254m.k u in parti trasferiment parzjali ta' LRA2698/25, 2724/25, 2750/25, 2775/25, 2801/25, 2825/25, 2851/25, 2876/25, 2901/25, 2926/25	Zammit Frances et	LRA2977/2025
Ta' Sannat	*Portion of land known as 'Tas-Sanap A' covering an area of 1254s.m.and in part part transfer of LRA2698/25, 2724/25, 2750/25, 2775/25, 2801/25, 2825/25, 2851/25, 2876/25, 2901/25, 2926/25*	*Zammit Frances et*	

L-applikazzjonijiet, pjanti tal-art u d-dokumenti ppreżentati magħhom jistgħu jiġu eżaminati fir-Reġistru tal-Artijiet, L-Amministrazzjoni, Triq Ta' Wara s-Sur, Ir-Rabat, Għawdex, bejn it-8.00 a.m. u s-2.00 p.m.

Dott. Miriam Rapa, LLD
għar-Reġistratur tal-Artijiet

The applications, plans of the land and accompanying documents may be inspected at the Land Registry, The Administration, Triq Ta' Wara s-Sur, Victoria, Gozo, between 8.00 a.m. and 2.00 p.m.

Dr Miriam Rapa, LLD
for/Land Registrar

Nru. 86

ATT DWAR IL-ĦADDIEMA D-DEHEB U L-ĦADDIEMA L-FIDDA (ARĠENTIERA) (KAP. 46)

IL-KUMMISSARJU tat-Taxxi Interni jgħarraf illi, fid-data li tidher hawn taħt, il-prezz tad-deheb u l-fidda li fuqu huma bbażati l-valutazzjonijiet magħmulin mill-Konslu għall-Ħaddiema d-Deheb u l-Ħaddiema l-Fidda ġie ffissat għall-finijiet tal-artikolu 14 tal-imsemmi Att kif ġej:

Data *Date*	Deheb Pur Gramma *Pure Gold* *Grams*	Fidda Pura Gramma *Pure Silver* *Grams*
20.1.2026	€127.245	€2.453

L-20 ta' Jannar, 2026

No. 86

GOLDSMITHS AND SILVERSMITHS ACT (CAP. 46)

THE Commissioner of Inland Revenue notifies that, on the date shown hereunder, the price of gold and silver on which valuations made by the Consul for Goldsmiths and Silversmiths are based has been fixed for the purposes of article 14 of the said Act as follows:

20th January, 2026

Nru. 87

AWTORITÀ TAL-ARTIJIET

Notifika ta' Affissjoni ta' Avviż

NGĦARRFU għall-informazzjoni ta' kulħadd illi skont ir-Regolament Nru. 10 tal-Leġiżlazzjoni Sussidjarja 573.06, twaħħal avviż fuq l-artijiet hawn taħt indikati li permezz tal-istess affissjoni, il-koinkwilini ġja rikonoxxuti in solidum qegħdin jiġu notifikati dwar is-sottomissjoni tal-applikazzjoni li saret fuq l-istess art minn koinkwilini oħra. L-applikant huwa responsabbli li jiżgura li l-avviż jibqa' hekk imwaħħal fuq il-post għal ħamest (5) ijiem tax-xogħol mid-data tat-twaħħil.

F'każ li l-avviż jitneħħa minn kwalunkwe persuna qabel l-iskadenza tal-perjodu indikat, l-applikant għandu jikkuntattja lill-Awtorità tal-Artijiet fuq (enforcement.la@landsauthority.org.mt), sabiex l-avviż jerġa' jitwaħħal fuq il-post.

L-20 ta' Jannar, 2026

No. 87

LANDS AUTHORITY

Notification of Affixation of Notice

IT is notified for general information that in terms of Regulation No. 10 of Subsidiary Legislation 573.06, a notice has been affixed on the hereunder indicated sites informing co-tenants recognised in solidum with the submission of the application that has been made by other co-tenants on the same land. Applicant is responsible to ensure that the notice is to remain affixed on site for five (5) working days from the date of affixation.

If the notice is removed by third parties prior to the expiry of such date, the applicant must contact the Lands Authority on (enforcement.la@landsauthority.org.mt), so that the notice is re-affixed on site.

20th January, 2026

Nru tal-Applikazzjoni *Application No.*	Nru tal-Proprjetà/Tenement *Property/Tenement No.*	Deskrizzjoni tal-Proprjetà *Property Description*	Talba *Request*
AGRI l/2025/0785	J61632	Għalqa, Tax-Xurraf jew Tal-Ħamrija, Siġġiewi, Malta	Transfer of agricultural lease rights onto a third-party farmer
AGRI l/2025/0690	050270-010	Garden and field, Ta' Żebbiegħ and Ta' Facciol, Mosta, Malta	Transfer of agricultural lease rights onto a third-party farmer

AGRI l/2025/0576	050940-006	1st portion of land, Ta' Wied Ħarsun, Rabat, Malta	Transfer of agricultural lease rights onto a third-party farmer
AGRI l/2025/0027	J46012	Ta' Binġemma, sive Tal-Isbal u Tal-Kadus, Mġarr, Malta	Transfer of agricultural lease rights onto a third-party farmer
AGRI l/2022/1780	J63298	Parti 2A, Ta' Chemmunuett, Bubaqra, Żurrieq, Malta	Transfer and assignment of rights between family members

Nru. 88

AĠENZIJA GĦAL INFRASTRUTTURA MALTA

Tlestija tal-Formazzjoni tat-Triq u Sospensjoni ta' Traffiku u Parkeġġ

BIS-SAĦĦA tal-Artikolu tmintax (18) tal-Avviż Legali 291 tal-2018, l-Aġenzija għal Infrastruttura Malta tavża bl-intenzjoni tagħha illi tlesti l-formazzjoni ta':

Triq il-Ħarrub u parti minn Triq is-Soll, Santa Venera (indikat fuq il-pjanta fuq paġna 569).

Triq Ġorġ Borg Olivier u Triq Ċensu Tabone, San Ġiljan (indikat fuq il-pjanta fuq paġna 570).

Triq Dun Karm, Birkirkara (indikat fuq il-pjanta fuq paġna 571).

Telghet il-Kulleġġ l-Antik, Triq Patri Marjanu Vella, Triq Camenzulli, Triq il-Ħnejja, Triq Gafar, Tas-Sliema (indikat fuq il-pjanta fuq paġna 572).

Triq Depiro, Tas-Sliema (indikat fuq il-pjanta fuq paġna 573).

Triq Maria De Domenicis, Santa Luċija (indikat fuq il-pjanta fuq paġna 574).

Kull persuna illi skont il-liġi għandha l-obbligu li tifforma din it-triq (inkluż billi takkwista l-art neċessarja għall-istess formazzjoni) għandha sa ħmistax-il (15) jum mid-data tal-pubblikazzjoni ta' dan l-avviż sabiex twettaq l-obbligi tagħha skont il-liġi. Fin-nuqqas, l-Aġenzija għal Infrastruttura Malta tgħaddi sabiex tagħmel l-istess xogħol ta' formazzjoni hi stess skont is-saħħa lilha mogħtija mil-liġi u a spejjeż tal-persuni li huma legalment obbligati jiffurmaw it-triq.

L-Aġenzija għal Infrastruttura Malta tgħarraf li bejn it-2 ta' Frar, 2026 u it-30 ta' Ġunju, 2026, se tkun qed tibda xogħlijiet fi Triq il-Ħarrub u parti minn Triq is-Soll, Santa Venera. L-aċċess għall-vetturi u l-parkeġġ f'din it-triq jistgħu jkunu ristretti waqt ċerti xogħlijiet. Tabelli awtorizzati minn Transport Malta biex jinfurmaw lill-pubbliku li ma jistax isir parkeġġ jitwaħħlu fil-post konċernat qabel ma jidħlu fis-seħħ tali restrizzjonijiet tal-parkeġġ.

L-Aġenzija għal Infrastruttura Malta tgħarraf li bejn it-2 ta' Frar, 2026 u it-30 ta' Ġunju, 2026, se tkun qed tibda

No. 88

AGENCY FOR INFRASTRUCTURE MALTA

Completion of Road Formation and Traffic and Parking Suspension

IN virtue of Article eighteen (18) of Legal Notice 291 of 2018, the Agency for Infrastructure Malta hereby gives official notice of its intention to complete the formation of:

Triq il-Ħarrub and part of Triq is-Soll, Santa Venera (indicated on site plan on page 569).

Triq Ġorġ Borg Olivier and Triq Ċensu Tabone, St Julian's (indicated on site plan on page 570).

Triq Dun Karm, Birkirkara (indicated on site plan on page 571).

Telgħet il-Kulleġġ l-Antik, Triq Patri Marjanu Vella, Triq Camenzulli, Triq il-Ħnejja and Triq Gafar, Tas-Sliema (indicated on site plan on page 572).

Triq Depiro, Tas-Sliema (indicated on site plan on page 573).

Triq Maria De Domenicis, Santa Luċija (indicated on site plan on page 574).

Any person who is obliged by law to form said road (including by acquiring land necessary for the same formation) has fifteen (15) days from the date of the publication of this notice within which to comply with his obligations at law. In default, the Agency for Infrastructure Malta shall itself proceed with the formation of this road in accordance with its powers at law and at the expense of those persons whose obligation it is to form the road.

The Agency for Infrastructure Malta notifies that between 2nd February, 2026 and 30th June, 2026, it will be starting road works in Triq il-Ħarrub and part of Triq is-Soll, Santa Venera. Vehicular access and on-street parking in this road may be restricted during certain works. 'No parking' signs authorised by Transport Malta will be affixed on site before such parking restrictions come in force.

The Agency for Infrastructure Malta notifies that between 2nd February, 2026 and 30th June, 2026, it will

xogħlijiet fi Triq Ġorġ Borg Olivier u Triq Ċensu Tabone, San Ġiljan. L-aċċess għall-vetturi u l-parkeġġ f'din it-triq jistgħu jkunu ristretti waqt ċerti xogħlijiet. Tabelli awtorizzati minn Transport Malta biex jinfurmaw lill-pubbliku li ma jistax isir parkeġġ jitwaħħlu fil-post konċernat qabel ma jidħlu fis-seħħ tali restrizzjonijiet tal-parkeġġ.

be starting road works in Triq Ġorġ Borg Olivier and Triq Ċensu Tabone, St Julian's. Vehicular access and on-street parking in this road may be restricted during certain works. 'No parking' signs authorised by Transport Malta will be affixed on site before such parking restrictions come in force.

L-Aġenzija għal Infrastruttura Malta tgħarraf li bejn id-19 ta' Jannar, 2026 u it-30 ta' Ġunju, 2026, se tkun qed tibda xogħlijiet fi Triq Dun Karm, Birkirkara. L-aċċess għall-vetturi u l-parkeġġ f'din it-triq jistgħu jkunu ristretti waqt ċerti xogħlijiet. Tabelli awtorizzati minn Transport Malta biex jinfurmaw lill-pubbliku li ma jistax isir parkeġġ jitwaħħlu fil-post konċernat qabel ma jidħlu fis-seħħ tali restrizzjonijiet tal-parkeġġ.

The Agency for Infrastructure Malta notifies that between 19th January, 2026 and 30th June, 2026, it will be starting road works in Triq Dun Karm, Birkirkara. Vehicular access and on-street parking in this road may be restricted during certain works. 'No parking' signs authorised by Transport Malta will be affixed on site before such parking restrictions come in force.

L-Aġenzija għal Infrastruttura Malta tgħarraf li bejn it-2 ta' Frar, 2026 u it-30 ta' Ġunju, 2026, se tkun qed tibda xogħlijiet f'Telgħet il-Kulleġġ l-Antik, Triq Patri Marjanu Vella, Triq Camenzuli, Triq il-Ħnejja and Triq Gafar, Tas-Sliema. L-aċċess għall-vetturi u l-parkeġġ f'din it-triq jistgħu jkunu ristretti waqt ċerti xogħlijiet. Tabelli awtorizzati minn Transport Malta biex jinfurmaw lill-pubbliku li ma jistax isir parkeġġ jitwaħħlu fil-post konċernat qabel ma jidħlu fis-seħħ tali restrizzjonijiet tal-parkeġġ.

The Agency for Infrastructure Malta notifies that between 2nd February, 2026 and 30th June, 2026, it will be starting road works in Telgħet il-Kulleġġ l-Antik, Triq Patri Marjanu Vella, Triq Camenzuli, Triq il-Ħnejja and Triq Gafar, Tas-Sliema. Vehicular access and on-street parking in this road may be restricted during certain works. 'No parking' signs authorised by Transport Malta will be affixed on site before such parking restrictions come in force.

L-Aġenzija għal Infrastruttura Malta tgħarraf li bejn it-2 ta' Frar, 2026 u it-30 ta' Ġunju, 2026, se tkun qed tibda xogħlijiet fi Triq Depiro, Tas-Sliema. L-aċċess għall-vetturi u l-parkeġġ f'din it-triq jistgħu jkunu ristretti waqt ċerti xogħlijiet. Tabelli awtorizzati minn Transport Malta biex jinfurmaw lill-pubbliku li ma jistax isir parkeġġ jitwaħħlu fil-post konċernat qabel ma jidħlu fis-seħħ tali restrizzjonijiet tal-parkeġġ.

The Agency for Infrastructure Malta notifies that between 2nd February, 2026 and 30th June, 2026, it will be starting road works in Triq Depiro, Tas-Sliema. Vehicular access and on-street parking in this road may be restricted during certain works. 'No parking' signs authorised by Transport Malta will be affixed on site before such parking restrictions come in force.

L-Aġenzija għal Infrastruttura Malta tgħarraf li bejn it-30 ta' Jannar, 2026 u it-30 ta'Ġunju, 2026, se tkun qed tibda xogħlijiet fi Triq Maria De Domenicis, Santa Luċija. L-aċċess għall-vetturi u l-parkeġġ f'din it-triq jistgħu jkunu ristretti waqt ċerti xogħlijiet. Tabelli awtorizzati minn Transport Malta biex jinfurmaw lill-pubbliku li ma jistax isir parkeġġ jitwaħħlu fil-post konċernat qabel ma jidħlu fis-seħħ tali restrizzjonijiet tal-parkeġġ.

The Agency for Infrastructure Malta notifies that between 30th January, 2026 and 30th June, 2026, it will be starting road works in Triq Maria De Domenicis, Santa Luċija. Vehicular access and on-street parking in this road may be restricted during certain works. 'No parking' signs authorised by Transport Malta will be affixed on site before such parking restrictions come in force.

Vetturi li jiksru l-ordni ta' dan l-avviż u t-tabelli relatati fuq il-post biex ma jsirx parkeġġ, ikunu suġġetti li jiġu rmunkati.


Vehicles found in contravention to the order of this notice and to the related 'no parking' signs on site are liable to be towed.

Aktar informazzjoni jew għajnuna tista' tinkiseb permezz ta' ittra elettronika lil (info.im@infrastructuremalta.com).

Further assistance or more information may be obtained by email to (info.im@infrastructuremalta.com).

L-20 ta' Jannar, 2026

20th January, 2026

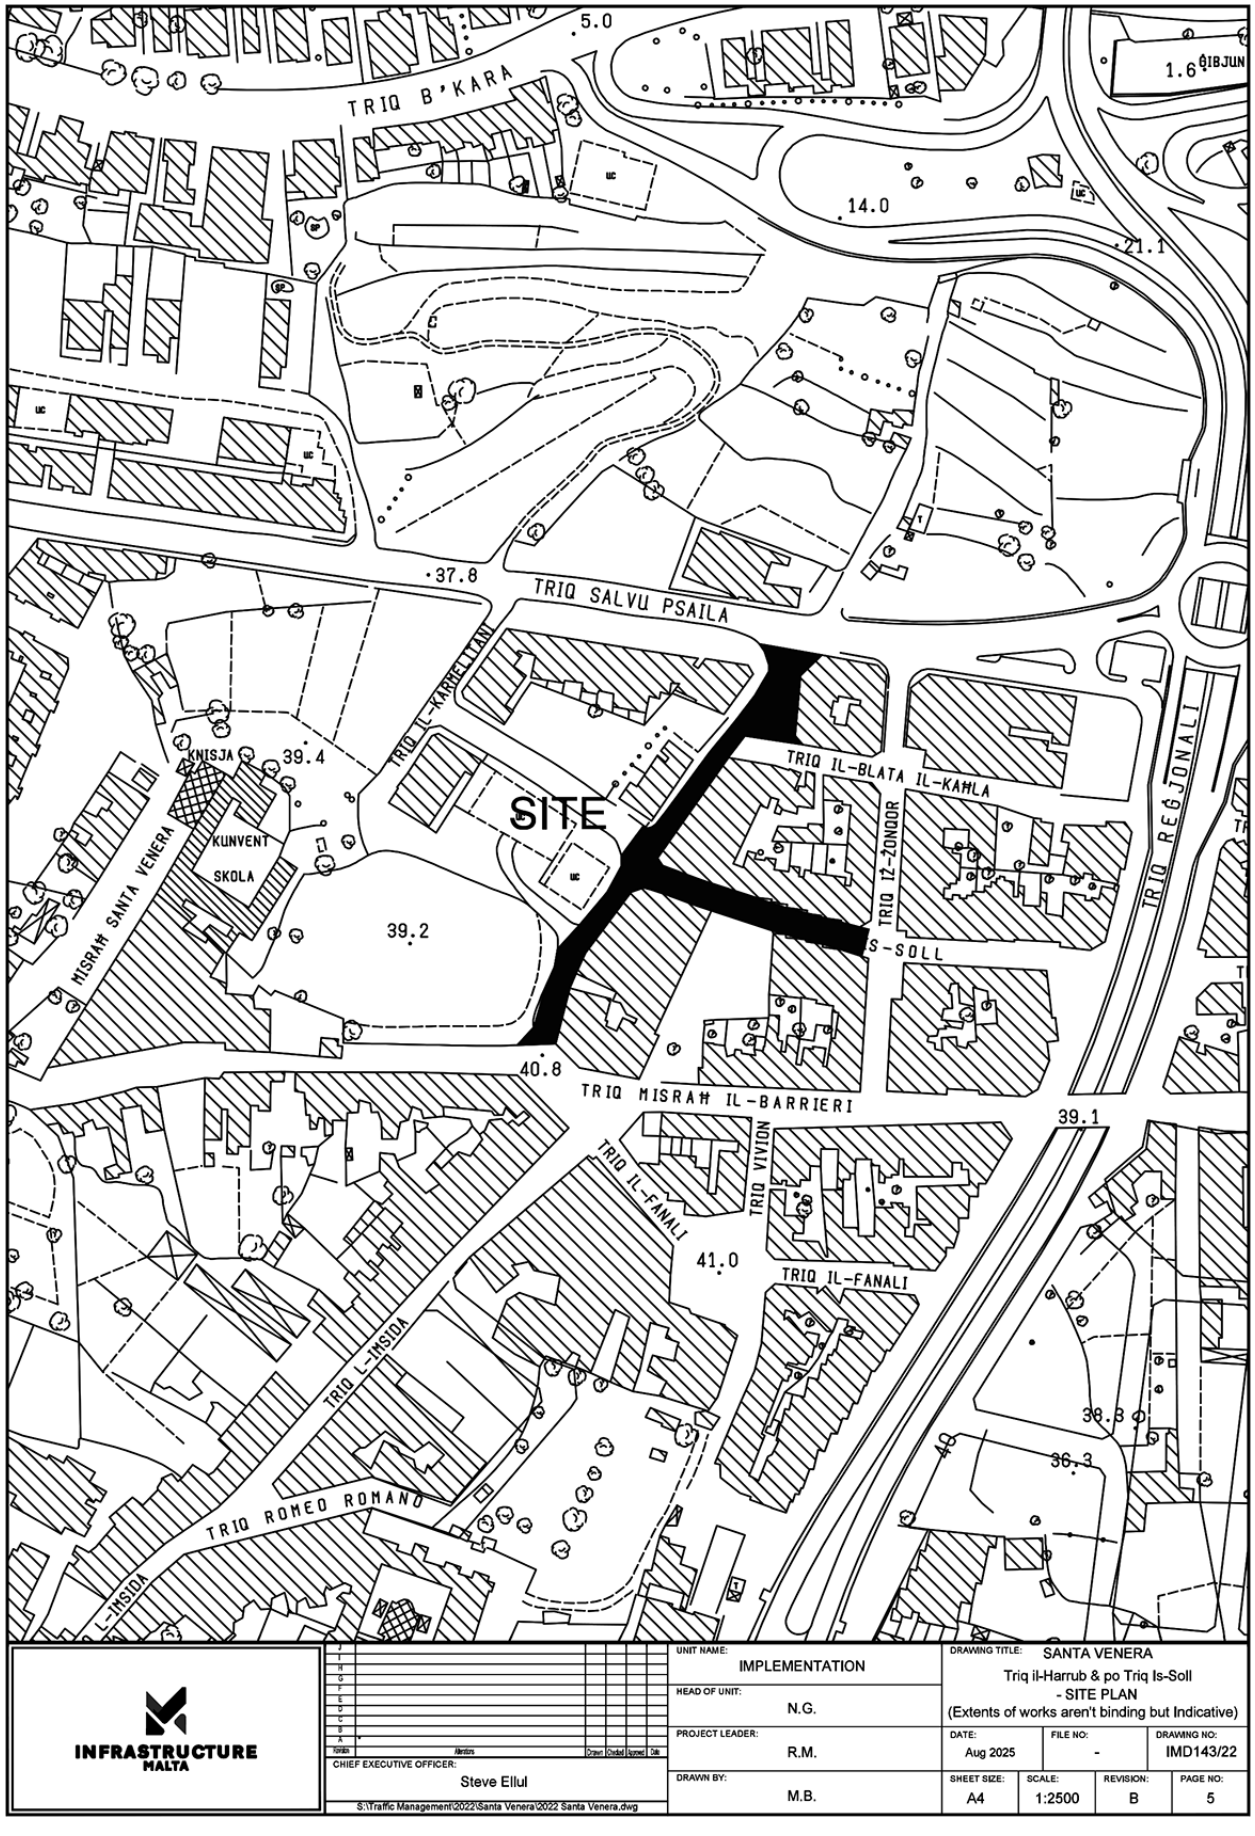

INFRASTRUCTURE MALTA

Issue/Rev.	Alterations	Drawn	Checked	Approved	Date

CHIEF EXECUTIVE OFFICER: Steve Ellul

S:\Traffic Management\2022\Santa Venera\2022 Santa Venera.dwg

UNIT NAME: IMPLEMENTATION	DRAWING TITLE: SANTA VENERA Triq il-Harrub & po Triq Is-Soll - SITE PLAN (Extents of works aren't binding but Indicative)			
HEAD OF UNIT: N.G.				
PROJECT LEADER: R.M.	DATE: Aug 2025	FILE NO: -	DRAWING NO: IMD143/22	
DRAWN BY: M.B.	SHEET SIZE: A4	SCALE: 1:2500	REVISION: B	PAGE NO: 5



INFRASTRUCTURE MALTA

J						
I						
H						
G						
F						
E						
D						
C						
B						
A	Issued for Information		D.T.	L.B.	N.C.	Dec'25
Version	Alterations		Drawn	Checked	Approved	Date

CHIEF EXECUTIVE OFFICER: Mr. Steve Ellul

COMPUTER PATH:N:\----------

UNIT NAME: Implementation

HEAD OF UNIT: N.G.

PROJECT LEADER: R.M.


DRAWN BY: D.T.

DRAWING TITLE: Triq Gorg Borg Olivier Balluta Site Plan

16135.704m2 Total Site Plan Area

DATE:	FILE NO:	DRAWING NO:
December 2025	IM 676 / 25	BAL/SP/01

SHEET SIZE:	SCALE:	REVISION:	PAGE NO:
A4	1 : 2500	A	01 of 01

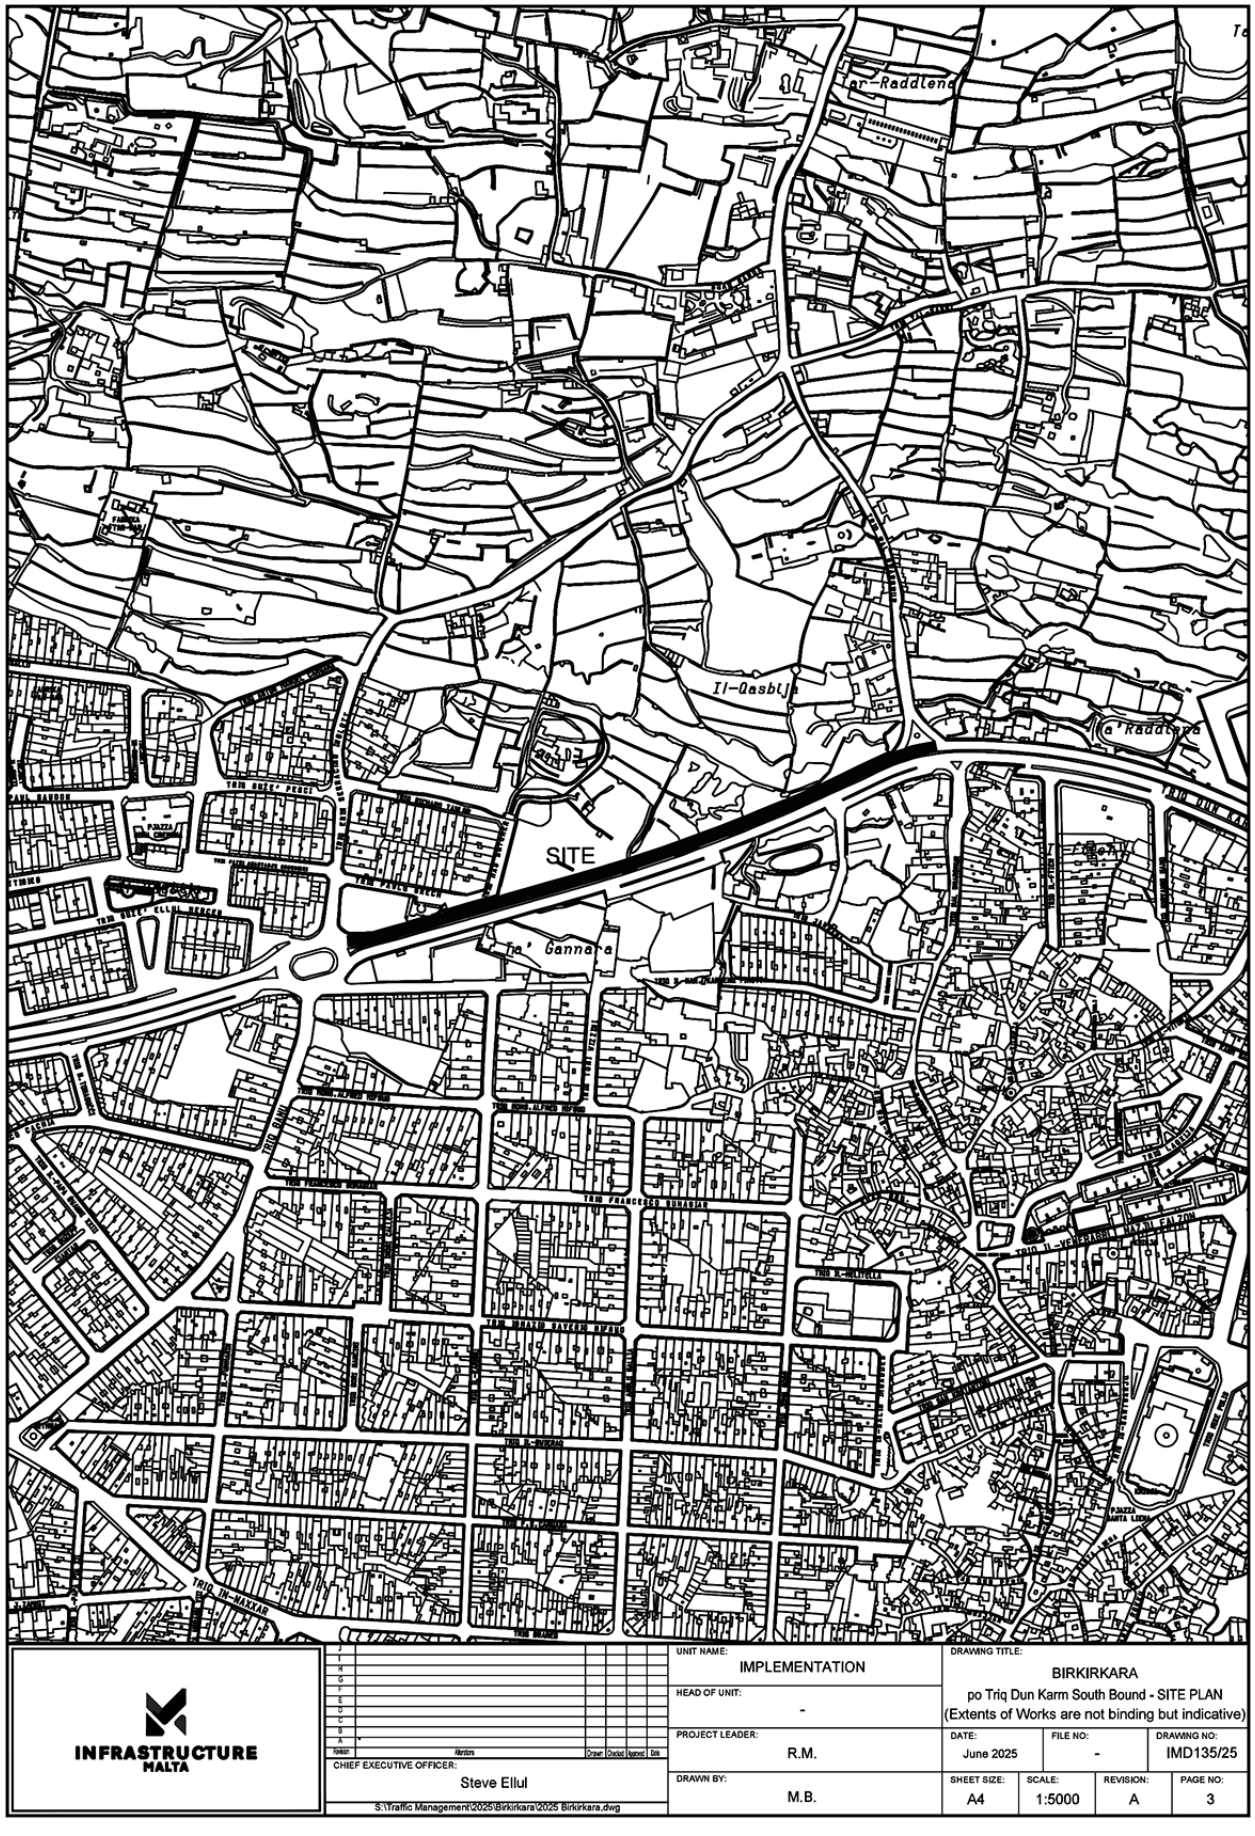

INFRASTRUCTURE MALTA

UNIT NAME: IMPLEMENTATION				DRAWING TITLE: BIRKIRKARA po Triq Dun Karm South Bound - SITE PLAN (Extents of Works are not binding but indicative)	
HEAD OF UNIT: -					
PROJECT LEADER: R.M.				DATE: June 2025	FILE NO: -	DRAWING NO: IMD135/25
DRAWN BY: M.B.				SHEET SIZE: A4	SCALE: 1:5000	REVISION: A	PAGE NO: 3


CHIEF EXECUTIVE OFFICER: Steve Ellul

S:\Traffic Management\2025\Birkirkara\2025 Birkirkara.dwg



INFRASTRUCTURE MALTA

CHIEF EXECUTIVE OFFICER: Steve Ellul	UNIT NAME: IMPLEMENTATION	DRAWING TITLE: TAS-SLIEMA Various Roads - SITE PLAN Area of Site: 4000sqm (Extents of Works are not binding but indicative)		
S:\Traffic Management\2026\Sliema\2026 Sliema.dwg	HEAD OF UNIT: N.G.			
	PROJECT LEADER: R.M.	DATE: Jan 2026	FILE NO: -	DRAWING NO: IMD010/26
	DRAWN BY: M.B.	SHEET SIZE: A4	SCALE: 1:5000	REVISION: A
				PAGE NO: 2

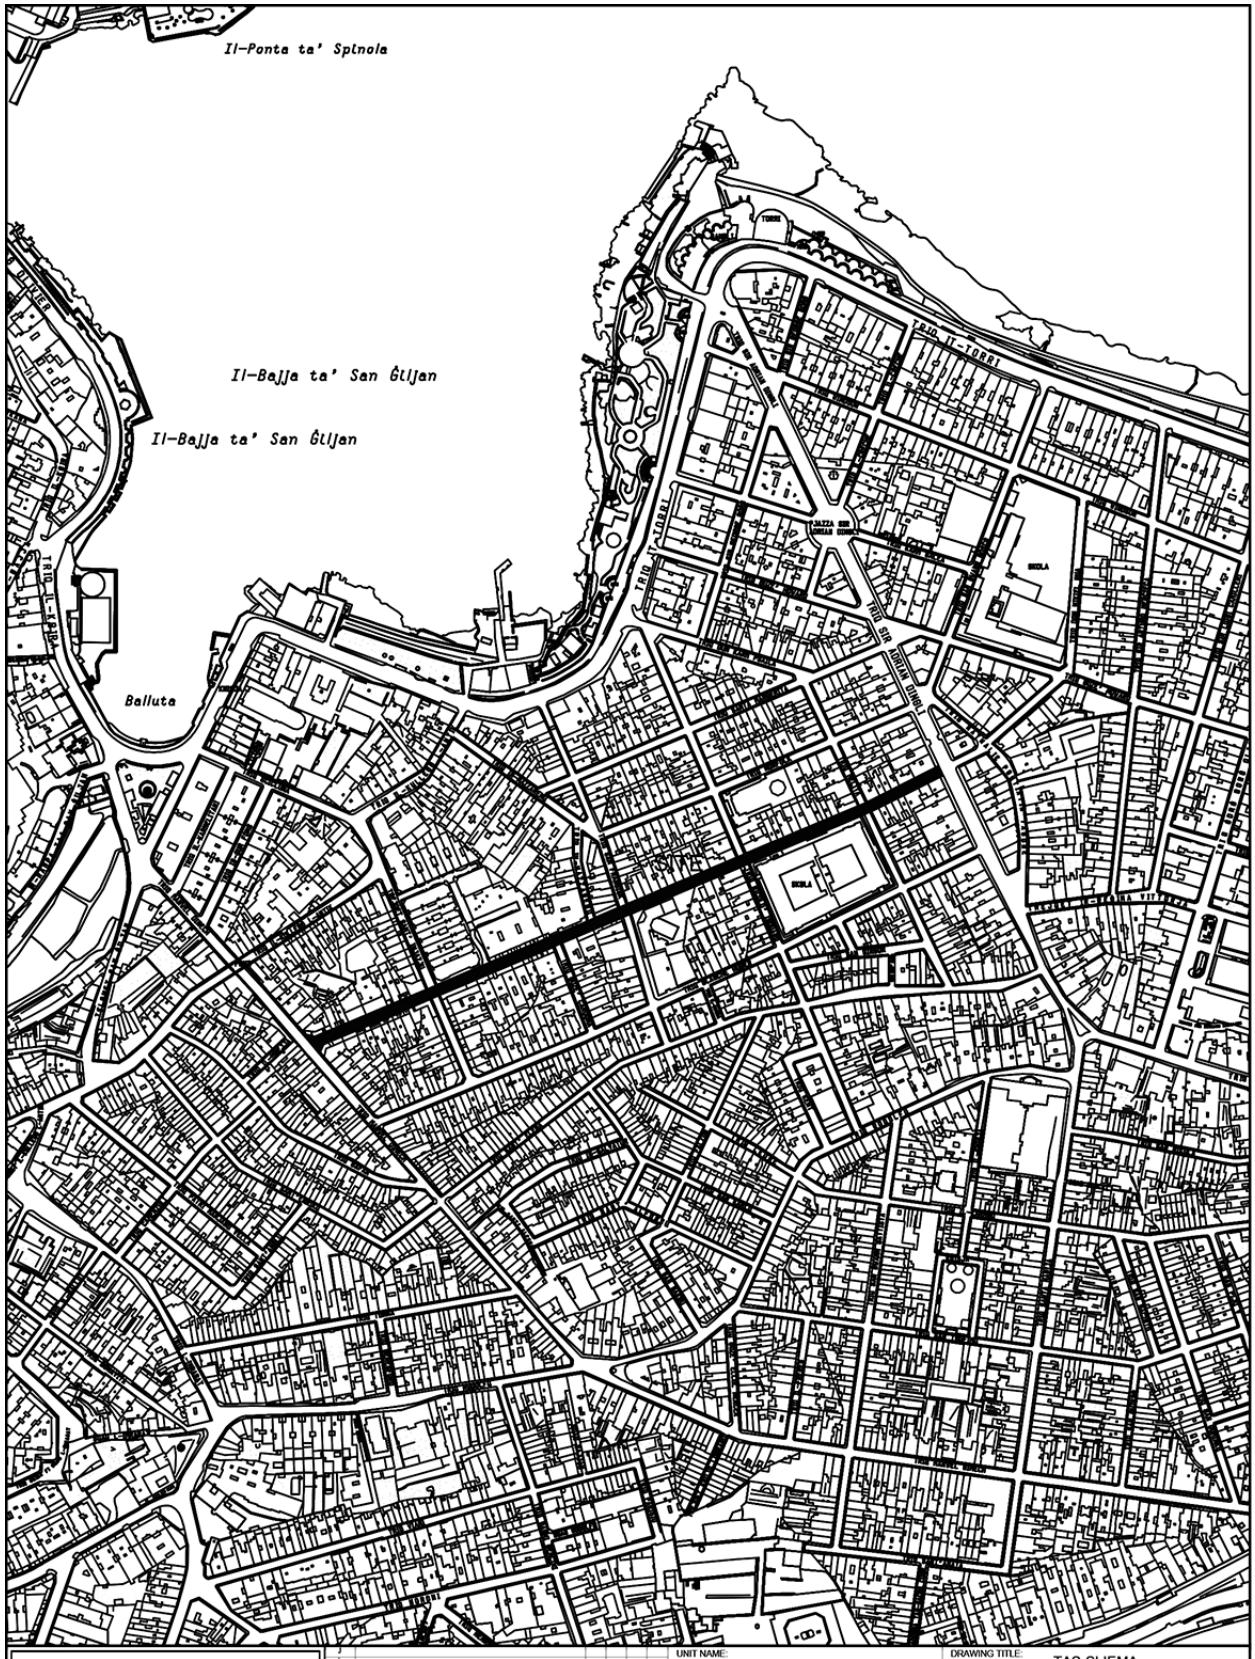


INFRASTRUCTURE MALTA

UNIT NAME: IMPLEMENTATION	DRAWING TITLE: TAS-SLIEMA Triq Depiro - SITE PLAN Area of Site: 4000sqm (Extents of Works are not binding but indicative)		
HEAD OF UNIT: N.G.			
PROJECT LEADER: R.M.	DATE: Jan 2026	FILE NO: -	DRAWING NO: IMD009/26
DRAWN BY: M.B.	SHEET SIZE: A4	SCALE: 1:5000	REVISION: A / PAGE NO: 1

Revisions | Drawn | Checked | Agreed | Date

CHIEF EXECUTIVE OFFICER: Steve Ellul

S:\Traffic Management\2026\Sliema\2026 Sliema.dwg

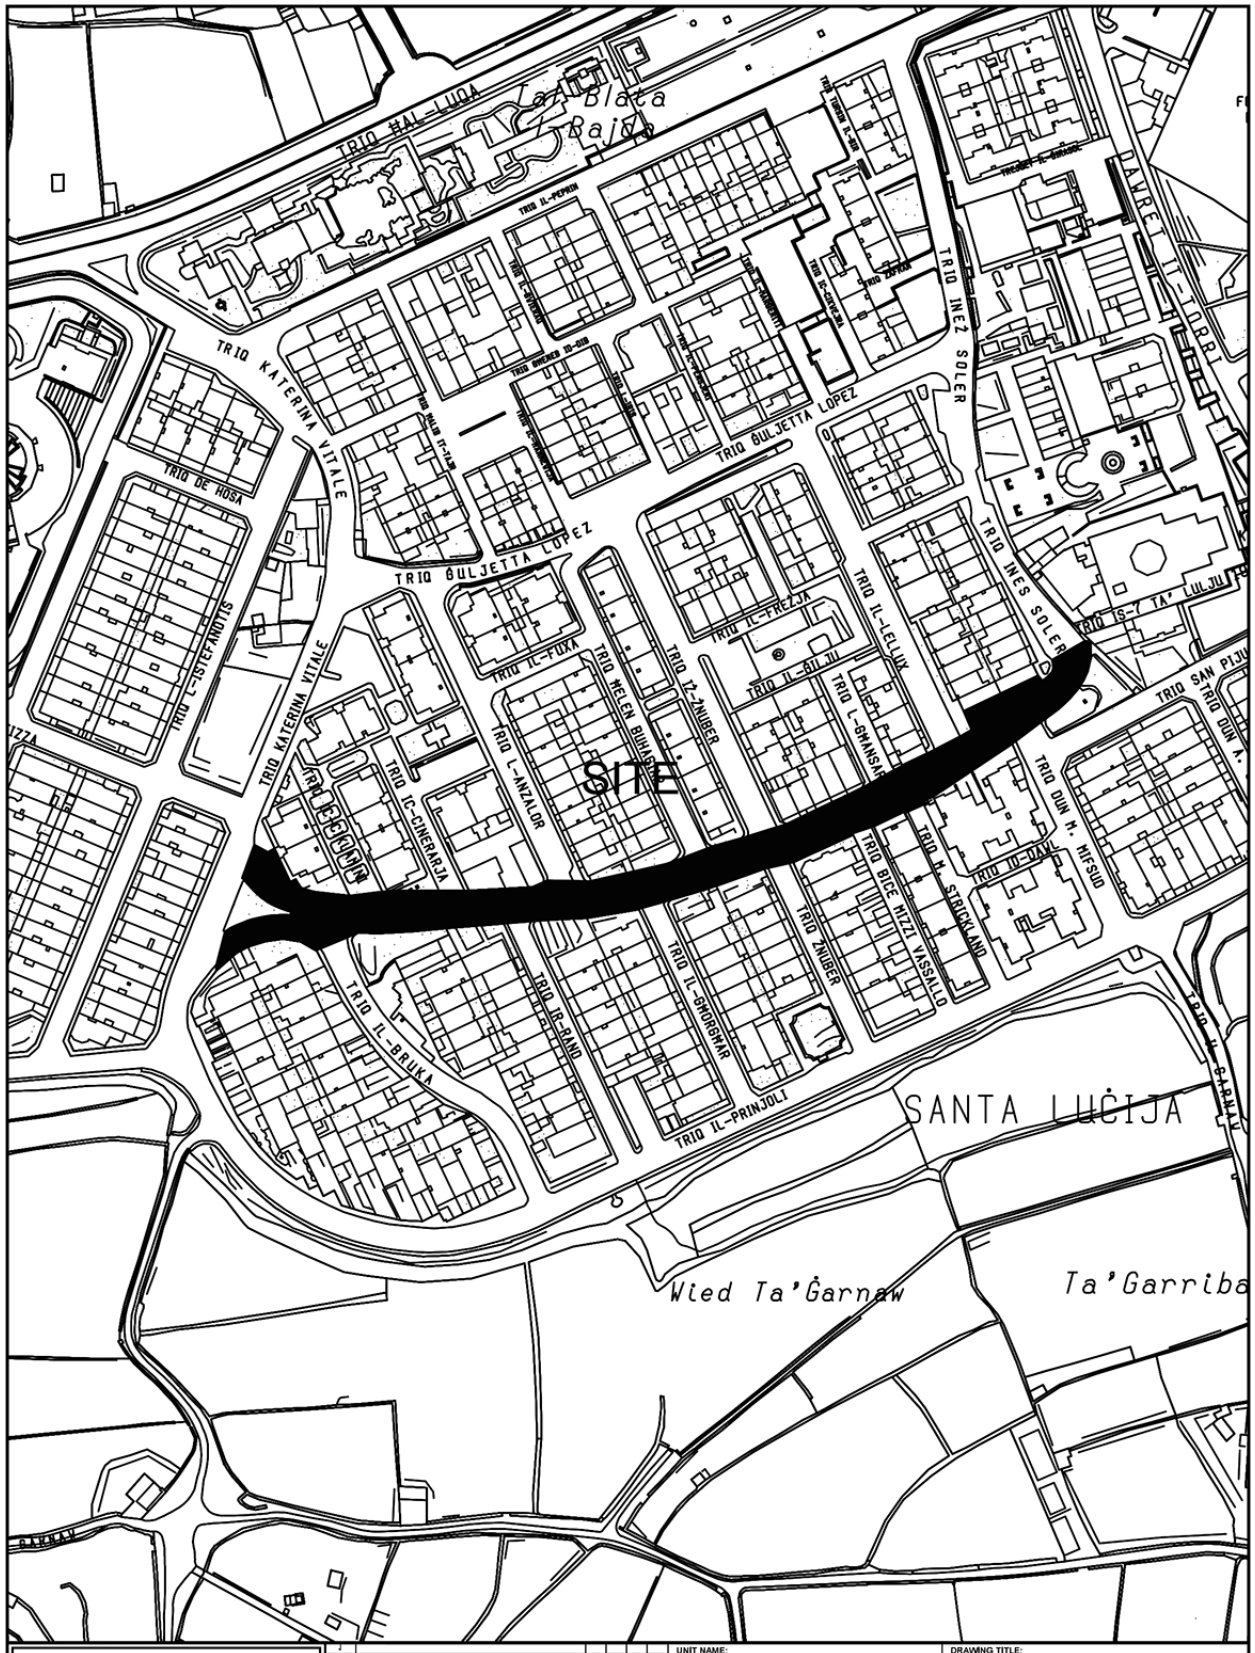

INFRASTRUCTURE MALTA

Revision	Alterations	Drawn	Checked	Approved	Date

CHIEF EXECUTIVE OFFICER: Ivan Falzon

S:\Traffic Management\2023\Santa Lucija\2023 Santa Lucija.dwg

UNIT NAME: IMPLEMENTATION	DRAWING TITLE: SANTA LUĊIJA Triq Maria De Domenicis - SITE PLAN (Extents of works aren't binding but Indicative)			
HEAD OF UNIT: N.V.				
PROJECT LEADER: -	DATE: July 2023	FILE NO: -		DRAWING NO: IMD231/23
DRAWN BY: -	SHEET SIZE: A4	SCALE: 1:2500	REVISION: A	PAGE NO: 1

AVVIŻ TAL-PULIZIJA

Nru. 11

Il-Kummissarju tal-Pulizija jgħarraf li skont il-Leġiżlazzjoni Sussidjarja 65.05 u l-Leġiżlazzjoni Sussidjarja 65.13, it-toroq hawn taħt imsemmija se jiġu kklasifikati bħala Żoni ta' Rmonk kif indikat hawn taħt fid-dati u ħinijiet indikati.

Bis-saħħa tal-Artikolu 52(1) tal-Ordinanza dwar ir-Regolamenti tat-Traffiku (Kap. 65), il-Kummissarju tal-Pulizija jgħarraf illi l-vetturi tas-sewqan jista' jagħti l-każ li ma jkunux jistgħu jgħaddu jew jiddawru mit-toroq imsemmija hawn taħt fid-dati u l-ħinijiet indikati.

Paola

Nhar is-Sibt, 24 ta' Jannar, 2026, minn nofsinhar sad-9.00 p.m., miż-Żona Industrijali ta' Kordin.

It-trasport pubbliku se jkun affettwat.

Birkirkara

Nhar il-Ħadd, 25 ta' Jannar, 2026, mis-7.00 a.m. sas-1.00 p.m., minn Triq il-Kbira, Triq Rigu, Triq John Borg, Triq l-Isqof Labini u Triq Brared.

It-trasport pubbliku se jkun affettwat.

Ħal Safi

Nhar il-Ħadd, 25 ta' Jannar, 2026, mill-5.00 p.m. sal-11.59 p.m., minn Misraħ il-Knisja u Triq Santa Marija.

It-trasport pubbliku se jkun affettwat.

Ħaż-Żebbuġ

Nhar il-Ħadd, 25 ta' Jannar, 2026, mill-5.00 a.m. sal-11.00 a.m., minn Triq Sciortino, Misraħ San Filippu, Triq Sant'Antnin, Triq il-Knisja, Triq il-Kbira, Triq Frans Sammut, Triq Monsignor S. Milanesi, Triq Tal-Grazzja, Triq Sidtna tal-Anġli, Triq il-Madonna, Misraħ Ħal Dwieli, Triq Ħal Dwieli, Triq il-Kandlora, Triq il-Buskett, Triq Ta' Gianpula, Triq Ta' Trapna u Triq it-12 ta' Mejju.

It-trasport pubbliku se jkun affettwat.

Hemm bżonn ta' clearance;

Nhar il-Ħadd, l-1 ta' Marzu, 2026, mill-5.30 a.m. sas-12.30 p.m., mill-komunità terawpetika ta' San Blas, Triq Ta' Gianpula, Triq it-Tiġrija, Sqaq Taċ-Ċawla, Triq it-12 ta' Mejju, Triq Ta' Trapna, Triq Ta' Wiċċ ir-Raħal u Triq il-Buskett.

POLICE NOTICE

No. 11

The Commissioner of Police hereby notifies that in terms of Subsidiary Legislation 65.05 and Subsidiary Legislation 65.13, the streets listed hereunder are to be classified as Tow Zones.

In virtue of Section 52 (1) of the Traffic Regulations (Chapter 65). The Commissioner of Police hereby notifies that the transit and stopping of vehicles through the streets mentioned hereunder may be prohibited on the dates and times indicated.

Paola

On Saturday, 24th January, 2026, from noon to 9.00 p.m., through Kordin Industrial Estate.

Public transport will be affected.

Birkirkara

On Sunday, 25th January, 2026, from 7.00 a.m. to 1.00 p.m., through Triq il-Kbira, Triq Rigu, Triq John Borg, Triq l-Isqof Labini and Triq Brared.

Public transport will be affected.

Ħal Safi

On Sunday, 25th January, 2026, from 5.00 p.m. to 11.59 p.m., through Misraħ il-Knisja and Triq Santa Marija.

Public transport will be affected.

Ħaż-Żebbuġ

On Sunday, 25th January, 2026, from 5.00 a.m. to 11.00 a.m., through Triq Sciortino, Misraħ San Filippu, Triq Sant'Antnin, Triq il-Knisja, Triq il-Kbira, Triq Frans Sammut, Triq Monsignor S. Milanesi, Triq Tal-Grazzja, Triq Sidtna tal-Anġli, Triq il-Madonna, Misraħ Ħal Dwieli, Triq Ħal Dwieli, Triq il-Kandlora, Triq il-Buskett, Triq Ta' Gianpula, Triq Ta' Trapna and Triq it-12 ta' Mejju.

Public transport will be affected.

Clearance is required;

On Sunday, 1st March, 2026, from 5.30 a.m. to 12.30 p.m., through San Blas therapeutic community, Triq Ta' Gianpula, Triq it-Tiġrija, Sqaq Taċ-Ċawla, Triq it-12 ta' Mejju, Triq Ta' Trapna, Triq Ta' Wiċċ ir-Raħal and Triq il-Buskett.

It-trasport pubbliku mhux se jkun affettwat.

Hemm bżonn ta' clearance.

Il-Mosta

Nhar il-Ħadd, 25 ta' Jannar, 2026, mit-8.30 a.m. sa nofsinhar, minn Triq it-Torri, Pjazza Dun Anġ Camilleri u Triq San Anton minn Triq il-Ħtajriet (quddiem il-kappella).

Parkeġġ se jkun projbit mit-8.00 a.m. sa nofsinhar fil-karreġġjata tan-naħa tal-kappella fi Triq San Anton Abbati.

It-trasport pubbliku se jkun affettwat;

Nhar il-Ġimgħa, 13 ta' Frar, 2026, mill-5.00 p.m. sal-11.59 p.m., traffiku ġej minn Triq il-Kungress Ewkaristiku, Triq il-Pont u Triq Sant'Anna mhux se jkollu aċċess għal Pjazza Rotunda, Triq il-Kostituzzjoni u Triq il-Kbira. Traffiku ġej minn Triq il-Kostituzzjoni se jkun devjat lejn Triq Triq Nicolò Isouard u Pjazza 16 ta' Settembru u mhux se jkolllu aċċess għal Pjazza Rotunda u Triq il-Kbira. Traffiku ġej minn Triq Salvu Dimech (ħdejn l-HSBC) mhux se jkollu aċċess lejn Triq il-Kostituzzjoni.

It-trasport pubbliku se jkun affettwat;

Mid-9.00 p.m. tal-Ħamis, 12 ta' Frar, 2026 sal-11.59 p.m. tal-Ġimgħa, 13 ta' Frar, 2026, parkeġġ se jkun projbit f'parti miż-żona ta' parkeġġ biswit ir-Rotunda;

Nhar il-Ġimgħa, 13 ta' Frar, 2026, parkeġġ se jkun projbit mis-7.00 a.m. sal-11.59 p.m. fiż-żona kollha ta' parkeġġ biswit ir-Rotunda, mit-3.00 p.m. sal-10.00 p.m. f'parti minn Triq il-Kungress Ewkaristiku sa Triq it-Torri, minn nofsinhar sal-10.00 p.m. f'Pjazza Nikol Muscat, mis-7.00 a.m. sal-11.59 p.m. f'parti minn Triq Patri Avertan Fenech, mis-7.00 a.m. sal-11.59 p.m. f'parti minn Wesgħet Marco Montebello u mit-3.00 p.m. sal-11.59 p.m. f'parti minn Triq il-Kostituzzjoni.

Ħal Qormi

Nhar il-Ħadd, l-1 ta' Frar, 2026, mit-8.00 a.m. sal-10.00 a.m., minn Pjazza Federico Maemple (il-headquarters tal-iscouts),Triq l-Isqof Scicluna, Triq Santa Katarina, Triq Dun Pietru, Misraħ San Franġisk, Triq il-Kbira, ħdejn il-knisja ta' San Ġorġ, Triq Kardinal Xiberras u Triq l-Oratorju.

It-trasport pubbliku mhux se jkun devjat.

M'hemmx bżonn ta' clearance;

Nhar il-Ġimgħa, 20 ta' Frar, 2026, mill-4.30 p.m. sat-8.00 p.m., minn Triq il-Kbira mill-knisja, Triq Kardinal Xiberras, Pjazza Federico Maemple, Triq l-Isqof Scicluna, Triq Santa Katarina, Misraħ San Franġisk u Triq il-Kbira lejn il-knisja.

Public transport will not be affected.

Clearance is required.

Mosta

On Sunday, 25th January, 2026, from 8.30 a.m. to noon, through Triq it-Torri, Pjazza Dun Anġ Camilleri and Triq San Anton Abbati from Triq il-Ħtajriet (in front of chapel).

Parking will be prohibited from 8.00 a.m. to noon in the lane of the chapel's side in Triq San Anton Abbati.

Public transport will be affected;

On Friday, 13th February, 2026, from 5.00 p.m. to 11.59 p.m., traffic coming from Triq il-Kungress Ewkaristiku, Triq il-Pont and Triq Sant'Anna will not have access to Pjazza Rotunda, Triq il-Kostituzzjoni and Triq il-Kbira. Traffic coming from Triq il-Kostituzzjoni will be diverted to Triq Nicolò Isouard and Pjazza 16 ta' Settembru and will have no access to Pjazza Rotunda and Triq il-Kbira. Traffic coming from Triq Salvu Dimech (near HSBC) will not have access to Triq il-Kostituzzjoni.

Public transport will be affected;

From 9.00 p.m. of Thursday, 12th February, 2026 to 11.59 p.m. of Friday, 13th February, 2026, parking in part of the parking area next to Rotunda will be prohibited;

On Friday, 13th February, 2026, parking will be prohibited from 7.00 a.m. to 11.59 p.m. in the whole parking area next to Rotunda, from 3.00 p.m. to 10.00 p.m. in part of Triq il-Kungress Ewkaristiku till Triq it-Torri, from noon to 10.00 p.m. in Pjazza Nikol Muscat, from 7.00 a.m. to 11.59 p.m. in part of Triq Patri Avertan Fenech, from 7.00 a.m. to 11.59 p.m. in part of Wesgħet Marco Montebello and from 3.00 p.m. to 11.59 p.m. in part of Triq il-Kostituzzjoni.

Ħal Qormi

On Sunday, 1st February, 2026, from 8.00 a.m. to 10.00 a.m., through Pjazza Federico Maemple (scouts' headquarters), Triq l-Isqof Scicluna, Triq Santa Katarina, Triq Dun Pietru, Misraħ San Franġisk, Triq il-Kbira, near Saint George's church, Triq Kardinal Xiberras and Triq l-Oratorju.

Public transport will not be diverted.

Clearance is not required;

On Friday, 20th February, 2026, from 4.30 p.m. to 8.00 p.m., through Triq il-Kbira from the church, Triq Kardinal Xiberras, Pjazza Federico Maemple, Triq l-Isqof Scicluna, Triq Santa Katarina, Misraħ San Franġisk and Triq il-Kbira towards the church.

It-trasport pubbliku se jkun affettwat.

Hemm bżonn ta' clearance.

Nhar il-Ħadd, l-1 ta' Marzu, 2026, mill-5.00 a.m. sas-2.00 p.m., minn Triq il-Kolleġġjata minn Trjqet 30 ta' Ġunju 2019 sa Triq il-Kbira, Triq il-Kbira minn Triq il-Kolleġġjata u minn Triq Kardinal Xiberras s Sqaq il-Misraħ Numru 3 u Triq Kardinal Xiberras minn Pjazza Federico Maemple sa Triq il-Kbira.

It-trasport pubbliku se jkun affettwat.

Hemm bżonn ta' clearance;

Nhar il-Ħadd, l-1 ta' Marzu, 2026, mit-8.30 a.m. sal-11.00 a.m., minn Pjazza Federico Maemple (il-headquarters tal-iscouts), Triq l-Isqof Scicluna, Triq Aniċi, Triq il-Vitorja, ħdejn il-knisja ta' San Bastjan, Triq San Bartolomew, Triq San Edwardu, Triq Muscat Azzopardi u Triq l-Iskola.

It-trasport pubbliku mhux se jkun devjat.

M'hemmx bżonn ta' clearance.

Il-Furjana

Mis-2.00 p.m. tal-Ħamis, 12 ta' Frar, 2026 sal-11.00 p.m. tat-Tlieta, 17 ta' Frar, 2026, minn Triq San Publiju minn Triq San Tumas sa Triq l-Assedju l-Kbir, Pjazza San Publiju minn Triq Sarria sa Triq San Publiju, iż-żona tal-parkeġġ ta' Triq l-Assedju l-Kbir (faċċata tal-Phoenicia's Ball), iż-żona kollha tal-parkeġġ tal-Fosos, Triq ir-Re Dwardu VII, Triq San Tumas minn Triq Sarria sa Triq San Publiju u Triq Sarria minn Pjazza San Publiju sa Triq l-Assedju l-Kbir;

Nhar it-Tlieta, 17 ta' Frar, 2026, mill-4.00 a.m. sa nofsillejl, miż-żewġ naħat ta' Triq Sant'Anna, Triq il-Kapuċċini minn Triq Vilhena sa Triq Pietro Floriani u minn Triq San Tumas sa Pjazza Robert Sammut, Triq Pietro Floriani minn Triq San Franġisk sa Triq il-Kapuċċini, Triq Vilhena minn Triq Sant'Anna sa Triq l-Isqof Mauro Caruana, Triq J. Lopez minn Triq Sant'Anna sa Triq San Franġisk u Pjazza Robert Sammut minn Triq il-Kapuċċini sa Triq Sant'Anna.

It-trasport pubbliku (Valletta circular bus) se jkun affettwat.

Il-Belt Valletta

Minn nofsinhar tal-Ġimgħa, 13 ta' Frar, 2026 sat-8.00 p.m. tat-Tlieta, 17 ta' Frar, 2026, minn Triq Ġilormu Cassar mill-Mounument tal-Gwerra sa Pjazza Kastilja, Triq ir-Repubblika minn Triq l-Arċisqof sa Triq San Kristofru u Triq l-Arċisqof minn Triq ir-Repubblika sa Triq l-Ifran.

It-trasport pubbliku (Valletta circular bus) se jkun affettwat.

Public transport will be affected.

Clearance is required;

On Sunday, 1st March, 2026, from 5.00 a.m. to 2.00 p.m., through Triq il-Kolleġġjata from Trejqet 30 ta' Ġunju 2019 to Triq il-Kbira, Triq il-Kbira from Triq il-Kolleġġjata and from Triq Kardinal Xiberras to Sqaq il-Misraħ Numru 3 and Triq Kardinal Xiberras from Pjazza Federico Maemple to Triq il-Kbira.

Public transport will be affected.

Clearance is required;

On Sunday, 1st March, 2026, from 8.30 a.m. to 11.00 a.m., through Pjazza Federico Maemple (scouts' headquarters), Triq l-Isqof Scicluna, Triq Aniċi, Triq il-Vitorja, near Saint Sebestian's church, Triq San Bartolomew, Triq San Edwardu, Triq Muscat Azzopardi and Triq l-Iskola.

Public transport will not be diverted.

Clearance is not required.

Floriana

From 2.00 p.m. of Thursday, 12th February, 2026 to 11.00 p.m. of Tuesday, 17th February, 2026, through Triq San Publiju from Triq San Tumas to Triq l-Assedju l-Kbir, Pjazza San Publiju from Triq Sarria to Triq San Publiju, the parking area of Triq l-Assedju l-Kbir (opposite the Phoenicia's Ball), the whole parking area of the Granaries, Triq ir-Re Dwardu VII, Triq San Tumas from Triq Sarria to Triq San Publiju and Triq Sarria from Pjazza San Publiju to Triq l-Assedju l-Kbir;

On Tuesday, 17th February, 2026, from 4.00 a.m. to midnight, through both sides to Triq Sant'Anna, Triq il-Kapuċċini from Triq Vilhena to Triq Pietro Floriani and from Triq San Tumas to Pjazza Robert Sammut, Triq Pietro Floriani from Triq San Franġisk to Triq il-Kapuċċini, Triq Vilhena from Triq Sant'Anna to Triq l-Isqof Mauro Caruana, Triq J. Lopez from Triq Sant'Anna to Triq San Franġisk and Pjazza Robert Sammut from Triq il-Kapuċċini to Triq Sant'Anna.

Public transport (Valletta circular bus) will be affected.

Valletta

From noon of Friday, 13th February, 2026 to 8.00 p.m. of Tuesday, 17th February, 2026, through Triq Ġilormu Cassar from the War Memorial to Pjazza Kastilja, Triq ir-Repubblika from Triq l-Arċisqof to Triq San Kristofru and Triq l-Arċisqof from Triq ir-Repubblika to Triq l-Ifran.

Public transport (Valletta circular bus) will be affected.

Għajnsielem

Mis-1.00 a.m. tal-Ġimgħa, 13 ta' Frar, 2026, sas-1.00 a.m. tal-Erbgħa, 18 ta' Frar, 2026, parkeġġ se jkun projbit fi Triq ix-Xatt.

It-trasport pubbliku jista' jkun affettwat.

Is-Siġġiewi

Nhar il-Ħadd, 15 ta' Frar, 2026, mis-6.30 a.m. san-12.30 p.m., min-naħa ta' isfel ta' Pjazza San Nikola u Triq San Ġakbu se tinbidel f'direzzjoni waħda fejn il-vetturi jistgħu joħorġu min-naħa tal-pjazza u ma jistgħux joħorġu min-naħa ta' Triq il-Fawwara u Triq San Ġwann.

It-trasport pubbliku mhux se jkun affettwat.

Hemm bżonn ta' clearance;

Nhar is-Sibt, 25 ta' April, 2026, mid-9.30 a.m. san-12.30 p.m., minn Triq il-Mitjar ta' San Niklaw.

It-trasport pubbliku mhux se jkun affettwat.

Hemm bżonn ta' clearance.

Vetturi li jiksru l-ordni ta' dan l-avviż ikunu suġġetti li jiġu rmunkati.

L-20 ta' Jannar, 2026

AVVIŻ TAL-PULIZIJA

Nru. 12

Il-Kummissarju tal-Pulizija jgħarraf li skont l-Avviż Legali 94/97 it-toroq hawn taħt imsemmija se jiġu kklassifikati bħala Żoni ta' Rmonk fid-dati u l-ħinijiet kif indikat hawn taħt.

Bis-saħħa tal-Artikolu 52(1) tal-Ordinanza dwar ir-Regolamenti tat-Traffiku (Kap. 65), il-Kummissarju tal-Pulizija jgħarraf illi l-vetturi tas-sewqan ma jkunux jistgħu jgħaddu jew jiddawru mit-toroq imsemmija hawn taħt fid-dati u l-ħinijiet indikati.

Ir-Rabat, Malta

Nhar it-Tlieta, 10 ta' Frar, 2026, mis-7.00 a.m. sas-2.00 p.m., minn Triq il-Kulleġġ, il-pjazza tal-parroċċa, Triq San Pawl u Triq Santa Rita u mill-10.00 a.m. sal-10.30 a.m., minn Pjazza San Katald, Triq Bir ir-Riebu u Triq Emanuele Vitale.

Vetturi li jiksru l-ordni ta' dan l-avviż ikunu suġġetti li jiġu rmunkati.

L-20 ta' Jannar, 2026

Għajnsielem

From 1.00 a.m. of Friday, 13th February, 2026, to 1.00 a.m. of Wednesday, 18th February, 2026, parking will be prohibited in Triq ix-Xatt.

Public transport may be affected.

Siġġiewi

On Sunday, 15th February, 2026, from 6.30 a.m. to 12.30 p.m., through the lower part of Pjazza San Nikola and Triq San Ġakbu will be converted into a one-way street where vehicles can exit through the square's side but cannot enter through Triq il-Fawwara's and Triq San Ġwann's side.

Public transport will not be affected.

Clearance is required;

On Saturday, 25th April, 2026, from 9.30 a.m. to 12.30 p.m., through Triq il-Mitjar ta' San Niklaw.

Public transport will not be affected.

Clearance is required.

Any vehicles found parked in contravention to the order of this notice are liable to be towed away.

20th January, 2026

POLICE NOTICE

No. 12

The Commissioner of Police hereby notifies that in terms of L.N. 94/97 the streets listed hereunder are to be classified as Tow Zones as indicated hereunder on the dates and times indicated.

In virtue of Article 52(1) of the Traffic Regulations Ordinance (Cap. 65), the Commissioner of Police hereby notifies that the transit of vehicles through the streets mentioned hereunder will be suspended or deviated on the dates and times indicated.

Rabat, Malta

On Tuesday, 10th February, 2026, from 7.00 a.m. to 2.00 p.m., through Triq il-Kulleġġ, the parish square, Triq San Pawl and Triq Santa Rita and from 10.00 a.m. to 10.30 a.m., through Pjazza San Katald, Triq Bir ir-Riebu and Triq Emanuele Vitale.

Vehicles found in contravention to the order of this notice are liable to be towed.

20th January, 2026

PULIZIJA TA' MALTA

Avviż lis-Sidien ta' Vetturi li Tneħħew mit-Triq

Skont ir-Regolamenti dwar l-Ikklampjar u t-Tneħħija ta' Vetturi bil-Mutur u Oġġetti ta' Ingombru SL.65.13, Il-Pulizija ta' Malta qiegħda b'dan l-avviż tippubblika lista ta' vetturi li tneħħew mit-toroq għar-raġuni li marru kontra l-Att dwar ir-Reġistrazzjoni ta' Vetturi bil-Mutur (Kap. 368) u Regolamenti dwar ir-Reġistrazzjoni u l-Liċenzjar ta' Vetturi bil-Mutur, L.S. 368.02 u li ma ttiħdux lura mis-sidien legali tagħhom.

Il-lista tinkludi deskrizzjoni tal-vettura. Dawn il-vetturi qed jiġu miżmuma fil-Garaxx tal-Pulizija fil-Furjana.

Is-sidien rispettivi huma mitluba sabiex jieħdu lura l-vettura tagħhom mingħand il- Pulizija ta' Malta billi jissottomettu prova li huma s-sidien tal-vettura inkwistjoni filwaqt li għandu jsir il-ħlas tat-taxxa tar-reġistrazzjoni applikabbli, liċenzji, kontravenzjonijiet u miżati amministrattivi oħra li jkunu dovuti.

Vetturi li jibqgħu mhux miġbura u li għalihom ma jsir l-ebda ħlas għal-liċenzji, kontravenzjonijiet, taxxa applikabbli u drittijiet oħra fi zmien ħmistax il-jum min din il-publikazzjoni, ser jiġu rkantati u, jekk mhux mibjugħa, jigu disposti kif mehtieg.

Aktar informazzjoni tista' tinkiseb bin-numru tat-telefown 2294 2045 mid-9.00 a.m. sa nofsinhar, jew permezz ta' ittra elettronika lil (assetmanagement.police@gov.mt).

MALTA POLICE

Notice to Owners of Vehicles Removed from the Road

In accordance with the Clamping and Removal of Motor Vehicles and Encumbering Objects Regulations SL.65.13, The Malta Police is hereby publishing a list of vehicles that were removed from the road for being in breach of the Motor Vehicles Registration and Licensing Act (Cap. 368) and the Registration and Licensing of Motor Vehicles Regulations S.L. 368.02 and which have not been retrieved by their lawful owners.

The list includes a description of the removed motor vehicle. The vehicles are currently being stored at the Police Garage in Floriana.

Respective owners are to retrieve their motor vehicle from the Malta Police Force upon submission of proof of ownership and upon payment of the applicable registration tax, licences, contraventions and other administration fees that may be due.

Vehicles which are not retrieved and for which any applicable registration tax, licences, contraventions and other fees are not paid within fifteen days from this publication, the vehicles will be auctioned and, if not sold, will be disposed of as required.

Further information may be obtained by telephone number 2294 2045 between 9.00 a.m. and noon, or by sending an email to (assetmanagement.police@gov.mt).

Għamla *Make*	Mudell *Model*	Kulur *Colour*	Nru ta' Reġistrazzjoni/ Chassis *Registration/Chassis Number*	Lokalità ta' tneħħija *Locality of removal*
Nissan	Navara	Maroon	JBJ 428	Il-Ħamrun
Nissan	Micra	Vjola	BCJ 274	San Ġiljan
Mazda	Demio	Ikħal	DCT 547	Il-Fgura
Peugeot	407	Griż	KBN 684	Il-Mellieħa
Toyota	Tercel	Abjad	ABQ 121	San Ġiljan
Volkswagen	Bora	Griż	MJF 916	Il-Ħamrun
Suzuki	Ignis	Perla	QRV 132	Santa Venera
Volkswagen	EOS	Aħmar	WVWZZZ1FZ7V027730	San Pawl il-Baħar
Toyota	Carina	Silver	EAX 585	Ħal Balzan
Volkswagen	Golf	Vjola	ICE 085	Il-Belt Valletta

TRANSPORT MALTA

Avviż lill-Baħħara Nru. 5 tal-2026

Vessel Traffic Services u l-użu ta' International Marine VHF Channels

Il-baħħara kollha huma mfakkra li taħt l-Authority for Transport in Malta Act (Cap. 499 of the Laws of Malta), hija funzjoni ewlenija tal-Awtorità għat-Trasport f'Malta (l-"Awtorità") li teżerċita kontroll ġenerali għall-preservazzjoni u l-ordni fl-ibħra territorjali u interni ta' Malta, u li tipprovdi, topera, u żżomm fi ħdan il-portijiet u l-approċċi tal-port servizzi u faċilitajiet adegwati u effiċjenti meħtieġa għall-funzjoni xierqa, sigura u effiċjenti ta' dawn il-portijiet.

Biex iwettqu dawn il-funzjonijiet, il-Vessel Traffic Services (VTS) ġew implimentati skont il-Vessel Traffic Monitoring and Reporting Requirements Regulations (S.L. 499.34) (the "Regulations"). Il-VTS jikkontribwixxi għas-sigurtà tal-ħajja fil-baħar, is-sigurtà u l-effiċjenza tan-navigazzjoni, u l-protezzjoni tal-ambjent marittimu.

L-Awtorità, permezz tad-Direttorat tal-Portijiet u l-Yachting fil-kapaċità tagħha bħala Awtorità portwali, hija l-Awtorità kompetenti responsabbli għall-implimentazzjoni ta' dawn ir-Regolamenti u għall-eżerċizzju tal-funzjonijiet imsemmija hawn fuq, inkluż il-provvista tal-VTS. Il-Forzi Armati ta' Malta joperaw Malta VTS, li hija responsabbli għall-monitoraġġ tal-merkanzija u r-riċeviment ta' informazzjoni dwar il-vapuri skont ir-Regolamenti.

Iċ-ċentri operattivi tal-VTS li jipprovdu VTS huma dawn li ġejjin:

VALLETTA VTS u MARSAXLOKK VTS, operati mill-Awtorità biex jirregolaw u jissorveljaw il-moviment sigur tat-traffiku tal-vapuri ġewwa u bejn il-portijiet, fil-portijiet u l-approċċi tal-port u ġewwa l-ilmijiet territorjali waqt li l-vapuri jkunu involuti f'attivitajiet marittimi.

MALTA VTS, operat mill-Forzi Armati ta' Malta (AFM), huwa responsabbli biex jissorvelja l-informazzjoni dwar il-vapuri u r-riċeviment tal-vapuri ġewwa l-ilmijiet territorjali. Skont Regolament 8 tar-Regolamenti, Malta VTS tista' titlob informazzjoni addizzjonali mingħand vapuri li jaħdmu lil hinn mill-ilmijiet territorjali.

Barra minn hekk, Local Port Service (LPS) jopera fil-Port ta' l-Mġarr, Għawdex kif gej:

MĠARR LPS, immaniġġjat mill-Awtorità, jgħin fil-koordinazzjoni tal-moviment tal-vapuri li jidħlu jew joħorġu

TRANSPORT MALTA

Notice to Mariners No. 5 of 2026

Vessel Traffic Services and Use of International Marine VHF Channels

All mariners are reminded that under the Authority for Transport in Malta Act (Cap. 499 of the Laws of Malta), it is a core function of the Authority for Transport in Malta (the "Authority") to exercise overall control for the preservation of good order in the territorial and inland waters of Malta, and to provide, operate, and maintain within ports and port approaches adequate and efficient services and facilities necessary for the proper, safe, and efficient functioning of such ports.

In pursuit of these functions, Vessel Traffic Services (VTS) have been implemented in accordance with the Vessel Traffic Monitoring and Reporting Requirements Regulations (S.L. 499.34) (the "Regulations"). VTS contribute to the safety of life at sea, the safety and efficiency of navigation, and the protection of the marine environment.

The Authority, through its Ports and Yachting Directorate in its capacity as port authority, is the competent authority responsible for the implementation of these Regulations and for exercising the functions referred to above, including the provision of VTS. The Armed Forces of Malta operate Malta VTS, which is responsible for monitoring shipping and receiving vessel information in accordance with the Regulations.

The VTS operational centres to provide VTS are as follows:

VALLETTA VTS and MARSAXLOKK VTS, operated by the Authority to regulate and monitor safe movement of vessel traffic within and between ports, in port and harbour approaches and within territorial waters while vessels are engaged in maritime activities.

MALTA VTS, operated by the Armed Forces of Malta (AFM) is responsible to monitor shipping and receiving vessel information within territorial waters. In terms of Regulation 8 of the Regulations, Malta VTS may request additional information from ships operating beyond territorial waters.

In addition, a Local Port Service (LPS) operates at Mġarr Harbour, Gozo namely:

MĠARR LPS, operated by the Authority, assists in the coordination of vessel movement entering or leaving the

mill-port, inkluż vapuri li jankraw barra mill-port ta' l-Mġarr għall-għan li jġorru passiġġieri lejn Għawdex.

Il-parteċipazzjoni ma' Valletta VTS, Marsaxlokk VTS, Malta VTS u Mġarr LPS hija obbligatorja għall-bastimenti kollha, irrispettivament mit-tip, id-daqs jew in-natura tal-operazzjonijiet. Dan ir-rekwiżit japplika mingħajr eċċezzjoni għat-tipi kollha ta' bastimenti, inkluži dgħajjes kummerċjali, mhux kummerċjali u rikreattivi.

Il-baħħara kollha għandhom jużaw l-Standard Marine Communication Phrases (SMCP) u l-message markers assoċjati kif definiti mill-International Maritime Organization (IMO) f'rizoluzzjonin A.918(22) biex jiffaċilitaw komunikazzjoni ċara bil-VHF u mingħajr ambigwità. Dawn il-markers għandhom jintużaw biex jidentifikaw b'mod ċar l-iskop tal-messaġġ u jiżguraw ftehim xieraq bejn il-vapur u l-art.

1) ŻONI TA' VTS

a) Valletta VTS u Marsaxlokk VTS

Valletta VTS u Marsaxlokk VTS huma magħmula prinċipalment mill-portijiet u l-approċċi tal-port, u Żoni VTS iddedikati.

L-Ispazji designati taz-zoni tal-VTS huma magħluqa mill-koordinati WGS 84 DATUM li ġejjin:

Valletta Harbours – Port Approaches[1]

Latitudni (T) *Latitude (N)*	*Longitudni (L)* *Longitude (E)*
35° 55'.731	014° 29'.564
35° 54'.959	014° 31'.339
35° 57'.182	014° 32'.343
35° 54'.481	014° 35'.089
35° 54'.175	014° 32'.970
35° 53'.429	014° 33'.252
35° 53'.299	014° 32'.981

harbour, including vessels anchoring outside Mġarr for the purpose of ferrying passengers to Gozo.

Participation with Valletta VTS, Marsaxlokk VTS, Malta VTS and Mġarr LPS is mandatory for all vessels, irrespective of type, size or nature of operations. This requirement applies to all types of vessels, including commercial, non-commercial and recreational crafts, without exception.

All mariners are to use Standard Marine Communication Phrases (SMCP) and the associated message markers as defined by the International Maritime Organization (IMO) in resolution A.918(22) to facilitate clear and unambiguous VHF communication. These markers must be used to clearly identify the purpose of the message and ensure proper understanding between ship and shore.

1) VTS AREAS

a) Valletta VTS and Marsaxlokk VTS

Valletta VTS and Marsaxlokk VTS are made up of primarily the ports and the port approaches, and the designated VTS Areas.

The designated VTS Areas are enclosed by the following WGS 84 DATUM co-ordinates:

Marsaxlokk – Port Approaches

Latitudni (T) *Latitude (N)*	*Longitudni (L)* *Longitude (E)*
35° 49'.188	014° 33'.739
35° 48'.002	014° 37'.795
35° 45'.052	014° 33'.650
35° 48'.459	014° 32'.140

Channels between
Malta and Għawdex (Gozo)

Latitudni (T) *Latitude (N)*	*Longitudni (L)* *Longitude (E)*
36° 00'.990	014° 16'.470
35° 58'.310	014° 19'.150
36° 01'.893	014° 20'.095
35° 59'.891	014° 22'.059

[1] 'Valletta Harbours – Port Approaches' tirreferi kemm għall-Port il-Kbir kif ukoll ghall-Port ta' Marsamxett.
[1] 'Valletta Harbours – Port Approaches' refers to both the Grand Harbour and Marsamxett Harbour.

Bunkering Area 1

Latitudni (T)	*Longitudni (L)*
Latitude (N)	*Longitude (E)*
36° 01'.739	014° 22'.564
36° 01'.729	014° 23'.479
36° 00'.824	014° 24'.931
36° 00'.617	014° 24'.739
36° 00'.119	014° 25'.425
35° 59'.557	014° 26'.088
35° 59'.611	014° 26'.518
35° 59'.226	014° 23'.767
36° 01'.739	014° 22'.564

Bunkering Area 2

Latitudni (T)	*Longitudni (L)*
Latitude (N)	*Longitude (E)*
35° 52'.522	014° 35'.421
35° 53'.041	014° 35'.063
35° 53'.317	014° 35'.443
35° 52'.768	014° 35'.828
35° 52'.522	014° 35'.421

Bunkering Area 3 Punent
Bunkering Area 3 West

Latitudni (T)	*Longitudni (L)*
Latitude (N)	*Longitude (E)*
35° 54'.930	014° 44'.560
35° 54'.931	014° 46'.991
35° 51'.930	014° 46'.991
35° 51'.930	014° 44'.559
35° 54'.930	014° 44'.560

Bunkering Area 3 Lvant
Bunkering Area 3 East

Latitudni (T)	*Longitudni (L)*
Latitude (N)	*Longitude (E)*
35° 54'.933	014° 48'.763
35° 51'.932	014° 48'.762
35° 51'.930	014° 46'.999
35° 54'.931	014° 46'.991
35° 54'.933	014° 48'.763

Laden Tankers għandhom juzaw dan is-settur biss
Laden Tankers are to use this sector only

Żona mhux attiva ġewwa Area 3 Punent
Area not active within Area 3 West

Latitudni (T)	*Longitudni (L)*
Latitude (N)	*Longitude (E)*
35° 53'.024	014° 44'.648
35° 53'.024	014° 44'.886
35° 54'.084	014° 46'.597
35° 54'.511	014° 45'.998
35° 53'.504	014° 44'.648
35° 53'.024	014° 44'.648

Bunkering Area 4

Latitudni (T)	*Longitudni (L)*
Latitude (N)	*Longitude (E)*
35° 50'.619	014° 35'.958
35° 48'.894	014° 34'.849
35° 48'.895	014° 35'.956
35° 50'.619	014° 35'.958

Bunkering Area 6

Latitudni (T)	*Longitudni (L)*
Latitude (N)	*Longitude (E)*
35° 57'.826	014° 19'.056
35° 57'.828	014° 19'.355
35° 57'.231	014° 19'.654
35° 56'.824	014° 19'.349
35° 56'.824	014° 19'.058
35° 57'.826	014° 19'.056

Waiting Area
għall-Valletta u Marsaxlokk
Waiting Area
for Valletta and Marsaxlokk

Oil Rigs Area
(skont ENC MT300194)
(*as per ENC MT300194*)

Latitudni (T)	*Longitudni (L)*
Latitude (N)	*Longitude (E)*
35° 51'.594	014° 41'.929
35° 51'.602	014° 45'.320
35° 50'.000	014° 45'.325
35° 49'.988	014° 41'.929
35° 51'.594	014° 41'.929

b) Mġarr LPS

Qabel ma jidħlu jew joħorġu mill-Port tal-Imġarr, il-bastimenti kollha – inklużi dawk li biħsiebhom jankraw barra l-limiti tal-port jew li jittrasferixxu passiġġieri lejn l-art permezz ta' tender - għandhom jinnotifikaw lill-Imġarr LPS permezz tal-VHF dwar il-wasla, it-tluq u l-intenzjonijiet tagħhom. Il-parteċipazzjoni hija obbligatorja għall-bastimenti kollha, irrispettivament mit-tip, id-daqs jew in-natura tal-operazzjonijiet.

Valletta VTS għandu wkoll jiġi nfurmat biex jiġi vverifikat il-pożizzjoni tal-ankraġġ barra l-limiti tal-port.

c) Malta VTS

Malta VTS tkopri l-ilmijiet territorjali (sa 12-il mil nawtiku mill-linja bażika).

2) PUNTI TA' RAPPURTAR

Meta jċempel lil VTS jew LPS, il-Kaptan tal-vapur għandu jipprovdi l-isem tal-vapur u/jew il-call sign jew in-numru uffiċjali, l-estimated time of arrival (ETA), l-aħħar port of call, il-length overall, in-numru ta' persuni abbord, u l-operazzjoni li maħsuba ssir (eż. rmiġġ, bunkering jew conveyance).

Jekk il-vapur huwa tanker – kemm jekk mgħobbi jew f'ballast, u jekk inert jew mingħajr gass – il-Kaptan għandu wkoll jiddikjara n-natura tal-merkanzija abbord.

Il-vapuri għandhom jistabbilixxu komunikazzjoni ma' Valletta VTS, Marsaxlokk VTS jew Mġarr LPS, kif applikabbli, skont ir-rekwiżiti li ġejjin:

a) Inbound

i) Vapuri li jersqu lejn Valletta, Marsaxlokk jew il-Port tal-Imġarr:

sagħtejn qabel il-wasla (ETA)	2 hours before arrival (ETA)
siegħa qabel il-wasla	1 hour before arrival
5 mil nawtiku mill-breakwater	5 nautical miles from the breakwater
1 mil nawtiku mill-breakwater	1 nautical mile from the breakwater
Fil-breakwater	At the breakwater
Fl-irmiġġ (ATA)	At berth (ATA)
Kif ukoll dirett minn VTS/LPS	As otherwise directed by VTS/LPS

Latitudni (T)	*Longitudni (L)*
Latitude (N)	*Longitude (E)*
35° 49'.063	014° 27'.643
35° 47'.670	014° 32'.456
35° 44'.275	014° 33'.967
35° 44'.265	014° 27'.388
35° 49'.063	014° 27'.643

b) Mġarr LPS

Prior to entering or departing Mġarr Harbour, all vessels – including those intending to anchor outside the harbour limits or to transfer passengers ashore by tender - must notify Mġarr LPS by VHF of their arrival, departure and intentions. Participation is compulsory for all vessels, irrespective of type, size or nature of operations.

Valletta VTS should also be informed to verify the anchorage position outside the port limits.

c) Malta VTS

Malta VTS covers the territorial waters (up to 12 nautical miles from the baseline).

2) REPORTING POINTS

When calling VTS or LPS, the Master of the vessel shall be prepared to provide the vessel name and/or call sign or official number, estimated time of arrival (ETA), last port of call, length overall, number of persons on board, and the intended operation (e.g. berthing, bunkering, conveyance).

If the vessel is a tanker – whether laden or in ballast, and whether inerted or gas-free – the Master shall also state the nature of the cargo onboard.

Vessels shall establish communication with Valletta VTS, Marsaxlokk VTS or Mġarr LPS, as applicable, in accordance with the following requirements:

a) Inbound

i) Vessels approaching Valletta, Marsaxlokk or Mġarr Harbour:

Jekk ikun meħtieġ pilota, il-vapur għandu barra minn hekk jirrapporta:

Il-pilot boarding position
Meta l-pilota jitlaq
Meta l-pilota jinżel

Ir-rapporti kollha għandhom jiġu magħmula qabel tibda kwalunkwe manuvra li tista' taffettwa b'mod negattiv in-navigazzjoni sigura.

ii) Vapuri li jkunu sejrin fuq l-rmiġġ, bunkering waiting area (fejn hemm bżonn ta' ankraġġ), jew li jmorru għall-conveyance position:

sagħtejn qabel il-wasla fid-designated position (ETA)
5 mil nawtiku mid-designated position
Wara l-wasla fil-pożizzjoni magħżula
Kif ukoll dirett minn VTS/LPS

Għal vapuri li għandhom l-intenzjoni li jankraw (fl-ankraġġ, fil-bunkering, jew f'żona ta' stennija):

Irrapporta mill-ġdid qabel ma jiġi ankrat il-vapur
Meta l-ankra tkun secured u l-vapur ikun ankrat b'mod sigur (ATA)

Għal vapuri f'pożizzjoni ta' conveyance :

Ir-rapport " upon arrival " għandu jikkostitwixxi l-ATA fil-pożizzjoni tal-conveyance

Ir-rapporti kollha għandhom jiġu magħmula qabel tibda kwalunkwe manuvra li tista' taffettwa b'mod negattiv in-navigazzjoni sigura.

b) Outbound

Meta fuq l-irmiġġ, il-Kaptan għandu jikkuntattja lill-aġent tal-vapur biex jikkonferma l-ħin mistenni tat-tluq u għandu jinforma lill-VTS dwar il-vjaġġ propost mill-inqas 2 (sagħtejn) qabel it-tluq. Għandha tingħata konferma finali mhux aktar tard minn 1 (siegħa) qabel it-tluq biex tippermetti l-arranġament fil-ħin tal-marine pilots, persunal tas-servizz tal-mooring, u kwalunkwe servizz ieħor li jista' jkun meħtieġ.

Meta jiġi rrapurtat outbound jew meta jiġi ikkuntatjat il VTS/LPS għal clearance ta' tluq, il-Kaptan għandu jipprovdi next port of call, u kwalunkwe nformazzjoni oħra meħtieġa minn VTS jew LPS.

i) Vapuri li jitilqu minn Valletta, Marsaxlokk jew il-Port ta' Mġarr:

Qabel it-tluq mill-rmiġġ
Waqt it-tluq mill-irmiġġ (ATD)

If a pilot is required, the vessel shall additionally report:

At the pilot boarding position
When pilot embarks
When pilot disembarks

All reports must be made prior to commencing any manoeuvre that could adversely affect safe navigation.

ii) Vessels proceeding to anchorage, bunkering, waiting area (where anchorage is required), or proceeding to a conveyance position:

2 hours before arrival at the designated position (ETA)
5 nautical miles from the designated position
Upon arrival at the designated position
As otherwise directed by VTS/LPS

For vessels intending to anchor (at anchorage, bunkering, or waiting area):

Report again prior to letting go the anchor
When the anchor is secured and the vessel is safely anchored (ATA)

For vessels at a conveyance position:

The report "upon arrival" shall constitute the ATA at the conveyance position

All reports must be made prior to commencing any manoeuvre that could adversely affect safe navigation.

b) Outbound

When berthed, the Master shall liaise with the ship's agent to confirm the intended departure time and shall notify VTS of the proposed sailing at least 2 (two) hours prior to departure. A final confirmation shall be provided no later than 1 (one) hour before departure to enable the timely arrangement of marine pilots, mooring service personnel, and any other services that may be required.

When reporting outbound or calling VTS/LPS for departure clearance, the Master shall, provide the next port of call, and any other information required by VTS or LPS.

i) Vessels departing Valletta, Marsaxlokk or Mġarr Harbour:

Prior to departing from berth
On departing from berth (ATD)

Meta l-vapuri jgħaddu mill-breakwater
Kif dirett ukoll minn VTS/LPS

Jekk ikun meħtieġ pilota, il-vapur għandu addizjonalment jirrapporta:

Meta l-pilota jitla
Meta l-pilota jinżel

Ir-rapporti kollha għandhom jiġu magħmula qabel jibdew kwalunkwe manuvri li jistaw jaffettwaw b'mod negattiv in-navigazzjoni sigura.

ii) Vapuri li jitilqu mill-ankraġġ, bunkering, jew żona ta' stennija (fejn tkun intużat l-ankra), li jkunu ser jitilqu minn pożizzjoni ta' conveyance:

Qabel weighing anchor minn żona speċifikata jew waqt it-tluq mill- conveyance position
Kif ukoll dirett minn VTS/LPS

Għal vapuri weighing anchor:

Meta l-ankra tkun aweigh u l-vapur ikun under command (ATD)

Għal vapuri li jitilqu minn conveyance position:

Meta l-vapur ikun ħalla l-pożizzjoni u jkun qed jipproċedi (ATD)

Ir-rapporti kollha għandhom jiġu magħmula qabel tibda kwalunkwe manuvra li tista' taffettwa b'mod negattiv in-navigazzjoni sigura.

3) XANDIRIET TA' INFORMAZZJONI

Il-Valletta VTS jxandar informazzjoni dwar in-navigazzjoni u t-temp fuq VHF Channel 11 fit-8.03 a.m., 12.03 p.m., 6.03 p.m. u 11.03 p.m. (ħin lokali), u f'kull ħin ieħor meta jkun meħtieġ.

Barra minn hekk, VTS se joħroġ sécurité (messaġġi ta' sigurtà), traffic alerts, navigational warnings u trasmissjonijiet oħra relatati mas-sigurtà fuq VHF Channels xierqa kull meta jkun hemm bzonn. Dawn il-messaġġi se jkun fihom informazzjoni essenzjali għas-sigurtà tan-navigazzjoni (per eżempju: twissijiet ta' periklu u twissijiet ta' temp mhux favorevoli). Il-Kaptana għandhom iżommu listening watch kontinwu fuq il-VHF Channel magħzul u jirrikonoxxu jew jikkonformaw mal-istruzzjonijiet tal-VTS meta mitlub.

4) MARINE VHF CHANNELS INTERNAZZJONALI

d) Sakemm ma jkunx hemm struzzjonijiet oħra, il-vapuri għandhom jużaw VHF Channel 16 għall-emerġenza, l-urġenza, is-sigurtà u routine calling.

On passing the breakwater
As otherwise directed by VTS/LPS

If a pilot is required, the vessel shall additionally report:

When pilot embarks
When pilot disembarks

All reports must be made prior to commencing any manoeuvre that could adversely affect safe navigation.

ii) Vessels departing from anchorage, bunkering, or waiting area (where anchoring was used), departing from a conveyance position:

Prior to weighing anchor from a designated area or departing the conveyance position
As otherwise directed by VTS/LPS

For vessels weighing anchor:

When the anchor is aweigh and the vessel is under command (ATD)

For vessels departing a conveyance position:

When the vessel has cleared the position and is proceeding (ATD)

All reports must be made prior to commencing any manoeuvre that could adversely affect safe navigation.

3) INFORMATION BROADCASTS

Valletta VTS broadcasts navigational and weather information on VHF Channel 11 at 8.03 a.m., 12.03 p.m., 6.03 p.m. and 11.03 p.m. (Local Time), and at any other times when deemed necessary.

In addition, VTS will issue sécurité (safety) messages, traffic alerts, navigational warnings and other safety-related broadcasts on the appropriate VHF channel whenever the situation warrants. Such messages will contain information essential to navigational safety (for example: hazard warnings and adverse weather warnings). Masters shall maintain a continuous listening watch on the designated VHF channel and acknowledge or comply with VTS instructions when requested.

4) INTERNATIONAL MARINE VHF CHANNELS

a) Unless otherwise instructed, vessels shall use VHF Channel 16 for distress, urgency, safety and routine calling.

e) Il-komunikazzjonijiet bejn vapuri għandhom isiru fuq channels oħra minbarra dawk elenkati fil-lista tac-channels magħzula, jew kif ordnat minn VTS.

f) Fejn ikun prattiku, il-vapuri għandhom jużaw low power (1 watt) għat-trasmissjonijiet regolari biex titnaqqas il-konġestjoni tac-channel u jiffaċilitaw l-aċċess għal utenti oħra.

5) DETTALJI TA' KUNTATT

Valletta VTS

Call Sign: Valletta VTS
VHF Frequency: Channel 12
Telefon: +356 2555 4491
Email: (vts.tm@transport.gov.mt)
Sigħat tas-Servizz: Kontinwu (24/7)

Marsaxlokk VTS

Call Sign: Marsaxlokk VTS
VHF Frequency: Channel 14
Telefon: +356 2555 4492
Email: (vts.tm@transport.gov.mt)

Sigħat tas-Servizz: Kontinwu (24/7)

Mġarr LPS
Call Sign: Mġarr LPS
VHF Frequency: Channel 10
Telefon: +356 2125 5071
Email: (mgarrlps.tm@transport.gov.mt)
Sigħat tas-Servizz: Kontinwu (24/7)

Malta VTS

Call Sign: Malta VTS
VHF Frequency: Channel 69, 16
RT Frequency (kHz): 2182(Malta Radio)
Telefon: +356 2249 4202/4170
Email: opsroom.afm@gov.mt
Sigħat tas-Servizz: Kontinwu (24/7)

Channel 70 huwa riservat esklussivament għal DSC (Digital Selective Calling) distress, urġenza. sejħiet ta' sigurtà u routine calls u m'għandux jintuża għal skopijiet oħra.

Is-sidien, l-aġenti, l-operaturi u ic-charterers għandhom jiżguraw li l-kontenut ta' dan l-Avviż jiġi komunikat lill-kaptana, bridge teams u persuni oħra responsabbli mill-vapuri tagħhom.

b) Ship-to-ship communications should be conducted on channels other than those listed in the designated channels list, or as directed by VTS.

c) Where practicable, vessels should use low power (1 watt) for routine transmissions to reduce channel congestion and facilitate access by other users.

5) CONTACT DETAILS

Valletta VTS

Call Sign: Valletta VTS
VHF Frequency: Channel 12
Telephone: +356 2555 4491
Email: (vts.tm@transport.gov.mt)
Hours of Service: Continuous (24/7)

Marsaxlokk VTS

Call Sign: Marsaxlokk VTS
VHF Frequency: Channel 14
Telephone: +356 2555 4492
Email: (vts.tm@transport.gov.mt)

Hours of Service: Continuous (24/7)

Mġarr LPS
Call Sign: Mġarr LPS
VHF Frequency: Channel 10
Telephone: +356 2125 5071
Email: (mgarrlps.tm@transport.gov.mt)
Hours of Service: Continuous (24/7)

Malta VTS

Call Sign: Malta VTS
VHF Frequency: Channel 69, 16
RT Frequency (kHz): 2182 (Malta Radio)
Telephone: +356 2249 4202/4170
Email: opsroom.afm@gov.mt
Hours of Service: Continuous (24/7)

Channel 70 is reserved exclusively for DSC (Digital Selective Calling) distress, urgency. safety and routine calls and must not be used for other purposes.

Owners, agents, operators and charterers shall ensure that the contents of this Notice are communicated to masters, bridge teams and other persons in charge of their vessels.

VHF Channel[2]	Għan tal-Komunikazzjoni	VHF Channel[2]	Purpose of Communication
Channel 09	Pilotage, Mooring u Pilot Launch (Marine pilots u mooring service personnel iżommu listening watch fuq dan iċ-channel biss matul l-użu tiegħu bħala working channel)	Channel 09	Pilotage, Mooring and Pilot Launch (Marine pilots and mooring service personnel maintain a listening watch on this channel solely during its use as a working channel)
Channel 10	Mġarr LPS (Bażi primarja)	Channel 10	Mġarr LPS (Primary basis)
Channel 10	Towage (Bażi sekondarja)	Channel 10	Towage (Secondary basis)
Channel 11	Navigational Warnings/ Trasmissjonijiet tat-Temp	Channel 11	Navigational Warnings/ Weather Broadcasts
Channel 12	Valletta VTS	Channel 12	Valletta VTS
Channel 13	Terminals u Marinas	Channel 13	Terminals and Marinas
Channel 14	Marsaxlokk VTS	Channel 14	Marsaxlokk VTS
Channel 20	Navigational Assistance/ Onshore Power Supply (OPS) u Management	Channel 20	Navigational Assistance/ Onshore Power Supply (OPS) & Management
Channel 22	Operazzjonijiet ta' Emerġenza / Oil Pollution Response	Channel 22	Emergency Operations/Oil Pollution Response
Channel 68	Towage	Channel 68	Towage
Channel 69	Malta VTS (Forzi Armati ta' Malta – Rescue Coordination Centre)	Channel 69	Malta VTS (Armed Forces of Malta – Rescue Coordination Centre)
Channel 74	Towage	Channel 74	Towage

Il-baħħara kollha għandhom jieħdu nota xierqa ta' dak imsemmi hawn fuq u huma meħtieġa jużaw ic-channels xierqa kif indikati f'dan l-Avviż u skont il-leġiżlazzjoni nazzjonali [1].

All mariners are to take due note of the above and are required to use the appropriate channels as designated in this Notice and in accordance with national legislation[1].

Avviż lill-Baħħara Nru 35 tal-2008 u L-Avviż lill-Bahhara Nru.. 20 tal-2021 huma b'dan ikkanċellati.

Notice to Mariners No. 35 of 2008 and Notice to Mariners No. 20 of 2021 are hereby cancelled.

L-20 ta' Jannar, 2026

20th January, 2026

[2] Dawn ic-channels jikkorrispondu ma l-international maritime mobile frequencies fil-VHF Band, kif definit fil-General Authorisations (Radiocommunications Apparatus) Regulations (S.L. 399.40).
[2] These channels correspond to the international maritime mobile frequencies in the VHF band, as defined in the General Authorisations (Radiocommunications Apparatus) Regulations (S.L. 399.40).

TRANSPORT MALTA

Avviż Lokali lill-Baħħara Nru 3 tal-2026

Rhodolith Survey fl-Ibħra Territorjali Maltin

Id-Direttorat tal-Portijiet u l-Yachting, Transport Malta, jixtieq jinforma lill-baħħara u lill-proprjetarji tal-vapuri li se jsir rhodolith survey fl-ibħra territorjali Maltin.

TRANSPORT MALTA

Local Notice to Mariners No. 3 of 2026

Rhodolith Survey within Maltese Territorial Waters

The Ports and Yachting Directorate, Transport Malta, would like to inform mariners and owners of vessels that a rhodolith survey will be conducted within the Maltese territorial waters.

Jekk it-temp jippermetti, l-istħarriġ huwa skedat li jibda nhar it-Tnejn, 26 ta' Jannar, 2026, u mistenni jitlesta sal-Ħadd, 8 ta' Marzu, 2026.

Ir-rhodolith survey se juża remotely operated vehicle (ROV) biex jirreġistra data ta' qiegħ il-baħar fl-inħawi kif muri fis-sit elettroniku ta' Transport Malta (www.transport.gov.mt).

Matul l-istħarriġ, il-bastiment SIMO (9HB6482) se jkun limitat fil-kapaċità tiegħu li jimmanuvra. Għalhekk, il-kaptana tal-vapuri li jaħdmu fil-viċinanza huma mitluba jżommu distanza sigura ta' mill-inqas 200m meta jintlemaħ.

Il-kaptana u l-operaturi tal-vapuri huma mħeġġa biex joqogħdu attenti, jinnavigaw b'kawtela u b'veloċità sigura (mingħajr rima) meta jkunu qed jinnavigaw fiż-żoni indikati hawn fuq. Huma għandhom josservaw l-istruzzjonijiet mogħtija fuq VHF Channel 12 u/jew 16 minn Valletta VTS, jew minn kwalunkwe aġenzija tal-infurzar fuq is-sit.

Charts affettwati: BA 194, 2537, 2538

L-20 ta' Jannar, 2026

AĠENZIJA KULTURALI GĦALL-BELT VALLETTA

Sejħa għal Servizzi ta' Kordinatur tal-Vidjografija u l-Komunikazzjoni

Sejħa għal applikazzjonijiet biex jitwettqu dmirijiet bħala Kordinatur tal-Vidjografija u l-Komunikazzjoni fi ħdan l-Aġenzija Kulturali għall-Belt Valletta (VCA)

In-nomenklaturi li jindikaw il-ġeneru maskili jinkludu wkoll il-ġeneru femminili.

Is-servizzi ta' Koordinatur tal-Vidjografija u l-Komunikazzjoni huma meħtieġa fil-VCA, minn Frar 2026, b'medja ta' 25 siegħa ta' servizz fil-ġimgħa.

Il-kandidati magħżula se jidħlu f'Kuntratt għal Servizz għal perjodu ta' 36 (sitta u tletin) xahar. Is-servizz se jiġi remunerat bi €18 (eskluża l-VAT) fis-siegħa, għal valur totali tal-kuntratt li ma jaqbiżx €70,200 (eskluża l-VAT) matul it-tul tal-kuntratt. Kwalunkwe taxxa jew ħlas ieħor għandu jitħallas mill-kandidat magħżul.

L-Aġenzija Kulturali għall-Belt Valletta teħtieġ is-servizzi ta' persuna waħda biex twettaq dawn il-funzjonijiet.

L-Aġenzija Kulturali għall-Belt Valletta

Il-VCA hija entità tal-Gvern li ssostni u ssaħħaħ il-ħajja kulturali vibranti tal-Belt Kapitali permezz tal-ħolqien ta'

Weather permitting, the survey is scheduled to begin on Monday, 26th January, 2026, and is expected to be completed by Sunday, 8th March, 2026.

The rhodolith survey will utilize a remotely operated Vehicle (ROV) to record seabed data in the area as shown in the chart found on the Transport Malta website (www.transport.gov.mt).

During the surveys, the survey vessel SIMO (9HB6482) will be restricted in her ability to maneuver. Therefore, vessel masters operating in the vicinity are requested to keep a safe distance of at least 200m when it is spotted.

Masters and operators of vessels are advised to keep a sharp lookout, navigate with caution and at safe speed (no wake) when navigating in the above indicated area. They are to comply with instructions given on VHF Channel 12 and/or 16 by Valletta VTS, or by any enforcement agency on site.

Charts affected: BA 194, 2537, 2538

20th January, 2026

VALLETTA CULTURAL AGENCY

Call for Videography and Communications Coordinator Services

Call for applications to perform duties as Videography and Communications Coordinator at the Valletta Cultural Agency (VCA)

Nomenclatures denoting the male gender also include the female gender.

The services of a Videography and Communications Coordinator are required at the VCA, starting from February 2026, with an average of 25 hours of service per week.

The successful candidates shall enter into a Contract for Service for a period of 36 (thirty-six) months. The service shall be remunerated at €18 (excluding VAT) per hour, for a total contract value not exceeding €70,200 (excluding VAT) over the duration of the contract. Any other taxes or charges shall be borne by the successful candidates.

The Valletta Cultural Agency requires the services of one person to carry out these functions.

The Valletta Cultural Agency

The VCA is a Government entity that sustains and strengthens the Capital City's vibrant cultural life through

programm annwali ta' avvenimenti kreattivi żviluppati f'kollaborazzjoni ma' artisti u Organizzazzjonijiet Kulturali Pubbliċi oħra. Bħala legat tal-Fondazzjoni Valletta 2018, il-VCA iżżomm ukoll standards ta' eċċellenza fil-kordinazzjoni u l-organizzazzjoni ta' avvenimenti kulturali fil-belt, filwaqt li tħeġġeġ l-aċċess u l-parteċipazzjoni minn udjenza diversa.

Servizzi Meħtieġa

Il-Kordinatur tal-Vidjografija u l-Komunikazzjoni se jaħdem taħt is-superviżjoni tal-Kap tad-Dipartiment tal-Komunikazzjoni u l-Uffiċjal Kap Eżekuttiv. Il-kompiti ewlenin tal-Kordinatur tal-Vidjografija u l-Komunikazzjoni huma:

Jgħin fl-abbozzar u l-esekuzzjoni ta' pjanijiet u strateġiji ta' kummerċjalizzazzjoni;

Iwettaq proċeduri ta' akkwist pubbliku skont ir-Regolamenti tal-Akkwist Pubbliku tal-Gvern;

Jirranġa kwistjonijiet u jsegwi laqgħat kif meħtieġ;

Jgħin fi kwistjonijiet ta' amministrazzjoni ġenerali inkluż, iżda mhux limitat għal, il-ġestjoni ta' skedi u laqgħat, l-abbozzar ta' kuntratti, is-segwitu ta' emails u telefonati, l-abbozzar ta' minuti, il-kitba ta' rapporti amministrattivi u t-tħejjija ta' preżentazzjonijiet kif ordnat mill-Kap tad-Dipartiment tal-Komunikazzjoni;

Jiġbor informazzjoni mingħand l-artisti u jaġġorna d-dokumentazzjoni kollha meħtieġa direttament relatata mat-Tim tal-Komunikazzjoni;

Jagħmel użu xieraq u jieħu ħsieb it-tagħmir u l-materjali tal-Aġenzija, filwaqt li jagħmel inventarju regolari meta jkun meħtieġ;

Jiġbor u jagħmel kumpilazzjoni tad-dokumentazzjoni relatata mal-accounting, mal-finanzi, mal-assigurazzjoni u l-proċedura u jippreżenta rendikont bil-miktub lill-Kap tal-Komunikazzjoni u lid-Dipartiment tal-Accounting;

Jirreġistra n-nefqa tal-baġit, il-fluss tal-flus u l-projezzjonijiet finanzjarji flimkien mat-Tim tal-Accounts biex jassigura li l-kampanja ma taqbiżx il-baġit allokat;

Jikkollabora ma' diversi partijiet interessati u diversi organizzazzjonijiet esterni fir-rigward ta' kampanji kontinwi ta' komunikazzjoni u ta' reklamar;

Jattendi laqgħat u jagħmel rapport wara kif meħtieġ mir-rwol;

the creation of an annual programme of creative events developed in collaboration with artists and other Public Cultural Organisations. A legacy of the Valletta 2018 Foundation, the VCA also upholds standards of excellence in the coordination and organisation of cultural events in the city, while encouraging access and participation by a diverse audience.

Services Required

The Videography and Communications Coordinator will be working under the supervision of the Head of Communications and the Chief Executive Officer. The main tasks of the Videography and Communications Coordinator are:

Assisting in the drafting and execution of Marketing Plans and Strategies;

Carrying out procurement as per Government PPR;

Arranging in matters and following up on meetings as necessary;

Assisting in matters of general administration including, but not limited to, the management of schedules and setting up meetings, drafting out contracts, following up on work e-mails and phone calls, drafting out minutes, writing administrative reports and preparing presentations as directed by the Communications Head of Department;

Collating information in liaison with artists and updating all necessary documentation directly related to the Communications Team;

Making proper use and taking care of the Agency's equipment and materials, taking regular inventory when necessary;

Collating and compiling documentation related to accounting, finance, insurance and procedure and presenting a written breakdown to the Communications Head of Department and Accounting Department;

Recording budget expenditure, cash flow and financial projections in liaison with the Accounts Team to ensure that campaign do not exceed budget brackets;

Liaising with multiple stakeholders and various external organizations with regards to ongoing communications and marketing campaigns;

Attending meetings and reporting thereafter as required by the role;

Jagħmel arranġamenti għall-ivjaġġar u l-akkomodazzjoni kif meħtieġ;

Jiżgura li l-proċeduri kollha relatati ma' avveniment tal-midja jkunu ġew segwiti b'suċċess skont il-proċeduri u skont id-direzzjoni li tkun ingħatat mill-Kap tad-Dipartiment;

Jipproduċi materjal awdjoviżiv bħal reklami għall-kampanji tal-marketing kif mitlub;

Jeditja filmati eżistenti;

Jikseb fajls tal-awdjo għal materjal awdjoviżiv;

Jagħmel is-sottotitli għall-filmati kif meħtieġ f'lingwi differenti;

Iwettaq dmirijiet oħra li jistgħu jiġu assenjati mill-Kap Eżekuttiv tal-Aġenzija jew rappreżentant tiegħu/tagħha.

Il-Kordinatur tal-Vidjografija u l-Komunikazzjoni se jkun meħtieġ li jaħdem kif ġej:

Bejn it-8.00 a.m. u s-1.45 p.m. fl-uffiċċju prinċipali tal-Aġenzija, mit-Tnejn sal-Ġimgħa eskluži l-festi pubbliċi/nazzjonali, matul il-perjodu tas-sajf bl-allowance ta' siegħa flessibbli. Il-perjodu tas-sajf ma jinkludi l-ebda waqfa madankollu tintalab waqfa minima ta' 15-il minuta mill-Fornitur tas-Servizz. Din għandha titnaqqas mis-sigħat ta' servizz mogħtija mill-Fornitur tas-Servizz.

Bejn it-8.00 a.m. u l-5.30 p.m. fl-uffiċċju prinċipali tal-Aġenzija, mit-Tnejn sal-Ġimgħa eskluži l-festi pubbliċi/nazzjonali, matul il-perjodu tax-xitwa bl-allowance ta' siegħa flessibbli. Il-perjodu tax-xitwa jinkludi waqfa ta' 45 minuta kuljum li titnaqqas mis-sigħat ta' servizz mogħtija mill-Fornitur tas-Servizz.

Ħinijiet addizzjonali ta' servizz jistgħu jintalbu mill-Aġenzija Kulturali għall-Belt Valletta skont l-esiġenzi tax-xogħol.

Il-ħlas għandu jiġi affettwat skont is-sigħat ta' servizz mogħtija (eskluż kwalunkwe pawsa jew assenza temporanja) wara s-sottomissjoni tal-iskeda tax-xogħol ta' kull xahar li tkun tinkludi s-sigħat ta' servizz ta' kuljum mogħtija u fattura fiskali dettaljata.

Kwalifiki u Esperjenza Meħtieġa

L-applikanti interessati jrid ikollhom fil-pussess tagħhom dawn iċ-ċertifikati saż-żmien li l-applikazzjoni tiġi sottomessa:

Diploma f'Livell 5 tal-MQF (suġġetta għal minimum ta' 60 krettu tal-ECTS/ECVET, jew ekwivalenti, fir-rigward

Making travel and accommodation arrangements as necessary;

Ensuring that all procedures related to a media event have been successfully followed as per procedures and as directed by the Head of Department;

Producing audio-visual material such as adverts for marketing campaigns as requested;

Editing existing footage;

Sourcing audio files for audio-visual material;

Inserting Subtitles on videos as required in different languages;

Carry out any other duties as may be assigned by the CEO of the VCA or his/her representative.

The Videography and Communications Coordinator will be required to work as follows:

From 8.00 a.m. to 1.45 p.m. at the Agency's main office, from Monday to Friday excluding public/national holidays, during the summer period with the allowance of a flexible hour. The summer period does not include any break however a minimum 15-minute break is requested by the Service Provider, this shall be deducted from the hours of service rendered by the Service Provider.

From 8.00 a.m. to 5.30 p.m. at the Agency's main office, from Monday to Friday excluding public/national holidays, during the winter period with the allowance of a flexible hour. The winter period includes a daily 45-minute break which is deductible from the hours of service rendered by the Service Provider.

Additional hours of service may be requested by the Valletta Cultural Agency in accordance with the exigencies of work.

Payment shall be affected in accordance with the hours of service rendered (excluding any breaks or temporary absence) following the submission of a monthly timesheet outlining the daily hours of service rendered and a detailed fiscal invoice.

Qualifications and Experience Required

Interested applicants must be in possession of the following certificates by the time the application is submitted:

Diploma at MQF Level 5 (subject to a minimum of 60ECTS/ECVET credits, or equivalent, with regards to

ta' programmi li bdew minn Ottubru 2003) f'suġġett relatat mal-Vidjografija/Marketing, flimkien ma' ħames (5) snin esperjenza f'xogħol rilevanti.

Applikazzjonijiet

L-applikanti interessati huma meħtieġa jibagħtu ittra ta' motivazzjoni u CV indirizzati lill-Uffiċjal Kap Eżekuttiv. Dawn id-dokumenti, flimkien ma' kopji taċ-ċertifikati, għandhom jintbaghtu permezz ta' ittra elettronika lil (hr.vca@vca.gov.mt) sa mhux aktar tard mit-Tlieta, 27 ta' Jannar, 2026, f'nofsinhar (Ħin Ċentrali Ewropew). Applikazzjonijiet li jaslu tard mhux se jiġu kkunsidrati.

L-applikanti eliġibbli jiġu intervistati minn bord tal-għażla sabiex jiġi evalwat kemm huma adatti biex jipprovdu s-servizzi msemmija hawn fuq. L-intervista tista' ssir online.

L-għażla finali għandha ssir fuq mertu tekniku. Din tkun ibbażata fuq analiżi tad-dokumentazzjoni sottomessa f'konformità mar-rekwiżiti ta' din is-sejħa, u fuq l-eżitu tal-intervista.

L-20 ta' Jannar, 2026

programmes commencing as from October 2003) in a subject related to Videography / Marketing, plus five (5) years relevant work experience.

Applications

Interested applicants are required to send a motivation letter and CV addressed to the Chief Executive Officer. These documents, together with copies of certificates, are to be sent by email on: (hr.vca@vca.gov.mt) by not later than noon (Central European Time) of Tuesday, 27th January, 2026. Late applications will not be considered.

Eligible applicants will be interviewed by a Selection Board to assess their suitability to provide the services mentioned above. The interview may be conducted over the internet.

The final selection shall be made on technical merit. It will be based on an analysis of the submitted documentation in line with the requirements of this call, and on the outcome of the interview.

20th January, 2026

AĠENZIJA NAZZJONALI TAL-LITTERIŻMU

Sejħa għal Uffiċjal (part-time) – It-Teknoloġija Diġitali fil-Litteriżmu – fi ħdan l-Aġenzija Nazzjonali tal-Litteriżmu

Numru tal-Permess tal-Jobsplus: 914/2025 (it-tieni sejħa)

L-Aġenzija Nazzjonali tal-Litteriżmu qiegħda tilqa' applikazzjonijiet għal Uffiċjal (part-time) – It-Teknoloġija Diġitali fil-Litteriżmu – fuq bażi ta' kuntratt indefinit.

Sad-data tal-għeluq ta' din is-sejħa l-applikanti jrid ikollhom dawn ir-rekwiżiti:

Diploma rikonoxxuta fil-Livell 5 tal-MQF jew ekwivalenti jew ogħla f'qasam rilevanti*; U

Kompetenza fil-kitba u t-taħdit tal-Malti u tal-Ingliż (tal-anqas ċertifikazzjoni fil-Livell 3 tal-MQF, jiġifieri ĊES Gradi 1 sa 5, jew ekwivalenti); U

Kompetenza fl-użu tat-Teknoloġija tal-Informazzjoni (IT). Kandidati li jkollhom ċertifikazzjoni fil-Livell 3 jew ogħla fil-Computer Studies ikunu preferuti.

*L-applikanti għandhom jissottometti ġustifikazzjoni bil-miktub dwar ir-rilevanza tal-kwalifika tagħhom għal dan ix-xogħol.

NATIONAL LITERACY AGENCY

Call for Officer, Digital Technologies in Literacy (part-time) within the National Literacy Agency

Jobsplus Permit Number: 914/2025 (second call)

The National Literacy Agency is seeking to recruit an Officer, Digital Technologies in Literacy (part-time) on an indefinite basis.

Applicants must fulfil the following eligibility criteria by the closing date:

A recognised diploma at MQF Level 5 (subject to a minimum of 60 ECTS/ECVET) in any relevant area* or equivalent or higher; AND

Fluency in written and spoken Maltese and English (minimum certification at MQF Level 3, i.e. SEC Grades 1 to 5 or equivalent is required); AND

Competence in the use of Information Technology (IT). Candidates with MQF Level 3 or higher in Computer Studies will be preferred.

*Applicants are to submit a justification in writing about the relevance of their qualification to the role and responsibilities of the job.

Il-kandidat/a magħżul/a tingħata taħriġ fuq ix-xogħol dwar l-użu tat-teknoloġija diġitali, inkluż robots soċjali, għal waqt is-sessjonijiet tal-litteriżmu mat-tfal.

Il-kandidati għandhom ikunu lesti jaħdmu fil-ħinijiet tal-iskola, matul is-sena skolastika u wkoll fis-sajf (ħinijiet tal-iskola tas-sajf).

Il-kandidati għandhom jibagħtu ittra ta' applikazzjoni flimkien mal-kwalifiki u l-esperjenzi fil-format tal-European Curriculum Vitae, kopja taċ-ċertifikati rilevanti tagħhom, ċertifikat tal-kondotta riċenti maħruġ mill-Pulizija u l-lista tax-xogħol li għamlu tul ħajjithom mill-Jobsplus, permezz ta' ittra elettronika lil (nlarecruitment@ilearn.edu.mt) sa mhux aktar tard mit-Tlieta, 3 ta' Frar, 2026, f'nofsinhar.

L-applikanti se jiġu mgħarrfa li tkun waslet l-applikazzjoni fi żmien tlett ijiem ta' xogħol. Applikazzjonijiet li jaslu tard ma jiġux ikkunsidrati.

Aktar dettalji dwar ir-rwol u l-kundizzjonijiet tal-impjieg, jistgħu jinkisbu minn (https://nla.gov.mt/mt/sejhiet) jew permezz ta' ittra elettronika lil (nlarecruitment@ilearn.edu.mt), jew bin-numru tat-telefown 2598 3325.

L-20 ta' Jannar, 2026

AWTORITÀ GĦALL-PROTEZZJONI TAL-EMBRIJUN

Head għall-Awtorità għall-Protezzjoni tal-Embrijun

Sabiex tikkumplimenta t-tim eżistenti tagħha, l-Awtorità għall-Protezzjoni tal-Embrijun qed tfittex li tirrekluta Head fuq kuntratt definit ta' tliet (3) snin – Nru tal-Permess tal-Jobplus: 513/2025.

L-applikanti eliġibbli għal dan il-post għandhom ikunu fil-pussess ta' kwalifika ta' Livell 7 tal-MQF (suġġett għal minimu ta' 60 krettu ECTS/ECVET), jew ekwivalenti, f'suġġett relatat mas-saħħa jew l-amministrazzjoni tan-negozju u sentejn xogħol f'esperjenza maniġerjali superjuri.

Kandidati jridu jkunu jikkomunikaw tajjeb kemm bil-Malti kif ukoll bl-Ingliż. Kunsiderazzjoni xierqa tingħata lil dawk li għandhom studji relatati mal-qasam tal-Infertilità

Kandidati għandu jkollhom spirtu ta' tmexxija tajba u ħiliet tajba ta' komunikazzjoni.

Persuni interessati għandhom jibagħtu l-applikazzjoni tagħhom flimkien ma' Curriculum Vitae dettaljat u l-ismijiet

Preference will be given to candidates with previous experience in the use of digital technologies, including robots, to promote literacy skills.

The selected candidate will be provided with on-the-job training in the use of digital technologies, including social robots, in literacy sessions with children.

Applicants must be available to work during school hours, also in summer (summer school hours). Candidates should submit their letter of application, together with a summary of qualifications and experience in a European Curriculum Vitae Format, a copy of their relevant scanned certificates, a valid police conduct certificate and their Jobsplus employment history, by email to (nlarecruitment@ilearn.edu.mt) by not later than Tuesday, 3rd February, 2026, at noon.

Applications will be acknowledged within three working days. Late applications will not be considered.

A detailed job description, including conditions of employment, may be obtained from (https://nla.gov.mt/vacancies/), or by email to (nlarecruitment@ilearn.edu.mt), or by telephone number 2598 3325.

20th January, 2026

EMBRYO PROTECTION AUTHORITY

Head – Embryo Protection Authority

In order to complement its existing team, The Embryo Protection Authority is seeking to recruit a Head on a three (3) year definite contract – Jobsplus Permit No: 513/2025.

Eligible applicants for this post must be in possession of a recognised MQF Level 7 (Subject to a minimum of 60 ECTS/ECVET Credits), or equivalent, in a health related subject, or Business Management and, two years experience in a senior manager role.

Candidates should be proficient and able to communicate effectively both verbally and in writing in Maltese and English language. Due consideration will be given to those who have studies related to the Infertility field.

Candidates should have a good leadership spirit and good communication skills.

Interested persons are to submit their applications together with detailed Curriculum Vitae and the names of

ta' żewġ riferenzi sa mhux aktar tard minn nofsinhar (Ħin Ċentrali Ewropew) tal-Ġimgħa, 6 ta' Frar, 2026.

L-applikazzjoni għandha tkun indirizzata lil:

Kap Eżekuttiv
Awtorità għall-Protezzjoni tal-Embrijun
88, Triq Ħal Tarxien, Ħal Luqa LQA 1811

Informazzjoni addizzjonali u deskrizzjoni tal-impjieg jistgħu jinkisbu bin-numru tat-telefown 2595 1650.

L-applikazzjoni tista' tiġi wkoll sottomessa permezz ta' ittra elettronika lil (info.epa@gov.mt).

L-20 ta' Jannar, 2026

AWTORITÀ GĦALL-PROTEZZJONI TAL-EMBRIJUN

Assistent Head għall-Awtorità għall-Protezzjoni tal-Embrijun

Sabiex tikkumplimenta t-tim eżistenti tagħha, l-Awtorità għall-Protezzjoni tal-Embrijun qed tfittex li tirrekluta Assistent Head fuq kuntratt definit ta' tliet (3) snin – Nru tal-Permess tal-Jobplus: 512/2025.

L-applikanti eliġibbli għal dan il-post għandhom ikunu fil-pussess ta' kwalifika ta' Livell 7 tal-MQF (suġġett għal minimu ta' 60 krettu ECTS/ECVET), jew ekwivalenti, f'suġġett relatat mas-saħħa, jew Livell 6 tal-MQF f'suġġett relatat mas-saħħa għal minimu ta' 180 krettu ECTS/ECVET u tliet (3) snin xogħol f'esperjenza maniġerjali, jew ġames (5) snin esperjenza maniġerjali ppruvata.

Kandidati jridu jkunu jikomunikaw tajjeb kemm bil-Malti kif ukoll bl-Ingliż. Kunsiderazzjoni xierqa tingħata lil dawk li għandhom studji relatati mal-qasam tal-Infertilità

Kandidati għandu jkollhom spirtu ta' tmexxija tajba u ħiliet tajba ta' komunikazzjoni.

Persuni interessati għandhom jibagħtu l-applikazzjoni tagħhom flimkien ma' Curriculum Vitae dettaljat u l-ismijiet ta' żewġ riferenzi sa mhux aktar tard minn nofsinhar (Ħin Ċentrali Ewropew) tal-Ġimgħa, 6 ta' Frar, 2026.

L-applikazzjoni għandha tkun indirizzata lil:

Kap Eżekuttiv
Awtorità għall-Protezzjoni tal-Embrijun
88, Triq Ħal Tarxien, Ħal Luqa LQA 1811

two referees by not later than noon (Central European Time) of Friday, 6th February, 2026.

Applications should be addressed to:

The Chief Executive Officer
Embryo Protection Authority
88, Triq Ħal Tarxien, Ħal Luqa LQA 1811

For additional information and job description, one may call on telephone number 2595 1650.

Applications may also be submitted via email to (info.epa@gov.mt).

20th January, 2026

EMBRYO PROTECTION AUTHORITY

Assistant Head – Embryo Protection Authority

In order to complement its existing team, The Embryo Protection Authority is seeking to recruit an Assistant Head on a three (3) year definite contract – Jobsplus Permit No: 512/2025.

Eligible applicants for this post must be in possession of a recognised MQF Level 7 (Subject to a minimum of 60 ECTS/ECVET Credits), or equivalent, in a health related subject, or MQF Level 6 in a health related subject, to a minimum of 180 ECTS/ECVET credits and three (3) years' work in a managerial experience, or five (5) years proven managerial experience.

Candidates should be proficient and able to communicate effectively both verbally and in writing in Maltese and English language, due consideration will be given to those who have studies related to the Infertility field.

Candidates should have a good leadership spirit and good communication skills.

Interested persons are to submit their applications together with detailed Curriculum Vitae and the names of two referees by not later than noon (Central European Time) of Friday, 6th February, 2026.

Applications should be addressed to:

The Chief Executive Officer
Embryo Protection Authority
88, Triq Ħal Tarxien, Ħal Luqa LQA 1811

Informazzjoni addizzjonali u deskrizzjoni tal-impjieg jistgħu jinkisbu bin-numru tat-telefown 2595 1650.

L-Applikazzjoni tista' tiġi wkoll sottomessa permezz ta' ittra elettronika lil (info.epa@gov.mt).

L-20 ta' Jannar, 2026

AWTORITÀ GĦALL-PROTEZZJONI TAL-EMBRIJUN

Uffiċjal Amministrattiv – għall-Awtorità għall-Protezzjoni tal-Embrijun

Sabiex tikkumplimenta t-tim eżistenti tagħha, l-Awtorità għall-Protezzjoni tal-Embrijun qed tfittex li tirrekluta Uffiċjal Amministrattiv fuq kuntratt indefinit – Nru tal-Permess tal-Jobplus: 518/2025.

Applikanti eliġibbli għal din il-kariga jrid ikollhom sitt O'Levels, u jeħtieġu kwalifikazzjoni fis-7 moduli tal-ECDL. Il-kandidati m'għandux ikollhom inqas minn ħames snin esperjenza ta' xogħol ta' skrivan.

Għarfien tajjeb tal-Ingliż u tal-Malti.

Tingħata kunsiderazzjoni xierqa lil dawk li għandhom kmand tajjeb tal-ħiliet tal-kompjuter u software tal-accounts.

Il-kandidati għandu jkollhom spirtu ta' tmexxija tajba bil-kapacità li jaħdmu bħala parti minn tim, waħedhom u jkollhom ħiliet ta' komunikazzjoni tajba.

Applikanti interessati għandhom jibagħtu l-applikazzjoni tagħhom flimkien ma' Curriculum Vitae dettaljat u żewġ (2) ismijiet ta' referenza sa mhux aktar tard minn nofsinhar (Ħin Ċentrali Ewropew) tal-Ġimgħa, 6 ta' Frar, 2026.

L-applikazzjoni għandha tkun indirizzata lil:

Kap Eżekuttiv
Awtorità għall-Protezzjoni tal-Embrijun
88, Triq Ħal Tarxien, Ħal Luqa LQA 1811

Informazzjoni addizzjonali u deskrizzjoni tal-impjieg jistgħu jinkisbu bin-numru tat-telefown 2595 1650.

L-applikazzjoni tista' tiġi wkoll sottomessa permezz ta' ittra elettronika lil (info.epa@gov.mt).

L-20 ta' Jannar, 2026

For additional information and job description, one may call on telephone number 2595 1650.

Applications may also be submitted via email to (info.epa@gov.mt).

20th January, 2026

EMBRYO PROTECTION AUTHORITY

Administrative Officer – Accounts – Embryo Protection Authority

In order to complement its existing team, the Embryo Protection Authority is seeking to recruit an Administrative Officer on an indefinite contract – Jobsplus Permit No: 518/2025.

Eligible applicants for this post must be in possession of six O'Levels, and a pass in all 7 modules of ECDL. Candidates must not have less than five years experience, working as a Clerk.

A good knowledge of written English and Maltese.

Due consideration will be given to those who have a good command of computer skills and accounting software.

Candidates should have a good leadership spirit with the ability to work as part of a team and on his/her own initiative and possess good communication skills.

Interested applicants are to submit their applications together with detailed Curriculum Vitae and the names of two (2) referees by not later than noon (Central European Time) of Friday, 6th February, 2026.

Applications should be addressed to:

The Chief Executive Officer
Embryo Protection Authority
88, Triq Ħal Tarxien, Ħal Luqa LQA 1811

For additional information and job description, one may call on telephone number 2595 1650.

Applications may also be submitted via email to (info.epa@gov.mt).

20th January, 2026

UFFIĊĊJU TAL-PRIM IMĦALLEF

Eżami għall-Warrants għall-Eżerċizzju tal-Professjoni ta' Avukat u tal-Professjoni ta' Prokuratur Legali

Ngħarrfu għall-informazzjoni ta' kulħadd li s-sessjonijiet li jmiss għall-parti bil-miktub tal-eżamijiet għall-warrant biex persuna teżerċita l-Professjoni ta' Avukat u biex teżerċita bħala Prokuratur Legali se jsiru f'dawn id-dati:

Nhar is-Sibt, 21 ta' Marzu, 2026, (l-applikazzjonijiet għandhom jiġu sottomessi mid-9.00 a.m. tas-26 ta' Jannar, 2026 sa nofsinhar tad-9 ta' Frar, 2026) u,

Nhar is-Sibt, 26 ta' Settembru, 2026 (l-applikazzjonijiet għandhom jiġu sottomessi mid-9.00 a.m. tas-7 ta' Settembru, 2026 sa nofsinhar tal-11 ta' Settembru, 2026)

Applikazzjonijiet flimkien mad-dokumenti li jsostnu r-rekwiżiti mitluba mil-liġi ai termini tal-artikolu 81 u 87 tal-Kapitlu 12 tal-Ligijiet ta' Malta għandhom jiġu sottomessi lir-Reġistratur tal-Qrati Ċivili u Tribunali sad-dati tal-għeluq tal-applikazzjonijiet fuq imsemmija.

Id-dokumenti li ghandhom jigu preżentati flimkien mal-applikazzjoni jikkonsistu fis-segwenti:

1. Ċertifikat tal-kondotta;

2. Kopja tal-karta tal-identità;

3. Dikjarazzjoni minn avukat ai termini tal-artikolu 81 (1)(e) u f'każ ta' applikazzjoni għal eżami tal-warrant ta' prokuratur legali ai termini tal-artikolu 87(d) tal-Kapitlu 12 tal-Liġijiet ta' Malta;

4. Ittra mill-Fakultà tal-Liġi fl-Università ta' Malta li tikkonferma illi l-applikant se jiggradwa avukat jew prokuratur legali fis-6 ta' Marzu, 2026;

5. Riċevuta li tikkonferma li l-applikant/a issottometta l-applikazzjoni lil Kumitat għall-assessjar dwar jekk humiex persuni tajbin u xierqa biex jiġu ammessi għall-prattika tal-professjoni legali u dan ai termini tal-artikolu 81(1)(a) u (b) tal-Kap 12 tal-Ligijiet ta' Malta.

L-aċċess għall-applikazzjoni biex tiġi sottomessa lill-Kumitat huwa mis-sit (https://courts.gov.mt/).

L-20 ta' Jannar, 2026

OFFICE OF THE CHIEF JUSTICE

Examination for the Warrants to Exercise the Profession of Advocate and the Profession of Legal Procurator

It is hereby notified for general information that the forthcoming sessions of the written part of the examinations for the warrant to exercise the Profession of Advocate and for the warrant to practice as a Legal Procurator will be held on the following dates:

On Saturday, 21st March, 2026 (applications to be submitted from from 9.00 a.m. of 26th January, 2026 to noon of 9th February, 2026) and,

On Saturday, 26th September, 2026 (applications to be submitted from 9.00 a.m. of 7th September, 2026 to noon of 11th September, 2026).

Applications together with the documents in terms of article 81 and 87 of Chapter 12 of the Laws of Malta are to be submitted to the Registrar, Civil Courts and Tribunals by the closing dates for applications listed above.

The following documents are to be submitted together with the application:

1. Police Conduct certificate;

2. Copy of identity card;

3. Declaration from an advocate in terms of article 81(1) (e)and in terms of article 87(d) of Chapter 12 of the Laws of Malta with regards to applications for the warrant exam of Legal Procurator;

4. Letter from the Faculty of Laws of the University of Malta stating that the applicant will graduate as a lawyer or legal procurator on the 6th March, 2026;

5. Document confirming that the applicant submitted the application to the Committee for Advocates and Legal Procurators for an assessment as to whether they are fit and proper persons to be admitted to the practice of the legal profession.

Application for the fit and proper assessment may be accessed through the website (https://courts.gov.mt/).

20th January, 2026

MINISTERU GĦALL-EDUKAZZJONI, L-ISPORT, IŻ-ŻGĦAŻAGĦ, IR-RIĊERKA U L-INNOVAZZJONI

Assistenza Per Capita lill-Iskejjel Indipendenti relatati mar-riżorsi umani, Servizzi u Faċilitajiet neċċessarji għall-Implimentazzjoni tar-Riformi Edukattivi skont l-Istrateġija Nazzjonali tal-Edukazzjoni (2024-2030)

Bl-għan li tappoġġja l-implimentazzjoni tal-Istrateġija Nazzjonali tal-Edukazzjoni (2024-2030), il-Ministru għall-Edukazzjoni, l-Isport, iż-Żgħażagħ, ir-Riċerka u l-Innovazzjoni qed jestendi l-iskema tal-Assistenza Per Capita li għandha l-għan li tipprovdi għajnuna per capita lill-Iskejjel Indipendenti fir-rigward tar-riżorsi umani u kategoriji identifikati ta' servizzi u faċilitaijiet relatati ma' riformi fl-interess tal-iżvilupp edukattiv Nazzjonali, sabiex l-istudenti f'dawn l-iskejjel jkunu jistgħu jibbenefikaw minn ambjent edukattiv tal-aqwa kwalità.

B'referenzja għal dan u fil-Qafas tal-Ftehim Settorjali bejn il-Gvern Malti u l-MUT tal-2024-2029, din l-iskema qiegħda tkun estiża sabiex tkopri wkoll parti mis-salarji tal-Edukaturi eliġibbli li huma impjegati u mħallsa mill-Iskejjel Indipendenti.

L-ispejjeż eliġibbli mitluba fir-rigward ta' Riżorsi Umani (i.e. rimbors parzjali tas-salarju) ma jistax jeċċedi it-80% (tmenin fil-mija) tal-assistenza totali eliġibbli pprovduta mill-Gvern lill-iskola f'din l-iskema għal kull sena kalendarja. Il-bilanċ li jifdal se jkun jirrelata mal-ispejjeż eliġibbli għal servizzi u faċilitajiet mit-total ta' dak l-ammont intitolat lill-iskola kif hemm aktar l-isfel.

L-ISKEMA

1. Interpretazzjoni

F'din l-iskema sakemm il-kuntest ma jitlobx mod ieħor:

"applikant" tfisser persuna li fid-data tal-applikazzjoni hija rikonoxxuta bħala l-Kap tal-Iskola Indipendenti, jew tkun temporanjament fl-istess pożizzjoni u li f'isem l-iskola qiegħda tapplika għall-assistenza biex tkun tista' tibbenefika taħt din l-iskema;

"data effettiva" tfisser id-data msemmija fiċ-Ċirkulari maħruġa kull sena mid-Dipartiment ta' Kwalità u Standards fl-Edukazzjoni (DQSE) u mibgħuta lill-iskejjel indipendenti eliġibbli għal din l-iskema.

"Malta" tfisser il-Gżejjer Maltin;

"irċevuta fiskali" tfisser irċevuta kif imfissra fit-Tlettax-il Skeda tal-Att dwar it-Taxxa fuq il-Valur Miżjud (Kap. 406), kif sussegwentement emendat, u tinkludi kull regolament magħmul taħt l-istess Att;

MINISTRY FOR EDUCATION, SPORT, YOUTH, RESEARCH AND INNOVATION

Per Capita Assistance to Independent Schools related to human resources, Services and Facilities required for the Implementation of Educational Reforms as per National Education Strategy (2024-2030)

To support the implementation of the National Education Strategy (2024-2030), the Minister for Education, Sport, Youth, Research and Innovation is extending the Per Capita Assistance scheme that aims to provide per capita assistance to Independent Schools with regards to human resources and identified categories of services and facilities related to such reforms in the interest of national educational development, so that learners in these schools may also benefit from the highest quality educational environment.

With the above in mind and in the context of the Government/MUT 2024-2029 Sectoral Agreement,this scheme is being extended to cover also part reimbrsement of salaries of eligible Educators currently being employed and paid by Independent schools.

The eligible expenses claimed relating to Human Resources costs (i.e. part reimbursement of salary) shall not exceed 80% (eighty percent) of the total eligible assistance provided by the Government to the School under the scheme in any one calendar year. The remaining balance shall relate to eligible expenditure for Services & Facilities of the total School entitlement as per below.

SCHEME

1. Interpretation

In this scheme, unless the context otherwise requires:

"applicant" means a person, who on the date of application is officially recognised as the Head of the Independent School, or temporarily acting that capacity, and on whose behalf such person is applying for the assistance which may be granted under this Scheme;

"effective date" means as per Circular issued on a yearly basis by the Directorate for Quality and Standards in Education (DQSE) and sent to independent Schools.

"Malta" means the Maltese Islands;

"fiscal receipt" means a receipt as defined in the Thirteenth Schedule to the Value Added Tax Act (Cap. 406), as subsequently amended, and also includes any regulation made under the same Act;

"Payslip" tfisser evidenza uffiċjali miktuba illi s-salarju ta' Edukaturi nħareġ mill-iskola u kien mogħti lill-impjegat.

" payslip" means written official evidence that the wage of an Educator has been duly disbursed by the school and received by the employee.

"Warrant ta' Għalliem" ifisser Warrant permanenti jew temporanju validu maħruġ mill-Kunsill tal-Professjoni tal-Għalliema.

"Teachers Warrant " means a valid permanent or temporary warrant issued by the Council for the Teaching Profession.

"riċevuta ta' notifikazzjoni tal-impjieg" tfisser id-dokument maħruġ mid-Dipartiment tar-Riżorsi Edukattivi tal-Ministeru (MEYR) li jikkonferma l-impjieg tal-impjegat fi ħdan l-iskola hekk imsemmija li qed tapplika għal din l-iskema. Fil-każ ta' edukatur supply, ir-riċevuta ta' notifikazzjoni ta' impjieg għandu jirrifletti s-sena skolastika attwali.

"acknowledgement of notification of employment" (NOE) means the document issued by the Education Recources Department of MEYR acknowledgement an employee's engagment within the named independent school applying for this scheme. In case of a supply educator, the acknowledgement of notification of employment needs to reflect the current scholastic year.

Il-Kap tal-iskola għandu r-responsabbiltà jassigura li l-irċevuta tan-notifikazzjoni tal-impjieg tirrifletti eżatt ir-rwol attwali tal-impjegat inkluż is-suġġett jew is-suġġetti approvati u mgħallma.

The Head of School takes full responsbility that the NOE submitted fully reflects the actual role of the employee including subject/s approved and taught.

"skola indipendenti" tfisser:

"independent school" means:

istituzzjoni lir-riżorsi tagħha, kemm ta' persuni u kemm ta' oġġetti, huma ordinati sabiex jitmexxew 'il quddiem l-edukazzjoni u t-taħriġ ta' persuni oħra permezz tat-tixrid tat-tagħrif u tkabbir tat-tagħlim skont l-artiklu 2 tal-Att dwar l-Edukazzjoni (Kap. 605); u

an institution the resources of which, both of persons and of things, are ordained towards the promotion of the education and training of other persons through the dissemination of knowledge in accordance with article 2 of the Education Act (Cap. 605); and

istituzzjoni li tipprovdi edukazzjoni f'livell tal-kindergarten, primarju u/jewsekondarju; u

an institution providing education at kindergarten, primary and/or secondary level/s; and

istituzzjoni li hi għalkollox konformi ma' dak stabbilit mill-Kurrikulu Minimu Nazzjonali u għaldaqstant mhux qed tapplika eżenzjonijiet minnu bi ftehim mad-Direttorat għall-Kwalità u l-Istandards fl-Edukazzjoni, bħal fil-każ tal-Iskejjel Internazzjonali, u

an institution that is fully compliant with the National Minimum Curriculum and is thus not applying specific waivers therefrom in agreement with the Directorate for Quality and Standards in Education, as is the case with International Schools, and

istituzzjoni li diġà għandha liċenzja valida biex topera bħala skola skont kif inhu stabbilit fl-Att dwar l-Edukazzjoni (Kap. 605) fi -data meta ssir l-applikazzjoni għall-Għotja;

an institution which already has a valid licence to operate as a school in full compliance of the Education Act (Cap. 605) as at the effective date of this Grant;

'spejjeż eliġibbli' tfisser:

'eligible expenditure' means:

Kull infiq, inkluż spejjeż għal-Riżorsi Umani (rimborż parzjali tas-salarju), li seħħ minħabba l-implimentazzjoni tal-Istrateġija tal-Edukazzjoni għal Malta u l-Qafas tal-Kurrikulu Nazzjonali u kull infiq inkluż spejjeż għal Riżorsi Umani illi għalkemm mhux parti mill-Istrateġija tal-Edukazzjoni għal Malta jew il-Qafas tal-Kurrikulu Nazzjonali, li jista' jkun implimentat mill-iskejjel kollha ta' Malta u jinkludi dan:

Any expense, including Human Resources costs (part reimbursement of salary) incurred in the implementation of the Education Strategy for Maltaandthe National Curriculum Framework;and any expense incurred including Human Resources costs which though not part of the Education Strategy for Malta or the National Curriculum Framework, is to be implemented by all Schools in Malta and shall include the following:

Riżorsi umani; rimborż parzjali tas-salarju għal Kap ta' Skola, Assistent Kap, Kap ta' Dipartiment, Kordinatur tal-Inklużjoni, Għalliem, Għalliem Supply, Għalliem Gradwat Supply, Edukatur tal-Kindergarten, Supply KGE.

Human resources; part reimbursement of salary for Head of School, Assistant Head, Head of Department and teacher, Inclusion Coordinator, Supply Teacher, Supply Graduate Teacher, Kindergarten Educator/Supply KGE.

Spejjeż eliġibbli rikjesti fir-rigward ta' Riżorsi Umani f'dan il-paragrafu ma jeċċedux 80% (tmenin fil-mija) tal-assistenza totali pprovduta mill-Gvern lill-Iskola f'din l-Iskema f'sena kalendarja. Il-bilanċ li jifdal mill-ammont totali tal-assistenza mogħtija mill-Gvern lill-Iskola jkun għal-ispejjeż ta' Servizzi u Faċilitajiet.

Servizzi u Faċilitajiet

Servizzi relatati mal-bżonnijiet individwali tal-istudenti; Investiment f'apparat tat-Teknoloġija tal-Informazzjoni, software u liċenzji;

titjib fil-faċilitajiet tax-xjenza;
titjib fil-faċilitajiet sportivi;
titjib fl-iżvilupp professjonali tal-għalliema fl-iskejjel indipendenti;
servizzi relatati b'mod dirett u raġonevoli ma' dak li ssemma qabel, bħalma huma spejjeż tal-perit/inġinier/espert;
opportunitajiet ta' żvilupp professjonali kontinwu għal edukaturi/mexxejja edukattivi u appoġġ professjonali fir-rigward ta' titjib marbut mal-politiki Nazzjonali u l-Istandards Nazzjonali ta' Kwalità;
spejjeż relatati ma' ċirkostanzi eċċezzjonali ta' natura nazzjonali.

Xogħlijiet ta' natura kapitali u servizzi direttament relatati mat-titjib tal-kwalità tat-tagħlim. Dawn jistgħu jinkludu l-ispejjeż tal-fażi ta' kostruzzjoni/titjib u/jew il-fażi kompluta sabiex skola testendi u/jew ittejjeb is-servizzi ta' tagħlim tagħha fil-livell preprimarju, primarju jew sekondarju, kif jista' jkun meħtieġ, u servizzi relatati direttament bħat-tariffi tal-proċessar tal-P.A. oriġinarjament previsti fl-istadji ipjannar tax-xogħlijiet ta' natura kapitali.

Skont il-proġetti li jaqgħu fil-kriterji ta' 'xogħlijiet ta' natura kapitali', l-iskejjel kollha li jirċievu fondi jew rimborż taħt l-Iskema tal-Per Capita Grant għal tali proġetti huma meħtieġa jipprovdu evidenza fotografika li tiddokumenta l-istadji ta' 'qabel' u 'wara' tax-xogħol li sar.

Servizzi u xogħlijiet li saru sa mid-data effettiva kif iddettaljat fiċ-ċirkulari tad-DQSE.

Infiq marbut ma' vvjaġġar u akkomodazzjoni ma jitqiesx bħala infiq eliġibbli.

2. Min jista' japplika għall-għajnuna taħt din l-iskema

Din l-iskema tirrigwarda n-nefqa eliġibbli u r-rimborż parzjali tas-salarji minn skola indipendenti mwettqa matul il-perjodu eliġibbli. Wieħed għandu jifhem li fil-każ ta' dawk l-iskejjel li japplikaw għall-assistenza taħt xi tip ta' skema oħra mnedija mill-Gvern ma jkunux jistgħu jibbenefikaw minn assistenza għall-istess infiq taħt din l-iskema.

Provided that eligible expenses claimed related to Human Resources costs as described in this paragraph, shall not exceed 80% (eighty percent) of the total assistance provided by the Government to the School under the Scheme in any one calendar year. The remaining balance of the total assistance provided by the Government to the School will be for Services and Facilities.

Services and Facilities

Services related to the individual needs of students; investment in ICT hardware, software and IT licences;

improvement in science facilities;
improvement in sports facilities;
improvement in the professional development of teachers in independent schools;
services directly and reasonably related to the above, such as architect/engineer/ expert fees where applicable;
continuous professional development opportunities for educators/educational leaders and professional support in relation to improvement linked to National policies and the National Quality Standards;
costs related to exceptional circumstances of national nature.

Works of a Capital Nature and services directly related to the improvement of the quality of teaching and learning. These may include the expenses of the construction/upgrading and/or completion phase incurred in order for a school to extend and/or enhance its teaching services in the pre-primary, primary or secondary level, as may be required, and directly related services, such as P.A. processing fees originally envisaged in the planning stages of the works of a capital nature.

In line with the acceptance of projects that fall within the criteria for 'works of capital nature', all Schools receiving funds/reimbursement under the Per Capita Grant Scheme for such projects are required to provide photographic evidence documenting the 'before' and 'after' stages of the work carried out.

Services and works carried out as from the effective date as detailed in DQSE circular.

Expenses related to travel and accommodation shall not be considered eligible expenditure.

2. Area of applicability

This scheme relates to eligible expenditure including part reimbursement of salaries by an independent school carried out during the eligible period. It should be noted that schools that apply for assistance under any other Government scheme shall not benefit from assistance for the same expenditure under this scheme.

3. Kif wieħed japplika u d-dokumenti li għandhom jiġu pprovduti:

(i) Applikazzjonijiet taħt din l-iskema għandhom isiru fuq il-formola indikata fl-iskeda li tinsab ma' din l-iskema u għandu jkun fihom dak it-tagħrif, dettalji u dokumenti kollha kif meħtieġ fl-imsemmija formola u skont din l-iskema.

(ii) Applikazzjonijiet għandhom ikunu akkumpanjati mid-dokumenti murija hawn taħt:

kopja tal-karta tal-identità tal-applikant jew fin-nuqqas tal-karta tal-identità xi tip ta' dokument uffiċjali ieħor li jidentifika lill-applikant;

Għall-Ispejjeż Eliġibbli:

Riżorsi Umani

Il-payslips għall-edukaturi għandhom jintbagħtu bħala kopja elettronika akkumpanjata mid-dokumenti rekwiżiti; approvazzjoni tan-notifika tal-impjieg u warrant tat-tagħlim validu (permanenti jew proviżorju), għall-Edukaturi li huma eliġibbli għal wieħed skont il-parametri tal-Kunsill għall-Professjoni tal-Għalliema u l-Kundizzjonijiet Minimi għall-Iskejjel 605.02.81 (mhux applikabbli għal Kindergarten Educators/Supply KGEs u Inclusion Coordinators).

Servizzi u Faċilitajiet

L-irċevuta/i fiskali oriġinali u l-invoices kummerċjali awtentikati mill-Kap tal-Iskola u, fejn japplika, minn perit bil-warrant;

Fil-każ ta' għamara użata fl-iskola, software u tagħmir li saret referenza għalihom f'interpretazzjoni ta' "xogħlijiet ta' natura kapitali", u li ma jinxtrawx minn Malta, l-irċevuti oriġinali tax-xiri ta' dawn l-oġġetti maħruġin mill-fornitur flimkien ma' 'delivery note/s', prova dokumentata oriġinali li l-ħlas finali sar, u approvazzjoni minn Maltapost/id-Dipartiment tad-Dwana ta' Malta, skont il-bżonn. Dawn id-dokumenti jridu jikkonfermaw li dawn l-oġġetti fil-fatt inxtraw; li l-ispejjeż tax-xiri, inkluż fejn japplika l-ispejjeż tad-dazju u tal-VAT tassew tħallsu b' mod sħiħ; u li dan ix-xiri sar mill-iskola li qed tapplika għall-għotja ta' din l-iskema għall-istess skola. Dawn l-oġġetti mixtrija jridu jkunu konformi mar-regolamenti dwar l-istandards tas-sigurtà tal-UE.

Dawn id-dokumenti jridu jkunu ffirmati mill-Kap tal-Iskola.

fejn japplika, ċertifikat uffiċjali maħruġ mill-perit bil-warrant biex jikkonferma li x-xogħlijiet eliġibbli ta' natura kapitali kif deskritti fl-applikazzjoni huma konformi mar-regoli u l-liġijiet kollha eżistenti, u skont il-permessi

3. Manner of application and supportingdocuments required:

(i) Applications under this scheme are to be made on the form referred to in the schedule to this scheme and to contain all the information, details and documents as required in the said form and in terms of this scheme.

(ii) Applications are to be accompanied by the documents shownhereunder:

a copy of the identity card of the applicant or, in the absence of an identity card, any other official document that identifies the applicant;

For Eligible Expenditure:

Human Resources

payslips for educators are to be submitted as a soft copy accompanied by requested documentation; acknowledgement of notification of employment and valid teaching warrant (permanent or temporary) for Educators who are currently eligible for one, according to CTP parameters and National Minimum Conditions 605.02.81 (not applicable for Kindergarten Educators/Supply KGEs and Inclusion Co-ordinators)

Services and Facilities

The original fiscal receipt/s as well as the commercial invoices authenticated by the Head of School and, where applicable, by a warranted architect;

In the case of school furniture, equipment and software that fall within eligible expenditure. and which items are not purchased from Malta, the original invoices of the purchase of such items issued by the supplier together with the delivery note/s, the original documentary proof that final payment has been effected, and clearance from Maltapost/ Department of Customs Malta, as may be required. These documents must confirm that such items were really purchased; the expenditure costs, and which costs include duty and VAT as may be required, were really paid in full; and that such purchase was effected by the school applying for the grant under this scheme for the same school. Such purchased items must also conform to EU standard safety regulations, as may be required.

These documents are to be endorsed by the Head of School.

where applicable, an official certificate issued by the warranted architect confirming that the eligible works of a capital nature as described in the application form are in conformity with all the existing regulations and laws, and in

neċessarji maħruġa mill-P.A., kif ukoll il-kunsens ta' terzi persuni, jekk u kif hu mitlub biex isiru x-xogħlijiet;

fejn japplika, kopja uffiċjali tal-permess maħruġ mill-Awtorita' tal-Ippjannar (P.A.) fuq xogħlijiet ta' natura kapitali kif tniżżlu u fl-applikazzjoni;

fejn japplika, kopja uffi1jali tal-P.A. Compliance Certificate tax-xogħlijiet ta' natura kapitali kif imsemmija;

kull tip ta' dokument ieħor li l-Ministru tal-Edukazzjoni, l-Isport, iż-Żgħażagħ, ir-Riċerka u l-Innovazzjoni jista' jitlob minn żmien għal żmien.

Ikunu jikkwalifikaw għall-għajnuna msemmija fi Klawsola 2 ta' din l-iskema dawk l-applikazzjonijiet biss li jkunu jikkonformaw mad-dispożizzjonijiet kollha ta' din l-iskema.

Applikazzjonijiet taħt din l-iskema, flimkien mad-dokumenti sottomessi ma' din l-applikazzjoni għandhom jinġiebu fiżikament lid-Direttorat għall-Kwalità u l-Istandards fl-Edukazzjoni, Triq Joseph Abela Scolaro, Il-Ħamrun, għal fini ta' eliġibbiltà tal-irċevuti. Waqt il-perjodu ta' bejn il-bidu u t-tmiem ta' xogħlijiet, applikazzjoni għal għotjiet li għandha x'taqsam mat-tkomplija tad-diversi fażijiet tat-tali xogħlijiet tkun ikkunsidrata wkoll.

Għal Rimbors Parzjali tas-Salarju

a) L-iskema se tirrimborża parzjalment payslips ta' kull xahar ta' Edukaturi (Kap ta' Skola, Assistent Kap, Kap tad-Dipartiment, In Co, Għalliem/Għalliem Gradwat Supply/ Għalliem Supply/Edukatur tal-Kindergarten/Edukatur Supply tal-Kindergarten) sa massimu ta' €1,400 għal kull payslip meta d-DQSE jirċievi:

Payslip valida;

Warrant ta' għalliem (skont għall-Edukaturi li huma eliġibbli għal wieħed skont il-parametri tal-Kunsill għall-Professjoni tal-Għalliema u l-Kundizzjonijiet Minimi għall-Iskejjel 605.02.81 (mhux applikabbli għal Kindergarten Educators/Supply KGEs u Inclusion Co-ordinators);

Riċevuta ta' notifikazzjoni ta' impjieg maħruġa mill-ERD.

b) Il-payslips se jinġabru mid-DQSE għall-ipproċċessar f'April/Mejju tal-2026 (payslips minn Novembru 2025 sa Marzu 2026 biż-żewġ xhur jistgħu jiġu inklużi).

Il-payslips se jinġabru mid-DQSE għall-ipproċċessar f'Novembru 2026 (Payslips għal Marzu 2026 – jekk ma ġewx sottomessi qabel – sa Ottubru 2026.)

accordance with the necessary permits issued by P.A., as well as the consent of third parties, if and as may be required for the works to be carried out;

where applicable, an officially endorsed copy of the Planning Authority (P.A.) approval of the works of a capital nature as described in the application form;

where applicable, an officially endorsed copy of the P.A. Compliance Certificate of the said works of a capital nature;

any other document which the Minister for Education,Sport,Youth,Research and Innovation may, from time to time, require.

Only those applications that are in conformity with all the provisions of this scheme shall be eligible for payment of the assistance referred to in Clause 2 of this scheme.

Applications under this scheme, including the documents that are to be submitted with the application as a soft copy shall also be submitted by hand to the Directorate for Quality and Standards in Education, Triq Joseph Abela Scolaro, Ħamrun, for receipt eligibility purposes. During the period between the commencement of such works and their termination, application for grants related to the termination of the various phases of such works shall also be considered.

For Part Salary Reimbursement

a) The scheme will partly reimburse eligible monthly payslips of Educators (Head of School,Assistant Head, Head of Department, Inclusion Coordinator, Teacher/ Supply Graduate Teacher/ Supply Teacher/ Kindergarten Educator / Supply KGE), up to a maximum of Euros 1,400 on the NET amount for every payslip upon submission of:

A valid payslip;

A valid Teachers Warrant (for Educators who are currently eligible for one, according to CTP parameters and National Minimum Conditions 605.02.81 (not applicable for Kindergarten Educators/Supply KGEs and Inclusion Co-ordinators);

A valid Acknowledgement of Notification of Employment issued by ERD.

b) Payslips will be collected by DQSE for processing in April/May 2026 (Payslips for November 2025 to March 2026 (both months can be included).

Payslips will be collected by the DQSE for processing in November 2026 (payslips for March 2026 – if not previously submitted – to October 2026).

Għandha tinħareġ ċirkolari annwali mid-DQSE li tagħti d-dati u l-parametri kif meħtieġ.

4. Ħlas għall-Assistenza Per Capita taħt din l-Iskema

Il-fondi għandhom jiġu allokati fil-forma ta' rimborż ta' irċevuti u dokumentazzjoni tal-edukaturi sottomessa li huma eliġibbli skont it-taqsimiet 1, 2 u 3 hawn fuq, u skont in-numru ta' studenti reġistrati kif ippreżentat uffiċjalment mill-iskola fil-bidu ta' kull sena skolastika u approvat uffiċjalment mid-Direttorat tas-Servizzi Edukattivi.

L-allokazzjoni massima kull sena hija hekk:

€228 għal kull student fil-kindergarten;
€448 għal kull student fl-iskola primarja;
€766 għal kull student fl-iskola sekondarja (jiġifieri inkluża fil-ħdax-il sena).

5. Data tal-Għeluq tal-Applikazzjonijiet

L-applikazzjonijiet jibqgħu jintlaqgħu kif imsemmija fiċ-ċirkulari tad-DQSE.

Applikazzjonijiet li jiġu sottomessi wara din id-data ma jkunux aċċettati. Fondi li ma jintużawx f'sena partikolari ma jingħemgħux mal-fondi tas-sena ta' wara.

6. Ħlas ta' Fondi

Il-fondi jingħataw lill-applikant bħala tranżazzjoni bankarja.

7. Validità tal-Applikazzjoni

Ma titqiesx li tkun saret applikazzjoni kemm-il darba din ma tkunx kompluta, sħiħa u dettaljata f'kull aspett materjali tagħha, ma jkunx fiha t-tagħrif kollu meħtieġ, u ma jkollhiex mehmuża magħha d-dokumentazzjoni kollha mitluba. Ma jkunux ikkunsidrati applikazzjonijiet li jaslu wara d-data tal-għeluq stipulata. Il-kap tal-iskola huwa legalment responsabbli li j/tara li d-dokumenti u l-informazzjoni mogħtija hija awtentika u veritiera.

Dawk l-Iskejjel Indipendenti li huma sinjatarji tal-kuntratt iffirmat bejn il-Gvern Malti u l-Iskola Indipendenti hekk imsemmija biss huma meqjusin li huma eliġibbli għal din l-iskema u r-rimborż imsemmi.

Hekk kif stipulat fil-kuntratt iffirmat bejn il-Gvern Malti u l-imsemmija Skola Indipendenti, il-benefiċjarji tal-iskema ma jistgħux iżidu r-rati tal-ħlas tal-miżati aktar mit-tnax fil-mija (12%) fis-sena hekk kif stipulat għaż-żmien tas-seħħ tal-kuntratt.

Hekk kif stipulat fil-Leġiżlazzjoni Sussidjarja, regolamenti li jistabbilixxu l-Kundizzjonijiet Minimi Nazzjonali għall-

An annual circular shall be issued by the DQSE delivering dates and parameters accordingly.

4. Per Capita Assistance payable under this Scheme

Funds shall be allocated in the form of reimbursement of receipts and submitted staff documentation that are eligible as per sections 1, 2 and 3 above, and according to the number of registered students as officially submitted by the school at the beginning of each scholastic year and officially approved by the Directorate Educational Services.

The maximum yearly allocation of funds shall be as follows:

€ 228 for every child in kindergarten;
€448 for every pupil in primary school;
€766 for every pupil in secondary school (i.e. up to and year 11).

5. Deadlines for Submission of Applications

Applications are accepted as per the deadline stipulated in the DQSE circular.

Applications submitted after this date shall not be accepted. Funds not used in one year cannot be carried over in the following year.

6. Payment of Funds

The funds shall be paid to the applicant through bank transactions.

7. Validity of Application

An application shall not be deemed to have been submitted unless it is full and complete in all material respects and unless it contains all the information and is accompanied by all the documentation requested. Late applications will not be considered. The Head of School (HOS)is legally responsible and liable for the authenticity and veracity of all submitted documents and information.

Only those schools who are signatories of the Contract signed between the Government of Malta and the named Independent School shall be deemed to be eligible for this scheme and the reimbursement thereof.

As per Contract signed between the Government of Malta and the named Independent Schools, beneficiaries of this scheme cannot increase tuition fees further than the stipulated twelve percent (12%) yearly for the duration of the contract.

Provided that, as per Subsidiary Legislation National Minimum Conditions for all Schools 605.02.12.3 no alteration

Iskejjel Kollha 605.02.12.3. M'għandu jsir l-ebda tibdil fir-rati tal-ħlas tal-miżati jew ħlas ieħor qabel ma jingħata avviż lill-Ministru responsabbli għall-Edukazzjoni mhux anqas minn xahar qabel ma jsir dan it-tibdil.

Id-DQSE jirriserva d-dritt li jsegwi l-kriterji kif stipulat fil-kuntratt iffirmat bejn il-Gvern Malti u l-Iskola Indipendenti hekk imsemmija u l-Kunizzjonijiet Minimi Nazzjonali għall-Iskejjel Kollha L.S. 605.02 u jagħmel checks mhux imħabbra fir-rigward ta' din l-iskema.

8. Dritt ta' Appell

Applikanti li l-applikazzjoni tagħhom jew parti minnha ma tkunx approvata mid-Direttorat għall-Kwalità u Standards fl-Edukazzjoni jkunu infurmati dwar dan fi żmien xahar mid-data li tiġi sottomessa l-applikazzjoni , u jkollhom id-dritt li jappellaw minnha din id-deċiżjoni bil-kitba mas-Segretarju Permanenti, Ministeru għall-Edukazzjoni, l-Isport, iż-Żgħażagħ, ir-Riċerka u l-Innovazzjoni. Appelli bħal dawn iridu jsiru sa mhux iktar tard minn 15-il ġurnata kalendarja wara li tiġi komunikata n-nuqqas ta' approvazzjoni tad-Direttur, DQSE. Id-deċiżjoni tas-Segretarju Permanenti (MEYR) tkun finali.

9. Tul tal-Iskema

Din l-iskema tibqa' valida skont id-data effettiva u wara din id-data ma tibqax fis-seħħ. Din l-iskema tista' tiġi mwaqqfa qabel id-data msemmija permezz ta' Notifikazzjoni mill-Gvern, u terġa' tiġġedded għal perjodi oħra skont avviż fil-Gazzetta tal-Gvern.

10. Amendi għal din l-Iskema

Il-Ministru responsabbli għall-Edukazzjoni, l-Isport, iż-Żgħażagħ, ir-Riċerka u l-Innovazzjoni jżomm id-dritt li jagħmel emendi għal din l-iskema billi jippubblika l-istess emendi fil-Gazzetta tal-Gvern.

SKEDA

Formola tal-applikazzjoni kif mibgħuta mid-Direttorat għall-Kwalità u Standards fl-Edukazzjoni.

L-20 ta' Jannar, 2026

TRANSPORT MALTA

Avviż lis-Sidien ta' Vetturi li Tneħħew mit-Triq

Skont ir-Regolamenti dwar l-Ikklampjar u t-Tneħħija ta' Vetturi bil-Mutur u Oġġetti ta' Ingombru SL.65.13, Transport Malta qiegħda b'dan l-avviż tippubblika lista ta' vetturi li tneħħew mit-toroq għar-raġuni li marru kontra l-Att dwar ir-Reġistrazzjoni ta' Vetturi bil-Mutur (Kap. 368) u Regolamenti dwar ir-Reġistrazzjoni u l-Liċenzjar ta' Vetturi

to school fees or other dues shall be made without giving prior notice thereof to the Minister for Education at least one month before the proposed change is to come into effect.

The DQSE reserves the right to follow criteria as stipulated in the contract signed between the Government of Malta and the named Independent School and S.L. NMC 605.02 and conduct unannounced checks regarding the scheme.

8. Right of Appeal

Applicants whose applications or part thereof are not approved by the Directorate for Quality' and Standards in Education shall be so informed within one month of date of submission of application and shall have the right to appeal this decision in writing with the Permanent Secretary, Ministry of Education, Sport, Youth, Research and Innovation. Such appeals must be made by not later than 15 calendar days after the communication of non-approval by the Director, DQSE. The decision of the Permanent Secretary (MEYR) shall be final.

9. Duration of the Scheme

This Scheme shall remain in force till the effective date and shall cease thereafter to be in force. This scheme may be terminated before that date by means of a Notice in the Government Gazette, and may be renewed for further periods through a similar Notice.

10. Amendments to the Scheme

The Minister responsible for Education, Sport, Youth, Research and Innovation shall have the right to make any amendments to this scheme by the publication of the said amendments in the Government Gazette.

SCHEDULE

Application form as communicated by the Directorate for Quality and Standards in Education.

20th January, 2026

TRANSPORT MALTA

Notice to Owners of Vehicles Removed from the Road

In accordance with the Clamping and Removal of Motor Vehicles and Encumbering Objects Regulations SL.65.13, Transport Malta is hereby publishing a list of vehicles that were removed from the road for being in breach of the Motor Vehicles Registration and Licensing Act (Cap. 368) and the Registration and Licensing of Motor Vehicles Regulations

bil-Mutur, L.S. 368.02 u li ma ttiħdux lura mis-sidien legali tagħhom.

Il-lista tinkludi deskrizzjoni tal-vettura. Dawn il-vetturi qed jiġu miżmuma fil-compound ta' Transport Malta.

Is-sidien rispettivi huma ġentilment mitluba sabiex jieħdu lura l-vettura tagħhom mingħand Transport Malta billi jissottomettu prova li huma s-sidien tal-vettura inkwistjoni filwaqt li għandu jsir il-ħlas tat-taxxa tar-reġistrazzjoni applikabbli, liċenzji, kontravenzjonijiet u miżati amministrattivi oħra li jkunu dovuti.

Vetturi li jibqgħu mhux miġbura u li għalihom ma jsir l-ebda ħlas għal-liċenzji, kontravenzjonijiet, taxxa applikabbli u drittijiet oħra sa nhar it-28 ta' Jannar, 2026, se jiġu rkantati u, jekk mhux mibjugħa, se jiġu meqruda.

Aktar informazzjoni tista' tinkiseb bin-numru tat-telefown 2556 4134 mid-9.30 a.m. sas-2.30 p.m., jew permezz ta' ittra elettronika lil (auctions.tm@transport.gov.mt).

S.L. 368.02 and which have not been retrieved by their lawful owners.

The list includes a description of the removed motor vehicle. The vehicles are currently being stored at Transport Malta's compound.

Respective owners are to retrieve their motor vehicle from Transport Malta upon submission of proof of ownership and upon payment of the applicable registration tax, licences, contraventions and other administration fees that may be due.

Vehicles which are not retrieved and for which any applicable registration tax, licences, contraventions and other fees are not paid by 28th January, 2026, will be auctioned and, if not sold, will be destroyed.

Further information may be obtained by telephone number 2556 4134 between 9.30 a.m. and 2.30 p.m., or by sending an email to (auctions.tm@transport.gov.mt).

Għamla *Make*	Mudell *Model*	Kulur *Colour*	Nru tar-Reġistrazzjoni/Chassis *Registration/Chassis No.*	Lokalità ta' Tneħħija *Locality of Removal*
Nissan	March	Griż	KBX691	In-Naxxar
Toyota	Avensis	Ikħal	ALY115	Burmarrad
Alfa Romeo	Giulietta	Abjad	DTR084	Il-Belt Valletta
Renault	Megane	Abjad	EY398RP	Marsaskala
Toyota	Vitz	Iswed	GBI445	Ħal Qormi
Junak	Vintage	Kannella	HCD464	San Ġiljan
Leyland	Sherpa	Abjad	HAF297	Birżebbuġa
Isuzu	TFR	Aħdar	FAD937	Santa Venera
Suzuki	Baleno	Ikħal	LLY208	San Ġiljan
Hyosung	Mirage	Iswed	JCG275	Il-Kalkara
Toyota	Vitz	Griż	KBU685	Marsaskala
Volkswagen	Polo	Abjad	THU074	Il-Ħamrun
Ford	Transit	Abjad	JCQ613	Ħal Qormi
Caravan	Trailer	Abjad	X400-61216X	Ħal Qormi
Ford	Transit	Abjad	CBV941	Ħal Qormi
Vauxhall	Vivaro	Griż	LCW524	Ħal Qormi
Citroen	Jumper	Isfar	ICB342	Ħal Qormi
Volkswagen	Bora	Griż	LCG641	Ħal Qormi
Chevrolet	Aveo	Griż	LCM326	Ħal Qormi
Toyota	Toyoace	Abjad	FCQ201	Ħal Qormi
Nissan	Juke	Abjad	LDE158	San Ġiljan
Volkswagen	Passat	Abjad	XVI401	Ħal Qormi
Ford	Fiesta	Griż	BBX046	Ħal Qormi
Mercedes	E350	Griż	LDM685	San Ġwann

AWTORITÀ TA' MALTA DWAR IS-SERVIZZI FINANZJARJI

Lista ta' kuntratti tal-offerti*, direct contracts u varjazzjonijiet approvati mogħtija mill-Awtorità ta' Malta dwar is-Servizzi Finanzjarji matul il-perjodu bejn l-1 ta' Lulju, 2025 u l-31 ta' Diċembru, 2025, ippubblikati skont ir-Regolament 111 (2) tar-Regolamenti dwar l-Akkwist Pubbliku L.S. 601.03.

L-20 ta' Jannar, 2026

MALTA FINANCIAL SERVICES AUTHORITY

List of tender contracts*, direct contracts and variations awarded by Malta Financial Services Authority during the period between 1st July, 2025 and 31st December, 2025, published in terms of Regulation 111(2) of the Public Procurement Regulations S.L. 601.03.

20th January, 2026

Offerti/*Tenders

Nru *No.*	Numru ta' Referenza tal-Offerta *Tender Reference Number*	Titlu tal-Offerta/Suġġett tal-Offerta *Tender Title/Subject of Tender*	Data tal-Għotja *Award Date*	Isem tal-Kuntrattur *Contractor's Name*	Valur tal-Kuntratt Eskluża l-VAT *Contract Value Excl. VAT*
1	EPCO-19-25	Provisions of Atlassian Software Licenses	17/07/2025	SoftwareOne	€188,853
2	EPCO-20-25	Provision of F3 Software Licenses	17/07/2025	Betchle	€20,290
3	EPCO-21-25	Provision of F5 Software Licenses	21/07/2025	Proximus	€25,553
4	EPCO-22-25	Provision of Redgate Software Licenses	21/07/2025	SoftwareOne	€58,587
5	EPCO-23-25	Procurement of PC Monitors	30/07/2025	Computacenter	€23,178
6	EPCO-24-25	Procurement of CISCO Devices	31/07/2025	Proximus IT	€6,053
7	EPCO-25-25	Provision of Upguard Software Licenses	29/08/2025	Protinus It	€17,150
8	EPCO-26-25	Procurement of CISCO Equipment	02/09/2025	Computacentre	€19,252
9	EPCO-27-25	Provision of Docusign Software Licenses	15/09/2025	Protinus IT	€9,770
10	EPCO-30-25	Provisoion of CrowdStrike Sfotware Licenses	08/10/2025	Protinus It	€25,018
11	EPCO-32-25	Provision of Nvidia AI Servers	14/10/2025	Computacenter	€80,075
12	EPCO-34-25	Provision of Wifi Diagnostics Software Licenses	16/10/2025	Comptacentre	€14,573
13	EPCO-35-25	Provision of Adobe Software Licenses	27/10/2025	Betchle	€42,742
14	EPCO-36-25	Provision of F5 Maintenance and Support Services	04/11/2025	Computacenter	€33,834
15	EPCO-37-25	Provision of HPE Carepacks	24/11/2025	Computacenter	€43,362
16	CfQ-03-25	Provision of Coffee Machine Services	26/05/2025	Vertex Vending Ltd	€9,999.00
17	CfQ-06-25	Provision of Coffee Machine Services	10/09/2025	Vertex Vending Ltd	€9,999.00
18	C-0344-25	Provision of Meraki Software Subscription	07/07/2025	Bechtle	€6,900

*Awtoritajiet kuntrattwali għandhom iniżżlu kwalinkwe offerti (inkluż design contests and innovation partnerships) mogħtija lilhom mingħajr l-involviment tas-Sectoral Procurement Directorate.

**Contracting authorities are to list any tenders (including design contests and innovation partnerships) awarded by them without the involvement of the Sectoral Procurement Directorate.*

Direct Contracts

Nru *No.*	Nru. ta' Referenza tad-Direct Contract *Direct Contract Reference No.*	Titlu tad-Direct Contract/ Suġġett tad-Direct Contract *Direct Contract Title/Subject of Direct Contract*	Data tal-Għotja *Award Date*	Isem tal-Kuntrattur *Contractor's Name*	Valur tal-Kuntratt Eskluża l-VAT *Contract Value Excl. VAT*
1	DO-17-25	Supply and Installation of Airconditioning Units	01/07/2025	Titan International Limited	€14,304.00
2	DO-18-25	Supply of Desks	07/07/2025	BSL Lifestyles Limited	€13,863.58
3	DO-19-25	Provision of Due Diligence Services	10/07/2025	Kroll	€40,000.00
4	DO-20-25	Provision of Worldcheck Software Subscription	22/07/2025	Refinitiv Limited	€107,331.36
5	DO-21-25	Provision of Financial Times Online Subscription	12/08/2025	Financial Times	€11,924.00
6	DO-22-25	Provision of Venue and Catering for Corporate Event	19/08/2025	Xara Palace Hotels Co. Ltd	€30,202.50
7	DO-23-25	Provision of Training Services	26/08/2025	Solido Labs	USD 147,500.00
8	DO-24-25	Provision of Venue and Catering for Conference	04/09/2025	Holden Development Co. Ltd	€63,775.42
9	DO-25-25	Provision of Venue and Catering for Conference	05/09/2025	Holden Development Co. Ltd	€15,127.00
10	DO-26-25	Provision of Training Services	15/09/2025	Wingman Enterprises, Inc.	USD 45,000.00
11	DO-27-25	Provision of Sage Software Licenses	15/09/2025	Sage Group Plc	€112,114.00
12	DO-28-25	Provision of Audio Visual Services for Conference	22/09/2025	The Event Planner	€23,810.00
13	DO-29-25	Provision of Gartner Online Subscription	22/09/2025	Gartner Ireland Limited	€99,900.00
14	DO-30-25	Supply and Installation of Airconditioning Units	23/09/2025	Titan International Limited	€14,304.00
15	DO-31-25	Provision of Audio Visual Services for Conference	29/09/2025	Best Team	€24,260.00
16	DO-32-25	Provision of Professional Services	29/09/2025	Zenith Actuarial	€50,000.00
17	DO-33-25	Provision of Audio Visual Services for Conference	10/10/2025	The Events Planner	€56,940.00
18	DO-34-25	Provision of Professional Services for Conference Organisation	27/10/2025	Alliance Group Limited	€15,000
19	DO-35-25	Provision of Article in the Time Magazine	05/11/2025	The Intelligent Investor	€39,000
20	DO-36-25	Provision of Software Design and Implementation Services	11/11/2025	NeoSoft Ltd	€99,360
21	NP-02-2025	Provision of Orbis Software	02/07/2025	Moody's Analytics	€193,300

Nru. *No.*	Nru. ta' Referenza tad-Direct Contract *Direct Contract Reference No.*	Titlu tad-Direct Contract/ Suġġett tad-Direct Contract *Direct Contract Title/Subject of Direct Contract*	Data tal-Għotja *Award Date*	Isem tal-Kuntrattur *Contractor's Name*	Valur tal-Kuntratt Eskluża l-VAT *Contract Value Excl. VAT*
22	NP-03-2025	Professional Indemnity, Directors, Cyber Security Insurances	06/11/2025	Antes Insurance Brokers	€258,857
23	C-0347-25	Registration for 8th Annual Data Governance and Compliance for Financial Institutions	03/07/2025	TBM Group	€6,747
24	C-0362-25	Registration for IT Symposium EXPO	31/07/2025	Gartner	€5,300
25	C-0470-25	Provision of Radio Air Time	16/12/2025	Beacon Media Group Ltd	€5,300
26	C-0467-25	Provision of WinZip Software Licenses	16/12/2025	Winzip Computing LLC	€5,303
27	C-0446-25	Provision of MFSA branded merchandise	18/11/2025	Mompalao Trading Limited	€5,316
28	C-0389-25	Provision of Stands for Fresher's Week	02/09/2025	Merchandise Malta Ltd	€5,450
29	C-0418-25	Lease of Scanners	17/10/2025	MB Distribution Ltd	€5,496
30	C-0447-25	Provision of Beverages	17/11/2025	Clayton Zahra	€5,802
31	C-0443-25	Lease of Scanner	07/11/2025	Avantech Limited	€6,036
32	C-0468-25	Provision of Netwrix Software Licenses	12/12/2025	C.I.P.S. Informatica S.R.L.	€6,134
33	C-0392-25	Provision of Mailchimp Software Licenses	22/09/2025	Mailchimp	€6,552
34	C-0434-25	Provision of Catering and Venue for Conference	24/10/2025	The Phoenicia	€6,556
35	C-0449-25	Lease of Printers	14/11/2025	Image Systems Limited	€6,672
36	C-0373-25	Provision of Electrical Services	01/09/2025	Simon Mizzi	€6,677
37	C-0417-25	Provision of a preventive maintenance Agreement for UPS's	14/10/2025	VSS Ltd	€6,782
38	C-0403-25	Provision of Coursera Software Licenses	13/10/2025	Coursera	€6,783
39	C-0473-25	Provision of Milk	01/01/2026	Mark Borg	€6,869
40	C-0375-25	Provision of Catering and Venue for Conference	14/08/2025	Domus Zamittello	€6,983
41	C-0442-25	Provision of Audio Visual Equipment for Corporate Event	18/11/2025	MST AudioVisual	€7,314
42	C-0451-25	Provision of Guided tour for EU delegates	17/11/2025	Glorianne Mizzi – ViP Tours	€7,636
43	C-0465-25	Provision of Speaker for Corporate Event	09/12/2025	Speaker Ideas	€8,000
44	C-0369-25	Provision of Atlassian standard licenses	07/08/2025	Atlassian Pty Ltd	€8,178

Nru. *No.*	Nru. ta' Referenza tad-Direct Contract *Direct Contract Reference No.*	Titlu tad-Direct Contract/ Suġġett tad-Direct Contract *Direct Contract Title/Subject of Direct Contract*	Data tal-Għotja *Award Date*	Isem tal-Kuntrattur *Contractor's Name*	Valur tal-Kuntratt Eskluża l-VAT *Contract Value Excl. VAT*
45	C-0345-25	Provision of Catering for Corporate Event	03/07/2025	Corinthia Caterers Ltd	€8,962
46	C-0388-25	Provision of Access Control System	23/09/2025	Alberta Fire and Security Equipment Ltd	€9,077
47	C-0370-25	Provision of Banners for Conference	24/07/2025	Big Expo Limited.	€9,100
48	C-0357-25	Provision of relocation services of a VRF Air-Conditioning System	22/07/2025	BT Commercial Ltd	€9,453
49	C-0349-25	Provision of The Economist subscription	02/07/2025	The Economist Newspaper Ltd	€9,474
50	C-0437-25	Provision of Visual Designs for Conference	05/11/2025	Pure Concepts	€9,700
51	C-0478-25	Provision of Professional Services for a Financial Literacy Project	28/07/2025	Cliff Pace	€9,750
52	C-0435-25	Provision of Electrical and plumbing services	30/10/2025	Emanuel Lautier	€9,900
53	C-0448-25	Provision of Catering and Venue for Conference	18/11/2025	Celebrity Communications Ltd	€9,905
54	C-0391-25	Provision of Transport Services	06/10/2025	eCabs Ltd	€9,915
55	C-0415-25	Provision of Audio Visual Equipment for Corporate Event	02/10/2025	Event Planner Co Ltd	€9,990
56	C-0480-26	Provision of Fuel for vehicles	02/01/2026	Seaview & Sons Ltd – Pitstop Pro.	€9,990
57	C-0462-25	Provision of Subscription Services to Cloudigo	04/12/2025	Cloudigo Ltd	€9,999
58	C-0364-25	Provision of Coaching Services	31/07/2025	Up Your Level	€10,000
59	C-0385-25	Provision of a Team Building Activity for Corporate Event	04/09/2025	Outdoor Living Limited	€10,000
60	C-0386-25	Provisoion of Servicing Agreement for Generators	09/09/2025	Lexcorp International Ltd	€10,000.00
61	C-0383-25	Lease of Printer	05/11/2025	SG Solutions Ltd	€10,000.00

Varjazzjonijiet Approvati/*Approved Variations*

Nru tar-Ref. tal-Kuntratt *Contract Ref. No.*	Titlu tal-Kuntratt/ Suġġett tal-Kuntratt *Contract Title/Subject of Contract*	Data Approvata *Approval Date*	Isem tal-Kuntrattur *Contractor's Name*	Varjazzjoni % mill-Valur Oriġinali tal-Kuntratt *% Variation from Original Contract Value*	Valur Oriġinali tal-Kuntratt Eskluża l-VAT *Original Contract Value Excl. VAT*	Varjazzjoni f'€Eskluża l-VAT *Variation in €Excl. VAT*	Valur Finali tal-Kuntratt Eskluża l-VAT *Final Contract Value Excl. VAT*

M'hemmx modifikazzjonijiet għas-sitt xhur minn Lulju sa Diċembru 2025.
No modifications in the 6 months from July to December 2025.

MINISTERU GĦAL GĦAWDEX U L-IPPJANAR

Lista ta' kuntratti dipartimentali mogħtija mid-direttorati fi ħdan il-Ministeru għal Għawdex u l-Ippjanar bejn l-1 ta' Jannar, 2025 u t-30 ta' Ġunju, 2025, ippubblikata skont l-Artikolu 111(2) tar-Regolamenti tal-2016 dwar il-Kuntratti Pubbliċi.

L-20 ta' Jannar, 2026

MINISTRY FOR GOZO AND PLANNING

List of departmental contracts awarded by the directorates in the Ministry for Gozo and Planning during the period between 1st January, 2025 and 30th June, 2025, in line to article 111(2) of the Procurement Regulations 2016.

20th January, 2026

Direct Contracts

Nru *No.*	Numru ta' Referenza tal-Kuntratt tad-Direct Contract *Direct Contract Reference Number*	Titlu tad-Direct Contract/ Suġġett tad-Direct Contract *Direct Contract Title/Subject of Direct Contract*	Data tal-Għotja *Award Date*	Isem tal-Kuntrattur *Contractor's Name*	Valur tal-Kuntratt VAT eskluża *Contract Value Excl. VAT*
Diviżjoni tal-Operazzjonijiet/*Operations Division*					
01	N/A	Anoxia treatment on Old Documentation within MGP	15/04/2025	Prevarti Co. Ltd	€8,750.00
02	N/A	Installation of AEDs	16/04/2025	Malta Rescue Corps	€5,423.28
03	N/A	Anoxia treatment on Old Documentation within MGP	21/04/2025	Prevarti Co. Ltd	€9,200.00
04	N/A	Postage icw Pensions Unit	29/04/2025	MaltaPost plc	€6,125.04
05	N/A	Anoxia treatment on Public Registry Files	02/06/2025	Prevarti Co. Ltd	€9,200.00
Diviżjoni ta' Sapport u Strateġija/*Strategy and Support Division*					
08	N/A	Replacement of faulty compressor on cold room	03/03/2025	Climserv	€6,890.00
09	N/A	Service and maintenance agreement to the existing Boiler and Plant Room in use at the Gozo Abattoir over a period of 5 years.	04/03/2025	A Falzon Energy Projects	€20,805.00
10	N/A	5 AutoCAD Subscription for 1 year	10/03/2025	Advanced Software Solutions	€9,191.25
11	N/A	Study of non-ionising electromagnetic fields at the Giordan Lighthouse and surrounding area	12/03/2025	Professor Charles V. Sammut	€6,842.13
12	N/A	rental of a tower crane including its erection, its dismantling, ferry charges and insurance coverage icw emergency stabilisation of the Xewkija Parish Church bell tower following the lightning strike	06/05/2025	Y&P Cranes	€39,949.80
13	N/A	Setting up of Cantilevered Scaffolding and Removal of Dangerous Structure – Lightning Damage to Xewkija Church	29/05/2025	Araw Construction	€69,000.00

Nru *No.*	Numru ta' Referenza tal-Kuntratt tad-Direct Contract *Direct Contract Reference Number*	Titlu tad-Direct Contract/ Suġġett tad-Direct Contract *Direct Contract Title/Subject of Direct Contract*	Data tal-Għotja *Award Date*	Isem tal-Kuntrattur *Contractor's Name*	Valur tal-Kuntratt VAT eskluża *Contract Value Excl. VAT*
Information Management Unit					
14	N/A	Phase 1 – Proposal for Strategic Brainstorming, Business Analysis, and Technical Leadership Services iro MyGozo enhancements (113 Hours)	14/02/2025	Threls Ltd	€5,508.75
15	N/A	Software Subscription – Autocad Desktop Subscription	03/03/2025	Advanced Software Solutions	€25,735.50
16	N/A	Software Subscription – Autodesk Revit	25/03/2025	Advanced Software Solutions	€5,272.50
17	N/A	MyGozo Technology Refresh	10/06/2025	Joel Azzopardi	€9,650.00
18	N/A	Software Subscription – Adobe systems software service term 06/05/2024-05/05/2025	23/06/2025	VISA	€10,005.00
Direttorat għall-Manutenzjoni u l-Indafa Pubblika/*Maintenance and Public Cleansing Directorate*					
19	N/A	Hire of Refuse Collection Vehicle (RCV) for the period February-May 2025	20/02/2025	Maria Magro	€9,000.00
20	N/A	Dismantling of Beams and Stone Pillar Xewkija Stores	16/04/2025	Road Structures Limited	€6,500.00
21	N/A	Hire of Refuse Collection Vehicle (RCV) for the period May - August 2025	22/05/2025	Maria Magro	€9,000.00
Direttorat għall-Implimentazzjoni tal-Programm/*Programme Implementation Directorate*					
23	N/A	Vegetation to be removed	04/03/2025	Samuel Micallef	€9,030.00
Services Gozo Directorate					
24	MGP 361/2024	Request for Accommodation for Orkney Island Games	14/01/2025	Nirvana Europe Ltd	£71,133.33
25	MGP 34/2025	Extension for the provision the provision of Care Worker services at Santa Marta Day Centre and Ġesù Nazzareno Night Shelter.	19/02/2025	Apex	€100,006.80
26	MGP 361/2024	Travel arrangements for Orkney Island Games – 11th July and 19th July 2025	25/02/2025	Nirvana Europe Ltd	£76,720.00
27	MGP 361/2024	Travel arrangements for Orkney Island Games – Ministry Delegation	23/04/2025	Nirvana Europe Ltd	£6,358.00
28	MGP 128/2025	Allied Health Services at Dar San Ġużepp	15/05/2025	Care Malta Ltd	€9,500.00

Nru *No.*	Numru ta' Referenza tal-Kuntratt tad-Direct Contract *Direct Contract Reference Number*	Titlu tad-Direct Contract/ Suġġett tad-Direct Contract *Direct Contract Title/Subject of Direct Contract*	Data tal-Għotja *Award Date*	Isem tal-Kuntrattur *Contractor's Name*	Valur tal-Kuntratt VAT eskluża *Contract Value Excl. VAT*
29	MGP 361/2024	Kits for female contingent Orkney Island Games	22/05/2025	Gozo Football Association	€6,075.03
30	MGP 88/2025	Provision of Kits for Gozitan Contingent participating in the Island Games (Orkney) 2025	25/05/2025	Eurosport	€26,028.03
31	MGP134/2025	Second Extension for the Provision of Care Workers for Santa Marta Day Centre and Gesu Nazzareno Night Shelter	28/06/2025	Apex	€72,012.96
Direttorat tat-Turiżmu u Żvilupp Ekonomiku/*Tourism and Economic Development Directorate*					
32	N/A	Networking Services at Invest Gozo Seminar 'Empowering Growth'	01/03/2025	Joseph Mark Mercieca	€5,440.00
33	N/A	Audiovisual setup including props for both Conference and Expo space iro Invest Gozo Seminar 'Empowering Growth'	07/03/2025	Nexivo	€8,840.00
34	MG 395/2018	Sponsorship of Gozo Business Awards 2025	01/04/2025	Dynamic Promotions	€5,000.00
35	MG 358/2022	Promoting the island of Gozo through Influencer Hello Angelia	07/05/2025	Hello Angelia	€5,000.00
36	MG 358/2023	Promoting the island of Gozo through Influencer Sam Vagabond	12/05/2025	Samson Olalekan	€5,000.00
Direttorat tal-Wirt Kulturali/*Cultural Heritage Directorate*					
37	MG388/2023	Lifts Maintenance Agreement at Cittadella	09/01/2025	Eleva Lifts	€5,000.00
38	N/A	Marquee Tent to be utilised for various events to be held at Independence Square, Victoria	27/02/2025	Jean Paul Zerafa	€7,335.00
39	QU-4458	Replacement of GMV valve block for power unit including lbour	11/03/2025	Eleva Lifts	€5,950.00
40	N/A	Band Performance at Fireworks Festival in Nadur	16/04/2025	Socjeta Muzikali Santa Margerita Sannat	€5,900.00
41	N/A	Employee Remuneration Covering the periods from 16th February 2025 to 31 May 2025	05/05/2025	Tal-Fuklar Folk Group	€64,017.89

Nru *No.*	Numru ta' Referenza tal-Kuntratt tad-Direct Contract *Direct Contract Reference Number*	Titlu tad-Direct Contract/ Suġġett tad-Direct Contract *Direct Contract Title/Subject of Direct Contract*	Data tal-Għotja *Award Date*	Isem tal-Kuntrattur *Contractor's Name*	Valur tal-Kuntratt VAT eskluża *Contract Value Excl. VAT*
42	N/A	Renting of Gozo Conference and Expo for CPMR Event between 02/10/24 and 04/10/24	19/05/2025	Soċjeta' Filarmonika Leone	€9,800.00
43	N/A	MGP HQ 109/2024 Hiring, Installation and Operation of a Public Address System for Gozo New Year's Eve Event 2024	22/05/2025	Pro Stage: Anthony Debrincat	€6,850.00
Direttorat Eco Gozo/*Eco Gozo Directorate*					
44	N/A	Printing services from AF Printworks for signages, boxed totems and wrapped canvas banner for the multi-modal hub.	10/01/2025	AF Printworks	€9,590.00
45	N/A	Professional services to carry out design of access and road safety audit report	24/02/2025	ADI Associates	€6,000.00
47	N/A	Hosting of the Malta International Food Festival – Gozo Special Edition 2025	26/03/2025	NRGY Concepts Ltd	€41,310.00
48	N/A	Artistic services to add the missing figure to the War Monument in Nadur including the casting in bronze	08/04/2025	Manuel Farrugia	€43,898.13
49	N/A	Procurement of manhole covers	22/05/2025	Andrew Vassallo	€8,807.10
50	N/A	Provide a service for the transport of open skips with dry manure from the WSC Treatment plant to the farms – Jan 25-Jun 25	Every 4/5 weeks	Various Contractors: Said Construction Maria Magro LTLM Limited Little Rock Quarry Road Construction Co. Ltd Joseph Mercieca Tal Guz J&M Mercieca Sultech & Co. Ltd Mario Mercieca Road Structures Ltd	€27.00 per skip
Gozo Channel Operations Ltd					
51	23211	Vessel Service Agreement	01.01.2025	RINA Digital Solutions	€5,169.00

Nru *No.*	Numru ta' Referenza tal-Kuntratt tad-Direct Contract *Direct Contract Reference Number*	Titlu tad-Direct Contract/ Suġġett tad-Direct Contract *Direct Contract Title/Subject of Direct Contract*	Data tal-Għotja *Award Date*	Isem tal-Kuntrattur *Contractor's Name*	Valur tal-Kuntratt VAT eskluża *Contract Value Excl. VAT*
52	23108	Vessel toilets refurbishment	01.01.2025	Shaker	€7,725.00
53	22940	Vessel Paint	02.01.2025	PMD Coatings	€6,883.20
54	21154	Terminal Spare parts	02.01.2025	Titan International Ltd	€6,439.20
55	21982	Vessel Spare Parts	02.01.2025	Xi'an Jerrystar Instrument Co. Ltd	€6,405.56
56	22942	Vessel Paint	03.01.2025	PMD Coatings	€7,544.00
57	22659	Vessel Spare Parts	09.01.2025	VEM Motors GMBH	€8,254.74
58	100/2025/4	Vessel Spare Parts	10.01.2025	Accelleron Turbo Systems	€16,639.00
59	22939	Vessel Paint	13.01.2025	PMD Coatings	€6,828.60
60	22936	Vessel Paint	13.01.2025	PMD Coatings	€5,878.52
61	22938	Vessel Paint	13.01.2025	PMD Coatings	€5,940.00
62	22941	Vessel Paint	13.01.2025	PMD Coatings	€7,544.00
63	23596	Supplies for terminal fenders	16.01.2025	Tecserv Engineering	€8,560.00
64	22168	Vessel Spare Parts	17.01.2025	Kongsberg	€7,132.02
65	23373	Repairs to vessel	20.01.2025	Atlas Tool Engineering Co. Ltd	€8,100.00
66	100/2025/4	Software for new e-ticketing system	21.01.2025	SG Solutions	€15,000.00
67	1002659	Vessel Spare Parts	22.01.2025	Zenitel Norway AS	€7,226.20
68	23374	Vessel Spare Parts	23.01.2025	Atlas Tool Engineering Co. Ltd	€8,866.00
69	23378	Repairs to Fenders	23.01.2025	Tecserv Engineering	€6,220.00
70	23747	Repairs to vessel passenger benches	24.01.2025	Ian Ciantar	€9,860.00
71	23423	Vessel paint	24.01.2025	PMD Coatings	€5,738.00
72	23616	Servicing of vessels fire extinguishers	28.01.2025	Firetech	€7,122.95
73	23488	Ticketing System Amazon AWS Maintenance and Support	30.01.2025	SG Solutions	€6,895.00
74	19434	Repairs to Fenders	31.01.2025	Tecserv Engineering	€7,940.00
75	22765	Repairs to Cirkewwa Terminal	31.01.2025	Modern Interiors	€6,486.00
76	23627	Repairs to vessel	01.02.2025	Atlas Tool Engineering Co. Ltd	€7,203.82

Nru *No.*	Numru ta' Referenza tal-Kuntratt tad-Direct Contract *Direct Contract Reference Number*	Titlu tad-Direct Contract/ Suġġett tad-Direct Contract *Direct Contract Title/Subject of Direct Contract*	Data tal-Għotja *Award Date*	Isem tal-Kuntrattur *Contractor's Name*	Valur tal-Kuntratt VAT eskluża *Contract Value Excl. VAT*
77	100/2025/4	Supply of one million pre-printed ferry tickets	05.02.2025	SG Solutions	€13,250.00
78	23874	Civil Works Cirkewwa Terminal	11.02.2025	GM Developments Ltd	€8,610.00
79	23546	Vessel Spare Parts	11.02.2025	Atlas Tool Engineering Co. Ltd	€5,750.42
80	275087	Ticketing System Maintenance and Support	11.02.2025	SG Solutions	€8,986.00
81	23587	Ticketing System Amazon AWS Maintenance and Support	11.02.2025	SG Solutions	€6,895.00
82	23749	Repairs to vessel passenger benches	12.02.2025	Ian Ciantar	€5,550.00
83	22764	Repairs to vessel	13.02.2025	Thortex MT	€6,999.75
84	22821	Vessel Spare Parts	13.02.2025	BB2000ST	€5,013.00
85	23575	Repairs to Bullnose system	17.02.2025	Tecserv Engineering	€9,364.00
86	100/2025/4	Vessel Spare Parts	18.02.2025	Navicom Marine Ltd	€27,725.00
87	23687	Repairs to Ċirkewwa Terminal	21.02.2025	Peter Paul Said	€5,800.00
88	23597	Supplies for terminal fenders	24.02.2025	Tecserv Engineering	€8,560.00
89	23626	Emergency repairs to vessel	25.02.2025	Atlas Tool Engineering Co. Ltd	€7,203.62
90	23748	Repairs to vessel passenger seat bases	28.02.2025	Ian Ciantar	€9,860.00
91	22786	Works for Terminals	28.02.2025	Salvu Attard	€6,900.00
92	21660	Ticketing System Software	28.02.2025	SG Solutions	€9,000.00
93	23774	Vessel license	01.03.2025	RINA Digital Solutions	€8,514.00
94	23947	Employees Training	03.03.2025	Think Talent Ltd	€6,000.00
95	23866	Ticketing System Maintenance and Support	12.03.2025	SG Solutions	€8,986.00
96	23864	Ticketing System Amazon AWS Maintenance and Support	12.03.2025	SG Solutions	€6,895.00
97	23875	Civil Works Cirkewwa Terminal	19.03.2025	GM Developments Ltd	€6,768.85
98	23897	Employees Training	20.03.2025	MaritimeMT	€9,180.00
99	100/2025/4	Vessel Spare Parts	21.03.2025	Bergen Engines AS	€89,923.48
100	22726	Vessel Spare Parts	25.03.2025	Highway Services Ltd	€5,091.50

Nru *No.*	Numru ta' Referenza tal-Kuntratt tad-Direct Contract *Direct Contract Reference Number*	Titlu tad-Direct Contract/ Suġġett tad-Direct Contract *Direct Contract Title/Subject of Direct Contract*	Data tal-Għotja *Award Date*	Isem tal-Kuntrattur *Contractor's Name*	Valur tal-Kuntratt VAT eskluża *Contract Value Excl. VAT*
101	24048	Vessel Tools	03.04.2025	MCE Ltd	€5,496.20
102	24053	Ticketing System Maintenance and Support	03.04.2025	SG Solutions	€8,986.00
103	24054	Ticketing System Amazon AWS Maintenance and Support	03.04.2025	SG Solutions	€6,895.00
104	23949	Employees Training	04.04.2025	Think Talent Ltd	€6,000.00
105	24003	Repairs to vessel	07.04.2025	Atlas Tool Engineering Co. Ltd	€8,997.35
106	24167	Vessel Survey	10.04.2025	DNV	€7,266.00
107	100/2025/4	Enhancements to software of e-ticketing system	10.04.2025	SG Solutions	€82,625.00
108	23956	Employees Training	14.04.2025	ISTC	€5,780.00
109	100/2025/4	Spare parts for Terminal A/C Systems	18.04.2025	Titan International Ltd	€18,175.00
110	23950	Employees Training	22.04.2025	Think Talent Ltd	€6,000.00
111	23859	Repairs to Fenders	24.04.2025	Tecserv Engineering	€6,648.00
112	23553	Civil Works	28.04.2025	Road Construction Co. Ltd	€6,363.00
113	24038	Vessel Tools	29.04.2025	Tools Planet	€5,914.55
114	24086	Vessel Tools	29.04.2025	MCE Ltd	€5,340.00
115	24304	Ticketing System Maintenance and Support	05.05.2025	SG Solutions	€8,986.00
116	24293	Ticketing System Amazon AWS Maintenance and Support	05.05.2025	SG Solutions	€6,895.00
117	17680	Civil Works	06.05.2025	Road Construction Co. Ltd	€14,524.57
119	23948	Employees Training	07.05.2025	Think Talent Ltd	€6,000.00
120	24247	Vessel Spare Parts	09.05.2025	Atlas Tool Engineering Co. Ltd	€5,058.70
121	24124	Professional fees	15.05.2025	Deloitte	€10,000.00
122	24069	Ticketing System Spare Parts	15.05.2025	SG Solutions	€7,310.00
123	283846	Terminal Lift Maintenance	20.05.2025	Titan International Ltd	€5,150.00
124	24473	Repairs to vessel	22.05.2025	Atlas Tool Engineering Co. Ltd	€9,222.00
125	100/2025/4	Supply of one million pre-printed ferry tickets	26.05.2025	SG Solutions	€13,250.00

Nru *No.*	Numru ta' Referenza tal-Kuntratt tad-Direct Contract *Direct Contract Reference Number*	Titlu tad-Direct Contract/ Suġġett tad-Direct Contract *Direct Contract Title/Subject of Direct Contract*	Data tal-Għotja *Award Date*	Isem tal-Kuntrattur *Contractor's Name*	Valur tal-Kuntratt VAT eskluża *Contract Value Excl. VAT*
126	100/2025/4	Professional fees	26.05.2025	Ganado Advocates	€60,000.00
127	24008	Vessel Spare Parts	27.05.2025	Alfa Hydraulics GMBH	€5,965.14
128	24254	Works at rented premises at Mgarr, Gozo	27.05.2025	Legacy Ventures Ltd	€8,563.79
129	100/2025/4	Company Electric Vehicle	30.05.2025	Michael Attard Ltd	€28,200.00
130	23918	Stainless Steel works at Terminal	03.06.2025	Salvu Attard	€8,650.00
131	23902	Vessel Spare Parts	04.06.2025	WKS International	€6,335.88
132	100/2025/4	Rental of Office Space at Victoria, Gozo	04.06.2025	Grena Investments Ltd	€25,525.50
133	24588	Ticketing System Maintenance and Support	05.06.2025	SG Solutions	€8,986.00
134	24586	Ticketing System Amazon AWS Maintenance and Support	05.06.2025	SG Solutions	€6,895.00
135	22684	Vessel Spare Parts	18.06.2025	Melita Marine	€7,400.00
136	100/2025/4	Vessel Spare Parts	19.06.2025	Leonard Bugeja – Marie Equipment Supplies	€11,360.00
137	24435	Employees Training	23.06.2025	ISTC	€5,250.00
138	24705	Repairs to vessel	24.06.2025	Atlas Tool Engineering Co. Ltd	€5,601.33
139	24703	Vessel Spare Parts	26.06.2025	Atlas Tool Engineering Co. Ltd	€5,900.40
140	24564	Vessel Spare Parts	26.06.2025	Genova Engineers	€8,738.55
141	22641	Ticketing System Spare Parts	30.06.2025	SG Solutions	€5,184.00
Taqsima tar-Regolamentazzjoni għall-Għasafar Selvaġġi/*Wild Birds Regulation Unit*					
142	N/A	Processing and mailing of spring hunting 2025 special licences via registered mail.	06/03/2025	MaltaPost	€58,233.38
Awtorità tal-Iżvilupp Reġjonali ta' Għawdex/*Gozo Regional Development Authority*					
143	GRDA/ DOA/002/2025	Provision of Technical Services (Social Impact Assessment on Waste Collection and Management in Gozo)	27/01/2025	Prof. Mario Vassallo	€7,617.00
144	GRDA/ DOA/003/2025	Provision of Services preparing and writing proposal call HORIZON-MISS-2024-CIT-01-03 (Mobility Management Plans and Behavioural Change)	27/01/2025	EuroQuality	€5,000.00

Nru *No.*	Numru ta' Referenza tal-Kuntratt tad-Direct Contract *Direct Contract Reference Number*	Titlu tad-Direct Contract/ Suġġett tad-Direct Contract *Direct Contract Title/Subject of Direct Contract*	Data tal-Għotja *Award Date*	Isem tal-Kuntrattur *Contractor's Name*	Valur tal-Kuntratt VAT eskluża *Contract Value Excl. VAT*
145	GRDA/ DOA/001/2025	Regional Economic Model and Projections 2025-2027	12/02/2025	Oxford Economics	€18,500.00
Awtorità tal-Ippjanar/*Planning Authority*					
146	EOI/001/2024	Expression of Interest for the Temporary Leasing of office space by the Planning Authority	06/01/2025	MCB Property Company Limited	€849,000.00
147	DO 023/2025	3CX License Sales Annual Renewal	13/01/2025	Intertek Laboratories Ltd	€5,995.00
148	DO 025/2025	Supply of Fujifilm LTO-7 6TB/15TB tapes	15/01/2025	Sirap Limited	€5,288.00
149	DO 024/2025	SolarWinds Observability Self-Hosted - Annual Subscription Renewal	27/01/2025	Solarwinds Software Europe DAC	€8,118.51
150	DO 030/2025	Proudction of TV adverts for the Kunafli audio visual series	07/02/2025	Motion Blur Ltd	€9,910.00
151	DO 001/2025	Provision of consultancy services related to planning and development management	12/02/2025	Mr Anthony Borg	€10,000.00
152	DO 026/2025	Bitdefender Gravity Zone Business Security Renewal	17/02/2025	Fonicom Limited	€8,422.40
153	DO 031/2025	Supply of MASP Awards, including plaques, and Public Vote Award	21/02/2025	Kane Cali Studio	€5,300.00
154	DO 027/2025	Supply of Fujitsu DX500 S5 Controller Module CM (T1)	27/02/2025	Innovate International Ltd	€9,800.00
155	RfQ 002/2025	Catering Services for the 6th Edition of the Malta Architecture and Spatial Planning Awards 2024	27/03/2025	XARA Collection	€24,977.50
156	DO 002/2025	Provision of administration services to the Planning Commissions	08/04/2025	Ms Myriam Saia	€29,120.00
157	DO 003/2025	Provision of administration services to the Planning Commissions	08/04/2025	Ms Phyllis Curmi	€29,120.00
158	DO 004/2025	Provision of consultancy services related to planning and development management	09/04/2025	Mr Anthony Borg	€32,500.00
159	DO 005/2025	Provision of technical services related to the planning process	09/04/2025	Mr Paul Dalli	€14,040.00
160	DO 007/2025	Provision of consultancy services related to planning and development management	09/04/2025	Perit Simon Saliba	€36,400.00

Nru *No.*	Numru ta' Referenza tal-Kuntratt tad-Direct Contract *Direct Contract Reference Number*	Titlu tad-Direct Contract/ Suġġett tad-Direct Contract *Direct Contract Title/Subject of Direct Contract*	Data tal-Għotja *Award Date*	Isem tal-Kuntrattur *Contractor's Name*	Valur tal-Kuntratt VAT eskluża *Contract Value Excl. VAT*
161	DO 008/2025	Provision of technical services related to the preparation and presentation of cases in front of tribunals and courts of law	10/04/2025	Mr Vincent Grech	€35,880.00
162	DO 009/2025	Provision of technical services related to mailroom administration, customer care, and data validation	10/04/2025	Mr David Buttigieg	€16,640.00
163	DO 010/2025	Provision of technical services related to the calculation of fees due on planning applications	10/04/2025	Mr Joseph Attard	€26,676.00
164	DO 029/2025	Provision of Energy Performance Certificates for Planning Authority premises	10/04/2025	QPM Limited	€9,400.00
165	RfQ 005/2025	Supply of Fujitsu Primergy RX2530 M7	10/04/2025	Innovate International Ltd	€8,445.00
166	CT 5025/2025	Negotiated Procedure for the Temporary Leasing of office space by the Planning Authority – Additional Area	10/04/2025	MCB Property Company Limited	€631,369.00
167	DO 011/2025	Provision of technical services related to land surveying	11/04/2025	Mr Kurt Muscat	€31,200.00
168	DO 012/2025	Provision of technical services related to software development and ICT systems	11/04/2025	Mr Kyle Zammit	€15,600.00
169	DO 013/2025	Provision of administration services related to plotting of planning applications	11/04/2025	Ms Maria Degiorgio	€25,480.00
170	DO 014/2025	Provision of technical services related to ICT systems	14/04/2025	Mr Roderick Micallef	€20,800.00
171	DO 015/2025	Provision of technical services related to the planning process	14/04/2025	Mr Dyan Camilleri	€15,600.00
172	DO 016/2025	Preparation of the 2026 Best Practice Guide – Visual Simulations	30/04/2025	VR Studios Ltd	€43,500.00
173	DO 028/2025	Supply of Neat Bar Pro video conferencing system including 3 years cover and support	08/05/2025	Innovate International Ltd	€6,070.00
174	DO 020/2025	Provision of technical services related to the assessment of planning applications	15/05/2025	Mr Jeffrey Vella	€6,250.00
175	DO 033/2025	MASP Awards 2024 – Video monitors, video control, video laptops, video distribution, video screens, video control, video distribution and seating Plan TVs	16/05/2025	Mad About Video Ltd	€9,945.70

Nru *No.*	Numru ta' Referenza tal-Kuntratt tad-Direct Contract *Direct Contract Reference Number*	Titlu tad-Direct Contract/ Suġġett tad-Direct Contract *Direct Contract Title/Subject of Direct Contract*	Data tal-Għotja *Award Date*	Isem tal-Kuntrattur *Contractor's Name*	Valur tal-Kuntratt VAT eskluża *Contract Value Excl. VAT*
176	DO 034/2025	Renting, printing and assembling of totem free standing structures	16/05/2025	AF Printworks Ltd	€9,870.00
177	DO 035/2025	Supply of sound equipment, sound operator and generator equipment for the MASP Awards 2024	16/05/2025	Transient Light & Sound Ltd	€9,990.00
178	DO 036/2025	MASP Awards 2024 – Stage, platforms, printing of banner , popup tent and dividing panels	16/05/2025	DSHOWDESIGN Ltd	€9,650.00
179	DO 037/2025	Light equipment and technician for the MASP Awards 2024	16/05/2025	Mr Carl Caruana (CLD)	€9,920.00
180	RfQ 007/2025	Provision of A 1Gbps Point-to-Point Connectivity	21/05/2025	EPIC Communications Limited	€95,400.00
181	DO 017/2025	Provision of technical services related to the assessment of planning applications	05/06/2025	Mr Jacob Camilleri	€20,800.00
182	DO 032/2025	Purchase of 100 copies of the new 2024 MASP Publication (Coffee Table Book)	06/06/2025	Kite Group	€5,714.29
183	DO 018/2025	Provision of technical services related to the geomatics	11/06/2025	Ms Daria Tyczynska	€31,200.00
184	DO 019/2025	Provision of technical services related to the planning process	25/06/2025	Ms Dana Falzon	€10,530.00

DIPARTIMENT TAD-DWANA

Kuntratti mogħtija mid-Dipartiment tad-Dwana bejn €5,000 u €10,000, ippubblikati skont ir-Regolament 111(2) tal-Public Procurement Regulations (A.L. 352/2016).

L-20 ta' Jannar, 2026

CUSTOMS DEPARTMENT

Contracts awarded by the Customs Department between €5,000 and €10,000 in terms of Regulation 111(2) of the Public Procurement Regulations (L.N. 352/2016).

20th January, 2026

Ref. Nru *Ref. No.*	Suġġett *Subject*	Data tal-għotja *Awarded Date*	Isem il-Kuntrattur *Contractor's Name*	Valur tal-Kuntratt eskluża l-VAT *Contract Value Excl. VAT*
Contract dated 19 December 2025	Contract for services for 6 months	19 December 2025	Mr Noel Bartolo	€12.50/hour

Ref. Nru *Ref. No.*	Suġġett *Subject*	Data tal-għotja *Awarded Date*	Isem il-Kuntrattur *Contractor's Name*	Valur tal-Kuntratt eskluża l-VAT *Contract Value Excl. VAT*
Contract dated 19 December 2025	Contract for services for 6 months	19 December 2025	Mr Donald Cauchi	€14.35/hour
Contract dated 19 December 2025	Contract for services for 6 months	19 December 2025	Mr Martin Debattista	€14.34/hour
Contract dated 19 December 2025	Contract for services for 6 months	19 December 2025	Mr Mario Ellul	€11.08/hour
Contract dated 19 December 2025	Contract for services for 6 months	19 December 2025	Mr Aldo Mifsud	€16.20/hour
Contract dated 19 December 2025	Contract for services for 6 months	19 December 2025	Mr Albert Zammit	€16.20/hour

DIPARTIMENT BLATA KONTINENTALI

Lista ta' kuntratti ta' offerta u direct contracts approvati mogħtija mid-Dipartiment Blata Kontinentali matul il-perjodu mill-1 ta' Lulju, 2025 sal-31 ta' Diċembru, 2025, ippubblikata skont ir-Regolament 111 (2) tar-Regolamenti dwar il-Kuntratti Pubbliċi (S.L. 601.03)*.

L-20 ta' Jannar, 2026

CONTINENTAL SHELF DEPARTMENT

List of tender contracts and direct contracts awarded by the Continental Shelf Department during the period between 1st July, 2025 and 31st December, 2025, published in terms of Regulation 111(2) of the Public Procurement Regulations S.L. 601.03*.

20th January, 2026

Offerta/*Tenders**

Ref. Nru tal-Offerta *Tender Reference Number*	Isem tal-Offerta/Suġġett tal-Offerta *Tender Title/Subject of Tender*	Data tal-Għotja *Award Date*	Isem il-Kuntrattur *Contractor's Name*	Valur tal-Kuntratt eskluża VAT *Contract Value Excl. VAT*
CT5024/2025	Scouting Service and Information Service on oil and gas explortion and production operations for a period of 4 years	15/12/2025	S&P Global Energy	185,226

*Entitajiet kuntrattwali li joperaw fis-settur tas-servizzi tal-ilma, enerġija, trasport u postali għandhom jirreferu għal Regolament 87 tal-Public Procurement Utilities Regulations (S.L. 601.05) li jidderiġihom mill-ġdid għal Regolament 111(2) S.L. 601.03.

**Contracting entities operating in the water, energy, transport and postal services sectors shall also refer to Regulation 87 of the Public Procurement Utilities Regulations (S.L. 601.05) which redirects them to Regulation 111(2) of S.L. 601.03.*

Direct Orders*

Ref. Nru tal-Offerta	Isem tad-Direct Orders/Suġġett tad-Direct Orders	Data tal-Għotja	Isem il-Kuntrattur	Valur tal-Kuntratt eskluża VAT
Direct Contract Reference Number	*Direct Contract Title/Subject of Direct Contract*	*Award Date*	*Contractor's Name*	*Contract Value Excl. VAT*
CSD/3/2017/10	Preparation of Virtual Geological Walks in Malta and Gozo	17/11/2025	University of Modena and Reggio Emilia	37,000

*Entitajiet kuntrattwali li joperaw fis-settur tas-servizzi tal-ilma, enerġija, trasport u postali għandhom jirreferu għal Regolament 87 tal-Public Procurement Utilities Regulations (S.L. 601.05) li jidderiġihom mill-ġdid għal Regolament 111(2) S.L. 601.03.

**Contracting entities operating in the water, energy, transport and postal services sectors shall also refer to Regulation 87 of the Public Procurement Utilities Regulations (S.L. 601.05) which redirects them to Regulation 111(2) of S.L. 601.03.*

KUNSILL LOKALI SAN ĠWANN

Sospensjoni ta' Traffiku u Parkeġġ

Il-Kunsill Lokali San Ġwann jgħarraf lill-pubbliku li parkeġġ se jkun projbit fil-parti ta' fuq taż-żona tal-parkeġġ ta' Misraħ Lewża mit-8.00 a.m. tal-Ġimgħa, 23 ta' Jannar, 2026 sat-3.00 p.m. tal-Ħadd, 25 ta' Jannar, 2026. Misraħ Lourdes se tkun magħluqa wkoll għat-traffiku u għall-parkeġġ nhar il-Ħadd, 25 ta' Jannar, 2026, mill-5.00 a.m. sat-3.00 p.m.

L-20 ta' Jannar, 2026

SAN ĠWANN LOCAL COUNCIL

Suspension of Traffic and Parking

The San Ġwann Local Council notifies the public that parking will be prohibited in the upper part of Misraħ Lewża's parking area from 8.00 a.m. of Friday, 23rd January, 2026 to 3.00 p.m. of Sunday, 25th January, 2026. Misraħ Lourdes will also be closed to traffic and parking on Sunday, 25th January, 2026, from 5.00 a.m. to 3.00 p.m.

20th January, 2026

KUNSILL LOKALI ĦAL LIJA

Sospensjoni ta' Traffiku u Parkeġġ

Il-Kunsill Lokali Ħal Lija jgħarraf li nhar il-Ħadd, 25 ta' Jannar, 2026, mis-6.00 a.m. sas-6.00 p.m., ħadd ma jista' jipparkja fi Pjazza Trasfigurazzjoni u parti minn Vjal it-Trasfigurazzjoni sa Triq Ferdinand Grech u Triq Robert Bonnici. Parti minn Vjal it-Trasfigurazzjoni mill-kantuniera ma' Triq Robert Bonnici 'l fuq lejn Pjazza Trasfigurazzjoni se tkun magħluqa għat-traffiku.

L-20 ta' Jannar, 2026

ĦAL LIJA LOCAL COUNCIL

Traffic and Parking Suspension

The Ħal Lija Local Council notifies that on Sunday, 25th January, 2026, from 6.00 a.m. to 6.00 p.m., parking in Pjazza Trasfigurazzjoni and part of Vjal it-Trasfigurazzjoni till Triq Ferdinand Grech and Triq Robert Bonnici will not be allowed. Part of Vjal it-Trasfigurazzjoni from corner with Triq Robert Bonnici upwards towards Pjazza Trasfigurazzjoni will also be closed to traffic.

20th January, 2026

MALTA BUSINESS REGISTRY

Avviż ta' Espressjoni ta' Interess għall-bejgħ tal-proprjetà li qabel kienet tissejjaħ l-Isptar St. Philip's

Avviż ta' Espressjoni ta' Interess ("ETI") maħruġ skont digrieti maħruġa mill-Qorti Ċivili (Sezzjoni Kummerċ) (il-"Qorti") fit-22 ta' Lulju, 2025 u fid-9 ta' Jannar, 2026

Wara d-digrieti tal-qorti msemmija hawn fuq, qed jintlaqgħu l-ETI għax-xiri tal-proprjetà immobbli li ġejja:

MALTA BUSINESS REGISTRY

Notice of Expression of Interest for the sale of the property formerly named the St. Philip's Hospital

Notice of Expression of Interest ("EOI") issued pursuant to decrees issued by the Civil Court (Commercial Section) (the "Court") on 22nd July, 2025 and on 9th January, 2026

Following the afore-mentioned court decrees, EOIs are being invited for the purchase of the following immovable property:

A. Deskrizzjoni tal-Proprjetà:

L-Isptar St. Philip's, Triq il-Ħarrub, Santa Venera, inkluż iż-żona mibnija, it-terrazzini, il-parkeġġ u ż-żoni tal-madwar li jappartjenu għall-istess proprjetà, b'qies totali tas-sit ta' madwar 10,572 m^2 (il-"Proprjetà").

B. Titlu u Kuntest Legali:

Il-Proprjetà qed tinbiegħ skont ordni ta' stralċ maħruġa mill-Qorti fit-30 ta' Ottubru, 2023, fir-rigward ta' The Golden Shepherd Group Limited (kumpanija rreġistrata fir-Reġistru Malti tal-Kumpaniji bin-numru tar-reġistrazzjoni C14948) (il-"Kumpanija"), is-sid tal-Proprjetà, fil-proċedimenti tal-qorti 6/2018/ISB. Il-Qorti awtorizzat il-bejgħ tal-Proprjetà b'digriet maħruġ fit-22 ta' April, 2024. Il-Proprjetà se tiġi trasferita skont il-kundizzjonijiet stabbiliti fl-għotja emfitewtika li saret permezz ta' att pubbliku datat l-24 ta' Ġunju, 1992, u rreġistrat fl-atti tan-Nutar Marco Farrugia (l-"Għotja Emfitewtika"), u suġġetta għall-awtorizzazzjoni finali mill-Qorti.

C. Kundizzjonijiet tal-ETI:

i. L-ETI għandhom jaslu għand ir-Riċevitur Uffiċjali f'format komplut sad-data speċifikata hawn taħt. Offerti mhux kompluti jew mhux iffirmati mhux se jitqiesu;

ii. L-ETI jridu jiġu ffirmati b'mod oriġinali (bil-linka), u jintbagħtu għall-attenzjoni tar-Riċevitur Uffiċjali fl-indirizz: Malta Business Registry, AM Business Centre, Triq il-Labour, Iż-Żejtun ZTN 2401, Malta, jew mibgħuta elettronikament lil (expressionofinterest@mbr.mt), dment li d-dokumenti diġitali jiġu ffirmati b'firma diġitali kwalifikata f'termini tar-Regolament tal-UE dwar l-eIDAS 910/2014, kif emendat sussegwentement bir-Regolament tal-UE 2024/1183;

iii. F'termini tad-digriet maħruġ mill-Qorti fid-9 ta' Jannar, 2026, l-ETI jitqiesu validi biss jekk l-applikant iwiegħed li jħallas it-talbiet kollha tal-krediturі tal-Kumpanija bħala parti mill-prezz għax-xiri tal-Proprjetà;

iv. Il-partijiet interessati huma mistiedna jindirizzaw kwalunkwe mistoqsijiet bil-miktub lir-Riċevitur Uffiċjali permezz ta' ittra elettronika lil (expressionofinterest@mbr.mt) sa mhux aktar tard minn sebat (7) ijiem mill-pubblikazzjoni ta' dan l-avviż;

v. Kwalunkwe żvilupp tal-bini mix-xerrej irid jirrispetta l-kundizzjonijiet imposti mill-Għotja Emfitewtika u kwalunkwe policy ta' ppjanar applikabbli;

vi. Kull ETI għandha tinkludi d-dettalji kollha li bihom l-applikant jista' jiġi identifikat u informazzjoni dwar il-profil u l-kapaċità finanzjarja tal-applikant;

A. Property Description:

St. Philip's Hospital, Triq il-Ħarrub, Santa Venera, including built-up area, terraces, parking lot and surrounding grounds pertaining to the same property, with total area of site amounting to circa 10,572 m^2 (the "Property").

B. Ownership and Legal Context:

The Property is being sold pursuant to a winding up order issued by the Court on 30th October, 2023, in relation to The Golden Shepherd Group Limited (a company registered in the Maltese Registry of Companies with registration number C14948) (the "Company"), the owning company of the Property, in court proceedings 6/2018/ISB. The Court authorised the sale of the Property by decree issued on 22nd April, 2024. The Property will be transferred subject to the conditions established in the emphyteutical grant made by public deed dated 24th June, 1992, and registered in the records of Notary Marco Farrugia (the "Emphyteutical Grant"), and subject to final authorisation by the Court.

C. Conditions of EOI:

i. EOIs should reach the Official Receiver in a complete format by the date specified hereunder. Incomplete or unsigned offers will not be taken into account;

ii. EOIs must be signed in original (wet ink signature), and sent to the Official Receiver's attention at the following address: Malta Business Registry, AM Business Centre, Triq il-Labour, Żejtun ZTN 2401, Malta, or digitally sent to (expressionofinterest@mbr.mt), provided that the digital documents are signed with a qualified digital signature in terms of the EU eIDAS Regulation 910/2014, as subsequently amended by EU Regulation 2024/1183;

iii. In terms of the decree issued by the Court on 9th January, 2026, EOIs will only be considered valid if the applicant pledges to settle all claims of the creditors of the Company as part of the consideration for the purchase of the Property;

iv. Interested parties are invited to address any queries in writing to the Official Receiver by email on (expressionofinterest@mbr.mt) by not later than seven (7) days from the publication of this notice;

v. Any development of the building by the purchaser must respect the conditions imposed by the Emphyteutical Grant and any applicable planning policies;

vi. Each EOI shall also include all the details by which the applicant can be identified and information on the applicant's profile and financial capacity;

vii. L-ETI għandhom jinkludu wkoll il-perjodu tal-konvenju meħtieġ mill-applikant, jekk jintgħażel, jekk isir konvenju, qabel ma jkun f'pożizzjoni li jidħol f'kuntratt finali għax-xiri tal-Proprjetà;

viii. Dan l-Avviż mhuwiex vinkolanti u r-Riċevitur Uffiċjali, taħt id-direzzjoni tal-Qorti, għandu kull dritt li jvarja, jikkanċella jew jissospendi l-proċess tal-għażla u li jinnegozja, jirrifjuta, jew jaċċetta kwalunkwe ETI;

ix. Għal raġunijiet ta' kunfidenzjalità, ir-Riċevitur Uffiċjali mhux obbligat jippubblika dettalji li jidentifikaw l-applikanti;

x. Kwalunkwe spejjeż involuti fil-proċess tas-sottomissjoni tal-ETI għandhom jitħallsu mill-applikanti.

D. Partijiet Interessati:

Ix-xerrejja prospettivi huma mistiedna jissottomettu l-espressjoni ta' interess tagħhom bil-miktub sa mhux aktar tard mill-10 ta' April, 2026, f'nofsinhar, lil:

Riċevitur Uffiċjali bħala Likwidatur tal-Kumpanija:

Malta Business Registry, AM Business Centre, Triq il-Labour, Żejtun ZTN 2401, Malta; jew
(expressionofinterest@mbr.mt)

E. L-ETI għandhom jinkludu:

i. L-isem sħiħ u d-dettalji ta' kuntatt tal-parti interessata;

ii. Prova tal-identità (u r-rappreżentanza legali, jekk applikabbli);

iii. Il-kunsiderazzjoni offruta u kwalunkwe kundizzjoni rilevanti;

iv. Dikjarazzjoni ta' kwalunkwe għarfien jew interess preċedenti fil-Proprjetà;

v. L-informazzjoni kollha mitluba f'dan l-avviż, inkluż iżda mhux limitat għar-rekwiżiti fit-Taqsima C;

vi. Kwalunkwe kundizzjoni marbuta mal-offerta (inkluż iżda mhux limitat għal jekk l-ETI hix suġġetta għal kwalunkwe finanzjament jew spezzjoni minn qabel tal-Proprjetà).

F. Spezzjoni u Aktar Informazzjoni:

Spezzjonijiet tal-Propjetà jew aktar informazzjoni jistgħu jintalbu permezz ta' komunikazzjoni elettronika lil (expressionofinterest@mbr.mt). L-għażla tal-ETI rebbieħa u l-bejgħ eventwali tal-Proprjetà huma fid-diskrezzjoni tar-Riċevitur Uffiċjali u suġġetti għall-approvazzjoni finali tal-Qorti u kwalunkwe kundizzjoni oħra li l-Qorti tista' timponi.

L-20 ta' Jannar, 2026

vii. EOIs shall also include the duration of Promise of Sale required by the applicant, if selected, if any, before being in a position to enter into a final contract to purchase the Property;

viii. This Notice is not binding and the Official Receiver, under the direction of the Court, has every right to vary, cancel or suspend the selection process and to negotiate, reject, or accept any EOI;

ix. For reasons of confidentiality, the Official Receiver is not obliged to publish details identifying the applicants;

x. Any costs involved in the process of submitting EOIs shall be borne by the applicants.

D. Interested Parties:

Prospective purchasers are invited to submit their expression of interest in writing by not later than 10th April, 2026, at noon, to:

The Official Receiver as Liquidator of the Company:

Malta Business Registry, AM Business Centre, Triq il-Labour, Żejtun ZTN 2401, Malta; or
(expressionofinterest@mbr.mt)

E. EOIs should include:

i. Full name and contact details of the interested party;

ii. Proof of identity (and legal representation, if applicable);

iii. Offer consideration and any relevant conditions;

iv. Declaration of any prior knowledge or interest in the Property;

v. All information requested in this notice, including but not limited to the requirements stated in Section C;

vi. Any conditions attached to the offer (including but not limited to whether the EOI is subject to any financing or prior inspection of the Property).

F. Inspection and Further Information:

Viewings or further information may be requested by electronic communication to (expressionofinterest@mbr.mt). The selection of the winning EOI and eventual sale of the Property is at the discretion of the Official Receiver and subject to final approval by the Court and any further conditions which the Court might impose.

20th January, 2026

AĠENZIJA ŻGĦAŻAGĦ

AŻ003/2026 Sejħa ta' Interess għal Reflective Supervision Services in Youth Work within Aġenzija Żgħażagħ

Aġenzija Żgħażagħ qed tilqa' applikazzjonijiet għal servizz ta' reflective supervision għat-tim maniġerjali fi ħdan Aġenzija Żgħażagħ.

Informazzjoni dettaljata hija aċċessibbli mis-sit elettroniku ta' Aġenzija Żgħażagħ (https://youth.gov.mt/call/).

Ittra ta' espressjoni ta' Interess, f'format ta' European Curriculum Vitae flimkien ma' esperjenzi u referenzi jiġu milqugħa minn Aġenzija Żgħażagħ, Triq il-Kbira San Ġużepp, Santa Venera SVR 1013, f'envelop issiġillat sa mhux aktar tard mill-Ġimgħa, 30 ta' Jannar, 2026, f'nofsinhar. Ir-rumerinazzjoni finanzjarja għandha tkun kalkulata fuq sena kalendarja u tkun VAT inluża.

Applikazzjonijiet bil-posta għandhom jintbagħtu rreġistrati u kmieni biżżejjed sabiex jaslu qabel id-data tal-għeluq. L-applikanti jiġu mgħarrfa li tkun waslet l-applikazzjoni fi żmien sebat ijiem.

Applikazzjonijiet li jaslu tard ma jiġux ikkunsidrati.

Aktar informazzjoni jew kjarifiki jkistgħu jinkisbu mingħand Rowena M. Borg bin-numru tat-telefown 99891714 mit-Tnejn sal-Ġimgħa mit-8.00 a.m. sat-3.00 p.m., jew permezz ta' ittra elettronika lil (rowena.borg@gov.mt).

L-20 ta' Jannar, 2026

CENTRAL PROCUREMENT AND SUPPLIES UNIT

Is-CEO (Sourcing and Supply Chain Management) għas-Central Procurement and Supplies Unit (CPSU), Ministeru għas-Saħħa u l-Anzjanità Attiva, jgħarraf illi s-sottomissjonijiet tal-ERU Competitive Calls imniżżla hawn taħt għandhom jintlaqgħu sal-10.00 a.m. tal-Erbgħa, 21 ta' Jannar, 2026.

ERU1501U26 – Devices
ERU1501U26A – Medicinal
ERU1501U26B – Devices
ERU1501U26C – Devices
ERU1501U26D – Medicinal
ERU1501U26E – Medicinal
ERU1501U26F – Medicinal
ERU1501U26G – Medicinal
ERU1501U26H – Medicinal

AĠENZIJA ŻGĦAŻAGĦ

AŻ003/2026 Expression of Interest for Reflective Supervision Services in Youth Work within Aġenzija Żgħażagħ

Aġenzija Żgħażagħ is seeking the services of a reflective supervision practitioner to provide reflective supervision to its management team

Full details and specifications can be downloaded from Aġenzija Żgħażagħ's website (https://youth.gov.mt/call/).

Expression of Interest letters, including a Europass CV, work experience and references, are to be submitted to Aġenzija Żgħażagħ, Triq il-Kbira San Ġużepp, Santa Venera SVR 1013, in a sealed envelope by not later than noon on Friday, 30th January, 2026. The financial proposal submitted should be calculated on an annual basis and be VAT-inclusive.

Applications must be submitted either by hand or by registered post, allowing sufficient time to ensure delivery by the above-stipulated deadline. These applications will be acknowledged in writing by Aġenzija Żgħażagħ within seven days.

Late applications will not be considered.

Further information or queries may be obtained from Rowena M. Borg by telephone number 9989 1714 from Monday to Friday from 8.00 a.m. to 3.00 p.m., or by email to (rowena.borg@gov.mt).

20th January, 2026

CENTRAL PROCUREMENT AND SUPPLIES UNIT

The CEO (Sourcing and Supply Chain Management) for the Central Procurement and Supplies Unit within the Ministry for Health and Active Ageing, notifies that submissions for the below listed ERU Competitive Calls will be received up to 10.00 a.m. on Wednesday, 21st January, 2026.

ERU1501U26 – Devices
ERU1501U26A – Medicinal
ERU1501U26B – Devices
ERU1501U26C – Devices
ERU1501U26D – Medicinal
ERU1501U26E – Medicinal
ERU1501U26F – Medicinal
ERU1501U26G – Medicinal
ERU1501U26H – Medicinal

Sejħiet kompetittivi tal-Emergency Response Unit (ERU) jistgħu jitniżżlu mis-sit elettroniku tas-CPSU.

Sottomissjonijiet għal din is-sejħa għal kompetizzjoni għandhom jiġu sottomessi skont l-istruzzjonijiet mogħtija fid-dossier.

L-20 ta' Jannar, 2026

CENTRAL PROCUREMENT AND SUPPLIES UNIT

Is-CEO (Sourcing and Supply Chain Management) għas-Central Procurement and Supplies Unit (CPSU), Ministeru għas-Saħħa u l-Anzjanità Attiva, jgħarraf illi s-sottomissjonijiet tal-ERU Competitive Calls imniżżla hawn taħt għandhom jintlaqgħu sal-10.00 a.m. tal-Ħamis, 22 ta' Jannar, 2026.

ERU1601U26 – Medicinal
ERU1601U26A – Devices
ERU1601U26B – Devices
ERU1601U26C – Medicinal
ERU1601U26D – Medicinal
ERU1601U26E – Medicinal
ERU1601U26F – Medicinal

Sejħiet kompetittivi tal-Emergency Response Unit (ERU) jistgħu jitniżżlu mis-sit elettroniku tas-CPSU.

Sottomissjonijiet għal din is-sejħa għal kompetizzjoni għandhom jiġu sottomessi skont l-istruzzjonijiet mogħtija fid-dossier.

L-20 ta' Jannar, 2026

KUNSILL LOKALI ĦAL BALZAN

Il-Kunsill Lokali Ħal Balzan jgħarraf illi:

Offerti għandhom jintlaqgħu mill-Kunsill Lokali Ħal Balzan sal-11.00 a.m. ta' nhar il-Ġimgħa, 20 ta' Frar, 2026, għal:

Avviż Nru BLC 01/2026. Xogħlijiet fi Triq il-Qarċilla, Ħal Balzan.

Id-dokumenti tal-offerta huma bla ħlas u jiġu miksuba/imniżżla u milqugħa BISS mis-sit elettroniku (www.etenders.gov.mt).

Kull kjarifika jew addenda lid-dokument jittellgħu fuq is-sit elettronku u wieħed jista' jarahom jew iniżżilhom mill-istess sit.

It-20 ta' Jannar, 2026

Emergency Response Unit (ERU) Competitive Calls can be downloaded from the CPSU website.

Submissions for this call for competition are to be submitted as per instructions given in the dossier.

20th January, 2026

CENTRAL PROCUREMENT AND SUPPLIES UNIT

The CEO (Sourcing and Supply Chain Management) for the Central Procurement and Supplies Unit within the Ministry for Health and Active Ageing, notifies that submissions for the below listed ERU Competitive Calls will be received up to 10.00 a.m. on Thursday, 22nd January, 2026.

ERU1601U26 – Medicinal
ERU1601U26A – Devices
ERU1601U26B – Devices
ERU1601U26C – Medicinal
ERU1601U26D – Medicinal
ERU1601U26E – Medicinal
ERU1601U26F – Medicinal

Emergency Response Unit (ERU) Competitive Calls can be downloaded from the CPSU website.

Submissions for this call for competition are to be submitted as per instructions given in the dossier.

20th January, 2026

ĦAL BALZAN LOCAL COUNCIL

The Ħal Balzan Local Council notifies that:

Tenders will be received by the Ħal Balzan Local Council up to 11.00 a.m. on Friday, 20th February, 2026, for:

Advt No. BLC 01/2026. Works in Triq il-Qarċilla, Ħal Balzan.

Tender documents are free of charge and are to be viewed/downloaded and submitted ONLY through the etenders website (www.etenders.gov.mt).

Any clarifications or addenda to the tender document will be uploaded and available to view and download from this same website.

20th January, 2026

KUNSILL LOKALI BIRŻEBBUĠA

Il-Kunsill Lokali Birżebbuġa jgħarraf illi:

Jintlaqgħu offerti mill-Kunsill Lokali Birżebbuġa permezz tal-ePPS sal-11.00 a.m. ta' nhar il-Ġimgħa, 20 ta' Frar, 2026, għal:

Avviż Nru BLC/T/01/2026. Servizzi ta' perit u maniġer/kordinatur tax-xogħlijiet u proġetti għall-Kunsill Lokali Birżebbuġa;

Avviż Nru BLC/T/02/2026. Provvista, konsenja u installazzjoni ta' tagħmir ta' logħob u għamara tat-triq magħmula minn materjali u proċessi li ma jagħmlux ħsara 'l-ambjent għall-Kunsill Lokali Birżebbuġa;

Avviż Nru BLC/T/03/2026. Servizzi ta' accountant kwalifikat għall-Kunsill Lokali Birżebbuġa.

Id-dokumenti tal-offerti huma bla ħlas u jiġu miksuba/imniżżla u milqugħa BISS minn fuq is-sit elettroniku (www.etenders.gov.mt).

Kull kjarifika jew addenda lid-dokument jittellgħu fuq is-sit elettroniku u wieħed jista' jarahom jew iniżżilhom mill-istess sit.

Il-Kunsill Lokali jżomm id-dritt li jirrifjuta kull offerta, anke l-aktar waħda vantaġġjuża.

L-20 ta' Jannar, 2026

BIRŻEBBUĠA LOCAL COUNCIL

The Birżebbuġa Local Council notifies that:

Tenders will be received at the Birżebbuġa Local Council through ePPS, up to 11.00 a.m. of Friday, 20th February, 2026, for the:

Advt No. BLC/T/01/2026. Services of an architect and works and project manager/coordinator for the Birżebbuġa Local Council;

Advt No. BLC/T/02/2026. Supply, delivery and installation of playing equipment and street furniture produced with environmentally friendly materials and processes for the Birżebbuġa Local Council;

Advt No. BLC/T/03/2026. Services of a qualified accountant for the Birżebbuġa Local Council.

Tender documents are free of charge and are to be viewed/downloaded and submitted ONLY through the etenders website (www.etenders.gov.mt).

Any clarifications or addenda to the tender document will be uploaded and available to view and download from this same website.

The Local Council reserves the right to refuse any offer, even the most advantageous.

20th January, 2026

AVVIŻI TAL-QORTI – *COURT NOTICES*

118

Ikun jaf kulħadd illi b'rikors ippreżentat fil-Qorti tal-Maġistrati (Għawdex), Ġuriżdizzjoni Volontarja, fit-8 ta' Jannar, 2026 (Rikors numru 3/2026) rikors ta' Joseph Apap fejn intalbet l-apertura tas-suċċessjoni ta' Elizabeth Apap, xebba, bint il-mejtin Michael Angelus Apap u Josephine née Piscopo, imwielda l-Għarb, Għawdex, u mietet ix-Xagħra, Għawdex, fit-13 ta' Frar, 2025 (karta tal-identità numru 51849G), liema apertura ta' suċċessjoni għandha ssir a favur ta' ħutha Giuseppi Apap u John Apap fi kwota ta' kwart (1/4) indiviż kull wieħed, a favur ulied oħtha Teresa Galea u ċoè Michael Galea, Mary Caruana, Angolina sive Angela Cassar, Anthony Galea, Josephine Galea, Lawrence Galea u Paul Galea fi kwota ta' parti minn tmienja u għoxrin (1/28) kull wieħed u a favur ulied oħtha Emanuela Micallef u ċoè Marta Theuma, Joseph Apap u Elisabeth Mizzi fi kwota ta' dodiċeżima (1/12) parti kull wieħed, ġie ordnat il-ħruġ ta' dan il-bandu biex jiġi mgħarraf kull min jista' jkollu x'jaqsam fih.

It is hereby notified that by means of an application filed in the Court of Magistrates (Gozo), Voluntary Jurisdiction, on the 8th of Janauary, 2026 (Application number 3/2026) by Joseph Apap, the opening of the SUCCESSION was requested of Elizabeth Apap, spinster, daughter of the late Michael Angelus Apap and Josephine née Piscopo, born in Għarb, Gozo, and died in Xagħra, Gozo, on the 13th of February, 2025 (identity card number 51849G), which opening of succession is to be made in favour of her siblings Giuseppi Apap and John Apap in the quota of one fourth (1/4) undivided share each, in favour of the children of her sister Teresa Galea and namely Michael Galea, Mary Caruana, Angolina sive Angela Cassar, Anthony Galea, Josephine Galea, Lawrence Galea and Paul Galea in the quota of part of twenty eight (1/28) each and in favour of the children of her sister Emanuela Micallef and namely Marta Theuma, Joseph Apap and Elisabeth Mizzi in a quota of one twelfth (1/12) part each, the issue of these bands was ordered to let know everyone who may have an interest therein.

Għaldaqstant, kull min jidhirlu li għandu interess huwa b'dan imsejjaħ biex jidher quddiem il-Qorti fuq imsemmija sabiex b'nota jmur kontra dik it-talba fi żmien ħmistax-il ġurnata li jibda jgħaddi minn dak il-jum li fih jiġi mwaħħal il-bandu.

Therefore, anyone who might have an interest is hereby summoned to appear before the aforementioned Court in order to oppose that request by means of a note within fifteen days which start running from the day of the posting of the banns.

Mogħti mill-Qorti tal-Maġistrati (Għawdex), Ġuriżdizzjoni Volontarja, bix-xhieda ta' Dott. Brigitte Sultana, Duttur tal-Liġi, Maġistrat tal-Qorti hawn fuq imsemmija.

Issued by the Court of Magistrates (Gozo), Voluntary Jurisdiction, with the testimony of Dr Brigitte Sultana, Doctor of Law, Magistrate of the aforementioned Court.

Reġistru tal-Qorti tal-Maġistrati (Għawdex), Ġuriżdizzjoni Volontarja

Registry of the Court of Magistrates (Gozo), Voluntary Jurisdiction

Illum 14 ta' Jannar, 2026

Today the 14th of January, 2026

DANIEL SACCO
Deputat Reġistratur, għar-Reġistratur, Qrati u Tribunali (Għawdex)

DANIEL SACCO
Deputy Registrar, for the Registrar, Courts and Tribunals (Gozo)

119

Permezz ta' digriet mogħti fis-6 ta' Jannar, 2026, mill-Bord li Jirregola l-Kera fl-atti tar-rikors fl-ismijiet Eliziann Farrugia vs Damiano Alfio Rannisi Torrisi et, Rikors numru 259/2025JG, ġiet ordnata s-segwenti pubblikazzjoni biex isservi ta' notifika fil-konfront tal-intimata Maria Stano a tenur tal-Artikolu 187(3) et sequitur tal-Kodiċi ta' Organizzazzjoni u Proċedura Ċivili (Kap. 12).

By means of a decree of the 6th January, 2026, of the Rent Regulation Board, in the records of the Application in the names Eliziann Farrugia vs Damiano Alfio Rannisi Torrisi et, Application number 259/2025JG, the following publication was ordered for the purpose of effecting service on the respondent Maria Stano in terms of Article 187(3) et sequitur of the Code of Organisation and Civil Procedure (Cap. 12).

Permezz ta' rikors fl-ismijiet Elizann Farrugia (KI 56689M) vs Damiano Alfio Rannisi Torrisi u Maria Stano (KI CA19205PU), ippprežentat fil-Bord li Jirregola l-Kera, fit-13 ta' Awwissu, 2025, ir-rikorrenti Eliziann Farrugia (KI 56689M) talbet bir-rispett lil dan l-Onorabbli Bord sabiex:

By means of an application in the names Eliziann Farrugia (ID 56689M) vs Damiano Alfio Rannisi Torrisi and Maria Stano (ID CA 19205PU), filed in the Rent Regulation Board, on the 13th August, 2025, the applicant Eliziann Farrugia (ID 56689M) requested this Honourable Board so that:

1. Jaqta' u jiddeċiedi l-kawża bid-dispensa tas-smigħ ai termini tal-Artikolu 16A tal-Kap. 69 tal-Liġijiet ta' Malta;

1. Decide the cause without proceeding to trial in terms of Article 16A of Cap. 69 of the Laws of Malta;

2. Jiddikjara illi l-intimati kisru l-ftehim ta' lokazzjoni mar-rikorrent u li għandhom jigu żgumbrati;

2. Declare that the respondents violated the lease agreement with the applicant and that they should be evicted;

3. Jordna l-iżgumbrament tal-intimati mill-fond ossija appartament numru C4, formanti parti mill-Blokka ta' Appartamenti bl-isem San Tumas Apartments, fi Triq Liberat Grech, Ix-Xagħra, Għawdex, fi żmien qasir u perentorju ffissat minn dan l-Onorabbli Bord;

3. Order the eviction of the respondents from the premises or rather apartment number C4, forming part of the Block of apartments named San Tumas Apartments, in Triq Liberat Grech, Xagħra, Gozo, within a short and peremptory time fixed by this Honourable Board;

4. Jiddikjara li d-depożitu ta' €900 għandu jinżamm mir-rikorrent;

4. Declare that the deposit of €900 is to be retained by the applicant;

5. Jiddikajra li l-intimati huma moruži fil-kera u b'hekk huma debituri tar-rikorrent Eliziann Farrugia għall-kera minn Mejju 2025 sad-data tad-deċiżjoni finali;

5. Declare that the respondents are in default of rent and thus are debtors of the applicant Eliziann Farrugia for the rent from May 2025 till the date of final decision;

6. Jillikwida l-kera dovuta lir-rikorrenti Eliziann Farrugia;

7. Jordna lill-intimati jħllsu l-kera dovuta kif likwidata fit-talba preċedenti.

Bl-ispejjeż inkluż tal-ittra uffiċjali numru 3143/2025 kontra l-intimati minn issa inġunti in subizzjoni.

Esponenti: Eliziann Farrugia, 24A, Nitevans, Sqaq Franzina, Iż-Żurrieq

Notifika: Maria Stano, San Tumas Apartments, Apt C4, Triq Liberat Grech, Ix-Xagħra, Għawdex

Ir-rikors fl-ismijiet Eliziann Farrugia vs Damiano Alfio Rannisi Torrisi et, Rikors numru 259/2025JG, jinsab differit għat-28 ta' Jannar, 2026, fis-1.15 p.m.

Reġistru tal-Qrati Superjuri, illum 16 ta' Jannar, 2026

ALEXANDRA DEBATTISTA
Għar-Reġistratur, Qrati Ċivili u Tribunali

6. Liquidate the rent due to the applicant Eliziann Farrugia;

7. Order the respondents to pay the rent due as liquidated in the preceeding demand.

With costs including the judicial letter number 3143/2025 against the respondents who are from now summoned so that a reference to their oath be made.

Applicant: Eliziann Farrugia, 24A, Nitevans, Sqaq Franzina, Żurrieq

Notification: Maria Stano, San Tumas Apartments, Apt C4, Triq Liberat Grech, Xagħra, Gozo

The application in the names Eliziann Farrugia vs Damiano Alfio Rannisi Torrisi et, Application number 259/2025JG, has been postponed for hearing to the 28th January, 2026, at 1.15 p.m.

Registry of the Superior Courts, today 16th January, 2026

ALEXANDRA DEBATTISTA
For the Registrar, Civil Courts and Tribunals

120

B'digriet tat-Tribunal għal Talbiet Żgħar, tat-3 ta' Ottubru, 2025, ġiet ordnata l-pubblikazzjoni tal-estratt li jidher hawn taħt għall-finijiet ta' notifika skont l-Artikolu 187(3) et sequitur tal-Kodiċi ta' Organizzazzjoni u Proċedura Ċivili (Kap. 12) fil-konfront ta' Gerrard Mifsud.

Vodafone Malta Limited illum Epic Communications Limited (C10865) ta' Skyparks Business Centre, Malta International Airport, Ħal Luqa LQA 4000, ippreżentaw Talba, fl-1 ta' Ottubru, 2025, fejn talbu lit-Tribunal sabiex jikkundanna lil Gerrard Mifsud (KI 0467501L) ta' Country View, Fl 6, Triq il-Qbajjar, Marsalforn MFN 1425, Iż-Żebbuġ, Għawdex, sabiex iħallas lis-soċjetà attriċi s-somma ta' €1616.21, liema ammont huwa dovut lis-soċjetà attriċi.

Bl-ispejjeż u bl-imgħaxijiet.

Il-kawża (Avviż numru 281/2025IS) hija differita għas-26 ta' Jannar, 2026, fis-1.10 p.m.

Reġistru tal-Qorti Maġistrati (Malta), illum 16 ta' Jannar, 2026

ALEXANDRA DEBATTISTA
Għar-Reġistratur, Qrati Ċivili u Tribunali

By a decree of the Small Claims Tribunal of the 3rd October 2025, the publication of the following extract was ordered for the purpose of service on Gerrard Mifsud in terms of Article 187(3) et seq of the Code of Organisation and Civil Procedure (Cap 12).

Vodafone Malta Limited (C 10865) today Epic Communications Limited (C 10865) of Skyparks Business Centre, Malta International Airport, Ħal Luqa LQA 4000 filed a Claim on the 1st October, 2025, whereby they asked the Tribunal to condemn Gerrard Mifsud (ID 0467501L) of Country View Fl 6, Triq il-Qbajjar, Marsalforn MFN 1425, Żebbuġ, Gozo, to pay the plaintiff company the sum of €1616.21 which amount is due to the plaintiff company.

With costs and interests.

The case (Claim number 281/2025IS) is put off on the 26th January, 2026, at 1.10 p.m.

Registry of the Courts of Magistrates (Malta), today 16th January, 2026

ALEXANDRA DEBATTISTA
For the Registrar, Civil Courts and Tribunals.

121

B'digriet tat-Tribunal għal Talbiet Żgħar, tal-24 ta' Ottubru, 2025, ġiet ordnata l-pubblikazzjoni tal-estratt li jidher hawn taħt għall-finijiet ta' notifika skont l-Artikolu 187(3) et sequitur tal-Kodiċi ta' Organizzazzjoni u Proċedura Ċivili (Kap. 12) fil-konfront ta' Joseph Mifsud.

Vodafone Malta Limited illum Epic Communications Limited (C10865) ta' Skyparks Business Centre, Malta International Airport, Ħal Luqa LQA 4000, ippreżentaw Talba, fl-1 ta' Ottubru, 2025, fejn talbu lit-Tribunal sabiex jikkundanna lil Joseph Mifsud (KI 0461301L) ta' 12, Joltz House, Triq Tal-Ibraġ, Is-Swieqi, sabiex iħallas lis-soċjetà attriċi s-somma ta' €2071.06, liema ammont huwa dovut lis-soċjetà attriċi.

Bl-ispejjeż u bl-imgħaxijiet.

Il-kawża (Avviż numru 280/2025CL) hija differita għat-28 ta' Jannar, 2026, fis-1.10 p.m.

Reġistru tal-Qorti Maġistrati (Malta), illum 16 ta' Jannar, 2026

ALEXANDRA DEBATTISTA
Għar-Reġistratur, Qrati Ċivili u Tribunali

By a decree of the Small Claims Tribunal of the 24th October, 2025, the publication of the following extract was ordered for the purpose of service on Joseph Mifsud in terms of Article 187(3) et sequitur of the Code of Organisation and Civil Procedure (Cap. 12).

Vodafone Malta Limited (C 10865) today Epic Communications Limited (C 10865) of Skyparks Business Centre, Malta International Airport, Ħal Luqa LQA 4000 filed a Claim on the 1st October, 2025, whereby they asked the Tribunal to condemn Joseph Mifsud (ID 0461301L) of 12, Joltz House, Triq Tal-Ibraġ, Swieqi, to pay the plaintiff company the sum of €2071.06, which amount is due to the plaintiff company.

With costs and interests.

The case (Claim number 280/2025CL) is deferred on the 28th January, 2026, at 1.00 p.m.

Registry of the Courts of Magistrates (Malta), today 16th January, 2026

ALEXANDRA DEBATTISTA
For the Registrar, Civil Courts and Tribunals.

122

B'digriet tat-Tribunal għal Talbiet Żgħar, tas-17 ta' Settembru, 2025, ġiet ordnata l-pubblikazzjoni tal-estratt li jidher hawn taħt għall-finijiet ta' notifika skont l-Artikolu 187(3) et sequitur tal-Kodiċi ta' Organizzazzjoni u Proċedura Ċivili (Kap. 12) fil-konfront ta' Matthew Gatt.

Vodafone Malta Limited illum Epic Communications Limited (C10865) ta' Skyparks Business Centre, Malta International Airport, Ħal Luqa LQA 4000, ippreżentaw Talba, fl-1 ta' Settembru, 2025, fejn talbu lit-Tribunal sabiex jikkundanna lil Matthew Gatt (KI 0292396M) ta' Olive Crt, Blk B, Fl 14, Triq il-Lellux, Ir-Rabat, sabiex iħallas lis-soċjetà attriċi s-somma ta' €2115.94, liema ammont huwa dovut lis-soċjetà attriċi.

Bl-ispejjeż u bl-imgħaxijiet.

Il-kawża (Avviż numru 225/2025CL) hija differita għat-28 ta' Jannar, 2026, fis-1.10 p.m.

Reġistru tal-Qorti Maġistrati (Malta), illum 16 ta' Jannar, 2026

ALEXANDRA DEBATTISTA
Għar-Reġistratur, Qrati Ċivili u Tribunali

By a decree of the Small Claims Tribunal of the 17th September, 2025, the publication of the following extract was ordered for the purpose of service on Matthew Gatt in terms of Article 187(3) et sequitur of the Code of Organisation and Civil Procedure (Cap. 12).

Vodafone Malta Limited (C 10865) today Epic Communications Limited (C 10865) of Skyparks Business Centre, Malta International Airport, Ħal Luqa LQA 4000 filed a Claim on the 1st September, 2025, whereby they asked the Tribunal to condemn Matthew Gatt (ID 0292396M) of Olive Crt, Blk B, Fl 14, Triq il-Lellux, Rabat, to pay the plaintiff company the sum of €2115.94, which amount is due to the plaintiff company.

With costs and interests.

The case (Claim number 225/2025CL) is deferred on the 28th January, 2026, at 1.00 p.m.

Registry of the Courts of Magistrates (Malta), today 16th January, 2026

ALEXANDRA DEBATTISTA
For the Registrar, Civil Courts and Tribunals.

123

Bandu għall-Kuraturi

Repubblika ta' Malta

Lill-Marixxall tal-Qrati

B'digriet mogħti minn din il-Qorti fl-10 ta' Diċembru, 2024, fuq talba ta' Catherine Cassar née Zahra et ġie ordnat biex tappunta kuraturi deputati sabiex jirrappreżentaw lill-padruni diretti taċ-ċens mhux magħruf fl-atti taċ-ċedola numru 2599/2024 fl-ismijiet Catherine Cassar née Zahra et vs Kuraturi Deputati fl-atti l-oħra relattivi u sussegewenti:

Permezz ta' ċedola ta' depożitu u kontestwali fidi ta' ċens numru 2599/2024 fl-ismijiet Catherine Cassar née Zahra, bint il-mejjet Carmelo Zahra u Andreanna née Zammit, imwielda ż-Żurrieq, Malta, nhar il-5 ta' Jannar, 1950, u residenti fil-fond numru 101, Katerina, Triq il-Karmnu, Iż-Żurrieq, Malta (KI 073350M), u Claudio Cassar, iben, il-mejjet Joseph Cassar u Catherine Cassar née Zahra, imwieled Tal-Pieta, Malta, nhar is-7 ta' Frar, 1982, u residenti fil-fond numru 71, Canowindra, Triq Dun Nard Mallia, Iż-Żurrieq, Malta (KI 0112582M), u Andreana Pace née Cassar, bint il-mejjet Joseph Cassar u Catherine Cassar née Zahra, imwielda Tal-Pietà, Malta, fl-1 ta' Jannar, 1987, u residenti fil-fond numru 75, Swindern, Triq Dun Nard Mallia, Iż-Żurrieq, Malta (KI 038387M) vs Kuraturi Deputati sabiex jirrappreżentaw lis-sidien taċ-ċens li l-identità tagħhom ma hijiex magħrufa u/jew ma huwiex magħruf jekk illum il-ġurnata humiex ħajjin jew le, ippreżentata fis-6 ta' Diċembru, 2024, fejn Catherine Cassar (KI 073350M), Claudio Cassar (KI 0112582M) u Andreana Pace (KI 038387M) jesponu bir-rispett:

L-esponenti huma s-sidien tal-proprjetà ossija l-fond numru 101, Katarina ġja bin-numru 48, Triq il-Karmnu, Iż-Żurrieq, suġġetta għaċ-ċens annwu u perpetwu ta' Lm0.83 ekwivalenti għal €1.93 altrimenti libera u franka minn drittijiet favur terzi persuni hekk kif murija bil-kulur aħmar fuq il-pjanta hawnhekk annessa u mmarkat bħala Dok. A.

L-esponenti Catherine Cassar née Zahra akkwistat l-imsemmija proprjetà flimkien mar-raġel tagħha l-mejjet Joseph Cassar iben il-mejjet Beninju Cassar u Maria Cassar née Cachia imwieled iż-Żurrieq, Malta, fit-23 ta' Jannar, 1953 (KI 124954M), in forza ta' att pubbliku datat 23 ta' Diċembru, 1997, in atti tan-Nutar Dott. Marion Bugeja, kif jidher mal-kuntratt hawn anness u mmarkat bħala Dok. B.

L-esponenti jixtiequ jipprevalixxu ruħhom mid-dritt mogħti lilhom mill-Artikolu 1501 tal-Kap. 16 tal-Liġijiet ta' Malta sabiex jifdu dan iċ-ċens, liema ċens qiegħed jiġi mifdi a spejjeż tal-imsemmija esponenti.

Banns for Curators

Republic of Malta

To the Marshall of the Courts

By means of a decree given by this Court on the 10th December, 2024, following a request of Catherine Cassar née Zahra et it was ordered to appoint deputy curators to represent the represent the unknown direct owners of the groundrent, in the acts of the schedule of deposit number 2599/2024 in the names Catherine Cassar née Zahra et vs Deputy Curators in the other relative and subsequent acts:

By means of a schedule of deposit and redemption of groundrent number 2599/2024 in the names Catherine Cassar née Zahra, daughter of the late Carmelo Zahra and Andreanna née Zammit, born in Żurrieq, Malta on the 5th January, 1950, and residing at number 101, Katerina, Triq il-Karmnu, Żurrieq, Malta (ID 073350M), and Claudio Cassar, son of the late Joseph Cassar and Catherine Cassar née Zahra, born in Tal-Pietà, Malta, on the 7th February, 1982, and residing at number 71, Canowindra, Triq Dun Nard Mallia, Żurrieq, Malta (ID 0112582M), and Andreana Pace née Cassar, daughter of the late Joseph Cassar and Catherine Cassar née Zahra, born in Tal-Pietà, Malta, on the1st January, 1987, and residing at number 75, Swindern, Triq Dun Nard Mallia, Żurrieq, Malta (ID 038387M) vs Deputy Curators to represent the unknown direct owners of the groundrent that their identity is unknown and/or is not known if today they are still alive, filed on the 6th December, 2024, whereby Catherine Cassar (ID 073350M), Claudio Cassar (ID 0112582M) and Andreana Pace (ID 038387M) respectfully submitted:

The applicants are the owners of the property or rather the premises number 101, Katarina previously with number 48, Triq il-Karmnu, Żurrieq, subject to the annual and perpetual groundrent of Lm0.83 equivalent to €1.93 otherwise free and unencumbered from rights in favour of third parties as shown in red on the plan hereby attached and marked as Doc. A.

The applicant Catherine Cassar née Zahra acquired the said property together with her husband the late Joseph Cassar son of the late Beninju Cassar and Maria Cassar née Cachia born in Żurrieq, Malta on the 23rd January, 1953 (ID 124954M), in virtue of a public deed dated 23rd December, 1997, in the records of Notary Dr Marion Bugeja, as shown from the contract hereby attached and marked as Doc. B.

The applicants wish to avail themselves of the right given to them by Article 1501 of Cap. 16 of the Laws of Malta to redeem this groundrent, which groundrent is being redeemed at the expense of the said applicants.

Billi mhuwiex magħruf lil min għandu jiġi mifdi ċ-ċens, kontestwalment ma' din ic-cedola, l-esponenti qegħdin ippreżentaw rikors b'talba għall-ħatra ta' kuraturi deputati sabiex jidhru flok is-sid u jew sidien taċ-ċens mhux magħrufa. Dan ir-rikors qiegħed jigi hawnhekk anness u mmarkat bħala Dok. C.

Iċ-ċens hawn fuq imsemmi kapitalizzat bir-rata ta' 5% ai termini tal-Artikolu 1501(2) tal-Kodiċi , jammonta għas-somma ta' €38.60.

Għaldaqstant, l-esponenti qegħdin umilment jadixxu lil din l-Onorabbli Qorti u taħt l-awtorità tal-istess jgħaddu sabiex jiddepożitaw is-somma ta' €38.60 sabiex jifdu dan iċ-ċens, liema somma għandha tiġi liberament mogħtija lill-intimat wara li dan iħalli d-debita riċevuta skont il-liġi.

Notifika: Direttur Reġistru Pubbliku, 149, Triq id-Dejqa, Il-Belt Valletta

Reġistru tal-Artijiet, il-Berġa tal-Baviera, Il;-Belt Valletta

Kuraturi deputati

Int għaldaqstant ordnat li twaħħal kopja uffiċjali ta' dan il-bandu fid-daħla ta' din il-Qorti Superjuri u ssejjaħ b'dan lil kull min irid jidħol bħala kuratur biex jidher fi żmien sitt ijiem f'dan ir-Reġistru u jagħmel b'nota d-dikjarazzjoni illi huwa jidħol għal dan.

Int ordnat ukoll li tgħarraf lil kull wieħed illi jekk ma jagħmilx din id-dikjarazzjoni fiż-żmien fuq mogħti, din il-Qorti tgħaddi biex tagħżel kuraturi tal-uffiċċju.

U wara li tkun għamilt dan, jew jekk tiltaqa' ma' xi xkiel fl-esekuzzjoni ta' dan il-bandu, inti għandek tgħarraf minnufih lil din il-Qorti.

Mogħti mill-Qorti Superjuri hawn fuq imsemmija bix-xhieda tal-Onor. Imħallef Henri Mizzi, LLD, Duttur tal-Liġi.

Illum 10 ta' Diċembru, 2024

Reġistru tal-Qrati Superjuri, illum 16 ta' Jannar, 2026

ALEXANDRA DEBATTISTA
Għar-Reġistratur, Qrati u Tribunali

Whereas it is not known who the groundrent is to be redeemed, together with this schedule of deposit, the applicants are filing an application with a request for the appointment of deputy curators to appear instead of the unknown owner and or owners of the groundrent. This application is hereby attached and marked as Doc. C.

The groundrent above mentioned capitalised at the rate of 5% in terms of Article 1501 (2) of the Civil Code, amounts to €38.60.

Thus, the applicants are humbly calling upon this Honourable Court and under its authority are depositing the sum of €38.60 to redeem this groundrent, which sum is to be freely given to the respondent after leaving the due receipt according to law.

Notification: Director Public Registry, 149, Triq id-Dejqa, Valletta

Lands Registrar, Il-Berġa tal-Baviera, Valletta

Deputy curators

You are therefore ordered to affix an official copy of these banns at the entrance of this Superior Court and to summon whosoever wishes to act as curator to appear before this Registry within six days and by means of a minute to submit a declaration that he wishes so to act.

You are also ordered to inform each one that if he fails to make this declaration within the stipulated time, this Court will proceed to the selection of curators of office.

And after so acting, or if you encounter any difficulty in the execution of these banns, you are to inform forthwith this Court.

Given by the above mentioned Superior Court with the witness of the Hon. Mr Justice Henri Mizzi, LLD, Doctor of Laws.

This 10th December, 2024

Registry of the Superior Courts, today 16th January, 2026

ALEXANDRA DEBATTISTA
For the Registrar, Civil Courts and Tribunals.

124

Permezz ta' digriet mogħti mill-Qorti Minorenni fl-1 ta' Diċembru, 2025, fl-atti tar-rikors numru 34/2025AC, fl-atti tal-kawża Pjan ta' Revoka N.J.D. ordnat is-segwenti pubblikazzjoni biex isservi ta' notifika fil-konfront ta' Sandra Jenkins u John Dennis Dingli a tenur tal-Artikolu 187(3) et sequitur tal-Kap. 12.

By means of a decree of the 1st December, 2025, handed down by the Juvenile Court in the records of the application number 34/2025AC in the acts of the application Revocation Plan N.J.D., the following publication was ordered for the purpose of effecting service on Sandra Jenkins and John Dennis Dingli in terms of Article 187(3) et sequitur of Cap. 12.

Permezz ta' nota tal-Bord tar-Reviżjoni għall-Ħarsien tat-Tfal fl-atti tal-kawża numru 34/2025AC ippreżentata fil-Qorti Minorenni, fil-11 ta' April 2025, ir-rikorrenti Bord tar-Reviżjoni għall-Ħarsien tat-Tfal qed jirrakkomanda revoka tal-Ordni tal-Ħarsien skont l-Artikolu 33(5) sabiex il-Qorti tkun tista' tirrevoka din l-Ordni skont l-artikolu 22(2), fid-dawl tal-informazzjoni provduta mir-Direttort tal-Kura Alternttiva li l-minuri ġiet adottata mill-foster carers tagħha u li issa huma rikonoxxuti bħala l-ġenituri adottivi.

Fid-dawl illi l-minuri ġiet adottata, il-Bord qiegħed għalhekk jippreżenta l-pjan ta' revoka tal-Ordni ta' Ħarsien anness u mmarkat bħala Dok. C sabiex ikun ikkunsidrat minn din l-Onorabbli Qorti. Il-Bord kif ukoll id-Direttorat Kura Altrnattiva jħossu illi din l-Ordni ta' Ħarsien għandha tkun irrevokata u dan ġaladarba l-minuri hi adottat. Il-Bord jiddikjara u jirrakkomanda illi r-revoka hija riżultat tal-adozzjoni.

Permezz ta' digriet mogħti fil-11 ta' Ġunju, 2025, il-Qorti wara li rat id-dokument esibiti.

Rat l-Artikolu 22(2) u l-Artikolu 33(5) tal-Kap. 602 tal-Liġijiet ta' Malta fost oħrajn;

Ai termini tal-Artikolu 17(1) tal-Kap. 602 il-Qorti tqis li fiċ-ċirkostanzi tal-każ u mid-dokumenti esibiti u l-kontenut tagħhom mhuwiex għaqli li tisma' lill-minuri u lanqas hemm bżonn li tisma' fehmiet oħra.

Peress illi din il-Qorti hija tal-fehma illi l-pjan ta' revoka tal-ordni ta' ħarsien kif propost hu fl-aħjar interess tal-minuri, tordna r-revoka tal-Ordni taw' Ħarsien fil-konfront tal-istess minuri.

Tordna notifika ta' dan id-digriet lil Sandra Jenkins u John Dennis Dingli fost oħrajn.

Esponenti: Bord tar-Reviżjoni għall-Ħarsien tal-Minuri, 469, Bugeja Institute, Triq il-Kbira, Santa Venera

Notifika Sandra Jenkins, 270, Indipendenza, Flat 1, Triq it-Turisti, San Pawl il-Baħar

John Dennis Dingli, 270, Indipendenza, Flat 1, Triq it-Turisti, San Pawl il-Baħar

Reġistru tal-Qrati tal-Maġistrati (Malta), illum 16 ta' Jannar, 2026

ALEXANDRA DEBATTISTA
Għar-Reġistratur tal-Qrati Ċivili u Tribunali

By means of a note in the names The Minors Care Review Board filed in the Juvenile Court, on the 11th April 2025 in the acts of the Application number 33/2025AC, the applicant the Minors Care Review Board is recommending the revocation of the Care order in terms of Article 33 (5) so that the Court may revoke this order in terms of Article 22 (2), in the light of the information provided by the Alternative Care Directorate that the minor was adopted by her foster carers and that are now recognised as adoptive parents.

In the light that the minor was adopted, the Board is thus presenting the plan of revocation of the attached care order and marked as Doc C in order that it be considered by this Honourable Court. The Board as well as the Alternative Care Directorate feel that this care order should be revoked and this once the minor is adopted. The Board declares and recommends that the revocation is the result of the adoption.

By means of a decree given on the 11th June, 2025, the Court after having seen the exhibited document.

Having seen Article 22 (2) and Article 33 (5) of Chapter 602 of the Laws of Malta amongst others;

In terms of Article 17 (1) of Cap 602 the Court considers that in the circumstances of the case and from the documents exhibited and their contents it is not wise to hear the minor and there is no need to hear other views.

Since this Court is of the opinion that the plan of revocation of the care order as proposed is in the best interest of the minor, it orders the revocation of the care order against the same minor.

Orders the notification of this decree to Sandra Jenkins and John Dennis Dingli amongst others.

Applicant: The Minors Care Review Board, 469, Bugeja Institute, Triq il-Kbira, Santa Venera

Notification Sandra Jenkins, 270, Indipendenza, Flat 1, Triq it-Turisti, St Paul's Bay

John Dennis Dingli, 270, Indipendenza, Flat 1, Triq it-Turisti, St Paul's Bay

Registry of the Court of Magistrates (Malta), today 16th January, 2026

ALEXANDRA DEBATTISTA
For the Registrar, Civil Courts and Tribunals

125

Permezz ta' digriet mogħti mill-Qorti Minorenni fl-4 ta' Settembru, 2025, fl-atti tar-rikors numru 149/2024AC,

By means of a decree of the 4th September, 2025, handed down by the Juvenile Court in the records of the application

fl-ismijiet Direttorat għall-Ħarsien tat-Tfal fi ħdan il-Fondazzjoni għas-Servizzi tal-Ħarsien Soċjali vs Bernice Decelis et noe, giet ordnata s-segwenti pubblikazzjoni biex isservi ta' notifika fil-konfront tal-intimata Bernice Decelis a tenur tal-Artikolu 187(3) et sequitur tal-Kap. 12.

Permezz ta' nota fl-atti tar-rikors numru 149/2024AC fl-ismijiet Direttorat għall-Ħarsien tat-Tfal fi ħdan il-Fondazzjoni għas-Servizzi tal-Ħarsien Soċjali vs Bernice Decelis (KI 141888M) u Doris Decelis li ġiet fdata l-kura u kustodja tal-minuri … omissis … permezz ta' digriet tal-24 ta' Lulju, 2009, ippreżentata fil-Qorti Minorenni, fis-7 ta' Mejju, 2025, ir-rikorrenti Direttorat għall-Ħarsien tat-Tfal fi ħdan il-Fondazzjoni għas-Servizzi tal-Ħarsien Soċjali preżenta l-pjan ta' kura u r-rapport bir-rakkomandazzjoni favur il-minuri u dan ai termini tal-Artikolu 18(7) tal-Kap. 602 tal-Liġijiet ta' Malta.

Permezz ta' digriet tat-13 ta' Mejju, 2025, il-Qorti ordnat li l-intimata Bernice Decelis fost oħrajn jiġu notifikati, li jkollhom sas-seduta li jmiss għal risposta.

Il-kawża fl-ismijiet Direttorat għall-Ħarsien tat-Tfal fi ħdan il-Fondazzjoni għas-Servizzi tal-Ħarsien Soċjali vs Bernice Decelis et noe (Rikors numru 149/2024AC) tinsab differita għat-3 ta' Frar, 2026, fil-11.15 a.m.

Esponenti: 220, Triq il-Kanun, Santa Venera

Notifika: Bernice Decelis: Bernice Decelis, Binja Sta Venera, Blk C, Fl. 6, Trejqa tal-Ferrovija, Santa Venera, Malta

Reġistru tal-Qrati tal-Maġistrati (Malta), illum 16 ta' Jannar, 2026

ALEXANDRA DEBATTISTA
Għar-Reġistratur tal-Qrati Ċivili u Tribunali

number 149/2024AC in the names Directorate for Child Protection within the Foundation of Social Welfare Services vs Bernice Decelis et noe, the following publication was ordered for the purpose of effecting service on the respondent Bernice Decelis in terms of Article 187(3) et sequitur of Cap. 12.

By means of a note in the records of Application number 149/2025AC in the names Directorate for Child Protection within the Foundation of Social Welfare Services vs Bernice Decelis (ID 141888M) and Doris Decelis that she was entrusted the care and custody of the minor … omissis … by means of a decree of the 24th July, 2009, filed in the Juvenile Court, on the 7th May, 2025, the applicant Directorate for Child Protection within the Foundation of Social Welfare Services filed a care plan and a report with recommendations in favour of the minor and this in terms of Article 18(7) of Cap. 602 of the Laws of Malta.

By means of a decree of the 13th May, 2025, the Court ordered that Bernice Decelis amongst others be notified to file a reply till the next sitting.

The case (Application number 149/2024C) in the names Directorate for Child Protection within the Foundation of Social Welfare Services vs Bernice Decelis et noe is postponed to the 3rd February, 2026, at 11.15 a.m.

Applicant: 220, Triq il-Kanun, Santa Venera

Notification : Bernice Decelis, Binja Sta Venera, Blk C, Fl. 6, Trejqa tal-Ferrovija, Santa Venera, Malta

Registry of the Court of Magistrates (Malta), today 16th January, 2026

ALEXANDRA DEBATTISTA
For the Registrar, Civil Courts and Tribunals

126

Permezz ta' digriet mogħti fis-27 ta' Novembru, 2025, mill-Qorti tal-Appell, Sede Inferjuri fl-atti tar-rikors fl-ismijiet Alexandra Sant Manduca pro et noe vs Caroline Cassar, Rikors numru 675/2022JG, ġiet ordnata s-segwenti pubblikazzjoni biex isservi ta' notifika fil-konfront ta' Caroline Cassar a tenur tal-Artikolu 187(3) et sequitur tal-Kodiċi ta' Organizzazzjoni u Proċedura Ċivili (Kap. 12).

Permezz ta' rikors tal-Appell numru 675/2022 ippreżentat fit-23 ta' Lulju 2025, fl-ismijiet Alexandra Sant Manduca (434465M) f'isimha proprju u bħala mandatarja ta' Angela Wood, bil-passaport Malti numru 1032433; Francesca Guglin, bil-passaport numru ID MT004189; Vanessa Jane

By means of a decree of the 27th November, 2025, of the Court of Appeal Inferior Jurisdication, in the records of the Application in the names Alexandra Sant Manduca pro et noe vs Caroline Cassar , Application number 198/2022JG, the following publication was ordered for the purpose of effecting service on the respondent Caroline Cassar in terms of Article 187(3) et seq of the Code of Organisation and Civil Procedure (Cap. 12)

By means of an Appeal Application in the names Alexandra Sant Manduca (434465M) in her own name and as mandatory of Angela Wood, holding Maltese passport number 1032433; Francesca Guglin, holding passport number ID MT004189; Vanessa Jane Mary Gracy, holding English passport number

Mary Gracy, bil-passaport Ingliż numru 543419654; Amanda Lair, bil-passaport Ingliż numru 576297461; Jonathan Gilbert, bil-passaport Ingliż numru 521647182; Marie Therese Debono, bil-passaport Ingliż numru 506064809; Sarah Bugeja, bil-karta tal-identità numru 544776M; Martin Bugeja, bil-karta tal-identità numru 17580M; Roger Aubrey, bil-karta tal-identità numru 263239M u Leanne Bugeja Gaupp, bil-karta tal-identità numru 514480M; Philip Apap Bologna (259662M), Steven Apap Bologna (453967M); Anthony Camilleri (434930M); Peter Fiorini Lowell (341165M) u Nicholas Camilleri (785559M) vs Caroline Cassar, ir-rikorrenti Alexandra Sant Manduca pro et noe ħassewhom aggravati bis-sentenza mogħtija fis-7 ta' Lulju, 2025, mill-Bord li Jirregola l-Kera, ċaħad l-ewwel eċċezzjoni tal-intimata li l-esponenti jridu jippruvaw it-titolu tagħhom, u laqa' l-bqija tal-eċċezzjonijiet tagħha filwaqt li ċaħad it-talba tal-esponenti.

Fil-motivazzjonijiet tiegħu, il-Bord ikkunsidra fit-tul, bil-ġuriżprudenza appożita, il-kawżali tal-"ħsara ħafna" u tal-"bdil tad-destinazzjoni", u deherlu li ma ġewx pruvati l-estremi mehtieġa fiż-żewġ kazijiet għar-ripreża tal-pussess. Sfortunatament, il-Bord ħalla barra mill-eżami tiegħu l-kawżali tal-ksur tal-kundizzjonijiet tal-kiri, u senjatament tal-obbligu tal-manutenzjoni u t-tiswija tal-fond mikri fil-kors tal-kirja.

L-esponenti jaqblu mas-Sentenza Appellata inkwantu, permezz tagħha, il-Bord ċaħad l-ewwel eċċezzjoni mressqa mill-intimata Appellata. L-esponenti però ħassew ruħhom aggravati, inkwantu permezz tas-Sentenza Appellata, il-Bord laqa' t-tieni, it-tielet, ir-raba' u l-ħames eccezzjonijiet tal-Appellata, u cahad it-talba tal-esponenti, u ghalhekk qed jinterponu appell ghar-riforma taghha quddiem din il-Qorti.

4. L-aggravji tal-esponenti huma ċari u manifesti u jikkonsistu fis-segwenti:

i) Il-Bord naqas meta ma kkunsidrax il-kawżali tal-ksur tal-kundizzjonijiet tal-kiri, u senjatament tal-obbligi tal-Appellata li żżomm il-fond mikri lilha f'kundizzjoni tajba, sabiex tkun tista' tinqeda bih b'mod kontinwu għall-iskop li għalih qed jinkera lilha b'kiri kontrollat;

ii) Il-Bord żbalja meta ta piż lill-istat attwali tal-fond, biex qies jekk dan ġarrabx "ħsara ħafna", minflok għamel dak l-apprezzament fiż-żmien meta ġiet intavolata l-azzjoni, u preċedentement;

iii) Il-Bord żbalja wkoll meta, minkejja li aċċetta li l-Appellata għamlet snin ma tgħixx f'dan il-fond, skużaha għal dan minħabba li fl-istess żmien għamlet rinnovar b'tiswija tal-ħsarat estensivi li ħalliet li jiġru fih.

543419654; Amanda Lair, holding English passport number 576297461; Jonathan Gilbert, holding English passport number 521647182; Marie Therese Debono, holding English passport number 506064809; Sarah Bugeja, holding identity card number 544776M; Martin Bugeja, holding identity card number 17580M; Roger Aubrey, holding identity card number 263239M and Leanne Bugeja Gaupp, holding identity card number 514480M; Philip Apap Bologna (259662M), Steven Apap Bologna (453967M); Anthony Camilleri (434930M); Peter Fiorini Lowell (341165M) and Nicholas Camilleri (785559M) vs Caroline Cassar, filed in the Court of Appeal Inferior Jurisidiction, on the 23rd July, 2025, the applicants Alexandra Sant Manduca pro et noe felt aggrieved by the judgement given on the 7th July, 2025, by the Rent Regulation Board, whereby the first plea of the respondent namely that the interpellants had to prove their title was rejected and it upheld the rest of the pleas thus as a consequence rejecting the demand of the interpellants.

In its reasoning, the Board considered at length, by citing the appropriate judgments, the claim of "significant damages" and "change of use", and it concluded that the elements required in both cases for the resumption of possession had not been proven. Unfortunately, the Board excluded from its examination the causes of the breach of the conditions of the lease, and especially of the obligation of maintenance and repair of the premises leased in the course of the lease.

The interpellants agree with the judgement appealed in so far as the Board rejected the first plea brought forward by the respondent who is now the respondent in this appeal. The applicants however felt aggrieved, in so far as by means of the judgment appealed, the Board upheld the second, third, fourth and fifth pleas of the respondent, and rejected the demand of the applicants, and are thus filing an appeal for its reversal before this Court.

4. The grievances of the applicants are clear and manifest and consist in the following:

i) The Board erred when it did not consider the causes of the breach of the conditions of the lease, and especially of the obligations of the respondent to keep the premises leased to it in good condition, so that it can continuously use it for the purpose for which it is leased to it by a protected lease;

ii) The Board was wrong when it gave weight to the actual state of the premises, to consider whether this has caused "great harm", instead of making such an appreciation at the time when the action was filed, and previously;

iii) The Board was also incorrect when, despite accepting that the respondent did not live in this premises for years, it excused her for this absence since during the same time she renovated and repaired the extensive damage she had allowed.

Għal dawn ir-raġunijiet kollha, u dawk l-oħra li jirriżultaw fil-kors tas-smigħ ta' dan l-appell, l-esponenti filwaqt li jagħmlu riferenza għall-provi diġà mressqa u għas-sottomissjonijiet diġà magħmula minnhom quddiem il-Bord, u jirriżervaw li jressqu l-provi l-oħra li jistgħu jkunu ammissibbli f'dan l-istadju, jitolbu bir-rispett li din il-Qorti jogħġobha tirriforma s-sentenza appellata fl-ismijiet premessi moghtija mill-Bord li Jirregola l-Kera fis-7 ta' Lulju, 2025, billi:

a) tikkonfermaha inkwantu caħdet l-ewwel eċċezzjoni mressqa mill-intimata appellata, u tħassarha għall-bqija; u

b) tilqa' dan l-appell, tiċħad il-bqija tal-eċċezzjonijiet kollha mressqa mill-istess intimata appellata, u tilqa' t-talba tal-esponenti.

Bl-ispejjeż taż-żewġ istanzi kontra l-intimata appellata.

Appellanti: Alexandra Sant Manduca pro et noe et, 17, Triq Inguanez, L-Imdina

Appellata: Caroline Cassar, 119, Triq Ħal Qormi, Il-Ħamrun

Ir-rikors fl-ismijiet Alexandra Sant Manduca pro et noe vs Caroline Cassar, Rikors numru 675/2022, jinsab differit għat-28 ta' Jannar, 2026, fil-11.30 a.m.

Reġistru tal-Qrati tal-Appell (Inferjuri), illum 16 ta' Jannar, 2026

ALEXANDRA DEBATTISTA
Għar-Reġistratur, Qrati Ċivili u Tribunali

For all these reasons, and those which result in the course of the hearing of this appeal, the applicants whilst referring to the evidence already brought forward and to the submissions made by them before the Board, and reserve to bring forward the other evidence which may be admissible at this stage, request with respect that this Court reforms the judgement appealed in the names premised given by the Rent Regulation Board on the 7th July, 2025, by:

a) confirming the judgment in so far as it dismissed the first plea brought forward by the respondent, and annuls it for the rest; and

b) upholding this appeal, dismissing therefore the rest of all the pleas brought forward by the same respondent, and uphold the demand of the applicants.

With costs of both instances against the respondent.

Applicant: : Alexandra Sant Manduca pro et noe et, 17, Triq Inguanez, Mdina

Respondent notification: Caroline Cassar, 119, Triq Ħal Qormi, Ħamrun

The application in the names Alexandra Sant Manduca pro et noe vs Caroline Cassar, Application number 675/2022 has been postponed for hearing to the 28th January, 2026, at 11.30 a.m.

Registry of the Courts of Appeal (Inferior Jurisdiction), today 16th January, 2026

ALEXANDRA DEBATTISTA
For the Registrar, Civil Courts and Tribunals

127

B'digriet mogħti mill-Qorti tal-Maġistrati (Malta) fid-9 ta' Ġunju, 2025, ġiet ordnata l-pubblikazzjoni tal-estratt li jidher hawn taħt għall-finijiet ta' notifika skont l-Artikolu 187(3) et sequitur tal-Kodiċi ta' Organizzazzjoni u Proċedura Ċivili (Kap. 12).

Elmo Insurance Limited (C3500) ta' Triq Abate Rigord, Ta' Xbiex, ippreżentat talba fit-3 ta' April, 2025, fejn talbet lill-Qorti sabiex tikkundanna lil Nikita Mallia (KI 0016091M) ta' Spiteri Court, Block A, Flat 16, Triq it-Tamar, San Pawl il-Baħar, u Daniel Borg (KI 0379899M) ta' 78, Antonio, Triq is-Sedqa, Ħ'Attard, sabiex iħallsu lill-kumpanija attriċi s-somma ta' €5,258.33, liema ammont huwa dovut lill-kumpanija attriċi.

Bl-ispejjeż u bl-imgħax legali.

By a decree of the Court of Magistrates (Malta) of the 9th June, 2025, the publication of the following extract was ordered for the purpose of service in terms of Article 187(3) et seq of the Code of Organisation and Civil Procedure (Cap. 12).

Elmo Insurance Limited (C3500) of Triq Abate Rigord, Ta' Xbiex, filed a Claim on the 3rd April, 2025, whereby they asked the Court to condemn Nikita Mallia (ID 0016091M) of Spiteri Court, Block A, Flat 16, Triq it-Tamar, St Paul's Bay, and Daniel Borg (ID 0379899M) of 78, Antonio, Triq is-Sedqa, Ħ'Attard, to pay the plaintiff company the sum of €5,258.33, which amount is due to the plaintiff company.

With costs and legal interests.

Il-kawża (Avviż numru 112/2025JG) tinsab differita għat-23 ta' Jannar, 2026, fl-10.15 a.m.

Notifika: Nikita Mallia (KI 0016091M) ta' Spiteri Court, Block A, Flat 16, Triq it-Tamar, San Pawl il-Baħar u Daniel Borg (KI 0379899M) ta' 78, Antonio, Triq is-Sedqa, Ħ'Attard.

Reġistru tal-Qorti tal-Maġistrati (Malta), illum 19 ta' Jannar, 2026

ALEXANDRA DEBATTISTA
Ghar-Reġistratur, Qrati u Tribunali

The case (Notice number 112/2025JG) is deferred for hearing for the 23rd January, 2026, at 10.15 a.m.

Notification: Nikita Mallia (ID 0016091M) of Spiteri Court, Block A, Flat 16, Triq it-Tamar, St Paul's Bay, and Daniel Borg (ID 0379899M) of 78, Antonio, Triq is-Sedqa, Ħ'Attard.

Registry of the Courts of Magistrates (Malta), today 19th January, 2026

ALEXANDRA DEBATTISTA
For the Registrar, Civil Courts and Tribunals

128

B'digriet mogħti mill-Qorti tal-Appell, Sede Inferjuri, fid-29 ta' Ottubru, 2025, fl-atti tar-Rikors numru 123/2025 fl-ismijiet Vincent Abela vs Herbert Brincat, ġiet ordnata s-segwenti pubblikazzjoni biex isservi ta' notifika fil-konfront ta' Vincent Abela a tenur tal-Artikolu 187(3) et sequitur tal-Kap. 12.

Permezz tar-Rikors tal-Appell numru 123/25 ippreżentat fid-19 ta' Settembru, 2025, l-appellant Herbert Brincat ħassu aggravat bid-deċiżjoni tal-4 ta' Settembru, 2025, tal-Avukat Josette Grech bħala Arbitru fi ħdan iċ-Ċentru dwar l-Arbitraġġ ta' Malta fejn ddeċidiet il-każ odjern fl-ismijiet fuq premessi billi ċaħdet it-talbiet u l-eċċezzjonijiet tal-intimat u laqgħet in parte l-ewwel talba tar-rikorrent. Dan billi l-inċident odjern ġie addebitat bħala kwart responsabbli għalih ir-rikorrent u tliet kwarti responabbli għalih l-intimat, hawn appellant.

Illi l-aggravji huma ċari u manifesti fir-rigward ta':

1. Iċ-ċaħda tal-isfilz tax-xhieda tar-rikkorenti li xehed u qal li kien s-sewwieq meta lanqas kien fuq il-post fil-ħin tal-inċident;

2. Kien hemm nuqqas ta' smigħ xieraq bil-ftuħ tal-provi tar-rikorrent mill-ġdid wara l-għeluq tal-provi tiegħu u l-bidu tal-provi tal-intimat;

3. It-talbiet rikorrent kellhom jiġu miċħuda anke fuq il-bażi ta' falsus in uno, falsus in omnibus;

4. It-tort tal-inċident huwa unikament tal-appellat u l-fatti juru negliġenza, imperizja u nuqqas ta' osservanza tar-regoli tat-traffiku daparti tal-appellat.

Għaldaqstant, l-appellant jitlob umilment lil din l-Onorabbli Qorti tal-Appell takkolji dan l-appell u tgħaddi sabiex tħassar, tannulla u tirrevoka is-sentenza tal-Arbitraġġ

By means of a decree delivered by the Court of Appeal, Inferior Jurisdiction, on the 29th October, 2025, in the records of Application Number 123/2025 in the names Vincent Abela vs Herbert Brincat, the following publication was ordered for the purpose of effecting service on Vincent Abela in terms of Article 187(3) et sequitur of Cap. 12.

Whereas in Appeal Application No. 123/25 filed on the 19th September, 2025, the appellant Herbert Brincat feels aggrieved by the decision of the 4th September, 2025, by Advocate Josette Grech as Arbitrator at the Malta Arbitration Centre whereby she decided the present case in the names above premised by dismissing the demands and pleas of the respondent and upheld in parte the first demand of the applicant, owing to the fact that present incident was charged as to one fourth of the responsibility pertaining to the applicant and three fourths of the responsibility pertaining to the respondent, presently the appellant.

Whereas the grounds of appeal are clear and manifest as regards:

1. The denial of the striking from the record of the applicant's evidence who testified and said that he was the driver when he was not on the spot at the time of the accident;

2. There was a lack of a fair hearing with the re-opening of the applicant's evidence after the closure of his evidence and the commencement of the respondent's evidence;

3. The applicant's claims should have been dismissed also on the basis of falsus in uno, falsus in omnibus;

4. The fault of the accident lies solely with the respondent appellee and the facts show negligence, lack of expertise and lack of observance of traffic regulations on his part.

Therefore, the appellant humbly asks this Honourable Court of Appeal to uphold this appeal and therefore cancel, annul and revoke the Arbitration decision in the names

fl-ismijiet premessi, u tgħaddi sabiex tilqa' l-eċċezzjonijiet imressqa mill-esponent u konsegwentement tiċħad it-talbiet kollha tal-appellat, bl-ispejjeż taż-żewġ istanzi kontra l-istess appellat.

Ir-Rikors numru 123/2025 fl-ismijiet Vincent Abela vs Herbert Brincat jinsab differit għat-trattazzjoni għall-21 ta' Jannar, 2026, jissejjaħ fl-10.20 a.m.

Notifika: Vincent Abela, 33, Trejqa Carl Chircop, Ħal Tarxien

Reġistru tal-Qrati tal-Appell (Inferjuri), illum 19 ta' Jannar, 2026

DOTT. FRANCO BONDIN, LLD, M. JUR.
Għar-Reġistratur, Qrati Ċivili u Tribunali

premised, and pass on to uphold the pleas submitted by the exponent and consequently dismiss all the demands of the respondent appellee, with costs of both instances against the same respondent appellee.

Application number 123/2025 in the names Vincent Abela vs Herbert Brincat has been deferred to the 21st January, 2026, for submissions, be called at 10.20 a.m.

Notification: Vincent Abela, 33, Trejqa Carl Chircop Ħal Tarxien

Registry of the Courts of Appeal (Inferior jurisdiction), this day 19th January, 2026

DR FRANCO BONDIN, LLD, M. JUR.
For the Registrar, Civil Courts and Tribunals

129

B'digriet mogħti mill-Qorti Ċivili, Prim'Awla, Sezzjoni tal-Kummerċ, fid-19 ta' Jannar, 2026, fl-atti tar-Rikors Ġuramentat numru 99/2024ISB, li ġie ppreżentat fid-29 ta' Ottubru, 2024, fl-ismijiet: Spiteri Roberto vs X, ġiet ordnata s-segwenti pubblikazzjoni, a tenur tal-Artikolu 510 et sequitur tal-Kap. 13, biex isservi ta' notifika tal-laqgħha tal-krediturі, liema laqgħa għandha ssir fil-preżenza tat-trustee l-Av. Jean-Pie Gauci-Maistre bħala uffiċjal tal-Qorti, nhar it-2 ta' Frar, 2026, fis-sagħtejn ta' wara nofinshar (14.00), fl-uffiċċju tal-istess trustee, 29, Vincenti Buildings, Flat 24, Triq id-Dejqa, Il-Belt Valletta, u/jew virtwalment permezz ta' mezzi elettroniċi ta' komunikazzjoni.

ALEXANDRA DEBATTISTA
Għar-Reġistratur, Qrati Ċivili u Tribunali

That by a decree of the Civil Court – Commercial Section, of the 19th January, 2026, in the records of the Sworn Application number 99/2024ISB, which was filed on the 29th October, 2024, in the names: Spiteri Roberto vs X, the following publication was ordered, in terms of Article 510 et sequitur of Cap. 14, to serve as notification of the meeting of the creditors, which meeting is to take place in the presence of the trustee Adv. Jean-Pie Gauci-Maistre as an officer of the Court, on the 2nd February, 2026, at 2pm, at the office of the trustee, 29, Vincenti Buildings, Flat 24, Triq id-Dejqa, Valletta, and/or virtually by means of electronic communication.

ALEXANDRA DEBATTISTA
For the Registrar, Civil Courts and Tribunals

130

Permezz ta' digriet mogħti fit-30 ta' Diċembru, 2025, mill-Bord li Jirregola l-Kera fl-atti tar-rikors fl-ismijiet, LIDL Immobiliare Malta Limited vs The Connections Group Limited, Rikors numru 310/2025JG, ġiet ordnata s-segwenti pubblikazzjoni biex isservi ta' notifika fil-konfront tal-intimat The Connections Group Limited a tenur tal-Artikolu 187(3) et sequitur tal-Kodiċi ta' Organizzazzjoni u Proċedura Ċivili (Kap. 12).

Permezz ta' rikors fl-ismijiet LIDL Immobiliare Malta Limited (C36321) vs The Connections Group Limited (C93511), ippreżentat fil-Bord li Jirregola l-Kera, fis-26 ta' Settembru, 2025, ir-rikorrenti LIDL Immobiliare Malta Limited (C36321) talbet bir-rispett lil dan l-Onorabbli Bord sabiex:

1. Preliminarjament jordna li din il-kawża tinstema' bil-proceduri sommarji u dan peress li jikkonkorru l-elementi

By means of a decree of the 30th December, 2025, of the Rent Regulation Board, in the records of the Application in the names LIDL Immobiliare Malta Limited vs The Connections Group Limited, Application number 310/2025JG, the following publication was ordered for the purpose of effecting service on the respondent company The Connections Group Limited in terms of Article 187(3) et sequitur of the Code of Organisation and Civil Procedure (Cap. 12).

By means of an application in the names LIDL Immobiliare Malta Limited (C36321) vs The Connections Group Limited (C93511), filed in the Rent Regulation Board, on the 26th September, 2025, the applicant LIDL Immobilire Malta Limited (C36321) requested this Honourable Board so that:

1. Preliminarily, it orders that this application be heard by means of summary proceedings and this because there

neċessarji a tenur tal-Artikolu 16 tal-Kap. 69 tal-Liġijiet ta' Malta;

2. Jiddikjara u jiddeċiedi illi s-soċjetà intimata The Connections Group Limited bl-azzjonijiet tagħha stess waslet sabiex tittermina l-ftehim ta' sullokazzjoni tat-8 ta' Ottubru, 2020, Dokument B fil-process odjern;

3. Jiddikjara u jiddeċiedi b'hekk illi s-soċjetà intimta The Connections Group Limited hija responsabbli sabiex tħallas €53,100.67 inkluża VAT bħala arretrati ta' kera għal perjodu ta' Lulju, 2021 sa April, 2024;

4. Konsegwentement jiddikjara u jiddeċiedi illi peress li s-soċjetà intimata The Connections Group Limited bl-azzjonijiet tagħha stess waslet sabiex tittermina l-ftehim ta' sullokazjoni surreferit, ai termini tal-klawsola 15 tal-istess ftehim ta' sullokazzjoni hija responsabbli sabiex tħallas is-soċjetà esponenti l-ammont ta' €199,873.86 inkluża VAT;

5. Konsegwentement jiddikjara u jiddeċiedi illi s-soċjetà intimata The Connections Group Limited għandha tiġi żgumbrata mill-fond inkwistjoni u r-rikorrenti jirriprendu l-pussess tal-fond fi Triq Amery, Tas-Sliema, użat bħala uffiċini sovrapost l-istess supermarket, skont l-istess pjanta annessa mal-ftehim Dokument B, stante illi l-istess soċjetà intimata bl-azzjonijiet tagħha stess waslet sabiex tittermina l-istess ftehim ta' sullokazzjoni kif ukoll ma ħallsitx il-kera kif dovut skont l-istess ftehim ta' lokazzjoni;

6. Konsegwentement jordna l-iżgumbrament fi żmien qasir u perentorju tas-soċjetà intimata mill-fond Triq Amery Tas-Sliema użat bħala uffiċini sovrapost l-istess supermarket.

Bl-ispejjeż kompriżi tal-ittra uffiċjali numru 1221/2024 u bl-inġunzjoni tas-soċjetà intimata minn issa inġunt għas-subizzjoni.

Esponenti: Vassallo Business Park, Triq Burmarrad, In-Naxxar

Notifika soċjetà intimata: The Connections Group Ltd, Triq Amery, Tas-Sliema

Ir-rikors fl-ismijiet Lidl Immobiliare Malta Limited vs The Connections Group Limited, Rikors numru 310/2025JG jinsab differit għas-26 ta' Jannar, 2026, fis-1.10 p.m.

Reġistru tal-Qrati Superjuri, illum 16 ta' Jannar, 2026

ALEXANDRA DEBATTISTA
Għar-Reġistratur, Qrati Ċivili u Tribunali

exist the necessary elements in terms of Article 16 of Cap. 69 of the Laws of Malta;

2. It declares and decides that the respondent company The Connections Group Limited by its own action has terminated the sub-lease agreement of the 8th October, 2020, document B in the file;

3. It declares and thus decides that the respondent company The Connections Group Limited is responsible to pay €53,100.67 including VAT as arrears of rent for the period July, 2021 till April, 2024;

4. Consequently, it declares and decides that since the respondent company The Connections Group Limited by its own actions has terminated the sub-lease agreement above mentioned, in terms of clause 15 of the same sub-lease agreement it is responsible to pay the applicant company the amount of €199,873.86 including VAT;

5. Consequently, it declares and decides that the respondent company The Connections Group Limited is to be evicted from the premises in question and the applicants resume possession of the premises in Triq Amery, -Sliema used as offices overlying the same supermarket, according to the same plan annexed to the agreement document B, since the same respondent company with its own shares has terminated the sub-lease agreement as well as did not pay the rent due according to the same lease agreement;

6. Consequently, order the eviction within a short and peremptory period of the respondent company from the premises Triq Amery Sliema used as overlying offices of the same supermarket.

With costs including the judicial letter number 1221/2024 and from now the respondent company is summoned so that a reference to its evidence be made.

Applicant: Vassallo Business Park, Triq Burmarrad, Naxxar

Notification respondent company: The Connections Group Ltd, Triq Amery, Tas-Sliema

The application in the names LIDL Immobiliare Malta Limited vs The Connections Group Limited, Application number 310/2025JG has been postponed for hearing to the 26th January, 2026, at 1.10 p.m.

Registry of the Superior Courts, today 16th January, 2026

ALEXANDRA DEBATTISTA
For the Registrar, Civil Courts and Tribunals

131

B'digriet mogħti mill-Qorti Ċivili, Prim'Awla, fid-9 ta' Ottubru, 2025, fl-atti tar-Rikors Ġuramentat numru 842/2025AD, fl-ismijiet Bank of Valletta plc vs Carmen Portelli, ġiet ordnata s-segwenti pubblikazzjoni, a tenur tal-Artikolu 187 et sequitur tal-Kapitlu 12, biex isservi bħala notifika fil-konfront tal-intimat.

Permezz ta' rikors fl-ismijiet: Bank of Valletta PLC (C2833) vs Carmen Portelli (146368M) ippreżentat fil-Qorti Ċivili, Prim'Awla, fid-19 ta' Awwissu, 2025, ir-rikorrent talab lil din l-Onorabbli Qorti sabiex:

1. Tawtorizzaha tesegwixxi l-Ittra Uffiċjali bin-numru 3065/2007 reża eżekuttiva fid-19 ta' Settembru, 2007, taħt l-Artikolu 166A tal-Kap.12 tal-Liġijiet fl-ismijiet imsemmija;

Bl-ispejjeż kollha kontra l-intimati li minn issa huma inġunti għas-subizzjoni.

Ir-Rikors Ġuramentat numru 842/2025AD fl-ismijiet imsemmija hawn fuq huwa differit għas-17 ta' Frar, 2026, fid-9.15 a.m.

Notifika Intimat: Carmen Portelli (146368M), Antcarm, Block 5, Flat 12, Triq Dun Victor Cilia, Bormla

Reġistru tal-Qrati Superjuri, illum 16 ta' Jannar, 2026

GABRIEL MANGION
Għar-Reġistratur, Qrati Ċivili u Tribunali

By means of a decree given by the Civil Court, First Hall, on the 9th October, 2025, in the records of the Sworn application number 842/2025AD, in the names Bank of Valletta plc vs Carmen Portelli, the following publication was ordered, in terms of Article 187 et sequitur of Cap. 12, for the purpose of service of the respondent.

By means of an application in the names: Bank of Valletta PLC (C2833) vs Carmen Portelli (146368M) filed in the Civil Court, First Hall, on the 19th August, 2025, the applicant asked this Honourable Court to:

1. Authorise her to execute the Judicial letter number 3065/2007 rendered executable on the 19th September, 2007, under Article 166A of the Kap.12 of Laws in the names mentioned;

With all costs against the respondents who are from now summoned so that a reference to their evidence be made.

The Sworn application number 842/2025AD in the names mentioned above is postponed to the 17th February, 2026, at 9.15 a.m.

Notification respondent: Carmen Portelli (146368M), Antcarm, Block 5, Flat 12, Triq Dun Victor Cilia, Cospicua

Registry of the Superior Courts, today 16th January, 2026

GABRIEL MANGION
For the Registrar, Civil Courts and Tribunals

132

Permezz ta' digriet mogħti fis-27 ta' Novembru, 2025, mill-Bord li Jirregola l-Kera fl-atti tar-rikors fl-ismijiet Giovanna Battista sive Battistina Cutajar vs Nazzareno Zerafa, Rikors numru 315/2025CG, ġiet ordnata s-segwenti pubblikazzjoni biex isservi ta' notifika fil-konfront tal-intimat Nazzareno Zerafa a tenur tal-Artikolu 187(3) et sequitur tal-Kodiċi ta' Organizzazzjoni u Proċedura Ċivili (Kap. 12).

Permezz ta' rikors fl-ismijiet Giovanna Battista sive Battistina Cutajar (KI 921245M) vs Nazzareno Zerafa (KI 0825250M), ippreżentat fil-Bord li Jirregola l-Kera, fit-2 ta' Ottubru 2025, ir-rikorrenti Giovanna Battista sive Battistina Cutajar (KI 921245M) talbet bir-rispett lil dan l-Onorabbli Bord sabiex:

1. Jiddikjara u jiddeċiedi illi l-intimat Nazzareno Zerafa (KI 0825250M) huwa l-inkwilin tal-fond bin-numru uffiċjali numru 112, Triq il-Knisja, Ix-Xgħajra, u jikkwalifika bħala kerrej ta' dar ta' abitazzjoni abbażi ta' din it-tifsira, ai termini

By means of a decree of the 27th November, 2025, of the Rent Regulation Board, in the records of the Application in the names Giovanna Battista sive Battistina Cutajar vs Nazzareno Zerafa, Application Number 315/2025CG, the following publication was ordered for the purpose of effecting service on the respondent Nazzareno Zerafa in terms of Article 187(3) et sequitur of the Code of Organisation and Civil Procedure (Cap. 12).

By means of an application in the names Giovanna Battista sive Battistina Cutajar (ID 921245M) vs Nazzareno Zerafa (ID 0825250M), filed in the Rent Regulation Board, on the 2nd October 2025, the applicant Giovanna Battista sie Battistina Cutajar (ID 921245M) requested this Honourable Board so that:

1. Declare and decide that the respondent Nazzareno Zerafa (ID 0825250M) is the tenant of the premises with official number 112, Triq il-Knisja, Xgħajra and qualifies as a tenant of a dwelling house on the basis of this definition,

tal-Artikolu 2 tal-Ordinanza li Tirregola t-Tiġdid tal-Kera tal-Bini kif emendat bl-Att XXIV tal-2021 u b'hekk hija intitolata tkompli tokkupa d-dar ta' abitazzjoni ai termini tal-Artikolu 2 tal-Ordinanza li Tirregola t-Tiġdid tal-Kiri tal-Bini, kif emendat bl-Att XXIV tal-2021.

2. Jordna li jitwettaq it-test tal-mezzi kif stabbilit fir-Regolamenti dwar it-Tkomplija tal-Kirja (Kiriterji ta' Test tal-Mezzi) maħruġa taħt l-Artkolu 1622A tal-Kodiċi u kwalunkwe regolamenti oħra li jissostitwuhom ibbażat fuq id-dħul tal-kerejja bejn l-1 ta' Jannar u l-31 ta' Diċembru, 2024, u fuq il-Kapital tal-kerrejj fil-31 ta' Diċembru, 2024.

3. Jiddikjara u jiddeċiedi illi ai termini tal-Att XXIV tal-2021 il-kera għandha tigi riveduta għal ammont li ma' jeccedix it-2% fis-sena tal-valur liberu u frank tas-suq miftuħ tal-fond bin-numru uffiċjali 112, Triq il-Knisja, Ix-Xgħajra u sabiex jiġu stabbiliti kundizzjonijiet ġodda fir-rigward tal-kera.

4. Jordna, f'każ illl-intimt ma jissodisfax il-kriterji tad-dħul tal-Kapital tat-test tal-mezzi, l-iżgumbrament tal-istess intimat mill-fond inkwistjoni, fi żmien qasir u perentorju stabbilit minn dan il-Bord u mhux aktar tard minn sentejn.

Bl-ispejjeż u bl-inġunzjoni tal-intimati għas-subizzjoni u b'riserva u mingħajr preġudizzju għal kwalsiasi azzjoni oħra li tista' talvolta tiġi preżentata.

Esponenti: 46, Mum & Dad, Triq il-Madaffa, Ħaż-Żabbar

Notifika intimat: 112, Triq il-Knisja, Ix-Xgħajra

Ir-rikors fl-ismijiet Giovanna Battista sive Battistina vs Nazzareno Zerafa, Rikors numru 315/2025CG, jinsab differit għad-29 ta' Jannar, 2026, fid-9.40 a.m.

Reġistru tal-Qrati Superjuri, illum 16 ta' Jannar, 2026

ALEXANDRA DEBATTISTA
Għar-Reġistratur, Qrati Ċivili u Tribunali

in terms of Article 2 of the Reletting of Urban Property Regulation Ordinance as amended by Act XXIV of 2021 and is thus entitled to continue occupying the dwelling house in terms of Article 2 of the Reletting of Urban Property Regulation Ordinance, as amended by Act XXIV of 2021.

2. Order that the means test as established in the Rules of the Continuation Tenancies (Means Test Criteria) issued under Article 1622A of the Civil Code and any regulations replacing them be carried out based on the income of the lessee between the 1st January and 31st December, 2024, and on the capital of the lessee on the 31st December, 2024.

3. Declare and decide that in terms of Act XXIV of 2021 the rent shall be revised to an amount not exceeding 2% per annum of the free and unencumbered open market value of the premises with official number 112, Triq il-Knisja, Xgħajra and in order to establish new conditions regarding the lease.

4. Order, in case the respondent does not satisfy the criteria of the income of the capital of the means test, the eviction of the same respondent from the premises in question, within a short and peremptory time established by this Board and not later than two years.

With costs and from now the respondent is summoned so that a reference to his oath be made and saving and without prejudice to any other action which may be filed.

Applicant: 46, Mum & Dad, Triq il-Madaffa, Ħaż-Żabbar

Notification respondent: 112, Triq il-Knisja, Xgħajra

The application in the names Giovanna Battista sive Battistina Cutajar vs Nazzareno Zerafa, Application number 315/2025CG, has been postponed for hearing to the 29th January, 2026, at 9.40 a.m.

Registry of the Superior Courts, today 16th January, 2026

ALEXANDRA DEBATTISTA
For the Registrar, Civil Courts and Tribunals

133

Permezz ta' digriet mogħti fis-6 ta' Jannar, 2026, mill-Bord li Jirregola l-Kera fl-atti tar-rikors fl-ismijiet Eliziann Farrugia vs Damiano Alfio Rannisi Torrisi et, Rikors numru 259/2025JG, ġiet ordnata s-segwenti pubblikazzjoni biex isservi ta' notifika fil-konfront tal-intimata Maria Stano a tenur tal-Artikolu 187(3) et sequitur tal-Kodiċi ta' Organizzazzjoni u Proċedura Ċivili (Kap. 12).

Permezz ta' rikors fl-ismijiet Elizann Farrugia (KI 56689M) vs Damiano Alfio Rannisi Torrisi u Maria Stano

By means of a decree of the 6th January, 2026, of the Rent Regulation Board, in the records of the Application in the names Eliziann Farrugia vs Damiano Alfio Rannisi Torrisi et, Application number 259/2025JG, the following publication was ordered for the purpose of effecting service on the respondent Maria Stano in terms of Article 187(3) et sequitur of the Code of Organisation and Civil Procedure (Cap. 12).

By means of an application in the names Eliziann Farrugia (ID 56689M) vs Damiano Alfio Rannisi Torrisi and

(KI CA19205PU), ippreżentat fil-Bord li Jirregola l-Kera, fit-13 ta' Awwissu, 2025, ir-rikorrenti Eliziann Farrugia (KI 56689M) talbet bir-rispett lil dan l-Onorabbli Bord sabiex:

1. Jaqta' u jiddeċiedi l-kawża bid-dispensa tas-smigħ ai termini tal-Artikolu 16A tal-Kap. 69 tal-Liġijiet ta' Malta;

2. Jiddikjara illi l-intimati kisru l-ftehim ta' lokazzjoni mar-rikorrent u li għandhom jiġu żgumbrati;

3. Jordna l-iżgumbrament tal-intimati mill-fond ossija appartament numru C4, formanti parti mill-Blokka ta' Appartamenti bl-isem San Tumas Apartments, fi Triq Liberat Grech, Ix-Xagħra, Għawdex, fi żmien qasir u perentorju ffissat minn dan l-Onorabbli Bord;

4. Jiddikjara li d-depożitu ta' €900 għandu jinżamm mir-rikorrent;

5. Jiddikajra li l-intimati huma moruži fil-kera u b'hekk huma debituri tar-rikorrent Eliziann Farrugia għall-kera minn Mejju 2025 sad-data tad-decizjoni finali.

6. Jillikwida l-kera dovuta lir-rikorrenti Eliziann Farrugia;

7. Jordna lill-intimati jħallsu l-kera dovuta kif likwidata fit-talba preċedenti.

Bl-ispejjeż inkluż tal-ittra ufficjali numru 3143/2025 kontra l-intimati minn issa inġunti in subizzjoni.

Esponenti: Eliziann Farrugia, 24A Nitevans, Sqaq Franzina, Iż-Żurrieq

Notifika: Maria Stano, San Tumas Apartments, Apt C4, Triq Liberat Grech, Ix-Xagħra, Għawdex

Ir-rikors fl-ismijiet Eliziann Farrugia vs Damiano Alfio Rannisi Torrisi et, rikors numru 259/2025JG jinsab differit għat-28 ta' Jannar 2026 fis-1.15p.m.

Reġistru tal-Qrati Superjuri, illum 16 ta' Jannar, 2026

ALEXANDRA DEBATTISTA
Għar-Reġistratur, Qrati Ċivili u Tribunali

Maria Stano (ID CA 19205PU), filed in the Rent Regulation Board, on the 13th August, 2025, the applicant Eliziann Farrugia (ID 56689M) requested this Honourable Board so that:

1. Decide the cause without proceeding to trial in terms of Article 16A of Cap. 69 of the Laws of Malta;

2. Declare that the respondents violated the lease agreement with the applicant and that they should be evicted;

3. Order the eviction of the respondents from the premises or rather apartment number C4, forming part of the Block of apartments named San Tumas Apartments, in Triq Liberat Grech, Xagħra, Gozo, within a short and peremptory time fixed by this Honourable Board;

4. Declare that the deposit of €900 is to be retained by the applicant;

5. Declare that the respondents are in default of rent and thus are debtors of the applicant Eliziann Farrugia for the rent from May 2025 till the date of final decision.

6. Liquidate the rent due to the applicant Eliziann Farrugia;

7. Order the respondents to pay the rent due as liquidated in the preceeding demand.

With costs including the judicial letter number 3143/2025 against the respondents who are from now summoned so that a reference to their oath be made.

Applicant: Eliziann Farrugia, 24A Nitevans, Sqaq Franzina, Żurrieq

Notification: Maria Stano, San Tumas Apartments, Apt C4, Triq Liberat Grech, Xagħra, Gozo

The application in the names Eliziann Farrugia vs Damiano Alfio Rannisi Torrisi et, Application Number 259/2025JG has been postponed for hearing to the 28th January 2026 at 1.15p.m.

Registry of the Superior Courts, today 16th January, 2026

ALEXANDRA DEBATTISTA
For the Registrar, Civil Courts and Tribunals

134

Permezz ta' digriet mogħti fil-5 ta' Jannar, 2026, mill-Qorti Civili (Sezzjoni tal-Familja) fl-atti tal-ittra Medjazzjoni numru 936/2024 fl-ismijiet Michaela Baldacchino vs Marius Baldacchino, ġiet ordnata s-segwenti pubblikazzjoni

By means of a decree of the 5th January, 2026, of the Civil Court (Family Section), in the records of the Letter of Mediation in the names Michaela Baldacchino vs Marius Baldacchino, Letter of Mediation number 936/2024, the

biex isservi ta' notifika fil-konfront tal-intimat Marius Baldacchino a tenur tal-Artikolu 187(3) et sequitur tal-Kodiċi ta' Organizzazzjoni u Proċedura Ċivili (Kap. 12).

Permezz ta' rikors fl-atti ittra Medjazzjoni numru 936/2024 fl-ismijiet Michaela Baldacchino (KI 560389M) vs Marius Baldacchino (KI 776755M), ippreżentata fit-22 ta' Awwissu, 2024, Michael Baldacchino (KI 560389M) talbet lil din l-Onorabbli Qorti sabiex:

1. Tordna lil Psikologa Alessandra Sammut Muscat u l-Psikjatra Dott. Daniel Vella Fondacaro sabiex jippreżentaw rapport maħluf dwar id-diffikultajiet u l-andament tal-għajnuna li qiegħed jingħata l-minuri, filwaqt li jagħtu r-rakkomandazzjonijiet tagħhom dwar il-minuri lil din l-Onorabbli Qorti;

2. B'effett immedjat, tordna li l-aċċess għall-intimat ikun taħt superviżjoni tal-Aġenzija Appoġġ skont il-modalità u l-kundizzjonijiet imposti minn din l-Onorabbli Qorti u li l-intimat jiġi ordnat jattendi għat-terapija flimkien mal-minuri f'każ li jiġi mitlub mill-Psikologu;

3. Tordna lill-intimat sabiex iżomm distanza u ma jersaqx ħdejn ir-residenza tal-esponenti, u ħdejn l-iskola tal-minuri sakemm ma jkunx mitlub mill-iskola sabiex jattendi;

4. Toħrog Ordni ta' Protezzjoni favur l-esponenti ai termini tal-Artikolu 37 tal-Kodiċi Civili u jekk din il-Qorti tħoss il-ħtieġa li din l-Ordni tkun estiża sabiex l-intimat iżomm distanza mill-impjieg tal-esponenti u mill-iskola tal-minuri sakemm ma jkunx mitlub mill-iskola jattendi, u li din l-ordni ma tkunx tapplika fil-ħin tal-aċċess;

5. Tordna l-għeluq tal-medjazzjoni u tawtorizza lill-partijiet sabiex jipproċedu b'kawza ta' separazzjoni personali skont il-liġi.

Salv provvedimenti oħra li din l-Qorti jidhrilha xierqa u opportuni.

Esponenti: 73A, Flat 1, Triq il-Kbira San Ġużepp, Il-Ħamrun

Notifika: Marius Baldacchino,56, Triq in-Nofsinhar, Il-Belt Valletta

Qorti Civili (Sezzjoni tal-Familja), l-Onor. Imħallef Jacqueline Padovani Grima, LLD, LLM (IMLI)

Ittra numru 936/2024

following publication was ordered for the purpose of effecting service on the respondent Marius Baldacchino in terms of Article 187(3) et sequitur of the Code of Organisation and Civil Procedure (Cap. 12).

By means of an application in the records of the Letter of Mediation number 936/24 in the names Michaela Baldacchino (ID 560389M) vs Marius Baldacchino (ID 776755M), filed on the 22nd August 2024 in the Civil Courts (Family Section), Michaela Baldacchino (ID 560389M) requested this Honourable Court to:

1. Order Psychologist Alessandra Sammut Muscat and Psychiatrist Dr Daniel Vella Fondacaro to present a sworn report regarding the difficulties and the progress of the assistance that the minor is being given, whilst giving their recommendations regarding the minor to this Honourable Court;

2. With immediate effect, order that access to the respondent be under the supervision of the Aġenzija Appoġġ according to the modalities and conditions imposed by this Honourable Court and that the respondent be ordered to attend therapy together with the minor in case requested by the Psychologist;

3. Order the respondent to keep a distance and not approach the residence of the applicant, and near the school of the minor unless he is requested by the school to attend;

4. Issue a Protection Order in favour of the applicant in terms of Article 37 of the Civil Code and if this Court deems it necessary that this order be extended so that the respondent retains distance from the employment of the applicant and from the school of the minor unless he is requested by the school to attend, and that this order shall not apply at the time of access;

5. Order the closure of the mediation and authorise the parties to proceed with a cause of personal separation according to law.

Saving other provisions that this Court deems fit and opportune.

Applicant: 73A, Flat 1, Triq il-Kbira San Ġużepp, Il-Ħamrun

Notification: Marius Baldacchino, 56, Triq in-Nofsinhar, Valletta

Civil Court (Family Section), the Hon. Madame Justice Jacqueline Padovani Grima, LLD, LLM (IMLI)

Letter number 936/24,

Il-Qorti,

Rat ir-rikors,

Tordna n-notifika tal-istess lill-kontroparti bi dritt ta' risposta fi żmien ġimgħa.

Tordna b'effett immedjat li l-aċċess tal-missier ikun wieħed taħt superviżjoni ta' rappreżentant tad-Direttorat għall-Ħarsien tat-Tfal.

Illum 25 ta' Awwissu, 2025

Reġistru tal-Qrati Civili (Sezzjoni Familja), illum 16 ta' Jannar, 2026

ALEXANDRA DEBATTISTA
Għar-Reġistratur, Qrati Ċivili u Tribunali

The Court,

Saw the application,

Order the notification of the same to the counterparty who has one week to file a reply.

Order with immediate effect that the father's access be under the supervision of a representative of the Directorate for Child Protection.

Today 25th August, 2025

Registry of the Civil Courts (Family Section), today 16th January, 2026

ALEXANDRA DEBATTISTA
For the Registrar, Civil Courts and Tribunals

135

B'digriet mogħti mill-Qorti Ċivili, Prim'Awla, fl-14 ta' Novembru, 2025, fl-atti tar-Rikors Ġuramentat numru 815/2025FDP, fl-ismijiet: David Montebello et vs Raymond Sammut, ġiet ordnata s-segwenti pubblikazzjoni, a tenur tal-Artikolu 187 et sequitur tal-Kapitlu 12, biex isservi bħala notifika fil-konfront tal-intimat.

Permezz ta' rikors fl-ismijiet: David Montebello (232463M) et vs Raymond Sammut (548861M) ippreżentat fil-Qorti Ċivili, Prim'Awla, fit-8 ta' Awwissu, 2025, ir-rikorrent talab lil din l-Onorabbli Qorti sabiex:

1. Tordna lill-konvenut sabiex fl-eventwalità li huwa jikkostruwixxi fuq l-arja sovrastanti huwa bl-ebda mod ma jnaqqas id-drittijiet ta' użu li qed igawdu l-atturi u d-drittijiet li l-atturi għandhom fuq il-komun;

Bl-ispejjeż kollha kontra l-intimat li minn issa huwa inġunt għas-subizzjoni.

Ir-Rikors Ġuramentat numru 815/2025FDP fl-ismijiet imsemmija hawn fuq huwa differit għas-27 ta' Jannar, 2026, fid-9.30 a.m.

Notifika Intimat: Raymond Sammut (548861M), 72, Belvedere, Triq il-Mediterran, Pembroke

Reġistru tal-Qrati Superjuri, illum 16 ta' Jannar, 2026

GABRIEL MANGION
Għar-Reġistratur, Qrati Ċivili u Tribunali

By means of a decree given by the Civil Court, First Hall, on the 14th November, 2025, in the records of the Sworn application number 815/2025FDP, in the names: David Montebello et vs Raymond Sammut, the following publication was ordered, in terms of Article 187 et sequitur of Cap. 12, for the purpose of service of the respondent.

By means of an application in the names: David Montebello (232463M) et vs Raymond Sammut (548861M) filed in the Civil Court, First Hall, on the 8th August, 2025, the applicant asked this Honourable Court to:

1. Order the defendant so that in the eventuality that he constructs on the overlying airspace he in no way reduces the rights of use that the plaintiffs are enjoying and the rights that the plaintiffs have on the common area;

With all costs against the respondent who is from now summoned so that a reference to his evidence be made.

The Sworn application number 815/2025FDP in the names mentioned above is postponed to the 27th January, 2026, at 9.30 a.m.

Notification respondent: Raymond Sammut (548861M), 72, Belvedere, Triq il-Mediterran, Pembroke

Registry of the Superior Courts, today 16th January, 2026

GABRIEL MANGION
For the Registrar, Civil Courts and Tribunals

136

B'digriet mogħti mill-Qorti Ċivili, Prim'Awla, fl-14 ta' Novembru, 2025, fl-atti tar-Rikors Ġuramentat numru

By means of a decree given by the Civil Court, First Hall, on the 14th November, 2025, in the records of the

909/2025FDP, fl-ismijiet: Mehmet Imre vs Koray Global Malta Limited, ġiet ordnata s-segwenti pubblikazzjoni, a tenur tal-Artikolu 187 et sequitur tal-Kapitlu 12, biex isservi bħala notifika fil-konfront tal-intimat.

Permezz ta' rikors fl-ismijiet: Mehmet Imre (238738A) vs Koray Global Malta Limited (C97522) ippreżentat fil-Qorti Ċivili, Prim'Awla, fl-4 ta' Settembtu, 2025, ir-rikorrent talab lil din l-Onorabbli Qorti sabiex:

1. Tilqa' t-talba tar-rikorrenti u tagħti sentenza bid-dispensa tas-smigħ tal-kawża skont Artikolu 167 et sequitur tal-Kodiċi ta' Organizzazzjoni u Proċedura Ċivili, Kap. 12 tal-Ligijiet ta' Malta;

2. Tiddikjara li s-soċjetà intimata Koray Global Malta Limited bħala vera, ċerta u likwida debitriċi versu r-rikorrenti Mehmet Imre fis-somma ta' mitejn, tmienja u erbgħin elf, tliet mija u seba' ewro u erbgħa u tmenin ċenteżmu (€248,307.84) jew somma oħra verjuri li għandha tiġi likwidata minn din l-Onorabbli Qorti;

3. Tikkundanna u tordna lis-soċjetà intimata Koray Global Malta Limited sabiex entru perjodu fiss u perentorju li din l-Onorabbli Qorti jogħġobha tiffissa, tħallas is-somma ta' mitejn, tmienja u erbgħin elf, tliet mija u seba' ewro u erbgħa u tmenin ċenteżmu (€248,307.84) jew somma oħra verjuri likwidata minn din l-Onorabbli Qorti lir-rikorrenti Mehmet Imre, bl-imgħaxijiet skont il-liġi sad-data tal-effettiv pagament;

Bl-ispejjeż u l-imgħaxijiet legali kollha kontra l-intimat li minn issa huwa inġunt għas-subizzjoni.

Ir-Rikors Ġuramentat numru 909/2025FDP fl-ismijiet imsemmija hawn fuq huwa differit għas-27 ta' Jannar, 2026, fid-9.30 a.m.

Notifika intimat: Koray Global Malta Limited (C97522), Office 112-113, Co-Work 12, Signature Portomaso, Portomaso Business Centre, Vjal Portomaso, San Ġiljan.

Reġistru tal-Qrati Superjuri, illum 16 ta' Jannar, 2026

GABRIEL MANGION
Għar-Reġistratur, Qrati Ċivili u Tribunali

Sworn application number 909/2025FDP, in the names: Mehmet Imre vs Koray global Malta Limited, the following publication was ordered, in terms of Article 187 et sequitur of Cap. 12, for the purpose of service of the respondent.

By means of an application in the names: Mehmet Imre (238738A) vs Koray global Malta Limited (C97522) filed in the Civil Court, First Hall, on the 4th September, 2025, the applicant asked this Honourable Court to:

1. Uphold the demand of the applicant and give judgement without proceeding to a hearing of the cause according to Article 167 et sequitur of the Code of Organisation and Civil Procedure, Cap. 12 of the Laws of Malta;

2. Declare that the respondent company Koray global Malta Limited as true, certain and liquid debits towards the applicant Mehmet Imre in the sum of two hundred forty eight thousand, three hundred and seven euro and eighty four cents (€248,307.84) or another correct sum which is to be liquidated by this Honourable Court;

3. Condemn and order the respondent company Koray global Malta Limited so that within a fixed and peremptory period that this Honourable Court may fix, it pays the sum of two hundred forty eight thousand, three hundred and seven euro and eighty four cents (€248,307.84) or another correct sum liquidated by this Honourable Court to the applicant Mehmet Imre, with interests according to law till the date of effective payment;

With all costs and legal interests against the respondent who is from now summoned so that a reference to his evidence be made.

The Sworn application number 909/2025FDP in the names mentioned above is postponed to the 27th January, 2026, at 9.30 a.m.

Notification respondent: Koray global Malta Limited (C97522), Office 112-113, Co-work 12, Signature Portomaso, Portomaso Business Centre, Vjal Portomaso, St Julian's.

Registry of the Superior Courts, today 16th January, 2026

GABRIEL MANGION
For the Registrar, Civil Courts and Tribunals

137

B'digriet mogħti mill-Qorti Ċivili, Prim'Awla, fl-10 ta' April, 2025, fl-atti tar-Rikors Ġuramentat numru 17/25RM, fl-ismijiet: Bernardette Buhagiar vs Clint Darmanin, ġiet ordnata s-segwenti pubblikazzjoni, a tenur tal-Artikolu 187 et sequitur tal-Kapitlu 12, biex isservi bħala notifika fil-konfront tal-intimat.

By means of a decree given by the Civil Court, First Hall, on the 10th April, 2025, in the records of the Sworn application number 17/25RM, in the names: Bernardette Buhagiar vs Clint Darmanin, the following publication was ordered, in terms of Article 187 et sequitur of Cap. 12, for the purpose of service of the respondent.

Permezz ta' rikors fl-ismijiet: Bernardette Buhagiar (221193M) vs Clint Darmanin (35608M) ippreżentat fil-Qorti Ċivili, Prim'Awla, fl-10 ta' Jannar, 2025, ir-rikorrent talab lil din l-Onorabbli Qorti sabiex:

1. Tiddikjara u tiddeċiedi li x-xogħlijiet ta' stallazzjoni tal-air conditioners li saru fil-fond 'Baħrija Heights, Blokk B, Apartament Nru 29, Triq Patri Tumas Xerri, Il-Baħrija, proprjetà tar-rikorrenti, ma sarux skont is-sengħa u l-arti u kkawżaw danni ta' natura gravi lill-istess fond tar-rikorrenti;

2. Tillikwida d-danni sofferti mir-rikorrenti bħala riżultat tan-nuqqas ta' ħila, sengħa u arti tal-intimat fl-istallazzjoni tal-air conditioners fir-residenza tar-rikorrenti, okkorrendo permezz ta' periti u esperti nominandi;

3. Tikkundanna lill-istess intimat iħallas lir-rikorrenti, fi żmien qasir u perentorju hekk kif prefiss minn din l-Onorabbli Qorti, id-danni hekk likwidati;

4. Fin-nuqqas li l-intimat jottempra ruħu u jaderixxi għall-hekk ordni tal-Qorti biex iħallas id-danni likwidati fiż-żmien perentorju hekk fiss minn din il-Qorti, tawtorizza lir-rikorrenti sabiex tesegwixxi u tikkompleta r-riparazzjonijiet u x-xogħlijiet kollha meħtieġa taħt direzzjoni ta' perit nominandi, u dan kollu a spejjeż tal-intimat;

Bl-ispejjeż kollha kontra l-intimat li minn issa huwa inġunt għas-subizzjoni

Ir-Rikors Ġuramentat numru 17/25RM fl-ismijiet imsemmija hawn fuq huwa differit għas-27 ta' Jannar, 2026, fid-9.00 a.m.

Notifika Intimat: Clint Darmanin (35608M), 105, Flat 2, Rayvic Apartment, Triq Ħal Dwin, Ħaż-Żebbuġ

Reġistru tal-Qrati Superjuri, illum 16 ta' Jannar, 2026

GABRIEL MANGION
Għar-Reġistratur, Qrati Ċivili u Tribunali

By means of an application in the names: Bernardette Buhagiar (221193M) vs Clint Darmanin (35608M) filed in the Civil Court, First Hall, on the 10th January, 2025, the applicant asked this Honourable Court to:

1. Declare and decide that the works of installation of air conditioners carried out in the premises "Baħrija Heights, Block B, apartment No. 29, Triq Patri Tumas Xerri, Baħrija, property of the applicant, were not made according to the trade and art and caused damages of a grievous nature to the same premises of the applicant;

2. Liquidate the damages suffered by the applicant as a result of the lack of skill, skill and art of the respondent in the installation of air conditioners in the applicant's residence, if necessary through architects and experts nominated;

3. Condemn the same respondent to pay the applicant, within a short and peremptory period as fixed by this Honourable Court, the damages so liquidated;

4. In default that the respondent abides and adheres to the order of the Court to pay the liquidated damages within the peremptory time fixed by this Court, authorise the applicant to execute and complete all the repairs and works required under the direction of a nominated architect, and all this at the expense of the respondent;

With all costs against the respondent who is from now summoned so that a reference to his evidence be made

The Sworn application number 17/25RM in the names mentioned above is postponed to the 27th January, 2026, at 9.00 a.m.

Notification respondent: Clint Darmanin (35608M), 105, Flat 2, Rayvic Apartment, Triq Ħal Dwin, Ħaż-Żebbuġ

Registry of the Superior Courts, today 16th January, 2026

GABRIEL MANGION
For the Registrar, Civil Courts and Tribunals

138

B'digriet mogħti mill-Qorti Ċivili, Prim'Awla, fit-3 ta' Novembru, 2025, fl-atti tar-Rikors Ġuramentat numru 858/2025MH, fl-ismijiet: Marusca Borg vs Nazzareno Camileri, ġiet ordnata s-segwenti pubblikazzjoni, a tenur tal-Artikolu 187 et sequitur tal-Kapitlu 12, biex isservi bħala notifika fil-konfront tal-intimat.

Permezz ta' rikors fl-ismijiet: Marusca Borg (247646M) vs Nazzareno Camilleri (752861M) ippreżentat fil-Qorti Ċivili, Prim'Awla, fil-21 ta' Awwissu, 2025, ir-rikorrent talab lil din l-Onorabbli Qorti sabiex:

By means of a decree given by the Civil Court, First Hall, on the 3rd November, 2025, in the records of the Sworn Application number 858/2025MH, in the names: Marusca Borg vs Nazzareno Camilleri, the following publication was ordered, in terms of Article 187 et sequitur of Cap. 12, for the purpose of service of the respondent.

By means of an application in the names: Marusca Borg (247646M) vs Nazzareno Camilleri (752861M) filed in the Civil Court, First Hall, on the 21st August, 2025, the applicant asked this Honourable Court to:

1. Tiddikjara u tiddeċiedi li l-intimat għamel xogħlijiet fil-partijiet komuni tal-blokk bl-isem 'Żiemel Flats' li jinsab fi Triq il-Magħsar, Ħaż-Żabbar, mingħajr il-kunsens tal-esponenti bħala koproprjetarja u condomina tal-istess partijiet komuni;

2. Tiddikjara u tiddeċiedi li x-xogħlijiet intrapriżi mill-konvenut u/jew koperti bil-permess maħruġ mill-Awtorità tal-Ippjanar bin-numru ta' referenza PA/06645/24, jilludu d-drittijiet tal-condomini tal-blokk de quo u huma wkoll kontra l-liġi;

3. Tiddikjara li l-intimat m'għandu ebda dritt jiftaħ aperturi ġodda fil-partijiet komuni tal-blokk de quo, iwaħħal arloġġ tad-dawl addizzjonali, iqabbad diversi pajpijiet u/jew katusi tad-drenaġġ ġodda u jagħmel toqob ġodda fil-partijiet komuni tal-blokk de quo;

4. Tiddikjara u tiddeċiedi li l-intimat m'għandu l-ebda dritt iżid in-numru ta' appartamenti li jagħtu għall-partijiet komuni tal-blokk de quo mingħajr il-kunsens, l-approvazzjoni u l-awtorizzazzjoni tar-rikorrenti;

5. Tiddikjara u tiddeċiedi li r-rikorrenti għandha d-dritt li fuq il-proprjetà tagħha ma jiżdidux servitujiet ġodda u/jew tiġi aggravata b'servitujiet oħra li saru mingħajr kuntratt jew il-kunsens tal-attriċi rikorrenti;

6. Tiddikjara u tiddeċiedi li l-ħsara li rriżultat fil-fond proprjetà tal-attriċi rikorrenti, u ċoè fis-soqfa tal-partijiet komuni, hija konsegwenza tax-xogħlijiet imwettqa mill-intimat;

7. Tordna lill-konvenut biex fi żmien qasir u perentorju li għandu jiġi ffissat minn din l-Onorabbli Qorti, li jagħmel dawk ix-xogħlijiet kollha neċessarji u rimedjali sabiex: il-partijiet komuni tal-blokk de quo jerġgħu jitqiegħdu fl-istat li kienu fih qabel ma ġie mwettaq ix-xogħol daparti tal-konvenuti, jitneħħa l-iscaffolding, jitneħħew il-pajpijiet u/jew katusi tad-drenaġġ ġodda, u tiġi rimedjata l-ħsara li riżultat fis-saqaf tal-appartament proprjetà tal-attriċi rikorrenti taħt is-superviżjoni ta' perit nominandi, dan kollu a spejjeż tal-konvenut;

8. Tordna li f'każ li l-intimat jonqos milli jwettaq ix-xogħlijiet meħtieġa entro t-terminu mogħti lilu, sabiex tawtorizza lir-rikorrenti twettaq tali xogħlijiet hi a spejjeż tal-intimat u dan dejjem taħt id-direzzjoni ta' perit nominandi;

9. Tordna lill-intimat sabiex iħallas l-ispejjeż relatati mal-ispezzjoni tal-imsemmi immobbli mill-perit Hector Zammit u/jew rappreżentanti tiegħu;

Bl-ispejjeż kollha kontra l-intimat li minn issa huwa inġunt għas-subizzjoni

1. Declare and decide that the respondent carried out works in the common parts of the block with the name 'Żiemel Flats' which is situated in Triq il-Magħsar, Ħaż-Żabbar, without the consent of the applicant as co-owner and condomina of the same common parts;

2. Declare and decide that the works carried out by the defendant and/or covered by the permit issued by the Planning Authority with reference number PA/06645/24, include the rights of the condomini of the block de quo and are also against the law;

3. Declare that the respondent has no right to open new openings in the common parts of the block de quo, install an additional electricity meter, connect various new pipes and/or drainage pipes and make new holes in the common parts of the block de quo;

4. Declare and decide that the respondent has no right to increase the number of apartments they give to the common parts of the block de quo without the consent, approval and authorisation of the applicant;

5. Declare and decide that the applicant has the right not to increase new servitudes on her property and/or be aggravated by other servitudes made without a contract or the consent of the applicant plaintiff;

6. Declare and decide that the damage which resulted in the premises property of the applicant plaintiff, and namely in the roofs of the common parts, is a consequence of the works carried out by the respondent;

7. Order the defendant so that within a short and peremptory period to be fixed by this Honourable Court, he carries out all the necessary and remedial works so that: the common parts of the block de quo are put back in the state they were in before the work was carried out on the part of the defendants, the scaffolding is removed, the new pipes and/or drainage pipes are removed, and the damage resulting in the roof of the apartment property of the applicant plaintiff is remedied under the supervision of a nominated architect, all this at the expense of the defendant;

8. Order that in case the respondent fails to carry out the necessary works within the time given to him, in order to authorise the applicant to carry out such works at the expense of the respondent and this always under the direction of a nominated architect;

9. Order the respondent to pay the costs related to the inspection of the said immovable by architect Hector Zammit and/or his representatives;

With all costs against the respondent who is from now summoned so that a reference to his evidence be made

Ir-Rikors Ġuramentat numru 858/25MH fl-ismijiet imsemmija hawn fuq huwa differit għas-26 ta' Jannar, 2026, fid-9.00 a.m.

Notifika intimat: Nazzareno Camileri (752861M), 65/66, Triq Dawret il-Gudja, Il-Gudja

Reġistru tal-Qrati Superjuri, illum 16 ta' Jannar, 2026

GABRIEL MANGION
Għar-Reġistratur, Qrati Ċivili u Tribunali

The Sworn application number 858/25MH in the names mentioned above is postponed to the 26th January, 2026, at 9.00 a.m.

Notification respondent: Nazzareno Camilleri (752861M), 65/66, Triq Dawret il-Gudja, Gudja

Registry of the Superior Courts, today 16th January, 2026

GABRIEL MANGION
For the Registrar, Civil Courts and Tribunals

139

Bandu għall-kuraturi.

Repubblika ta' Malta

Lill-Marixall tal-Qorti

Billi b'digriet mogħti minn din il-Qorti fit-30 ta' Lulju, 2024, fuq talba ta' George Debattista ġie ordnat illi jintgħażlu kuraturi deputati biex jirrappreżentaw lis-sidien mhux magħrufa fl-atti taċ-ċedola numru 1889/2024 fl-ismijiet George Debattista vs Kuraturi Deputati u fl-atti u l-proċeduri l-oħra relattivi u sussegwenti.

Permezz ta' ċedola ta' depożitu ta' George Debattista (KI 0108747M) residenti 52, Saint Vincent Street, Tas-Sliema, Malta, vs Kuraturi Deputati sabiex jirrappreżentaw is-sidien mhux magħrufa, ppreżentata fil-Qorti tal-Maġistrati (Malta) fil-25 ta' Lulju, 2024, fejn George Debattista (KI 0108747M) espona bir-rispett:

Illi permezz ta' kuntratt fl-atti tan-Nutar Paul Pullicino datat l-1 ta' Awwissu, 1980, hawn anness u mmarkat bħala Dok. A, l-esponenti akkwista l-proprjetà 52, Saint Vincent Street, Tas-Sliema, Malta. Din il-proprjetà hija suġġetta għal ċens temporanju annwali ta' €0.59/£50 li beda fil-15 ta' Awwissu, 1878, għal 150 sena;

Illi l-esponenti ġaladarba ma jafx min huwa s-sid preżenti taċ-ċens qiegħed permezz tal-preżenti jipprevalixxi ruħu minn din iċ-ċedola sabiex jiddepożita l-arretrati taċ-ċens li huma dovuti kif ukoll ħlas ta' ċens bil-quddiem u ċoè għall-perjodu mis-17 ta' Awwissu, 2020, b'dan illi ċ-ċens ta' qabel ġie mħallas mill-esponenti, irċevuta hawn annessa u mmarkata bħala Dok. B;

Illi l-arretrati taċ-ċens jammontaw għas-somma totali ta' €2.95;

Illi kontestwalment ma' din iċ-ċedola qiegħed jiġi ppreżentat rikors għall-ħatra ta' kuraturi deputati.

Għaldaqstant, l-esponent sabiex jezimi ruħu minn kull responsabbiltà, qed jadixxi lil din l-Onorabbli Qorti u taħt

Banns for Curators

Republic of Malta

To the Court Marshall

By a decree given by the Court of Magistrates (Malta) on the 30th July, 2024, following a request by George Debattista it was ordered that Deputy Curators be selected to represent the unknown owners in the acts of the schedule of deposit number 1889/2024 in the names George Debattista vs Deputy Curators and in other relative and subsequent acts.

By means of a schedule of deposit filed in the Court of Magistrates (Malta) on the 25th July 2024, in the names George Debattista (ID 0108747M) residing at 52, Saint Vincent Street, Tas-Sliema, Malta, vs Deputy Curators to represent the unknown owners, the applicant George Debattista (ID 0108747M) respectfully submitted:

That by means of a contract in the records of Notary Paul Pullicino dated 1st August, 1980, here attached and marked as Doc. A, the applicant acquired the property 52, Saint Vincent Street, Tas-Sliema, Malta. This property is subject to an annual temporary groundrent of €0.59/£ 50 which started on the 15th August, 1878, for 150 years;

That the applicant does not know who the present owner of the groundrent is and so by means of this schedule of deposit is availing himself and is depositing the arrears of groundrent which are due as well as payment of groundrent in advance and namely for the period from the 17th August, 2020, provided that the previous groundrent was paid by the applicant, receipt here attached and marked as Doc. B;

That the arrears of groundrent amount to the total sum of €2.95;

That together with this schedule of deposit an application is being filed for the appointment of deputy curators.

Thus, the applicant in order to exempt himself from any responsibility, is calling upon this Honourable Court and

l-awtorità tagħha qed jiddepozita s-somma ta' €2.95, liema somma għandha tiġi liberament żbankata minn min għandu interess għaliha mal-prova tat-titolu tagħhom lir-Reġistratur tal-Qrati u wara li dawn iħallu d-debita riċevuta.

Esponenti: 52, Saint Vincent Street, Tas-Sliema, Malta

Notifika: Kuraturi deputati

Direttur tar-Reġistru Pubbliku, Triq il-Merkanti, Il-Belt Valletta, Malta

Reġistratur tal-Artijiet, 116, Casa Bolino, Triq il-Punent, Il-Belt Valletta, Malta

Int għaldaqstant ordnat li twaħħal kopja uffiċjali ta' dan il-bandu fid-daħla tal-Qorti , u sejjaħ b'dan lil kull min irid jidħol bħala kuratur biex jidher fi żmien sitt (6) ijiem f'dan ir-reġistru u jagħmel b'nota d-dikjarazzjoni illi huwa jidħol għal dan.

Inti ordnat ukoll illi tgħarraf lil kull wieħed illi jekk ma jagħmilx hekk fi żmien mogħti, din il-Qorti tgħaddi biex tagħżel kuraturi tal-uffiċċju.

U wara li tkun għamilt dan, jew tiltaqa' ma xi xkiel fl-esekuzzjoni ta' dan il-bandu, inti għandek tgħarraf minnufih lil din il-Qorti.

Mogħti mill-Qorti tal-Maġistrati (Malta), fuq xhieda ta' Dott. Joseph Gatt, LLD, Duttur tal-Liġi, Maġistrat tal-Qorti hawn fuq imsemmija.

Illum 30 ta' Lulju, 2024

Reġistru tal-Qorti tal-Maġistrati (Malta), illum 16 ta' Jannar, 2026

ALEXANDRA DEBATTISTA
Għar-Reġistratur, Qrati Ċivili u Tribunali

Applicants: 52, Saint Vincent Street, Tas-Sliema, Malta

Notification: Deputy curators

Director Public Registry, Triq il-Merkanti, Valletta, Malta

Registrar of Lands, 116, Casa Bolino, Triq il-Punent, Valletta, Malta

You are therefore ordered to post a copy of these banns in the entrance of the court and call upon whoever wishes to act as curator to appear within six (6) days in this registry and file a note with a declaration that he is prepared to act as such.

You are also ordered to inform everyone that if there is no such declaration within the stipulated time, this court will proceed to the selection of curators of office.

After so acting, or if you should encounter any difficulty in the execution of the said banns, you are to inform forthwith this Court.

Given by the aforementioned Courts of Magistrates (Malta) with the witness of Dr Joseph Gatt, LLD, Doctor of Laws, Magistrate of the above-mentioned Court.

Today 30th July, 2024

Registry of the Magistrates Court (Malta), today 16th January, 2026

ALEXANDRA DEBATTISTA
For the Registrar, Civil Courts and Tribunals

140

B'digriet mogħti mill-Qorti Ċivili, Prim'Awla, fis-27 ta' Novembru, 2025, fuq rikors ta' Bank of Valletta plc (C2833) ġie ffissat il-jum tal-Ħamis, 23 ta' April, 2026, fil-ħdax ta' filgħodu (11.00 a.m.) għall-bejgħ bl-irkant, li għandu jsir f'Kamra Numru 78, Biswit l-Arkivju, Livell -1, Qrati tal-Ġustizzja, Triq ir-Repubblika, Il-Belt Valletta, tal-fond hawn taħt deskritt:

Il-fond fil-blokka appartamenti bl-isem Block C, Manor Court, internament immarkat bħala Flat wieħed ittra C (1C), fi Triq it-Turisti, fil-Qawra, limiti ta' San Pawl il-Baħar, formanti parti minn kumpless ta' bini, appartenenti għal terzi, li jinkorpora diversi blokkijiet ta' appartamenti u ħwienet u garaxxijiet sottostanti, kollha adjaċenti, konsistenti f'garaxxijiet fil-livell ta' basement u ħwienet

By decree given by the Civil Court, First Hall, on the 27th November, 2025, on the application of Bank of Valletta plc (C2833), Thursday, 23rd April, 2026, at eleven in the morning (11.00 a.m.), has been fixed for the sale by auction to be held in Room Number 78, Nearby the Court Archives, Level -1, Courts of Justice, Triq ir-Repubblika, Valletta, of the following property:

The tenement in a block of apartments named Block C, Manor Court, internally marked as Flat one letter C (1C), in Triq it-Turisti, in Qawra, limits of Saint Paul's Bay, forming part of a building complex, belonging to third parties, which incorporates several blocks of apartments, shops and underlying garages, all adjacent, consisting of garages in the basement level and shops overlying the ground floor and

sovrapost fl-ewwel sular (groundfloor) u appartamenti sovraposti, u liema appartament jinsab fit-tieni sular (first floor level) tal-istess blokka, bil-bieb prinċipali tal-komun b'aċċess dirett mill-istess triq, u jinkludi l-użu tal-partijiet komuni tal-blokka, fosthom l-entrata, l-entratura, it-taraġ, it-tromba tat-taraġ, l-indani, ix-xaft, il-lift, eskluż il-bejt flimkien mas-servitujiet fuq il-btieħi interni, il-bieb ta' barra, id-dranaġġ u s-sistemi tal-ilma u ta' ġbir tax-xita u jgawdi d-dritt li s-sid jinstalla tank tal-ilma u aerial u/jew antenna fuq il-bejt tal-penthouse. Is-sistema tad-drenaġġ u s-sistema tal-ġbir tal-ilma tax-xita huma komuni għal blokka kollha u jgħaddu mill-proprjetajiet sottostanti u jgawdi d-dritt tal-aċċess għall-istess sistemi f'sigħat raġjonevoli, għal tiswija u manuntenzjoni tal-istess u huwa suġġett u jgawdi għas-servitujiet oħra li jirriżultaw mill-pożizzjoni tiegħu. Il-fond ma jinkludix l-arja imma l-proprjetarji għandhom aċċess għal manutenzjoni tat-tank tal-ilma u l-aerial tat-televixin skont kif deskritt fl-atti tan-Nutar Dott. Carmel Mangion datat id-disgħa ta' Ġunju, tas-sena elf, disa' mija, u disgħa u disgħin (9.6.1999), liberu u frank, bid-drittijiet u l-pertinenzi kollha tiegħu, u jikkonfina mit-tramuntana ma' Triq it-Turisti u mil-Lvant ma' Triq il-Maskri u li bħalissa jinsab abitat minn terzi u stmat li jiswa erba' mija u għaxart elef ewro (€410,000).

L-imsemmi fond huwa proprjetà ta' Bonello Edric Dott. (KI 271799M) u Bonello Ann (KI 316068M).

N.B. L-imsemmi fond jinbiegħ bħalma ġie deskritt fl-atti tas-subbasta 23/2023.

Reġistru tal-Qrati Superjuri, illum il-Ġimgħa, 16 ta' Jannar, 2026

GAETANA AQUILINA
Għar-Reġistratur, Qrati Ċivili u Tribunali

overlying apartments, and which apartment is situated on the first floor level of the same block, with the main door of the common area with direct access from the same street, and which includes the use of the common parts of the block, including its entrance and its corridor, the stairs and the staircase, the landings, the shaft, the lift, excluding the roof together with the servitudes of the internal yards, the front door, the drainage, and the water and rain collection system, and enjoys the right for the owner to install a water tank and an aerial and/or antenna on the penthouse roof. The drainage, and the water and rain collection system are common to the entire block and pass through the underlying properties and enjoys the right of access to the same systems in reasonable hours, for repairs and maintenance purposes of the same, and is subject to and enjoys from other servitudes resulting from its position. The tenement does not include its airspace however the owners have access to the maintenance of the water tank and television aerial as described in the acts of Notary Doctor Carmel Mangion dated ninth of June, of the year nineteen hundred and ninety nine (9.6.1999), free and unencumbered, with all its rights and appurtenances, and is bounded North with Triq it-Turisti and from the East with Triq il-Maskri, and which is currently inhabited by third parties, and is valued at four hundred and ten thousand euro (€410,000).

The said tenement is the property of Bonello Edric Dr (ID 271799M) and Bonello Ann (ID 316068M).

N.B. The said tenement will be sold as described in the acts of judicial sales number 23/2023.

Registry of the Superior Courts, this Friday, 16th January, 2026

GAETANA AQUILINA
For the Registrar, Civil Courts and Tribunals

141

Permezz ta' digriet mogħti fit-3 ta' Settembru, 2025, mill-Qorti Prim'Awla, fl-atti tal-ittra uffiċjali numru 3304/2025, fl-ismijiet Anthony Caruana vs Matthew Agius, ordnat is-segwenti pubblikazzjoni biex isservi ta' notifika fil-konfront ta' Matthew Agius a tenur tal-Artikolu 187(3) et sequitur tal-Kap. 12.

Fil-Prim'Awla tal-Qorti

Illum 22 ta' Lulju, 2025

Lil: Matthew Agius (KI 185192M) ta' Marine Court, Block B, Flat 8, Triq il-Gardiel, Marsaskala

Permezz tal-preżenti, Anthony Caruana (KI 330168M) ta' Les Etoiles, Triq il-Waqqafa, Ta' Mliet, Il-Mosta, jinterpellak sabiex fi żmien gimgħa tħallas is-somma ta'

By means of a decree of the 3rd September, 2025, of the Civil Court First Hall in the records of judicial letter number 3304/2025, in the names Anthony Caruana vs Matthew Agius, the following publication for the purpose of service on the respondent Matthew Agius was ordered in terms of Article 187 (3) et sequitur of Cap. 12.

In the First Hall of the Civil Court

Today 22nd July, 2025

To: Matthew Agius (ID 185192M) of Marine Court, Block B, Flat 8, Triq il-Gardiel, Marsaskala

By the present Anthony Caruana (ID 330168M) of Les Etoiles, Triq il-Waqqafa, Ta' Mliet, Mosta, calls upon you so that within one week you pay the sum of €40,000

€40,000 rappreżentanti ammonti minnek misapproprjati mingħand il-mittenti fil-kors tal-inkarigu tiegħek.

Illi minkejja li inti ġejt ripetutament mitlub mill-mittenti sabiex tħallas l-imsemmi ammont, inti bqajt inadempjenti. Illi għalhekk kellha tiġi adottata din il-proċedura.

Fin-nuqqas li tħallas l-imsemmi ammont entro t-terminu lilek prefiss se jiġu istitwiti l-opportuni proċeduri ġudizzjarji fil-kofront tiegħek, inkluż bil-ħruġ tal-mandati opportuni, mingħajr preavviż ulterjuri.

Tant sabiex tagħraf timxi.

Bl-ispejjeż u bl-imgħax legali sad-data tal-pagament effettiv.

Reġistru tal-Qrati tal-Superjuri, illum 16 ta' Jannar, 2026

ALEXANDRA DEBATTISTA
Għar-Reġistratur tal-Qrati Ċivili u Tribunali

representing amounts misappropriated by you from the interpellant in the course of your assignment.

That although you were repeatedly asked by the interpellant to pay the said amount, you remained in default. That thus this procedure had to be adopted.

In default of payment of the said amount within the time fixed to you the opportune judicial procedures will be instituted against you, including the issue of the opportune warrants, without further notice.

So much so that you may know how to proceed.

With costs and legal interest till the date of effective payment.

Registry of the Superior Courts, today 16th January, 2026

ALEXANDRA DEBATTISTA
For the Registrar, Civil Courts and Tribunals

142

Permezz ta' digriet mogħti fit-13 ta' Ġunju, 2025, mill-Qorti, Prim'Awla, fl-atti tal-ittra uffiċjali numru 2347/2023, fl-ismijiet l-Awtorità tal-Artijiet vs Brenda Gravina, ordnat is-segwenti pubblikazzjoni biex isservi ta' notifika fil-konfront tal-intimata Brenda Gravina a tenur tal-Artikolu 187(3) et sequitur tal-Kap. 12.

Fil-Prim'Awla tal-Qorti
Illum 5 ta' Ġunju, 2023

Lil Brenda Gravina (KI 0083785M) ta' 20, Triq it-Torri, Iż-Żurrieq

Permezz tal-preżenti l-Awtorità tal-Artijiet tal-Berġa tal-Baviera, Triq San Bastjan, Il-Belt Valletta, tagħmel riferenza għal-kirja li inti tgawdi fuq Garage 8(4) Ent. C, Wied Hesri H.E., Triq Dun Anton, Is-Siggiewi, Malta (numru tal-proprjetà 077988), qed tinterpellak sabiex fi żmien ħamest (5) ijiem tħallas is-somma fl-ammont ta' €7,483.01 rappreżentanti arretrati dovuti għal perjodu bejn l-1 ta' Diċembru, 2015 u 30 ta' Novembru, 2023.

Nonostante diversi interpellazzjonijiet mill-mittenti għall-ħlas tal-ammont dovut int inqast milli tħallas sal-ġurnata tal-preżentata ta' din l-ittra u dan ukoll bi ksur tal-ftehim iffirmat minnek mal-mittenti għall-ħlas datati 22 ta' Ġunju, 2020. Di più ma hemm l-ebda raġuni valida għal din l-inadempjenza u inti qatt ma kkontesajt l-ammont dovut.

Fin-nuqqas, il-mittenti se tkun kostretta tipproċedi ulterjorment kontra tiegħek mingħajr ebda preavviż ieħor u bil-mezzi kollha permessi mil-liġi.

By means of a decree of the 13th June, 2025, of the Civil Court, First Hall, in the records of judicial letter number 2347/2023, in the names Lands Authority vs Brenda Gravina, the following publication was ordered for the purpose of effecting service on the respondent Brenda Gravina in terms of Article 187(3) et sequitur of Cap. 12.

In the First Hall of the Civil Court
Today 5th June, 2023

To Brenda Gravina (ID 0083785M) of 20, Triq it-Torri, Żurrieq

By the present, the Lands Authority of Auberge de Baviere, Triq San Bastjan, Valletta, makes reference to the lease that you enjoy on the Garage 8(4), Ent. C, Wied Hesri H.E., Triq Dun Anton, Siġġiewi, Malta (tenement number 077988), and is soliciting you so that within five (5) days you pay the sum in the amount of €7,483.01 representing arrears due for the period between the 1st December, 2015 and 30th November, 2023.

Notwithstanding various solicitations by the interpellant for the payment of the amount due you failed to pay till the day of filing of this letter and this in violation with the agreement signed by you with the interpellant for payment dated 22nd June, 2020. Furthermore there is no valid reason for this default and you never contested the amount due.

In default, the interpellant shall proceed furtherly against you with all the means permitted by law.

Illi din l-ittra uffiċjali qiegħda fost l-oħrajn tintbagħat a tenur tal-Artikolu 2128 tal-Kodici . Għal kull bon fini jiġi dikjarat ukoll li l-mittenti beħsiebha żżomm il-jedd tagħha fir-rigward tal-kreditu surriferit.

Tant sabiex tirregola ruħek sabiex jiġu evitati proċeduri u spejjeż inutili.

Bl-ispejjeż u salv kull azzjoni spettanti.

Reġistru tal-Qrati tal-Superjuri, illum 16 ta' Jannar, 2026

ALEXANDRA DEBATTISTA
Għar-Reġistratur tal-Qrati Ċivili u Tribunali

That this judicial letter is being sent inter alia in terms of Article 2128 of the Civil Code. For all intents and purposes it is also stated that the interpellant intends to retain its right regarding the credit abovementioned.

So much so that you regulate yourself in order to avoid useless procedures and costs.

With costs and saving any action due.

Registry of the Superior Courts today, 16th January, 2026

ALEXANDRA DEBATTISTA
For the Registrar, Civil Courts and Tribunals

143

Permezz ta' digriet mogħti fid-19 ta' Diċembru, 2025, mill-Qorti tal-Maġistrati (Malta), fl-atti tal-ittra uffiċjali numru 3365/2025, fl-ismijiet Elmo Insurance Limited vs Khemraj Regmi et, ordnat is-segwenti pubblikazzjoni biex isservi ta' notifika fil-konfront ta' Khemraj Regmi u Anamarija Zoranovic a tenur tal-Artikolu 187(3) tal-Kap. 12 et sequitur.

Fil-Qorti tal-Maġistrati (Malta)

Illum 25 ta' Settembru, 2025

Lil: Khemraj Regmi (KI 296312A) ta' Frigola, Flat 2, Triq it-Turisti, San Pawl il-Baħar
Anamarija Zoranovic (KI 153207A) ta' 89, Saint Anthony Court, Flat 1, Triq il-Garni, Il-Mellieħa

Permezz tal-preżenti Elmo Insurance Limited (C3500) ta' Triq Abate Rigord, Ta' Xbiex, filwaqt li tagħmel referenza għall-inċident tat-traffiku illi seħħ nhar id-29 ta' Marzu, 2025, f'San Pawl il-Baħar, bejn il-vettura bin-numru ta' reġistrazzjoni ACH-907 u dik bin-numru ta' reġistrazzjoni ADA-498 proprjetà ta' Anamarija Zoranovic u misjuqa minn Khemraj Regmi fil-ħin tal-inċident, tavżakom b'mod formali illi insegwitu għall-inċident imsemmi, hija rċeviet ittra uffiċjali li ġiet intavolta mis-soċjetà Atlas Insurance PCC Limited u Marcel Coppini, sid il-vettura bin-numru ACH-907, li permezz tagħha hija ġiet interpellata sabiex tħallas id-danni kkaġunati minnkom fil-vettura tal-imsemmi Marcel Coppini, ammontanti għas-somma ta' €1,043.07.

Illi intom jew min minnkom inqastu milli tippreżentaw claim uffiċjali mis-soċjetà mittenti skont kif intom mitlubin illi tagħmlu skont il-kundizzjonijiet tal-polza ta' assikurazzjoni. Illi l-aġir tagħkom jammonta għall-ksur tal-polza ta' assikurazzjoni u konsegwentement intom qed tinżammu responsabbli għal kwalsijasi spejjeż legali, imgħaxijiet u spejjeż żejda oħra illi s-soċjetà mittenti tista' tkun kostretta illi tħallas riżultat tal-indempjenza tagħkom,

By means of a decree of the 19th Diċembru, 2025, of the Courts of Magistrates (Malta) in the records of judicial letter number 3365/2025, in the names Elmo Insurance Limited vs Khemraj Regmi et, the following publication was ordered for the purpose of effecting service on the respondent Khemraj Regmi u Anamarija Zoranovic in terms of Article 187(3) of Cap. 12 et sequitur.

In the Courts of Magistrates (Malta)

Today 25th September, 2025

To: Khemraj Regmi (ID 296312A) of Frigola, Flat 2, Triq it-Turisti, St Paul Bay
Anamarija Zoranovic (ID 153207A) of 89, Saint Anthony Court, Flat 1, Triq il-Garni, Mellieħa

By the present Elmo Insurance Limited (C 3500) of Triq Abate Rigord, Ta' Xbiex, whilst referring to the traffic accident which occurred on the 29th March, 2025, in St Paul's Bay, between vehicle with registration number ACH-907 and that with registrtion number ADA-498, owned by Anamarija Zoranovic and driven by Khemraj Regmi at the time of the accident, formally notifies you that following the aforementioned accident it has received an official letter filed by Atlas Insurance PCC Limited and Marcel Coppini, the owner of the vehicle with registration number ACH-907, by means of which Elmo Insurance was called upon to pay for the damages caused by you to the said Marcel Coppini's vehicle, amounting to €1,043.07.

That you, or one of you, failed to submit an official claim with the undersigned company to you were required to do in accordance with the conditions of the insurance policy. That your conduct amounts to a breach of the insurance policy and consequently you are being held responsible for any legal costs, interests and any other additional expenses which the undersigned company may be compelled to pay as a result of your default.

Tant biex tagħrfu timxu.

Bl-imgħax u bl-ispejjeż tal-preżenti.

Reġistru tal-Qorti tal-Maġistrati (Malta), illum 16 ta' Jannar, 2026

ALEXANDRA DEBATTISTA
Għar-Reġistratur tal-Qrati Ċivili u Tribunali

So much for your attention and guidance.

With interest and costs of this present.

Registry of the Courts of Magistrates (Malta), today 16th January, 2026

ALEXANDRA DEBATTISTA
For the Registrar, Civil Courts and Tribunals

144

B'digriet mogħti mill-Qorti Ċivili, Prim'Awla, fis-27 ta' Novembru, 2025 fuq rikors ta' Bank of Valletta plc (C2833) ġie ffissat il-jum tal-Ħamis, 23 ta' April, 2026, fil-ħdax u nofs ta' filgħodu (11.30 a.m.) għall-bejgħ bl-irkant, li għandu jsir f'Kamra numru 78 Biswit l-Arkivju, Livell -1, Qrati tal-Ġustizzja, Triq ir-Rebubblika, Il-Belt Valletta, tal-fond hawn taħt deskritt:

Il-garaxx internament immarkat bin-numru erbgħa u erbgħin (44) li jinsab fil-'lower basement', ċoè livell wieħed (1), formanti parti minn blokk ta' basement garages, mingħajr numru uffiċjali, liema basement garages huma maqsuma fuq żewġ livelli, sottostanti proprjetà ta' Manor Investments Limited jew is-suċċessuri tagħha fit-titlu u formanti parti mill-kumpless mingħajr numru uffiċjali, magħruf bħala 'Manor Court' fil-Qawra, limiti ta' San Pawl il-Baħar u jikkonfina mit-Tramuntana ma' Triq it-Turisti, mil-Lvant ma' Triq Għawdex u mill-Punent ma' triq ġdida mingħajr isem li tagħti fuq Triq it-Turisti. Il-garaxx għandu l-aċċess perpetwu, ininterrot u garantit mid-drive in bla numru uffiċjali li tagħti għal Triq il-Maskli u Triq it-Turisti, huma suġġett għas-servitujiet eżistenti rizultanti mill-pożizzjoni tiegħu u huwa mingħajr l-arja u dan kif ġie deskritt fl-atti tan-Nutar Dott. Carmel Mangion datat il-ħmistax ta' Settembru tas-sena elfejn (15/9/2000), stmat li jiswa sittin elf ewro (€60,000).

L-imsemmi fond huwa proprjetà ta' Dott. Edric Bonello (KI 271799M) u Ann Bonello (KI 316068M).

N.B. L-imsemmi fond jinbiegħ bħalma ġie deskritt fl-atti tas-subbasta 24/2023.

Reġistru tal-Qrati Superjuri, illum il-Ġimgħa, 16 ta' Jannar, 2026

MARVIC FARRUGIA
Għar-Reġistratur, Qrati Ċivili u Tribunali

By decree given by the Civil Court, First Hall on 27th November, 2025 on the application of Bank of Valletta plc C2833, Thursday, 23rd April 2026 at half past eleven in the morning (11:30 a.m.), has been fixed for the Sale by Auction, to be held on Room number 78, nearby the Archives, Level -1, Courts of Justice, Triq ir-Rebubblika, Valletta, of the following property:

The garage internally numbered number forty four (44) situated in the lower basement, i.e. level one (1) forming part of a block of basement garages, unnumbered officially, which basement garages are split over two levels, underlying property of Manor Investments Limited or its successors in title and forming part of an unnumbered officially complex, known as 'Manor Court' in Qawra limits of St Paul's Bay and bounded on the north by Triq it-Turisti, on the east by Triq Għawdex and on the west by unnamed new street that abuts onto Triq it-Turisti. The garage has perpetual, uninterrupted and guaranteed access from an unnumbered officially drive in, that abuts in Triq il-Maskli and Triq it-Turisti, is subject to existing servitudes resulting from its position and without its airspace and this as described in the acts of Notary Carmel Mangion dated the fifteenth of September of the year two thousand (15/9/2000), valued at sixty thousand euro (€60,000).

The said tenement is the property of Dr Edric Bonello (ID 271799M) and Ann Bonello (ID316068M).

N.B. The said tenement will be sold as described in the acts of judicial sales number 24/2023.

Registry of the Superior Courts, this Friday, 16th January, 2026

MARVIC FARRUGIA
For the Registrar, Civil Courts and Tribunals

145

Bandu għall-Kuraturi

Repubblika ta' Malta

Lill-Marixxall tal-Qrati

Banns for Curators

Republic of Malta

To the Marshall of the Court

B'digriet mogħti minn din il-Qorti , fil-5 ta' Jannar 2026, fuq talba ta' Henry Buscemi Le Brun et ġie ordnat biex jintagħżlu kuraturi deputati sabiex jirrapreżentaw lis-sid jew sidien mhux magħrufa fl-atti tar-Rikors numru 1307/2025AB, fl-ismijiet Henry Buscemi Le Brun et vs Kuraturi Deputati u fl-atti l-oħra relattivi u sussegwenti.

Permezz ta' Rikors Ġuramentat, ippreżentat, fil-Prim'Awla, tal-Qorti Ċivili, fl-ismijiet Henry Buscemi Le Brun (KI 0819043M) li qiegħed jidher kemm f'ismu proprju u kif ukoll f'isem u għan-nom ta' Josephine Buscemi Le Brun (KI 0287042M) hekk jiddikjara li huwa debitament awtorizzat u kif ukoll għan-nom ta' Edward Buscemi Le Brun (numru tal-liċenzja tas-sewqan Awstraljana 2058214978) hekk kif jiddikjara li huwa debitament awtorizzat u Gladys Mary Ledger (KI 0191641M) li qiegħda tiġi rrappreżentata minn Tania (Natalia) Lenicker (KI 0124266M) hekk kif tiddikjara li hija debitament awtorizzata vs Kuraturi Deputati sabiex jirrappreżentaw lill-aventi causa u/jew suċċessuri fit-titolu ta' Joseph Buscemi Le Brun (KI 0753262M), ippreżentat fit-23 ta' Diċembru, 2025, ir-rikorrenti Henry Buscemi Le Brun (KI 0819043M) Josephine Buscemi Le Brun (KI 0287042M) Edward Buscemi Le Brun noe (numru tal-liċenzja tas-sewqan Awstraljana 2058214978) u Gladys Mary Ledger (KI 0191641M) talbu bir-rispett sabiex din l-Onorabbli Qorti:

a) Tawtorizza l-bejgħ tal-proprjetà bin-numru 2 u 3, Triq Ġużè Ellul Mercer, Tas-Sliema, Malta, bil-prezz, pattijiet u kundizzjonijiet l-oħra kollha stipulati fil-konvenju fuq imsemmi datat 3 ta' Ġunju, 2024;

b) Tistabbilixxi l-ħin, il-jum u l-post meta u fejn għandu jsir it-trasferiment;

c) Taħtar lin-Nutar Dott. Melvin Polidano sabiex jippubblika l-att ta' bejgħ relattiv u jagħmel dak kollu meħtieg għall-pubblikazjoni tal-kuntratt, inkluż li japplika għall-awtorizzazjonijiet u jippublika d-dikjarazzjonjiet kollha meħtieġa, inkluż kwalunkwe dikjarazzjonijiet causa mortis meħtieġa;

d) Tinnomina kuraturi sabiex jidhru u jirrappreżentaw lill-aventi causa u/jew s-suċċessuri fit-titolu mhux magħrufa ta' Joseph Buscemi Le Brun għall-pubblikazzjoni tal-att ta' trasferiment fil-ħin, jum u post hekk stabilit fit-tieni talba, inkluż dikjarazzjonijiet kollha meħtieg inkluż kwalunkwe dikjarazzjoni causa mortis meħtiega;

e) Tordna u tawtorizza lin-Nutar Melvin Polidano jew lill-kuraturi deputati appuntati sabiex jiddepożitaw is-somma rappreżentanti s-sehem proprju tal-aventi causa u/jew is-suċċessuri fit-titolu mhux magħrufa ta' Joseph Buscemi Le Brun taħt l-awtorità tal-Onorabbli Qorti u dan wara li mis-sehem tal-istess intimati mhux magħrufa titħallas id-debita taxxa dovuta, spejjeż notarili, registrazzjonijiet u l-ispejjeż relattivi għad-drittijiet u l-ispejjeż tal-kuraturi deputati appuntati.;

By means of a decree given by this Court, on the 5th January 2026, by means of a request by Henry Buscemi Le Brun et it was ordered that deputy curators be chosen to represent the unknown the owner or owners, in the records of the Application 1307/2025AB, in the names Henry Buscemi Le Brun et vs Deputy Curators and in the other relative and subsequent acts.

By means of a Sworn Application, filed in the First Hall, Civil Court, in the names Henry Buscemi Le Brun (ID 0819043M) who is appearing in his own name and for and on behalf of Josephine Buscemi Le Brun (ID 0287042M) is declaring that he is duly authorised and also on behalf of Edward Buscemi Le Brun (Australian driving license number 2058214978) is declaring that he is duly authorised and Gladys Mary Ledger (ID 0191641M) who is being represented by Tania (Natalia) Lenicker (ID 0124266M) is declaring that she is duly authorised vs Deputy Curators to represent the heirs and/or successors in title of Joseph Buscemi Le Brun (ID 0753262M), filed on the 23rd December 2025 the applicants Henry Buscemi Le Brun (ID 0819043M) Josephine Buscemi Le Brun (ID 0287042M) Edward Buscemi Le Brun noe (Australian driving license number 2058214978) and Gladys Mary Ledger (ID 0191641M) requested with respect this Honourable Court to:

a) Authorise the sale of the property with number 2 and 3, Triq Ġużè Ellul Mercer, Tas-Sliema, Malta, for the price, agreements and other conditions stipulated in the preliminary agreement abovementioned dated 3rd June, 2024;

b) Determine the time, day and place when and where the transfer is to take place;

c) Appoint Notary Dr Melvin Polidano to publish the relative deed of sale and do all that is necessary for the publication of the contract, including applying for authorisations and publishing all the necessary declarations, including any necessary causa mortis declarations;

d) Appoint curators to appear and represent the heirs and/or successors in title of Joseph Buscemi Le Brun for the publication of the deed of transfer at the time, day and place so established in the second demand, including all necessary declarations including any necessary declaration causa mortis;

e) Order and authorise Notary Melvin Polidano or the appointed deputy curators to deposit the sum representing the actual share of the heirs and/or the successors in the title of Joseph Buscemi Le Brun under the Authority of the Honourable Court and this after the due tax, notarial expenses, registrations and costs relative to the rights and expenses of the appointed deputy curators is paid out of the share of the same unknown respondents;

f) Taħtar kuraturi deputati f'każ li xi ħadd mill-kontendenti jonqos milli jidher quddiem l-imsemmi nutar għall-pubblikazzjoni tal-kuntratt ta' bejgħ hekk awtorizzat u/jew għal kwalunkwe dikjarazzjonijiet meħtiega;

g) Tagħti kull provvediment oħra li jkun jidhrilha xierqa u opportuni.

Bl-ispejjeż kontra l-intimati li jibqgħu inġunti minn issa għas-subizzjoni.

Rikorrenti: Henry Buscemi Le Brun, Lovebirds, Triq it-Tempju, Il-Qala, Għawdex

Intimati: Kuraturi deputati, Il-Qorti

Int għaldaqstant ordnat li twaħħal kopja uffiċjali ta' dan il-bandu fid-daħla ta' din il-Qorti Superjuri u ssejjaħ b'dan lil kull min irid jidħol bħala kuratur biex jidher fi żmien sitt ijiem f'dan ir-Reġistru u jagħmel b'nota d-dikjarazzjoni illi huwa jidħol għal dan.

Int ordnat ukoll li tgħarraf lil kull wieħed illi jekk ma jagħmilx din id-dikjarazzjoni fiz-żmien fuq mogħti, din il-Qorti tgħaddi biex tagħzel kuraturi tal-uffiċċju.

U wara li tkun għamilt dan, jew jekk tiltaqa' ma' xi xkiel fl-esekuzzjoni ta' dan il-bandu, inti għandek tgħarraf minnufih lil din il-Qorti.

Mogħti mill-Qorti Superjuri hawn fuq imsemmija bix-xhieda tal-Onor. Imħallef Aaron Bugeja, LLD, Duttur tal-Liġi.

Illum 5 ta' Jannar, 2026

Reġistru tal-Qrati Superjuri, illum 16 ta' Jannar, 2026

ALEXANDRA DEBATTISTA
Għar-Reġistratur, Qrati u Tribunali

f) Appoint deputy curators in case any of the parties fail to appear before the said notary for the publication of the contract of sale so authorised and/or for any necessary declarations;

g) Give any other provision it deems fit and opportune.

With costs against the respondents who are from now summoned so that a reference to their oath be made.

Applicants – Henry Buscemi Le Brun, Lovebirds, Triq it-Tempju, Qala, Gozo

Notification: Deputy curators, Law Courts

You are therefore ordered to affix an official copy of these banns at the entrance of this Superior Court and to summon whosoever wishes to act as curator to appear before this registry within six days and by means of a minute to submit a declaration that he wishes so to act.

You are also ordered to inform each one that if he fails to make this declaration within the stipulated time, the Court will proceed to the selection of curators of office.

And after so acting, or if you should encounter any difficulty in the execution of these banns, you are to inform forthwith this Court.

Given by the Civil Court First Hall, above mentioned, with the witness of the Hon. Mr Justice Aaron Bugeja, LLD, Doctor of Laws.

Today 5th January, 2026

Registry of the Superior Courts, today 16th January, 2026

ALEXANDRA DEBATTISTA
For the Registrar, Civil Courts and Tribunals

146

Permezz ta' digriet mogħti fit-22 ta' Diċembru, 2025, fl-atti tal-ittra uffiċjali numru 3306/2025, fl-ismijiet Finance House plc vs Anthony Matthew Jason Sammut Brown, il-Qorti tal-Maġistrati (Malta) ordnat is-segwenti pubblikazzjoni biex isservi ta' notifika fil-konfront tal-intimat a tenur tal-Artikolu 187(3) tal-Kap. 12.

Permezz ta' ittra uffiċjali ppreżentata fil-Qorti tal-Maġistrati (Malta) lil Anthony Matthew Jason Sammut Brown (KI 542422L) ta' 143, Block 1, Flat 1, Triq it-Torri, Tas-Sliema, fit-23 ta' Settembru, 2025, Finance House plc (C58869) ta' Agora Business Centre, Level Three, Triq il-Wied tal-Imsida, L-Imsida, tagħmillek referenza għall-

By means of a decree of the 22nd December, 2025, in the records of the judicial letter number 3306/2025, in the names Finance House plc vs Anthony Matthew Jason Sammut Brown, the Courts of Magistrates (Malta) ordered the following publication for the purpose of service of the respondent in terms of Article 187(3) of Cap. 12.

By means of a judicial letter filed in the Courts of Magistrates (Malta) against Anthony Matthew Jason Sammut Brown (ID 542422L) of 143, Block 1, Flat 1, Triq it-Torri, Sliema, on the 23rd September, 2025, Finance House plc (C58869) of Agora Business Centre, Level Three, Triq il-Wied tal-Imsida, Msida, referred to the bills

kambjali ffirmati u aċċettati minnek numerati minn numru 18 san-numru 23, kopja ta' liema qed tiġi annessa ma' din l-ittra uffiċjali, u peress illi dawn il-kambjali kellhom jitħallsu kull nhar il-5 tax-xahar u ċoè bejn l-5 ta' April, 2025, u l-5 ta' Settembru, 2025, rispettivament, baqgħu ma tħallsux minkejja li għadda t-tali żmien u minkejja li ġejt interpellat kemm-il darba, tinterpellak sabiex entru jumejn (2) min-notifika lilek ta' din l-ittra uffiċjali tħallas lill-kumpanija mittenti s-somma kumplessiva ta' €1,875.36 rappreżentanti import tal-imsemmija kambjali, liema kambjali ġew minnek iffirmati u baqgħu ma tħallsux.

Il-kumpannija mittenti tavżak illi jekk tonqos milli tottempra ruħek mas-su espost se tipproċedi bl-esekuzzjoni tal-imsemmija kambjali ai termini tal-artikolu 253(e) tal-Kap. 12 tal-Liġijiet ta' Malta.

Għall-fini u l-effetti kollha tal-ligi, kun avżat illi ai termini tal-artikolu 253(e) tal-Kap. 12 tal-Liġijiet ta' Malta għandek id-dritt sabiex fi żmien għoxrin (20) jum mid-data tan-notifika ta' din l-ittra uffiċjali tippreżenta rikors sabiex topponi għall-esekuzzjoni tal-imsemmija kambjali minħabba r-raġuni illi l-firma fuq il-kambjala mhijiex tiegħek jew minħabba raġuni gravi u valida.

Tant biex tagħraf timxi u tirregola ruħek.

Bl-ispejjeż, inklużi tal-preżenti, kontra tiegħek u bl-imgħaxijiet legali mid-data rispettiva ta' kull kambjala sad-data tal-pagament effettiv.

Din l-ittra uffiċjali qed tintbagħat sabiex trendi l-imsemmija kambjala eżegwibbli ai termini tal-Artikolu 256(2) tal-Kap. 12 tal-Liġijiet ta' Malta.

Reġistru tal-Qrati tal-Maġistrati (Malta), illum 16 ta' Jannar, 2026

ALEXANDRA DEBATTISTA
Għar-Reġistratur tal-Qrati Ċivili u Tribunali

of exchange signed and accepted by you numbered 18 till 23, a copy of which is being attached with this judicial letter, and noted that these bills of exchange had to be paid every 5th day of the month and that is between the 5th April 2025 and 5th September, 2025, respectively, and you remained in default although time has passed and although you were solicited several times, so it solicits you so that within two (2) days from the notification of this judicial letter you pay the interpellant company the total amount of €1,875.36 representing the value of the said bills of exchange, which bills of exchange were signed by you and you remained in default.

The interpellant company warns you that if you fail to abide with the above the company will proceed for the execution of the said bills of exchange in terms of article 253(e) of Cap. 12 of the Laws of Malta.

For all the effects and purposes of law, you are warned that in terms of article 253(e) of Cap. 12 of the Laws of Malta you have the right so that within twenty (20) days from the notification of this judicial letter you file an application to oppose the execution of the said bill of exchange on the basis that the signature on the bill of exchange is not yours or for grave and valid reasons.

So much so may know how to proceed and regulate yourself.

With costs, including of this present against you and with legal interest from the date of expiry of the said bills of exchange till the date of effective payment.

This judicial letter is being sent to render the said bill of exchange executable in terms of Article 256(2) of Cap. 12 of the Laws of Malta.

Registry of the Courts of Magistrates (Malta), today 16th January, 2026

ALEXANDRA DEBATTISTA
For the Registrar, Civil Courts and Tribunals

147

Permezz ta' digriet mogħti fit-12 ta' Ġunju, 2025, mill-Qorti Prim'Awla, fl-atti tal-ittra uffiċjali numru 583/2025, fl-ismijiet Kummissarju tat-Taxxa u d-Dwana vs Antonio Mercuri pro et noe, ordnat is-segwenti pubblikazzjoni biex isservi ta' notifika fil-konfront ta' Antonio Mercuri u Gasace Limited a tenur tal-Artikolu 187(3) et sequitur tal-Kap. 12.

Fil-Prim'Awla tal-Qorti

Illum 7 ta' Frar, 2025

By means of a decree of the 12th June, 2025, of the Civil Court First Hall in the records of judicial letter number 583/2025, in the names Commissioner for Tax and Customs vs Antonio Mercuri pro et noe, the following publication for the purpose of service on the respondents Antonio Mercuri and Gasace Ltd was ordered in terms of Article 187 (3) et sequitur of Cap. 12.

In the First Hall of the Civil Court

Today 7th February, 2025

Lil: Antonio Mercuri (KI 0142109A) f'ismek personali kif ukoll bħala direttur għan-nom u inrappreżentanza tas-soċjetà Gasace Ltd (C74185)

Kuraturi deputati sabiex jirrappreżentaw lill-assenti Antonio Mennella (passaport Taljan numru AZ 1384798) f'ismu personali kif ukoll bħala direttur għan-nom u in rappreżentanza tas-soċjetà Gasace Ltd (C74185)

Permezz tal-preżenti l-Kummissarju tat-Taxxa u d-Dwana ta' Blokk 5, Triq Vincenzo Dimech, Il-Furjana, jinterpellakom ai termini tal-Artiklu 59 tal-Att XXIII ta' 1998, sabiex fi żmien jumejn (2) min-notifika ta' dan l-att, tħallsu:

Inkwantu għad-direttur Antonio Mercuri (KI 0142109A) f'ismu personali kif ukoll bħala direttur għan-nom u inrappreżentanza tas-soċjetà Gasace Ltd (C74185) l-ammont ta' €16,186.39;

Inkwantu għad-direttur Antonio Mennella (passaport Taljan numru AZ1384798) f'ismu personali kif ukoll bħala direttur għan-nom u in rappreżentana tas-soċjetà Gasace Ltd (C74185) l-ammont ta' €6,200.28;

Inkwantu għas-soċjetà Gasace Ltd (C74184) l-ammont ta' €22,386.67 rappreżentanti l-ammont minnkom dovut pro et noe bħala Taxxa fuq il-Valur Miżjud skont l-istess Att.

Bl-ispejjeż u bl-imgħax skont dak l-Att sad-data tal-pagament effettiv.

Din l-interpellanza qed issir għall-finijiet u effetti kollha tal-liġi, u partikolarment, iżda mhux esklussivament sabiex tirrendi eżegwibbli t-titolu eżekuttiv li l-istess Kummissarju tat-Taxxa u d-Dwana għandu kontra tagħkom permezz tal-avviż li ntbagħat lilkom.

Fin-nuqqas, il-mittenti javżakom li se jgħaddi sabiex jesegwixxi l-imsemmi titolu eżekuttiv li hu għandu kontra tagħkom pro et noe permezz tal-mandati opportuni.

Tant sabiex tirregolaw ruħkom u tagħrfu timxu.

Notifika: Antonio Mercuri, 101, Fl. B, Triq il-Mitħna l-Ġdida, Il-Mellieħa

Gasace Ltd, 53, Taurus Tavern, Triq il-Port, Marsalforn, Iż-Żebbuġ, Għawdex

Reġistru tal-Qrati tal-Superjuri, illum 16 ta' Jannar, 2026

ALEXANDRA DEBATTISTA
Għar-Reġistratur tal-Qrati Ċivili u Tribunali

To: Antonio Mercuri (ID 0142109A) in his own name and in is capacity as director for and on behalf of the company Gasace Ltd (C74185)

Deputy curators to represent the absent Antonio Mennella (Italian passport number AZ 1384798) in his own name and in his capacity as director of the company Gasace Ltd (C74185)

By the present the Commissioner for Tax and Customs of Block 5, Triq Vincenzo Dimech, Floriana, calls upon you in terms of Article 59 of Act XXIII of 1998 so that within two (2) days from the service of this act, you pay:

As for the director Antonio Mercuri (ID 0142109A) in his own name and as director for and on behalf of the company Gasace Ltd (C74185) the amount of €16,186.39;

As for the director Antonio Mennella (Italian passport number AZ1384798) in his own name and as director for and on behalf of the company Gasace Ltd (C74185) in the amount of €6,200.28;

As for the company Gasace Ltd (C74184) the amount of €22,386.67 representing amount due by you pro et noe as value added tax according to the same Act .

With costs and interest according to the said Act till the date of effective payment.

This calling is being made for all intents and purposes of law, particularly, but not exclusively, in order to render executable the executive title which the same Commissioner for Tax and Customs has against you by means of a notice sent to you.

In default, the interpellants informs you that they shall pass to execute the said executive title they have against you pro et noe by means of the opportune warrants.

So much so that you may know how to regulate yourselves and to proceed.

Notification: Antonio Mercuri, 101, Fl. B, Triq il-Mitħna l-Ġdida, il-Mellieħa

Gasace Ltd, 53, Taurus Tavern, Triq il-Port, Marsalforn, Żebbuġ, Gozo

Registry of the Superior Courts, today 16th January, 2026

ALEXANDRA DEBATTISTA
For the Registrar, Civil Courts and Tribunals

148

B'digriet tat-18 ta' Diċembru, 2025 mogħti mill-Qorti Ċivili, Prim'Awla, din il-Qorti ordnat il-pubblikazzjoni tal-estratt li jidher hawn taht biex iservi ta' notifika skont l-Artikolu 187(3) tal-Kodiċi tal-Proċedura u Organizzazzjoni Ċivili (Kap. 12)

B'rikors ippreżentat fil-Qorti Ċivili, Prim'Awla, fil-31 ta' Jannar, 2025, minn Paul Cachia (KI 227364M) et, Subbasta bin-numru 6/2025 fl-ismijiet Paul Cachia (KI 227364M) vs Joseph Gatt (KI 424369M) u Louise Gatt (KI 1468M) qed jintalab il-bejgħ bl-irkant ta':

Il-fond bin-numru tnejn (2) fi blokk bla numru, bl-isem 'Sunny Lodge' fi Triq il-Maqdes Megalitiku, ġja Triq Ġdida fi Triq Piscopo Macedonia, Xemxija Heights limiti ta' San Pawl il-Baħar, liema flat jinsab f'elevated ground floor level, fuq in-naħa tax-xellug tat-taraġ hekk kif wieħed iħares lejn il-blokk mit-triq, liberu u frank minn kull ċens u bid-drittijiet u l-pertinenzi kollha tiegħu, inkluż il-komunjoni tal-partijiet kollha komuni mis-sidien l-oħra tal-blokk, tal-entratura, entrata, tromba tat-taraġ, tromba, sistemi tad-drains u drenaġġ, lift u lift tax-xafts, btieħi interni jew xaft u inġenerali dawk il-partijiet u servizzi intenzjonati għall-użu komuni tal-blokk, esklużil-bejt li hu proprjetà ta' terzi u l-istess l-blokk hu konfinanti mill-Grigal ma' Triq il-Maqdes Megalitiku, mix-Xlokk ma' Triq Piscopo Macedonia u mil-Lbiċ ma' beni ta' Alfred Gatt u Paul Mercieca jew l-aventi kawża u jikkonsisti f'sitt (6) flats, penthouse sovvrapost u sitt (6) garaxxijiet sottoposti fis-semi basement u dana hekk kif deskritt aħjar fl-atti tan-Nutar Pierre Attard tas-sebgħa u għoxrin ta' Jannar tas-sena elf disa' mija erbgħa u disgħin (27.1.1994) u tan-Nutar John Gambin tat-tletin ta' Diċembru tas-sena elf disa' mija wieħed u disgħin (30.12.1991).

L-imsemmija proprjetà tappartjeni lil Joseph Gatt (KI 424369M) u Louise Gatt (KI 1468M).

Reġistru tal-Qrati Superjuri, illum it-Tnejn, 12 ta' Jannar, 2026

MARVIC FARRUGIA
Għar-Reġistratur, Qrati Ċivili u Tribunali

By a decree given on the 18th December, 2025, by the Civil Court, First Hall, the Court ordered that the extract hereunder mentioned be published for the purpose of service according to Article 187(3) of the Code of Organisation and Civil Procedure (Cap. 12).

By the application filed in the Civil Court, First Hall, on the 31st January, 2025, by Paul Cachia et, Judicial Sale file number 6/25 in the names Paul Cachia (ID 227364M) and Josephine Cachia (ID 643163M) vs Joseph Gatt (ID 424369M) and Louise Gatt (ID 1468M) is being asked that the Court orders the sale by auction of the:

The flat numbered (2) in an unnumbered block, named 'Sunny Lodge' in Triq il-Maqdes Megalitiku, ġja Triq Ġdida in Triq Piscopo Macedonia, Xemxija Heights limits of St Paul's Bay, which flat is situated at elevated ground floor level, on the left hand side of the stairs as one looks at the block from the street, free and unencumbered from any burden and with all its rights and appurtenances, including the common parts all common with the other owners of the block, the entrance, hall, stairwell, system of drains and drainage systems, lift and lift shafts, internal yards or shaft and in general those parts and services intended for the common use of the block, excluding the roof which is third parties property and the same block is bounded on the North East by Triq il-Maqdes Megalitiku, on the South East by Triq Piscopo Macedonia and on the South West by property of Alfred Gatt and Paul Mercieca or their successors and consists of six (6) flats, overlying penthouse and six (6) underlying garages in the semi basement, and this as better described in the acts of Notary Pierre Attard dated the twenty seventh of January of the year one thousand nine hundred and ninety four (27.1.1994) and of Notary John Gambin dated the thirtieth of December of the year one thousand nine hundred and ninety one (30.12.1991).

The said property belongs to Joseph Gatt (ID 424369M) and Louise Gatt (ID 1468M).

Registry of the Superior Courts, this Monday, 12th January, 2026

MARVIC FARRUGIA
For the Registrar, Civil Courts and Tribunals

149

Bandu għall-Kuraturi

Repubblika ta' Malta

Lill-Marixxall tal-Qrati

Banns for Curators

Republic of Malta

To the Marshall of the Court

B'digriet mogħti minn din il-Qorti, fit-12 ta' Diċembru, 2025, fuq talba ta' Bank of Valletta plc vs Dott. Mark Busuttil et noe ġie ordnat biex jintgħażlu kuraturi deputati sabiex jirrappreżentaw l-eredi mhux magħrufa ta' Benedetta Meilak fl-atti tar-Rikors numru 1245/2025AJD, fl-ismijiet Bank of Valletta plc vs Kuraturi Deputati u fl-atti l-oħra relattivi u sussegwenti.

Permezz ta' Rikors Guramentat, ippreżentat, fil-Prim'Awla tal-Qorti Ċivili, fl-ismijiet Bank of Valletta plc (C2833) vs Dott. Mark Busuttil u l-Prokuratur Legali Veronica Rossignaud li b'digriet tas-6 ta' Novembru, 2009, ġew maħtura bħala kuraturi deputati sabiex jirrappreżentaw l-eredità ġjaċenti ta' Joseph Meilak u kuraturi deputati nominati sabiex jirrappreżentaw l-eredi mhux magħrufa ta' Benedetta Meilak bħala amministratriċi tal-beni parafernali tagħha, ippreżentat fl-4 ta' Diċembru, 2025, ir-rikorrenti Bank of Valletta plc (C2833) talab bir-rispett sabiex din l-Onorabbli Qorti:

a) Tawtorizza tesegwixxi s-sentenza tal-10 ta' Lulju 2014 – Ċitazzjoni numru 326/2014AF fl-ismijiet Bank of Valletta plc vs Dott. Mark Busuttil u l-Prokuratur Legali Veronica Rossignaud li b'digriet tas-6 ta' Novembru, 2009, ġew maħtura bħala kuraturi deputati sabiex jirrappreżentaw l-eredità ġjacenti ta' Joseph Meilak u Benedetta Meilak bħala amministratriċi tal-beni parafernali tagħha kontra l-kuraturi deputati nominati sabiex jirrappreżentaw l-eredi mhux magħrufa tal-imsemmija Benedetta Meilak bħala amministrtriċi tal-beni parafernali tagħha, kollox taħt dawk il-provvedimenti xieraq u oportuni li din l-Onorabbli Qorti jogħġobha tordna u timponi.

Rikorrenti: Bank of Valletta plc, 1/5 Misraħ San Ġorġ, Il-Belt Valletta VLT 1190

Intimati: Kuraturi deputati, Il-Qorti

Int għaldaqstant ordnat li twaħħal kopja uffiċjali ta' dan il-bandu fid-daħla ta' din il-Qorti Superjuri u ssejjaħ b'dan lil kull min irid jidħol bħala kuratur biex jidher fi żmien sitt ijiem f'dan ir-Reġistru u jagħmel b'nota d-dikjarazzjoni illi huwa jidħol għal dan.

Int ordnat ukoll li tgħarraf lil kull wieħed illi jekk ma jagħmilx din id-dikjarazzjoni fiz-żmien fuq mogħti, din il-Qorti tgħaddi biex tagħżel kuraturi tal-uffiċċju.

U wara li tkun għamilt dan, jew jekk tiltaqa' ma' xi xkiel fl-esekuzzjoni ta' dan il-bandu, inti għandek tgħarraf minnufih lil din il-Qorti.

By means of a decree given by this Court, 12 ta' Diċembru, 2025, by means of a request by Bank of Valletta plc it was ordered that deputy curators be chosen to represent the unknown heirs of Benedetta Meilak, in the records of the Application 1245/2025AJD, in the names Bank of Valletta plc vs Deputy Curators and in the other relative and subsequent acts.

By means of a Sworn Application, filed in the First Hall Civil Court, in the names Bank of Valletta plc (C2833) vs Dr Mark Busuttil and Legal Procurator Veronica Rosignaud and by a decree of the 6th November, 2009, were nominated as deputy curators to represent the vacant inheritence of Joseph Meilak and deputy curators to represent the unknown heirs of Benedetta Meilak as administrator of the administrator of her paraphernal property, filed on the 4th December, 2025, the applicant Bank of Valletta plc (C2833) requested with respect this Honourable Court to:

a) Authorise to execute the judgement of the 10th July 2014 – Writ of Summons number 326/2014AF in the names Bank of Valletta plc vs Dr Mark Busuttil and Legal Procurator Veronica Rossignaud who by decree of the 6th November, 2009, were appointed as deputy curators to represent the vacant inheritance of Joseph Meilak and Benedetta Meilak as administrators of her paraphernal property against the deputy curators appointed to represent the unknown heirs of the said Benedetta Meilak as administrator of her paraphernal property, everything under those appropriate provisions and obligations that this Honourable Court deems fit to order and impose.

Applicant – Bank of Valletta plc – 1/5 Misraħ San Ġorġ, Valletta VLT 1190

Notification: Deputy curators, Law Courts

You are therefore ordered to affix an official copy of these banns at the entrance of this Superior Court and to summon whosoever wishes to act as curator to appear before this registry within six days and by means of a minute to submit a declaration that he wishes so to act.

You are also ordered to inform each one that if he fails to make this declaration within the stipulated time, the Court will proceed to the selection of curators of office.

And after so acting, or if you should encounter any difficulty in the execution of these banns, you are to inform forthwith this Court.

Mogħti mill-Qorti Superjuri hawn fuq imsemmija bix-xhieda tal-Onor. Imħallef Audrey Demicoli, LLD, Duttur tal-Liġi.

Illum 12 ta' Diċembru, 2025

Reġistru tal-Qrati Superjuri, illum 16 ta' Jannar, 2026

ALEXANDRA DEBATTISTA
Għar-Reġistratur, Qrati u Tribunali

Given by the Civil Court First Hall, above mentioned, with the witness of the Hon. Madam Justice Audrey Demicoli, LLD , Doctor of Laws.

Today 12th December, 2025

Registry of the Superior Courts, today 16th January, 2026

ALEXANDRA DEBATTISTA
For the Registrar, Civil Courts and Tribunals

150

DKR 261/2008 – KANĊELLAZZJONI TAL-IFFRIŻAR TAL-ASSI

IKUN JAF KULĦADD illi b'digriet datat 12 ta' Mejju, 2025, mogħti mill-Qorti Kriminali (l-Onor. Imħallef Dott. Edwina Grima, LLD) wara rikors ippreżentat minn Darren James Vella fis-7 ta' Mejju, 2025, u insegwitu tas-sentenza mogħtija mill-istess Qorti fil-11 ta' April, 2025, Att ta' Akkuża numru 14/2013, fil-kawża fl-ismijiet:

Ir-Repubblika ta' Malta

kontra

DARREN JAMES VELLA, ta' 35 sena, iben Joseph u Mary Grace xebba Scicluna, imwieled Tal-Pietà, Malta, fis-27 ta' Frar, 1990, residenti f'26B, Triq Qrejżu, Birkirkara, Malta, u detentur tal-karta' tal-Identità Maltija bin-numru 120590M.

Il-Qorti ORDNAT IT-TĦASSIR tal-ordni tas-sekwestru tal-assi kollha tal-imsemmi Darren James Vella, liema ordni kienet ġiet mogħtija mill-Qorti tal-Maġistrati (Malta) bħala Qorti Struttorja (il-Maġistrat Dott. Anthony Giovanni Vella, LLD) b'digriet datat 17 ta' Novembru, 2008, u ppubblikat fil-Gazzetta tal-Gvern tal-21 ta' Novembru, 2008.

Dan l-avviż qed jiġi ppubblikat ai termini ta' l-artikolu 22A (2)(b)(6) tal-Ordinanza dwar il-Mediċini Perikoluži, Kap. 101 tal-Liġijiet ta' Malta.

Illum 16 ta' Jannar, 2026

Reġistru tal-Qrati ta' Ġuriżdizzjoni Kriminali (Malta)

MARVIC PSAILA
Deputat Reġistratur, Qrati u Tribunali Kriminali (Malta)

DKR 261/2008 – CANCELLATION OF A FREEZING ORDER

IT IS BEING NOTIFIED that by a decree dated 12th May, 2025, given by the Criminal Court (the Hon. Judge Dr Edwina Grima, LLD) after an application filed by Darren James Vella on the 7th May, 2025, and following judgement given by the same Court on the 11th April, 2025, Bill of Indictment number 14/2013, in the case in the names:

The Republic of Malta

versus:

DARREN JAMES VELLA, 35 years, son of Joseph and Mary Grace née Scicluna, born in Pieta' Malta on the 27th February, 1990, residing at number 26B, Triq Qrejżu, Birkirkara, Malta, and holder of Maltese identity card bearing number 120590M.

The Court ORDERED THE CANCELLATION of the freezing order of all the assets of the said Darren James Vella, which order was given by the Court of Magistrates (Malta) as a Court of Criminal Inquiry (Magistrate Dr Anthony Giovanni Vella, LLD) by a decree dated 17th November, 2008, and published in the Government Gazette of the 21st November, 2008.

This notice is being published according to section 22A (2)(b)(6) of the Dangerous Drugs Ordinance, Cap. 101 of the Laws of Malta.

Today the 16th of January, 2026

Registry of the Courts of Criminal Judicature (Malta)

MARVIC PSAILA
Deputy Registrar, Criminal Courts and Tribunals (Malta)

151

ARB/C001/2026 – ORDNI TA' QBID U FFRIŻAR

IKUN JAF KULĦADD illi b'digriet mogħti fit-13 ta' Jannar, 2026, mill-Qorti tal-Maġistrati (Malta) bħala Qorti Istruttorja (il-Maġistrat Dott. Elaine Rizzo, LLD), Kumpilazzjoni Numru 313/2025, fil-kawża fl-ismijiet:

Ir-Repubblika ta' Malta

Kontra

YOUSEF ESSESI, 'tattoist', ta' 34 sena, iben Abdussalam Essesi u Bernardette Vella xebba Pirotta, imwieled Tal-Pietà, Malta fis-2 ta' Ottubru, 1991, u residenti f'1, 'Air De Mer', Flat 6, Triq Efesu, San Pawl il-Baħar, u detentur ta' karta tal-identità Maltija bin-numru 509491M.

Il-Qorti ORDNAT is-sekwestru f'idejn partijiet terzi b'mod ġenerali l-flus u kull proprjetà mobbli oħra dovuta jew li tappartjeni jew li hija ta' YOUSEF ESSESI u pprojbietu milli jittrasferixxi, jagħti b'rahan, jipoteka jew xort'oħra jiddisponi minn xi proprjetà mobbli jew immobbli, u dan ai termini tal-Artikolu 22A tal-Ordinanza dwar il-Mediċini Perikoluż, Kapitolu 101 tal- Liġijiet ta' Malta.

Kull persuna li tagħmel xi ħaġa bi ksur tal-ordni tal-Qorti msemmi fl-Artikolu 22A, tkun ħatja ta' reat u teħel meta tinstab ħatja multa ta' mhux iżjed minn ħdax-il elf, sitt mija u sitta u erbgħin ewro u sebgħa u tmenin ċenteżmu (€11,646.87) jew priġunerija għal żmien ta' mhux iżjed minn tnax-il xahar, jew dik il-multa u priġunerija flimkien.

Kull trasferiment ieħor jew tneħħija oħra ta' proprjetà li jsiru bi ksur ta' dik l-ordni tal-Qorti jkunu nulli u ma jkollhom ebda effett fil-liġi.

Illum 19 ta' Jannar, 2026

IS-SA EUNICE GRECH FIORINI
Direttur, Uffiċċju għal-Irkupru tal-Assi

ARB/C001/2026 – SEIZING AND FREEZING ORDER

IT IS BEING NOTIFIED that by a decree dated 13th January, 2026, given by the Court of Magistrates (Malta) as a Court of Criminal Inquiry (Magistrate Dr Elaine Rizzo, LLD), with Compilation Number 313/2025, in the case:

The Republic of Malta

Versus

YOUSEF ESSESI, tattooist, 34 years, son of Abdussalam Essesi and Bernadette Vella née Pirotta, born in Tal-Pietà, Malta on the 2nd October, 1991, and residing at 1, 'Air De Mere', Flat 6, Triq Efesu, St Paul's Bay, and holder of a Maltese identity card bearing number 509491M.

The Court ORDERED the attachment in the hands of third parties in general of all moneys and other movable property due to or pertaining or belonging to YOUSEF ESSESI and prohibits the said accused from transferring, pledging, hypothecating or otherwise disposing of any movable or immovable property, and this in terms of Article 22A of the Dangerous Drugs Ordinance, Cap. 101 of the Laws of Malta.

Any person who acts in contravention of the court order mentioned in Article 23A, Article 22A and Article 120(2A), referred to above shall be guilty of an offence and shall on conviction be liable to a fine (multa) not exceeding eleven thousand, six hundred and forty-six euro and eighty-seven cents (€11,646.87), or to imprisonment for a period not exceeding twelve months, or to both such fine and imprisonment.

Any transfer or other disposal of any property made in contravention of the said Court order shall be null and without effect at law.

Today 19th January, 2026

MS EUNICE GRECH FIORINI
Director, Asset Recovery Bureau

152

ARB/C146/2025 – ORDNI TA' QBID U FFRIŻAR

IKUN JAF KULĦADD illi b'digriet mogħti fit-19 ta' Diċembru, 2025, mill-Qorti tal-Maġistrati (Malta) bħala

ARB/C146/2025 – SEIZING AND FREEZING ORDER

IT IS BEING NOTIFIED that by a decree dated 19th December, 2025, given by the Court of Magistrates (Malta)

Qorti ta' Ġudikatura Kriminali (il-Maġistrat Dott. Claire L. Stafrace Zammit, LLD), Kumpilazzjoni Numru 11292/2025, fil-kawża fl-ismijiet:

Ir-Repubblika ta' Malta

Kontra

JOSEF MIFSUD, ta' 49 sena, iben Joseph Mifsud u Francis Mifsud xebba Ellul, imwieled Tal-Pietà, fit-30 ta' Novembru, 1976, mingħajr residenza fissa, u/jew 166, Triq Sammat, Ħal Tarxien, u detentur ta' karta tal-identità Maltija bin-numru 053677M.

Il-Qorti ORDNAT is-sekwestru f'idejn partijiet terzi b'mod ġenerali l-flus u kull proprjetà mobbli oħra dovuta jew li tappartjeni jew li hija ta' JOSEF MIFSUD u pprojbiethu milli jittrasferixxi, jagħti b'rahan, jipoteka jew xort'oħra jiddisponi minn xi proprjetà mobbli jew immobbli, u dan ai termini tal-Artikolu 23A Kodiċi Kriminali, Kap. 9 tal-Liġijiet ta' Malta, tal-Artikolu 22A tal-Ordinanza dwar il-Mediċini Perikoluži, Kap. 101 tal- Liġijiet ta' Malta u Artikolu 120(2A) tal-Ordinanza dwar il-Professjoni Medika u l-Professjonijiet li għandhom x'jaqsmu magħha, Kap. 31 tal-Ligijiet ta' Malta.

Il-Qorti AWTORIZZAT lill-imputat li jirċievi l-ammont ta' tlettax-il elf disa' mija u sitta u sebgħin ewro u erbgħa u għoxrin ċenteżmu (€13,976.24) fis-sena, wara li l-imputat jindika b'nota minn fejn se jipperċepixxi dawn il-flejjes.

Kull persuna li tagħmel xi ħaġa bi ksur tal-ordni tal-Qorti msemmi fl-Artikolu 22A, tkun ħatja ta' reat u teħel meta tinstab ħatja multa ta' mhux iżjed minn ħdax-il elf, sitt mija u sitta u erbgħin ewro u sebgħa u tmenin ċenteżmu (€11,646.87) jew priġunerija għal żmien ta' mhux iżjed minn tnax-il xahar, jew dik il-multa u priġunerija flimkien.

Kull trasferiment ieħor jew tneħħija oħra ta' proprjetà li jsiru bi ksur ta' dik l-ordni tal-Qorti jkunu nulli u ma jkollhom ebda effett fil-liġi.

Illum 19 ta' Jannar, 2026

IS-SA EUNICE GRECH FIORINI
Direttur, Uffiċċju għal-Irkupru tal-Assi

as a Court of Criminal Judicature (Magistrate Dr Claire L. Stafrace Zammit, LLD), with Compilation Number 11292/2025, in the case:

The Republic of Malta

Versus

JOSEF MIFSUD, 49 years, son of Joseph Mifsud and Francis Mifsud née Ellul, born in Pietà, on the 30th November, 1976, without a fixed address in Malta, and/or 166, Triq Sammat, Ħal Tarxien, and holder of a Maltese identity card bearing number 053677M.

The Court ORDERED the attachment in the hands of third parties in general of all moneys and other movable property due to or pertaining or belonging to JOSEF MIFSUD and prohibits the said accused from transferring, pledging, hypothecating or otherwise disposing of any movable or immovable property, and this in terms of Article 23A of the Criminal Code, Cap. 9 of the Laws of Malta, Article 22A of the Dangerous Drugs Ordinance, Cap. 101 of the Laws of Malta and Article 120(2A) of the Medical and kindred Professions Ordinance, Cap. 31 of the Laws of Malta.

The Court AUTHORISED the said accused to receive the amount of thirteen thousand, nine hundred and seventy-six euro and twenty-four cents (€13,976.24) per year, after the accused indicates with a note from where he is perceiving this money.

Any person who acts in contravention of the court order mentioned in Article 23A, Article 22A and Article 120(2A), referred to above shall be guilty of an offence and shall on conviction be liable to a fine (multa) not exceeding eleven thousand, six hundred and forty-six euro and eighty-seven cents (€11,646.87), or to imprisonment for a period not exceeding twelve months, or to both such fine and imprisonment.

Any transfer or other disposal of any property made in contravention of the said Court order shall be null and without effect at law.

Today 19th January, 2026

MS EUNICE GRECH FIORINI
Director, Asset Recovery Bureau

153

ARB/C147/2025 – ORDNI TA' QBID U FFRIŻAR

IKUN JAF KULĦADD illi b'digriet mogħti fit-28 ta' Diċembru, 2025 mill-Qorti tal-Maġistrati (Malta) bħala Qorti Istruttorja (il-Maġistrat Dott. Nadine Sant Lia, LLD), Kumpilazzjoni Numru 1114/2025, fil-kawża fl-ismijiet:

Ir-Repubblika ta' Malta

Kontra

NESTORAS SPATHAS, ta' 42 sena, iben Diamantis Spathas u Nikoleta Spathas, imwieled f'Thessalonikis, fis-2 ta' Mejju, 1983, residenti fi 18, Triq Żagħfran, Ħ'Attard, u detentur ta' dokument Grieg bin-numru A02047702.

Il-Qorti ORDNAT is-sekwestru f'idejn partijiet terzi b'mod ġenerali l-flus u kull proprjetà mobbli oħra dovuta jew li tappartjeni jew li hija ta' NESTORAS SPATHAS u pprojbietu milli jittrasferixxi, jagħti b'rahan, jipoteka jew xort'oħra jiddisponi minn xi proprjetà mobbli jew immobbli, u dan ai termini tal-Artikolu 23A Kodiċi Kriminali, Kap. 9 tal-Liġijiet ta' Malta u tal-Artikolu 22A tal-Ordinanza dwar il-Mediċini Perikolużi, Kap. 101 tal- Liġijiet ta' Malta.

Il-Qorti AWTORIZZAT lill-imputat li jirċievi l-ammont ta' tlettax-il elf disa' mija u sitta u sebgħin ewro u erbgħa u għoxrin ċenteżmu (€13,976.24) fis-sena, wara li l-imputat jindika b'nota minn fejn se jipperċepixxi dawn il-flejjes.

Kull persuna li tagħmel xi ħaġa bi ksur tal-ordni tal-Qorti msemmi fl-Artikolu 22A, tkun ħatja ta' reat u teħel meta tinstab ħatja multa ta' mhux iżjed minn ħdax-il elf, sitt mija u sitta u erbgħin ewro u sebgħa u tmenin ċenteżmu (€11,646.87) jew priġunerija għal żmien ta' mhux iżjed minn tnax-il xahar, jew dik il-multa u priġunerija flimkien.

Kull trasferiment ieħor jew tneħħija oħra ta' proprjetà li jsiru bi ksur ta' dik l-ordni tal-Qorti jkunu nulli u ma jkollhom ebda effett fil-liġi.

ARB/C147/2025 – SEIZING AND FREEZING ORDER

IT IS BEING NOTIFIED that by a decree dated 28th December, 2025 given by the Court of Magistrates (Malta) as a Court of Criminal Inquiry (Magistrate Dr Nadine Sant Lia, LLD), with Compilation Number 1114/2025, in the case:

The Republic of Malta

Versus

NESTORAS SPATHAS, 42 years, son of Diamantis Spathas and Nikoleta Spathas, born in Thessalonikis, Greece, on the 2nd May, 1983, residing at 18, Triq iż-Żagħfran, Ħ'Attard, and holder of a Greek document bearing number A02047702.

The Court ORDERED the attachment in the hands of third parties in general of all moneys and other movable property due to or pertaining or belonging to NESTORAS SPATHAS and prohibits the said accused from transferring, pledging, hypothecating or otherwise disposing of any movable or immovable property, and this in terms of Article 23A of the Criminal Code, Cap. 9 of the Laws of Malta and Article 22A of the Dangerous Drugs Ordinance, Cap. 101 of the Laws of Malta.

The Court AUTHORISED the said accused to receive the amount of thirteen thousand, nine hundred and seventy-six euro and twenty-four cents (€13,976.24) per year, after the accused indicates with a note from where he is perceiving this money.

Any person who acts in contravention of the court order mentioned in Article 23A, Article 22A and Article 120(2A), referred to above shall be guilty of an offence and shall on conviction be liable to a fine (multa) not exceeding eleven thousand, six hundred and forty-six euro and eighty-seven cents (€11,646.87), or to imprisonment for a period not exceeding twelve months, or to both such fine and imprisonment.

Any transfer or other disposal of any property made in contravention of the said Court order shall be null and without effect at law.

Illum 19 ta' Jannar, 2026

IS-SA EUNICE GRECH FIORINI
Direttur, Uffiċċju għal-Irkupru tal-Assi

Today 19th January, 2026

MS EUNICE GRECH FIORINI
Director, Asset Recovery Bureau

154

B'dan l-avviż ikun magħruf illi b'rikors ippreżentat fil-Qorti, Sezzjoni ta' Ġuriżdizzjoni Volontarja, fit-3 ta' Lulju, 2025, Rikors numru 559/2025, minn Mario Julius Fsadni et fejn talbu li tiġi ddikjarata miftuħa favur Mario Julius Fsadni u Josue Fsadni wlied id-decujus fi kwoti ndaqs bejniethom is-suċċessjoni ta' Maria Fsadni née Saliba, armla ta' Enrico Fsadni, bint il-mejtin Antonio Saliba u Caterina née Cachia, imwielda l-Ħamrun, Malta, kienet residenti l-Ħamrun, Malta, u mietet il-Ħamrun, Malta, fit-22 ta' Novembru, 2024, ta' 94 sena, u li kellu karta tal-identità numru 0018130M.

Għaldaqstant, kull min jidhirlu li għandu interess huwa msejjaħ biex jidher quddiem il-Qorti fuq imsemmija sabiex b'nota jmur kontra dik it-talba fi żmien ħmistax-il ġurnata li jibda jgħaddi minn dak il-jum li fih jiġi mwaħħal il-bandu u l-avviżi skont il-liġi.

Reġistru tal-Qorti Ċivili, Sezzjoni ta' Ġuriżdizzjoni Volontarja

Illum 16 ta' Jannar, 2026

ALEXANDRA DEBATTISTA
Għar-Reġistratur, Qrati Ċivili u Tribunali

By means of an application filed in the Civil Court of Voluntary Jurisdiction Section, on the 3rd July, 2025, Application number 559/2025, by Mario Julius Fsadni et whereby they requested that it be declared open in favour of Mario Julius Fsadni and Josue Fsadni, children of the decujus in equal shares between them the succession of Maria Fsadni née Saliba, widow of Enrico Fsadni, daughter of the late Antonio Saliba and Caterina née Cachia, born in Ħamrun, Malta, resided in Ħamrun, Malta, and died in Ħamrun, Malta, on the 22nd November, 2024, aged 94, and who held identity card number 0018130M.

Wherefore, any person who believes to have an interest in the matter is hereby called upon to appear before the said Court and to bring forward his objections hereto by a minute to be filed within fifteen days from the posting of the banns and notices according to law.

Registry of the Civil Court, Voluntary Jurisdiction Section

Today 16th January, 2026

ALEXANDRA DEBATTISTA
For the Registrar, Civil Court and Tribunals

155

B'dan l-avviż ikun magħruf illi b'rikors ippreżentat fil-Qorti, Sezzjoni ta' Ġuriżdizzjoni Volontarja, fl-10 ta' Ottubru, 2025, Rikors numru 929/2025, minn Lorenza Camilleri née Grupetta et fejn talbu li tiġi ddikjarata miftuħa favur Stephen Grupetta, iben id-decujus is-suċċessjoni ta' Giorgia Gruppetta née Schembri, bint il-mejtin George Schembri u Lorenza née Xuereb, imwielda Ħal Qormi, Malta, kienet toqgħod Raħal Ġdid, Malta, u mietet Raħal Ġdid, Malta, fit-22 ta' Lulju, 2023, ta' 80 sena, u li kellha karta tal-identità numru 0074943M.

Għaldaqstant, kull min jidhirlu li għandu interess huwa msejjaħ biex jidher quddiem il-Qorti fuq imsemmija sabiex b'nota jmur kontra dik it-talba fi żmien ħmistax-il ġurnata li

By means of an application filed in the Civil Court of Voluntary Jurisdiction Section, on the 10th October, 2025, Application number 929/2025, by Lorenza Camilleri née Grupetta et whereby they requested that it be declared open in favour of Stephen Grupetta, son of the decujus the succession of Giorgia Grupetta née Schembri, daughter of the late George Schembri and Lorenza née Xuereb, born in Ħal Qormi, Malta, resided in Raħal Ġdid, Malta, and died in Raħal Ġdid, Malta, on the 22nd July, 2023, aged 80, and who held identity card number 0074943M.

Wherefore, any person who believes to have an interest in the matter is hereby called upon to appear before the said Court and to bring forward his objections hereto by a minute

jibda jgħaddi minn dak il-jum li fih jiġi mwaħħal il-bandu u l-avviżi skont il-liġi.

Reġistru tal-Qorti Ċivili, Sezzjoni ta' Ġuriżdizzjoni Volontarja

Illum 16 ta' Jannar, 2026

ALEXANDRA DEBATTISTA
Għar-Reġistratur, Qrati Ċivili u Tribunali

to be filed within fifteen days from the posting of the banns and notices according to law.

Registry of the Civil Court, Voluntary Jurisdiction Section

Today 16th January, 2026

ALEXANDRA DEBATTISTA
For the Registrar, Civil Court and Tribunals

156

B'dan l-avviż ikun magħruf illi b'rikors ippreżentat fil-Qorti, Sezzjoni ta' Ġuriżdizzjoni Volontarja, fl-4 ta' Ottubru, 2025, Rikors numru 1031/2025, minn Maria Anna Grech fejn talbet li tiġi ddikjarata miftuħa favur Maria Anna Grech oħt id-decujus is-suċċessjoni ta' Rose Farrugia, xebba, bint il-mejtin Paul Farrugia u Ersilia née Costa, imwielda l-Ħamrun, Malta, kienet toqgħod l-Ħamrun, Malta, u mietet Ħal Luqa, Malta, fis-27 ta' Ġunju, 2025, ta' 79 sena, u li kellha karta tal-identità numru 0321746M.

Għaldaqstant, kull min jidhirlu li għandu interess huwa msejjaħ biex jidher quddiem il-Qorti fuq imsemmija sabiex b'nota jmur kontra dik it-talba fi żmien ħmistax-il ġurnata li jibda jgħaddi minn dak il-jum li fih jiġi mwaħħal il-bandu u l-avviżi skont il-liġi.

Reġistru tal-Qorti Ċivili, Sezzjoni ta' Ġuriżdizzjoni Volontarja

Illum 16 ta' Jannar, 2026

ALEXANDRA DEBATTISTA
Għar-Reġistratur, Qrati Ċivili u Tribunali

By means of an application filed in the Civil Court of Voluntary Jurisdiction Section, on the 4th October, 2025, Application number 1031/2025, by Maria Anna Grech whereby she requested that it be declared open in favour of Maria Anna Grech, sister of the decujus the succession of Rose Farrugia, unmaried, daughter of the late Paul Farrugia and Ersilia née Costa, born in Ħamrun, Malta, resided in Ħamrun, Malta, and died in Ħal Luqa, Malta, on the 27th June, 2025, aged 79, and who held identity card number 0321746M.

Wherefore, any person who believes to have an interest in the matter is hereby called upon to appear before the said Court and to bring forward his objections hereto by a minute to be filed within fifteen days from the posting of the banns and notices according to law.

Registry of the Civil Court, Voluntary Jurisdiction Section

Today 16th January, 2026

ALEXANDRA DEBATTISTA
For the Registrar, Civil Court and Tribunals

157

B'dan l-avviż ikun magħruf illi b'rikors ippreżentat fil-Qorti, Sezzjoni ta' Ġuriżdizzjoni Volontarja, fid-9 ta' Settembru, 2025, Rikors numru 807/2025, minn Peter Barbara et fejn talbu li tiġi ddikjarata miftuħa favur Peter Barbara, Michelle Josephine Barbara u Magdalen Farrugia née Barbara wlied id-decujus fi kwota ta' terz (1/3) indiviż kull wieħed u waħda minnhom minnhom is-suċċessjoni ta' Pietro Barbara, armel ta' Manwela Barbara née Ciappara, bin il-mejtin Carmelo Barbara u Maddalena Barbara née Pulis,

By means of an application filed in the Civil Court of Voluntary Jurisdiction Section, on the 9th September, 2025, Application number 807/2025, by Peter Barbara et whereby they requested that it be declared open in favour of Peter Barbara, Michelle Josephine Barbara and Magdalen Farrugia née Barbara children of the decujus in the quota of one third (1/3) undivided share each one of them the succession of Pietro Barbara, widower of Manwela Barbara née Ciappara, son of the late Carmelo Barbara and Maddalena Barbara née

imwieled l-Isla, Malta, kien joqgħod Ħal Qormi, Malta, u miet Ħal Luqa, Malta, fit-18 ta' Frar, 2025, ta' 88 sena, u li kellu karta tal-identità numru 78337M.

Għaldaqstant, kull min jidhirlu li għandu interess huwa msejjaħ biex jidher quddiem il-Qorti fuq imsemmija sabiex b'nota jmur kontra dik it-talba fi żmien ħmistax-il ġurnata li jibda jgħaddi minn dak il-jum li fih jiġi mwaħħal il-bandu u l-avviżi skont il-liġi.

Reġistru tal-Qorti Ċivili, Sezzjoni ta' Ġuriżdizzjoni Volontarja

Illum 16 ta' Jannar, 2026

ALEXANDRA DEBATTISTA
Għar-Reġistratur, Qrati Ċivili u Tribunali

Pulis, , born in Senglea, Malta, resided in Ħal Qormi, Malta, and died in Ħal Luqa, Malta, on the 18th February, 2025, aged 88 and who held identity card number 78337M.

Wherefore, any person who believes to have an interest in the matter is hereby called upon to appear before the said Court and to bring forward his objections hereto by a minute to be filed within fifteen days from the posting of the banns and notices according to law.

Registry of the Civil Court, Voluntary Jurisdiction Section

Today 16th January, 2026

ALEXANDRA DEBATTISTA
For the Registrar, Civil Court and Tribunals

158

B'dan l-avviż ikun magħruf illi b'rikors ippreżentat fil-Qorti, Sezzjoni ta' Ġuriżdizzjoni Volontarja, fis-6 ta' Jannar, 2026, Rikors numru 6/2026, minn George Camilleri et fejn talbu li tiġi ddikjarata miftuħa favur George Camilleri, Concetta sive Cettina Mallia, Theresa Cowell, Emanuel sive Lino Guazzo, Alfred Guazzo, Mary Coleiro u Margaret Pulo kuġini tad-decujus fi kwota ta' settima parti (1/7) indiviża kull wieħed u waħda minnhom minnhom is-suċċessjoni ta' Pierre Raymond Cacciotolo, ġuvni, bin il-mejtin Joseph Cacciotolo u Mary née Guazzo, imwieled Bormla, Malta, kien joqgħod Brighton, ir-Renju Unit, u miet Brighton, ir-Renju Unit, fl-4 ta' Marzu, 2024, ta' 63 sena, u li kellu karta tal-identità numru 0277960M.

Għaldaqstant, kull min jidhirlu li għandu interess huwa msejjaħ biex jidher quddiem il-Qorti fuq imsemmija sabiex b'nota jmur kontra dik it-talba fi żmien ħmistax-il ġurnata li jibda jgħaddi minn dak il-jum li fih jiġi mwaħħal il-bandu u l-avviżi skont il-liġi.

Reġistru tal-Qorti Ċivili, Sezzjoni ta' Ġuriżdizzjoni Volontarja

Illum 16 ta' Jannar, 2026

ALEXANDRA DEBATTISTA
Għar-Reġistratur, Qrati Ċivili u Tribunali

By means of an application filed in the Civil Court of Voluntary Jurisdiction Section, on the 6th January, 2026, Application number 6/2026, by George Camilleri et whereby they requested that it be declared open in favour of George Camillri, Concetta sive Cettina Mallia, Theresa Cowell, Emanuel sive Lino Guazzo, Alfred Guazzo, Mary Coleiro and Margaret Pulo cousins of the decujus in the quota of one seventh (1/7) undivided share each one of them the succession of Pierre Raymond Cacciotolo, bachelor, son of the late Joseph Cacciotolo and Mary née Guazzo, born in Cospicua, Malta, resided in Brighton, United Kingdom, and died in Brighton, United Kingdom, on the 4th March, 2024, aged 63, and who held identity card number 0277960M.

Wherefore, any person who believes to have an interest in the matter is hereby called upon to appear before the said Court and to bring forward his objections hereto by a minute to be filed within fifteen days from the posting of the banns and notices according to law.

Registry of the Civil Court, Voluntary Jurisdiction Section

Today 16th January, 2026

ALEXANDRA DEBATTISTA
For the Registrar, Civil Court and Tribunals

Ippubblikat mid-Dipartiment tal-Informazzjoni (doi.gov.mt) — Valletta — *Published by the Department of Information (doi.gov.mt) — Valletta*
Mitbugħ fl-Istamperija tal-Gvern fuq karta FSC® — *Printed at the Government Printing Press on FSC® certified paper*

FSC
www.fsc.org
MIX
Paper | Supporting responsible forestry
FSC® C140603