Nru./No. 21,589
Prezz/Price
€6.12

Gazzetta tal-Gvern ta' Malta
The Malta Government Gazette

Il-Ġimgħa, 20 ta' Frar, 2026
Friday, 20th February, 2026

Pubblikata b'Awtorità
Published by Authority

SOMMARJU – SUMMARY

Notifikazzjonijiet tal-Gvern ..... 1897 - 1924
Government Notices ..... *1897 - 1924*

Avviżi tal-Pulizija ..... 1924 - 1926
Police Notices ..... *1924 - 1926*

Avviżi lill-Baħħara ..... 1926 - 1928
Notices to Mariners ..... *1926 - 1928*

Opportunitajiet ta' Impjieg ..... 1929 - 1975
Employment Opportunities ..... *1929 - 1975*

Avviżi tal-Gvern ..... 1975 - 1982
Notices ..... *1975 - 1982*

Offerti ..... 1982 - 1987
Tenders ..... *1982 - 1987*

Avviżi tal-Qorti ..... 1987 - 2028
Court Notices ..... *1987 - 2028*

NOTIFIKAZZJONIJIET TAL-GVERN

Nru. 224

ATT DWAR ARTIJIET TAL-GVERN
(KAP. 573)

Bord tal-Arbitragg Dwar Artijiet

BIS-SAĦĦA tal-artikolu 56 tal-Att dwar Artijiet tal-Gvern (Kap. 573) il-President ta' Malta ħatret lill-Maġistrat Dott. Brigitte Sultana, lill-Maġistrat Dott. Patrick Valentino, u lill-Maġistrat Dott. Franca Giordmaina biex ipoġġu bħala Chairpersons tal-Bord tal-Arbitraġġ dwar Artijiet b'seħħ mit-3 ta' Frar, 2026.

L-20 ta' Frar, 2026

Nru. 225

ORDINANZA LI TIRREGOLA T-TIĠDID
TAL-KIRI TAL-BINI
(KAP. 69)

Bord li Jirregola l-Kera

BIS-SAĦĦA tal-artikolu 16 tal-Ordinanza li Tirregola t-Tiġdid tal-Kiri ta' Bini (Kap. 69), il-President ta' Malta ħatret lill-Maġistrat Dott. Brigitte Sultana, lill-Maġistrat Dott. Claudio Zammit, u lill-Maġistrat Dott. Franca Giordmaina biex ipoġġu bħala Chairpersons tal-Bord li Jirregola l-Kera b'seħħ mit-3 ta' Frar, 2026.

L-20 ta' Frar, 2026

Nru. 226

ATT DWAR IL-ĠUSTIZZJA AMMINISTRATTIVA
(KAP. 490)

Tribunal ta' Reviżjoni Amministrattiva

BIS-SAĦĦA tal-artikolu 8 tal-Att dwar il-Ġustizzja Amministrattiva (Kap. 490) il-President ta' Malta fuq il-parir tal-Prim Ministru ħatret lill-Maġistrat Dott. Victor Axiak, lill-Maġistrat Dott. Brigitte Sultana, lill-Maġistrat Dott. Joseph Gatt, lill-Magistrat Dott. Claudio Zammit, u lill-Maġistrat Dott. Franca Giordmaina biex ipoġġu bħala President fit-Tribunal ta' Reviżjoni Amministrattiva b'seħħ mit-3 ta' Frar, 2026.

L-20 ta' Frar, 2026

GOVERNMENT NOTICES

No. 224

GOVERNMENT LANDS ACT
(CAP. 573)

Land Arbitration Board

BY virtue of Article 56 of the Government Lands Act (Cap. 573), the President of Malta has appointed Magistrate Dr Brigitte Sultana, Magistrate Dr Patrick Valentino, and Magistrate Dr Franca Giordmaina to serve as Chairpersons of the Land Arbitration Board with effect from 3rd February, 2026.

20th February, 2026

No. 225

RELETTING OF URBAN PROPERTY
(REGULATION) ORDINANCE
(CAP. 69)

Rent Regulation Board

BY virtue of Article 16 of the Reletting of Urban Property (Regulation) Ordinance (Cap. 69), the President of Malta has appointed Magistrate Dr Brigitte Sultana, Magistrate Dr Claudio Zammit, and Magistrate Dr Franca Giordmaina to serve as Chairpersons of the Rent Regulation Board with effect from 3rd February, 2026.

20th February, 2026

No. 226

ADMINISTRATIVE JUSTICE ACT
(CAP. 490)

Administrative Review Tribunal

BY virtue of Article 8 of the Administrative Justice Act (Cap. 490), the President of Malta on the advice of the Prime Minister has appointed Magistrate Dr Victor Axiak, Magistrate Dr Brigitte Sultana, Magistrate Dr Joseph Gatt, Magistrate Dr Claudio Zammit and Magistrate Dr Franca Giordmaina to serve as President of the Administrative Review Tribunal with effect from 3rd February, 2026.

20th February, 2026

Nru. 227

MINISTERU GĦALL-INTERN, IS-SIGURTÀ U X-XOGĦOL

Ħatra ta' Chairperson tal-Bord ta' Monitoraġġ għall-Faċilità Korrettiva ta' Kordin

SKONT l-Artikolu 8 tal-Att dwar l-Att dwar il-Ħabs (Kap. 260) u Reg. 104A ta' L.S. 260.03, il-President ta' Malta approvat il-ħatra ta' Dott. Gianella Sciberras bħala Chairperson tal-Bord ta' Monitoraġġ għall-Faċilità Korrettiva ta' Kordin.

Dott. Gianella Sciberras se tieħu post Dott. Maria Cardona.

Din il-ħatra hija b'seħħ mit-13 ta' Frar, 2026 u valida sat-12 ta' Frar, 2028

It-13 ta' Frar, 2026

No. 227

MINISTER FOR HOME AFFAIRS, SECURITY AND EMPLOYMENT

Appointment of Chairperson of the Corradino Correctional Facility Monitoring Board

IN accordance with Article 8 of the Prisons Act (Cap. 260) and Reg. 104A of S.L. 260.03, the President of Malta has approved the appointment of Dr Gianella Sciberras as Chairperson of the Corradino Correctional Facility Monitoring Board.

Dr Gianella Sciberras is to replace Dr Maria Cardona.

This appointment is with effect from 13th February, 2026 and valid up to 12th February, 2028.

13th February, 2026

Nru. 228

KUMMISSARJI GĦALL-ĠUSTIZZJA

NGĦARRFU għall-informazzjoni ta' kulħadd li skont l-Att dwar il-Kummissarji għall-Ġustizzja (Kap. 291), il-Prim Ministru approva t-tiġdid tal-ħatra bħala Kummissarji għall-Ġustizzja għal perjodu ta' sentejn ta':

Bezzina, Dott. Noel b'seħħ mis-26 ta' Ġunju, 2025;
Herrera, Dott. Martina b'seħħ mill-31 ta' Awwissu, 2025; u
Mallia, Dott. Anna b'seħħ mill-1 ta' Lulju, 2025.

L-20 ta' Frar, 2026
(MJCL/67/2017/1)

No. 228

COMMISSIONERS FOR JUSTICE

IT is being notified for general information that in accordance with the Commissioners for Justice Act (Cap. 291), the Prime Minister approved the renewal of appointment as Commissioners for Justice for a period of two years of:

Bezzina, Dr Noel from the 26th June, 2025;
Herrera, Dr Martina from the 31st August, 2025; and
Mallia, Dr Anna from the 1st July, 2025.

20th February, 2026

Nru. 229

BORD TAL-GVERNATURI TAL-AWTORITÀ GĦAS-SERVIZZI FINANZJARJI TA' MALTA

NGĦARRFU b'din għall-informazzjoni ta' kulħadd illi bis-saħħa tas-setgħat mogħtija lilu bl-artikolu 6 tal-Att dwar l-Awtorità għas-Servizzi Finanzjarji ta' Malta (Kap. 330), il-Prim Ministru għoġbu jaħtar il-Bord tal-Gvernaturi tal-Awtorità għas-Servizzi Finanzjarji ta' Malta:

Chairman
Is-Sur Jesmond Gatt

Membri
Is-Sur Alexander Demarco

No. 229

BOARD OF GOVERNORS OF THE MALTA FINANCIAL SERVICES AUTHORITY

IT is hereby notified for general information that, in exercise of the powers conferred upon him by article 6 of the Malta Financial Services Authority Act (Cap. 330), the Prime Minister has appointed the Board of Governors of the Malta Financial Services Authority:

Chairman
Mr Jesmond Gatt

Members
Mr Alexander Demarco

Il-Prof. Philip von Brockdorff
Is-Sur Mark Galea
Dott. Stephanie Vella
Dott. Carl Brincat
Is-Sur Joseph Caruana
Dott. Anton Bartolo

Dawn il-ħatriet huma validi għal perijodu ta' tliet snin b'seħħ mis-17 ta' Frar, 2026.

L-20 ta' Frar, 2026

Nru. 230

KUNSILL KONSULTATTIV GĦAS-SERVIZZI FINANZJARJI

NGĦARRFU b'din għall-informazzjoni ta' kulħadd illi l-Ministru għall-Finanzi ħatar dawn il-membri fuq il-Kunsill Konsultattiv għas-Servizzi Finanzjarji. Dawn il-ħatriet huma validi għall-perjodu ta' sena b'seħħ mis-16 ta' Frar, 2026.

Chairman
Is-Sur Joseph Zammit Tabona

Membri
Is-Sur Paul Zahra
Is-Sur Kenneth Farrugia
Is-Sur George Vella
Is-Sur Nick Captur
Dott. Jonathan Dingli
Is-Sur Karol Gabarretta
Is-Sur Joseph Portelli
Dott. Conrad Cassar Torregiani

Segretarja
Dott. Desiree Cassar

L-20 ta' Frar, 2026

Nru. 231

ATT DWAR ĠIEĦ IR-REPUBBLIKA (KAP. 251)

Revoka ta' Unur

BIS-SAĦĦA tas-setgħat mogħtija bl-Artikolu 23(2)(ċ) tal-Att dwar Ġieħ ir-Repubblika, ngħarrfu illi l-ħatra onorarja ta' Lord Peter Mandelson fl-Ordni Nazzjonali tal-Meritu ġiet mitmuma.

Id-19 ta` Frar, 2026

Prof. Philip von Brockdorff
Mr Mark Galea
Dr Stephanie Vella
Dr Carl Brincat
Mr Joseph Caruana
Dr Anton Bartolo

These appointments are valid for a period of three years with effect from 17th February, 2026.

20th February, 2026

No. 230

MALTA FINANCIAL SERVICES ADVISORY COUNCIL

IT is hereby notified for general information that the Minister for Finance has appointed the following members on the Malta Financial Services Advisory Council. These appointments are valid for a period of one year with effect from 16th February, 2026.

Chairman
Mr Joseph Zammit Tabona

Members
Mr Paul Zahra
Mr Kenneth Farrugia
Mr George Vella
Mr Nick Captur
Dr Jonathan Dingli
Mr Karol Gabarretta
Mr Joseph Portelli
Dr Conrad Cassar Torregiani

Secretary
Dr Desiree Cassar

20th February, 2026

No. 231

ĠIEĦ IR-REPUBBLIKA ACT (CAP. 251)

Revocation of Honour

IN excercise of the powers conferred by Article 23(2)(c) of the Ġieħ ir-Repubblika Act, it is notified that the honorary appointment of Lord Peter Mandelson to the National Order of Merit has been terminated.

19th February, 2026

Nru. 232

FORZI ARMATI TA' MALTA
(Forza Regolari)

Il-MINISTRU għall-Intern, is-Sigurtà u x-Xogħol għoġbu japprova l-promozzjoni tal-Uffiċjali msemmija hawn taħt għar-rank ta' Kaptan b'seħħ mid-data li tinsab ħdejn isimhom.

Logutenent Ryan Spiteri	12 ta' Ġunju, 2025
Logutenent Neil Spiteri	12 ta' Ġunju, 2025
Logutenent Tarah Marie Caruana	12 ta' Ġunju, 2025
Logutenent Roderick Portelli	12 ta' Ġunju, 2025
Logutenent Nicole Abela Attard Glivau	12 ta' Ġunju, 2025
Logutenent Claymore Agius	12 ta' Ġunju, 2025

L-20 ta' Frar, 2026

No. 232

ARMED FORCES OF MALTA
(Regular Force)

THE MINISTER for Home Affairs, Security and Employment has the pleasure to approve the promotion of the undermentioned Officers to the rank of Captain with effect from the date as shown against their name.

Lieutenant Ryan Spiteri	12th June, 2025
Lieutenant Neil Spiteri	12th June, 2025
Lieutenant Tarah Marie Caruana	12th June, 2025
Lieutenant Roderick Portelli	12th June, 2025
Lieutenant Nicole Abela Attard Glivau	12th June, 2025
Lieutenant Claymore Agius	12th June, 2025

20th February, 2026

Nru. 233

FORZI ARMATI TA' MALTA
(FORZA REGOLARI)

Emenda

NGĦARRFU illi b'referenza għan-Notifikazzjoni tal-Gvern Nru. 185 ippubblikata fil-Gazzetta tal-Gvern numru 21,586 tat-13 ta' Frar, 2026, fir-ringiela tat-tabella li tirrelata għall għoti ta' Kummissjoni fir-rank ta' Second Lieutenant fil-Forzi Armati ta' Malta (Forza Regolari), in-numru tas servizz tal-Uffiċjal Kadett Raina Giusti għandu jkun "88389" u mhux "88689". Il-kumplament tan-notifikazzjoni tibqa' kif ippubblikata.

L-20 ta' Frar, 2026

No. 233

ARMED FORCES OF MALTA
(REGULAR FORCE)

Amendment

IT is notified that with reference to Government Notice No. 185 published in the Government Gazette No. 21,586 of 13th February, 2026, in the table relating to the granting of a Commission in the rank of Second Lieutenant in the Armed Forces of Malta (Regular Force), the service number of Officer Cadet Raina Giusti should read "88389" and not "88689". The remainder of the notice remains as published.

20th February, 2026

Nru. 234

ATT DWAR IL-PROFESSJONI NUTARILI
U ARKIVJI NUTARILI
(KAP. 55)

Nomina ta' Nutar Delegat/Konservatur

NGĦARRFU b'din illi bis-saħħa tas-setgħat mogħtijin bl-artikolu 20 tal-Att dwar il-Professjoni u Arkivji Nutarili, il-Qorti ta' Reviżjoni Nutarili innominat lin-Nutar Dott. Rachel Ellul bħala nutar delegat u konservatur tal-atti tan-Nutar Dott.. Miriam Musumeci Macelli u dan għall-perjodu bejn l-14 ta' Frar, 2026 u l-21 ta' Frar, 2026.

No. 234

NOTARIAL PROFESSION AND
NOTARIAL ARCHIVES ACT
(CAP. 55)

Appointment of Notary Delegate/Keeper

IT is hereby notified that in exercise of the powers conferred by Section 20 of the Notarial Profession and Notarial Archives Act, the Court of Revision of Notarial Acts has appointed Notary Dr Rachel Ellul to be notary delegate and keeper of the Acts for Notary Dr Miriam Musumeci Macelli for the period between the 14th February, 2026 and the 21st February, 2026.

Illum it-Tlieta, 17 ta' Frar, 2026

RUTH PISCOPO
Deputat Reġistratur, Qorti tar-Reviżjoni tal-Atti Nutarili

Nru. 235

ATT DWAR IL-PROFESSJONI NUTARILI U ARKIVJI NUTARILI (KAP. 55)

Nomina ta' Nutar Delegat/Konservatur

NGĦARRFU b'din illi bis-saħħa tas-setgħat mogħtijin bl-artikolu 20 tal-Att dwar il-Professjoni u Arkivji Nutarili, il-Qorti ta' Reviżjoni Nutarili innominat lin-Nutar Dott. Miriam Musumeci Macelli bħala nutar delegat u konservatur tal-atti tan-Nutar Dott. Rachel Ellul u dan għall-perjodu bejn l-20 ta' Marzu, 2026 u s-27 ta' Marzu, 2026.

Illum it-Tlieta, 17 ta' Frar, 2026.

RUTH PISCOPO
Deputat Reġistratur, Qorti tar-Reviżjoni tal-Atti Nutarili

Nru. 236

ATT DWAR IL-PROFESSJONI NUTARILI U ARKIVJI NUTARILI (KAP. 55)

Nomina ta' Nutar Delegat/Konservatur

NGĦARRFU b'din illi bis-saħħa tas-setgħat mogħtijin bl-artikolu 20 tal-Att dwar il-Professjoni u Arkivji Nutarili, il-Qorti ta' Reviżjoni Nutarili innominat lin-Nutar Dott. Paul Callus bħala l-Aġent Nutar Ewlieni tal-Gvern u nutar delegat u konservatur tal-atti tan-Nutar Dott. Keith Francis German u dan għall-perjodu bejn it-12 ta' Marzu, 2026 u l-15 ta' Marzu, 2026.

Illum it-Tlieta, 17 ta' Frar, 2026

RUTH PISCOPO
Deputat Reġistratur, Qorti tar-Reviżjoni tal-Atti Nutarili

Nru. 237

ATT DWAR IL-PROFESSJONI NUTARILI U ARKIVJI NUTARILI (KAP. 55)

Nomina ta' Nutar Delegat/Konservatur

NGĦARRFU b'din illi bis-saħħa tas-setgħat mogħtijin bl-artikolu 20 tal-Att dwar il-Professjoni u Arkivji Nutarili,

Today Tuesday, 17th February, 2026

RUTH PISCOPO
Deputy Registrar, Court of Revision of Notarial Acts

No. 235

NOTARIAL PROFESSION AND NOTARIAL ARCHIVES ACT (CAP. 55)

Appointment of Notary Delegate/Keeper

IT is hereby notified that in exercise of the powers conferred by Section 20 of the Notarial Profession and Notarial Archives Act, the Court of Revision of Notarial Acts has appointed Notary Dr Miriam Musumeci Macelli to be notary delegate and keeper of the Acts for Notary Dr Rachel Ellul for the period between the 20th March, 2026 and the 27th March, 2026.

Today Tuesday, 17th February, 2026

RUTH PISCOPO
Deputy Registrar, Court of Revision of Notarial Acts

No. 236

NOTARIAL PROFESSION AND NOTARIAL ARCHIVES ACT (CAP. 55)

Appointment of Notary Delegate/Keeper

IT is hereby notified that in exercise of the powers conferred by Section 20 of the Notarial Profession and Notarial Archives Act, the Court of Revision of Notarial Acts has appointed Notary Dr Paul Callus to be Agent of the Chief Notary to the Government and notary delegate and keeper of the Acts for Notary Dr Keith Francis German for the period between the 12th March, 2026 and the 15th March, 2026.

Today Tuesday, 17th February, 2026

RUTH PISCOPO
Deputy Registrar, Court of Revision of Notarial Acts

No. 237

NOTARIAL PROFESSION AND NOTARIAL ARCHIVES ACT (CAP. 55)

Appointment of Notary Delegate/Keeper

IT is hereby notified that in exercise of the powers conferred by Section 20 of the Notarial Profession and

il-Qorti ta' Reviżjoni Nutarili innominat lin-Nutar Dott. Sara Ellul bħala nutar delegat u konservatur tal-atti tan-Nutar Dott. Emma Zammit u dan għall-perjodu bejn it-13 ta' Frar, 2026 u l-20 ta' Frar, 2026.

Illum l-Erbgħa, 18 ta' Frar, 2026

RUTH PISCOPO
Deputat Reġistratur, Qorti tar-Reviżjoni tal-Atti Nutarili

Nru. 238

AĠENZIJA GĦAL INFRASTRUTTURA MALTA

Tlestija tal-Formazzjoni tat-Triq u Sospensjoni ta' Traffiku u Parkeġġ

BIS-SAĦĦA tal-Artikolu tmintax (18) tal-Avviż Legali 291 tal-2018, l-Aġenzija għal Infrastruttura Malta tavża bl-intenzjoni tagħha illi tlesti l-formazzjoni ta':

Triq in-Naxxar, San Ġwann (indikat fuq il-pjanta fuq paġna 1904).

Parti minn Triq in-Naġġar u Triq l-Għassara, il-Mosta (indikat fuq il-pjanta fuq paġna 1905).

Triq il-Ġistakor, Ħal Għaxaq (indikat fuq il-pjanta fuq il-paġna 1906).

Triq Sunny Aquilina, Bormla (indikat fuq il-pjanta fuq paġna 1907).

Triq Carmelo Mifsud Bonnici, Bormla (indikat fuq pjanta fuq il-paġna 1908).

Triq Troubridge, il-Marsa (indikat fuq il-pjanta fuq paġna 1909).

Kull persuna illi skont il-liġi għandha l-obbligu li tifforma din it-triq (inkluż billi takkwista l-art neċessarja għall-istess formazzjoni) għandha sa ħmistax-il (15) jum mid-data tal-pubblikazzjoni ta' dan l-avviż sabiex twettaq l-obbligi tagħha skont il-liġi. Fin-nuqqas, l-Aġenzija għal Infrastruttura Malta tgħaddi sabiex tagħmel l-istess xogħol ta' formazzjoni hi stess skont is-saħħa lilha mogħtija mil-liġi u a spejjeż tal-persuni li huma legalment obbligati jiffurmaw it-triq.

L-Aġenzija għal Infrastruttura Malta tgħarraf li bejn l-23 ta' Frar, 2026 u l-5 ta' Marzu, 2026, se tibda xogħlijiet fi Triq in-Naxxar, San Ġwann. L-aċċess għall-vetturi u l-parkeġġ f'din it-triq jistgħu jkunu ristretti waqt ċerti xogħlijiet. Tabelli awtorizzati minn Transport Malta biex jinfurmaw lill-pubbliku li ma jistax isir parkeġġ jitwaħħlu fil-post konċernat qabel ma jidħlu fis-seħħ tali restrizzjonijiet tal-parkeġġ.

Notarial Archives Act, the Court of Revision of Notarial Acts has appointed Notary Dr Sara Ellul to be notary delegate and keeper of the Acts for Notary Dr Emma Zammit for the period between the 13th February, 2026 and the 20th February, 2026.

Today Wednesday, 18th February, 2026

RUTH PISCOPO
Deputy Registrar, Court of Revision of Notarial Acts

No. 238

AGENCY FOR INFRASTRUCTURE MALTA

Completion of Road Formation and Traffic and Parking Suspension

IN virtue of Article eighteen (18) of Legal Notice 291 of 2018, the Agency for Infrastructure Malta hereby gives official notice of its intention to complete the formation of:

Triq in-Naxxar, San Ġwann (as indicated on site plan on page 1904).

Part of Triq in-Naġġar and Triq l-Għassara (indicated on site plan on page 1905).

Triq il-Ġistakor, Ħal Għaxaq (indicated on site plan on page 1906).

Triq Sunny Aquilina, Cospicua (indicated on site plan on page 1907).

Triq Carmelo Mifsud Bonnici, Cospicua (indicated on site plan on page 1908).

Triq Troubridge, Marsa (indicated on site plan on page 1909).

Any person who is obliged by law to form said road (including by acquiring land necessary for the same formation) has fifteen (15) days from the date of the publication of this notice within which to comply with his obligations at law. In default, the Agency for Infrastructure Malta shall itself proceed with the formation of this road in accordance with its powers at law and at the expense of those persons whose obligation it is to form the road.

The Agency for Infrastructure Malta notifies that between 23rd February, 2026 and 5th March, 2026, it will be starting roads works Triq in-Naxxar, San Ġwann. Vehicular access and on-street parking in this road may be restricted during certain works. 'No parking' signs authorised by Transport Malta will be affixed on site before such parking restrictions come in force.

L-Aġenzija għal Infrastruttura Malta tgħarraf li bejn it-23 ta' Frar, 2026 u it-30 ta' Ġunju, 2026, se tibda xogħlijiet f'parti minn Triq in-Naġġar u Triq l-Għassara, il-Mosta. L-aċċess għall-vetturi u l-parkeġġ f'din it-triq jistgħu jkunu ristretti waqt ċerti xogħlijiet. Tabelli awtorizzati minn Transport Malta biex jinfurmaw lill-pubbliku li ma jistax isir parkeġġ jitwaħħlu fil-post konċernat qabel ma jidħlu fis-seħħ tali restrizzjonijiet tal-parkeġġ.

The Agency for Infrastructure Malta notifies that between 23rd February, 2026 and 30th June, 2026, it will be starting road works in part of Triq in-Naġġar and Triq l-Għassara, Mosta. Vehicular access and on-street parking in this road may be restricted during certain works. 'No parking' signs authorised by Transport Malta will be affixed on site before such parking restrictions come in force.

L-Aġenzija għal Infrastruttura Malta tgħarraf li bejn it-23 ta' Frar, 2026 u it-30 ta' Ġunju, 2026, se tibda xogħlijiet fi Triq il-Ġistakor, Ħal Għaxaq. L-aċċess għall-vetturi u l-parkeġġ f'din it-triq jistgħu jkunu ristretti waqt ċerti xogħlijiet. Tabelli awtorizzati minn Transport Malta biex jinfurmaw lill-pubbliku li ma jistax isir parkeġġ jitwaħħlu fil-post konċernat qabel ma jidħlu fis-seħħ tali restrizzjonijiet tal-parkeġġ.

The Agency for Infrastructure Malta notifies that between 23rd February, 2026 and 30th June, 2026, it will be starting road works in Triq il-Ġistakor, Ħal Għaxaq. Vehicular access and on-street parking in this road may be restricted during certain works. 'No parking' signs authorised by Transport Malta will be affixed on site before such parking restrictions come in force.

L-Aġenzija għal Infrastruttura Malta tgħarraf li bejn il-25 ta' Frar, 2026 u it-30 ta' Ġunju, 2026, se tibda xogħlijiet fi Triq Sunny Aquilina, Bormla. L-aċċess għall-vetturi u l-parkeġġ f'din it-triq jistgħu jkunu ristretti waqt ċerti xogħlijiet. Tabelli awtorizzati minn Transport Malta biex jinfurmaw lill-pubbliku li ma jistax isir parkeġġ jitwaħħlu fil-post konċernat qabel ma jidħlu fis-seħħ tali restrizzjonijiet tal-parkeġġ.

The Agency for Infrastructure Malta notifies that between 25th February, 2026 and 30th June, 2026, it will be starting road works in Triq Sunny Aquilina, Cospicua. Vehicular access and on-street parking in this road may be restricted during certain works. 'No parking' signs authorised by Transport Malta will be affixed on site before such parking restrictions come in force.

L-Aġenzija għal Infrastruttura Malta tgħarraf li bejn il-25 ta' Frar, 2026 u it-30 ta' Ġunju, 2026, se tibda xogħlijiet fi Triq Carmelo Mifsud Bonnici, Bormla. L-aċċess għall-vetturi u l-parkeġġ f'din it-triq jistgħu jkunu ristretti waqt ċerti xogħlijiet. Tabelli awtorizzati minn Transport Malta biex jinfurmaw lill-pubbliku li ma jistax isir parkeġġ jitwaħħlu fil-post konċernat qabel ma jidħlu fis-seħħ tali restrizzjonijiet tal-parkeġġ.

The Agency for Infrastructure Malta notifies that between 25th February, 2026 and 30th June, 2026, it will be starting road works in Triq Carmelo Mifsud Bonnici, Cospicua. Vehicular access and on-street parking in this road may be restricted during certain works. 'No parking' signs authorised by Transport Malta will be affixed on site before such parking restrictions come in force.

L-Aġenzija għal Infrastruttura Malta tgħarraf li bejn il-25 ta' Frar, 2026 u it-30 ta' Ġunju, 2026, se tibda xogħlijiet fi Triq Troubridge, il-Marsa. L-aċċess għall-vetturi u l-parkeġġ f'din it-triq jistgħu jkunu ristretti waqt ċerti xogħlijiet. Tabelli awtorizzati minn Transport Malta biex jinfurmaw lill-pubbliku li ma jistax isir parkeġġ jitwaħħlu fil-post konċernat qabel ma jidħlu fis-seħħ tali restrizzjonijiet tal-parkeġġ.

The Agency for Infrastructure Malta notifies that between 25th February, 2026 and 30th June, 2026, it will be starting road works in Triq Troubridge, Marsa. Vehicular access and on-street parking in this road may be restricted during certain works. 'No parking' signs authorised by Transport Malta will be affixed on site before such parking restrictions come in force.

Vetturi li jiksru l-ordni ta' dan l-avviż u t-tabelli relatati fuq il-post biex ma jsirx parkeġġ, ikunu suġġetti li jiġu rmunkati.


Vehicles found in contravention to the order of this notice and to the related 'no parking'signs on site are liable to be towed.

Aktar informazzjoni jew għajnuna tista' tinkiseb permezz ta' ittra elettronika lil (info.im@infrastructuremalta.com.).

Further assistance or information may be obtained by email to (info.im@infrastructuremalta.com).

L-20 ta' Frar, 2026

20th February, 2026

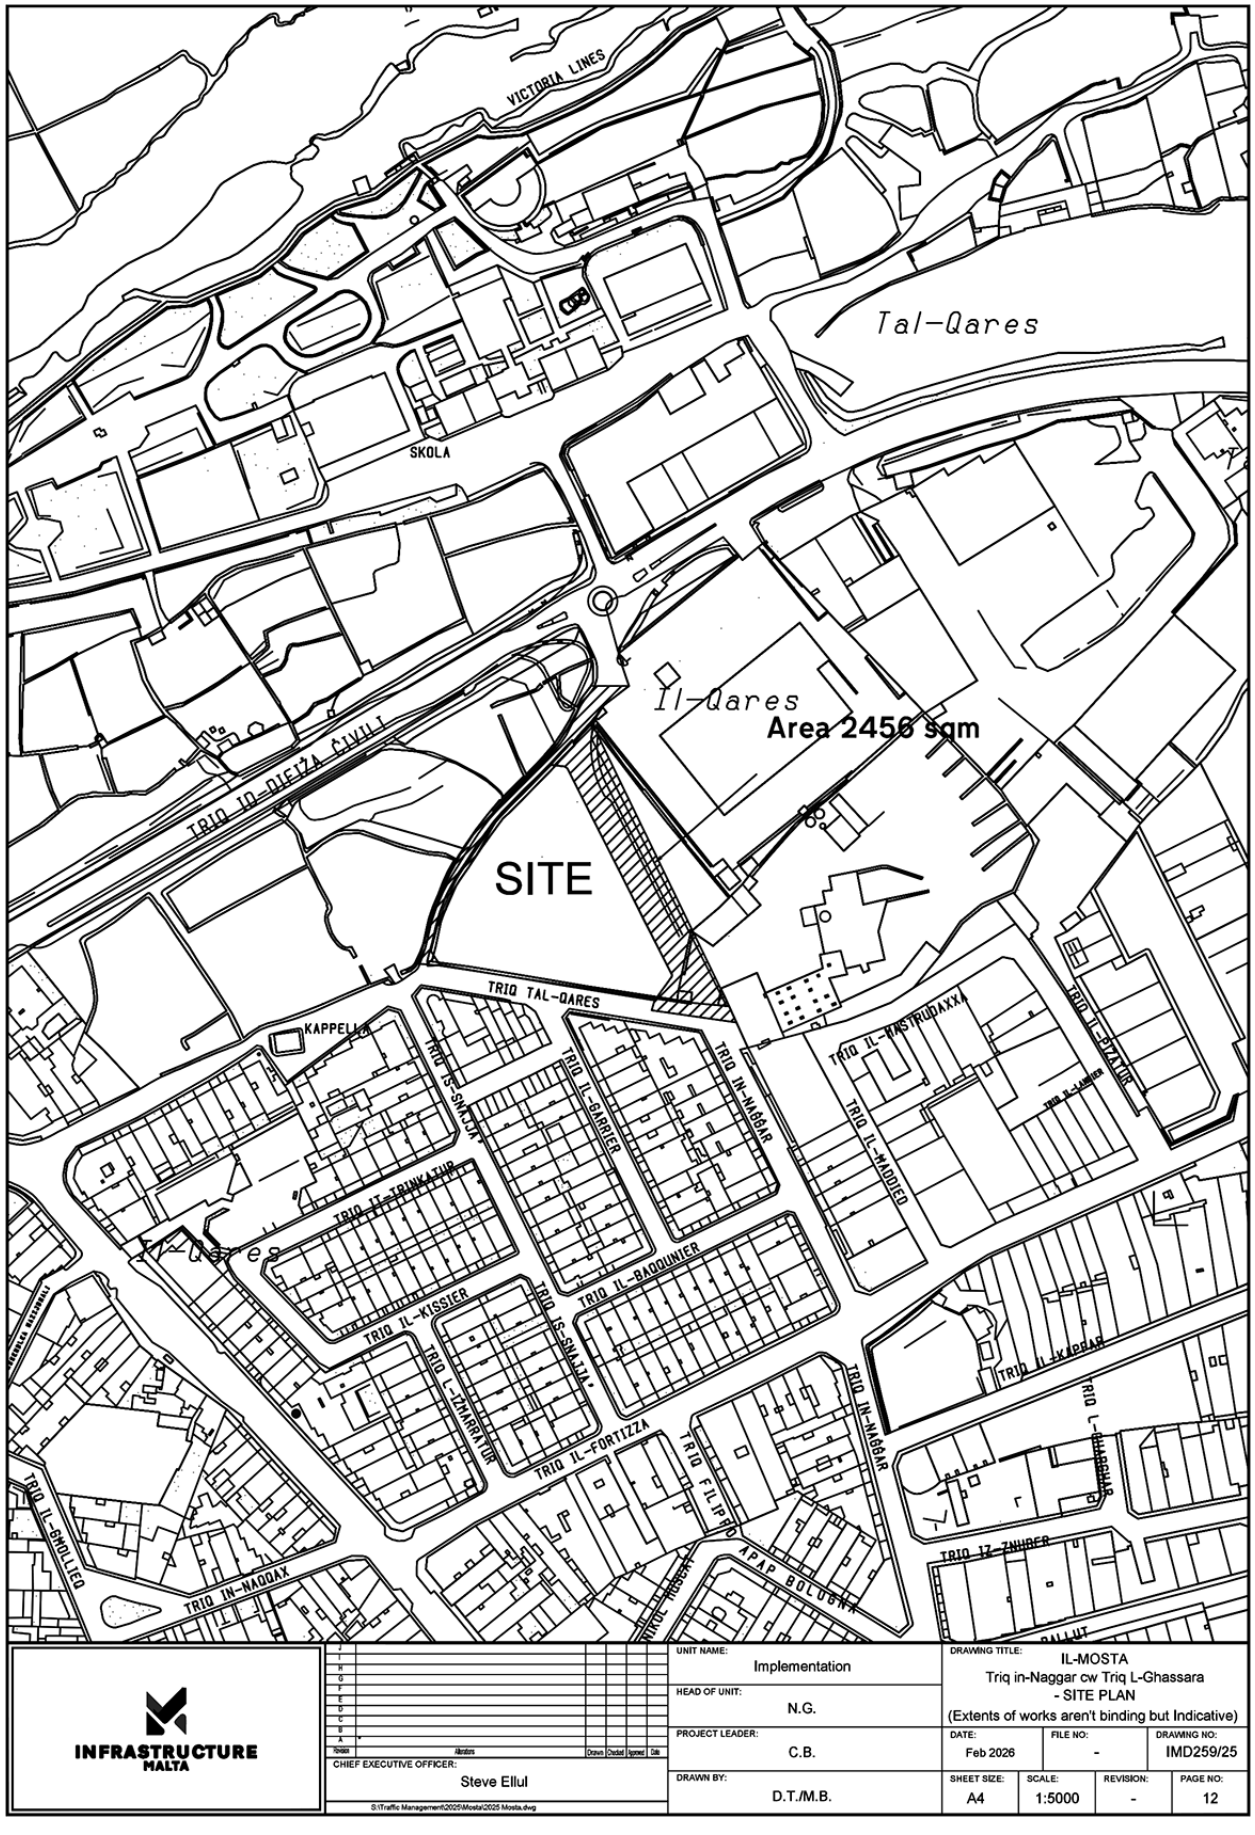


INFRASTRUCTURE MALTA

Revision	Alterations	Drawn	Checked	Approved	Date

CHIEF EXECUTIVE OFFICER: Steve Ellul

S:\Traffic Management\2025\Mosta\2025 Mosta.dwg

UNIT NAME: Implementation	DRAWING TITLE: IL-MOSTA Triq in-Naggar cw Triq L-Ghassara - SITE PLAN (Extents of works aren't binding but Indicative)			
HEAD OF UNIT: N.G.				
PROJECT LEADER: C.B.	DATE: Feb 2026	FILE NO: -		DRAWING NO: IMD259/25
DRAWN BY: D.T./M.B.	SHEET SIZE: A4	SCALE: 1:5000	REVISION: -	PAGE NO: 12

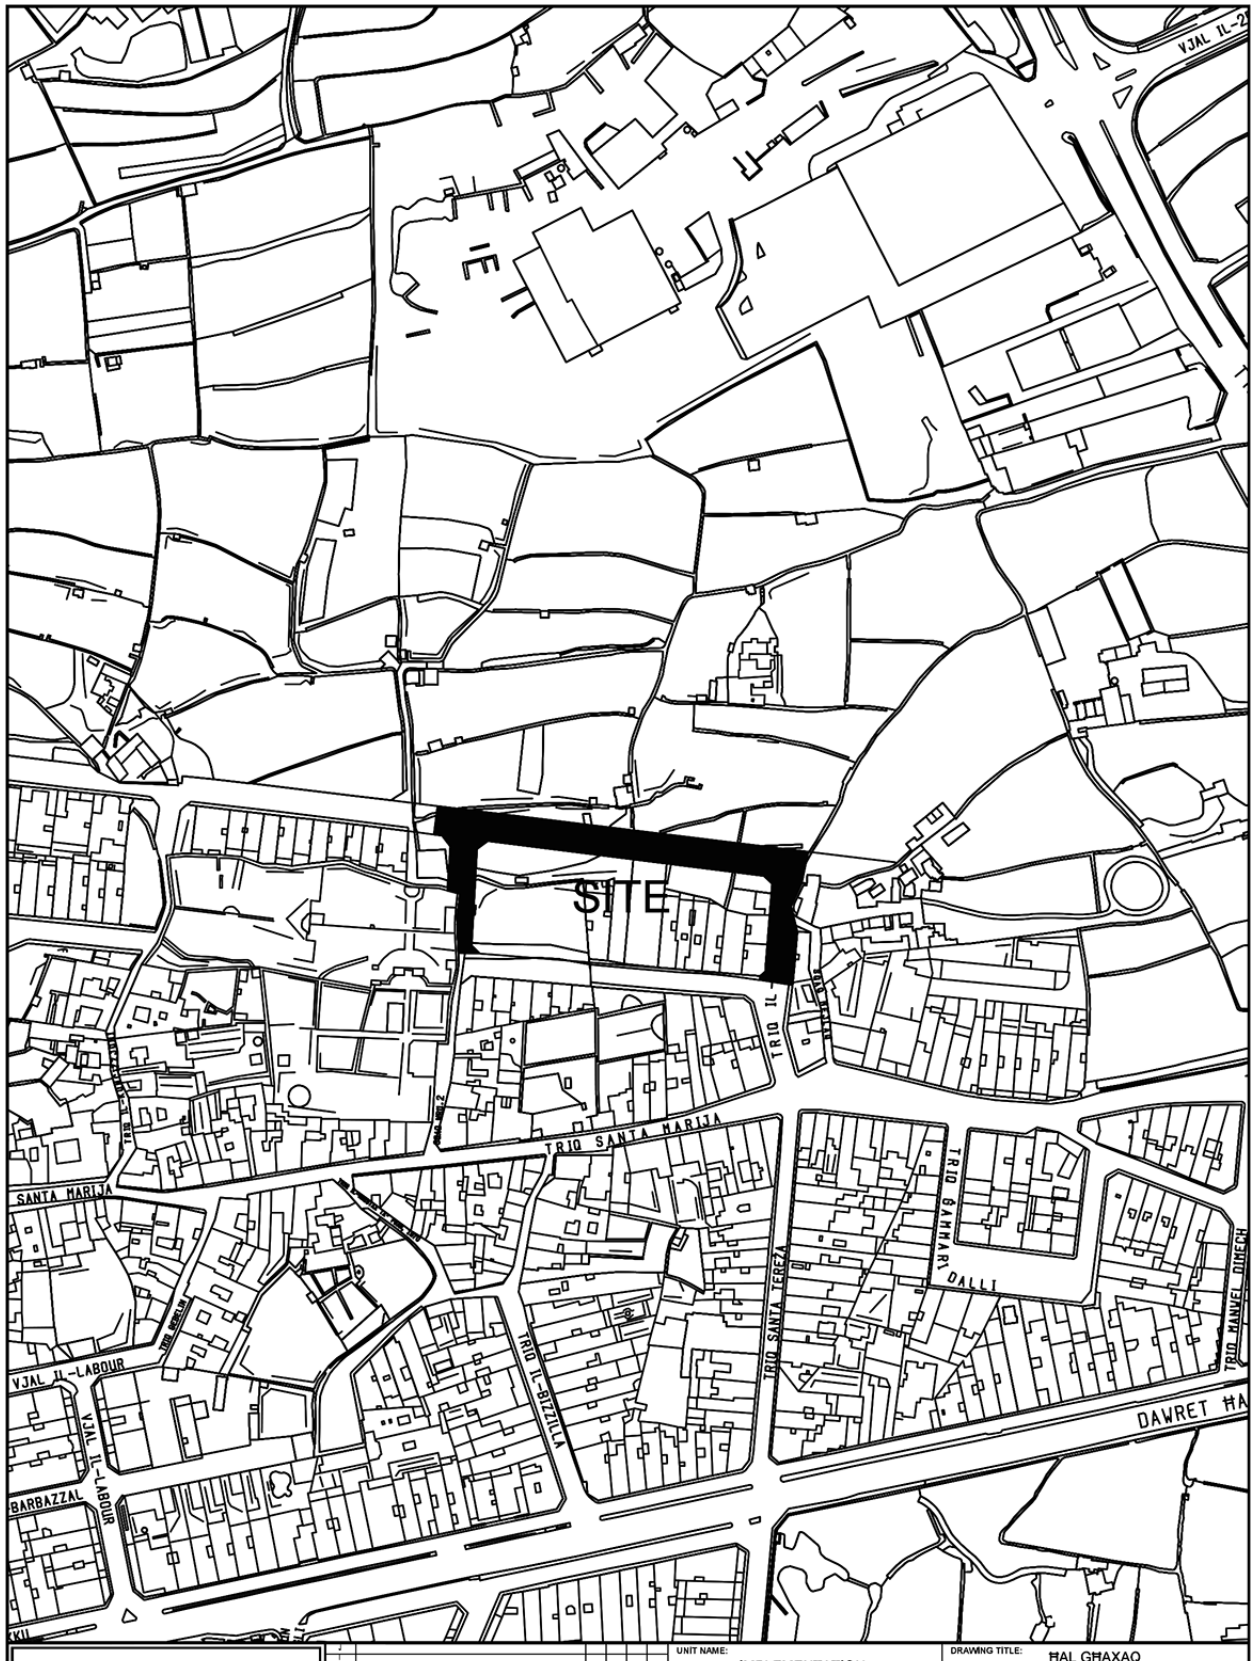

INFRASTRUCTURE MALTA

Rev	Alterations	Drawn	Checked	Approved

CHIEF EXECUTIVE OFFICER: Steve Ellul

S:\Traffic Management\2025\Ghaxaq\2025 Ghaxaq.dwg

UNIT NAME: IMPLEMENTATION

HEAD OF UNIT: N.G.


PROJECT LEADER: R.G.

DRAWN BY: M.B.

DRAWING TITLE: ĦAL GĦAXAQ
po Triq il-Gistakor cw po Triq tal-Barklor
- SITE PLAN
(Extents of Works are not binding but indicative)


DATE:	FILE NO:	DRAWING NO:
Sep 2025	-	IMD084/25

SHEET SIZE:	SCALE:	REVISION:	PAGE NO:
A4	1:2500	B	1

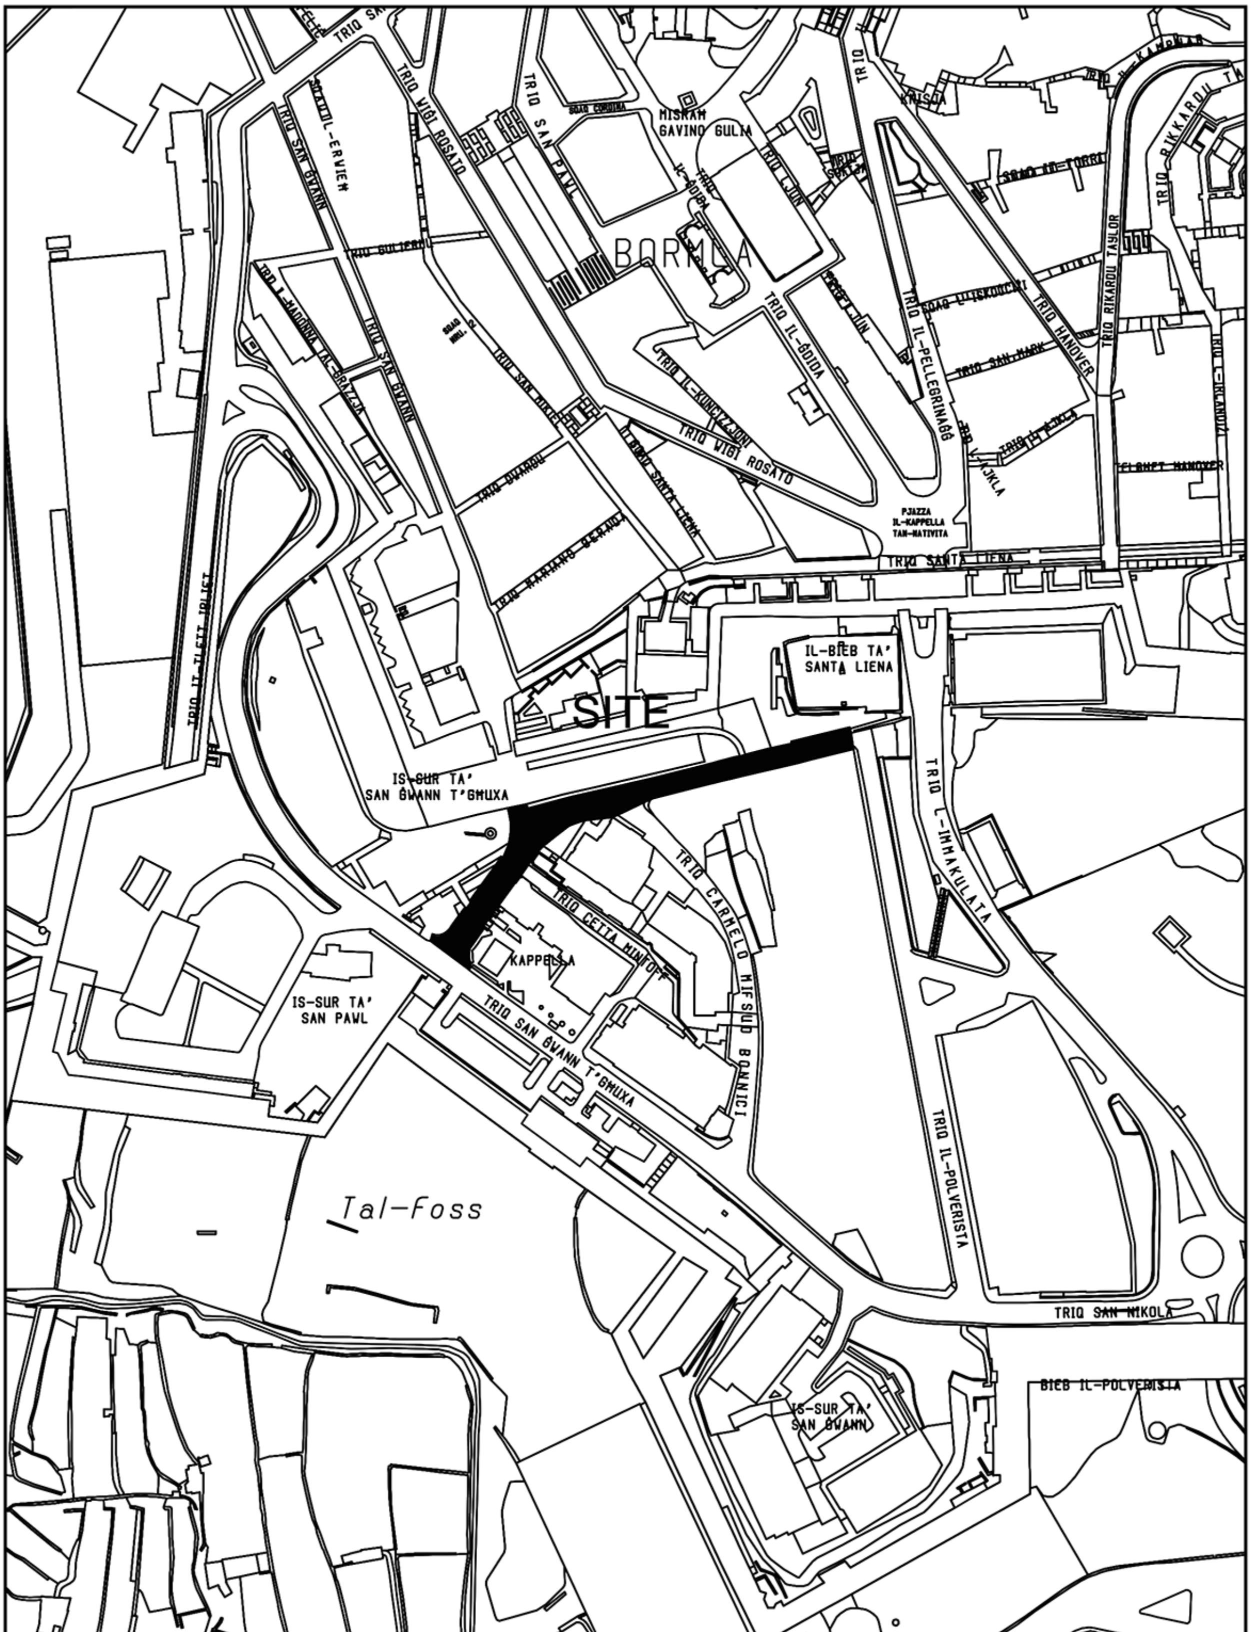


INFRASTRUCTURE MALTA	UNIT NAME: IMPLEMENTATION	DRAWING TITLE: BORMLA Triq Sunny Aquilina - SITE PLAN (Extents of Works are not binding but indicative)	
	HEAD OF UNIT: N.G.		
	PROJECT LEADER: L.B.	DATE: Nov 2025	FILE NO: - / DRAWING NO: IMD251/25
CHIEF EXECUTIVE OFFICER: Steve Ellul	DRAWN BY: M.B.	SHEET SIZE: A4 / SCALE: 1:2500	REVISION: A / PAGE NO: 5

S:\Traffic Management\2025\Bormla\2025 Bormla.dwg

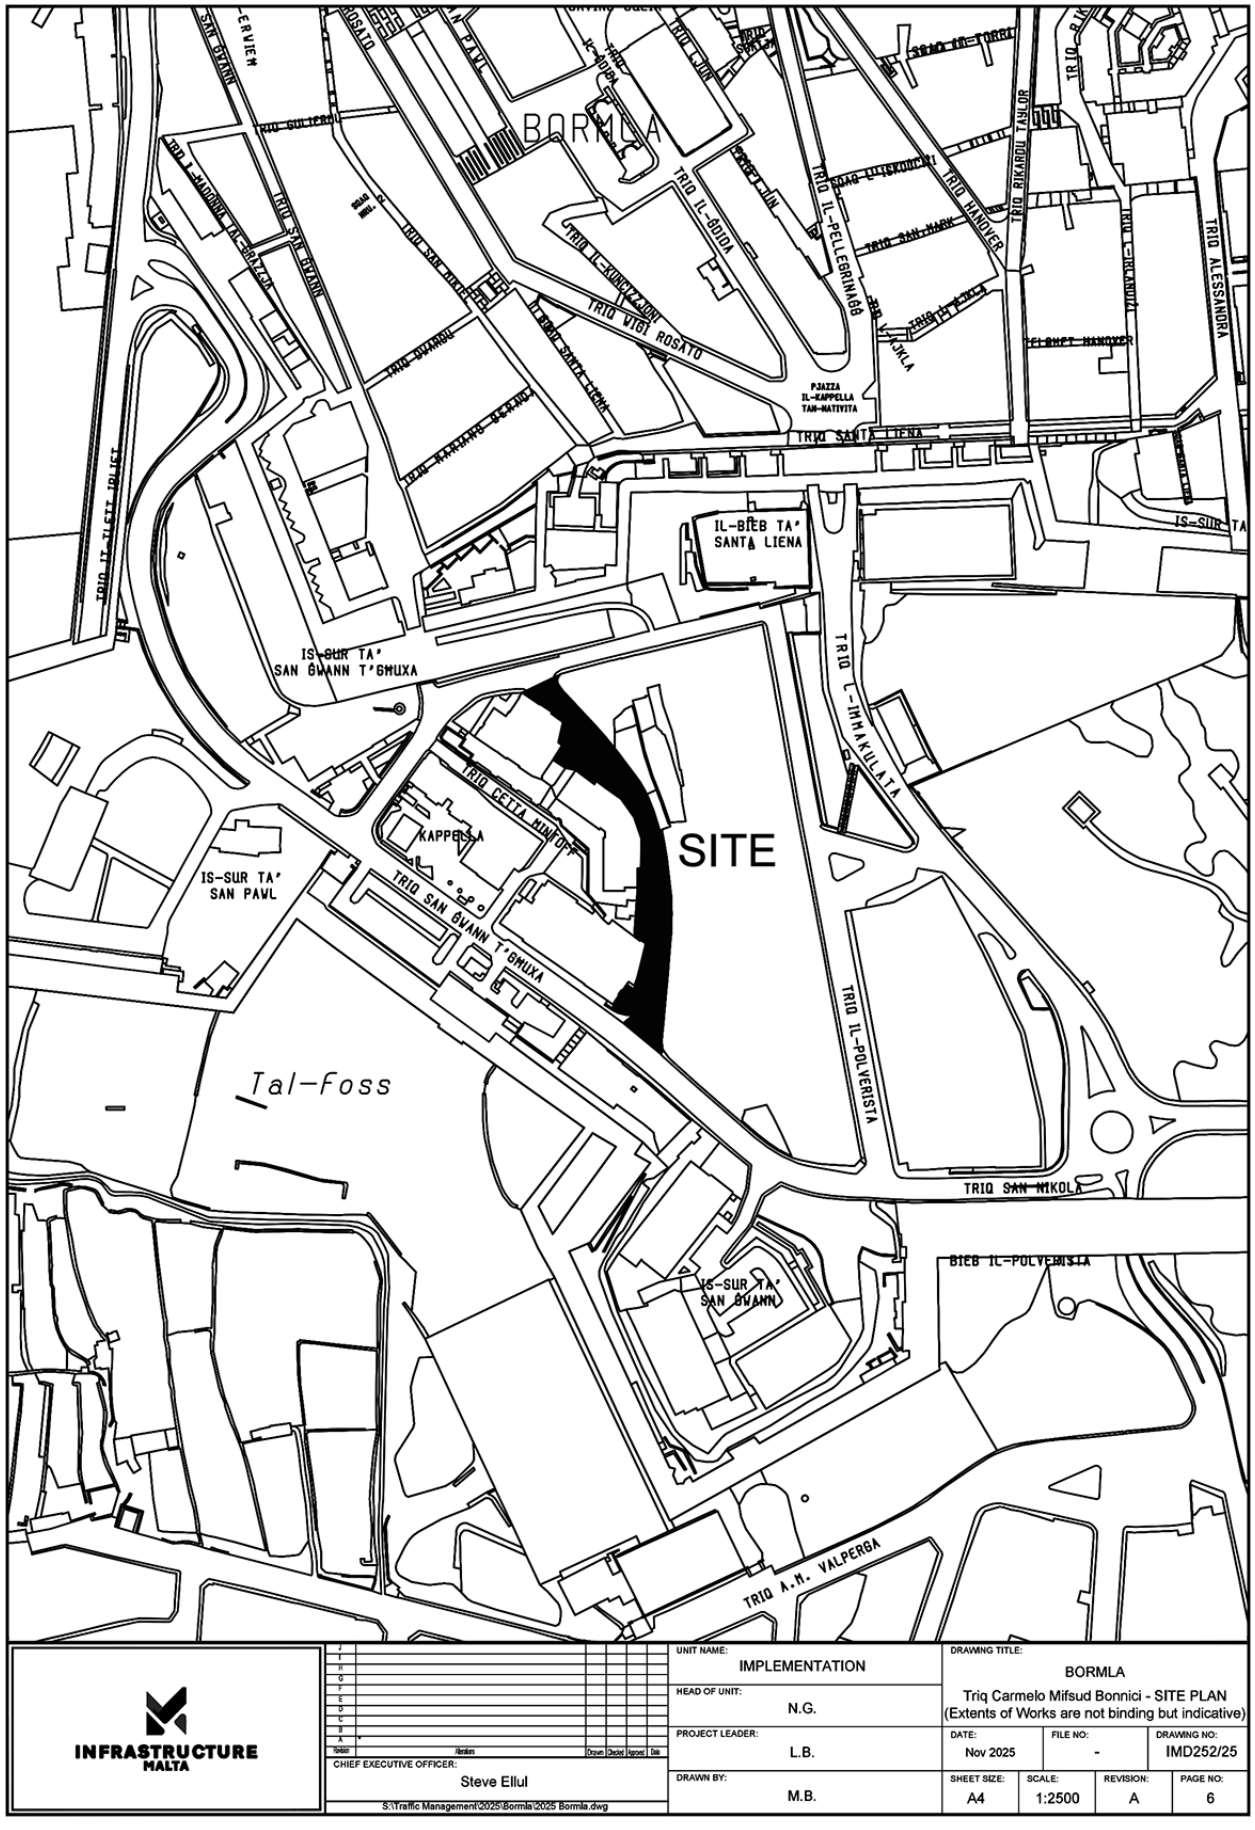


INFRASTRUCTURE MALTA	UNIT NAME: IMPLEMENTATION	DRAWING TITLE: BORMLA Triq Carmelo Mifsud Bonnici - SITE PLAN (Extents of Works are not binding but indicative)	
CHIEF EXECUTIVE OFFICER: Steve Ellul	HEAD OF UNIT: N.G.		
S:\Traffic Management\2025\Bormla\2025 Bormla.dwg	PROJECT LEADER: L.B.	DATE: Nov 2025 / FILE NO: - / DRAWING NO: IMD252/25	
	DRAWN BY: M.B.	SHEET SIZE: A4 / SCALE: 1:2500 / REVISION: A / PAGE NO: 6	

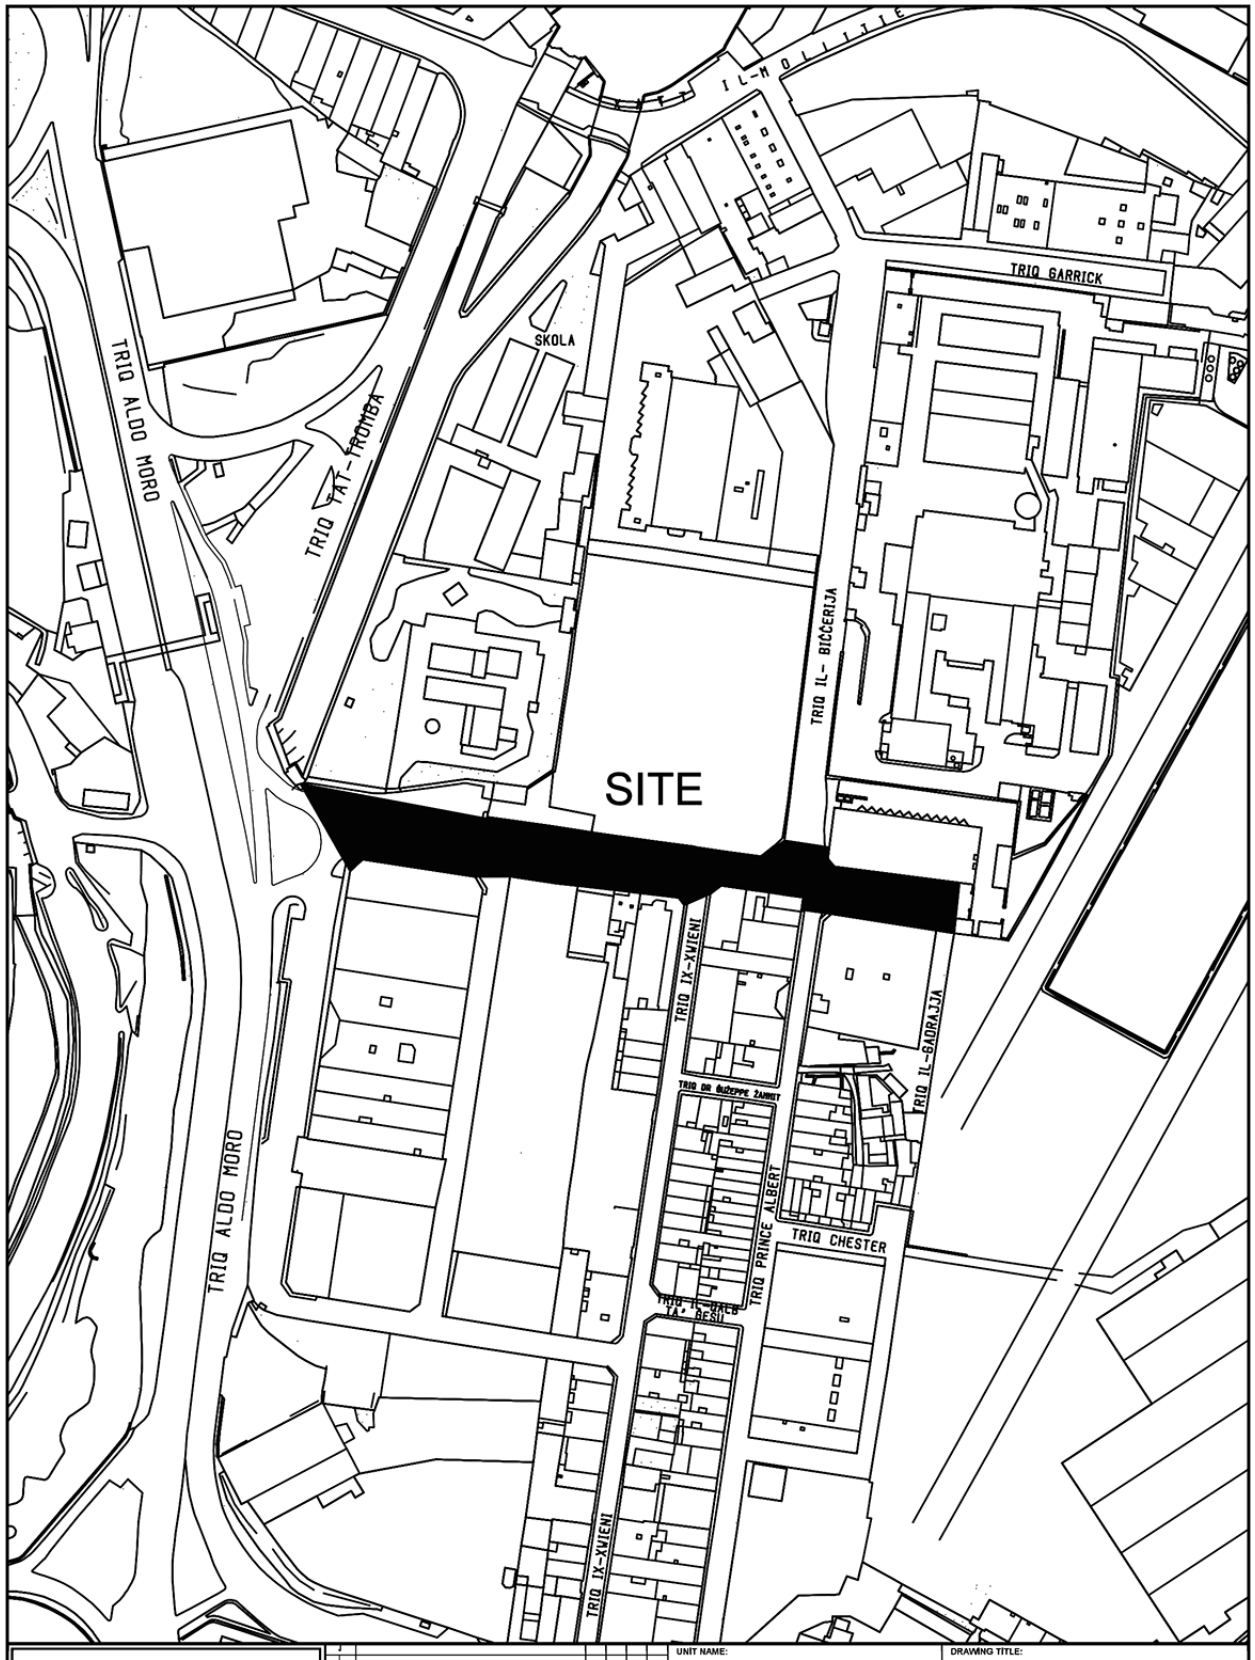

INFRASTRUCTURE MALTA

CHIEF EXECUTIVE OFFICER: Steve Ellul	UNIT NAME: IMPLEMENTATION	DRAWING TITLE: IL-MARSA Triq Troubridge - SITE PLAN (Extents of Works are not binding but indicative)		
	HEAD OF UNIT: N.V.			
	PROJECT LEADER: N.G.	DATE: March 2025	FILE NO: -	DRAWING NO: IMD076/25
S:\Traffic Management\2025\Marsa\2025 Marsa.dwg	DRAWN BY: M.B.	SHEET SIZE: A4	SCALE: 1:2500	REVISION: A / PAGE NO: 1

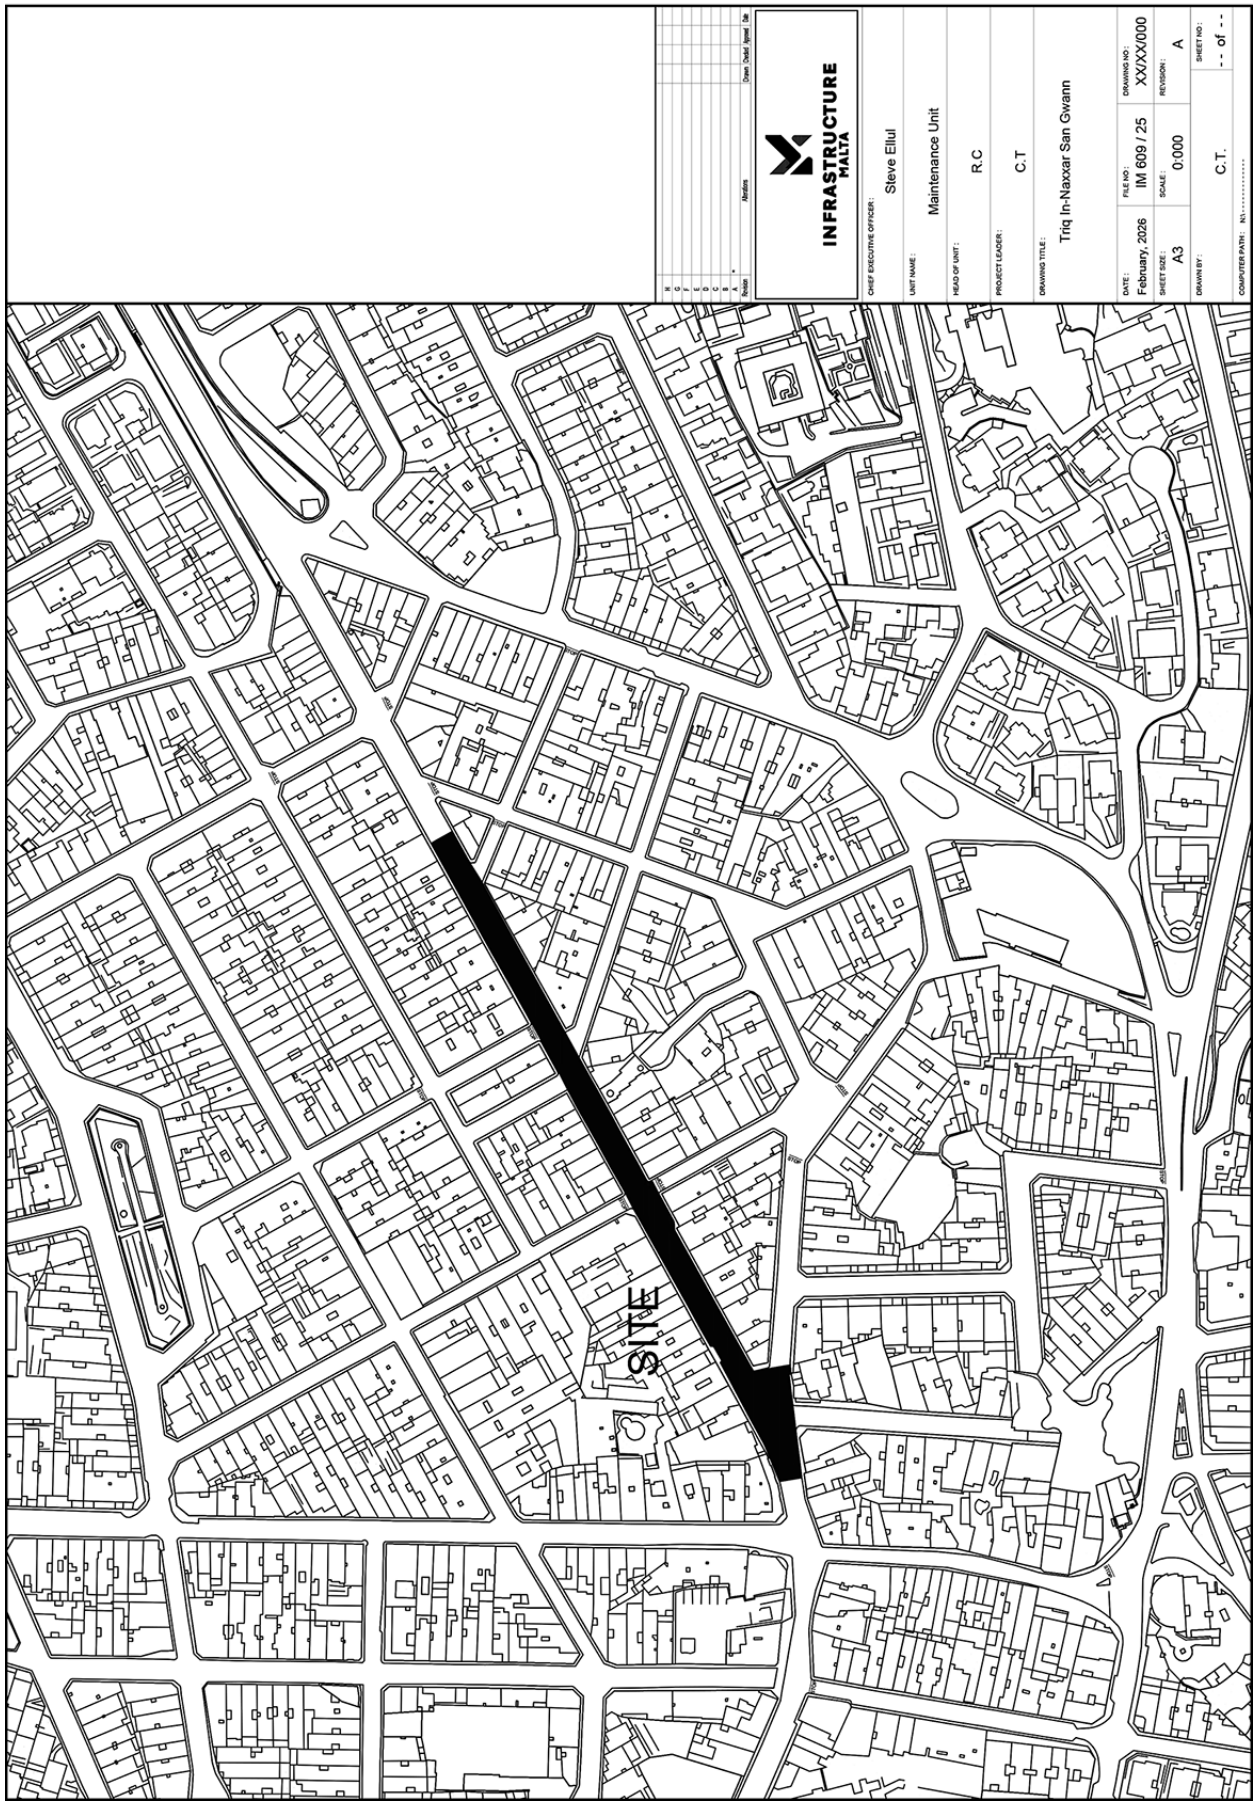
SITE
INFRASTRUCTURE MALTA
CHIEF EXECUTIVE OFFICER : Steve Ellul
UNIT NAME : Maintenance Unit
HEAD OF UNIT : R.C
PROJECT LEADER : C.T
DRAWING TITLE : Triq In-Naxxar San Gwann
DATE : February, 2026
FILE NO : IM 609 / 25
DRAWING NO : XX/XX/000
SHEET SIZE : A3
SCALE : 0:000
REVISION : A
DRAWN BY : C.T.
SHEET NO : -- of --
COMPUTER PATH : X:\...
Revision
Revisions
Drawn
Checked
Agreed
Date

Nru. 239

NUMRI ĠODDA TA' BIBIEN F'ĦAL GĦAXAQ

Emendi

B'RIFERENZA għan-Notifikazzjoni tal-Gvern Nru. 297 tat-30 ta' Marzu, 2007, taħt it-titlu 'Numri ġodda ta' bibien f'Ħal Għaxaq', għandhom isiru dawn l-emendi kif indikati b'tipi **grassi**.

No. 239

NUMBERING OF DOORS AT ĦAL GĦAXAQ

Amendments

WITH reference to Government Notice No. 297 dated 30th March, 2007, under the title 'Renumbering of doors at Ħal Għaxaq', the following amendments in **bold** should be made.

ĦAL GĦAXAQ

5. TRIQ IL-GUDJA

In-naħa tax-xellug meta tidħol minn Dawret Ħal Għaxaq

Left side entering from Dawret Ħal Għaxaq

Isem/Numru Qadim *Name/Old Number*	Numru ġdid *New Number*
Mon Dieu	13
Antares	15
Garaxx	17
Chameleon	19
Ħanut	21
Fabbrika	23
Uffiċċju	25
Garaxx	27
Roses	29

In-naħa tal-lemin meta tidħol minn Dawret Ħal Għaxaq

Right side entering from Dawret Ħal Għaxaq

Isem/Numru Qadim *Name/Old Number*	Numru ġdid *New Number*

għandhom jinqraw
should read

Isem/Numru Qadim *Name/Old Number*	Numru ġdid *New Number*
13	13
Bieb bla numru	**15**
Bieb bla numru	**17**
Ġilju	**19**
Bieb bla numru	**19A**
Bieb bla numru (Flettijiet)	**21**
Bieb bla numru	**23**
Bieb bla numru	**23A**
Bieb bla numru (Flettijiet)	**25**
Daħla għall-garaxxijiet	**25A**
27 (Garaxx)	27
29, Roses	29

Isem/Numru Qadim *Name/Old Number*	Numru ġdid *New Number*

L-20 ta' Frar, 2026

20th February, 2026

Nru. 240

NUMRI ĠODDA TA’ BIBIEN F’MARSASKALA

Emendi

B’RIFERENZA għan-Notifikazzjonijiet tal-Gvern Nri. 708 tat-3 ta’ Ottubru, 1997, 940 tat-22 ta’ Ottubru, 2002, 125 tat-2 ta’ Frar, 2018 u 626 tas-7 ta’ Mejju, 2021, taħt it-titlu ‘Numri ġodda ta’ bibien f’Marsaskala’, għandhom isiru dawn l-emendi kif indikati b’tipi **grassi**.

No. 240

NUMBERING OF DOORS AT MARSASKALA

Amendments

WITH reference to Government Notices Nos. 708 dated 3rd October, 1997, 940 dated 22nd October, 2002, 125 dated 2nd February, 2018 and 626 dated 7th May, 2021, under the title ‘Numbering of doors at Marsaskala’, the following amendments in **bold** should be made.

MARSASKALA

47. TRIQ IS-SILLA

In-naħa tax-xellug meta tidħol minn Triq il-Qaliet

Left side entering from Triq il-Qaliet

Isem/Numru Qadim *Name/Old Number*	Numru ġdid *New Number*
Garaxx	7
Garaxx	9

għandha tinqara
should read

Isem/Numru Qadim *Name/Old Number*	Numru ġdid *New Number*
7 (Garaxx)	7
Etrin (Flettijiet)	**9**
11 (Garaxx)	11

Isem/Numru Qadim *Name/Old Number*	Numru ġdid *New Number*

In-naħa tal-lemin meta tidħol minn Triq il-Qaliet

Right side entering from Triq il-Qaliet

Isem/Numru Qadim *Name/Old Number*	Numru ġdid *New Number*

Isem/Numru Qadim *Name/Old Number*	Numru ġdid *New Number*
Garaxx	42
Garaxx	44
Dornick	46
Bieb tal-ġenb	48
Garaxx	50
Bieb bla numru	52
Bini qed jinbena (Flettijiet)	54
Shetland (Garaxx)	56
Orkney (Garaxx)	58
Toka	60
Silla Flats	60A
Garaxx	62
Little Heath	64
Grada ta’ ġnien	66
Garaxx	68
The Cottage	70
Bieb tal-ġenb	72
Pemberley	74
Casa D’Aragona	76
Mediterranea	78

Isem/Numru Qadim *Name/Old Number*	Numru ġdid *New Number*	Isem/Numru Qadim *Name/Old Number*	Numru ġdid *New Number*
		Sit bla bini	80
		Sit bla bini	82
		Carina	84

għandhom jinqraw
should read

Isem/Numru Qadim *Name/Old Number*	Numru ġdid *New Number*	Isem/Numru Qadim *Name/Old Number*	Numru ġdid *New Number*
		42 (Garaxx)	42
		Daħla għall-garaxxijiet	**44**
		Novikov Court (Flettijiet)	**46**
		46, Rosebud	**48**
		Daħla għall-garaxxijiet	**50**
		Girasole (Mais 3)	**52**
		54 (Flettijiet)	54
		56, Shetland (Garaxx)	56
		58, Orkney (Garaxx)	58
		Garaxx	**58A**
		60, Toka	60
		60A, Silla Flats	60A
		Garaxx	**62**
		Harmony	**64**
		Ascot Mansion (Flettijiet)	**66**
		Ganymede	**68**
		Bieb bla numru	**70**
		Clover Point (Flettijiet)	**70A**
		Bieb bla numru	**72**
		74	74
		76, **Milenka (Flettijiet)**	76
		Bieb bla numru (Flettijiet)	**78**
		Bieb bla numru	**78A**
		Daħla għall-garaxxijiet	**78B**
		Daħla għall-garaxxijiet	**80**
		92, Shangrila	**80A**
		Arpa	**82**
		Lor's Flower (Flettijiet)	**82A**
		84	84

Isem/Numru Qadim *Name/Old Number*	Numru ġdid *New Number*	Isem/Numru Qadim *Name/Old Number*	Numru ġdid *New Number*
Garaxx	91	Daħla għall-garaxxijiet	94
Sit bla bini	93	Id-Dura	96
Daħla għall-garaxxijiet	95	Garaxx	98
Bieb bla numru (Flettijiet 1-6)	97		

għandhom jinqraw
should read

Isem/Numru Qadim *Name/Old Number*	Numru ġdid *New Number*
91 (Garaxx)	91
Garaxx	**93**
Garaxx	**93A**
Garaxx	**95**
Garaxx	**95A**
97, **Dual Zone (Flettijiet)**	97
94 (Daħla għall-garaxxijiet)	94
Bieb bla numru	**96**
Dura Court (Flettijiet)	**96A**
98 (Garaxx)	98

L-20 ta' Frar, 2026

Nru. 241

NUMRI ĠODDA TA' BIBIEN F'ĦAL TARXIEN

Emendi

B'RIFERENZA għan-Notifikazzjoni tal-Gvern Nru. 1353 tat-12 ta' Ottubru, 2021, taħt it-titlu 'Numri ġodda ta' bibien f'Ħal Tarxien', għandhom isiru dawn l-emendi kif indikati b'tipi **grassi**.

ĦAL TARXIEN

1. TRIQ IL-KNISJA

In-naħa tax-xellug meta tidħol minn Triq San Anard

Left side entering from Triq San Anard

Isem/Numru Qadim *Name/Old Number*	Numru ġdid *New Number*

In-naħa tal-lemin meta tidħol minn Triq San Anard

Right side entering from Triq San Anard

Isem/Numru Qadim *Name/Old Number*	Numru ġdid *New Number*
Bieb bla numru	56
Garaxx	58
Sit bla bini	60
Sit bla bini	62
Sit bla bini	64
Sit bla bini	66
Sit bla bini	68
Sit bla bini	70
Sit bla bini	72

għandhom jinqraw
should read

Isem/Numru Qadim *Name/Old Number*	Numru ġdid *New Number*

Isem/Numru Qadim *Name/Old Number*	Numru ġdid *New Number*
56, **Lumière**	56
58 (Garaxx)	58
Garaxx	**60**
Bieb bla numru (Dar)	**62**
Sit bla bini	**64**
Sit bla bini	**66**
61, Aashiyana	**68**
Garaxx	**70**
Sit bla bini	72

No. 241

NUMBERING OF DOORS AT ĦAL TARXIEN

Amendments

WITH reference to Government Notice No. 1353 dated 12th October, 2021, under the title 'Numbering of doors at Ħal Tarxien', the following amendments in **bold** should be made.

Nru. 242

NUMRI ĠODDA TA' BIBIEN FIX-XGĦAJRA

Emendi

B'RIFERENZA għan-Notifikazzjonijiet tal-Gvern Nri. 386 tad-19 ta'April, 2005 u 635 tal-1 ta' Lulju, 2014, taħt it-titlu 'Numri ġodda ta' bibien fix-Xgħajra', għandhom isiru dawn l-emendi kif indikati b'tipi **grassi**.

No. 242

NUMBERING OF DOORS AT IX-XGĦAJRA

Amendments

WITH reference to Government Notices Nos. 386 dated 19th April, 2005 and 635 dated 1st July, 2014, under the title 'Renumbering of doors at Ix-Xgħajra', the following amendments in **bold** should be made.

IX-XGĦAJRA

3. TRIQ CARMELO PENZA

In-naħa tax-xellug meta tidħol minn Dawret ix-Xatt

Left side entering from Dawret ix-Xatt

Isem/Numru Qadim *Name/Old Number*	Numru ġdid *New Number*

In-naħa tal-lemin meta tidħol minn Dawret ix-Xatt

Right side entering from Dawret ix-Xatt

Isem/Numru Qadim *Name/Old Number*	Numru ġdid *New Number*
Bieb bla numru (Dar)	32
Sit bla bini	34
Sit bla bini	36
Bieb bla numru (Dar)	38

għandhom jinqraw
should read

Isem/Numru Qadim *Name/Old Number*	Numru ġdid *New Number*

Isem/Numru Qadim *Name/Old Number*	Numru ġdid *New Number*
32	32
Garaxx	**34**
Bieb bla numru (Flettijiet)	**36**
38	38

L-20 ta' Frar, 2026

20th February, 2026

Nru. 243

NUMRI ĠODDA TA' BIBIEN F'ĦAL TARXIEN

Emendi u Prolungament

B'RIFERENZA għan-Notifikazzjoni tal-Gvern Nru. 840 tat-23 ta' Ottubru, 2009, taħt it-titlu 'Numri ġodda ta' bibien f'Ħal Tarxien', għandhom isiru dawn l-emendi u prolungament kif indikati b'tipi **grassi**.

No. 243

NUMBERING OF DOORS AT ĦAL TARXIEN

Amendments and Prolongation

WITH reference to Government Notice No. 840 dated 23rd October, 2009, under the title 'Renumbering of doors at Ħal Tarxien', the following amendments and prolongation in **bold** should be made.

ĦAL TARXIEN

1. TRIQ DUN KARM SANT

In-naħa tax-xellug meta tidħol minn Triq San Tumas

Left side entering from Triq San Tumas

Isem/Numru Qadim *Name/Old Number*	Numru ġdid *New Number*
Garaxx	89
Garaxx	91
Antalex	93
Garaxx	95
Fior Di Luna	97

In-naħa tal-lemin meta tidħol minn Triq San Tumas

Right side entering from Triq San Tumas

Isem/Numru Qadim *Name/Old Number*	Numru ġdid *New Number*

għandhom jinqraw
should read

Isem/Numru Qadim *Name/Old Number*	Numru ġdid *New Number*	Isem/Numru Qadim *Name/Old Number*	Numru ġdid *New Number*
89 (Garaxx)	89		
1	**91**		
Villar Perosa A	**93**		
M2	**93A**		
Dahla għall-garaxxijiet	**93B**		
Villar Perosa B	**95**		
M3	**95A**		
97, Fior Di Luna	97		

Isem/Numru Qadim *Name/Old Number*	Numru ġdid *New Number*	Isem/Numru Qadim *Name/Old Number*	Numru ġdid *New Number*
Bieb bla numru	165	47, Kentish	128
Imonersia (Flettijiet)	167	Sit bla bini	130
		Sit bla bini	132
		Sit bla bini	134
		Sit bla bini	136
		Sit bla bini	138
		Sit bla bini	140
		Sit bla bini	142
		Sit bla bini	144
		Sit bla bini	146
		Sit bla bini	148
		Sit bla bini	150
		Sit bla bini	152
		Sit bla bini	154
		Sit bla bini	156
		Sit bla bini	158
		Sit bla bini	160
		Sit bla bini	162
		Sit bla bini	164
		Sit bla bini	166
		Sit bla bini	168
		Sit bla bini	170
		Sit bla bini	172
		Sit bla bini	174
		Sit bla bini	176
		Sit bla bini	178
		Sit bla bini	180
		Sit bla bini	182
		Sit bla bini	184
		Sit bla bini	186
		Sit bla bini	188
		Sit bla bini	190

Isem/Numru Qadim *Name/Old Number*	Numru ġdid *New Number*	Isem/Numru Qadim *Name/Old Number*	Numru ġdid *New Number*
		Sit bla bini	192
		Sit bla bini	194
		Sit bla bini	196
		Sit bla bini	198
		Sit bla bini	200
		Sit bla bini	202
		Sit bla bini	204
		Garaxx	206
		Primerose	208
		Garaxx	210
		Garaxx	212
		Garaxx	214
		Romantica	216
		Castle Rock	218
		Garaxx	220

għandhom jinqraw
should read

Isem/Numru Qadim *Name/Old Number*	Numru ġdid *New Number*	Isem/Numru Qadim *Name/Old Number*	Numru ġdid *New Number*
165	165	128, Kentish	128
Garaxx	**165A**	**Basement**	**130**
167 **(Flettijiet)**	167	**Mais B2**	**132**
		Tarxien Temples B (Flettijiet)	**134**
		Mais B1	**136**
		Mais C2	**138**
		Tarxien Temples C (Flettijiet)	**140**
		Mais C1	**142**
		Stella, Mais D2	**144**
		Tarxien Temples D (Flettijiet)	**146**
		Mais D1	**148**
		Bieb bla numru	**150**
		EM3	**152**
		Tarxien Temples E (Flettijiet)	**154**
		Mais 2, Blk E	**156**
		206 (Garaxx)	**158**
		208, Primerose	**160**
		210 (Garaxx)	**162**
		212 (Garaxx)	**164**
		214 (Garaxx)	**166**
		216, Romantica	**168**
		218, Castle Rock	**170**
		220 (Garaxx)	**172**

Prolungament – *Prolongation*

Isem/Numru Qadim *Name/Old Number*	Numru ġdid *New Number*	Isem/Numru Qadim *Name/Old Number*	Numru ġdid *New Number*
167 (Flettijiet)	167		

għandhom jiżdiedu
should be added

Isem/Numru Qadim *Name/Old Number*	Numru ġdid *New Number*	Isem/Numru Qadim *Name/Old Number*	Numru ġdid *New Number*
Garaxx	**169**		
Garaxx	**171**		
Sardinia Court	**173**		
Garaxx	**175**		

L-20 ta' Frar, 2026

20th February, 2026

Nru. 244

No. 244

NUMRI ĠODDA TA' BIBIEN FIŻ-ŻEJTUN

Emenda u Prolungament

B'RIFERENZA għan-Notifikazzjoni tal-Gvern Nru. 405 tat-12 ta' Mejju, 2000, taħt it-titlu 'Numri ġodda ta' bibien fiż-Żejtun', għandhom isiru din l-emenda u prolungament kif indikati b'tipi **grassi**

NUMBERING OF DOORS AT IŻ-ŻEJTUN

Amendment and Prolongation

WITH reference to Government Notice No. 405 dated 12th May, 2000, under the title 'Renumbering of doors at Iż-Żejtun', the following amendment and prolongation in **bold** should be made.

IŻ-ŻEJTUN

72. TRIQ SAN ĠUŻEPP

In-naħa tax-xellug meta tidħol minn Triq San Piju X

Left side entering from Triq San Piju X

Isem/Numru Qadim *Name/Old Number*	Numru ġdid *New Number*

In-naħa tal-lemin meta tidħol minn Triq San Piju X

Right side entering from Triq San Piju X

Isem/Numru Qadim *Name/Old Number*	Numru ġdid *New Number*
2	28
Garaxx	30

għandha tinqara
should read

Isem/Numru Qadim *Name/Old Number*	Numru ġdid *New Number*	Isem/Numru Qadim *Name/Old Number*	Numru ġdid *New Number*
		28	28
		Bieb bla numru	**30**

Prolungament – *Prolongation*

Isem/Numru Qadim *Name/Old Number*	Numru ġdid *New Number*	Isem/Numru Qadim *Name/Old Number*	Numru ġdid *New Number*
		Bieb bla numru	30

għandhom jiżdiedu
should be added

Isem/Numru Qadim *Name/Old Number*	Numru ġdid *New Number*	Isem/Numru Qadim *Name/Old Number*	Numru ġdid *New Number*
		Garaxx	**32**
		Bieb bla numru	**34**
		Garaxx	**36**
		Garaxx	**38**
		30 (Garaxx)	**40**

L-20 ta' Frar, 2026

20th February, 2026

Nru. 245

No. 245

ATT DWAR L-AMMINISTRAZZJONI TAT-TAXXA (KAP. 372)

INCOME TAX MANAGEMENT ACT (CAP. 372)

Avviż skont l-Artikolu 29

Notice in terms of Article 29

SKONT id-dispożizzjonijiet tal-artikolu 29(1) tal-Att Dwar l-Amministrazzjoni tat-Taxxa, il-Kummissarju tat-Taxxa u d-Dwana hawn jinnotifika lill-kumpaniji msemmijin hawn isfel permezz ta' avviż li ġie maħruġ mill-Amministrazzjoni tat-Taxxa u d-Dwana. Għalhekk huwa fl-interess tagħhom li jmorru fis-Sezzjoni tal-Ġbir li tinsab fi Blokk 5, Uffiċċju tal-Kummissarju tat-Taxxa u d-Dwana, Il-Furjana, fi żmien ħamest ijiem minn dan l-avviż sabiex jiġbru l-imsemmijin avviżi.

IN terms of the proviso to article 29(1) of the Income Tax Management Act, the Commissioner for Tax and Customs hereby notifies the companies listed hereunder by a notice that has been issued by the Malta Tax and Customs Administration. Thus, it is in their own interest to call at the Collection Section at Block 5, Office of the Commissioner for Tax and Customs, Floriana, within five days of this notice to collect the mentioned notices.

L-20 ta' Frar, 2026

20th February, 2026

Isem *Name*	Referenza *Reference*	Numru tal-Kumpanija *Company Number*
A & A Blasting Services Limited	996568627	C62744
Adelga Limited	999983029	C93021
Agv Non Ferrous Malta Limited	995115528	C49243
Aldaleel General Services Co. Limited	970078601	C93795
Christiano Property Management Limited	999816517	C91522
Coast Developments Limited	992915710	C28511
Coreworks Limited	971544701	C104593
Cr Rm Malta Limited	971391010	C100093
Dali Art Capital Limited	971664623	C105543
Edil Project Limited	998377114	C79702
Edil Rustico Limited	998778018	C83318
Fortrex Limited	997470829	C71437
G & A Construction Limited	999153823	C85234
G & Co. Limited	970404506	C96486
G & P Borg Limited	991594728	C16209
Genesis Holdings Limited	996810701	C65314
Gotit & Co. Limited	997582219	C71977

Isem *Name*	Referenza *Reference*	Numru tal-Kumpanija *Company Number*
GTM – Projects Limited	970014633	C92765
Impresa Colombrita Limited	970769522	C99077
Jl Hotels Limited	971217001	C102223
Kerber Es Limited	970526424	C97434
Lana Holding Limited	971035013	C98840
Mbare Limited	971668417	C105466
Medusa Events Limited	971590924	C10493
Mercury Contracting Projects Limited	998143410	C77531
Motif Limited	998520033	C81008
MRF Europe Limited	991536117	C15616
Nesvan Co. Limited	993454720	C33492
Northwind Investments Limited	996076828	C58232
Paranza Limited	997159509	C68692
Pharmaconsulta Limited	996181826	C55826
Pineapple Media Limited	995530535	C53057
Qormi Aluminium Holding Limited	994850420	C46601
Quality Fruit & Veg Limited	992139226	C21555
Rigemed Limited	994843022	C46772
Schilling Limited	998506920	C80898
Shiva Trading Co. Ltd	991070611	C11102
Simon Mamo Limited	997265802	C69899
Simply Clean Limited	971141504	C101719
Southern Style Company Limited	994712205	C45858
Swallow Limited	991968304	C19713
Venesia Company Limited	998889734	C84274
Vensicic Limited	997870636	C75093

Nru. 246

ATT DWAR IT-TAXXA FUQ DOKUMENTI U TRASFERIMENTI (KAP. 364)

Avviż skont l-Artikolu 61(1)

SKONT id-dispożizzjonijiet tal-proviso tal-artikolu 61 (1) tal-Att dwar it-Taxxa fuq Dokumenti u Trasferimenti, il-Kummissarju tat-Taxxa u d-Dwana b'dan jgħarraf lill-persuni msemmija aktar 'l isfel biex imorru fid-Dipartiment tal-Capital Transfer Duty, 63, Triq Żekka, Il-Belt Valletta, sabiex jiġbru l-avviżi magħmula fuqhom.

No. 246

DUTY ON DOCUMENTS AND TRANSFERS ACT (CAP. 364)

Notice in terms of Article 61(1)

IN terms of the proviso to article 61 (1) of the Duty on Documents and Transfers Act, the Commissioner for Tax and Customs hereby notifies the persons listed hereunder to call at the Capital Transfer Duty Department, 63, Triq Żekka, Valletta, to collect the notices made on such persons.

Isem *Name*	Karta tal-Identità *ID Number*	Numru tat-Talba *Claim Number*
Azzopardi Emanuel	248162M	IV 163282

Isem *Name*	Karta tal-Identità *ID Number*	Numru tat-Talba *Claim Number*
Bonello Marlon	25783M	IV 163283
Dimech Melchiore	119582M	IV 162820
Vassallo Darren	383371M	IV 163126
Fenech Soler Simone	530652M	IV 163323
Zammit Jason	487572M	IV 163090
Scicluna Mario	193485M	IV 163102
Mifsud Rocco	725158M	IV 163172
Gauci Giovanna	526035M	IV 162593
Bezzina Melita	844134M	IV 163073
Grixti Ingrid Mary	123968M	IV 163684
Vella Victor Joseph	20386G	IV 163041
Backlund Ulf Erik Stefan	70659A	IV 160821
Jakovlevs Olegs	63889A	IV 162549
IgnjatoviCMarko	154869A	IV 163124
Hong Zhou	IT No. 892627518	IV 162291
Psaila Carmen	IT No. 891793506	IV 162437
Sciberras Ronald sive Ronnie	IT No. 892699226	IV 162385
Scirocco Heights Limited	Roc. No. C92678	IV 162686
Scirocco Heights Limited	Roc. No. C92678	IV 160175
Scirocco Heights Limited	Roc. No. C92678	IV 162688
Muscat Holdings (II) Limited	Roc. No. C89275	IV 162292
Pandora Properties Limited	Roc. No. C76685	IV 162596
Southcliff Developments Limited	Roc. No. C27802	IV 162591
Ragnarok Developments Limited	Roc. No. C98512	IV 162556
Grech Sant Anna	419750M	CM 061003
Cassar Paul	227894M	CM 060922
Cassar Don	477593M	CM 060923
Ellul Philip	622455M	CM 060869
Attard Stephanie	515885M	CM 060824
Borg Spiteri Victoria	287073M	CM 061125
Attard Bernardo	536253M	CM 060726
Ward Mary	Driving Licence 040060312	CM 058912

L-20 ta' Frar, 2026

Nru. 247

AVVIŻ GĦALL-GĦANIJIET TAL-ATT TAL-1996 DWAR GWARDJANI PRIVATI U UFFIĊJALI TAL-KOMUNITÀ (KAP. 389)

IL-KUMMISSARJU tal-Pulizija, skont l-artikoli 7 u 8 tal-Att tal-1996 dwar Gwardjani Privati u Uffiċjali tal-Komunità, b'din jgħarraf li rċieva dawn l-applikazzjonijiet kif imsemmija hawn taħt:

20th February, 2026

No. 247

NOTICE IN TERMS OF THE PRIVATE GUARDS AND COMMUNITY OFFICERS (CAP. 389)

THE Commissioner of Police, in terms of articles 7 and 8 of the Private Guards and Community Officers Act 1996, hereby notifies that the following applications as mentioned hereunder have been received:

Applikazzjoni għal-liċenzja bħala Gwardjani Privat
Application for licence of a Private Guard

Isem u kunjom *Name and Surname*	Nru tal-Karta tal-Identità *Identity Card No.*	Indirizz *Address*
Joseph Debono	407456M	24, Summer Wood, Flat 3, Triq San Tumas, Ir-Rabat
Frankie Borg	282181M	57, Pascua, Triq il-Ftieħ, Birkirkara
Sladana Stefanovic	142844A	50, Bonds Flats, Flat 1, Triq Tal-Bilbel, San Pawl il-Baħar
Rima Gajmer Thebe	492804A	27, Seastar, Flat 1, Triq Għajn Rasul, San Pawl il-Baħar
Dhruba Koirala	459948A	32, Starlite, Flat 4, Triq ir-Ramel, San Pawl il-Baħar
Sanam Mahato	479049A	32, Starlite, Flat 4, Triq ir-Ramel, San Pawl il-Baħar
Arjun Regmi	363460A	St Gilles, Flat 102, Triq Mons Franġisk Xuereb, Paola
Neville Oliva	184806L	44, Algoma, Triq it-Torri, L-Imsida
Stherfeson De Oliveira Martins	401298A	Solitaire, Flat 4, Triq is-Sliem, Marsaskala
Joseph Axiaq	531291M	Farmhouse, Triq Qortin, Iż-Żurrieq
Stephen Caruana	25973M	Arc-En-Ciel, Flat 1, Triq l-Imdina, Ħaż-Żebbuġ
Kumar Renjith	495636A	50B, Flat 1, Triq il-Kunvent, Ħaż-Żabbar
Christian Borg	11490M	43, Heart Stone, Flat 1, Triq il-Kunċizzjoni, Marsaxlokk
Kurt Schembri	63588M	62, T'Anġierka Flats, Flat 2, Triq Ta'Ciantar, Iż-Żurrieq
Clive Agius	392378M	4, Ion, Flat 1, Triq il-Pellikani, Ħal Tarxien
Josemarie Farrugia	319495M	Blk 13, Bieb 1, Flat 15, Trejqet il-Liedna, Santa Luċija
Michael Awadalla	605421L	692, Flat 3A, Triq il-Kbira San Ġużepp, Il-Ħamrun
Dorje Lama	481265A	27, Arcades, Flat 1, Triq Tommaso Dingli, Birkirkara
Binod Kumar B K	480628A	27, Arcades, Flat 1, Triq Tommaso Dingli, Birkirkara
Ali Mohamed Ali Zeiada Soliman	481090A	18, The Cottage, Triq il-Flotta, Il-Gzira
Ajibola Abass Alabi	503846A	163, Wisteria, Flat 4, Triq il-Port Ruman, San Pawl il-Baħar
Isaac Chikwado Ugwuegbulam	502214A	14, Maple Leaf Flats, Flat 2, Triq Tas-Salib, Il-Mellieħa
Tajinere Patrick Sagay	504383A	14, Adonai, Triq l-Ammiraljat, Paola
Jharana Dhakal	459952A	32, Starlite, Flat 4, Triq ir-Ramel, San Pawl il-Baħar
Simon Bugelli	468275M	79, Zion, Vjal Sir Paul Boffa, Paola
Brenda Bugelli	252280M	79, Zion, Vjal Sir Paul Boffa, Paola
AKM Shahidullah	476421A	609, Triq il-Mosta, San Pawl il-Baħar
Liam Nigel Grech	177092M	433, Ivy Apts, Flat 3, Triq San Tumas, Ħal Tarxien
Mary Louise Zarb	71880M	176, Midpoint Crt Mais, Triq il-Ħafur, Ħ'Attard
Renè Briffa	393784M	29, Marea, Triq San Mattew, Il-Qrendi
Natalina Grech	408377M	207, Mercury, Crt Flat 6, Triq il-Liedna, Il-Fgura
Lydon Azzopardi	255896M	Binja San Filippu, Flat 5, Triq is-Sirena, L-Isla
John Azzopardi	8269M	16, St Louis, Triq Karmnu Zarb, Ħal Għargħur
Aydin Vella	30207L	32, Nyali, Triq Tal-Ajżar, Ħal Safi
Rosalie Galea	564783M	13, Flat 2, Triq il-Fieres, Ħal Tarxien
Sajit Malla	428993A	35, La Trinita, Triq il-Bufula Ħamra, Il-Mosta
Idrees Ur-Rehman	478255A	107, Flat 2, Triq is-Siniskalk, Iż-Żejtun
Ankur Tuli	489780A	5, Rose, Triq Mountbatten, Il-Ħamrun

Yogesh Sharma	497375A	11, Triq Samuel Taylor Coleridge, Il-Gzira
Kamlesh Piploda	495781A	11, Triq Samuel Taylor Coleridge, Il-Gzira
Mohd Tariq	512440A	48, Maria, Triq il-Karmnu, Tas-Sliema
Bishnu Prasad Neupane	204781A	61A, Triq Taħt Putirjal, Ir-Rabat, Għawdex
Shakib Khan	481612A	Das Court Flat 1A, Triq Bellić, Ħal Qormi
Semeka Oliver Ononogbo	433909A	92, Malou, Triq il-Ferrovija l-Qadima, Ħal Balzan
Tauseeq Ur Rehman	478453A	107, Flat 2, Triq is-Siniskalk, Iż-Żejtun.
Abdul Azeem Mohammed	472103A	100, Natemm Crt, Flat 1, Triq Bieb is-Sultan, Ħaż-Żabbar
Rozalia Shiela Isip Miranda	234279A	40, Alpha Crt, Blk H, Flat 8, Triq Louis Schickluna, Il-Fgura
Rayden Shephard	337707L	42, Salve Reġina, Triq Xandru Farrugia, Ħal Tarxien
Anastasia Stellini	91706L	Valentine F/h, Triq Delimara, Marsaxlokk
Raymond Zahra	152759M	12, Triq l-Iskola, Il-Marsa
Carlos Paul Schembri	120385M	Blk A Flat 1, Triq Bertha K.Ilg, San Ġiljan
Hanilyn Bacha	411608A	St Lawrence, Flat 2, Triq is-Serkin, Il-Marsa
Linda Grace Abantao Roman	193451A	79, Ernestina, Flat 3, Trejqa tal-Fleur-De-Lys, Santa Venera
Fernando Jr Alviar Tabadero	204119A	79, Ernestina, Flat 3, Trejqa tal-Fleur-De-Lys, Santa Venera
Tahoor Ahmad	469459A	8, Triq Atocia, Il-Ħamrun
Maria Concetta Muscat	320171M	96, Clouds, Triq Ħal Dgħejf, In-Naxxar
Brenda (Maria-Brenda) Buhagiar	33972M	Blk 5, Flat 4, Triq il-Brażil, In-Naxxar
Ovie Ernest Shaka	504292A	93, Madame Marie Place, Flat 5, Triq il-Mosta, Ħ'Attard
Dipendra Kumar Yadav	513825A	110, Samuel Crt, Flat 2, Triq San Lwiġi, L-Imsida
Khalid Mahmood	494481A	33, Triq il-15 ta' Awwissu, Il-Mosta
Maja Siljeborg	516735A	89, Matamik, Flat 4, Triq l-Imriekeb, Marsaskala
Sascha Ulf Siljeborg	516736A	89, Matamik, Flat 4, Triq l-Imriekeb, Marsaskala
Jefferson-Bruce Spiteri	268277M	Centre Grove, Ent. A, Flat 32, Triq Dun Xand Cortis, Birkirkara
Ronald Kind	297264M	103, Joe, Triq Depiro, Tas-Sliema
Joseph Vassallo	240670M	5, Binja Santa Luċija, Blk B, Triq ir-Reġimenti Maltin, L-Imtarfa.
Chloe Abela	85694M	Tal-Pilar, Flat 3, Triq A .G. Chesney, Ix-Xgħajra
Abdul Basith Rafeek	381080A	12, Mount Carmel, Triq San Mikiel, Birżebbuġa
Jonathan Kemdi Ndeze	451859A	Honey Vale Court, Flat 3, Triq Wied il-Għasel, Il-Mosta
Cosmas Chuks Onyenele	504210A	123, Stardust, Triq Ħal Mula, Ħaż-Żebbuġ
Ejaz Ul Haq	478573A	20, Triq il-Ġdida, Ħal Qormi
Clint Scicluna	23590M	162, Akkoljenza, Triq il-Baħrija, Ħaż-Żabbar
John Peregin	159680M	6, Carben Crt, Flat 5, Triq Dun Alfred Gatt, Santa Venera
Lucy Aquilina	82980M	Church Hill Crt, Blk A, Flat 24, Vjal ir-Rihan, San Ġwann
Udesh Kumar Togari	492513A	Ben Crt , Triq Giovanni Bonavia, Ħal Luqa
Souad Hammou	238536A	65, St James Residential Quarters, Misraħ San Ġakbu, Ħaż-Żabbar
Claudine Bongailas	267980M	Briffa, Flat 4, Triq Lydda, Ħal Qormi
Thankgod Chukwubuikem Azubuike	505251A	313, Rue D'Argens, Triq D'Argens, Il-Gżira
Vanessa Grech	61477M	The Muses Comp Fantasia Crt, Flat 5, Triq John Delia, Ħaż-Żabbar

Daniela Barbara	124482M	App Ind Blk 1, Ent. B, Flat 5, Triq l-Għassieli, Il-Kalkara
Etienne Busuttil	243094M	77, Joerit Hse, Triq il-Kapuċċini, Ħaż-Żabbar
Mirza Baig	500760A	White Lotus Crt, Apt 1, Triq il-Ġwiebi, San Pawl il-Baħar
Felix Gheiti	380770M	26, Raindrops, Triq il-Kampanella, Il-Fgura
Raymond Zerafa	239761M	267, Little Cottage, Vjal il-Blue Grotto, Iż-Żurrieq
Abayomi Michael Adeyinka	511669A	99, Fort Mansions Level 1, Triq il-Kunċizzjoni, L-Imsida
Victor Okon Life	498652A	17, Josvin, Flat 1, Triq il-Garzella, Il-Mellieħa
Shaukat Ali	486021A	169, Flat 2, Triq l-Arkata, Paola
Md Safat Howladar	468858A	49, Davarr, Flat 1, Triq l-Iskola, l-Imsida
Amrit Bhatta	358247A	Blk A5, Flat 6, Triq il-Frejgatina, San Pawl il-Baħar
Buddhi Bol Rai	478617A	21, Wignacourt, Flat 4, Triq Desguanez, San Pawl il-Baħar
Christopher Oluwaferanmi Ayorinde	510475A	Jubilee, Flat 11, Triq San Pawl, San Pawl il-Baħar
Manoj Ghalan	317262A	19, San Francesco D'Assisi Apts, Flat 3, Triq Patri Wistin Born, Marsaskala
Suresh Bajagain	495161A	St George's Park Hotel, Point Block, Flat 679, Triq id-Dragunara, San Ġiljan
Arslan Abbas	486019A	Blue Rose, Flat 5, Triq Wenzu Gafà, Ħal Qormi
May Camilleri	452882M	The Address, Blk B, Flat 3, Triq il-Kappar, Ħaż-Żabbar
Jeremy Rapa	9301H	Bini tal-Gvern, Flat 2, Triq it-Tabib Anton Tabone, Ir-Rabat, Għawdex
Kirsten Buhagiar	179888M	217, L-Għabex, Triq Santa Margerita, Is-Siġġiewi
Daniel Osegiele Ehidiamhen	514276A	67, Rina, Flat 3, Triq iċ-Ċervjola, Marsaskala
Maria Victoria Villalba	419961A	Wild Thyme, Flat 4, Vjal ir-Rihan, San Ġwann
Shivjit Singh	493826A	132, Triq id-Duluri, Tal-Pietà
Bishwajit Das	480514A	16, The Carob Res, Blk C, Flat 5, Vjal Ragusa, Il-Mosta
Umair Zahoor	282317A	Sunstone Guest House, Triq il-Kavetta, San Pawl il-Baħar
Kaydence Maja Grech	321603L	Barumbara Crt, Mais 2, Sqaq Sant'Anton Abbati Nru 1, Il-Mosta
Francielle Jane Zammit	74598M	24, Triq Santa Liena, Bormla
Maria Anna Mangion	183960A	71, Zinnia, Flat 2, Triq il-Gudja, Ħal Għaxaq
Nicole Rotin	47901L	Binja San Filippu, Flat 1, Triq is-Sirena, L-Isla
Miriam (Maria) Micallef	283468M	127A, City Crt, Holy Divine, Triq Ponsonby, Il-Mosta
Mariella Barbara	187879M	Hillside, Flat 3, Triq Cadeo, Marsaxlokk
Sandra Jane Fenech	493070M	3, The Pines, Flat 5, Triq Ġużeppa Psaila, Birkirkara
Amir Sohail	493994A	192, King's Land, Flat 6A, Triq it-Turisti, San Pawl il-Baħar
Claude Cutajar	263695M	Golden Crt, Flat 4, Triq San Pawl, San Pawl il-Baħar
Zairen Magri	268005L	5, Qalb ta' Gesù, Triq il-Ħelsien, Ħal Qormi

Kull persuna tista', fi żmien xahar mill-pubblikazzjoni ta' dan l-avviż, toġġezzjona bil-miktub lill-Kummissarju dwar il-ħruġ ta' dawn il-liċenzi għal xi waħda mir-raġunijiet imsemmija fl-artikolu 10 tal-Att tal-1996 dwar Gwardjani Privati u Uffiċjali tal-Komunità, li huma:

(a) meta l-applikant jew xi uffiċjali tal-applikant jew persuna oħra li jkollha kontroll effettiv tas-servizzi li jkunu se jiġu pprovduti mill-applikant.

Any person may, within one month from the publication of this notice, object in writing to the Commissioner about the issue of the above licences on any of the grounds listed in section 10 of the Private Guards and Community Officers Act 1996, which are:

(a) where the applicant or any officer of the applicant or any person who has an effective control of the services to be provided by the applicant.

(i) tkun instabet ħatja f'Malta jew xi mkien ieħor ta' xi delitt kontra s-sigurtà tal-Istat, jew ta' xi offiża volontarja fuq il-persuna jew ta' xi delitt kontra proprjetà jew kontra l-fiduċja pubblika jew ta' xi delitt gravi ieħor; jew

(ii) tkun iddikjarata falluta jew meta l-qagħda finanzjarja tagħha tkun prekarja jew xort'oħra tagħmel lill-applikant mhux adatt; jew

(iii) tkun tkeċċiet mill-pulizija jew mill-forzi armati jew mis-servizz tal-ħabs minħabba xi reat jew xi nuqqas ieħor fl-imġiba; jew(b) dwar xi tagħrif li jkun ta' interess pubbliku; jew

(iv) tkun uffiċjal pubbliku jew membru tal-Pulizija jew Forzi Armati jew tas-servizz tal-ħabs; jew

(b) dwar xi tagħrif li jkun ta' interess pubbliku; jew

(c) meta l-applikant ma jkollux il-kwalifiki meħtieġa kif jista' jkun preskritt bl-Att jew taħtu.

L-20 ta' Frar, 2026

Nru. 248

ATT DWAR IL-ĦADDIEMA D-DEHEB U L-ĦADDIEMA L-FIDDA (ARĠENTIERA) (KAP. 46)

IL-KUMMISSARJU tat-Taxxi Interni jgħarraf illi, fid-data li tidher hawn taħt, il-prezz tad-deheb u l-fidda li fuqu huma bbażati l-valutazzjonijiet magħmulin mill-Konslu għall-Ħaddiema d-Deheb u l-Ħaddiema l-Fidda ġie ffissat għall-finijiet tal-artikolu 14 tal-imsemmi Att kif ġej:

Data *Date*	Deheb Pur Gramma *Pure Gold* *Grams*	Fidda Pura Gramma *Pure Silver* *Grams*
20.2.2026	€134.522	€2.060

L-20 ta' Frar, 2026

AVVIŻ TAL-PULIZIJA

Nru. 37

Il-Kummissarju tal-Pulizija jgħarraf li skont il-Leġiżlazzjoni Sussidjarja 65.05 u l-Leġiżlazzjoni Sussidjarja 65.13, it-toroq hawn taħt imsemmija se jiġu kklasifikati bħala Żoni ta' Rmonk kif indikat hawn taħt fid-dati u ħinijiet indikati.

Bis-saħħa tal-Artikolu 52(1) tal-Ordinanza dwar ir-Regolamenti tat-Traffiku (Kap. 65), il-Kummissarju tal-Pulizija

(i) has been convicted in Malta or elsewhere of any crime against the safety of the state, or of any crime of voluntary harm or injury to any person or any crime against property or public trust or any other serious crime; or

(ii) has been declared bankrupt or his financial position is precarious or otherwise renders the applicant unsuitable; or

(iii) has been discharged from the police or armed forces or the prison services because of any offence or other misbehaviour; or

(iv) is a public officer or a member of the police or armed forces or the prison services; or

(b) when information is available which is in the public interest; or

(c) where the applicant does not possess the necessary qualifications as may be prescribed by or under the Act.

20th February, 2026

No. 248

GOLDSMITHS AND SILVERSMITHS ACT (CAP. 46)

THE Commissioner of Inland Revenue notifies that, on the date shown hereunder, the price of gold and silver on which valuations made by the Consul for Goldsmiths and Silversmiths are based has been fixed for the purposes of article 14 of the said Act as follows:

Data *Date*	Deheb Pur Gramma *Pure Gold* *Grams*	Fidda Pura Gramma *Pure Silver* *Grams*
20.2.2026	€134.522	€2.060

20th February, 2026

POLICE NOTICE

No. 37

The Commissioner of Police hereby notifies that in terms of Subsidiary Legislation 65.05 and Subsidiary Legislation 65.13, the streets listed hereunder are to be classified as Tow Zones.

In virtue of Section 52 (1) of the Traffic Regulations (Chapter 65). The Commissioner of Police hereby notifies

jgħarraf illi l-vetturi tas-sewqan jista' jagħti l-każ li ma jkunux jistgħu jgħaddu jew jiddawru mit-toroq imsemmija hawn taħt fid-dati u l-ħinijiet indikati.

Il-Ħamrun

Nhar il-Ħadd, 22 ta' Frar, 2026, mit-8.30 a.m. sal-10.00 a.m., minn Triq Indrì Cilia, Triq Manuel Magri, Triq Villambrosa, Triq Monsinjur De Piro, Triq il-Kappillan Mifsud, Triq id-Duluri u ħdejn il-kwartieri ġenerali tal-Iscouts.

M'hemmx bżonn ta' clearance.

It-trasport pubbliku mhux se jkun devjat.

Il-Mosta

Nhar il-Ħadd, 5 ta' April, 2026, mill-4.00 p.m. sal-10.00 p.m., minn Pjazza Rotunda, Triq il-Bażilika, Triq l-Oratorju, Triq it-Torri, Triq Ponsomby, Triq il-Ħarifa u Triq il-Kungress Ewkaristiku.

It-trasport pubbliku se jkun affettwat.

Vetturi li jiksru l-ordni ta' dan l-avviż ikunu suġġetti li jiġu rmunkati.

L-20 ta' Frar, 2026

AVVIŻ TAL-PULIZIJA

Nru. 38

Il-Kummissarju tal-Pulizija jgħarraf li skont l-Avviż Legali 94/97 it-toroq hawn taħt imsemmija se jiġu kklassifikati bħala Żoni ta' Rmonk fid-dati u l-ħinijiet kif indikat hawn taħt.

Bis-saħħa tal-Artikolu 52(1) tal-Ordinanza dwar ir-Regolamenti tat-Traffiku (Kap. 65), il-Kummissarju tal-Pulizija jgħarraf illi l-vetturi tas-sewqan ma jkunux jistgħu jgħaddu jew jiddawru mit-toroq imsemmija hawn taħt fid-dati u l-ħinijiet indikati.

Ħal Għargħur

Nhar il-Ħadd, 22 ta' Frar, 2026, mill-5.00 a.m. sas-1.00 p.m., minn Triq il-Wiesgħa, Triq il-Kbira u Triq Karmnu Zarb.

L-Imdina

Nhar il-Ħadd, l-1 ta' Marzu, 2026, mis-7.00 a.m. sat-8.15 a.m., mill-11.00 a.m. san-12.15 p.m., u mis-6.30 p.m. sat-7.50 p.m., mil-Lorenzo Calleja Ditch.

that the transit and stopping of vehicles through the streets mentioned hereunder may be prohibited on the dates and times indicated.

Ħamrun

On Sunday, 22nd Feburary, 2026, from 8.30 a.m. to 10.00 a.m., through Triq Indrì Cilia, Triq Manuel Magri, Triq Villambrosa, Triq Monsinjur De Piro, Triq il-Kappillan Mifsud, Triq id-Duluri and near the Scouts' headquarters.

Clearance will not be required.

Public transport will not be diverted.

Mosta

On Sunday, 5th April, 2026, from 4.00 p.m. to 10.00 p.m., through Pjazza Rotunda, Triq il-Bażilika, Triq l-Oratorju, Triq it-Torri, Triq Ponsomby, Triq il-Ħarifa and Triq il-Kungress Ewkaristiku.

Public transport will be affected.

Any vehicles found parked in contravention to the order of this notice are liable to be towed away.

20th February, 2026

POLICE NOTICE

No. 38

The Commissioner of Police hereby notifies that in terms of L.N. 94/97 the streets listed hereunder are to be classified as Tow Zones as indicated hereunder on the dates and times indicated.

In virtue of Article 52(1) of the Traffic Regulations Ordinance (Cap. 65), the Commissioner of Police hereby notifies that the transit of vehicles through the streets mentioned hereunder will be suspended or deviated on the dates and times indicated.

Ħal Għargħur

On Sunday, 22nd February, 2026, from 5.00 a.m. to 1.00 p.m., through Triq il-Wiesgħa, Triq il-Kbira and Triq Karmnu Zarb.

Mdina

On Sunday, 1st March, 2026, from 7.00 a.m. to 8.15 a.m., from 11.00 a.m. to 12.15 p.m., and from 6.30 p.m. to 7.50 p.m., through Lorenzo Calleja Ditch.

Ir-Rabat, Malta

Nhar il-Ħadd, l-1 ta' Marzu, 2026, mit-8.30 a.m. san-12.30 p.m., minn Vjal Santu Wistin, Triq Santu Wistin, Pjazza L'Isle Adam, Triq San Ġużepp u Triq San Pawl.

San Pawl il-Baħar

Nhar il-Ġimgħa, 27 ta' Marzu, 2026, mis-1.45 p.m. sas-7.30 p.m., minn Triq San Pawl mill-Millefoglie sa kantuniera ma' Triq Parades.

Vetturi li jiksru l-ordni ta' dan l-avviż ikunu suġġetti li jiġu rmunkati.

L-20 ta' Frar, 2026

TRANSPORT MALTA

Avviż Lokali lill-Baħħara Nru 16 tal-2026

Stħarriġ bl-għadis tul il-breakwater fil-Bajja ta' Marsaxlokk

Id-Direttorat tal-Portijiet u l-Yachting, Transport Malta, jinforma lill-baħħara u lill-propjetarji tal-bastimenti li se jsir stħarriġ bl-għadis tul il-breakwater fil-Bajja ta' Marsaxlokk.

L-istħarriġ se jsir f'kull jum bejn il-Ħamis, 19 ta' Frar, 2026 u s-Sibt, 7 ta' Marzu, 2026, fiż-żona murija bl-aħmar fis-sit elettroniku ta' Transport Malta (www.transport.gov.mt).

L-istħarriġ se jsir minn bugħaddasa u se jkunu akkumpanjati minn vapur ta' appoġġ li se jtajjar il-Bandiera tal-Kodiċi Internazzjonali tas-Sinjali 'A'.

Għandha tinżamm żona ta' sigurtà ta' 20m matul l-istħarriġ. L-ebda bastiment ma hu permess jidħol fiż-żona sakemm ma jingħatax permess minn Marsaxlokk VTS u bi ftehim mal-vapur tal-appoġġ.

Il-kaptana u l-operaturi tal-bastimenti huma mħeġġa biex joqogħdu attenti, jinnavigaw b'kawtela u b'veloċità baxxa meta jinnavigaw fil-viċinanzi tal-oqsma indikati hawn fuq.

Huma għandhom josservaw l-istruzzjonijiet mogħtija fuq VHF Channel 14 u/jew 16 minn Marsaxlokk VTS.

Chart affettwata: BA 36

L-20 ta' Frar, 2026

Rabat, Malta

On Sunday, 1st March, 2026, from 8.30 a.m. to 12.30 p.m., through Vjal Santu Wistin, Triq Santu Wistin, Pjazza L'Isle Adam, Triq San Ġużepp and Triq San Pawl.

Saint Paul's Bay

On Friday, 27th March, 2026, from 1.45 p.m. to 7.30 p.m., through Triq San Pawl from Millefoglie to corner with Triq Parades.

Vehicles found in contravention to the order of this notice are liable to be towed.

20th February, 2026

TRANSPORT MALTA

Local Notice to Mariners No. 16 of 2026

Diving survey along the breakwater in Il-Bajja ta' Marsaxlokk

The Ports and Yachting Directorate, Transport Malta, notifies mariners and owners of vessels that a diving survey along the breakwater in il-Bajja ta' Marsaxlokk will be carried out.

The survey which will be held on any day between Thursday, 19th February, 2026 and Saturday, 7th March, 2026, within the area shown in red on the chart found on the Transport Malta website (www.transport.gov.mt).

The survey will be carried out by scuba divers and will be accompanied by a support vessel which will be displaying the International Code of Signals Flag 'A'.

A safety zone of 20m round the survey area is to be kept during the survey. No vessel is allowed to enter the area unless permission is given Marsaxlokk VTS and in agreement with the support vessel.

Masters and operators of vessels are advised to keep a sharp lookout, proceed with caution and at slow speed when navigating in the vicinity of the above indicated area.

They are to comply with instructions given on VHF Channel 14 and/or 16 by Marsaxlokk VTS.

Chart affected: BA 36

20th February, 2026

TRANSPORT MALTA

Avviż Lokali lill-Baħħara Nru 17 tal-2026

Marsaxlokk Revetment Project – Għar l-Aħmar

Id-Direttorat tal-Portijiet u l-Yachting, Transport Malta, jinforma lill-baħħara li se jsir proġett ta' tħammil u stħarriġ mill-ġdid barra l-Għar l-Aħmar fil-Bajja ta' Marsaxlokk.

Il-proġett ta' tħammil u stħarriġ mill-ġdid se jibda nhar it-Tnejn, 2 ta' Marzu, 2026 u mistenni jitlesta sal-Ħadd, 10 ta' Mejju, 2026, fiż-żona ffurmata billi jingħaqdu l-punti A, B, C, D, u x-xatt ta' bejniethom, kif muri fis-sit elettroniku ta' Transport Malta (www.transport.gov.mt).

Il-bastimenti u l-irmiġġi kollha li jinsabu f'din iż-żona għandhom jitneħħew sal-Ħadd l-1 ta' Marzu, 2026, u ż-żona għandha tibqa' libera sakemm jitlestew ix-xogħlijiet.

Kull bastiment u rmiġġ li jibqa' fl-inħawi wara d-data stipulata se jitneħħa bl-ispejjeż tas-sid. L-Awtorità ma taċċetta l-ebda responsabbiltà għal kwalunkwe ħsara li tista' tiġi kkawżata waqt it-tneħħija tal-bastimenti u l-irmiġġi.

Il-proġett tħammil u stħarriġ mill-ġdid se jsir f'dawn il-kordinati.

	Latitudni (T)	*Longitudni (L)*
A	35° 49'.983	014° 32'.733
B	35° 50'.017	014° 32'.750
C	35° 50'.000	014° 32'.783
D	35° 49'.967	014° 32'.767

It-tħammil se jsir mid-Dredger Magnus, li se jkun assistit mill-hopper barge San Paolo.

Distanza ta' sigurtà ta' 20m mid-dredger u mill-bastiment tal-appoġġ għandha tinżamm f'kull ħin.

Il-kaptana u l-operaturi tal-bastimenti huma mħeġġa biex joqogħdu attenti, jinnavigaw b'kawtela u b'veloċità baxxa (mingħajr rima) meta jkunu viċin iż-żoni indikati hawn fuq. Huma għandhom jikkoperaw mal-kuntrattur fuq il-post.

Il-baħħara kollha għandhom josservaw kwalunkwe struzzjoni mogħtija fuq VHF Channel14 u/jew 16, minn Marsaxlokk VTS u minn kwalunkwe uffiċjal ta' infurzar fuq il-post.

Chart affettwata: BA 36

L-20 ta' Frar, 2026

TRANSPORT MALTA

Local Notice to Mariners No. 17 of 2026

Marsaxlokk Revetment Project – Għar l-Aħmar

The Ports and Yachting Directorate, Transport Malta, notifies mariners that a dredging and revetment project will be carried out outside l-Għar l-Aħmar within il-Bajja ta' Marsaxlokk.

The dredging and revetment project will start on Monday, 2nd March, 2026 and is expected to be completed by Sunday, 10th May, 2026, within the area formed by joining the points A, B, C, D, and the immediate coast, as shown on the chart found on the Transport Malta website (www.transport.gov.mt).

All vessels and moorings lying in this area are to be removed by Sunday, 1st March, 2026, and the area is to be kept clear until works are completed.

Any vessels and moorings left in the area after the stipulated date will be removed at the expense of their owners. No liability whatsoever will be accepted by the Authority for any damage that may be caused while removing the said vessels and moorings.

The dredging and revetment project will take place within these coordinates.

	Latitude (N)	*Longitude (E)*
A	35° 49'.983	014° 32'.733
B	35° 50'.017	014° 32'.750
C	35° 50'.000	014° 32'.783
D	35° 49'.967	014° 32'.767

The dredging will be carried out from the Dredger Magnus, which will be assisted by the hopper barge San Paolo.

A safety distance of 20m from the dredger and the assisting vessels involved is to be kept at all times.

Masters and operators of vessels are advised to keep a sharp lookout, proceed with caution, and at slow speed (no wake) when navigating close to the above indicated area. They are to cooperate with the contractor on-site.

All mariners are to comply with any instructions given on VHF Channel 14 and/or 16, by Marsaxlokk VTS and by any enforcement personnel on site.

Chart affected: BA 36

20th February, 2026

TRANSPORT MALTA

Avviż lill-Baħħara Nru 12 tal-2026

Taħriġ ta' sparar attiv fir-Ranges ta' Pembroke – l-10 sat-13 ta' Marzu, 2026 – Sigħat estiżi

Id-Direttorat tal-Portijiet u l-Yachting, Transport Malta, b'dan jgħarraf illi b'żieda għal Avviż lill-Baħħara Nru 24 tal-2021, il-Forzi Armati ta' Malta se jagħmlu taħriġ ta' sparar attiv mit-Tlieta, 10 ta' Marzu sal-Ġimgħa, 13 ta' Marzu, 2026, b'ħinijiet estiżi bejn is-4.30 p.m. u l-6.00 p.m. (ħin lokali).

Messaġġ ta' Sécurité se jinħareġ fuq VHF Channels 12, u /jew 16 minn Valletta VTS, kif xieraq.

Iż-żona ta' eżerċizzju (LM-D6) hija delinjata b'settur ABC.

Minn Pożizzjoni A

	Latitudni (T)	*Longitudni (L)*
A	35° 55'.540	014°28'.320 (Punt ċentrali fuq l-art), raġġ ta' 4 mili nawtiċi sal-punti
B	35° 59'.460	014° 27'.150 u
C	35° 58'.290	014° 32'.190

Limiti indikati fuq BA charts 194, 2537 u 2538.

Matul it-taħriġ ta' sparar attiv, bnadar ħomor (qies ta' madwar 2.5m x 2m) se jittajru mil-limiti tax-xatt. Wara nżul ix-xemx, minflok il-bnadar ħomor, se jkun hemm dwal ħomor u se jkun hemm żewġ bastimenti ta' sigurtà bi dwal blu fuq kull naħa, biex jindikaw il-limitu taż-żona. Il-baħħara huma avżati biex iżommu, bħala minimu, 4 mili nawtiċi 'l barra mix-xatt meta jintlemħu l-bnadar jew il-bastimenti tas-sigurtà.

Barra minn hekk, kull istruzzjoni mogħtija fuq VHF Channels 12 u/jew 16 mill-Valletta Port Control (Valletta VTS) u l-Forzi Armati ta' Malta, għandha tiġi osservata b'mod strett.

Charts affettwati: BA 2538, 2537, 194

Pożizzjonijiet b'referenza għal WGS 84 DATUM

L-20 ta' Frar, 2026

TRANSPORT MALTA

Notice to Mariners No. 12 of 2026

Live firing practice at Pembroke Ranges – 10th to 13th March 2026 – Extended hours

The Ports and Yachting Directorate, Transport Malta, hereby notifies that further to Notice to Mariners No. 24 of 2021, the Armed Forces of Malta will carry out live firing practice from Tuesday, 10th March to Friday, 13th March, 2026, with extended hours between 4.30 p.m. and 6.00 p.m. (local time).

A Sécurité message will be issued on VHF Channels 12, and/or 16 by Valletta VTS, accordingly.

The exercise area (LM-D6) is delineated by sector ABC.

From Position A

	Latitude (N)	*Longitude (E)*
A	35° 55'.540	014° 28'.320 (Centre point on land), a radius of 4 nautical miles to points
B	35° 59'.460	014° 27'.150 and
C	35° 58'.290	014° 32'.190

Limits are indicated on BA charts 194, 2537 and 2538.

During the live firing practice, red flags (approximate size 2.5m x 2m), will be flown from the shore limits. After sunset, instead of the red flags, there will be red lights and there will be two safety vessels with blue lights on each side, to indicate the limits of the area. Mariners are warned to keep, as a minimum, 4 nautical miles off the coast when the flags or safety vessels are sighted.

Moreover, any instructions given on VHF Channels 12 and/or 16 by Valletta Port Control (Valletta VTS) and by the Armed Forces of Malta, are to be strictly observed.

Charts affected: BA 2538, 2537, 194

Positions referred to WGS 84 DATUM

20th February, 2026

MINISTERU GĦAS-SAĦĦA U L-ANZJANITÀ ATTIVA

Pożizzjoni ta' Project Officer fil-Ministeru għas-Saħħa u l-Anzjanità Attiva

Nomenklaturi li jindikaw il-maskil jinkludu wkoll il-femminil.

1. Id-Direttur Ġenerali (People Management), Ministeru għas-Saħħa u l-Anzjanità Attiva, tilqa' applikazzjonijiet għall-pożizzjoni ta' Project Officer għall-ESF+.02.234 – Advancing Clinical Nursing and Midwifery Leadership: An International perspective fil-Ministeru għas-Saħħa u l-Anzjanità Attiva.

Tul tal-Assignment u Kundizzjonijiet

2.1 Persuna magħżula tidħol f'assenjament ta' tliet (3) snin bħala Project Officer fil-Ministeru għas-Saħħa u lAnzjanità Attiva, (li jista' jiġi mġedded għal perjodi oħra).*

2.2 Il-pożizzjoni ta' Project Officer hija suġġetta għal perjodu ta' prova ta' tnax-il (12) xahar.

2.3 Peress li din hi pożizzjoni marbuta ma' terminu ta' żmien fiss, jew ma' tkomplija ta' biċċa xogħol speċifika, ilpożizzjoni ta' Project Administrator taqa' taħt Regolament 7 (4) tal-Liġi Sussidjarja 452.81 intitolat u għaldaqstant dan jikkostitwixxi raġuni oġġettiva skont ir-'Regolamenti dwar Kuntratti ta' Servizz għal Żmien Fiss'.

2.4 Il-kandidati magħżula għandhom ikunu ta' kondotta xierqa għall-post/pożizzjoni li għalih saret l-applikazzjoni. Dawk li japplikaw minn barra s-Servizz Pubbliku għandhom jipproduċu ċertifikat tal-kondotta maħruġ mill-Uffiċċju tar-Rekords Kriminali jew awtorità kompetenti oħra mhux aktar minn sitt (6) xhur qabel id-data tal-għeluq ta' din issejħa għall-applikazzjonijiet, li għandu jiġi sottomess millpersuna magħżula fi żmien ġimgħa (1) mid-data tan-notifika tal-ħatra.

2.5 Fir-rigward tar-rekwiżiti li joħorġu mid-Direttiva 16, dwar il-'Qafas Governattiv għall-Prevenzjoni u l-Ġestjoni ta' Kunflitti ta' Interess fl-Amministrazzjoni Pubblika', maħruġ mis-Segretarju Permanenti Ewlieni fis-27 ta' Novembru, 2023, u li daħal fi-seħħ fl-1 ta' Frar, 2024, il-bord tal-għażla se jivvaluta l-impjiegi preċedenti tal-kandidati biex jevalwa l-kunflitti ta' interess potenzjali. F'dan ir-rigward, il-kandidati għandhom jipprovdu CV kompletament aġġornat, inkluż il-kwalifiki u l-istorja tal-impjieg mal-applikazzjoni tagħhom. Kwalunkwe kwistjoni ta' kunflitt ta' interess potenzjali nnutata għandha tiġi rrappurtata lis-Segretarju Permanenti rispettiv biex jiġi żgurat li, jekk il-kandidat jiġi reklutat, tali kunflitti ta' interess ikunu mmaniġġjati b'mod xieraq.

MINISTRY FOR HEALTH AND ACTIVE AGEING

Position of Project Officer in the Ministry for Health and Active Ageing

Nomenclatures denoting the male gender include also the female gender.

1. The Director General (People Management), Ministry for Health and Active Ageing, invites applications for the position of Project Officer for the ESF+.02.234 – Advancing Clinical Nursing and Midwifery Leadership: An International perspective in the Ministry for Health and Active Ageing.

Duration of assignment and Conditions

2.1 A selected candidate will enter into a three (3) year assignment as a Project Officer in the Ministry for Health and Active Ageing, (which may be renewed for further periods).*

2.2 The position of Project Officer is subject to a probationary period of twelve (12) months.

2.3 Since this is a position time-barred or linked to a completion of a specific task, the position of Project Officer constitutes an objective reason which falls under Regulation 7 (4) of Subsidiary Legislation 452.81 entitled 'Contracts of Service for a Fixed Term Regulations'.

2.4 Selected candidates must be of conduct which is appropriate to the position applied for. Prior to appointment, selected candidates from outside the Public Service must produce a certificate of conduct issued by the Criminal Records Office or other competent authority not earlier than six (6) months from the closing date of this call for applications, which should be submitted by the selected candidate within one (1) week from the date of the notification of appointment.

2.5 In terms of the requirements emanating from Directive 16, regarding the 'Governing Framework for Preventing and Managing Conflicts of Interest in the Public Administration', issued by the Principal Permanent Secretary on 27th November, 2023, and which came into force on 1st February, 2024, the selection board will assess candidates' previous employments to assess potential conflicts of interest. In this respect, candidates are to provide a completely updated CV, including qualifications and employment history with their application. Any potential conflict of interest matters noted will be reported to the respective Permanent Secretary, to ensure that should the candidate be recruited, such conflicts of interest would be appropriately managed.

Barra minn hekk, il-kandidati magħżula għandhom jirrappurtaw kwalunkwe kunflitt ta' interess magħruf, attwali, potenzjali jew apparenti qabel ma jaċċettaw ħatra, permezz tad-Dikjarazzjoni preskritta disponibbli fl-Appendiċi 1 tad-Direttiva 16 (disponibbli minn (https://publicservices.gov.mt/en/people/Documents/Directives/Framework%20for%20Preventing%20and%20Managing%20COI%20in%20the%20Public%20Sector.pdf)).

Salarju Marbut mal-Pożizzjoni

3. Is-salarju marbut mal-pożizzjoni ta' Project Officer huwa ekwivalenti għal inkrement inqas mill-massimu ta' Skala ta' Salarju 9 (ekwivalenti għal €30,937.67 fl-2026), li jilħaq il-massimu tal-iskala mal-konferma tal-ħatra jew tlestija ta' sena (1) servizz fil-pożizzjoni, liema waħda tiġi l-aħħar.

Dmirijiet

4. Id-dmirijiet għal din il-pożizzjoni ta' Project Officer huma:

1. Jassisti lill-Kap tal-Proġett u lit-Tim tal-Proġett fl-implimentazzjoni effettiva tal-azzjonijiet u l-attivitajiet kollha tal-proġett inkluż il-kordinazzjoni ta', imma mhux biss għal:

i. arranġamenti tal-ivvjaġġar (titjiriet, sussistenza u talbiet għall-spejjeż tal-ivvjaġġar) għall-parteċipanti u l-faċilitaturi,

ii. l-ippjanar, l-iskedar u t-twassil ta' programmi ta' taħriġ,

iii. it-tħejjija u s-sottomissjoni ta' talbiet għall-ħlas.

2. Jaħdem mill-qrib mal-Kap tal-Proġett u mat-Tim tal-Proġett, billi jipprovdi appoġġ fil-ġestjoni tal-proġett kif ukoll waqt kull proċess ta' awditjar;

3. Juża sistemi tas-software tal-IT u databases ipprovduti mill-Awtorità Maniġerjali, mill-Kummissjoni Ewropea u minn entitajiet oħra ta' finanzjament għall-ipproċessar u l-amministrazzjoni tal-ħlasijiet;

4. Jorganizza u jipparteċipa f'laqgħat rilevanti, kif u meta meħtieġ, taħt id-direzzjoni tal-Kap tal-Proġett u tat-Tim tal-Proġett;

5. Jikkomunika mal-partijiet interessati tal-proġett, mas-sieħba u mal-fornituri tas-servizzi sabiex jiġi żgurat allinjament u twettiq bla xkiel tal-attivitajiet tal-proġett;

6. Iżomm id-dokumentazzjoni kollha meħtieġa tal-proġett u jiżgura organizzazzjoni xierqa u manutenzjoni tajba tal-fajls tal-proġett skont ir-rekwiżiti regolatorji u ta' verifika;

Moreover, selected candidates are to report any known actual, potential or apparent conflicts of interest prior to accepting an appointment, through the prescribed Declaration available at Appendix 1 to Directive 16 (available from (https://publicservices.gov.mt/en/people/Documents/Directives/Framework%20for%20Preventing%20and%20Managing%20COI%20in%20the%20Public%20Sector.pdf)).

Salary Pegged to the Position

3. The Salary attached to the position of Project Officer is equivalent to the maximum of Salary Scale 9 less an increment (equivalent to €30,937.67 in 2026), with attainment of maximum of scale on confirmation of appointment after the probationary period of one (1) year or completion of one year service, whichever is the later.

Duties

4. The job duties for the position of Project Officer include:

1. Assists the Project Leader and Project Team in the effective implementation of all project actions and activities, including coordination of, but not limited to:

i. travel arrangements (flights, subsistence, and travel claims) for participants and facilitators,

ii. planning, coordination and scheduling of training programmes,

iii. preparation and submission of payment claims.

2. Works closely with the Project Leader and Project Team, providing support in project management activities and during any audit processes;

3. Utilises IT software systems and databases provided by the Managing Authority, the European Commission, and other funding bodies for the processing and administration of payments;

4. Organises and participates in relevant meetings as required, under the direction of the Project Leader and Project Team;

5. Communicate with project stakeholders, partners, and service providers to ensure alignment and smooth delivery of project activities;

6. Maintains all required project documentation and ensures proper organisation and upkeep of project files in line with regulatory and audit requirements;

7. Jassisti fl-organizzazzjoni ta' kull avveniment ta' wara t-tmiem tal-proġett, bħal iżda mhux biss għall-konferenza ta' wara l-proġett u r-rapport finali. Iżomm id-dokumentazzjoni kollha meħtieġa tal-proġett u jiżgura l-organizzazzjoni u l-manutenzjoni xierqa tal-fajls tal-proġett skont ir-rekwiżiti regolatorji u ta' awditjar;

8. Jgħin fil-monitoraġġ tal-baġits tal-proġett, fit-traċċar tal-nefqa u fit-tħejjija tad-dokumentazzjoni finanzjarja kif meħtieġ;

9. Iwettaq kull kompitu ieħor delegat mill-Kap tal-Proġett u mit-Tim tal-Proġett kif meħtieġ għat-twassil b'suċċess tal-proġett;

10. Iwettaq kull dmir ieħor kif jista' jiġi dirett mis-Segretarju Permanenti Prinċipali.

Rekwiżiti tal-Eliġibbiltà

5.1 Sal-ħin u d-data tal-għeluq ta' din is-sejħa għall-applikazzjonijiet, l-applikanti għandhom ikunu:

i. a. ċittadini ta' Malta; jew

b. ċittadini ta' Stati Membri oħra tal-Unjoni Ewropea li għandhom jedd għal trattament ugwali daqs ċittadini Maltin fi kwistjonijiet ta' impjieg bis-saħħa ta' leġiżlazzjoni tal-UE u dispożizzjonijiet ta' trattati dwar iċ-ċaqliq ħieles tal-ħaddiema; jew

c. ċittadini ta' kwalunkwe pajjiż ieħor li għandhom jedd għal trattament ugwali daqs ċittadini Maltin fi kwistjonijiet ta' impjieg minħabba li jkunu japplikaw għal dak il-pajjiż b'leġiżlazzjoni tal-UE u dispożizzjonijiet ta' trattati dwar iċ-ċaqliq ħieles tal-ħaddiema; jew

d. kwalunkwe persuni oħra li għandhom jedd għal trattament ugwali daqs ċittadini Maltin fi kwistjonijiet ta' impjieg permezz tar-relazzjoni familjari tagħhom ma' persuni msemmija f'(a), (b) jew (c), skont kif hemm fil-liġi jew fil-leġiżlazzjoni tal-UE u dispożizzjonijiet ta' trattati msemmija hawn fuq; jew

e. ċittadini ta' pajjiżi terzi li jkunu ngħataw status ta' residenti li joqogħdu għal żmien twil f'Malta taħt ir-regolament 4 tar-Regolamenti tal-2006 dwar 'Status ta' Residenti li joqogħdu għal Żmien Twil (Ċittadini ta' Pajjiżi Terzi)', jew li jkunu ngħataw permess ta' residenza taħt ir-regolament 18(3) tal-istess regolamenti, flimkien mal-membri tal-familja ta' ċittadini ta' pajjiżi terzi li jkunu ngħataw permess ta' residenza taħt ir-Regolamenti tal-2007 dwar ir-Riunifikazzjoni tal-Familji; jew

f. Fil-pussess ta' dokument tar-residenza maħruġ skont id-dokument 'Status ta' Residenza ta' Ċittadini tar-Renju Unit u l-Membri tal-Familja tagħhom f'Malta skont il-

7. Assists in the organization of any post-project events, such as but not limited to the post-project conference and final report. Maintains all necessary project documentation and ensures the proper organization and maintenance of project files in accordance with regulatory and audit requirements.

8. Assist in monitoring project budgets, tracking expenditures, and preparing financial documentation as required;

9. Carries out any other tasks delegated by the Project Leader and Project Team as necessary for the successful delivery of the project;

10. Performs any other duties as may be directed by the Principal Permanent Secretary.

Eligibility Requirements

5.1 By the closing time and date of this call for applications, applicants must be:

i. a. citizens of Malta; or

b. citizens of the other Member States of the European Union who are entitled to equal treatment to Maltese citizens in matters of employment by virtue of EU legislation and treaty provisions dealing with the free movement of workers; or

c. citizens of any other country who are entitled to equal treatment to Maltese citizens in matters related to employment by virtue of the application to that country of EU legislation and treaty provisions dealing with the free movement of workers; or

d. any other persons who are entitled to equal treatment to Maltese citizens in matters related to employment in terms of the law or the abovementioned EU legislation and treaty provisions, on account of their family relationship with persons mentioned in paragraph (a), (b) or (c); or

e. third country nationals who have been granted long-term resident status in Malta under regulation 4 of the 'Status of Long-term Residents (Third Country Nationals) Regulations, 2006' or who have been granted a residence permit under regulation 18(3) thereof, together with family members of such third country nationals who have been granted a residence permit under the 'Family Reunification Regulations, 2007'; or

f. in possession of a residence document issued in terms of the 'Residence Status of United Kingdom Nationals and their Family Members in Malta in accordance with the

Ftehim dwar l-Irtirar tar-Renju Unit u l-Irlanda ta' Fuq mill-Unjoni Ewropea u r-Regolamenti tal-Komunità Ewropea dwar l-Enerġija Atomika'.

Għandu jintalab il-parir tat-Taqsima taċ-Ċittadinanza fi ħdan l-Aġenzija Komunità Malta u tat-Taqsima tal-Espatrijati fi ħdan Identità skont il-ħtieġa fl-interpretazzjoni tad-dispożizzjonijiet imsemmija hawn fuq.

Il-ħatra ta' kandidati msemmija f'(b), (c), (d) u (e) hawn fuq teħtieġ il-ħruġ ta' liċenzja tax-xogħol f'dawk il-każijiet fejn hija meħtieġa skont l-Att dwar l-Immigrazzjoni u leġiżlazzjoni sussidjarja. Jobsplus għandha tiġi kkonsultata skont il-ħtieġa dwar din il-materja.

ii. kapaċi jikkomunikaw bil-lingwa Ingliża sabiex jitwettqu b'mod suffiċjenti u adegwat id-dmirijiet li għalihom saret l-applikazzjoni;

U

iii. ikollhom, Degree ta' Baċċellerat rikonoxxut fil-Livell 6 tal-MQF (suġġett għal minimu ta' 180 krettu tal-ECTS/ECVET jew ekwivalenti*) fl-Amministrazzjoni Pubblika, Health and Social Care, Project Management jew European Studies jew Management jew Business Administration jew Leadership jew kwalifika rikonoxxuta professjonali komparabbli u li għandhom sena (1) esperjenza ta' xogħol rilevanti għall-pożizzjoni.

*Kwalifika ta' Baċellerat komparabbli rikonoxxuta, kif applikabbli, hija aċċettata biss suġġett għal dikjarazzjoni formali ta' rikonoxximent mill-MQRIC li tiġi sottomessa mal-applikazzjoni (suġġett għad-dispożizzjonijiet tal-klawsola 5.4 taddokument tad-Dispożizzjonijiet Ġenerali). Kwalifika ta' Baċellerat rikonoxxuta mill-Università ta' Malta (mogħtija qabel l-2009) b'inqas minn 180 krettu ECTS/ECVET hija aċċettabbli sakemm jiġi vverifikat mill-MQRIC jew l-Università ta' Malta li l-ammont ta' xogħol huwa komparabbli mal-minimu ta' 180 krettu ECTS/ECVET.

JEW

iv. Uffiċjali pubbliċi fi Skala ta' Salarju mhux inqas minn Skala 12, jew impjegati tas-Settur Pubbliku li qed iwettqu dmirijiet fis-Servizz Pubbliku jew impjegati tar-Resource and Support Services Ltd. (RSSL), li qiegħdin f'livell ta' responsabbilta' komparabbli, u li għandhom erba' (4) snin esperjenza ta' xogħol rilevanti għall-pożizzjoni.

Uffiċjali pubbliċi li japplikaw għal dan il-post iridu jkunu kkonfermati fil-ħatra attwali tagħhom, sakemm il-ħatra attwali ma tkunx fi klassi/linja ta' karriera differenti jew f'pożizzjoni definita, iżda jistgħu japplikaw għal grad/pożizzjoni inqas anke jekk mhux ikkonfermati u irrispettivament jekk hux fl-istess linja ta' karriera jew le.

Agreement on the Withdrawal of the United Kingdom and Northern Ireland from the European Union and the European Atomic Energy Community Regulations'.

The advice of the Citizenship Unit within Community Malta Agency and the Expatriates Unit within Identità should be sought as necessary in the interpretation of the above provisions.

The appointment of candidates referred to at (b), (c), (d) and (e) above would necessitate the issue of an employment licence in so far as this is required by the Immigration Act and subsidiary legislation. Jobsplus should be consulted as necessary on this issue.

ii. able to communicate in the English language in order to sufficiently and adequately carry out the duties applied for;

AND

iii. in possession of a recognised Bachelor's degree at MQF Level 6 (subject to a minimum of 180 ECTS/ECVET credits, or equivalent**) in Public Administration, Health and Social Care, or Project Management or European Studies or Management or Business Administration or Leadership or a comparable professional qualification, plus one (1) year work experience relevant to the position.

*A recognised comparable Bachelor's qualification, as applicable, is only accepted subject to an MQRIC formal recognition statement being submitted with the application (subject to the provisions of clause 5.4 of the General Provisions document). A recognised Bachelor's qualification from the University of Malta (awarded pre2009) with less than 180 ECTS/ECVET credits is acceptable provided that it is verified by MQRIC or the University of Malta that the workload is comparable to the minimum of 180ECTS/ECVET credits.

OR

iv. are Public officers in a Scale not below Scale 12, or Public Sector employees performing duties in the Public Service or RSSL employees, both at a comparable level of responsibility, with four (4) years work experience relevant to the position.

Public officers applying for this post must be confirmed in their current appointment, unless the current appointment is in a different class/career stream or in a definite position, but may apply for a lower grade/position even if not confirmed and whether in the same stream or not.

5.2 (i) Kandidati li għadhom ma kisbux formalment jew għadhom mhux approvati għall-kwalifika rikjesta hekk kif speċifikata fil-paragrafu 5.1 (iii) jew kif indikat f'paragrafu 3.1 tad-dispożizzjonijiet ġenerali (https://publicservices.gov.mt/en/people/Documents/Recruitment_GenProvs/General%20Provisions_MT.pdf) xorta jiġu kkunsidrati, basta jibagħtu evidenza li jinsabu fl-aħħar fażi tal-kors li jwassal għall-għoti tat-tali kwalifika. Il-persuni maħtura jridu jġibu, jew ġew approvati, għat-tali kwalifika fi żmien sena mid-data tal-ħatra tagħhom. Jekk l-iskadenza għall-kisba tal-imsemmija kwalifika ma tintlaħaqx, il-ħatra, għal din ir-raġuni, tiġi awtomatikament terminata.

(ii) Aktar minn hekk, kandidati li bħalissa qed isegwu programm ta' studju rikonoxxut f'livell tal-MQF ogħla minn dak mitlub hawn fuq jiġu kkunsidrati wkoll. Dawn il-kandidati għandhom jissottomettu evidenza li temmew b'suċċess il-kretti meħtieġa tal-ECTS, jew ekwivalenti, u laħqu l-livell tal-MQF meħtieġ, sal-ħin u d-data tal-għeluq tas-sejħa għall-applikazzjonijiet. L-applikanti prospettivi għandhom jinnutaw ir-rekwiżit li jipproduċu dikjarazzjonijiet ta' rikonoxximent tal-MQRIC fir-rigward tal-kwalifiki tagħhom mill-MQRIC, jew awtorità pertinenti oħra, kif applikabbli, skont id-dispożizzjonijiet applikabbli għal din is-sejħa għall-applikazzjonijiet (ara l-ħolqa aktar 'l isfel).

Sottomissjoni ta' Dokumentazzjoni

6.1 Il-kwalifiki u l-esperjenza li l-persuna jkollha għandhom jintwerew b'ċertifikati/traskrizzjonijiet u/jew dokumenti, li kopja tagħhom għandha tkun skennjata u mibgħuta permezz tal-Portal tar-Reklutaġġ (https://recruitment.gov.mt).

6.2. Id-dokumenti oriġinali għandhom, mingħajr eċċezzjoni, jintwerew waqt l-intervista.

Proċeduri tal-Għażla

7.1 L-applikanti eliġibbli jiġu assessjati minn bord tal-għażla biex jiġi ddeterminat min hu adatt għall-pożizzjoni. Il-marka massima għal dan il-proċess tal-għażla hija 100% u l-marka li persuna trid iġġib biex tgħaddi hija 50%.

7.2 Tingħata kunsiderazzjoni xierqa lill-kandidati li, minbarra dak rikjest f'paragrafi 5.1 – 5.2, għandhom esperjenza ta' xogħol rilevanti u ppruvata.

Sottomissjoni tal-Applikazzjoni

8.1 L-applikazzjonijiet għandhom jiġu sottomessi, għall-attenzjoni tad-Diviżjoni tal-People Management, Ministeru għas-Saħħa u l-Anzjanità Attiva, 15, Palazzo Castellania, Triq il-Merkanti, Il-Belt Valletta VLT 1171, permezz tal-Portal tar-Reklutaġġ tal-Gvern online **biss** (https://recruitment.gov.mt). L-applikazzjonijiet għandhom jinkludu Curriculum Vitae kompletament aġġornat (li għandu jinkludi lista tal-kwalifiki tal-applikant u l-istorja tal-impjieg). Id-

5.2 (i) Candidates who have not yet formally obtained or are not yet approved for the qualification specified in paragraph 5.1 (iii) or else as indicated in paragraph 3.1 of the general provisions (https://publicservices.gov.mt/en/people/Documents/Recruitment_GenProvs/General%20Provisions_ENG.pdf) will still be considered provided that they submit evidence that they are in the final phase of their course leading to such qualification. Appointees must obtain, or be approved, for the award of such qualification within one year of their appointment date. If this stipulated deadline for the attainment of such qualification is not met, the appointment will be, for this reason, automatically terminated.

(ii) Furthermore, candidates who are currently following a recognised programme of study at a higher MQF level than that requested above will also be considered. Such candidates are to submit evidence that they have successfully completed the necessary ECTS credits, or equivalent, and attained the required MQF level, by the closing time and date of the call for applications. Prospective applicants should note the requirement to produce MQRIC recognition statements in respect of their qualifications from MQRIC, or other designated authorities, as applicable, as per provisions applicable to this call for applications (see link below).

Submission of Supporting Documents

6.1 Qualifications and experience claimed must be supported by certificates/transcripts and/or testimonials, copies of which are to be scanned and sent through the Recruitment Portal (https://recruitment.gov.mt).

6.2 Original certificates and/or testimonials are to be invariably produced for verification at the interview.

Selection Procedures

7.1 Eligible applicants will be assessed by a selection board to determine their suitability for the position. The maximum mark for this selection process is 100% and the pass mark is 50%.

7.2 Due consideration will be given to applicants who, besides the requisites indicated in paragraphs 5.1 to 5.2, have proven relevant work experience.

Submission of Applications

8.1 Applications are to be submitted, for the attention of the People Management Division, Ministry for Health and Active Ageing, 15, Palazzo Castellania, Triq il-Merkanti, Valletta VLT 1171, through the online Government Recruitment Portal **only** (https://recruitment.gov.mt). Applications are to include a Curriculum Vitae, completely up-to-date (which should include a list of qualifications held by applicant and the employment history). The closing date

data tal-għeluq tal-applikazzjonijiet hija l-5.15 p.m. (Ħin Ċentrali Ewropew) ta' nhar il-Ġimgħa, 6 ta' Marzu, 2026. Ittra elettronika ġġenerata mill-kompjuter tintbagħat bħala rċevuta tal-applikazzjoni. Aktar dettalji dwar is-sottomissjoni tal-applikazzjonijiet jinsabu fid-dispożizzjonijiet ġenerali msemmija hawn isfel.

8.2 Hija r-responsabbiltà tal-applikanti li ma jħallux sal-aħħar mument biex jissottemettu l-applikazzjoni tagħhom.

8.3 Applikazzjonijiet li jaslu wara d-data u l-ħin tal-għeluq (i.e. applikazzjonijiet tard) ma jiġux aċċettati.

8.4 Applikanti jingħataw sa jumejn (2) xogħol wara d-data u l-ħin tal-għeluq ta' din is-sejħa għall-applikazzjonijiet, biex jissottomettu dokumenti mhux korretti jew mhux mimlija kif suppost jew nieqsa.

Dispożizzjonijiet Ġenerali Oħra

9. Dispożizzjonijiet ġenerali oħra dwar din is-sejħa għall-applikazzjonijiet, b'referenza partikolari għal:

benefiċċji applikabbli, kundizzjonijiet u regoli/regolamenti;
applikazzjonijiet laterali;
bdil raġonevoli għall-persuni rreġistrati b'diżabbiltà;

sottomissjoni ta' dikjarazzjoni ta' rikonoxximent dwar il-kwalifiki;
kwalifiki f'livell ogħla;
livell komparattiv tal-impjegati tas-Settur Pubbliku;
rinunzji ta' applikazzjonjiet pendenti;
pubblikazzjoni tar-riżultat;
eżami mediku;
proċess sabiex tiġi sottomessa petizzjoni dwar ir-riżultat;

aċċess għall-formola tal-applikazzjoni u dettalji relatati;
żamma ta' dokumenti,

jistgħu jiġu aċċessati minn (https://publicservices.gov.mt/en/people/Documents/Recruitment_GenProvs/General%20Provisions_MT.pdf) jew jinkisbu mid-Diviżjoni tal-People Management, Ministeru għas-Saħħa u l-Anzjanità Attiva, 15, Palazzo Castellania, Triq il-Merkanti, Il-Belt Valletta, VLT 1171. Dawn id-dispożizzjonijiet ġenerali għandhom jiġu meqjusa bħala parti integrali minn din is-sejħa għall-applikazzjonijiet.

Is-sit elettroniku u l-indirizz elettroniku tad-Diviżjoni huma (https://health.gov.mt) u (recruitment.health@gov.mt).

L-20 ta' Frar, 2026

of the receipt of applications is 5.15 p.m. (Central European Time) of Friday, 6th March, 2026. A computer-generated email will be sent as an acknowledgement of the application. Further details concerning the submission of applications are contained in the general provisions referred to below.

8.2 It is the responsibility of the applicants not to leave until the last moment for submission of their application.

8.3 Applications which are received after closing date and time (i.e. late applications) are not allowed.

8.4 Applicants are granted up to two (2) working days after closing date and time of this call for applications, to submit any incorrect or incomplete or missing documents.

Other General Provisions

9. Other general provisions concerning this call for applications, with particular reference to:

applicable benefits, conditions and rules/regulations;
lateral applications;
reasonable accommodation for registered persons with disability;
submission of recognition statements in respect of qualifications;
qualifications at a higher level;
comparative level of Public Sector employees;
renouncement of pending applications;
publication of the result;
medical examination;
the process for the submission of petitions concerning the result;
access to application forms and related details;
retention of documents,

may be accessed from (https://publicservices.gov.mt/en/people/Documents/Recruitment_GenProvs/General%20Provisions_ENG.pdf) or may be obtained from People Management Division, Ministry for Health and Active Ageing, 15, Palazzo Castellania, Triq il-Merkanti, Valletta VLT 1171. These general provisions are to be regarded as an integral part of this call for applications.

The website address and email address of the receiving Division are (http://health.gov.mt) and (recruitment.health@gov.mt).

20th February, 2026

Kofinanzjat mill-Unjoni Ewropea

Co-funded by the European Union

MINISTERU GĦAL GĦAWDEX U L-IPPJANAR

Pożizzjoni ta' Research Assistant fil-Ministeru għal Għawdex u l-Ippjanar

Nomenklaturi li jindikaw il-maskil jinkludu wkoll il-femminil.

1. Is-Segretarju Permanenti, Ministeru għal Għawdex u l-Ippjanar jilqa' applikazzjonijiet għall-pożizzjoni ta' Research Assistant għall-Proġett Regard, iffinanzjat taħt il-Programm Interreg VI-A Italia-Malta fil-Ministeru għal Għawdex u l-Ippjanar.

Tul tal-Assignment u Kundizzjonijiet

2.1 Persuna magħżula tkun ingaġġata fuq bażi definit minn Ġunju 2026 sa Ottubru 2027 bħala Research Assistant fil-Ministeru għal Għawdex u l-Ippjanar, li jista' jiġi mġedded għal perjodi oħra.

2.2 Il-pożizzjoni ta' Research Assistant hija suġġetta għal perjodu ta' probation/prova ta' tnax-il (12) xahar.

2.3 Peress li din hi pożizzjoni marbuta ma' terminu ta' żmien fiss, jew ma tkoplija ta' biċċa xogħol speċifika, il-pożizzjoni ta' Research Assistant taqa' taħt Regolament 7 (4) tal-Liġi Sussidjarja 452.81 intitolat u għaldaqstant dan jikkostitwixxi raġuni oġġettiva skont ir-'Regolamenti dwar Kuntratti ta' Servizz għal Żmien Fiss'.

2.4 Il-kandidati magħżula għandhom ikunu ta' kondotta xierqa għall-post/pożizzjoni li għalih saret l-applikazzjoni. Dawk li japplikaw minn barra s-Servizz Pubbliku għandhom jipproduċu ċertifikat tal-kondotta maħruġ mill-Uffiċċju tar-Rekords Kriminali jew awtorità kompetenti oħra mhux aktar minn sitt (6) xhur qabel id-data tal-għeluq ta' din is-sejħa għall-applikazzjonijiet, li għandu jiġi sottomess mill-persuna magħżula fi żmien ġimgħa (1) mid-data tan-notifika tal-ħatra.

2.5 Dan il-post/pożizzjoni ġie identifikat bħala 'post/pożizzjoni hekk identifikat' għall-finijiet ta' subartikolu 5 tal-artikolu 4 tal-Att dwar l-Amministrazzjoni Pubblika (Kap. 595 tal-Liġijiet ta' Malta) u skont id-Direttiva 14.1 maħruġa mis-Segretarju Permanenti Ewlieni fit-3 ta' Awwissu, 2023, li jinvolvi funzjonijiet ta' spettorat. Il-kundizzjonijiet rilevanti elenkati fl-Att dwar l-Amministrazzjoni Pubblika u f'Direttiva 14.1 japplikaw.

2.6 Fir-rigward tar-rekwiżiti li joħorġu mid-Direttiva 16, dwar il-'Qafas Governattiv għall-Prevenzjoni u l-Ġestjoni ta' Kunflitti ta' Interess fl-Amministrazzjoni Pubblika', maħruġ mis-Segretarju Permanenti Ewlieni fis-27 ta' Novembru, 2023, u li daħal fi-seħħ fl-1 ta' Frar, 2024, il-bord tal-għażla se jivvaluta l-impjiegi preċedenti tal-kandidati biex

MINISTRY FOR GOZO AND PLANNING

Position of Research Assistant in the Ministry for Gozo and Planning

Nomenclatures denoting the male gender include also the female gender.

1. The Permanent Secretary, Ministry for Gozo and Planning invites applications for the position of Research Assistant for the Regard Project funded under the Interreg VI-A Italia-Malta programme in the Ministry for Gozo and Planning.

Duration of assignment and Conditions

2.1 A selected candidate will enter into a definite basis period from June 2026 to October 2027 as a Research Assistant in the Ministry for Gozo and Planning, which may be renewed for further periods.

2.2 The position of Research Assistant is subject to a probationary/trial period of twelve (12) months.

2.3 Since this position is time-barred or linked to a completion of a specific task, the position of Research Assistant constitutes an objective reason which falls under Regulation 7 (4) of Subsidiary Legislation 452.81 entitled 'Contracts of Service for a Fixed Term Regulations'.

2.4 Selected candidates must be of conduct which is appropriate to the post/position applied for. Prior to appointment, selected candidates from outside the Public Service must produce a certificate of conduct issued by the Criminal Records Office or other competent authority not earlier than six (6) months from the closing date of this call for applications, which should be submitted by the selected candidate within one (1) week from the date of the notification of appointment.

2.5 This post/position has been designated as a 'post/position so designated' for the purposes of sub-article 5 of Article 4 of the Public Administration Act (Cap. 595 of the Laws of Malta) and in terms of Directive 14.1 issued by the Principal Permanent Secretary on 3rd August, 2023, since it involves inspectorate functions. The relevant conditions laid out in the Public Administration Act and Directive 14.1 apply.

2.6 In terms of the requirements emanating from Directive 16, regarding the 'Governing Framework for Preventing and Managing Conflicts of Interest in the Public Administration', issued by the Principal Permanent Secretary on 27th November, 2023, and which came into force on 1st February, 2024, the selection board will assess candidates' previous

jevalwa l-kunflitti ta' interess potenzjali. F'dan ir-rigward, il-kandidati għandhom jipprovdu CV kompletament aġġornat, inkluż il-kwalifiki u l-istorja tal-impjieg mal-applikazzjoni tagħhom. Kwalunkwe kwistjoni ta' kunflitt ta' interess potenzjali nnutata għandha tiġi rrappurtata lis-Segretarju Permanenti rispettiv biex jiġi żgurat li, jekk il-kandidat jiġi reklutat, tali kunflitti ta' interess ikunu mmaniġġjati b'mod xieraq.

Il-kandidat/i magħżul/a jkun/u meħtieġ/a jimla/jimlew id-Dikjarazzjoni disponibbli fl-Appendiċi 1 tad-Direttiva 16 (disponibbli minn (https://publicservices.gov.mt/en/people/Documents/Directives/Framework%20for%20Preventing%20and%20Managing%20COI%20in%20the%20Public%20Sector.pdf)), peress li din il-kariga/pożizzjoni tinvolvi spettorati kif elenkati fl-Anness tad-Direttiva 14.1.

Salarju Marbut mal-Pożizzjoni

3. Is-salarju marbut mal-pożizzjoni ta' Research Assistant huwa ekwivalenti għal inkrement inqas mill-massimu ta' Skala ta' Salarju 10 (ekwivalenti għal €29,094.33 fl-2026), li jilħaq il-massimu tal-iskala mal-konferma tal-ħatra jew tlestija ta' sena (1) servizz fil-pożizzjoni, liema waħda tiġi l-aħħar.

Dmirijiet

4. Id-dmirijiet għal din il-pożizzjoni ta' Research Assistant (Proġett Regard) fil-Ministeru għal Għawdex u l-Ippjanar huma:

i. Jagħmel xogħol ta' riċerka kif mitlub mill-project leader u l-esperti ewlenin, inkluż fost l-oħrajn, fieldwork, ġbir ta' żerriegħa u kampjuni, propagazzjoni, konservazzjoni taż-żerriegħa, abbozzar ta' protokolli, tixrid tal-informazzjoni, edukazzjoni u għarfien;

ii. Jipproduċi attivitajiet amministrattivi u ta' ġestjoni tal-proġett kif meħtieġ;

iii. Jipproduċi riżultati u rapporti relatati fiż-żmien stipulat kif speċifikat fil-proġett;

iv. Iwettaq riċerka laboratorja kwalitattiva u kwantitattiva fuq kwalunkwe aspetti tal-proġett;

v. Jikkordina xogħol ma' membri oħra tat-tim tal-proġett, imsieħba oħra tal-proġett u partijiet interessati esterni;

vi. Iżomm rapporti ta' progress dettaljati u jirrispetta l-kundizzjonijiet kollha imposti mill-proġett;

vii. Jimmira li jiġġenera materjal tekniku u xjentifiku relatat mal-proġett;

employments to assess potential conflicts of interest. In this respect, candidates are to provide a completely updated CV, including qualifications and employment history with their application. Any potential conflict of interest matters noted will be reported to the respective Permanent Secretary, to ensure that should the candidate be recruited, such conflicts of interest would be appropriately managed.

The selected candidate/s will be required to fill in the Declaration available at Appendix 1 to Directive 16 (available from (https://publicservices.gov.mt/en/people/Documents/Directives/Framework%20for%20Preventing%20and%20Managing%20COI%20in%20the%20Public%20Sector.pdf)), since this post/position involves inspectorate functions as listed in the Annex to Directive 14.

Salary Pegged to the Position

3. The Salary attached to the position of Research Assistant is equivalent to the maximum of Salary Scale 10 less an increment (equivalent to €29,094.33 in 2026), with attainment of maximum of scale on confirmation of appointment or completion of one year service, whichever is the later.

Duties

4. The job duties for the position of Research Assistant (REGARD Project) in the Ministry for Gozo and Planning include:

i. Performs research as directed by the project leader and key experts, including among others, fieldwork, seed and sample collection, propagation, seed conservation, protocol drafting, dissemination, education and awareness;

ii. Performs administrative and project management activities as required;

iii. Produces deliverables and related reports within the stipulated time frames as specified in the project;

iv. Undertakes qualitative and quantitative laboratory research on any aspect of the project;

v. Coordinates work with other members of the project team, other project partners and external stakeholders;

vi. Keeps detailed progress reports and abides to all the conditions imposed by the project;

vii. Endeavours in generating technical and scientific material related to the project;

viii. Jassisti fil-proċess ta' tixrid tal-informazzjoni permezz ta' workshops, seminars u avvenimenti oħra;

ix. Jivvjaġġa biex jipparteċipa f'fieldwork u jattendi laqgħat/konferenzi skont il-bżonn;

x. Jassisti fl-organizzazzjoni ta' disseminazzjoni u attivitajiet ta' proġetti oħra;

xi. Jieħu sehem fil-preparazzjoni ta' proposti ta' riċerka, iffinanzjati internament jew esternament, biex tinżamm ir-riċerka relatata lil hinn mill-finanzjament tal-proġett;

xii. Kwalunkwe kompitu ieħor li s-superjur jista' jiddelega lilhom, skont il-ħtieġa;

xiii. Kwalunkwe dmir ieħor hekk kif ordnat mis-Segretarju Permanenti Ewlieni.

Rekwiżiti tal-Eliġibbiltà

5.1 Sal-ħin u d-data tal-għeluq ta' din is-sejħa għall-applikazzjonijiet, l-applikanti għandhom ikunu:

i. a. ċittadini ta' Malta; jew

b. ċittadini ta' Stati Membri oħra tal-Unjoni Ewropea li għandhom jedd għal trattament ugwali daqs ċittadini Maltin fi kwistjonijiet ta' impjieg bis-saħħa ta' leġiżlazzjoni tal-UE u dispożizzjonijiet ta' trattati dwar iċ-ċaqliq ħieles tal-ħaddiema; jew

c. ċittadini ta' kwalunkwe pajjiż ieħor li għandhom jedd għal trattament ugwali daqs ċittadini Maltin fi kwistjonijiet ta' impjieg minħabba li jkunu japplikaw għal dak il-pajjiż b'leġiżlazzjoni tal-UE u dispożizzjonijiet ta' trattati dwar iċ-ċaqliq ħieles tal-ħaddiema; jew

d. kwalunkwe persuni oħra li għandhom jedd għal trattament ugwali daqs ċittadini Maltin fi kwistjonijiet ta' impjieg permezz tar-relazzjoni familjari tagħhom ma' persuni msemmija f'(a), (b) jew (c), skont kif hemm fil-liġi jew fil-leġiżlazzjoni tal-UE u dispożizzjonijiet ta' trattati msemmija hawn fuq; jew

e. ċittadini ta' pajjiżi terzi li jkunu ngħataw status ta' residenti li joqogħdu għal żmien twil f'Malta taħt ir-regolament 4 tar-Regolamenti tal-2006 dwar 'Status ta' Residenti li joqogħdu għal Żmien Twil (Ċittadini ta Pajjiżi Terzi)', jew li jkunu ngħataw permess ta' residenza taħt ir-regolament 18(3) tal-istess regolamenti, flimkien mal-membri tal-familja ta' ċittadini ta' pajjiżi terzi li jkunu ngħataw permess ta' residenza taħt ir-Regolamenti tal-2007 dwar ir-Riunifikazzjoni tal-Familji; jew

f. Fil-pussess ta' dokument tar-residenza maħruġ skont id-dokument 'Status ta' Residenza ta' Ċittadini tar-Renju

viii. Assists in the dissemination process via workshops, seminars and other events;

ix. Travels to participate in fieldwork and attends meetings/conferences as the need arises;

x. Assists in the organisation of dissemination and other project activities;

xi. Takes part in the preparation of internally or externally-funded research proposals to sustain related research beyond the funding of the project;

xii. Undertakes any other tasks, which the superior may delegate to them, as may be required;

xiii. Any other duties as directed by the Principal Permanent Secretary.

Eligibility Requirements

5.1 By the closing time and date of this call for applications, applicants must be:

i. a. citizens of Malta; or

b. citizens of the other Member States of the European Union who are entitled to equal treatment to Maltes citizens in matters of employment by virtue of EU legislation and treaty provisions dealing with the free movement of workers; or

c. citizens of any other country who are entitled to equal treatment to Maltese citizens in matters related to employment by virtue of the application to that country of EU legislation and treaty provisions dealing with the free movement of workers; or

d. any other persons who are entitled to equal treatment to Maltese citizens in matters related to employment in terms of the law or the abovementioned EU legislation and treaty provisions, on account of their family relationship with persons mentioned in paragraph (a), (b) or (c); or

e. third country nationals who have been granted long-term resident status in Malta under regulation 4 of the 'Status of Long-term Residents (Third Country Nationals) Regulations, 2006' or who have been granted residence permit under regulation 18(3) thereof, together with family members of such third country nationals who have been granted a residence permit under the 'Family Reunification Regulations, 2007'; or

f. in possession of a residence document issued in terms of the 'Residence Status of United Kingdom National and

Unit u l-Membri tal-Familja tagħhom f'Malta skont il-Ftehim dwar l-Irtirar tar-Renju Unit u l-Irlanda ta' Fuq mil Unjoni Ewropea u r-Regolamenti tal-Komunità Ewropea dwar l-Enerġija Atomika'.

Għandu jintalab il-parir tat-Taqsima taċ-Ċittadinanza fi ħdan l-Aġenzija Komunità Malta u tat-Taqsima tal-Espatrijati f ħdan Identità skont il-ħtieġa fl-interpretazzjoni tad-dispożizzjonijiet imsemmija hawn fuq.

Il-ħatra ta' kandidati msemmija f'(b), (c), (d) u (e) hawn fuq teħtieġ il-ħruġ ta' liċenzja tax-xogħol f'dawk il-każijiet fejn hija meħtieġa skont l-Att dwar l-Immigrazzjoni u leġiżlazzjoni sussidjarja. Jobsplus għandha tiġi kkonsultata skont il-ħtieġa dwar din il-materja.

i. kapaċi jikkomunikaw bil-lingwa Ingliża u dik Taljana sabiex jitwettqu b'mod suffiċjenti u adegwat d-dmirijiet li għalihom saret l-applikazzjoni;

U

ii. ikollhom Degree ta' Baċellerat rikonoxxuta f' Livell 6 tal-MQF (suġġett għal minimu ta' 180 krettu ECTS je ekwivalenti*) fil-Botany, Ecology, Plant Taxonomy jew oqsma relatati mill-qrib, b'esperjenza ppruvata fuq il-post u/jew fil laboratorju relatata mal-Botany (evidenza dokumentarja dettaljata li tiddeskrivi l qasam ta' studju hija obbligatorja).

*Kwalifika ta' Baċellerat komparabbli rikonoxxuta, kif applikabbli, hija aċċettata biss suġġett għal dikjarazzjoni formali ta rikonoxximent mill-MQRIC li tiġi sottomessa mal-applikazzjoni (suġġett għad-dispożizzjonijiet tal-klawsola 5.4 tad dokument tad-Dispożizzjonijiet Ġenerali). Kwalifika ta' Baċellerat rikonoxxuta mill-Università ta' Malta (mogħtija qabel l 2009) b'inqas minn 180 krettu ECTS hija aċċettabbli sakemm jiġi verifikat mill-MQRIC jew l-Università ta' Malta li ammont ta' xogħol huwa komparabbli mal-minimu ta' 180 krettu ECTS.

JEW

iii. huma uffiċjali pubbliċi fi Skala ta' Salarju mhux inqas minn Skala 12, jew impjegati tas-Settur Pubbliku li qed iwettq dmirijiet fis-Servizz Pubbliku jew impjegati tar-RSSL, li qegħdin f'livell ta' responsabbiltà komparabbli, u li għandhom tliet (3) snin esperjenza ta' xoghol rilevanti għall-posizzjoni.

Uffiċjali pubbliċi li japplikaw għal dan il-post iridu jkunu kkonfermati fil-ħatra attwali tagħhom, sakemm il-ħatra attwali ma tkunx fi klassi/linja ta' karriera differenti jew f'pożizzjoni definita, iżda jistgħu japplikaw għal grad/pożizzjoni inqas anke jekk mhux ikkonfermati u irrispettivament jekk hux fl-istess linja ta' karriera jew le.

their Family Members in Malta in accordance with the Agreement on the Withdrawal of the Unite Kingdom and Northern Ireland from the European Union and the European Atomic Energy Community Regulations'.

The advice of the Citizenship Unit within Community Malta Agency and the Expatriates Unit within Identità should be sought as necessary in the interpretation of the above provisions.

The appointment of candidates referred to at (b), (c), (d) and (e) above would necessitate the issue of an employment licence in so far as this is required by the Immigration Act and subsidiary legislation. Jobsplus should be consulted as necessary on this issue.

i. able to communicate in the English and Italian languages in order to sufficiently and adequately carry out the duties applied for;

AND

ii. in possession of a recognised Bachelor's degree at MQF Level 6 (subject to a minimum of 180 ECTS credits, or equivalent*) in Botany, Ecology, Plant taxonomy or closely related fields with proven field and/or laboratory experience related to Botany (detailed documentary evidence describing field of study is obligatory);

*A recognised comparable Bachelor's qualification, as applicable, is only accepted subject to an MQRIC forma recognition statement being submitted with the application (subject to the provisions of clause 5.4 of the General Provisions document). A recognised Bachelor's qualification from the University of Malta (awarded pre-2009) with less than 180 ECTS credits is acceptable provided that it is verified by MQRIC or the University of Malta that the workload comparable to the minimum of 180 ECTS credits.

OR

iii. are public officers in a scale not below 12, or Public Sector employees performing duties in the Public Service or RSSL employees, both at comparable level of responsibility, with three (3) years work experience relevant to the position.

Public officers applying for this post must be confirmed in their current appointment, unless the current appointment is in a different class/career stream or in a definite position, but may apply for a lower grade/position even if not confirmed and whether in the same stream or not.

5.2 (i) Kandidati li għadhom ma kisbux formalment jew għadhom mhux approvati għall-kwalifika rikjesta hekk kif speċifikata fil-paragrafu 5.1 jew kif indikat f'paragrafu 3.1 tad-dispożizzjonijiet ġenerali (https://publicservices.gov.mt/en/people/Documents/Recruitment_GenProvs/General%20Provisions_MT.pdf) xorta jiġu kkunsidrati, basta jibagħtu evidenza li jinsabu fl-aħħar fażi tal-kors li jwassal għall-għoti tat-tali kwalifika. Il-persuni maħtura jridu jġibu, jew ġew approvati, għat-tali kwalifika fi żmien sena mid-data tal-ħatra tagħhom. Jekk l-iskadenza għall-kisba tal-imsemmija kwalifika ma tintlaħaqx, il-ħatra, għal din ir-raġuni, tiġi awtomatikament terminata.

(ii) Aktar minn hekk, kandidati li bħalissa qed isegwu programm ta' studju rikonoxxut f'livell tal-MQF ogħla minn dak mitlub hawn fuq jiġu kkunsidrati wkoll. Dawn il-kandidati għandhom jissottomettu evidenza li temmew b'suċċess il-kretti meħtieġa tal-ECTS, jew ekwivalenti, u laħqu l-livell tal-MQF meħtieġ, sal-ħin u d-data tal-għeluq tas-sejħa għall applikazzjonijiet. L-applikanti prospettivi għandhom jinnutaw ir-rekwiżit li jipproduċu dikjarazzjonijiet ta' rikonoxximent tal-MQRIC fir-rigward tal-kwalifiki tagħhom mill-MQRIC, jew awtorità pertinenti oħra, kif applikabbli, skont id-dispożizzjonijiet applikabbli għal din is-sejħa għall-applikazzjonijiet (ara l-ħolqa aktar 'l isfel).

5.3 Uffiċjali pubbliċi li huma normalment residenti f'Għawdex iżda bħalissa jaħdmu f'Malta, u li għandhom l-istess grad sostantiv bħal dak li qed jiġi reklamat, jistgħu japplikaw lateralment. Jekk jintgħażlu, dawn l-uffiċjali pubbliċi jiġu assenjati b'mod permanenti biex jaħdmu f'Għawdex bil-grad rispettiv, id-dritt tas-salarju, u l-punt tas-salarju tagħhom, inkluż id-dritt għal żidiet, kwalunkwe progressjoni u promozzjoni marbuta mal-post. Huwa ċċarat li dawn il-kandidati mhux se jingħataw marki addizzjonali fil-proċess tal-għażla għall-pusses ta' kwalunkwe kwalifiki li huma rekwiżiti ta' eliġibbiltà kif dikjarat f'din is-sejħa għall-applikazzjoni.

Sottomissjoni ta' Dokumentazzjoni

6.1 Il-kwalifiki u l-esperjenza li l-persuna jkollha għandhom jintwerew b'ċertifikati/traskrizzjonijiet u/jew dokumenti, li kopja tagħhom għandha tkun skennjata u mibgħuta permezz tal-Portal tar-Reklutaġġ (https://recruitment.gov.mt).

6.2. Id-dokumenti oriġinali għandhom, mingħajr eċċezzjoni, jintwerew waqt l-intervista.

Proċeduri tal-Għażla

7.1 L-applikanti eliġibbli jiġu assessjati minn bord tal-għażla biex jiġi ddeterminat min hu adatt għall-pożizzjoni. Il-marka massima għal dan il-proċess tal-għażla hija 100% u l-marka li persuna trid iġġib biex tgħaddi hija 50%.

5.2 (i) Candidates who have not yet formally obtained or are not yet approved for the qualification specified in paragraph 5.1 or else as indicated in paragraph 3.1 of the general provisions (https://publicservices.gov.mt/en/people/Documents/Recruitment_GenProvs/General%20Provisions_ENG.pdf) will still be considered provided that they submit evidence that they are in the final phase of their course leading to such qualification. Appointees must obtain, or be approved, for the award of such qualification within one year of their appointment date. If this stipulated deadline for the attainment of such qualification is not met, the appointment will be, for this reason, automatically terminated.

(ii) Furthermore, candidates who are currently following a recognised programme of study at a higher MQF level than that requested above will also be considered. Such candidates are to submit evidence that they have successfully completed the necessary ECTS credits, or equivalent, and attained the required MQF level, by the closing time and date of the ca for applications. Prospective applicants should note the requirement to produce MQRIC recognition statements in respect of their qualifications from MQRIC, or other designated authorities, as applicable, as per provisions applicable to this ca for applications (see link below).

5.3 Public officers who are ordinarily resident in Gozo but currently working in Malta, and who hold the same substantive grade as that being advertised, may apply laterally. If selected, such public officers will be permanently assigned to work in Gozo, carrying their respective grade, salary entitlement and salary point, including entitlement to increments, any progression and promotion tied to the post. It is clarified that such candidates will not be awarded additional marks in the selection process for the possession of any qualifications which are an eligibility requirement as stated in this call for applications.

Submission of Supporting Documents

6.1 Qualifications and experience claimed must be supported by certificates/transcripts and/or testimonials, copies of which are to be scanned and sent through the Recruitment Portal (https://recruitment.gov.mt).

6.2 Original certificates and/or testimonials are to be invariably produced for verification at the interview.

Selection Procedures

7.1 Eligible applicants will be assessed by a selection board to determine their suitability for the position. The maximum mark for this selection process is 100% and the pass mark is 50%.

7.2 Tingħata kunsiderazzjoni xierqa lill-kandidati li, minbarra dak rikjest f'paragrafi 5.1 sa 5.3, għandhom esperjenza ta' xogħol rilevanti u ppruvata.

Sottomissjoni tal-Applikazzjoni

8.1 L-applikazzjonijiet għandhom jiġu sottomessi, għall-attenzjoni tad-Direttorat għas-Servizzi Korporattivi, Ministeru għal Għawdex u l-Ippjanar, permezz tal-Portal tar-Reklutaġġ tal-Gvern online **biss** (https://recruitment.gov.mt). L-applikazzjonijiet għandhom jinkludu Curriculum Vitae kompletament aġġornat (li għandu jinkludi lista tal-kwalifiki tal-applikant u l-istorja tal-impjieg). Id-data tal-għeluq tal-applikazzjonijiet hija l-5.15 p.m. (Ħin Ċentrali Ewropew) ta' nhar il-Ġimgħa, 6 ta' Marzu, 2026. Ittra elettronika ġġenerata mill-kompjuter tintbagħat bħala rċevuta tal-applikazzjoni. Aktar dettalji dwar is-sottomissjoni tal-applikazzjonijiet jinsabu fid-dispożizzjonijiet ġenerali msemmija hawn isfel.

8.2 Hija r-responsabbiltà tal-applikanti li ma jħallux sal-aħħar mument biex jissottemettu l-applikazzjoni tagħhom.

8.3 Applikazzjonijiet li jaslu wara d-data u l-ħin tal-għeluq (i.e. applikazzjonijiet tard) ma jiġux aċċettati.

8.4 Applikanti jingħataw sa jumejn (2) xogħol wara d-data u l-ħin tal-għeluq ta' din is-sejħa għall-applikazzjonijiet, biex jissottomettu dokumenti mhux korretti jew mhux mimlija kif suppost jew nieqsa.

Dispożizzjonijiet Ġenerali Oħra

9. Dispożizzjonijiet ġenerali oħra dwar din is-sejħa għall-applikazzjonijiet, b'referenza partikolari għal:

benefiċċji applikabbli, kundizzjonijiet u regoli/regolamenti;
applikazzjonijiet laterali;
bdil raġonevoli għall-persuni rreġistrati b'diżabbiltà;

sottomissjoni ta' dikjarazzjoni ta' rikonoxximent dwar il-kwalifiki;
kwalifiki f'livell ogħla;
livell komparattiv tal-impjegati tas-Settur Pubbliku;
rinunzji ta' applikazzjonjiet pendenti;
pubblikazzjoni tar-riżultat;
eżami mediku;
proċess sabiex tiġi sottomessa petizzjoni dwar ir-riżultat;

aċċess għall-formola tal-applikazzjoni u dettalji relatati;
żamma ta' dokumenti,

jistgħu jiġu aċċessati minn (https://publicservices.gov.mt/en/people/Documents/Recruitment_GenProvs/General%20Provisions_MT.pdf) jew jinkisbu mill-Fergħa tal-People Management, fid-Direttorat għas-Servizzi Korporattivi fil-

7.2 Due consideration will be given to applicants who, besides the requisites indicated in paragraphs 5.1 to 5.3, have proven relevant work experience.

Submission of Applications

8.1 Applications are to be submitted, for the attention of the Corporate Services Directorate, Ministry for Gozo and Planning, through the online Government Recruitment Portal **only** (https://recruitment.gov.mt). Applications are to include a Curriculum Vitae, completely up-to-date (which should include a list of qualifications held by applicant and the employment history). The closing date of the receipt of applications is 5.15 p.m. (Central European Time) Friday, 6th March, 2026. A computer-generated email will be sent as an acknowledgement of the application. Further details concerning the submission of applications are contained in the general provisions referred to below.

8.2 It is the responsibility of the applicants not to leave until the last moment for submission of their application.

8.3 Applications which are received after closing date and time (i.e. late applications) are not allowed.

8.4 Applicants are granted up to two (2) working days after closing date and time of this call for applications, to submit any incorrect or incomplete or missing documents.

Other General Provisions

9. Other general provisions concerning this call for applications, with particular reference to:

applicable benefits, conditions and rules/regulations;
lateral applications;
reasonable accommodation for registered persons with disability;
submission of recognition statements in respect of qualifications;
qualifications at a higher level;
comparative level of Public Sector employees;
renouncement of pending applications;
publication of the result;
medical examination;
the process for the submission of petitions concerning the result;
access to application forms and related details;
retention of documents,

may be accessed from (https://publicservices.gov.mt/en/people/Documents/Recruitment_GenProvs/General%20Provisions_ENG.pdf) or may be obtained from the People Management Unit at the Corporate Services Directorate,

Ministeru għal Għawdex u l-Ippjanar, Pjazza San Franġisk, Ir-Rabat, Għawdex. Dawn id-dispożizzjonijiet ġenerali għandhom jiġu meqjusa bħala parti integrali minn din is-sejħa għall-applikazzjonijiet.

Is-sit elettroniku u l-indirizz elettroniku tad-Direttorat huma (http://mgp.gov.mt) u (recruitment.mgp@gov.mt).

L-20 ta' Frar, 2026

Kofinanzjat mill-Unjoni Ewropea

Interreg Italia - Malta

MINISTERU GĦALL-AFFARIJIET BARRANIN U T-TURIŻMU

Pożizzjoni ta' Technical Attaché (Telekomunikazzjoni/ Affarijiet Diġitali) fil-Ministeru għall-Affarijiet Barranin u t-Turiżmu

Nomenklaturi li jindikaw il-maskil jinkludu wkoll il-femminil.

1. Id-Direttur għas-Servizzi Korporattivi, Ministeru għall-Affarijiet Barranin u t-Turiżmu, jilqa' applikazzjonijiet għall-pożizzjoni ta' Technical Attaché (Telekomunikazzjoni/ Affarijiet Diġitali) fil-Ministeru għall-Affarijiet Barranin u t-Turiżmu.

Tul tal-Assignment u Kundizzjonijiet

2.1 Persuna magħżula tidħol f'assenjament ta' tliet (3) snin bħala Technical Attaché fir-Rappreżentanza Permanenti ta' Malta għall-Unjoni Ewropea fi Brussell (il-Belġju).

2.2 Il-pożizzjoni ta' Technical Attaché hija suġġetta għal perjodu ta' probation/prova ta' sena (1).

2.3 Peress li din hi pożizzjoni ta' Technical Attaché li hi waħda ta' fiduċja, din tikkostitwixxi raġuni oġġettiva li taqa' taħt Regolament 7(4) (b) (ii) tal-Liġi Sussidjarja 452.81 intitolat 'Regolamenti dwar Kuntratti ta' Servizz għal Żmien Fiss'.

2.4 Il-kandidati magħżula għandhom ikunu ta' kondotta xierqa għall-pożizzjoni li għaliha saret l-applikazzjoni. Dawk li japplikaw minn barra s-Servizz Pubbliku għandhom jipproduċu ċertifikat tal-kondotta maħruġ mill-Uffiċċju tar-Rekords Kriminali jew awtorità kompetenti oħra mhux aktar minn sitt (6) xhur qabel id-data tal-għeluq ta' din is-sejħa għall-applikazzjonijiet, li għandu jiġi sottomess mill-persuna magħżula fi żmien ġimgħa (1) mid-data tan-notifika tal-ħatra.

Ministry for Gozo and Planning, Pjazza San Franġisk, Victoria, Gozo. These general provisions are to be regarded as an integral part of this call for applications.

The website address and email address of the receiving Directorate are (http://mgp.gov.mt) and (recruitment.mgp@gov.mt).

20th February, 2026

Co-funded by the European Union

Interreg Italia - Malta

MINISTRY FOR FOREIGN AFFAIRS AND TOURISM

Position of Technical Attaché (Telecommunications/ Digital Affairs) in the Ministry for Foreign Affairs and Tourism

Nomenclatures denoting the male gender include also the female gender.

1. The Director for Corporate Services, Ministry for Foreign Affairs and Tourism, invites applications for the position of Technical Attaché (Telecommunications/Digital Affairs) in the Ministry for Foreign Affairs and Tourism.

Duration of assignment and Conditions

2.1 A selected candidate will enter into a three (3) year assignment as a Technical Attaché in the Permanent Representation of Malta to the EU in Brussels (Belgium).

2.2 The position of Technical Attaché is subject to a probationary/trial period of one (1) year.

2.3 Since this is a position of trust, the position of Technical Attaché constitutes an objective reason which falls under Regulation 7(4) (b) (ii) of Subsidiary Legislation 452.81 entitled 'Contracts of Service for a Fixed Term Regulations'.

2.4 Selected candidates must be of conduct which is appropriate to the position applied for. Prior to appointment, selected candidates from outside the Public Service must produce a certificate of conduct issued by the Criminal Records Office or other competent authority not earlier than six (6) months from the closing date of this call for applications, which should be submitted by the selected candidate within one (1) week from the date of the notification of appointment.

2.5 Nuqqas ta' sehem sodisfaċenti mogħti mit-Technical Attaché matul kull waqt tal-ingaġġ iwassal għat-terminazzjoni ta' dan il-ftehim.

2.6 Il-kandidat magħżul ikun marbut bit-termini u l-kundizzjonijiet stipulati fil-Ftehim ta' Technical Attaché.

2.7 a. L-ingaġġ bħala Technical Attaché huwa fuq bażi full-time u l-kandidat magħżul ser ikun stazzjonat fi Brussell (il-Belġju).

b. Il-persuna magħżula hija mistennija li tkun imxiet lejn Brussell fi żmien xahar (1) minn meta tkun infurmata li tkun għaddiet b'suċċess mill-proċess tal-applikazzjoni.

2.8 Impjegati li jkunu jaħdmu mas-Settur Pubbliku u jkunu magħżula għall-pożizzjoni ta' Technical Attaché jridu jagħmlu l-arranġamenti tagħhom mal-entità li timpjegahom biex jiġu rilaxxati fil-perjodu li huma jkunu se jservu bħala Technical Attaché. Dan l-arranġament irid isir qabel jiġi ffirmat il-Ftehim ta' Technical Attaché.

2.9 Fil-każ li l-persuna magħżula tkun ġejja minn entità fis-Settur Pubbliku u li tkun rilaxxata mill-entità konċernata biex tokkupa l-pożizzjoni ta' Technical Attaché, il-persuna magħżula terġa' tibda taħdem ma' dik l-entità fil-mument li hija ma tibqax tokkupa l-pożizzjoni ta' Technical Attaché.

2.10 Fir-rigward tar-rekwiżiti li joħorġu mid-Direttiva 16, dwar il-'Qafas Governattiv għall-Prevenzjoni u l-Ġestjoni ta' Kunflitti ta' Interess fl-Amministrazzjoni Pubblika', maħruġ mis-Segretarju Permanenti Ewlieni fis-27 ta' Novembru, 2023, u li daħal fi-seħħ fl-1 ta' Frar, 2024, il-bord tal-għażla se jivvaluta l-impjiegi preċedenti tal-kandidati biex jevalwa l-kunflitti ta' interess potenzjali. F'dan ir-rigward, il-kandidati għandhom jipprovdu CV kompletament aġġornat, inkluż il-kwalifiki u l-istorja tal-impjieg mal-applikazzjoni tagħhom. Kwalunkwe kwistjoni ta' kunflitt ta' interess potenzjali nnutata għandha tiġi rrappurtata lis-Segretarju Permanenti rispettiv biex jiġi żgurat li, jekk il-kandidat jiġi reklutat, tali kunflitti ta' interess ikunu mmaniġġjati b'mod xieraq.

b. Barra minn hekk, il-kandidati magħżula għandhom jirrappurtaw kwalunkwe kunflitt ta' interess magħruf, attwali, potenzjali jew apparenti qabel ma jaċċettaw ħatra, permezz tad-Dikjarazzjoni preskritta disponibbli fl-Appendiċi 1 tad-Direttiva 16 (disponibbli minn (https://publicservices.gov.mt/en/people/Documents/Directives/Framework%20for%20Preventing%20and%20Managing%20COI%20in%20the%20Public%20Sector.pdf)).

Salarju Marbut mal-Pożizzjoni

3.1 Is-salarju ta' Malta u l-Allowances ta' Post Aġġustament marbut mal-pożizzjoni ta' Technical Attaché

2.5 Unsatisfactory performance as Technical Attaché during any time of this assignment period will lead to termination of the Agreement.

2.6 The selected candidate will be bound by the terms and conditions stipulated in the Agreement of Technical Attaché.

2.7 a. The engagement as Technical Attaché is on a full-time basis and the selected candidate will be stationed in Brussels (Belgium).

b. The selected candidate must be able to move to Brussels within one (1) month of being informed that she/he has been successful in the application process.

2.8 Public Sector employees selected for the position of Technical Attaché must make their own arrangements with their employing entity with regards to their release for the period during which they are to serve as Technical Attaché before signing their Agreement as Technical Attaché.

2.9 In the case of a selected candidate emanating from a Public Sector entity and who is granted release by the entity in order to take up the position of Technical Attaché, the selected candidate will resume his/her employment with such entity once he/she no longer holds the position of Technical Attaché.

2.10 In terms of the requirements emanating from Directive 16, regarding the 'Governing Framework for Preventing and Managing Conflicts of Interest in the Public Administration', issued by the Principal Permanent Secretary on 27th November, 2023, and which came into force on 1st February, 2024, the selection board will assess candidates' previous employments to assess potential conflicts of interest. In this respect, candidates are to provide a completely updated CV, including qualifications and employment history with their application. Any potential conflict of interest matters noted will be reported to the respective Permanent Secretary, to ensure that should the candidate be recruited, such conflicts of interest would be appropriately managed.

b. Moreover, selected candidates are to report any known actual, potential or apparent conflicts of interest prior to accepting an appointment, through the prescribed Declaration available at Appendix 1 to Directive 16 (available from (https://publicservices.gov.mt/en/people/Documents/Directives/Framework%20for%20Preventing%20and%20Managing%20COI%20in%20the%20Public%20Sector.pdf)).

Salary Pegged to the Position

3.1 The Malta Salary and the Post Adjustment Allowances attached to the position of a Technical Attaché is equivalent

huwa ekwivalenti għal inkrement inqas mill-massimu ta' Skala ta' Salarju 7 (ekwivalenti ghal €34,813.85 fl-2026), li jilħaq il-massimu tal-iskala mal-konferma tal-ħatra jew tlestija ta' sena (1) servizz fil-pożizzjoni, liema waħda tiġi l-aħħar. Barra minn hekk, it-Technical Attaché ser jirċievi l-benefiċċji u l-allowances kif spjegati fil-'Conditions of Service for Officers Serving Overseas'.

3.2 F'każijiet fejn il-persuna magħżula tkun diġà qed isservi fil-pożizzjoni ta' Technical Attaché b'salarju, benefiċċji u allowances li huma ogħla minn dawk stabbiliti f'paragrafu 3.1 hawn fuq, il-kumpens applikabbli f' dawn il-każijiet eċċezzjonali ta' ħatra mill-ġdid għandu jkun tal-ogħla skala ta' salarju, benefiċċji u allowances.

3.3 Għat-tul tal-Ftehim, it-Technical Attaché ikun marbut mal-'Conditions of Service for Officers Serving Overseas' (MFA 9/2015; Condser Jannar 2024 V1.2) li jistgħu jigu aġġornati minn żmien għal żmien.

Dmirijiet

4. Id-dmirijiet għal din il-pożizzjoni ta' Technical Attaché huma:

It-Technical Attaché hu l-espert tekniku fuq il-politika tal-Unjoni Ewropea (UE) fl-oqsma tat-telekomunikazzjoni u affarijiet diġitali fi ħdan ir-Rappreżentanza Permanenti ta' Malta fl-Unjoni Ewropea (PREU). Dan jinkludi kwistjonijiet relatati man-networks tal-komunikazzjoni, il-konnettività diġitali, l-intelliġenza artifiċjali, kif ukoll it-teknoloġiji abilitanti u emerġenti. Din il-pożizzjoni tkopri wkoll il-qasam tas-servizzi postali. Minħabba n-natura orizzontali ta' dan ir-rwol, it-Technical Attaché jista' wkoll jintalab jaħdem fuq kwistjonijiet relatati mad-diplomazija diġitali u suġġetti oħra relatati. It-Technical Attaché jirrapporta direttament lid-Deputat Rappreżentant Permanenti ta' Malta għall-Unjoni Ewropea. It-Technical Attaché hu responsabbli li jipprovdi pariri lir-Rappreżentant Permanenti, lid-Deputat Rappreżentant Permanenti ta' Malta għall-Unjoni Ewropea, u lill-entitajiet oħra governattivi u li jikkordina kull ħidma u jsegwi kwistjonijiet fil-qasam ta' responsabbiltà. It-Technical Attaché huwa wkoll responsabbli li jżomm aġġornat lir-Rappreżentant Permanenti u lid-Deputat Rappreżentant Permanenti fi kwalunkwe kwistjoni rilevanti fl-oqsma li tagħhom huwa responsabbli. Il-kandidat irid ikollu l-isfond meħtieġ biex jifhem il-kumplessitajiet u jagħti rispons lura dwar kwistjonijiet diversi marbuta mal-acquis relatat mal-qasam li għalih huwa responsabbli, kif ukoll biex iressaq il-pożizzjoni ta' Malta bil-għan li din titqies b'mod adegwat mill-istituzzjonijiet, il-korpi u l-aġenziji tal-UE fil-kontribuzzjonijiet rilevanti tagħhom, inkluż fil-proposti leġiżlattivi.

to the maximum step of Salary Scale 7 less an increment (equivalent to €34,813.85 in 2026), with attainment of maximum of scale on confirmation of appointment after the probationary period of one (1) year or completion of one (1) year service, whichever is the later. In addition, the Technical Attaché will be granted the financial allowances and benefits provided for in the Conditions of Service for Officers Serving Overseas.

3.2 In cases where the selected candidate is already currently serving in the position of Technical Attaché at a salary scale, benefits and allowances that are higher than those established at section 3.1 above, the applicable compensation upon re-appointment in such exceptional cases shall be the higher applicable salary scale, benefits and allowances.

3.3 For the duration of the Agreement, the Technical Attaché shall abide by the 'Conditions of Service for Officers Serving Overseas' (MFA 9/2015; Condser January 2024 V1.2) and which may be updated from time to time.

Duties

4. The job duties for the position of Technical Attaché include:

The Technical Attaché is the technical expert on European Union (EU) policy, in the fields of telecommunications and digital affairs, within the Permanent Representation of Malta to the European Union (PREU). This includes issues relating to communication networks, digital connectivity, artificial intelligence, as well as enabling and emerging technologies. The position also covers policy in the area of postal services. The Technical Attaché may also be required to work on issues related to digital diplomacy, as well as other related files, given the horizontal nature of this policy area. The Technical Attaché reports directly to the Deputy Permanent Representative of Malta to the European Union. The Technical Attaché is responsible for providing advice to the Permanent Representative, to the Deputy Permanent Representative and to other relevant entities within the Government, as well as coordinating any tasks and following any issues in the area of responsibility. The Technical Attaché is also responsible for keeping the Permanent Representative and the Deputy Permanent Representative abreast of any relevant issues in the area of responsibility. The candidate must have the necessary background in order to understand the complexities and provide feedback on the different issues stemming from the EU acquis related to the area of responsibility, as well as to put forward Malta's position with a view to having it adequately taken into account by EU institutions, bodies and agencies in their relevant contributions, including in legislative proposals.

Din id-Deskrizzjoni tal-Pożizzjoni hija indikattiva tal-kompiti u r-responsabbiltajiet.

Qasam Estern

i. Jirrapreżenta lil Malta fil-laqgħat tal-korpi preparatorji tal-Kunsill kif mitlub, fil-laqgħat tal-Gruppi ta' Ħidma tal-Kummissjoni u fil-Kumitati tal-Komitoloġija kif mitlub, kif ukoll f'fora oħra tal-UE kif meħtieġ; li jressaq il-pożizzjoni ta' Malta f'dawn il-laqgħat u li jipparteċipa f'diskussjonijiet hekk kif ikun id-dettaljat fin-noti ta' istruzzjoni li għalihom it-Technical Attaché jrid ikun jista' jikkontribwixxi wkoll;

ii. Jikteb u jibgħat ir-rapporti ta' dawn il-laqgħat immedjatament wara li jintemmu l-laqgħat u dan f'konformità mal-Lista ta' Distribuzzjoni approvata, kif ukoll li jiġbed l-attenzjoni, permezz ta' telefonata jew messaġġ, dwar kwistjonijiet ta' importanza immedjata, lill-ministeru kkonċernat, lid-Dipartiment ta' Kordinazzjoni tal-UE u lill-Kabinett tar-Rappreżentant Permanenti;

iii. Isegwi/shadowing/jagħti appoġġ (skont il-każ) il-laqgħat ta' Gruppi ta' Ħidma u Kumitati tal-Kunsill kif dettaljat, kif ukoll laqgħat tal-Gruppi ta' Ħidma tal-Kummissjoni u tal-Kumitati tal-Komitoloġija li huma rilevanti għall-qasam ta' responsabbiltà ta' din il-pożizzjoni, u li għalihom jattendu uffiċjali minn Malta;

iv. Isegwi, u jirrapporta lura, dwar il-ħidma u l-iżviluppi fid-diversi istituzzjonijiet, korpi u aġenziji tal-UE kif ukoll fi Stati Membri fil-qasam li tiegħu jkun responsabbli u jinvolvi ruħu b'mod attiv ma' rappreżentanti ta' Stati Membri oħra, is-Segretarjat tal-Kunsill, kif ukoll il-Kummissjoni, il-Parlament Ewropew u istituzzjonijiet, korpi u aġenziji, biex titressaq il-pożizzjoni ta' Malta, kif meħtieġ;

v. Jikkordina s-segwitu ta' kull kwistjoni li tista' tinqala' fil-laqgħat hawn fuq imsemmija/rapporti/jew proposti kif meħtieġ, kemm mat-taqsimiet l-oħra tar-Rappreżentanza Permanenti kif ukoll mal-istrutturi kkonċernati tal-Gvern f'Malta;

vi. Jipparteċipa fil-Kunsill u f'laqgħat oħra ministerjali relatati mal-UE, fil-laqgħat tal-Coreper kif ukoll f'kull laqgħa li ssir fil-marġini kif meħtieġ u dan għal dawk il-kwistjonijiet/suġġetti relatati mal-qasam ta' responsabbiltà ta' din il-pożizzjoni;

vii. Jikkompila u jibgħat rapporti f'waqthom ta' laqgħat imsemmija f'(vi) immedjatament wara li tintemm id-diskussjoni fuq tali suġġett skont il-proċeduri stabbiliti;

viii. Jieħu l-inizjattiva biex jiġu organizzati laqgħat b'mod regolari ma' kontropartijiet jew ma' rappreżentanti oħra mill-Istati Membri l-oħra, mill-Kunsill, mill-Kummissjoni,

This Position Description is indicative of the tasks and responsibilities.

External

i. Representing Malta in meetings of the Council preparatory bodies as detailed, Commission Working Group and Comitology Committee meetings as detailed as well as in other EU fora as required; putting forward Malta's position in such meetings and participating in discussions in accordance with the instruction notes to which the Technical Attaché must also be able to contribute;

ii. Compiling and sending reports of such meetings immediately after the completion of the meeting in line with the approved Distribution List as well as alerting, by telephone/message, the ministry concerned, the EU Coordination Department and the Permanent Representative in the event of immediate issues;

iii. Following/shadowing/supporting (as the case may be) Council Working Party and Committee meetings as detailed, as well as Commission Working Group and Comitology Committee meetings that are relevant to this position's area of responsibility, which are attended by officers from Malta;

iv. Following up and reporting on the work and developments related to the relevant policy area in the various EU institutions, bodies and agencies and in other Member States, as well as engaging actively with representatives of other Member States, the Council Secretariat as well as the Commission, European Parliament and other EU institutions, bodies and agencies to put forward Malta's position as required;

v. Coordinating the follow-up of any issues arising at the abovementioned meetings/reports/proposals as required, both with the other units of the Permanent Representation as well as with the appropriate Government structures in Malta;

vi. Participating in the Council and other EU-related ministerial meetings, Coreper meetings as well as any meetings held in the margins as required for those items related to this position's area of responsibility;

vii. Compiling and sending timely reports of the meetings referred to in (vi) immediately after the completion of the meeting according to established procedures;

viii. Taking the initiative to set up and hold regular meetings with counterparts from, or representatives of the other Member States, the Council, Commission, European

mill-Parlament Ewropew u minn istituzzjonijiet, korpi u aġenziji tal-UE oħra sabiex jissaħħu l-kuntatti ta' Malta u jiġu żviluppati kuntatti produttivi li jħallu l-frott, ma' Stati Membri oħra u mal-istituzzjonijiet, il-korpi u l-aġenziji l-oħra kollha tal-UE bil-ħsieb li jiġi żgurat li l-pożizzjoni ta' Malta tkun mifhuma, apprezzata u meqjusa;

ix. Kull kompitu ieħor assenjat mir-Rappreżentant Permanenti;

Qasam Intern

i. Isegwi, kuljum, dawk l-oqsma li jaqgħu taħt il-qasam/oqsma ta' responsabbiltà ta' din il-pożizzjoni, partikolarment dawk li huma ta' ħassib partikolari għal Malta u jirrapporta dwar dawn;

ii. Isegwi u jżomm rekord tal-iskadenzi interni u barranin relatati mal-qasam/oqsma ta' responsabbiltà ta' din il-pożizzjoni u jżomm kuntatt mat-taqsimiet rilevanti fir-Rappreżentanza Permanenti kif ukoll mal-istrutturi tal-Gvern xierqa f'Malta, sabiex jiġi assigurat li dawn l-iskadenzi jintlaħqu b'mod f'waqtu u b'mod effiċjenti;

iii. Iżomm rekord tal-iżviluppi relatati mal-qasam/oqsma ta' responsabbiltà ta' din il-pożizzjoni, jiġbor u jiskrutinja dokumentazzjoni rilevanti maħruġa mill-istituzzjonijiet tal-UE u fora oħra tal-UE, kif ukoll rapporti tal-midja u jibgħat kwalunkwe dokumentazzjoni, informazzjoni u pariri meħtieġa lir-Rappreżentant Permanenti, id-Deputat Rappreżentant Permanenti u uffiċjali oħra (fi Brussell jew ibbażati f'Malta) kif xieraq;

iv. Jipprovdi kontribuzzjoni, kif meħtieġ, lix-Chef de Cabinet/Antici/Mertens/Nicolaidis għall-kumpilazzjoni ta' kull eżerċizzju ta' ġbir ta' informazzjoni;

v. Jipprovdi kontribuzzjoni, kif meħtieġ, lix-Chef de Cabinet/Antici/Mertens/Nicolaidis għall-kumpilazzjoni tad-dossiers u notamenti meħtieġa għal-laqgħat tal-Coreper II, Coreper I u PSC, kif ukoll kwalunkwe laqgħa oħra tar-Rappreżentant Permanenti u d-Deputat Rappreżentant Permanenti;

vi. Jipprovdi kontribut lill-ministeru konċernat għall-kumpilazzjoni tad-dossiers u notamenti meħtieġa għall-Kunsill u għal-laqgħat ministerjali oħra relatati mal-UE;

vii. Tħejjija ta' briefing u background notes kif ukoll instruction notes u speaking notes relatati mal-qasam ta' responsabbiltà ta' din il-pożizzjoni kif u meta jkun meħtieġ;

viii. Jiġi assigurat illi l-proċeduri rilevanti jiġu segwiti skont il-linji gwida stabbiliti/manwali speċifiċi tas-Servizz Pubbliku Malti u tar-Rappreżentanza Permanenti;

Parliament and other EU institutions, bodies and agencies in order to strengthen Malta's contacts and develop fruitful and productive networks with other Member States and all the other EU institutions, bodies and agencies with a view to ensuring that Malta's position is understood, appreciated and taken on board;

ix. Any other task assigned by the Permanent Representative.

Internal

i. Following, on a daily basis, items falling under this position's area/s of responsibility, particularly those which are of particular concern to Malta and reporting on these;

ii. Following up and keeping track of internal and external deadlines related to this position's area/s of responsibility and liaising with the relevant units within the Permanent Representation as well as with the appropriate Government structures in Malta, in order to ensure that these deadlines are met in a timely and efficient manner;

iii. Keeping track of developments related to this position's area/s of responsibility, collating and scrutinising relevant documentation issued by the EU institutions and other EU fora as well as media reports and forwarding any necessary documentation, information and advice to the Permanent Representative, the Deputy Permanent Representative and other officers (Brussels or Malta-based) as appropriate;

iv. Providing input, as required, to the Chef de Cabinet/Antici/Mertens/Nicolaidis for the compilation of any data collation exercise;

v. Providing input to the Chef de Cabinet/Antici/Mertens/Nicolaidis for the compilation of the necessary dossiers and briefs, Coreper II, Coreper I and PSC meetings, as well as any other meetings of the Permanent Representative and the Deputy Permanent Representative;

vi. Providing input to the ministry concerned for the compilation of the necessary dossiers and briefs for Council and other EU-related ministerial meetings;

vii. Drawing up briefing and background notes as well as instruction notes and speaking notes related to this position's area of responsibility as and when required;

viii. Ensuring relevant procedures are followed as per standard/specific manual/s guidelines of the Maltese Public Service and the Permanent Representation;

ix. Kull kompitu ieħor assenjat mir-Rappreżentant Permanenti;

x. Kwalunkwe dmir ieħor hekk kif ordnat mis-Segretarju Permanenti Ewlieni.

Rekwiżiti tal-Eliġibbiltà

5.1 Sal-ħin u d-data tal-għeluq ta' din is-sejħa għall-applikazzjonijiet, l-applikanti għandhom:

i. ikunu ċittadini ta' Malta;

ii. ikunu profiċjenti fil-lingwa Maltija u fil-lingwa Ingliża; għarfien fil-lingwa Franċiża jkun meqjus bħala vantaġġ;

iii. ikollhom kwalifika ta' Master's rikonoxxuta f'Livell 7 tal-MQF (suġġett għall-minimu ta' 90 krettu ECTS jew ekwivalenti)* f'qasam li jwassalhom biex jaqdu dmirijiethom b'mod effettiv fil-qasam li jkunu applikaw għalih, flimkien ma' sena (1) esperjenza ta' xogħol rilevanti;

*Kwalifika ta' Master's rikonoxxuta b'minimu ta' 60 krettu ECTS hija aċċettata biss bil-kundizzjoni li dikjarazzjoni formali ta' rikonoxximent tal-Master's mill-MQRIC tiġi sottomessa mal-applikazzjoni (suġġett għad-dispożizzjonijiet tal-klawsola 5.4 tad-dokument tad-Dispożizzjonijiet Ġenerali). Kwalifika ta' Master's rikonoxxuta mill-Università ta' Malta (mogħtija qabel l-2009) b'inqas minn 60 krettu ECTS hija aċċettabbli sakemm jiġi vverifikat mill-MQRIC jew l-Università ta' Malta li l-ammont ta' xogħol huwa komparabbli ma' mill-inqas 60 krettu ECTS.

JEW

iv. fil-pussess ta' kwalifika ta' Baċellerat rikonoxxut fil-Livell 6 ta' MQF (suġġett għal minimu ta' 180 krettu ECTS jew ekwivalenti)* f'qasam li jwassalhom biex jaqdu dmirijiethom b'mod effettiv fil-qasam li jkunu applikaw għalih, flimkien ma' tliet (3) snin esperjenza ta' xogħol rilevanti.

*Kwalifika ta' Baċellerat komparabbli rikonoxxuta, kif applikabbli, hija aċċettata biss suġġett għal dikjarazzjoni formali ta' rikonoxximent mill-MQRIC li tiġi sottomessa mal-applikazzjoni (suġġett għad-dispożizzjonijiet talklawsola 5.4 tad-dokument tad-Dispożizzjonijiet Ġenerali). Kwalifika ta' Baċellerat rikonoxxuta mill-Università ta' Malta (mogħtija qabel l-2009) b'inqas minn 180 krettu ECTS hija aċċettabbli sakemm jiġi vverifikat mill-MQRIC jew l-Università ta' Malta li l-ammont ta' xogħol huwa komparabbli mal-minimu ta' 180 krettu ECTS.

Uffiċjali pubbliċi li japplikaw għal dan il-post iridu jkunu kkonfermati fil-ħatra attwali tagħhom, sakemm il-ħatra attwali ma tkunx fi klassi/linja ta' karriera differenti

ix. Any other task assigned by the Permanent Representative;

x. Any other duties as directed by the Principal Permanent Secretary.

Eligibility Requirements

5.1 By the closing time and date of this call for applications, applicants must be:

i. citizens of Malta;

ii. proficient in the Maltese and English languages; knowledge of French is considered an asset;

iii. in possession of a recognised Master's qualification at MQF Level 7 (subject to a minimum of 90 ECTS credits, or equivalent)* in areas that would enable them to effectively discharge their duties in the selected area plus one (1) year relevant work experience;

*A recognised Master's qualification with a minimum of 60 ECTS credits is only accepted subject to an MQRIC formal Master's recognition statement being submitted with the application (subject to the provisions of clause 5.4 of the General Provisions document). A recognised Master's qualification from the University of Malta (awarded pre-2009) with less than 60 ECTS credits is acceptable provided that it is verified by MQRIC or the University of Malta that the workload is comparable to at least 60 ECTS credits.

OR

iv. in possession of a recognised Bachelor's qualification at MQF Level 6 (subject to a minimum of 180 ECTS credits, or equivalent)* in areas that would enable them to effectively discharge their duties in the selected area, plus three (3) years relevant work experience.

*A recognised comparable Bachelor's qualification, as applicable, is only accepted subject to an MQRIC formal recognition statement being submitted with the application (subject to the provisions of clause 5.4 of the General Provisions document). A recognised Bachelor's qualification from the University of Malta (awarded pre-2009) with less than 180 ECTS credits is acceptable provided that it is verified by MQRIC or the University of Malta that the workload is comparable to the minimum of 180 ECTS credits.

Public officers applying for this post must be confirmed in their current appointment, unless the current appointment is in a different class/career stream or in a definite position, but

jew f'pożizzjoni definita, iżda jistgħu japplikaw għal grad/pożizzjoni inqas anke jekk mhux ikkonfermati u irrispettivament jekk hux fl-istess linja ta' karriera jew le.

5.2 (i) Fid-dawl tan-natura speċifika ta' din il-pożizzjoni, il-kandidati huma mistennija li jkunu kisbu l-kwalifika tagħhom jew ġew approvati għall-għoti tal-kwalifika sal-ħin u d-data tal-għeluq tas-sejħa għall-applikazzjoni.

(ii) Aktar minn hekk, kandidati li bħalissa qed isegwu programm ta' studju rikonoxxut f'livell tal-MQF ogħla minn dak mitlub hawn fuq jiġu kkunsidrati wkoll. Dawn il-kandidati għandhom jissottomettu evidenza li temmew b'suċċess il-kretti meħtieġa tal-ECTS, jew ekwivalenti, u laħqu l-livell tal-MQF meħtieġ, sal-ħin u d-data tal-għeluq tas-sejħa għall-applikazzjonijiet. L-applikanti prospettivi għandhom jinnutaw ir-rekwiżit li jipproduċu.

Dikjarazzjonijiet ta' rikonoxximent tal-MQRIC fir-rigward tal-kwalifiki tagħhom mill-MQRIC, jew awtorità pertinenti oħra, kif applikabbli, skont id-dispożizzjonijiet applikabbli għal din is-sejħa għall-applikazzjonijiet (ara l-ħolqa aktar 'l isfel).

5.3 Applikazzjonijiet minn persuna li tkun diġà qed tokkupa l-pożizzjoni ta' Technical Attaché fir-Rappreżentanza Permanenti ta' Malta għall-Unjoni Ewropea fi Brussell tkun biss ikkunsidrata jekk hija tkun serviet sad-data tal-għeluq ta' din it-talba għall-applikazzjonijiet minn tal-inqas sentejn (2) fil-pożizzjoni kurrenti ta' Technical Attaché.

5.4 L-applikanti li għandhom il-pożizzjoni ta' Research Analyst fi Skala ta' Salarju 9 iridu jkunu servew għal perjodu minimu sodisfaċenti ta' sena (1) f'tali pożizzjoni ta' livell junior fil-PREU.

Sottomissjoni ta' Dokumentazzjoni

6.1 Il-kwalifiki u l-esperjenza li l-persuna jkollha għandhom jintwerew b'ċertifikati/traskrizzjonijiet u/jew dokumenti, li kopja tagħhom għandha tkun skennjata u mibgħuta permezz tal-Portal tar-Reklutaġġ (https://recruitment.gov.mt).

6.2. Id-dokumenti oriġinali għandhom, mingħajr eċċezzjoni, jintwerew waqt l-intervista.

Proċeduri tal-Għażla

7.1 L-applikanti eliġibbli jiġu assessjati minn bord tal-għażla biex jiġi ddeterminat min hu adatt għall-pożizzjoni. Il-marka massima għal dan il-proċess tal-għażla hija 200 u l-marka li persuna trid iġġib biex tgħaddi hija 100.

7.2 Tingħata kunsiderazzjoni xierqa lill-kandidati li, minbarra dak rikjest f'paragrafi 5.1 sa 5.2, għandhom esperjenza ta' xogħol rilevanti u ppruvata.

may apply for a lower grade/position even if not confirmed and whether in the same stream or not.

5.2 (i) In view of the specific nature of this position, candidates are expected to have obtained their qualification or be approved for the award of the qualification by the closing time and date of the call for applications.

(ii) Furthermore, candidates who are currently following a recognised programme of study at a higher MQF level than that requested above will also be considered. Such candidates are to submit evidence that they have successfully completed the necessary ECTS credits, or equivalent, and attained the required MQF level, by the closing time and date of the call for applications. Prospective applicants should note the requirement to produce.

MQRIC recognition statements in respect of their qualifications from MQRIC or other designated authorities, as applicable, as per provisions applicable to this call for applications (see link below).

5.3 Applications from a serving Technical Attaché at the Permanent Representation of Malta to the European Union in Brussels will only be considered if he/she has served by the closing date of this call for applications a minimum of two (2) years in the current Technical Attaché position.

5.4 Applicants holding the position of Research Analyst in Salary Scale 9 must have served for a satisfactory minimum period of one (1) year in such junior level position at the PREU.

Submission of Supporting Documents

6.1 Qualifications and experience claimed must be supported by certificates/transcripts and/or testimonials, copies of which are to be scanned and sent through the Recruitment Portal (https://recruitment.gov.mt).

6.2 Original certificates and/or testimonials are to be invariably produced for verification at the interview.

Selection Procedures

7.1 Eligible applicants will be assessed by a selection board to determine their suitability for the position. The maximum mark for this selection process is 200 and the pass mark is 100.

7.2 Due consideration will be given to applicants who, besides the requisites indicated in paragraphs 5.1 to 5.2, have proven relevant work experience.

Sottomissjoni tal-Applikazzjoni

8.1 L-applikazzjonijiet għandhom jiġu sottomessi, għall-attenzjoni tad-Direttur għas-Servizzi Korporattivi, Ministeru għall-Affarijiet Barranin u t-Turiżmu, permezz tal-Portal tar-Reklutaġġ tal-Gvern online **biss** (https://recruitment.gov.mt). L-applikazzjonijiet għandhom jinkludu Curriculum Vitae kompletament aġġornat (li għandu jinkludi lista tal-kwalifiki tal-applikant u l-istorja tal-impjieg). Id-data tal-għeluq tal-applikazzjonijiet hija l-5.15 p.m. (Ħin Ċentrali Ewropew) ta' nhar il-Ġimgħa, 6 ta' Marzu, 2026. Ittra elettronika ġġenerata mill-kompjuter tintbagħat bħala rċevuta tal-applikazzjoni. Aktar dettalji dwar is-sottomissjoni tal-applikazzjonijiet jinsabu fid-dispożizzjonijiet ġenerali msemmija hawn isfel.

8.2 Hija r-responsabbiltà tal-applikanti li ma jħallux sal-aħħar mument biex jissottemettu l-applikazzjoni tagħhom.

8.3 Applikazzjonijiet li jaslu wara d-data u l-ħin tal-għeluq (i.e. applikazzjonijiet tard) ma jiġux aċċettati.

8.4 Applikanti jingħataw sa jumejn (2) xogħol wara d-data u l-ħin tal-għeluq ta' din is-sejħa għall-applikazzjonijiet, biex jissottomettu dokumenti mhux korretti jew mhux mimlija kif suppost jew nieqsa.

Dispożizzjonijiet Ġenerali Oħra

9. Dispożizzjonijiet ġenerali oħra dwar din is-sejħa għall-applikazzjonijiet, b'referenza partikolari għal:

benefiċċji applikabbli, kundizzjonijiet u regoli/regolamenti;
applikazzjonijiet laterali;
bdil raġonevoli għall-persuni rreġistrati b'diżabbiltà;

sottomissjoni ta' dikjarazzjoni ta' rikonoxximent dwar il-kwalifiki;
kwalifiki f'livell ogħla;
livell komparattiv tal-impjegati tas-Settur Pubbliku;
rinunzji ta' applikazzjonjiet pendenti;
pubblikazzjoni tar-riżultat;
eżami mediku;
proċess sabiex tiġi sottomessa petizzjoni dwar ir-riżultat;

aċċess għall-formola tal-applikazzjoni u dettalji relatati;
żamma ta' dokumenti,

jistgħu jiġu aċċessati minn (https://publicservices.gov.mt/en/people/Documents/Recruitment_GenProvs/General%20Provisions_MT.pdf) jew jinkisbu mid-Dipartiment tar-Riżorsi Umani, Ministeru għall-Affarijiet Barranin u t-Turiżmu, 331, Allied House, Triq San Pawl, Il-Belt Valletta. Dawn id-dispożizzjonijiet ġenerali għandhom jiġu meqjusa bħala parti integrali minn din is-sejħa għall-applikazzjonijiet.

Submission of Applications

8.1 Applications are to be submitted, for the attention of the Director for Corporate Services, Ministry for Foreign Affairs and Tourism, through the online Government Recruitment Portal **only** (https://recruitment.gov.mt). Applications are to include a Curriculum Vitae, completely up-to-date (which should include a list of qualifications held by applicant and the employment history). The closing date of the receipt of applications is 5.15 p.m. (Central European Time) of Friday, 6th March, 2026. A computer-generated email will be sent as an acknowledgement of the application. Further details concerning the submission of applications are contained in the general provisions referred to below.

8.2 It is the responsibility of the applicants not to leave until the last moment for submission of their application.

8.3 Applications which are received after closing date and time (i.e. late applications) are not allowed.

8.4 Applicants are granted up to two (2) working days after closing date and time of this call for applications, to submit any incorrect or incomplete or missing documents.

Other General Provisions

9. Other general provisions concerning this call for applications, with particular reference to:

applicable benefits, conditions and rules/regulations;
lateral applications;
reasonable accommodation for registered persons with disability;
submission of recognition statements in respect of qualifications;
qualifications at a higher level;
comparative level of Public Sector employees;
renouncement of pending applications;
publication of the result;
medical examination;
the process for the submission of petitions concerning the result;
access to application forms and related details;
retention of documents,

may be accessed from (https://publicservices.gov.mt/en/people/Documents/Recruitment_GenProvs/General%20Provisions_ENG.pdf) or may be obtained from the Human Resources Department, Ministry for Foreign Affairs and Tourism, 331, Allied House Triq San Pawl, Valletta. These general provisions are to be regarded as an integral part of this call for applications.

Is-sit elettroniku, in-numru ta' kuntatt u l-indirizz elettroniku tad-Dipartiment huma (www.foreign.gov.mt), (+356) 2204 3030, u (recruitment.foreign@gov.mt).

L-20 ta' Frar, 2026

MINISTERU GĦALL-EDUKAZZJONI, L-ISPORT, IŻ-ŻGĦAŻAGĦ, IR-RIĊERKA U L-INNOVAZZJONI

Post ta' Uffiċjal Edukattiv (Service Provision) fil-Ministeru għall-Edukazzjoni, l-Isport, iż-Żgħażagħ, ir-Riċerka u l-Innovazzjoni

Nomenklaturi li jindikaw il-maskil jinkludu wkoll il-femminil.

Il-Ministeru għall-Edukazzjoni, l-Isport, iż-Żgħażagħ, ir-Riċerka u l-Innovazzjoni (MEYR) jixtieq jiġbed l-attenzjoni tal-applikanti interessati li l-ebda forma ta' abbuż fuq it-tfal mhuwa tollerat. Fil-proċess tar-reklutaġġ, l-MEYR jimxi mal-Liġi Sussidjarja 327.546 (Regolamenti tal-2016 dwar ir-Reklutaġġ, Taħriġ Inizjali u Żvilupp Professjonali Kontinwu u Protezzjoni ta' Minorenni fl-Edukazzjoni Obbligatorja).

1. Is-Segretarju Permanenti, Ministeru għall-Edukazzjoni, l-Isport, iż-Żgħażagħ, ir-Riċerka u l-Innovazzjoni jilqa' applikazzjonijiet għall-post ta' Uffiċjal Edukattiv (Service Provision) (EO-SP) fil-Ministeru għall-Edukazzjoni, l-Isport, iż-Żgħażagħ, ir-Riċerka u l-Innovazzjoni fis-suġġett/qasam li ġej:

Accredited Programmes

Termini u Kundizzjonijiet

2.1. Din il-ħatra hija suġġetta għal perjodu ta' probation/prova ta' tnax-il (12) xahar.

2.2. Is-salarju ta' Uffiċjal Edukattiv huwa ta' Skala ta' Salarju 5, li fis-sena 2026 huwa ta' €35,837.98 fis-sena, li jiżdied b' €640.67 fis-sena sa massimu ta' €39,682.00.

2.3. Uffiċjal Edukattiv fi Skala ta' Salarju 5 b'ħamsa u għoxrin (25) sena skolastika esperjenza fi kwalunkwe grad kopert fil-Ftehim bejn il-Gvern u l-Malta Union of Teachers (MUT) iffirmat fil-15 ta' Lulju, 2024, u fil-Ftehim dwar Student Support Services Grades iffirmat fil-21 ta' Awwissu, 2021, li ħames (5) snin minnhom ikunu servizz fil-grad ta' Uffiċjal Edukattiv, jitla' fi Skala ta' Salarju 4 bħala Uffiċjal Edukattiv, li fis-sena 2026 huwa ta' €42,916.00. Progressjoni hija effettiva mid-data ta' kisba ta' snin rikjesti kif stipulat fil-Ftehim bejn il-Gvern u l-Malta Union of Teachers (MUT) iffirmat fil-15 ta' Lulju, 2024, skont liema minnhom jiġi l-iktar tard. Kull sena skolastika ta' esperjenza ta' tagħlim

The website address, contact number and email address of the receiving Department are (www.foreign.gov.mt), (+356) 2204 3030, and (recruitment.foreign@gov.mt).

20th February, 2026

MINISTRY FOR EDUCATION, SPORT, YOUTH, RESEARCH AND INNOVATION

Post of Education Officer (Service Provision) in the Ministry for Education, Sport, Youth, Research and Innovation

Nomenclatures denoting the male gender include also the female gender.

The Ministry for Education, Sport, Youth, Research and Innovation (MEYR) would like to remind all interested applicants that it has zero tolerance policy towards any form of child abuse. MEYR adheres to S.L. 327.546 (Recruitment, Initial Training and Continuous Professional Development of Personnel and Protection of Minors in Compulsory Education Regulations 2016) in its recruitment process.

1. The Permanent Secretary, Ministry for Education, Sport, Youth, Research and Innovation (MEYR) invites applications for the post of Education Officer (Service Provision) (EO-SP) within the Ministry for Education, Sport, Youth, Research and Innovation in the following subject/area:

Accredited Programmes

Terms and Conditions

2.1. This appointment is subject to a probationary/trial period of twelve (12) months.

2.2. The salary for the post of an Education Officer is Salary Scale 5, which in the year 2026 is equivalent to, €35,837.98 per annum, rising by annual increments of €640.67 up to a maximum of €39,682.00.

2.3. An Education Officer in Salary Scale 5 with twenty-five (25) years of experience in any grade of the agreement between the Government and the Malta Union of Teachers (MUT) dated 15th July, 2024, and the Student Support Services Grades Agreement dated 21st August, 2021, five (5) years of which must be as service in the grade of Education Officer, shall progress to Salary Scale 4 as Education Officer, which in the year 2026 is equivalent to €42,916.00. Progression is effective from the date of attainment of the required years as stipulated in the agreement between the Government and the Malta Union of Teachers (MUT) signed on the 15th of July, 2024, whichever is the latest. Any years

bħala Għalliem Supplimentari tgħodd għas-snin tal-progressjoni kif rikjest fil-klawsola imsemmija.

2.4. Persuna maħtura tkun intitolata għal tali benefiċċji oħra, u suġġetta għal kundizzjonijiet u obbligi oħra kif jistgħu jkunu stipulati fil-Ftehim bejn il-Gvern u l-Malta Union of Teachers (MUT) kif iffirmat fil-15 ta' Lulju, 2024.

2.5. Il-grad ta' Uffiċjal Edukattiv huwa grad maniġerjali b'sigħat ta' servizz ġenerali.

2.6. Il-kandidati magħżula għandhom ikunu ta' kondotta xierqa għall-post/pożizzjoni li għalih saret l-applikazzjoni. Dawk li japplikaw minn barra s-Servizz Pubbliku għandhom jipproduċu ċertifikat tal-kondotta maħruġ mill-Uffiċċju tar-Rekords Kriminali jew awtorità kompetenti oħra mhux aktar minn sitt (6) xhur qabel id-data tal-għeluq ta' din is-sejħa għall-applikazzjonijiet, li għandu jiġi sottomess mill-persuna magħżula fi żmien ġimgħa (1) mid-data tan-notifika tal-ħatra.

2.7. Fir-rigward tar-rekwiżiti li joħorġu mid-Direttiva 16, dwar il-'Qafas Governattiv għall-Prevenzjoni u l-Ġestjoni ta' Kunflitti ta' Interess fl-Amministrazzjoni Pubblika', maħruġ mis-Segretarju Permanenti Ewlieni fis-27 ta' Novembru, 2023, u li daħal fi-seħħ fl-1 ta' Frar, 2024, il-bord tal-għażla se jivvaluta l-impjiegi preċedenti tal-kandidati biex jevalwa l-kunflitti ta' interess potenzjali. F'dan ir-rigward, il-kandidati għandhom jipprovdu CV kompletament aġġornat, inkluż il-kwalifiki u l-istorja tal-impjieg mal-applikazzjoni tagħhom. Kwalunkwe kwistjoni ta' kunflitt ta' interess potenzjali nnutata għandha tiġi rrappurtata lis-Segretarju Permanenti rispettiv biex jiġi żgurat li, jekk il-kandidat jiġi reklutat, tali kunflitti ta' interess ikunu mmaniġġjati b'mod xieraq.

Il-kandidat/i magħżul/a jkun/u meħtieġ/a jimla/jimlew id-Dikjarazzjoni disponibbli fl-Appendiċi 1 tad-Direttiva 16 (disponibbli minn (https://publicservices.gov.mt/en/people/Documents/Directives/Framework%20for%20Preventing%20and%20Managing%20COI%20in%20the%20Public%20Sector.pdf)), peress li din il-kariga hija fi skala ta' salaraju 5 jew ogħla.

Dmirijiet

3. Id-dmirijiet għal dan il-post ta' Uffiċjal Edukattiv huma:

i. Jiżgura li jitħarsu l-policies u l-provvedimenti stipulati fl-Att dwar l-Edukazzjoni, kif ukoll policies u provvedimenti oħra tal-MEYR;

ii. Jintegra l-perspettiva tal-ġeneru fi programmi u inizjattivi tad-direttorati;

of service of teaching experience as a Supply Teacher shall be reckonable in full for the years of progression required in the clause mentioned.

2.4. An appointee will be entitled to such other benefits and subject to such other conditions and obligations as may be stipulated in the agreement between the Government and the Malta Union of Teachers (MUT) as signed on the 15th of July, 2024.

2.5. The grade of an Education Officer is a management post conditioned to general service hours.

2.6. Selected candidates must be of conduct which is appropriate to the post/position applied for. Prior to appointment, selected candidates from outside the Public Service must produce a certificate of conduct issued by the Criminal Records Office or other competent authority not earlier than six (6) months from the closing date of this call for applications, which should be submitted by the selected candidate within one (1) week from the date of the notification of appointment.

2.7. In terms of the requirements emanating from Directive 16, regarding the 'Governing Framework for Preventing and Managing Conflicts of Interest in the Public Administration', issued by the Principal Permanent Secretary on 27th November, 2023, and which came into force on 1st February, 2024, the selection board will assess candidates' previous employments to assess potential conflicts of interest. In this respect, candidates are to provide a completely updated CV, including qualifications and employment history with their application. Any potential conflict of interest matters noted will be reported to the respective Permanent Secretary, to ensure that should the candidate be recruited, such conflicts of interest would be appropriately managed.

The selected candidate/s will be required to fill in the Declaration available at Appendix 1 to Directive 16 (available from (https://publicservices.gov.mt/en/people/Documents/Directives/Framework%20for%20Preventing%20and%20Managing%20COI%20in%20the%20Public%20Sector.pdf)), since this post is in salary scales 5 or higher.

Duties

3. The job duties for the post of Education Officer include:

i. Ensures that the policies and provisions laid down in the Education Act, as well as other policies and provisions of MEYR are adhered to;

ii. Integrates the gender perspective in programmes and initiatives of the directorates;

iii. Jgħin fit-tħejjija ta' estimi finanzjarji u ppjanar ekonomiku;

iv. Jiġbor u jżomm data u statistika rilevanti;

v. Jiġbor, janalizza, jirriċerka u jevalwa data sabiex tintuża biex ikunu ppjanati u mmaniġġjati servizzi, proġetti u sistemi;

vi. Jissostitwixxi l-Assistent Direttur kif meħtieġ;

vii. Kwalunkwe kompitu ieħor li s-superjur jista' jiddelega lilu/ha, kif jista' jkun meħtieġ;

viii. Kwalunkwe dmir ieħor hekk kif ordnat mis-Segretarju Permanenti Ewlieni.

Aktar dettalji dwar ir-rwol ta' EO – SP marbuta mas-suġġett/qasam ta' dan il-post jistgħu jiġu aċċessati mis-sit eletroniku (https://peoplemanagement-education.gov.mt/postijiet-vakanti/).

Rekwiżiti tal-Eliġibbiltà

4.1. Sal-ħin u d-data tal-għeluq ta' din is-sejħa għall-applikazzjonijiet, l-applikanti għandhom ikunu:

i. a. ċittadini ta' Malta; jew

b. ċittadini ta' Stati Membri oħra tal-Unjoni Ewropea li għandhom jedd għal trattament ugwali daqs ċittadini Maltin fi kwistjonijiet ta' impjieg bis-saħħa ta' leġiżlazzjoni tal-UE u dispożizzjonijiet ta' trattati dwar iċ-ċaqliq ħieles tal-ħaddiema; jew

c. ċittadini ta' kwalunkwe pajjiż ieħor li għandhom jedd għal trattament ugwali daqs ċittadini Maltin fi kwistjonijiet ta' impjieg minħabba li jkunu japplikaw għal dak il-pajjiż b'leġiżlazzjoni tal-UE u dispożizzjonijiet ta' trattati dwar iċ-ċaqliq ħieles tal-ħaddiema; jew

d. kwalunkwe persuni oħra li għandhom jedd għal trattament ugwali daqs ċittadini Maltin fi kwistjonijiet ta' impjieg permezz tar-relazzjoni familjari tagħhom ma' persuni msemmija f'(a), (b) jew (c), skont kif hemm fil-liġi jew fil-leġiżlazzjoni tal-UE u dispożizzjonijiet ta' trattati msemmija hawn fuq; jew

e. ċittadini ta' pajjiżi terzi li jkunu ngħataw status ta' residenti li joqogħdu għal żmien twil f'Malta taħt ir-regolament 4 tar-Regolamenti tal-2006 dwar 'Status ta' Residenti li joqogħdu għal Żmien Twil (Ċittadini ta' Pajjiżi Terzi)', jew li jkunu ngħataw permess ta' residenza taħt ir-regolament 18(3) tal-istess regolamenti, flimkien mal-membri tal-familja ta' ċittadini ta' pajjiżi terzi li jkunu ngħataw permess ta' residenza taħt ir-Regolamenti tal-2007 dwar ir-Riunifikazzjoni tal-Familji; jew

iii. Assists in the preparation of budgets and business planning;

iv. Collects and maintains relevant data and statistics;

v. Gathers, analyses, researches and evaluates data and uses it to plan and manage services, projects and systems;

vi. Deputises for the Assistant Director as instructed;

vii. Undertake any other tasks, which the superior may delegate to him/her, as may be required;

viii. Any other duties as directed by the Principal Permanent Secretary.

Further details of the role of an EO – SP according to subject/area may be accessed from the website (https://peoplemanagement-education.gov.mt/en/vacancies-2/).

Eligibility Requirements

4.1. By the closing time and date of this call for applications, applicants must be:

i. a. citizens of Malta; or

b. citizens of other Member States of the European Union who are entitled to equal treatment to Maltese citizens in matters of employment by virtue of EU legislation and treaty provisions dealing with the free movement of workers; or

c. citizens of any other country who are entitled to equal treatment to Maltese citizens in matters related to employment by virtue of the application to that country of EU legislation and treaty provisions dealing with the free movement of workers; or

d. any other persons who are entitled to equal treatment to Maltese citizens in matters related to employment in terms of the law or the abovementioned EU legislation and treaty provisions, on account of their family relationship with persons mentioned in paragraph (a), (b) or (c); or

e. third country nationals who have been granted long-term resident status in Malta under regulation 4 of the 'Status of Long-term Residents (Third Country Nationals) Regulations, 2006' or who have been granted a residence permit under regulation 18(3) thereof, together with family members of such third country nationals who have been granted a residence permit under the 'Family Reunification Regulations, 2007'; or

f. Fil-pussess ta' dokument tar-residenza maħruġ skont id-dokument 'Status ta' Residenza ta' Ċittadini tar-Renju Unit u l-Membri tal-Familja tagħhom f'Malta skont il-Ftehim dwar l-Irtirar tar-Renju Unit u l-Irlanda ta' Fuq mill-Unjoni Ewropea u r-Regolamenti tal-Komunità Ewropea dwar l-Enerġija Atomika'.

Għandu jintalab il-parir tat-Taqsima taċ-Ċittadinanza fi ħdan l-Aġenzija Komunità Malta u tat-Taqsima tal-Espatrijati fi ħdan Identità skont il-ħtieġa fl-interpretazzjoni tad-dispożizzjonijiet imsemmija hawn fuq.

Il-ħatra ta' kandidati msemmija f'(b), (c), (d) u (e) hawn fuq teħtieġ il-ħruġ ta' liċenzja tax-xogħol f'dawk il-każijiet fejn hija meħtieġa skont l-Att dwar l-Immigrazzjoni u leġiżlazzjoni sussidjarja. Jobsplus għandha tiġi kkonsultata skont il-ħtieġa dwar din il-materja.

ii. kapaċi jikkomunikaw bil-lingwa Maltija u bil-lingwa Ingliża sabiex jitwettqu b'mod suffiċjenti u adegwat d-dmirijiet li għalihom saret l-applikazzjoni; u

iii. fil-pussess ta' Warrant Permanenti ta' Għalliem; u

iv. għandhom mhux anqas minn għaxar (10) snin skolastiċi esperjenza ta' tagħlim; u

v. erba' (4) snin skolastiċi ta' servizz fil-grad ta' Deputy Head of School, Kap ta' Dipartiment jew fi rwoli ta' leadership fi ħdan instituzzjonijiet tal-edukazzjoni; u

vi. erba' (4) snin skolastiċi esperjenza ta' tagħlim fis-suġġett/grupp ta' suġġetti jew qasam, imsemmija f' paragrafu 1.

Snin ta' servizz part-time imsemmija hawn fuq se jinħadmu fuq bażi prorata.

Kif tipprovdi l-klawsola 34(2) tal-Ftehim Settorjali bejn il-Gvern ta' Malta u l-Malta Union of Teachers iffirmat fit-23 ta' Awwissu 2010, Instructors li kisbu l-grad ta' Għalliem (Personal Basis) u li jissodissfaw il-kriterji ta' eliġibbiltà imsemmijja f'paragrafi 4.1 (i), (ii), (iii), (iv), (v) u (vi) hawn fuq, jitqiesu eliġibbli wkoll. Qed ikun iċċarat li s-snin ta' esperjenza fit-tagħlim fil-grad ta' Instructor jitqiesu bħala snin ta' esperjenza fit-tagħlim għal fini ta' paragrafi 4.1 (iv) u (vi) hawn fuq.

Esperjenza ta' tagħlim tiġi kkunsidrata bħala kwalunkwe esperjenza fi kwalunkwe grad kopert fil-Ftehim bejn il-Gvern u l-Malta Union of Teachers (MUT) iffirmat fil-15 ta' Lulju, 2024, u fil-Ftehim dwar Student Support Services Grades iffirmat fil-21 ta' Awwissu, 2021.

Uffiċjali pubbliċi li japplikaw għal dan il-post iridu jkunu kkonfermati fil-ħatra attwali tagħhom, sakemm il-

f. in possession of a residence document issued in terms of the 'Residence Status of United Kingdom Nationals and their Family Members in Malta in accordance with the Agreement on the Withdrawal of the United Kingdom and Northern Ireland from the European Union and the European Atomic Energy Community Regulations'.

The advice of the Citizenship Unit within Community Malta Agency and the Expatriates Unit within Identità should be sought as necessary in the interpretation of the above provisions.

The appointment of candidates referred to at (b), (c), (d) and (e) above would necessitate the issue of an employment licence in so far as this is required by the Immigration Act and subsidiary legislation. Jobsplus should be consulted as necessary on this issue.

ii. able to communicate in the Maltese and English language in order to sufficiently and adequately carry out the duties applied for; and

iii. be in possession of a Permanent Teacher's Warrant; and

iv. have not less than ten (10) scholastic years teaching experience; and

v. four (4) scholastic years' service in the grade of Deputy Head of School, Head of Department or in leadership roles within the education institutions; and

vi. four (4) years of teaching experience in the particular subjects/group of subjects or area, mentioned in paragraph 1.

Part-time years of service mentioned above will be worked on a pro-rata basis.

As provided by clause 34 (2) of the Sectoral Agreement signed between the Government of Malta and the Malta Union of Teachers on 23rd August 2010, Instructors who have been re-designated as Teachers (Personal Basis) and who satisfy the eligibility criteria outlined in paragraphs 4.1 (i), (ii), (iii), (iv), (v) and (vi) above, shall be likewise eligible. It is being clarified that years of teaching experience in the grade of Instructor shall be reckonable as teaching experience in terms of paragraphs 4.1 (iv) and (vi) above.

Teaching experience is considered as any experience in any grade covered by the Education Sectoral Agreement dated 15th July, 2024, and the Student Support Services Grades agreement dated 21st August, 2021.

Public officers applying for this post must be confirmed in their current appointment, unless the current appointment is

ħatra attwali ma tkunx fi klassi/linja ta' karriera differenti jew f'pożizzjoni definita, iżda jistgħu japplikaw għal grad/pożizzjoni inqas anke jekk mhux ikkonfermati u irrispettivament jekk hux fl-istess linja ta' karriera jew le. Riverżjoni għal ħatra preċedenti mhux ikkonfermata mhijiex possibbli.

4.2. Uffiċjali pubbliċi li għandhom grad fi klassi partikolari, u li ngħataw il-ħatra ta' Officer in Scale permezz ta' deċiżjoni tal-Grievances Unit fl-istess skala ta' dak ta' grad ogħla fl-istess klassi, huma eliġibbli li japplikaw għal gradi miftuħa għal uffiċjali li għandhom tali grad ogħla bl-istess skala ta' dik tal-ħatra ta' Officer in Scale.

Is-snin ta' servizz mid-data ta' meta daħlet fis-seħħ il-ħatra bħala Officer in Scale jgħoddu bħala parti mis-snin ta' servizz mitluba fis-sejħa għall-applikazzjonijiet.

Kwalunkwe kriterju ieħor ta' eliġibbiltà għall-post irid jiġi sodisfatt skont din is-sejħa għall-applikazzjonijiet.

4.3. Uffiċjali pubbliċi li bħalissa għandhom ħatra bħala Uffiċjal fil-Grad huma kkunsidrati fuq bażi personali li jappartjenu għall-klassi/linja tal-grad sostantiv immedjatament preċedenti tagħhom, u jistgħu japplikaw fuq il-bażi tal-iskala kurrenti tagħhom bħala Uffiċjal fil-Grad, li għandha tkun ekwivalenti għal, jew ogħla minn, il-livell ta' eliġibbiltà meħtieġ minn din is-sejħa għall-applikazzjonijiet.

Is-snin ta' servizz mid-data effettiva tal-ħatra bħala uffiċjal fil-Grad huma kkalkulati għall-iskop li jissodisfaw is-snin meħtieġa ta' 'servizz fil-grad' kif stipulat fis-sejħiet għall-applikazzjonijiet.

Kwalunkwe rekwiżit ieħor ta' eliġibbiltà għall-post/pożizzjoni għandu jintlaħaq f'termini ta' din is-sejħa għall-applikazzjonijiet.

Sottomissjoni ta' Dokumentazzjoni

5.1. Il-kwalifiki u l-esperjenza li l-persuna jkollha għandhom jintwerew b'ċertifikati/traskrizzjonijiet u/jew dokumenti, li kopja tagħhom għandha tkun skennjata u mibgħuta permezz tal-Portal tar-Reklutaġġ tal-Edukazzjoni (https://edurecruitment.gov.mt).

5.2. Id-dokumenti oriġinali għandhom, mingħajr eċċezzjoni, jintwerew waqt l-intervista.

Proċeduri tal-Għażla

6.1. L-applikanti eliġibbli jiġu assessjati minn bord tal-għażla biex jiġi ddeterminat min hu adatt għall-post. Il-marka massima għal dan il-proċess tal-għażla hija 100% u l-marka li persuna trid iġġib biex tgħaddi hija 60%.

in a different class/career stream or in a definite position, but may apply for a lower grade/position even if not confirmed and whether in the same stream or not. Reversion to previous unconfirmed appointment is not possible.

4.2. Public officers holding a grade in a particular stream, and who were granted Officer in Scale status by virtue of a Grievances Unit decision in the same scale as that of a higher grade in that stream, are eligible to apply for grades open to officers holding such higher grade within the stream that carries the same scale as that of the Officer in Scale status.

The years of service since the effective date of appointment as Officer in Scale are reckonable for the purpose of satisfying any requisite years of service stipulated in calls for applications.

Any other eligibility requisites for the post must be met in terms of this call for applications.

4.3. Public officers who currently hold an appointment as Officer in Grade are considered on a personal basis to pertain to the class/stream of their immediately previous substantive grade, and may apply on the basis of their current scale as Officer in Grade, which must be equivalent to, or higher than, the requisite eligibility level required by this call for applications.

The years of service since the effective date of appointment as Officer in Grade are reckonable for the purpose of satisfying any requisite years of 'service in the grade' as stipulated in calls for applications.

Any other eligibility requisites for the post/position must be met in terms of this call for applications.

Submission of Supporting Documents

5.1. Qualifications and experience claimed must be supported by certificates/transcripts and/or testimonials, copies of which are to be scanned and sent through the Education Recruitment Portal (https://edurecruitment.gov.mt).

5.2. Original certificates and/or testimonials are to be invariably produced for verification at the interview.

Selection Procedures

6.1. Eligible applicants will be assessed by a selection board to determine their suitability for the post. The maximum mark for this selection process is 100% and the pass mark is 60%.

6.2. Tingħata kunsiderazzjoni xierqa lill-kandidati li, minbarra dak rikjest f'paragrafi 4.1 sa 4.3, għandhom esperjenza ta' xogħol rilevanti u ppruvata.

Sottomissjoni tal-Applikazzjoni

7.1. L-applikazzjonijiet għandhom jiġu sottomessi, għall-attenzjoni tal-Ministeru għall-Edukazzjoni, l-Isport, iż-Żgħażagħ, ir-Riċerka u l-Innovazzjoni, permezz tal-Portal tar-Reklutaġġ tal-Edukazzjoni online **biss** (https://edurecruitment.gov.mt). L-applikazzjonijiet għandhom jinkludu Curriculum Vitae kompletament aġġornat (li għandu jinkludi lista tal-kwalifiki tal-applikant u l-istorja tal-impjieg). Id-data tal-għeluq tal-applikazzjonijiet hija l-5.15 p.m. (Ħin Ċentrali Ewropew) ta' nhar it-Tnejn, 9 ta' Marzu, 2026. Ittra elettronika ġġenerata mill-kompjuter tintbagħat bħala rċevuta tal-applikazzjoni. Aktar dettalji dwar is-sottomissjoni tal-applikazzjonijiet jinsabu fid-dispożizzjonijiet ġenerali msemmija hawn isfel.

7.2. Hija r-responsabbiltà tal-applikanti li ma jħallux sal-aħħar mument biex jissottemettu l-applikazzjoni tagħhom.

7.3. Applikazzjonijiet li jaslu wara d-data u l-ħin tal-għeluq (i.e. applikazzjonijiet tard) ma jiġux aċċettati.

7.4. Applikanti jingħataw sa jumejn (2) xogħol wara d-data u l-ħin tal-għeluq ta' din is-sejħa għall-applikazzjonijiet, biex jissottomettu dokumenti mhux korretti jew mhux mimlija kif suppost jew nieqsa.

Dispożizzjonijiet Ġenerali Oħra

8. Dispożizzjonijiet ġenerali oħra dwar din is-sejħa għall-applikazzjonijiet, b'referenza partikolari għal:

benefiċċji applikabbli, kundizzjonijiet u regoli/regolamenti;
applikazzjonijiet laterali;
bdil raġonevoli għall-persuni rreġistrati b'diżabbiltà;

sottomissjoni ta' dikjarazzjoni ta' rikonoxximent dwar il-kwalifiki;
kwalifiki f'livell ogħla;
livell komparattiv tal-impjegati tas-Settur Pubbliku;
rinunzji ta' applikazzjonjiet pendenti;
pubblikazzjoni tar-riżultat;
eżami mediku;
proċess sabiex tiġi sottomessa petizzjoni dwar ir-riżultat;

aċċess għall-formola tal-applikazzjoni u dettalji relatati;
żamma ta' dokumenti,

jistgħu jiġu aċċessati minn (https://publicservices.gov.mt/en/people/Documents/Recruitment_GenProvs/General%20Provisions_MT.pdf).

6.2. Due consideration will be given to applicants who, besides the requisites indicated in paragraphs 4.1 to 4.3, have proven relevant work experience.

Submission of Applications

7.1. Applications are to be submitted, for the attention of the Ministry for Education, Sport, Youth, Research and Innovation, through the online Education Recruitment Portal **only** (https://edurecruitment.gov.mt). Applications are to include a Curriculum Vitae, completely up-to-date (which should include a list of qualifications held by applicant and the employment history). The closing date of the receipt of applications is 5.15 p.m. (Central European Time) of Monday, 9th March, 2026. A computer-generated email will be sent as an acknowledgement of the application. Further details concerning the submission of applications are contained in the general provisions referred to below.

7.2. It is the responsibility of the applicants not to leave until the last moment for submission of their application.

7.3. Applications which are received after closing date and time (i.e. late applications) are not allowed.

7.4. Applicants are granted up to two (2) working days after closing date and time of this call for applications, to submit any incorrect or incomplete or missing documents.

Other General Provisions

8. Other general provisions concerning this call for applications, with particular reference to:

applicable benefits, conditions and rules/regulations;
lateral applications;
reasonable accommodation for registered persons with disability;
submission of recognition statements in respect of qualifications;
qualifications at a higher level;
comparative level of Public Sector employees;
renouncement of pending applications;
publication of the result;
medical examination;
the process for the submission of petitions concerning the result;
access to application forms and related details;
retention of documents,

may be accessed from (https://publicservices.gov.mt/en/people/Documents/Recruitment_GenProvs/General%20Provisions_ENG.pdf).

Dawn id-dispożizzjonijiet ġenerali għandhom jiġu meqjusa bħala parti integrali minn din is-sejħa għall-applikazzjonijiet.

L-20 ta' Frar, 2026

MINISTERU GĦALL-AGRIKOLTURA, IS-SAJD U D-DRITTIJIET TAL-ANNIMALI

Post ta' Manager I fil-Ministeru għall-Agrikoltura, is-Sajd u d-Drittijiet tal-Annimali

Nomenklaturi li jindikaw il-maskil jinkludu wkoll il-femminil.

1. Is-Segretarju Permanenti, Ministeru għall-Agrikoltura, is-Sajd u d-Drittijiet tal-Annimali, jilqa' applikazzjonijiet għall-post ta' Manager I fil-Ministeru għall-Agrikoltura, is-Sajd u d-Drittijiet tal-Annimali.

Termini u Kundizzjonijiet

2.1 Din il-ħatra hija suġġetta għal perjodu ta' probation/prova ta' tnax-il (12) xahar.

2.2 Waqt il-perjodu ta' probation/prova, dawk appuntati jridu jkunu temmew b'suċċess kors ta' induzzjoni offrut mill-Istitut għas-Servizzi Pubbliċi sabiex ikunu eliġibbli għall-konferma tal-ħatra.

2.3 Is-salarju ta' Manager I huwa ta' Skala ta' Salarju 10, li fl-2026 huwa ta' €27,055.98 fis-sena, li jiżdied b'€407.67 fis-sena sa massimu ta' €29,502.00.

2.4 Persuna fil-grad ta' Manager I fi Skala ta' Salarju 10 titla' sa Skala ta' Salarju 7(€32,158.00 x €531.17 - €35,345.02 fis-sena 2026) wara tmien (8) snin servizz bħala Manager I fi Skala ta' Salarju rispettiv, jekk tkun qdiet dmirha b'mod sodisfaċenti.

2.5 Persuna fil-grad ta' Manager I (Skala ta' Salarju 10) li jikseb degree ta' Master's rikonoxxut fil-Livell 7 tal-MQF (suġġett għal minimu ta' 90 krettu ECTS, jew ekwivalenti*) f'oqsma rilevanti kif determinat minn Management għandha titqiegħed fi Skala ta' Salarju 9 (€28,701.02 x €447.33 - €31,385.00 fl-2026) u tavvanza għal Skala ta' Salarju 8 (€30,405.02 x €486.83 - €33,326.00 fl-2026) wara sentejn (2) snin servizz sodisfaċenti bħala Manager I (Skala ta' Salarju 9).

*Kwalifika ta' Master's rikonoxxuta b'minimu ta' 60 krettu ECTS hija aċċettata biss bil-kundizzjoni li dikjarazzjoni formali ta' rikonoxximent tal-Master's mill-MQRIC tiġi sottomessa mal-applikazzjoni (suġġett għad-dispożizzjonijiet tal-klawsola 5.4 tad-dokument

These general provisions are to be regarded as an integral part of this call for applications.

20th February, 2026

MINISTRY FOR AGRICULTURE, FISHERIES AND ANIMAL RIGHTS

Post of Manager I in the Ministry for Agriculture, Fisheries and Animal Rights

Nomenclatures denoting the male gender include also the female gender.

1. The Permanent Secretary, Ministry for Agriculture, Fisheries and Animal Rights, invites applications for the post of Manager I in the Ministry for Agriculture, Fisheries and Animal Rights.

Terms and Conditions

2.1 This appointment is subject to a probationary/trial period of twelve (12) months.

2.2 During the probationary/trial period, appointees must successfully complete appropriate induction programmes organised by the Institute for the Public Services to be eligible for confirmation of appointment.

2.3 The salary for the post of Manager I is Salary Scale 10, which in year 2026 is €27,055.98 per annum, rising by annual increments of €407.67 up to a maximum of €29,502.00.

2.4 A Manager I in Salary Scale 10 will progress up to Salary Scale 7 (€32,158.00 x €531.17 - €35,345.02 in 2026) on completion of eight (8) years of service as Manager I in the respective Salary Scale, subject to satisfactory performance.

2.5 A Manager I (Salary Scale 10) who obtains a recognised Master's Degree at MQF Level 7 (subject to a minimum of 90 ECTS credits, or equivalent*) in relevant areas as determined by management shall be placed in Salary Scale 9 (€28,701.02 x €447.33 - €31,385.00 in 2026) and will progress to Salary Scale 8 (€30,405.02 x €486.83 - €33,326.00 in 2026) after two (2) years satisfactory service as Manager I (Salary Scale 9).

*A recognised Master's qualification with a minimum of 60 ECTS credits is only accepted subject to an MQRIC formal Master's recognition statement being submitted with the application (subject to the provisions of clause 5.4 of the General Provisions document). A recognised Master's

tad-Dispożizzjonijiet Ġenerali). Kwalifika ta' Master's rikonoxxuta mill-Università ta' Malta (mogħtija qabel l-2009) b'inqas minn 60 krettu ECTS hija aċċettabbli sakemm jiġi vverifikat mill-MQRIC jew l-Università ta' Malta li l-ammont ta' xogħol huwa komparabbli ma' mill-inqas 60 krettu ECTS.

qualification from the University of Malta (awarded pre-2009) with less than 60 ECTS credits is acceptable provided that it is verified by MQRIC or the University of Malta that the workload is comparable to at least 60 ECTS credits.

2.6 Persuna fil-grad ta' Manager I (Skala ta' Salarju 8) se jkompli javvanza għal Skala ta' Salarju 7 (€32,158.00 x €531.17 - €35,345.02 fl-2026) wara sentejn (2) servizz sodisfaċenti bħala Manager I (Skala ta' Salarju 8).

2.6 A Manager I (Salary Scale 8) will further progress to Salary Scale 7 (€32,158.00 x €531.17 - €35,345.02 in 2026) after two (2) years of satisfactory service Manager I (Salary Scale 8).

2.7 Il-persuni maħtura jkunu intitolati wkoll għal ħlas annwali marbut mal-prestazzjoni sa massimu ta' 10% tas-salarju bażiku tagħhom, marbut ma' xogħol sodisfaċenti, u ħlas ta' allowance tal-klassi annwali ta €750, suġġett għall-politiki tal-amministrazzjoni ċentrali li jkunu fis-seħħ minn żmien għal żmien.

2.7 The appointees shall also be entitled to an annual performance bonus of up to 10% of the basic salary, subject to satisfactory performance, and a payment of an annual class allowance of €750, subject to Central Administration's policies in force from time to time.

2.8 Mhux se jkun possibbli li jintalab trasferiment qabel perjodu ta' sentejn (2) mill-ħatra. Hekk kif jiskadi l-imsemmi perjodu ta' sentejn (2), dawk appuntati jistgħu jiġu biss trasferiti fuq talba tagħhom sabiex jaqdu dmirijiet xi mkien ieħor, skont il-postijiet vakanti stabbiliti.

2.8 It will not be possible to request a transfer before a two (2) year period from date of appointment. On the lapse of a two (2) year period, appointees may only be transferred at their own request to carry out duties elsewhere, in accordance with established vacancies.

2.9 Ir-riżultat ikun validu għal sentejn (2) mid-data tal-pubblikazzjoni.

2.9 The result will be valid for a period of two (2) years from the date of publication.

2.10 Il-kandidati magħżula għandhom ikunu ta' kondotta xierqa għall-post li għalih saret l-applikazzjoni. Dawk li japplikaw minn barra s-Servizz Pubbliku għandhom jipproduċu ċertifikat tal-kondotta maħruġ mill-Uffiċċju tar-Rekords Kriminali jew awtorità kompetenti oħra mhux aktar minn sitt (6) xhur qabel id-data tal-għeluq ta' din is-sejħa għall-applikazzjonijiet, li għandu jiġi sottomess mill-persuna magħżula fi żmien ġimgħa (1) mid-data tan-notifika tal-ħatra.

2.10 Selected candidates must be of conduct which is appropriate to the post applied for. Prior to appointment, selected candidates from outside the Public Service must produce a certificate of conduct issued by the Criminal Records Office or other competent authority not earlier than six (6) months from the closing date of this call for applications, which should be submitted by the selected candidate within one (1) week from the date of the notification of appointment.

2.11 Fir-rigward tar-rekwiżiti li joħorġu mid-Direttiva 16, dwar il-'Qafas Governattiv għall-Prevenzjoni u l-Ġestjoni ta' Kunflitti ta' Interess fl-Amministrazzjoni Pubblika', maħruġ mis-Segretarju Permanenti Ewlieni fis-27 ta' Novembru, 2023, u li daħal fi-seħħ fl-1 ta' Frar, 2024, il-bord tal-għażla se jivvaluta l-impjiegi preċedenti tal-kandidati biex jevalwa l-kunflitti ta' interess potenzjali. F'dan ir-rigward, il-kandidati għandhom jipprovdu CV kompletament aġġornat, inkluż il-kwalifiki u l-istorja tal-impjieg mal-applikazzjoni tagħhom. Kwalunkwe kwistjoni ta' kunflitt ta' interess potenzjali nnutata għandha tiġi rrappurtata lis-Segretarju Permanenti rispettiv biex jiġi żgurat li, jekk il-kandidat jiġi reklutat, tali kunflitti ta' interess ikunu mmaniġġjati b'mod xieraq.

2.11 In terms of the requirements emanating from Directive 16, regarding the 'Governing Framework for Preventing and Managing Conflicts of Interest in the Public Administration', issued by the Principal Permanent Secretary on 27th November, 2023, and which came into force on 1st February, 2024, the selection board will assess candidates' previous employments to assess potential conflicts of interest. In this respect, candidates are to provide a completely updated CV, including qualifications and employment history with their application. Any potential conflict of interest matters noted will be reported to the respective Permanent Secretary, to ensure that should the candidate be recruited, such conflicts of interest would be appropriately managed;

Barra minn hekk, il-kandidati magħżula għandhom jirrappurtaw kwalunkwe kunflitt ta' interess magħruf, attwali, potenzjali jew apparenti qabel ma jaċċettaw ħatra, permezz

Moreover, selected candidates are to report any known actual, potential or apparent conflicts of interest prior to accepting an appointment, through the prescribed Declaration

tad-Dikjarazzjoni preskritta disponibbli fl-Appendiċi 1 tad-Direttiva 16 (disponibbli minn (https://publicservices.gov.mt/en/people/Documents/Directives/Framework%20for%20Preventing%20and%20Managing%20COI%20in%20the%20Public%20Sector.pdf)).

Dmirijiet

3. Id-dmirijiet għal dan il-post ta' Manager I huma:

i. Jappoġġja lid-direttur/assistent direttur/maniġer superjuri fil-monitoraġġ, il-ħidma u l-immaniġġjar ta' proċessi ta' kuljum fil-Ministeru kollu;

ii. Jassisti fil-kollaborazzjoni mad-direttorati kollha fil-Ministeru biex tinġabar u tiġi ġestita informazzjoni u data;

iii. Jappoġġja t-titjib tal-prestazzjoni fil-Ministeru/dipartiment permezz ta' ppjanar xieraq, monitoraġġ regolari tal-proċessi u compliance checks;

iv. Jipprovdi l-informazzjoni u d-data meħtieġa lis-superjuri u/jew awdituri, kif meħtieġ b'mod effiċjenti f'waqtu;

v. Jiżgura li l-politiki stabbiliti qed jiġu osservati, u jsegwi l-implimentazzjoni f'waqtha tal-miżuri korrettivi kif meħtieġ;

vi. Jimmaniġġja sistemi xierqa ta' filing u collations ta' data relatata mar-rekords tar-riżorsi umani tal-Ministeru billi juża s-sistemi standard ta' data u spreadsheets għad-dħul, l-inkjesta u r-rappurtar ta' data;

vii. Jappoġġja l-Kultura ta' Eċċellenza filwaqt li jassigura komunikazzjoni effettiva fil-livelli kollha;

viii. Kwalunkwe kompitu ieħor li s-superjuri jista' jiddelega lilu/ha, kif jista' jkun meħtieġ;

ix. Iwettaq dmirijiet oħra li jistgħu jiġu aġġornati biex jissodisfaw ir-rekwiżiti ta' kwalunkwe qasam ieħor kif ikkonfermat mis-Segretarju Permanenti;

x. Kwalunkwe dmir ieħor hekk kif ordnat mis-Segretarju Permanenti Ewlieni.

Rekwiżiti tal-Eliġibbiltà

4.1 Sal-ħin u d-data tal-għeluq ta' din is-sejħa għall-applikazzjonijiet, l-applikanti għandhom ikunu:

i. a. ċittadini ta' Malta; jew

b. ċittadini ta' Stati Membri oħra tal-Unjoni Ewropea li għandhom jedd għal trattament ugwali daqs ċittadini Maltin

available at Appendix 1 to Directive 16 (available from (https://publicservices.gov.mt/en/people/Documents/Directives/Framework%20for%20Preventing%20and%20Managing%20COI%20in%20the%20Public%20Sector.pdf)).

Duties

3. The job duties for the post of Manager I include:

i. Supports the director/assistant director/senior manager with the monitoring, workings and management of day-to-day processes across the ministry;

ii. Assists in the liaison with all directorates in the ministry as to compile and manage information and data;

iii. Supports the improvement of the performance in the Ministry/department through appropriate planning, regular monitoring of processes and compliance checks;

iv. Provides the necessary information and data to superiors and/or auditors, as required in a timely efficient manner;

v. Ensures that established policies are being adhered to, and follow up on the timely implementation of corrective measures as required;

vi. Manages appropriate filing systems and collations of data related to human resources records of the ministry by utilising the standard data systems and spreadsheets for data entry, enquiry and reporting;

vii. Supports the Culture of Excellence whilst ensuring effective communication at all levels;

viii. Undertakes any other tasks, which the superior may delegate to him/her, as may be required;

ix. Undertakes any other duties which may be updated to meet the requirements of any other area as confirmed by the Permanent Secretary;

x. Any other duties as directed by the Principal Permanent Secretary.

Eligibility Requirements

4.1 By the closing time and date of this call for applications, applicants must be:

i. a. citizens of Malta; or

b. citizens of other Member States of the European Union who are entitled to equal treatment to Maltese citizens in

fi kwistjonijiet ta' impjieg bis-saħħa ta' leġiżlazzjoni tal-UE u dispożizzjonijiet ta' trattati dwar iċ-ċaqliq ħieles tal-ħaddiema; jew

c. ċittadini ta' kwalunkwe pajjiż ieħor li għandhom jedd għal trattament ugwali daqs ċittadini Maltin fi kwistjonijiet ta' impjieg minħabba li jkunu japplikaw għal dak il-pajjiż b'leġiżlazzjoni tal-UE u dispożizzjonijiet ta' trattati dwar iċ-ċaqliq ħieles tal-ħaddiema; jew

d. kwalunkwe persuni oħra li għandhom jedd għal trattament ugwali daqs ċittadini Maltin fi kwistjonijiet ta' impjieg permezz tar-relazzjoni familjari tagħhom ma' persuni msemmija f'(a), (b) jew (c), skont kif hemm fil-liġi jew fil-leġiżlazzjoni tal-UE u dispożizzjonijiet ta' trattati msemmija hawn fuq; jew

e. ċittadini ta' pajjiżi terzi li jkunu ngħataw status ta' residenti li joqogħdu għal żmien twil f'Malta taħt ir-regolament 4 tar-Regolamenti tal-2006 dwar Status ta' Residenti li joqogħdu għal Żmien Twil (Ċittadini ta' Pajjiżi Terzi), jew li jkunu ngħataw permess ta' residenza taħt ir-regolament 18(3) tal-istess regolamenti, flimkien mal-membri tal-familja ta' ċittadini ta' pajjiżi terzi li jkunu ngħataw permess ta' residenza taħt ir-Regolamenti tal-2007 dwar ir-Riunifikazzjoni tal-Familji; jew

f. Fil-pussess ta' dokument tar-residenza maħruġ skont id-dokument 'Status ta' Residenza ta' Ċittadini tar-Renju Unit u l-Membri tal-Familja tagħhom f'Malta skont il-Ftehim dwar l-Irtirar tar-Renju Unit u l-Irlanda ta' Fuq mill-Unjoni Ewropea u r-Regolamenti tal-Komunità Ewropea dwar l-Enerġija Atomika'.

Għandu jintalab il-parir tat-Taqsima taċ-Ċittadinanza fi ħdan l-Aġenzija Komunità Malta u tat-Taqsima tal-Espatrijati fi ħdan Identità skont il-ħtieġa fl-interpretazzjoni tad-dispożizzjonijiet imsemmija hawn fuq.

Il-ħatra ta' kandidati msemmija f'(b), (c), (d) u (e) hawn fuq teħtieġ il-ħruġ ta' liċenzja tax-xogħol f'dawk il-każijiet fejn hija meħtieġa skont l-Att dwar l-Immigrazzjoni u leġiżlazzjoni sussidjarja. Jobsplus għandha tiġi kkonsultata skont il-ħtieġa dwar din il-materja.

(ii) kapaċi jikkomunikaw bil-lingwa Maltija u bil-lingwa Ingliża sabiex jitwettqu b'mod suffiċjenti u adegwat d-dmirijiet li għalihom saret l-applikazzjoni;

U

(iii) ikollhom degree ta' Baċellerat rikonoxxuta f'Livell 6 tal-MQF (suġġetta għal minimu ta' 180 krettu ECTS jew ekwivalenti*) fil-Business Management, jew Business Administration, jew Project Management, jew International Relations, jew Public Policy, jew Commerce, jew Banking,

matters of employment by virtue of EU legislation and treaty provisions dealing with the free movement of workers; or

c. citizens of any other country who are entitled to equal treatment to Maltese citizens in matters related to employment by virtue of the application to that country of EU legislation and treaty provisions dealing with the free movement of workers; or

d. any other persons who are entitled to equal treatment to Maltese citizens in matters related to employment in terms of the law or the abovementioned EU legislation and treaty provisions, on account of their family relationship with persons mentioned in paragraph (a), (b) or (c); or

e. third country nationals who have been granted long-term resident status in Malta under regulation 4 of the 'Status of Long-term Residents (Third Country Nationals) Regulations, 2006' or who have been granted a residence permit under regulation 18(3) thereof, together with family members of such third country nationals who have been granted a residence permit under the 'Family Reunification Regulations, 2007'; or

f. in possession of a residence document issued in terms of the 'Residence Status of United Kingdom Nationals and their Family Members in Malta in accordance with the Agreement on the Withdrawal of the United Kingdom and Northern Ireland from the European Union and the European Atomic Energy Community Regulations'.

The advice of the Citizenship Unit within Community Malta Agency and the Expatriates Unit within Identità should be sought as necessary in the interpretation of the above provisions.

The appointment of candidates referred to at (b), (c), (d) and (e) above would necessitate the issue of an employment licence in so far as this is required by the Immigration Act and subsidiary legislation. Jobsplus should be consulted as necessary on this issue.

(ii) able to communicate in the Maltese and English languages in order to sufficiently and adequately carry out the duties applied for;

AND

(iii) in possession of a recognised Bachelor's degree at MQF Level 6 (subject to a minimum of 180 ECTS credits, or equivalent*) in Business Management, or Business Administration, or Project Management, or International Relations, or Public Policy, or Commerce, or Banking, or Risk

jew Risk Management, jew Accountancy, jew kwalifika rikonoxxuta professjonali komparabbli fil-livell 6 tal-MQF fl-Accountancy, jew f'oqsma rilevanti kif determinat mill-maniġment.

*Kwalifika ta' Baċellerat komparabbli rikonoxxuta, kif applikabbli, hija aċċettata biss suġġett għal dikjarazzjoni formali ta' rikonoxximent mill-MQRIC li tiġi sottomessa mal-applikazzjoni (suġġett għad-dispożizzjonijiet tal-klawsola 5.4 tad-dokument tad-Dispożizzjonijiet Ġenerali). Kwalifika ta' Baċellerat rikonoxxuta mill-Università ta' Malta (mogħtija qabel l-2009) b'inqas minn 180 krettu ECTS hija aċċettabbli sakemm jiġi vverifikat mill-MQRIC jew l-Università ta' Malta li l-ammont ta' xogħol huwa komparabbli mal-minimu ta' 180 krettu ECTS.

Uffiċjali pubbliċi li japplikaw għal dan il-post iridu jkunu kkonfermati fil-ħatra attwali tagħhom, sakemm il-ħatra attwali ma tkunx fi klassi/linja ta' karriera differenti jew f'pożizzjoni definita, iżda jistgħu japplikaw għal grad/pożizzjoni inqas anke jekk mhux ikkonfermati u irrispettivament jekk hux fl-istess linja ta' karriera jew le. Riverżjoni għal ħatra preċedenti mhux ikkonfermata mhijiex possibbli.

4.2 (i) Barra minn hekk, kandidati li għadhom ma kisbux formalment l-ebda waħda mill-kwalifiki msemmija hawn fuq xorta jiġu kkunsidrati. Dawn il-kandidati għandhom jissottomettu evidenza li ġew approvati għall-għoti tal-kwalifika inkwistjoni.

(ii) Aktar minn hekk, kandidati li bħalissa qed isegwu programm ta' studju rikonoxxut f'livell tal-MQF ogħla minn dak mitlub hawn fuq jiġu kkunsidrati wkoll. Dawn il-kandidati għandhom jissottomettu evidenza li temmew b'suċċess il-kretti meħtieġa tal-ECTS, jew ekwivalenti, u laħqu l-livell tal-MQF meħtieġ, sal-ħin u d-data tal-għeluq tas-sejħa għall-applikazzjonijiet. L-applikanti prospettivi għandhom jinnutaw ir-rekwiżit li jipproduċu dikjarazzjonijiet ta' rikonoxximent tal-MQRIC fir-rigward tal-kwalifiki tagħhom mill-MQRIC, jew awtorità pertinenti oħra, kif applikabbli, skont id-dispożizzjonijiet applikabbli għal din is-sejħa għall-applikazzjonijiet (ara l-ħolqa aktar 'l isfel).

4.3 Kandidati li għadhom ma kisbux formalment jew għadhom mhux approvati għall-kwalifika rikjesta hekk kif speċifikata fil-paragrafu 4.1(iii) jew kif indikat f'paragrafu 3.1 tad-dispożizzjonijiet ġenerali (https://publicservices.gov.mt/en/people/Documents/Recruitment_GenProvs/General%20Provisions_MT.pdf), xorta jiġu kkunsidrati, basta jibagħtu evidenza li jinsabu fl-aħħar fażi tal-kors li jwassal għall-għoti tat-tali kwalifika. Il-persuni maħtura jridu jġibu, jew ġew approvati, għat-tali kwalifika fi żmien sena mid-data tal-ħatra tagħhom. Jekk l-iskadenza għall-kisba tal-imsemmija kwalifka ma tintlaħaqx, il-ħatra, għal din ir-raġuni, tiġi awtomatikament terminata.

Management, or Accountancy or a recognised comparable professional qualification at MQF Level 6 in Accountancy, or in relevant area determined by the Management.

*A recognised comparable Bachelor's qualification, as applicable, is only accepted subject to an MQRIC formal recognition statement being submitted with the application (subject to the provisions of clause 5.4 of the General Provisions document). A recognised Bachelor's qualification from the University of Malta (awarded pre-2009) with less than 180 ECTS credits is acceptable provided that it is verified by MQRIC or the University of Malta that the workload is comparable to the minimum of 180ECTS credits.

Public officers applying for this post must be confirmed in their current appointment, unless the current appointment is in a different class/career stream or in a definite position, but may apply for a lower grade/position even if not confirmed and whether in the same stream or not. Reversion to previous unconfirmed appointment is not possible.

4.2 (i) Moreover, candidates who have not yet formally obtained any of the abovementioned qualifications will still be considered. Such candidates are to submit evidence that they have been approved for the award of the qualification in question.

(ii) Furthermore, candidates who are currently following a recognised programme of study at a higher MQF level than that requested above will also be considered. Such candidates are to submit evidence that they have successfully completed the necessary ECTS credits, or equivalent, and attained the required MQF level, by the closing time and date of the call for applications. Prospective applicants should note the requirement to produce MQRIC recognition statements in respect of their qualifications from MQRIC, or other designated authorities, as applicable, as per provisions applicable to this call for applications (see link below).

4.3 Candidates who have not yet formally obtained or are not yet approved for the qualification specified in paragraphs 4.1 (iii) or else as indicated in paragraph 3.1 of the general provisions (https://publicservices.gov.mt/en/people/Documents/Recruitment_GenProvs/General%20Provisions_ENG.pdf) will still be considered provided that they submit evidence that they are in the final phase of their course leading to such qualification. Appointees must obtain, or be approved, for the award of such qualification within one year of their appointment date. If this stipulated deadline for the attainment of such qualification is not met, the appointment will be, for this reason, automatically terminated.

Sottomissjoni ta' Dokumentazzjoni

5.1 Il-kwalifiki u l-esperjenza li l-persuna jkollha għandhom jintwerew b'ċertifikati/traskrizzjonijiet u/jew dokumenti, li kopja tagħhom għandha tkun skennjata u mibgħuta permezz tal-Portal tar-Reklutaġġ (https://recruitment.gov.mt).

5.2 Id-dokumenti oriġinali għandhom, mingħajr eċċezzjoni, jintwerew waqt l-intervista.

Proċeduri tal-Għażla

6.1 L-applikanti eliġibbli jiġu assessjati minn bord tal-għażla biex jiġi ddeterminat min hu adatt għall-post. Il-marka massima għal dan il-proċess tal-għażla hija 100% u l-marka li persuna trid iġġib biex tgħaddi hija 50%.

6.2 Tingħata kunsiderazzjoni xierqa lill-kandidati li, minbarra dak rikjest f'paragrafi 4.1 sa 4.3, għandhom esperjenza ta' xogħol rilevanti u ppruvata.

Sottomissjoni tal-Applikazzjonijiet

7.1 L-applikazzjonijiet għandhom jiġu sottomessi, għall-attenzjoni tad-Direttur għas-Servizzi Korporattivi, Ministeru għall-Agrikoltura, is-Sajd u d-Drittijiet tal-Annimali, permezz tal-Portal tar-Reklutaġġ tal-Gvern online **biss** (https://recruitment.gov.mt). L-applikazzjonijiet għandhom jinkludu Curriculum Vitae kompletament aġġornat (li għandu jinkludi lista tal-kwalifiki tal-applikant u l-istorja tal-impjieg). Id-data tal-għeluq tal-applikazzjonijiet hija l-5.15 p.m. (Ħin Ċentrali Ewropew) ta' nhar il-Ġimgħa, 6 ta' Marzu, 2026.Ittra elettronika ġġenerata mill-kompjuter tintbagħat bħala rċevuta tal-applikazzjoni. Aktar dettalji dwar is-sottomissjoni tal-applikazzjonijiet jinsabu fid-dispożizzjonijiet ġenerali msemmija hawn isfel.

7.2 Hija r-responsabbiltà tal-applikanti li ma jħallux sal-aħħar mument biex jissottomettu l-applikazzjoni tagħhom.

7.3 Applikazzjonijiet li jaslu wara d-data u l-ħin tal-għeluq (i.e. applikazzjonijiet tard) ma jiġux aċċettati.

7.4 Applikanti jingħataw sa jumejn (2) xogħol wara d-data u l-ħin tal-għeluq ta' din is-sejħa għall-applikazzjonijiet, biex jissottomettu dokumenti mhux korretti jew mhux mimlija kif suppost jew nieqsa.

Dispożizzjonijiet Ġenerali Oħra

8. Dispożizzjonijiet ġenerali oħra dwar din is-sejħa għall-applikazzjonijiet, b'referenza partikolari għal:

benefiċċji applikabbli, kundizzjonijiet u regoli/regolamenti;
applikazzjonijiet laterali;

Submission of Supporting Documentation

5.1 Qualifications and experience claimed must be supported by certificates/transcripts and/or testimonials, copies of which are to be scanned and sent through the Recruitment Portal (https://recruitment.gov.mt).

5.2 Original certificates and/or testimonials are to be invariably produced for verification at the interview.

Selection Procedures

6.1 Eligible applicants will be assessed by a selection board to determine their suitability for the post. The maximum mark for this selection process is 100% and the pass mark is 50%.

6.2 Due consideration will be given to applicants who, besides the requisites indicated in paragraphs 4.1 to 4.3, have proven relevant work experience.

Submission of Applications

7.1 Applications are to be submitted, for the attention of the Director Corporate Services, Ministry for Agriculture, Fisheries and Animal Rights, through the online Government Recruitment Portal **only** (https://recruitment.gov.mt). Applications are to include a Curriculum Vitae, completely up-to-date (which should include a list of qualifications held by applicant and the employment history). The closing date of the receipt of applications is 5.15 p.m. (Central European Time) of Friday, 6th of March, 2026. A computer-generated email will be sent as an acknowledgement of the application. Further details concerning the submission of applications are contained in the general provisions referred to below.

7.2 It is the responsibility of the applicants not to leave until the last moment for submission of their application.

7.3 Applications which are received after closing date and time (i.e. late applications) would not be accepted.

7.4 Applicants are granted up to two (2) working days after closing date and time of this call for applications, to submit any incorrect or incomplete or missing documents.

Other General Provisions

8. Other general provisions concerning this call for applications, with particular reference to:

applicable benefits, conditions and rules/regulations;
lateral applications;

bdil raġonevoli għall-persuni rreġistrati b'diżabbiltà;

sottomissjoni ta' dikjarazzjoni ta' rikonoxximent dwar il-kwalifiki;
kwalifiki f'livell ogħla;
livell komparattiv tal-impjegati tas-Settur Pubbliku;
rinunzji ta' applikazzjonijiet pendenti;
pubblikazzjoni tar-riżultat;
eżami mediku;
proċess sabiex tiġi sottomessa petizzjoni dwar ir-riżultat;

aċċess għall-formola tal-applikazzjoni u dettalji relatati;
żamma ta' dokumenti,

jistgħu jiġu aċċessati minn (https://publicservices.gov.mt/en/people/Documents/Recruitment_GenProvs/General%20Provisions_MT.pdf) jew jinkisbu mid-Direttorat għas-Servizzi Korporattivi, Agriculture Research and Innovation Hub, Triq l-Ingiered, Ħal Luqa LQA 3300. Dawn id-dispożizzjonijiet ġenerali għandhom jiġu meqjusa bħala parti integrali minn din is-sejħa għall-applikazzjonijiet.

Is-sit elettroniku u l-indirizz elettroniku tad-direttorat huma (http://agrikoltura.gov.mt) u (humanresources.mafa@gov.mt).

L-20 ta' Frar, 2026

MINISTERU GĦALL-AGRIKOLTURA, IS-SAJD U D-DRITTIJIET TAL-ANNIMALI

Post ta' Manager II (Project Management) fil-Ministeru għall-Agrikoltura, is-Sajd u d-Drittijiet tal-Annimali

Nomenklaturi li jindikaw il-maskil jinkludu wkoll il-femminil.

1. Is-Segretarju Permanenti, Ministeru għall-Agrikoltura, is-Sajd u d-Drittijiet tal-Annimali, jilqa' applikazzjonijiet għall-post ta' Manager II (Project Management) fil-Ministeru għall-Agrikoltura, is-Sajd u d-Drittijiet tal-Annimali.

Termini u Kundizzjonijiet

2.1 Din il-ħatra hija suġġetta għal perjodu ta' probation/prova ta' tnax-il (12) xahar.

2.2 Waqt il-perjodu ta' probation/prova, dawk appuntati jridu jkunu temmew b'suċċess kors ta' induzzjoni offrut mill-Istitut għas-Servizzi Pubbliċi sabiex ikunu eliġibbli għall-konferma tal-ħatra.

2.3 Is-salarju ta' Manager II (Project Management) huwa ta' Skala ta' Salarju 7, li fl-2026 huwa ta' €32,158.00 fis-sena, li jiżdied b'€531.17 fis-sena sa massimu ta' €35,345.02.

reasonable accommodation for registered persons with disability;
submission of recognition statements in respect of qualifications;
qualifications at a higher level;
comparative level of Public Sector employees;
renouncement of pending applications;
publication of the result;
medical examination;
the process for the submission of petitions concerning the result;
access to application forms and related details;
retention of documents,

may be accessed from (https://publicservices.gov.mt/en/people/Documents/Recruitment_GenProvs/General%20Provisions_ENG.pdf) or may be obtained from the Corporate Services Directorate, Agriculture Research and Innovation Hub, Triq l-Ingiered, Ħal Luqa LQA 3300. These general provisions are to be regarded as an integral part of this call for applications.

The website address, fax number and email address of the receiving directorate are (http://agrikoltura.gov.mt) and (humanresources.mafa@gov.mt).

20th February, 2026

MINISTRY FOR AGRICULTURE, FISHERIES AND ANIMAL RIGHTS

Post of Manager II (Project Management) in the Ministry for Agriculture, Fisheries and Animal Rights

Nomenclatures denoting the male gender include also the female gender.

1. The Permanent Secretary, Ministry for Agriculture, Fisheries and Animal Rights, invites applications for the post of Manager II (Project Management) in the Ministry for Agriculture, Fisheries and Animal Rights.

Terms and Conditions

2.1 This appointment is subject to a probationary/trial period of twelve (12) months.

2.2 During the probationary/trial period, appointees must successfully complete appropriate induction programmes organised by the Institute for the Public Services to be eligible for confirmation of appointment.

2.3 The salary for the post of Manager II (Project Management) is Salary Scale 7, which in the year 2026 is €32,158.00 per annum, rising by annual increments of €531.17 up to a maximum of €35,345.02.

2.4 Persuna fil-grad ta' Manager II fi Skala ta' Salarju 7 li ikollhom Master's degree rikonoxxuta fil-Livell 7 tal-MQF (suġġetta għal minimu ta' 90 krettu ECTS jew ekwivalenti*) titla' fi Skala ta' Salarju 6 (€33,931.02 x €596.33 - €37,509.00 fis-sena 2026) wara tliet (3) snin servizz bħala Manager II fi Skala ta' Salarju 7, jekk tkun qdiet dmirha b'mod sodisfaċenti.

*Kwalifika ta' Master's rikonoxxuta b'minimu ta' 60 krettu ECTS hija aċċettata biss bil-kundizzjoni li dikjarazzjoni formali ta' rikonoxximent tal-Master's mill-MQRIC tiġi sottomessa mal-applikazzjoni (suġġett għad-dispożizzjonijiet tal-klawsola 5.4 tad-dokument tad-Dispożizzjonijiet Ġenerali). Kwalifika ta' Master's rikonoxxuta mill-Università ta' Malta (mogħtija qabel l-2009) b'inqas minn 60 krettu ECTS hija aċċettabbli sakemm jiġi vverifikat mill-MQRIC jew l-Università ta' Malta li l-ammont ta' xogħol huwa komparabbli ma' mill-inqas 60 krettu ECTS.

2.5 Persuna fil-grad ta' Manager II fi Skala ta' Salarju 7 li għandha degree ta' Baċellerat rikonoxxuta f'Livell 6 tal-MQF (suġġetta għal minimu ta' 180 krettu ECTS jew ekwivalenti*) titla' fi Skala ta' Salarju 6 (€33,931.02 x €596.33 - €37,509.00 fis-sena 2026) wara sitt (6) snin servizz bħala Manager II fi Skala ta' Salarju 7, jekk tkun qdiet dmirha b'mod sodisfaċenti.

*Kwalifika ta' Baċellerat komparabbli rikonoxxuta, kif applikabbli, hija aċċettata biss suġġett għal dikjarazzjoni formali ta' rikonoxximent mill-MQRIC li tiġi sottomessa mal-applikazzjoni (suġġett għad-dispożizzjonijiet tal-klawsola 5.4 tad-dokument tad-Dispożizzjonijiet Ġenerali). Kwalifika ta' Baċellerat rikonoxxuta mill-Università ta' Malta (mogħtija qabel l-2009) b'inqas minn 180 krettu ECTS hija aċċettabbli sakemm jiġi vverifikat mill-MQRIC jew l-Università ta' Malta li l-ammont ta' xogħol huwa komparabbli mal-minimu ta' 180 krettu ECTS.

2.6 Il-persuni maħtura jkunu wkoll intitolati għal ħlas annwali marbut mal-prestazzjoni sa massimu ta' 15% tas-salarju bażiku tagħhom, marbut ma' xogħol sodisfaċenti, u ħlas ta' allowance tal-klassi annwali ta €2,000, suġġett għall-politiki tal-amministrazzjoni ċentrali li jkunu fis-seħħ minn żmien għal żmien.

2.7 Mhux se jkun possibbli li jintalab trasferiment qabel perjodu ta' sentejn (2) mill-ħatra. Hekk kif jiskadi l-imsemmi perjodu ta' sentejn (2), dawk appuntati jistgħu jiġu biss trasferiti fuq talba tagħhom sabiex jaqdu dmirijiet xi mkien ieħor fil-qasam tal-Project Management, skont il-postijiet vakanti stabbiliti.

2.8 Ir-riżultat ikun validu għal sentejn (2) mid-data tal-pubblikazzjoni.

2.4 A Manager II in Salary Scale 7 who are in a possession of a recognised Master's Degree at MQF level 7 (subject to a minimum of 90 ECTS credits, or equivalent*) will progress to Salary Scale 6 (€33,931.02 x €596.33 - €37,509.00 in 2026) on completion of three (3) years service as Manager II in salary scale 7, subject to satisfactory performance.

*A recognised Master's qualification with a minimum of 60 ECTS credits is only accepted subject to an MQRIC formal Master's recognition statement being submitted with the application (subject to the provisions of clause 5.4 of the General Provisions document). A recognised Master's qualification from the University of Malta (awarded pre-2009) with less than 60 ECTS credits is acceptable provided that it is verified by MQRIC or the University of Malta that the workload is comparable to at least 60 ECTS credits.

2.5 A Manager II in Salary Scale 7 who are in a possession of a recognised Bachelor's Degree at MQF level 6 (subject to a minimum of 180 ECTS credits, or equivalent*) will progress to Salary Scale 6 (€33,931.02 x €596.33 - €37,509.00 in 2026) on completion of six (6) years service as Manager II in Salary Scale 7, subject to satisfactory performance.

*A recognised comparable Bachelor's qualification, as applicable, is only accepted subject to an MQRIC formal recognition statement being submitted with the application (subject to the provisions of clause 5.4 of the General Provisions document). A recognised Bachelor's qualification from the University of Malta (awarded pre-2009) with less than 180 ECTS credits is acceptable provided that it is verified by MQRIC or the University of Malta that the workload is comparable to the minimum of 180 ECTS credits.

2.6 Appointees will also be entitled to the payment of an annual performance bonus of up to a maximum of 15% of their basic salary, subject to satisfactory performance, and a payment of an annual class allowance of €2,000, subject to Central Administration's policies in force from time to time.

2.7 It will not be possible to request a transfer before a two (2) year period from date of appointment. On the lapse of a two (2) year period, appointees may only be transferred at their own request to carry out duties elsewhere in Project Management, in accordance with established vacancies.

2.8 The result will be valid for a period of two (2) years from the date of publication.

2.9 Il-kandidati magħżula għandhom ikunu ta' kondotta xierqa għall-post li għalih saret l-applikazzjoni. Dawk li japplikaw minn barra s-Servizz Pubbliku għandhom jipproduċu ċertifikat tal-kondotta maħruġ mill-Uffiċċju tar-Rekords Kriminali jew awtorità kompetenti oħra mhux aktar minn sitt (6) xhur qabel id-data tal-għeluq ta' din is-sejħa għall-applikazzjonijiet, li għandu jiġi sottomess mill-persuna magħżula fi żmien ġimgħa (1) mid-data tan-notifika tal-ħatra.

2.10 Fir-rigward tar-rekwiżiti li joħorġu mid-Direttiva 16, dwar il-'Qafas Governattiv għall-Prevenzjoni u l-Ġestjoni ta' Kunflitti ta' Interess fl-Amministrazzjoni Pubblika', maħruġ mis-Segretarju Permanenti Ewlieni fis-27 ta' Novembru, 2023, u li daħal fi-seħħ fl-1 ta' Frar, 2024, il-bord tal-għażla se jivvaluta l-impjiegi preċedenti tal-kandidati biex jevalwa l-kunflitti ta' interess potenzjali. F'dan ir-rigward, il-kandidati għandhom jipprovdu CV kompletament aġġornat, inkluż il-kwalifiki u l-istorja tal-impjieg mal-applikazzjoni tagħhom. Kwalunkwe kwistjoni ta' kunflitt ta' interess potenzjali nnutata għandha tiġi rrappurtata lis-Segretarju Permanenti rispettiv biex jiġi żgurat li, jekk il-kandidat jiġi reklutat, tali kunflitti ta' interess ikunu mmaniġġjati b'mod xieraq.

Barra minn hekk, il-kandidati magħżula għandhom jirrappurtaw kwalunkwe kunflitt ta' interess magħruf, attwali, potenzjali jew apparenti qabel ma jaċċettaw ħatra, permezz tad-Dikjarazzjoni preskritta disponibbli fl-Appendiċi 1 tad-Direttiva 16 (disponibbli minn (https://publicservices.gov.mt/en/people/Documents/Directives/Framework%20for%20Preventing%20and%20Managing%20COI%20in%20the%20Public%20Sector.pdf)).

Dmirijiet

3. Id-dmirijiet għal dan il-post ta' Manager II (Project Management) huma:

i. L-iżgurar ta' komunikazzjoni ta' livell għoli ma' direttorati, dipartimenti u entitajiet oħra li jaqgħu taħt il-kompetenza tal-Ministeru u biex jinżammu infurmati dwar l-iżvilupp fil-politika tal-UE w internazzjonali fl-oqsma relatati mal-portafoll tal-Ministeru;

ii. Jikkordina l-pożizzjoni ta' Malta jew informazzjoni meħtieġa minn ministeri oħra u/jew l-istituzzjonijiet tal-UE u internazzjonali b'mod li jiżgura azzjoni f'waqtha u kkordinata, wara konsultazzjoni mal-partijiet interessati;

iii. Jikkonsolida l-abbozzar ta' dokumentazzjoni ta' background (instruction notes, briefing notes u speaking notes, eċċ.) għal laqgħat varji tal-kumitati, gruppi ta' ħidma, kunsilli u oħrajn tal-UE wara l-konsultazzjonijiet meħtieġa ma' ministeri oħra, ir-Rappreżentanza Permanenti ta' Malta għall-UE u d-Dipartiment ta' Kordinazzjoni tal-

2.9 Selected candidates must be of conduct which is appropriate to the post applied for. Prior to appointment, selected candidates from outside the Public Service must produce a certificate of conduct issued by the Criminal Records Office or other competent authority not earlier than six (6) months from the closing date of this call for applications, which should be submitted by the selected candidate within one (1) week from the date of the notification of appointment.

2.10 In terms of the requirements emanating from Directive 16, regarding the 'Governing Framework for Preventing and Managing Conflicts of Interest in the Public Administration', issued by the Principal Permanent Secretary on 27th November, 2023, and which came into force on 1st February, 2024, the selection board will assess candidates' previous employments to assess potential conflicts of interest. In this respect, candidates are to provide a completely updated CV, including qualifications and employment history with their application. Any potential conflict of interest matters noted will be reported to the respective Permanent Secretary, to ensure that should the candidate be recruited, such conflicts of interest would be appropriately managed.

Moreover, selected candidates are to report any known actual, potential or apparent conflicts of interest prior to accepting an appointment, through the prescribed Declaration available at Appendix 1 to Directive 16 (available from (https://publicservices.gov.mt/en/people/Documents/Directives/Framework%20for%20Preventing%20and%20Managing%20COI%20in%20the%20Public%20Sector.pdf)).

Duties

3. The job duties for the post of Manager II (Project Management) include:

i. Ensuring a high level of communication with other directorates, line departments and entities within the Ministry's remit and to keep them informed about relevant EU/international developments related to the policy areas that fall within the ambit of the Ministry's portfolio;

ii. Respond to requests for policy decisions or information, required by other ministries and/or the EU and international institutions in a manner that ensures timely and co-ordinated action, following stakeholder consultation;

iii. Consolidate the drafting of background documentation (instruction notes, briefing notes and speaking notes, etc.) for various meetings of the EU committees, working parties, councils and others following the required consultations within the Ministry and with other ministries, the Permanent Representation of Malta to the EU and the EU Coordination

UE fil-Ministeru għall-Affarijiet Barranin u Ewropej u l-Kummerċ;

iv. L-abbozzar ta' Explanatory Memoranda bil-pożizzjonijiet ta' Malta dwar l-oqsma ta' politika tal-Ministeru kif meħtieġ bi tweġiba għall-proposti leġiżlattivi, komunikazzjonijiet u rapporti tal-UE, wara konsultazzjoni mal-entitajiet rilevanti fi ħdan u barra l-MAFA;

v. Il-kordinazzjoni, l-analiżi, l-ipproċessar u s-sottomissjoni tal-obbligi ta' rappurtar tal-UE u/jew internazzjonali fl-oqsma ta' politika li jaqgħu taħt il-kompetenza tal-Ministeru;

vi. Immaniġġjar tal-implimentazzjoni tal-proġetti u l-programmi assenjati skont ir-regoli applikabbli tal-UE u dawk nazzjonali;

vii. Jizviluppa pjanijiet ta' xogħol inkluż l-issettjar ta' xoghol, skadenza, il-monitoraġġ u s-sommarju tal-progress tal-proġetti assenjati;

viii. Jassisti u jagħti pariri fl-abbozzar ta' formoli ta' applikazzjoni għall-isfruttar ta' Fondi tal-EU, kif ordnat mill-maniġer superjuri u direttur fid-Direttorat għall-Affarijiet tal-UE u Internazzjonali;

ix. Iżomm kuntatt mal-Ministry Procurement Unit (MPU) fi ħdan il-Ministeru u mad-Dipartiment tal-Kuntratti għall-implimentazzjoni ta' proċeduri ta' akkwist fir-rigward ta' proġetti assenjati, inkluż għajnuna fil-kumpilazzjoni ta' dokumenti ta' offerti u kwotazzjoni, il-kordinazzjoni ta' proċessi ta' għażla, u kwalunkwe dmir ieħor relatat;

x. Il-monitoraġġ tal-ispejjeż, l-iskeda tal-ħin u l-kwalità tax-xogħol imwettaq, u l-proposta ta' suġġerimenti għal prestazzjoni/implimentazzjoni aħjar tal-proġetti assenjati;

xi. Issir evalwazzjoni tal-impatti soċjoekonomiċi tal-komunikazzjonijiet, il-politiki u l-istrateġiji ppubblikati mill-Kummissjoni Ewropea, inkluż bit-twettiq ta' riċerka u analiżi xierqa biex jiġi ddeterminat l-impatt mistenni tal-proposti fuq Malta u l-politiki tagħha;

xii. Kwalunkwe kompitu ieħor li s-superjuri jista' jiddelega lilu/ha, kif jista' jkun meħtieġ;

xiii. Kwalunkwe dmir ieħor hekk kif ordnat mis-Segretarju Permanenti Ewlieni.

Rekwiżiti tal-eliġibbiltà

4.1 Sal-ħin u d-data tal-għeluq ta' din is-sejħa għall-applikazzjonijiet, l-applikanti għandhom ikunu:

i. a. ċittadini ta' Malta; jew

Department within the Ministry for Foreign and European Affairs and Trade;

iv. Drafting of Explanatory Memoranda with Malta's positions on the Ministry's policy areas as required in response to EU legislative proposals, communications and reports, following consultation with the relevant entities within and outside MAFA;

v. Coordinating, analysing, processing and submission of EU and/or international reporting obligations in the policy areas within the remit of the Ministry;

vi. Managing the effective implementation of the projects and programmes assigned in accordance with the applicable EU and national rules;

vii. Developing work plans including setting of tasks, deadlines, and monitoring and summarizing progress of the assigned projects;

viii. Assisting and advising in the drafting of application forms for the tapping of EU Funds, as directed by the senior manager and director at the EU and International Affairs Directorate;

ix. Liaising with the Ministry Procurement Unit (MPU) within the Ministry and with the Department of Contracts for the implementation of procurement procedures in relation to assigned projects, including assisting in the compilation of tender and quotation documents, the coordination of selection processes, and any other related duties;

x. Monitoring the costs, time schedule and quality of work performed, and the proposing of suggestions for better performance/implementation of the assigned projects;

xi. Assessing socio-economic impacts of communications, policies and strategies published by the Commission, including by carrying out research and appropriate analysis to determine the expected impact of proposals on Malta and its policies;

xii. Undertakes any other tasks, which the superiors may delegate to him/her, as may be required;

xiii. Any other duties as directed by the Principal Permanent Secretary.

Eligibility requirements

4.1 By the closing time and date of this call for applications, applicants must be:

i. a. citizens of Malta; or

b. ċittadini ta' Stati Membri oħra tal-Unjoni Ewropea li għandhom jedd għal trattament ugwali daqs ċittadini Maltin fi kwistjonijiet ta' impjieg bis-saħħa ta' leġiżlazzjoni tal-UE u dispożizzjonijiet ta' trattati dwar iċ-ċaqliq ħieles tal-ħaddiema; jew

b. citizens of other Member States of the European Union who are entitled to equal treatment to Maltese citizens in matters of employment by virtue of EU legislation and treaty provisions dealing with the free movement of workers; or

c. ċittadini ta' kwalunkwe pajjiż ieħor li għandhom jedd għal trattament ugwali daqs ċittadini Maltin fi kwistjonijiet ta' impjieg minħabba li jkunu japplikaw għal dak il-pajjiż b'leġiżlazzjoni tal-UE u dispożizzjonijiet ta' trattati dwar iċ-ċaqliq ħieles tal-ħaddiema; jew

c. citizens of any other country who are entitled to equal treatment to Maltese citizens in matters related to employment by virtue of the application to that country of EU legislation and treaty provisions dealing with the free movement of workers; or

d. kwalunkwe persuni oħra li għandhom jedd għal trattament ugwali daqs ċittadini Maltin fi kwistjonijiet ta' impjieg permezz tar-relazzjoni familjari tagħhom ma' persuni msemmija f'(a), (b) jew (c), skont kif hemm fil-liġi jew fil-leġiżlazzjoni tal-UE u dispożizzjonijiet ta' trattati msemmija hawn fuq; jew

d. any other persons who are entitled to equal treatment to Maltese citizens in matters related to employment in terms of the law or the abovementioned EU legislation and treaty provisions, on account of their family relationship with persons mentioned in paragraph (a), (b) or (c); or

e. ċittadini ta' pajjiżi terzi li jkunu ngħataw status ta' residenti li joqogħdu għal żmien twil f'Malta taħt ir-regolament 4 tar-Regolamenti tal-2006 dwar Status ta' Residenti li joqogħdu għal Żmien Twil (Ċittadini ta' Pajjiżi Terzi), jew li jkunu ngħataw permess ta' residenza taħt ir-regolament 18(3) tal-istess regolamenti, flimkien mal-membri tal-familja ta' ċittadini ta' pajjiż terzi li jkunu ngħataw permess ta' residenza taħt ir-Regolamenti tal-2007 dwar ir-Riunifikazzjoni tal-Familji; jew

e. third country nationals who have been granted long-term resident status in Malta under regulation 4 of the Status of Long-term Residents (Third Country Nationals) Regulations, 2006 or who have been granted a residence permit under regulation 18(3) thereof, together with family members of such third country nationals who have been granted a residence permit under the Family Reunification Regulations, 2007; or

f. Fil-pussess ta' dokument tar-residenza maħruġ skont id-dokument 'Status ta' Residenza ta' Ċittadini tar-Renju Unit u l-Membri tal-Familja tagħhom f'Malta skont il-Ftehim dwar l-Irtirar tar-Renju Unit u l-Irlanda ta' Fuq mill-Unjoni Ewropea u r-Regolamenti tal-Komunità Ewropea dwar l-Enerġija Atomika'.

f. in possession of a residence document issued in terms of the 'Residence Status of United Kingdom Nationals and their Family Members in Malta in accordance with the Agreement on the Withdrawal of the United Kingdom and Northern Ireland from the European Union and the European Atomic Energy Community Regulations'.

Għandu jintalab il-parir tat-Taqsima taċ-Ċittadinanza fi ħdan l-Aġenzija Komunità Malta u tat-Taqsima tal-Espatrijati fi ħdan Identità skont il-ħtieġa fl-interpretazzjoni tad-dispożizzjonijiet imsemmija hawn fuq.

The advice of the Citizenship Unit within Community Malta Agency and the Expatriates Unit within Identità should be sought as necessary in the interpretation of the above provisions.

Il-ħatra ta' kandidati msemmija f'(b), (c), (d) u (e) hawn fuq teħtieġ il-ħruġ ta' liċenzja tax-xogħol f'dawk il-każijiet fejn hija meħtieġa skont l-Att dwar l-Immigrazzjoni u leġiżlazzjoni sussidjarja. Jobsplus għandha tiġi kkonsultata skont il-ħtieġa dwar din il-materja.

The appointment of candidates referred to at (b), (c), (d) and (e) above would necessitate the issue of an employment licence in so far as this is required by the Immigration Act and subsidiary legislation. Jobsplus should be consulted as necessary on this issue.

ii. kapaċi jikkomunikaw bil-lingwa Maltija u bil-lingwa Ingliża, sabiex jitwettqu b'mod suffiċjenti u adegwat d-dmirijiet li għalihom saret l-applikazzjoni;

ii. able to communicate in the Maltese and English languages in order to sufficiently and adequately carry out the duties applied for;

U

AND

iii. ikollhom Master's degree rikonoxxuta fil-Livell 7 tal-MQF (suġġetta għal minimu ta' 90 krettu ECTS jew ekwivalenti*) fil-Project Management, jew Management

iii. in possession of a recognized Master's degree at MQF Level 7 (subject to a minimum of 90 ECTS credits, or equivalent*) in Project Management, or Management

Studies, jew European Studies, jew Business Administration, jew Accountancy, jew Creativity and Innovation, jew Quality Assurance Management jew ikollhom kwalifika rikonoxxuta professjonali komparabbli fil-Livell 7 tal-MQF fl-Accountancy, jew f'oqsma rilevanti kif determinat mill-maniġment.

*Kwalifika ta' Master's rikonoxxuta b'minimu ta' 60 krettu ECTS hija aċċettata biss bil-kundizzjoni li dikjarazzjoni formali ta' rikonoxximent tal-Master's mill-MQRIC tiġi sottomessa mal-applikazzjoni (suġġett għad-dispożizzjonijiet tal-klawsola 5.4 tad-dokument tad-Dispożizzjonijiet Ġenerali). Kwalifika ta' Master's rikonoxxuta mill-Università ta' Malta (mogħtija qabel l-2009) b'inqas minn 60 krettu ECTS hija aċċettabbli sakemm jiġi vverifikat mill-MQRIC jew l-Università ta' Malta li l-ammont ta' xogħol huwa komparabbli ma' mill-inqas 60 krettu ECTS.

JEW

iv. ikollhom degree ta' Baċellerat rikonoxxuta f'Livell 6 tal-MQF (suġġetta għal minimu ta' 180 krettu ECTS jew ekwivalenti*) fil-Project Management, jew Management Studies, jew European Studies, jew Business Administration, jew Accountancy, jew Creativity and Innovation, jew Quality Assurance Management jew ikollhom kwalifika rikonoxxuta professjonali komparabbli fil-Livell 6 tal-MQF fl-Accountancy, jew f'oqsma rilevanti kif determinat mill-maniġment u tmien (8) snin esperjenza maniġerjali sodisfaċenti.

*Kwalifika ta' Baċellerat komparabbli rikonoxxuta, kif applikabbli, hija aċċettata biss suġġett għal dikjarazzjoni formali ta' rikonoxximent mill-MQRIC li tiġi sottomessa mal-applikazzjoni (suġġett għad-dispożizzjonijiet tal-klawsola 5.4 tad-dokument tad-Dispożizzjonijiet Ġenerali). Kwalifika ta' Baċellerat rikonoxxuta mill-Università ta' Malta (mogħtija qabel l-2009) b'inqas minn 180 krettu ECTS hija aċċettabbli sakemm jiġi vverifikat mill-MQRIC jew l-Università ta' Malta li l-ammont ta' xogħol huwa komparabbli mal-minimu ta' 180 krettu ECTS.

Uffiċjali pubbliċi li japplikaw għal dan il-post iridu jkunu kkonfermati fil-ħatra attwali tagħhom, sakemm il-ħatra attwali ma tkunx fi klassi/linja ta' karriera differenti jew f'pożizzjoni definita, iżda jistgħu japplikaw għal grad/pożizzjoni inqas anke jekk mhux ikkonfermati u irrispettivament jekk hux fl-istess linja ta' karriera jew le. Riverżjoni għal ħatra preċedenti mhux ikkonfermata mhijiex possibbli.

4.2 (i) Barra minn hekk, kandidati li għadhom ma kisbux formalment l-ebda waħda mill-kwalifiki msemmija hawn fuq xorta jiġu kkunsidrati. Dawn il-kandidati għandhom jissottomettu evidenza li ġew approvati għall-għoti tal-kwalifika inkwistjoni.

Studies, or European Studies, or Business Administration, or Accountancy, or Creativity and Innovation, or Quality Assurance Management or a recognised comparable professional qualification at MQF Level 7 in Accountancy, or in relevant areas as determined by management.

*A recognised Master's qualification with a minimum of 60 ECTS credits is only accepted subject to an MQRIC formal Master's recognition statement being submitted with the application (subject to the provisions of clause 5.4 of the General Provisions document). A recognised Master's qualification from the University of Malta (awarded pre-2009) with less than 60 ECTS credits is acceptable provided that it is verified by MQRIC or the University of Malta that the workload is comparable to at least 60 ECTS credits.

OR

iv. in possession of a recognised Bachelor's Degree at MQF Level 6 (subject to a minimum of 180 ECTS credits, or equivalent*) in Project Management, or Management Studies, or European Studies, or Business Administration, or Accountancy, or Creativity and Innovation, or Quality Assurance Management or a recognised comparable professional qualification at MQF Level 6 in Accountancy, or in relevant areas as determined by management and eight (8) years satisfactory managerial experience.

*A recognised comparable Bachelor's qualification, as applicable, is only accepted subject to an MQRIC formal recognition statement being submitted with the application (subject to the provisions of clause 5.4 of the General Provisions document). A recognised Bachelor's qualification from the University of Malta (awarded pre-2009) with less than 180 ECTS credits is acceptable provided that it is verified by MQRIC or the University of Malta that the workload is comparable to the minimum of 180 ECTS credits.

Public officers applying for this post must be confirmed in their current appointment, unless the current appointment is in a different class/career stream or in a definite position, but may apply for a lower grade/position even if not confirmed and whether in the same stream or not. Reversion to previous unconfirmed appointment is not possible.

4.2 (i) Moreover, candidates who have not yet formally obtained any of the abovementioned qualifications will still be considered. Such candidates are to submit evidence that they have been approved for the award of the qualification in question.

(ii) Aktar minn hekk, kandidati li bħalissa qed isegwu programm ta' studju rikonoxxut f'livell tal-MQF ogħla minn dak mitlub hawn fuq jiġu kkunsidrati wkoll. Dawn il-kandidati għandhom jissottomettu evidenza li temmew b'suċċess il-kretti meħtieġa tal-ECTS, jew ekwivalenti, u laħqu l-livell tal-MQF meħtieġ, sal-ħin u d-data tal-għeluq tas-sejħa għall-applikazzjonijiet. L-applikanti prospettivi għandhom jinnutaw ir-rekwiżit li jipproduċu dikjarazzjonijiet ta' rikonoxximent tal-MQRIC fir-rigward tal-kwalifiki tagħhom mill-MQRIC, jew awtorità pertinenti oħra, kif applikabbli, skont id-dispożizzjonijiet applikabbli għal din is-sejħa għall-applikazzjonijiet (ara l-ħolqa aktar 'l isfel).

4.3 Kandidati li għadhom ma kisbux formalment jew għadhom mhux approvati għall-kwalifika rikjesta hekk kif speċifikata fil-paragrafu 4.1 jew kif indikat f'paragrafu 3.1 tad-dispożizzjonijiet ġenerali (https://publicservices.gov.mt/en/people/Documents/Recruitment_GenProvs/General%20Provisions_MT.pdf), xorta jiġu kkunsidrati, basta jibagħtu evidenza li jinsabu fl-aħħar fażi tal-kors li jwassal għall-għoti tat-tali kwalifika. Il-persuni maħtura jridu jġibu, jew ġew approvati, għat-tali kwalifika fi żmien sena mid-data tal-ħatra tagħhom. Jekk l-iskadenza ma tintlaħaqx, il-ħatra, għal din ir-raġuni, tiġi awtomatikament terminata.

Sottomissjoni ta' Dokumentazzjoni

5.1 Il-kwalifiki u l-esperjenza li l-persuna jkollha għandhom jintwerew b'ċertifikati/traskrizzjonijiet u/jew dokumenti, li kopja tagħhom għandha tkun skennjata u mibgħuta permezz tal-Portal tar-Reklutaġġ (https://recruitment.gov.mt).

5.2 Id-dokumenti oriġinali għandhom, mingħajr eċċezzjoni, jintwerew waqt l-intervista.

Proċeduri tal-Għażla

6.1 L-applikanti eliġibbli jiġu assessjati minn bord tal-għażla biex jiġi ddeterminat min hu adatt għall-post. Il-marka massima għal dan il-proċess tal-għażla hija 100% u l-marka li persuna trid iġġib biex tgħaddi hija 50%.

6.2 Tingħata kunsiderazzjoni xierqa lill-kandidati li, minbarra dak rikjest f'paragrafi 4.1 sa 4.3, għandhom esperjenza ta' xogħol rilevanti u ppruvata.

Sottomissjoni tal-Applikazzjoni

7.1 L-applikazzjonijiet għandhom jiġu sottomessi, għall-attenzjoni tad-Direttur għas-Servizzi Korporattivi, Ministeru għall-Agrikoltura, is-Sajd u d-Drittijiet tal-Annimali, permezz tal-Portal tar-Reklutaġġ tal-Gvern online **biss**

(ii) Furthermore, candidates who are currently following a recognised programme of study at a higher MQF level than that requested above will also be considered. Such candidates are to submit evidence that they have successfully completed the necessary ECTS credits, or equivalent, and attained the required MQF level, by the closing time and date of the call for applications. Prospective applicants should note the requirement to produce MQRIC recognition statements in respect of their qualifications from MQRIC, or other designated authorities, as applicable, as per provisions applicable to this call for applications (see link below).

4.3 Candidates who have not yet formally obtained or are not yet approved for the qualification specified in paragraph 4.1 or else as indicated in paragraph 3.1 of the general provisions (https://publicservices.gov.mt/en/people/Documents/Recruitment_GenProvs/General%20Provisions_ENG.pdf) will still be considered provided that they submit evidence that they are in the final phase of their course leading to such qualification. Appointees must obtain, or be approved, for the award of such qualification within one year of their appointment date. If this stipulated deadline for the attainment of such qualification is not met, the appointment will be, for this reason, automatically terminated.

Submission of Supporting Documentation

5.1 Qualifications and experience claimed must be supported by certificates/transcripts and/or testimonials, copies of which are to be scanned and sent through the Recruitment Portal (https://recruitment.gov.mt).

5.2 Original certificates and/or testimonials are to be invariably produced for verification at the interview.

Selection Procedures

6.1 Eligible applicants will be assessed by a selection board to determine their suitability for the post. The maximum mark for this selection process is 100% and the pass mark is 50%.

6.2 Due consideration will be given to applicants who, besides the requisites indicated in paragraphs 4.1 to 4.3, have proven relevant work experience.

Submission of Applications

7.1 Applications are to be submitted, for the attention of the Director Corporate Services, Ministry for Agriculture, Fisheries and Animal Rights, through the online Government Recruitment Portal **only** (https://recruitment.gov.mt).

(https://recruitment.gov.mt). L-applikazzjonijiet għandhom jinkludu Curriculum Vitae kompletament aġġornat (li għandu jinkludi lista tal-kwalifiki tal-applikant u l-istorja tal-impjieg). Id-data tal-għeluq tal-applikazzjonijiet hija l-5.15 p.m. (Ħin Ċentrali Ewropew) ta' nhar il-Ġimgħa, 6 ta' Marzu, 2026.Ittra elettronika ġġenerata mill-kompjuter tintbagħat bħala rċevuta tal-applikazzjoni. Aktar dettalji dwar is-sottomissjoni tal-applikazzjonijiet jinsabu fid-dispożizzjonijiet ġenerali msemmija hawn isfel.

7.2 Hija r-responsabbiltà tal-applikanti li ma jħallux sal-aħħar mument biex jissottomettu l-applikazzjoni tagħhom.

7.3 Applikazzjonijiet li jaslu wara d-data u l-ħin tal-għeluq (i.e. applikazzjonijiet tard) ma jiġux aċċettati.

7.4 Applikanti jingħataw sa jumejn (2) xogħol wara d-data u l-ħin tal-għeluq ta' din is-sejħa għall-applikazzjonijiet, biex jissottomettu dokumenti mhux korretti jew mhux mimlija kif suppost jew nieqsa.

Dispożizzjonijiet Ġenerali Oħra

8. Dispożizzjonijiet ġenerali oħra dwar din is-sejħa għall-applikazzjonijiet, b'referenza partikolari għal:

benefiċċji applikabbli, kundizzjonijiet u regoli/regolamenti;
applikazzjonijiet laterali;
bdil raġonevoli għall-persuni rreġistrati b'diżabbiltà;

sottomissjoni ta' dikjarazzjoni ta' rikonoxximent dwar il-kwalifiki;
kwalifiki f'livell ogħla;
livell komparattiv tal-impjegati tas-Settur Pubbliku;
rinunzji ta' applikazzjonjiet pendenti;
pubblikazzjoni tar-riżultat;
eżami mediku;
proċess sabiex tiġi sottomessa petizzjoni dwar ir-riżultat;

aċċess għall-formola tal-applikazzjoni u dettalji relatati;
żamma ta' dokumenti,

jistgħu jiġu aċċessati minn (https://publicservices.gov.mt/en/people/Documents/Recruitment_GenProvs/General%20Provisions_MT.pdf) jew jinkisbu mid-Direttorat għas-Servizzi Korporattivi, Agriculture Research and Innovation Hub, Triq l-Ingiered, Ħal Luqa LQA 3300. Dawn id-dispożizzjonijiet ġenerali għandhom jiġu meqjusa bħala parti integrali minn din is-sejħa għall-applikazzjonijiet.

Is-sit elettroniku u indirizz elettroniku tad-Direttorat huma (http://agrikoltura.gov.mt) u (humanresources.mafa@gov.mt).

L-20 ta' Frar, 2026

Applications are to include a Curriculum Vitae, completely up-to-date (which should include a list of qualifications held by applicant and the employment history). The closing date of the receipt of applications is 5.15 p.m. (Central European Time) of Friday, 6th of March, 2026. A computer-generated email will be sent as an acknowledgement of the application. Further details concerning the submission of applications are contained in the general provisions referred to below.

7.2 It is the responsibility of the applicants not to leave until the last moment for submission of their application.

7.3 Applications which are received after closing date and time (i.e. late applications) would not be accepted.

7.4 Applicants are granted up to two (2) working days after closing date and time of this call for applications, to submit any incorrect or incomplete or missing documents.

Other General Provisions

8. Other general provisions concerning this call for applications, with particular reference to:

applicable benefits, conditions and rules/regulations;
lateral applications;
reasonable accommodation for registered persons with disability;
submission of recognition statements in respect of qualifications;
qualifications at a higher level;
comparative level of Public Sector employees;
renouncement of pending applications;
publication of the result;
medical examination;
the process for the submission of petitions concerning the result;
access to application forms and related details;
retention of documents,

may be accessed from (https://publicservices.gov.mt/en/people/Documents/Recruitment_GenProvs/General%20Provisions_ENG.pdf) or may be obtained from the Corportate Services Directorate, Agriculture Research and Innovation Hub, Triq l-Ingiered, Ħal Luqa LQA 3300. These general provisions are to be regarded as an integral part of this call for applications.

The website address and email address of the receiving Section are (http://agrikoltura.gov.mt) and (humanresources.mafa@gov.mt).

20th February, 2026

AĠENZIJA NAZZJONALI TAL-LITTERIŻMU

Sejħa għal Promoturi tal-Litteriżmu (Riżorsi tal-Litteriżmu bil-Malti), part-time u full-time, mal-Aġenzija Nazzjonali tal-Litteriżmu

Numru tal-Permess tal-Jobsplus: 1032/2025 (it-tielet sejħa)
Numru tal-Permess tal-Jobsplus: 796/2025 (ir-raba' sejħa)

L-Aġenzija Nazzjonali tal-Litteriżmu qiegħda tilqa' applikazzjonijiet għal Promoturi tal-Litteriżmu (Riżorsi tal-Litteriżmu bil-Malti), full-time u part-time, b'kuntratti indefiniti.

L-applikanti għandhom jissodisfaw dawn il-kriterji ta' eliġibbiltà sad-data tal-għeluq:

JEW (i) Master's rikonoxxut fil-Livell 7 tal-MQF jew ekwivalenti, bil-Malti (lingwa/letteratura/lingwistika/traduzzjoni) bħala l-qasam primarju U tal-anqas l-ekwivalenti ta' sena sħiħa esperjenza f'wieħed minn dawn l-oqsma: edukazzjoni, traduzzjoni, kitba, disinn u/jew illustrazzjoni u/jew pubblikazzjoni tal-kotba.

JEW (ii) Baċellerat rikonoxxut fil-Livell 6 tal-MQF jew ekwivalenti, li jinkludi tal-anqas 60 ECTS fil-Malti U tal-anqas l-ekwivalenti ta' sentejn sħaħ esperjenza f'wieħed minn dawn l-oqsma: edukazzjoni, traduzzjoni, kitba, disinn u/jew illustrazzjoni u/jew pubblikazzjoni tal-kotba.

JEW (iii) Baċellerat rikonoxxut fil-Livell 6 tal-MQF jew ekwivalenti jew ogħla fl-Edukazzjoni Primarja jew fi kwalunkwe lingwa U tal-anqas l-ekwivalenti ta' sentejn sħaħ esperjenza f'wieħed minn dawn l-oqsma: edukazzjoni, traduzzjoni, kitba, disinn u/jew illustrazzjoni u/jew pubblikazzjoni tal-kotba, U ċ-Ċertifikat tal-Qari tal-Provi bil-Malti fil-Livell 5 tal-MQF.*

U

Kompetenza fl-applikazzjonijiet tal-ICT, speċjalment fil-MS Office u, preferibbilment, dawk tad-disinn u/jew tal-editjar tar-ritratti diġitali.

*Kandidati li japplikaw taħt klawsola 1 (iii) li għad ma kisbux iċ-Ċertifikat tal-Qari tal-Provi bil-Malti fil-Livell 5 tal-MQF jistgħu jkunu kkunsidrati bil-kundizzjoni li jiksbu dan iċ-ċertifikat fi żmien l-ewwel sena tal-impjieg tagħhom.

Deskrizzjoni dettaljata tar-rwol u informazzjoni dwar il-kundizzjonijiet tal-impjieg jistgħu jinkisbu minn (https://nla.gov.mt/mt/sejhiet), jew permezz ta' ittra elettronika lil (nlarecruitment@ilearn.edu.mt), jew bin-numru tat-telefown 2598 3325.

NATIONAL LITERACY AGENCY

Call for full-time and part-time Resource Leaders, Literacy Resources in Maltese, within the National Literacy Agency

Jobsplus Permit Number: 1032/2025 (third call)
Jobsplus Permit Number: 796/2025 (fourth call)

The National Literacy Agency is seeking to recruit a full-time and a part-time Resource Leader, Literacy Resources in Maltese, on indefinite contracts.

Applicants must at the closing date of receipt of applications have:

EITHER (i) A recognised degree at MQF Level 7 or equivalent with Maltese (language/literature/linguistics / translation) as the main area AND at least the equivalent of one full year experience in one of the following fields: education, translation, writing, book design and/or illustration and/or publication

OR (ii) A recognised degree at MQF Level 6 or equivalent with at least 60 ECTS in Maltese AND at least the equivalent of two full years' experience in one of the following fields: education, translation, writing, book design and/or illustration and/or publication

OR (iii) A recognised degree at MQF Level 6 or equivalent or higher in Primary Education or in any language AND at least the equivalent of two full years' experience in one of the following fields: education, translation, writing, book design and/or illustration and/or publication AND the certificate at MQF Level 5 in Maltese Proofreading.*

AND

Competency in ICT applications, especially MS Office, and preferably also including design and/or photo editing tools.

*Candidates applying under clause (iii) who are not in possession of the certificate at MQF Level 5 in Maltese Proofreading may be considered providing they successfully achieve the certificate by the end of their first year of employment.

A detailed job description, including conditions of employment, may be obtained from (https://nla.gov.mt/vacancies), or by email to (nlarecruitment@ilearn.edu.mt), or by telaphone number 2598 3325.

Il-kandidati għandhom jibagħtu l-ittra tal-applikazzjoni flimkien mal-kwalifiki u l-esperjenzi fil-format tal-European Curriculum Vitae, kopja taċ-ċertifikati rilevanti tagħhom, ċertifikat tal-kondotta riċenti maħruġ mill-Pulizija u l-lista tax-xogħol li għamlu tul ħajjithom mill-Jobsplus, permezz ta' ittra elettronika lil (nlarecruitment@ilearn.edu.mt) sa mhux aktar tard mill-Ħamis, 5 ta' Marzu, 2026, f'nofsinhar.

L-applikanti jiġu mgħarrfa li tkun waslet l-applikazzjoni fi żmien tlett ijiem ta' xogħol. Applikazzjonijiet li jaslu tard ma jiġux ikkunsidrati.

L-20 ta' Frar, 2026

AĠENZIJA NAZZJONALI TAL-LITTERIŻMU

Sejħa għal Promoturi tal-Litteriżmu (part-time), Programm Nwar, f'Malta jew f'Għawdex mal-Aġenzija Nazzjonali tal-Litteriżmu

Numru tal-Permess tal-Jobsplus 128/2026 (l-ewwel sejħa)

L-Aġenzija Nazzjonali tal-Litteriżmu qiegħda tilqa' applikazzjonijiet għal Promoturi tal-Litteriżmu (part-time), Programm Nwar, f'Malta jew f'Għawdex.

Sad-data tal-għeluq ta' din is-sejħa, l-applikanti jrid ikollhom dawn ir-rekwiżiti:

Kwalifika universitarja rikonoxxuta ta' għalliem/a ta' Livell 6 tal-MQF, jew ekwivalenti u tal-anqas sentejn skolastiċi sħaħ esperjenza, JEW

Kwalifika universitarja rikonoxxuta ta' għalliem/a ta' Livell 7 tal-MQF u tal-anqas sena sħiħa skolastika esperjenza, JEW

Diploma in Facilitating Inclusive Education ta' Livell 5 tal-MQF (60 ECTS/ECVET), jew ekwivalenti, jew ogħla, u tliet snin skolastiċi sħaħ esperjenza bħala LSE.

U

Ikunu temmew b'suċċess il-kors tal-IFE Foundations of a Family Literacy Intervention Programme (Award). It-tlestija b'suċċess tal-Kors ta' Taħriġ fil-Metodoloġija tal-Programm tal-Litteriżmu Nwar jew tal-kors ta' Taħriġ għall-Għalliema fit-Tagħlim tal-Ħiliet Bażiċi tad-DQSE jew Diploma fil-Litteriżmu jew ekwivalenti jew ogħla, jiġu aċċettati wkoll, iżda jista' jkun meħtieġ taħriġ ulterjuri;

U

Ħakma tajba tal-Malti u l-Ingliż miktuba u mitkellma, evidenzjata b'ċertifikati fil-Livell 3 tal-MQF fil-Malti u fl-Ingliż ta' Grad 1-5/A-C, jew ekwivalenti, jew ogħla.

Candidates should submit their letter of application, together with a summary of qualifications and experience in a European Curriculum Vitae Format, a copy of their relevant scanned certificates, a valid police conduct certificate and their Jobsplus employment history, by email to (nlarecruitment@ilearn.edu.mt) by not later than Thursday, 5th March, 2026, at noon.

Applications will be acknowledged within three working days. Late applications will not be con sidered.

20th February, 2026

NATIONAL LITERACY AGENCY

Call for part-time Resource Leaders, Nwar Family Literacy Programme, in Malta or in Gozo, within the National Literacy Agency

Jobsplus Permit Number 128/2026 (first call)

The National Literacy Agency is seeking to recruit part-time Resource Leaders, Nwar Family Literacy Programme, in Malta or in Gozo.

Applicants must fulfil the following eligibility criteria by the closing date:

A recognised teaching degree at MQF Level 6 or equivalent and at least two full scholastic years teaching experience, OR

A recognised teaching degree at MQF Level 7 and at least one full scholastic year teaching experience, OR

A Diploma in Facilitating Inclusive Education at MQF Level 5 (60 ECTS/ECVET), or equivalent or higher, and three years learning support experience.

AND

Successful completion of the IfE Foundations of a Family Literacy Intervention Programme (Award). Successful completion of the Nwar Training Course or DQSE Basic Skills Training Certificate or Diploma in Literacy or equivalent or higher is also accepted, but upskilling may be required.

AND

Fluency in written and spoken Maltese and English, evidenced by means of MQF Level 3 in Maltese and English [SEC (Grade 1 to 5) or GCE Ordinary Level (Grade A to C)], or equivalent or higher.

*Applikanti li qed isegwu l-kors tal-IfE Foundations of a Family Literacy Intervention Programme (Award) jistgħu japplikaw ukoll. Dawn l-applikanti, jekk jintgħażlu, ikunu jridu jlestu l-kors b'suċċess fi żmien sena mid-data tal-għeluq ta' din is-sejħa. Biex jibdew jaħdmu jkun meħtieġ li jlestu b'suċċess almenu l-parti mill-kors li tiġi indikata. Jekk ma jlestux il-kors b'suċċess sa meta msemmi, il-kuntratt jitwaqqaf.

Aktar dettalji dwar ir-rwol u l-kundizzjonijiet tal-impjieg jistgħu jinkisbu minn (https://nla.gov.mt/mt/sejhiet), jew permezz ta' ittra elettronika lil (nlarecruitment@ilearn.edu.mt), jew bin-numru tat-telefown 2598 3325.

Il-kandidati għandhom jibagħtu ittra ta' applikazzjoni flimkien mal-kwalifiki u l-esperjenzi fil-format tal-European Curriculum Vitae, kopja taċ-ċertifikati rilevanti tagħhom, ċertifikat tal-kondotta riċenti maħruġ mill-Pulizija u l-lista tax-xogħol li għamlu tul ħajjithom mill-Jobsplus, permezz ta' ittra elettronika lil (nlarecruitment@ilearn.edu.mt) sa mhux aktar tard mill-Ġimgħa, 6 ta' Marzu, 2026, f'nofsinhar.

L-applikanti jiġu mgħarrfa li tkun waslet l-applikazzjoni fi żmien tlett ijiem ta' xogħol. Applikazzjonijiet li jaslu tard ma jiġux ikkunsidrati.

L-20 ta' Frar, 2026

KUMMISSJONI NAZZJONALI
GĦALL-PROMOZZJONI TAL-UGWALJANZA

Executive (Policy and Training)

(Nru tal-permess tal-Jobsplus 483/2025)

Il-pożizzjoni ta' Executive (Policy and Training) iġorr salarju ta':

€30,403 fis-sena, b'żidiet ta' €487 fis-sena sa massimu ta' €33,325

NCPE allowance fis-sena: €1,000

Performance bonus: sa 10% tas-salarju bażiku

Allowance ta' kwalifika jekk applikabbli

Din il-pożizzjoni hi b'kuntratt indefinit fuq bażi full-time.

L-Executive (Policy and Training) irid ikollhom fil-pussess tagħhom jew:

Kwalifika ta' Master's rikonoxxuta, f'Livell 7 tal-MQF, (suġġetta għall-minimu ta' 90 krettu ECTS/ECVET,

*Applicants who are following the IfE Foundations of a Family Literacy Intervention Programme (Award) course may also apply. These applicants, if selected, will need to successfully complete the course within one year from the closing date of this call. To commence work, they would be required to successfully complete at least the part of the course as will be indicated. If the course is not completed successfully, the contract will be terminated.

A detailed job description, including conditions of employment, may be obtained from (https://nla.gov.mt/vacancies), by email to (nlarecruitment@ilearn.edu.mt), or by telephone number 2598 3325.

Candidates should submit their letter of application, together with a summary of qualifications and experience in a European Curriculum Vitae Format, a copy of their relevant scanned certificates, a valid police conduct certificate and their Jobsplus employment history, by email to (nlarecruitment@ilearn.edu.mt) by not later than Friday, 6th March, 2026, at noon.

Applications will be acknowledged within three working days. Late applications will not be considered.

20th February, 2026

NATIONAL COMMISSION
FOR THE PROMOTION OF EQUALITY

Vacancy of Executive (Policy and Training)

(Jobsplus Permit No. 483/2025)

The salary attached to the post of Executive (Policy and Training) shall be:

€30,403 per annum rising by annual increments of €487 up to a maximum of €33,325

NCPE annual allowance: €1,000

Performance bonus: up to 10% of the basic salary

Qualification allowance if applicable

The selected candidate will be expected to enter into a full-time indefinite contract.

The Executive (Policy and Training) must be in possession of:

A recognised Master's degree at MQF Level 7 (subject to a minimum of 90 ECTS/ECVET credits, or equivalent*) in

jew ekwivalenti*), f'Antropoloġija, Humanitarian Action, International Relations, Studji Soċjali, Soċjoloġija, Psikoloġija, Public Policy, Gender Studies, Liġi, Komunikazzjoni, Studji Ewropej jew kwalifika komparabbli professjonali

JEW

kwalifika ta' Baċċelerat rikonoxxuta, f'Livell 6 tal-MQF, (suġġetta għall-minimu ta' 180 krettu ECTS/ECVET, jew ekwivalenti**), f'Antropoloġija, Contemporary Mediterranean Studies, International Relations, Studji Soċjali, Soċjoloġija, Psikoloġija, Humanities, Social Policy, Komunikazzjoni, Liġi, Studji Ewropej jew kwalifika komparabbli professjonali, flimkien ma' sentejn (2) t'esperjenza f'xogħol simili

*Kwalifika ta' Master's rikonoxxuta b'minimu ta' 60 krettu ECTS/ECVET, li hija aċċettata biss jekk ippreżentata flimkien ma' dikjarazzjoni ta' rikonoxximent maħruġa mill-MQRIC. Kwalifika ta' Master's rikonoxxuta mill-Università ta' Malta (mogħtija qabel is-sena 2009) b'inqas minn 60 krettu ECTS/ECVET hija aċċettata jekk hija verifikata mill-MQRIC li l-kontenut huwa komparabbli ma' tal-inqas 60 krettu ECTS/ECVET.

**Kwalifika rikonoxxuta komparabbli għal 180 krettu ECTS/ECVET, kif applikabbli hija aċċettata biss jekk ippreżentata flimkien ma' dikjarazzjoni ta' rikonoxximent maħruġa mill-MQRIC.

Il-kandidati għandu jkollhom kapaċitajiet ta' komunikazzjoni inkluż kitba tajba tal-Malti u tal-Ingliż, kif ukoll kapaċi jużaw sew l-applikazzjonijiet rilevanti tal-MS Office. Għarfien/esperjenza fi kwistjonijiet ta' antidiskriminazzjoni u ugwaljanza huma meqjusa ta' vantaġġ.

Wieħed jista' japplika sat-Tnejn, 9 ta' Marzu, 2026, billi jibgħat is-CV lil (equality@gov.mt) flimkien maċ-ċertifikati inkluż it-traskritti, il-kondotta tal-pulizija maħruġa f'dawn l-aħħar sitt xhur u, jekk applikabbli, l-MQRIC statement(s) għall-kwalifiki barranin.

Applikazzjonijiet li jaslu wara din id-data ma jiġux ikkunsidrati.

NCPE
Gattard House, Triq Nazzjonali,
Blata l-Bajda HMR 9010
Numru tat-telefown: +356 2276 8200
Indirizz elettroniku: (equality@gov.mt)
Sit elettroniku: (https://ncpe.gov.mt/)

L-20 ta' Frar, 2026

Diplomacy, Anthropology, Humanitarian Action, International Relations, Social Studies, Sociology, Psychology, Public Policy, Gender Studies, Law, Communications, European Studies or a comparable professional qualification

OR

A recognised Bachelor's degree at MQF Level 6 (subject to a minimum of 180 ECTS/ECVET credits, or equivalent**) in Anthropology, Contemporary Mediterranean Studies, International Relations, Social Studies, Sociology, Psychology, Humanities, Social Policy, Communications, Law, European Studies or a comparable professional qualification plus two (2) years work experience relevant to the post

*A recognised Master's qualification with a minimum of 60 ECTS/ECVET credits is only accepted subject to an MQRIC formal Master's recognition statement being submitted with the application. A recognised Master's qualification from the University of Malta (awarded pre-2009) with less than 60 ECTS/ECVET credits is acceptable provided that it is verified by MQRIC that the workload is comparable to at least 60 ECTS/ECVET credits.

**A recognised qualification comparable to 180 ECTS/ECVET credits, as applicable is only accepted subject to an MQRIC formal recognition statement being submitted with the application.

Applicants should have good communication skills including good writing skills in both Maltese and English, and must also be able to use relevant MS Office applications. Moreover, knowledge/experience in anti-discrimination and equality issues is considered an asset.

If interested, one may apply by Monday, 9th March, 2026, by sending their CV to (equality@gov.mt) with certificates including transcripts, Police Conduct issued within the last 6 months and, if applicable, MQRIC statement(s) for foreign qualifications.

Late applications will not be accepted.

NCPE
Gattard House, Triq Nazzjonali,
Blata l-Bajda HMR 9010
Telephone number: +356 2276 8200
Email address: (equality@gov.mt)
Website: (https://ncpe.gov.mt/)

20th February, 2026

AWTORITÀ TA' STANDARDS TA' ĦARSIEN SOĊJALI

L-Awtorità ta' Standards ta' Ħarsien Soċjali tgħarraf rigward il-vakanza li ġejja:

Post ta' Research Officer skont numru tal-permess ta' Jobsplus 1114/2025.

Partijiet interessati jistgħu jitolbu dettalji billi jibgħatu ittra elettronika lil (recruitment.scsa@gov.mt) jew iniżżlu d-deskrizzjoni tax-xogħol mis-sit (https://scsa.gov.mt/mt/Pages/Vacancies.aspx).

Id-data tal-għeluq tas-sottomissjonijiet tal-applikazzjonijiet hija nhar il-Erbgħa, 4 ta' Marzu, 2026. Sottomissjonijiet li jaslu wara din id-data ma jkunux ikkunsidrati.

L-20 ta' Frar, 2026

SOCIAL CARE STANDARDS AUTHORITY

The Social Care Standards Authority has the following vacancy:

Post of Research Officer as per Jobsplus permit number: 1114/2025.

Interested parties may request details by sending an email to (recruitment.scsa@gov.mt) or download the Job Description from the website (https://scsa.gov.mt/mt/Pages/Vacancies.aspx).

The deadline for the submission of applications is Wednesday, 4th March, 2026. Late submissions will not be accepted.

20th February, 2026

MINISTERU GĦALL-EDUKAZZJONI, L-ISPORT, IŻ-ŻGĦAŻAGĦ, IR-RIĊERKA U L-INNOVAZZJONI

Espressjoni ta' Interess għal servizzi ta' Research Support Officer abbażi ta' kuntratt għal servizz

It-Taqsima tar-Riċerka u l-Evalwazzjoni Interna tal-Iskejjel fi ħdan id-Dipartiment għall-Istrateġija fl-Edukazzjoni u l-Ħarsien tal-Kwalità qed tirċievi applikazzjonijiet mingħand persuni eliġibbli sabiex jagħtu s-servizz tagħhom bħala Research Support Officer fi proġetti varji marbuta mal-Istrateġija Nazzjonali tal-Edukazzjoni.

Termini u Kundizzjonijiet

Is-Servizzi se jiġu provduti abbażi ta' kuntratt għal servizz.

In-numru ta' sigħat ta' servizz meħtieġ huwa ta' massimu ta' 20 siegħa fil-ġimgħa. Il-kuntratt ta' servizz ikun twil 12-il xahar, li jista' jiġi mġedded. Il-ħlas ikun kif ġej:

€13 fis-siegħa għal dawk bi grad ta' Baċċellerat bl-Unuri;

€15 fis-siegħa għal dawk bi grad ta' Master's;

€18 fis-siegħa għal dawk fil-pussess ta' PhD.

Ir-rati kollha huma eskluż mill-VAT. Ir-rati huma inklużivi u mhux se jingħataw konċessjonijiet ta' ħlasijiet oħra.

L-Uffiċjal tar-Riċerka ikun meħtieġ li jipprovdi parti mis-servizzi tiegħu għal dan il-proġett fuq l-kampus tal-Università ta' Malta fil-ħinijiet tal-uffiċċju. Barra minn hekk,

MINISTRY FOR EDUCATION, SPORT, YOUTH, RESEARCH AND INNOVATION

Expression of interest for the services of Research Support Officers on a contract for service basis

The Research and School Internal Review Directorate within the Education Strategy and Quality Assurance Department will be receiving applications from eligible persons for the provision of the services of Research Support Officers to work on various research projects related to the deliverables of the National Educational Strategy 2024-2030.

Terms and Conditions

Services will be provided on a contract for service basis.

The number of hours of service required is a maximum of 20 hours per week. The duration of these contracts for service is 12 months, which may be renewed. Remuneration will be as follows:

€13 per hour for those with a Bachelor Honours degree

€15 per hour for those in possession of a Master's degree;

€18 per hour for those in possession of a PhD

All rates are excluding VAT. Rates are all inclusive and no other allowances will be given.

The Research Officer will be required to provide part of their services for this project at the University of Malta campus during office hours. Furthermore, part of the service

parti mis-sigħat ta' servizz ikun meħtieġ li jsiru fl-iskejjel, fil-ħinijiet tal-iskola. Għaldaqstant, l-applikanti magħżula ikunu mistennija li jagħmlu l-arranġamenti tagħhom biex jiġu rilaxxati mill-post tax-xogħol tagħhom.

L-Uffiċjal tar-Riċerka jirrapporta direttament lill-Bord maħtur.

Rekwiżiti

L-applikanti għandu jkollhom dan li ġej:

Mill-inqas Grad ta' Baċċellerat bl-Unuri (180 ECTS; Livell MQF 6) fl-Edukazzjoni jew ix-Xjenzi Soċjali jew f'qasam relatat;

Preferabbilment esperjenza ta' ħidma fuq proġetti ta' riċerka relatati mal-edukazzjoni u/jew il-benesseri tat-tfal u ż-żgħażagħ jew oqsma relatati;

Esperjenza ta' riċerka li tinvolvi kemm disinn u metodi kwantitattivi kif ukoll kwalitattivi;

Kapaċi jaħdmu b'mod indipendenti kif ukoll bħala parti minn tim;

Ħiliet tajbin ta' komunikazzjoni, kemm fit-taħdit u fil-kitba (għarfien tajjeb tal-lingwa Ingliża u tal-lingwa Maltija huma essenzjali);

Ħiliet maniġerjali tajbin.

Dmirijiet

Id-dmirijiet u r-responsabbiltajiet ewlenin tal-persuna maħtura jikkonsistu f'assistenza għar-riċerka u l-implimentazzjoni tal-proġett li jinkludu:

a. Twettiq ta' attivitajiet ta' riċerka bħal ġbir ta' data, analiżi ta' data u kitba ta' rapporti, kif mitlub mill-bord maħtur għal dawn il-proġetti;

b. Produzzjoni ta' riżultati tanġibbli u rapporti relatati fil-perjodu taż-żmien stipulat kif speċifikat fil-proposta tal-proġett;

c. Żamma ta' rapporti ta' progress dettaljati u konformità mal-kundizzjonijiet kollha tal-proġett;

d. Twettiq ta' kwalunkwe kompitu ieħor skont struzzjonijiet tal-bord maħtur;

e. It-Taqsima tar-Riċerka u l-Kwalità Interna tal-Iskejjel, fi ħdan il-Ministeru għall-Edukazzjoni, l-Isport, iż-Żgħażagħ, ir-Riċerka u l-Innovazzjoni, għandha tinżamm aġġornata mal-iżviluppi tal-proġetti, fuq bażi ta' kull xahar.

hours may be required to take place at schools, during school hours. For this purpose, selected applicants will be expected to make their own arrangements to be released from their place of work.

The Research Officer will report directly to the appointed Board for these projects.

Eligibility Requirements

Applicants should have the following:

Hold at least a Bachelor Honours Degree (180ECTS; MQF Level 6) in Education or Social Sciences or a related area;

Preferably have experience of working on research projects related to children and young people's education and/or wellbeing or related areas;

Have experience of research involving both quantitative and qualitative design and methods;

Should be able to work both independently and as a member of a team;

Have good communication skills, both oral and written (a good command of the English and Maltese languages are essential);

Have good managerial skills.

Duties

The main duties and responsibilities of the appointees will consist of carrying out research and project management assistance including:

a. performing research activities such as data collection, data analysis and report writing, as directed by the board;

b. producing deliverables and related reports within the stipulated time frames as specified in the project proposal;

c. keeping detailed progress reports and abide to all the conditions requested by the project;

d. performing any other tasks as instructed by the appointed board

e. Keeping the Research and School Internal Review Directorate within the Ministry for Education, Sport, Youth, Research and Innovation, abreast with project developments, on a monthly basis.

Sottomissjonijiet tal-Applikazzjoni

L-applikazzjonijiet jistgħu jiġu sottomessi fuq (https://edurecruitment.gov.mt) sa nofsinhar tal-Ġimgħa, 13 ta' Marzu, 2026. Mistoqsijiet dwar is-servizzi speċifikament meħtieġa u l-kundizzjonijiet jistgħu jintbagħtu bil-posta elettronika lil Joyce Grech fuq (joyce.grech.1@gov.mt), jew bin-numru tat-telefown 2598 1125.

L-20 ta' Frar, 2026

L-AĠENZIJA GĦALL-VITTMI TAL-KRIMINALITÀ (VSA)

L-Aġenzija għall-Vittmi tal-Kriminalità (VSA) teħtieġ professjonisti motivati għall-post li ġej:

Uffiċjal Eżekuttiv
Permess ta' Jobsplus Nru 1127/2025

Deskrizzjoni tax-xogħol, flimkien mar-rekwiżiti ta' eliġibbiltà u kwalifiki jistgħu jitniżżlu minn (https://victimsupportagency.com/vacancies/).

L-applikanti interessati għandhom jibagħtu ittra ta' applikazzjoni flimkien ma' ċertifikat riċenti tal-kondotta tal-Pulizija, Europass CV dettaljat u kopji tal-kwalifiki akkademiċi lill-Kap Eżekuttiv tal-VSA fuq (vsa-hr@gov.mt) sa mhux aktar tard mill-Ġimgħa, 13 ta' Marzu, 2026.

Applikazzjonijiet li jaslu tard ma jkunux ikkunsidrati.

L-20 ta' Frar, 2026

AWTORITÀ TAD-DJAR

Skema ta' Restawr ta' Djar Battala għall-Kiri

B'referenza għall-Iskema Restawr ta' Djar Battala għall-Kiri ippubblikata fil-Gazzetta tal-Gvern tal-20 ta' Frar, 2018, l-Awtorità tad-Djar tixtieq tagħmel is-segwenti amendi:

Temenda klawsola 3 subklawsola (b) biex taqra kif ġej:

3. Applikazzjonijiet għall-għajnuna taħt din l-Iskema

(b) L-għajnuna mogħtija taħt din l-Iskema tikkonsisti f'għotja sa massimu ta' ħamsin elf ewro (€50,000).

Temenda klawsola 4 subklawsola (c) biex taqra kif ġej:

Submission of Applications

Applications can be submitted at (https://edurecruitment.gov.mt) until noon of Friday, 13th March, 2026. Enquiries about specific services required and conditions may be sent by email to (joyce.grech.1@gov.mt), or by telephone number 2598 1125.

20th February, 2026

VICTIM SUPPORT AGENCY (VSA)

The Victim Support Agency (VSA) is looking for highly motivated, result-oriented professionals for the following post:

Executive Officer
Jobsplus Permit No. 1127/2025

Job Description, together with the eligibility and qualification requirements, can be downloaded from (https://victimsupportagency.com/vacancies/).

Interested applicants should send a letter of application together with a recent Police certificate of conduct, detailed Europass CV, and copies of academic qualifications to the VSA CEO on (vsa-hr@gov.mt) by not later than Friday, 13th March, 2026.

Late applications will not be considered.

20th February, 2026

HOUSING AUTHORITY

Scheme for the Rehabilitation of Vacant Dwellings for Rent

With reference to the Scheme for the Rehabilitation of Vacant Dwellings for Rent published in the Government Gazette of the 20th February, 2018, the Housing Authority wishes to amend the following clauses:

Amend clause 3 sub-clause (b) to read as follows:

3. Applications to benefit under this Scheme

(b) The benefit available under this Scheme shall consist of a cash grant up to a maximum of fifty thousand euro (€50,000).

Amend clause 4 sub-clause (c) to read as follows:

4. Kwalifika għall-Applikazzjoni għall-Għajnuna taħt din l-Iskema

(c) Id-dar li fuqha qed tintalab l-għajnuna għar-restawr trid tkun ilha mibnija għal tal-anqas għoxrin (20) sena mid-data tal-applikazzjoni taħt din l-iskema.

Temenda klawsola 5 subklawsola (a) u (c) biex taqra kif ġej:

5. Għotja għal Xogħol ta' Restawr

(a) L-għotja ta' flus għar-restawr sa massimu ta' €50,000 tingħata biss għal skop li tassisti sidien jagħmlu xogħol ta' restawr fi proprjetà, sabiex tali proprjetà tiġi konvertita f'livell aċċettabbli għal skop ta' residenza u fuq xogħlijiet relatati ma':

(c) L-għajnuna ta' flus għal xogħlijiet ta' restawr approvata taħt din l-iskema m'għandhiex teċċedi l-ispiża totali u raġonevoli tax-xogħlijiet li għandhom isiru bl-approvazzjoni tal-Awtorità u f'kull każ m'għandhiex teċċedi s-somma ta' €50,000.

Temenda klawsola 9 subklawsola (c) biex taqra kif ġej:

9. Kundizzjonijiet tal-Iskema

(c) L-għotja massima taħt din l-iskema tkun dik ta' €50,000.

L-20 ta' Frar, 2026

IDENTITÀ

Lista ta' kuntratti tal-kwotazzjoni u direct contracts approvati mogħtija minn Identità matul il-perjodu bejn l-1 ta' Lulju, 2025 u l-31 ta' Diċembru, 2025, ippubblikata skont l-Artikolu 111(2) tar-Regolamenti dwar l-Akkwist Pubbliku L.S. 601.03.

L-20 ta' Frar, 2026

4. Eligibility to apply under this Scheme

(c) The dwelling house, which is to be rehabilitated and leased to the Authority, has been built for at least twenty (20) years from the date of submission of application under this scheme.

Amend clause 5 sub-clause (a) and (c) to read as follows:

5. The Rehabilitation Grant

(a) The rehabilitation grant of a maximum of €50,000 may be granted only for the purpose of assisting the applicant in carrying out the rehabilitation of the dwelling in order to render it up to standard for residential purposes and for works related to:

(c) The rehabilitation grant approved under this Scheme shall not exceed the total reasonable costs of the works to be carried out as approved by the Authority, and in each case shall not exceed the sum of €50,000;

Amend clause 9 sub-clause (c) to read as follows:

9. Conditions for the Scheme

(c) The maximum grant under this scheme is €50,000;

20th February, 2026

IDENTITÀ

List of quotation contracts and direct contracts awarded by Identità during the period between 1st July, 2025 and 31st December, 2025, published in terms of Regulation 111(2) of the Public Procurement Regulations S.L. 601.03.

20th February, 2026

Kwotazzjonijiet/*Quotations*
Direct Contracts

PO jew DIR *PO or DIR*	Numru ta' Referenza *Reference Number*	Titlu tal-Kwotazzjoni jew Direct Order/Suġġett tal-Kwotazzjoni jew Direct Order *Quotation or Direct Order Title/Subject of Quotation or Direct order*	Data tal-Għotja *Award Date*	Isem tal-Kuntratur *Contractor's Name*	Valur tal-Kuntratt Eskluża l-VAT *Contract Value Excl. VAT*
QUOT	13722	Stationery	17-Jul-25	AB Projects Ltd	140.00
QUOT	13754	Stationery	28-Jul-25	AB Projects Ltd	420.00
QUOT	13880	Printing	27-Aug-25	AB Projects Ltd	90.00
QUOT	13903	Printing	02-Sep-25	AB Projects Ltd	96.00

PO jew DIR	Numru ta' Referenza	Titlu tal-Kwotazzjoni jew Direct Order/Suġġett tal-Kwotazzjoni jew Direct Order	Data tal-Għotja	Isem tal-Kuntratur	Valur tal-Kuntratt Eskluża l-VAT
PO or DIR	*Reference Number*	*Quotation or Direct Order Title/Subject of Quotation or Direct order*	*Award Date*	*Contractor's Name*	*Contract Value Excl. VAT*
QUOT	13914	Printing	05-Sep-25	AB Projects Ltd	672.00
QUOT	13955	Stationery	17-Sep-25	AB Projects Ltd	92.00
QUOT	14080	Stationery	15-Oct-25	AB Projects Ltd	2,940.00
QUOT	14182	Stationery	06-Nov-25	AB Projects Ltd	480.00
QUOT	14275	Printing	26-Nov-25	AB Projects Ltd	576.00
QUOT	14300	Stationery	02-Dec-25	AB Projects Ltd	150.00
QUOT	13767	Advertising Expenses	29-Jul-25	Avantech	1,863.56
DIR	14000	It Infrastructure and Software (P&L)	30-Sep-25	Avantech	40,000.00
DIR	14121	It Infrastructure and Software (P&L)	23-Oct-25	Avantech	421.06
DIR	14343	It Infrastructure and Software (P&L)	15-Dec-25	Avantech	943.70
DIR	14148	Staff Welfare	29-Oct-25	Cloudigo	9,979.20
QUOT	13966	Ict Maintenance Agreements and Licensing	22-Sep-25	Computime Limited	85,617.36
DIR	14279	It Infrastructure and Software (P&L)	26-Nov-25	Computime Limited	491.36
DIR	13676	Advertising Expenses	08-Jul-25	Content House	4,950.00
DIR	13765	Advertising Expenses	29-Jul-25	Content House	2,500.00
QUOT	14315	Outreach – Malta Labour Migration Policy Conference	04-Dec-25	Corinthia Caterers Ltd	6,292.37
PS	13752	It Infrastructure and Software (P&L)	28-Jul-25	Freshworks	9,869.49
DIR	13818	It Infrastructure and Software (P&L)	11-Aug-25	Freshworks	3,983.10
PS	13967	It Infrastructure and Software (P&L)	22-Sep-25	Freshworks	15,930.00
DIR	13781	Printing	31-Jul-25	Galaxy Ltd	3,500.00
DIR	13830	Office Expense	14-Aug-25	Galaxy Ltd	621.60
DIR	13925	Office Expense	10-Sep-25	Galaxy Ltd	399.20
QUOT	14228	Printing	17-Nov-25	Galaxy Ltd	3,650.00
QUOT	14229	Printing	17-Nov-25	Galaxy Ltd	3,650.00
DIR	14258	Printing	24-Nov-25	Galaxy Ltd	70,616.00
QUOT	14280	Office Expense	27-Nov-25	Galaxy Ltd	86.45
QUOT	13658	Office Expense	02-Jul-25	Go Business (A/C D-Identity)	3,315.15
DIR	13877	Office Expense	27-Aug-25	Go Business (A/C D-Identity)	1,423.73
DIR	13894	It Infrastructure and Software (P&L)	29-Aug-25	Go Business (A/C D-Identity)	88.83

PO jew DIR	Numru ta' Referenza	Titlu tal-Kwotazzjoni jew Direct Order/Suġġett tal-Kwotazzjoni jew Direct Order	Data tal-Għotja	Isem tal-Kuntratur	Valur tal-Kuntratt Eskluża l-VAT
PO or DIR	*Reference Number*	*Quotation or Direct Order Title/Subject of Quotation or Direct order*	*Award Date*	*Contractor's Name*	*Contract Value Excl. VAT*
QUOT	13902	Office Expense	02-Sep-25	Go Business (A/C D-Identity)	144.00
DIR	14272	It Infrastructure and Software (P&L)	25-Nov-25	Go Business (A/C D-Identity)	1,620.00
	13659	Telecommunication	02-Jul-25	Go Plc 41367352 A/C	11,900.00
DIR	13692	Stationery	10-Jul-25	Government Printing Press	2,166.00
DIR	13693	Stationery	10-Jul-25	Government Printing Press	1,951.00
DIR	13694	Stationery	10-Jul-25	Government Printing Press	1,496.00
QUOT	13717	Stationery	16-Jul-25	Government Printing Press	359.57
CONT	13727	Printing	18-Jul-25	Government Printing Press	93.97
CONT	13756	Stationery	28-Jul-25	Government Printing Press	94.11
DIR	13826	Printing	13-Aug-25	Government Printing Press	788.48
DIR	13836	Printing	18-Aug-25	Government Printing Press	2,264.02
DIR	13848	Advertising Expenses	21-Aug-25	Government Printing Press	720.93
DIR	13849	Printing	21-Aug-25	Government Printing Press	149.93
DIR	13850	Advertising Expenses	21-Aug-25	Government Printing Press	93.79
DIR	13930	Printing	12-Sep-25	Government Printing Press	1,559.51
DIR	14048	Printing	09-Oct-25	Government Printing Press	141.08
DIR	14064	Stationery	13-Oct-25	Government Printing Press	3,761.00
DIR	14087	Advertising Expenses	17-Oct-25	Government Printing Press	8,863.13
DIR	14089	Advertising Expenses	17-Oct-25	Government Printing Press	188.79
DIR	14133	Stationery	27-Oct-25	Government Printing Press	1,985.00
QUOT	13861	Training	22-Aug-25	Greta Rapinett	7,500.00
QUOT	14160	Advertising Expenses	31-Oct-25	Ican Ltd	3,440.00
QUOT	14273	Office Expense	25-Nov-25	Ican Ltd	4,090.00

PO jew DIR	Numru ta' Referenza	Titlu tal-Kwotazzjoni jew Direct Order/Suġġett tal-Kwotazzjoni jew Direct Order	Data tal-Għotja	Isem tal-Kuntratur	Valur tal-Kuntratt Eskluża l-VAT
PO or DIR	*Reference Number*	*Quotation or Direct Order Title/Subject of Quotation or Direct order*	*Award Date*	*Contractor's Name*	*Contract Value Excl. VAT*
QUOT	14292	Advertising Expenses	28-Nov-25	Ican Ltd	3,360.00
QUOT	14305	Advertising Expenses	02-Dec-25	Ican Ltd	4,545.00
QUOT	13788	Office Expense	04-Aug-25	Kencar Co. Ltd	8,511.97
DIR	13972	It Infrastructure and Software (P&L)	23-Sep-25	Malta Information Technology Agency	203.39
DIR	14030	Computer Equipment – Ima	06-Oct-25	Malta Information Technology Agency	16,707.00
DIR	14095	Training	17-Oct-25	Malta Information Technology Agency	1,250.00
DIR	Various – 146 POs	Local Stamps	31-Dec-25	Maltapost Plc	37,511.05
DIR	Various – 226 POs	Local Bulk Postage	31-Dec-25	Maltapost Plc	54,327.75
DIR	13677	Maintenance and Upkeep	08-Jul-25	MB Distribution Ltd	150.00
QUOT	13706	Printing	14-Jul-25	MB Distribution Ltd	78.50
QUOT	13706	Printing	14-Jul-25	MB Distribution Ltd	86.00
QUOT	13706	Printing	14-Jul-25	MB Distribution Ltd	86.00
QUOT	13706	Printing	14-Jul-25	MB Distribution Ltd	86.00
QUOT	13721	Printing	17-Jul-25	MB Distribution Ltd	177.75
QUOT	13721	Printing	17-Jul-25	MB Distribution Ltd	210.00
QUOT	13721	Printing	17-Jul-25	MB Distribution Ltd	210.00
QUOT	13721	Printing	17-Jul-25	MB Distribution Ltd	210.00
QUOT	13917	Printing	05-Sep-25	MB Distribution Ltd	354.00
QUOT	13917	Printing	05-Sep-25	MB Distribution Ltd	420.00
QUOT	13917	Printing	05-Sep-25	MB Distribution Ltd	420.00
QUOT	13917	Printing	05-Sep-25	MB Distribution Ltd	420.00
QUOT	13960	Printing	18-Sep-25	MB Distribution Ltd	248.16
QUOT	13960	Printing	18-Sep-25	MB Distribution Ltd	89.38
QUOT	13960	Printing	18-Sep-25	MB Distribution Ltd	89.38
QUOT	13960	Printing	18-Sep-25	MB Distribution Ltd	89.38
QUOT	13975	Printing	24-Sep-25	MB Distribution Ltd	151.12
QUOT	13977	Printing	24-Sep-25	MB Distribution Ltd	390.00
QUOT	14164	Printing	03-Nov-25	MB Distribution Ltd	184.81
QUOT	14164	Printing	03-Nov-25	MB Distribution Ltd	184.80
QUOT	14164	Printing	03-Nov-25	MB Distribution Ltd	184.80
QUOT	14288	Printing	28-Nov-25	MB Distribution Ltd	249.00
QUOT	14288	Printing	28-Nov-25	MB Distribution Ltd	142.50
QUOT	14288	Printing	28-Nov-25	MB Distribution Ltd	142.50
QUOT	14288	Printing	28-Nov-25	MB Distribution Ltd	142.50

PO jew DIR	Numru ta' Referenza	Titlu tal-Kwotazzjoni jew Direct Order/Suġġett tal-Kwotazzjoni jew Direct Order	Data tal-Għotja	Isem tal-Kuntratur	Valur tal-Kuntratt Eskluża l-VAT
PO or DIR	*Reference Number*	*Quotation or Direct Order Title/Subject of Quotation or Direct order*	*Award Date*	*Contractor's Name*	*Contract Value Excl. VAT*
QUOT	14294	Printing	28-Nov-25	MB Distribution Ltd	1,425.00
DIR	Various – 62 POs	Apostilles	31-Dec-25	Ministry For Foreign Affairs And Tourism	15,864.00
DIR	13806	Office Expense	07-Aug-25	Ministry for Gozo and Planning – Operations Division	17,500.00
QUOT	13665	Printing	04-Jul-25	Office Essentials Ltd	485.00
QUOT	13668	Printing	04-Jul-25	Office Essentials Ltd	2,130.00
QUOT	13741	Stationery	24-Jul-25	Office Essentials Ltd	40.00
QUOT	13750	Stationery	25-Jul-25	Office Essentials Ltd	126.00
QUOT	13763	Printing	29-Jul-25	Office Essentials Ltd	417.00
QUOT	13766	Stationery	29-Jul-25	Office Essentials Ltd	46.20
QUOT	13892	Printing	29-Aug-25	Office Essentials Ltd	290.00
QUOT	13980	Printing	25-Sep-25	Office Essentials Ltd	382.70
QUOT	14007	Printing	01-Oct-25	Office Essentials Ltd	216.56
QUOT	14072	Stationery	14-Oct-25	Office Essentials Ltd	1,020.00
QUOT	14197	Printing	10-Nov-25	Office Essentials Ltd	780.00
QUOT	13881	Cleaning Expenses	27-Aug-25	Philip Mifsud	2,400.00
QUOT	13882	Cleaning Expenses	27-Aug-25	Philip Mifsud	1,920.00
QUOT	14366	Cleaning Expenses	22-Dec-25	Philip Mifsud	3,600.00
DIR	13691	Office Expense	10-Jul-25	Prevarti Co. Ltd	17,500.00
QUOT	13700	Training	11-Jul-25	Price Water House Coopers	9,625.00
QUOT	14198	Staff Welfare	10-Nov-25	Rmj Horse Rescue	5,084.75
DIR	13678	It Infrastructure and Software (P&L)	08-Jul-25	SG Solutions	66.32
QUOT	13999	Membership and Subscription	30-Sep-25	SG Solutions	3,408.00
DIR	14074	It Infrastructure and Software (P&L)	15-Oct-25	SG Solutions	8,132.00
QUOT	14239	Freight Expense	18-Nov-25	Ups Malta – Airswift Couriers Ltd	24,180.00
QUOT	13701	Training	11-Jul-25	Vincent Cassar	5,000.00
DIR	14271	Outreach – Understanding Labour Migration Policy in Malta	25-Nov-25	Xjenza Malta	2,798.20
DIR	14324	End of Year Corporate Event	09-Dec-25	Xjenza Malta	12,866.52
TOTAL					600,134.46

IDENTITÀ

Lista ta' kuntratti ta' modifikazzjonijiet approvati rakkomandati għal għotja mid-Dipartiment tal-Kuntratti, matul il-perjodu bejn l-1 ta' Lulju, 2025 u l-31 ta' Diċembru, 2025, ippubblikata skont ir-Regolament 13(k) tar-Regolamenti dwar l-Akkwist Pubbliku L.S. 601.03.

L-20 ta' Frar, 2026

IDENTITÀ

List of approved modifications to contracts recommended for award by the Department of Contracts during the period 1st July, 2025 and 31st December, 2025, published in terms of Regulation 13(k) of the Public Procurement Regulations S.L. 601.03

20th February, 2026

Nru. ta' Referenza tal-Kuntratt	Isem tal-Kuntratt/ Suġġett tal-Kuntratt	Data Approvata	Isem il-Kuntrattur	% Varjazzjoni mill-Valur Oriġinali tal-Kuntratt	Valur Oriġinali tal-Kuntratt Eskluża l-VAT	Varjazzjoni f'€ Eskluża l-VAT	Valur Finali tal-Kuntratt Eskluża l-VAT
Contract Reference Number	*Contract Title /Subject of Contract*	*Approval Date*	*Contractor's Name*	*% Variation from Original Contract Value*	*Original Contract Value Excl. VAT*	*Variation in € Excl. VAT*	*Final Contract Value Excl. VAT*
CT2382/2019	Provision for security services [1]	Jun-19	Signal 8 Security Services Malta Ltd	10.29%	505,208.34	52,005.83	1,386,938.58

Note
[1]New Tender awarded – Variation covers period 1st July, 2025, to sign-off date of new contract.

KUNSILL LOKALI GĦAJNSIELEM

Sospensjoni ta' Parkeġġ

Il-Kunsill Lokali Għajnsielem jgħarraf illi parkeġġ se jkun projbit fid-dati li ġejjin fit-toroq imsemmija:

Nhar it-Tnejn, 23 ta' Frar, 2026, mill-5.30 a.m. sal-5.00 p.m., f'ħamsa u tletin spazju ta' parkeġġ fit-terminal tal-Gozo Ferry, ix-Xatt tal-Imġarr fi Triq ix-Xatt.

L-20 ta' Frar, 2026

GĦAJNSIELEM LOCAL COUNCIL

Parking Suspension

The Għajnsielem Local Council notifies that parking will be prohibited on the following dates in the mentioned streets:

On Monday, 23rd February, 2026, from 5.30 a.m. to 5.00 p.m., in thirty-five parking spaces at the Gozo Ferry terminal, Mġarr Harbour in Triq ix-Xatt.

20th February, 2026

KUNSILL LOKALI L-FURJANA

Sospensjoni ta' Parkeġġ

Il-Kunsill Lokali l-Furjana jgħarraf illi parkeġġ se jkun projbit fid-dati li ġejjin fit-toroq imsemmija:

Mis-6.00 a.m. tat-Tnejn, 23 ta' Frar, 2026 sal-11.59 p.m. tat-Tlieta, 24 ta' Frar, 2026, fi tliet spazji ta' parkeġġ fi Triq San Publiju faċċata tal-Azzjoni Kattolika;

Mis-6.00 a.m. tal-Ħamis, 26 ta' Frar, 2026 sal-11.59 p.m. tal-Ġimgħa, 27 ta' Frar, 2026, fi tliet spazji ta' parkeġġ fi Triq San Publiju faċċata tal-Azzjoni Kattolika.

L-20 ta' Frar, 2026

FLORIANA LOCAL COUNCIL

Parking Suspension

The Floriana Local Council notifies that parking will be prohibited on the following dates in the mentioned streets:

From 6.00 a.m. of Monday, 23rd February, 2026 to 11.59 p.m. of Tuesday, 24th February, 2026, in three parking spaces in Triq San Publiju opposite the Catholic Institute;

From 6.00 a.m. of Thursday, 26th February, 2026 to 11.59 p.m. of Friday, 27th February, 2026, in three parking spaces in Triq San Publiju opposite the Catholic Institute.

20th February, 2026

KUNSILL LOKALI N-NADUR

Laqgħa Annwali tal-Lokalità

Skont l-Artikolu 70 tal-Att dwar il-Kunsilli Lokali (Kap. 363), se ssir il-laqgħa pubblika annwali nhar it-Tnejn, 23 ta' Frar, 2026, fl-4.00 p.m., fis-sala tal-Kunsill tan-Nadur.

Ir-residenti li isimhom jidher fl-aħħar reġistru elettorali għall-Kunsill Lokali n-Nadur huma mħeġġa li jattendu u jipparteċipaw fid-diskussjoni. Il-parteċipanti jistgħu jressqu s-suġġerimenti tagħhom għall-kunsiderazzjoni tal-Kunsill.

L-20 ta' Frar, 2026

NADUR LOCAL COUNCIL

Annual Locality Meeting

In accordance with Article 70 of the Local Councils Act (Cap. 363), the Nadur Local Council notifies that it will be holding its annual locality meeting on Monday, 23rd February, 2026, at 4.00 p.m., at the Nadur Local Council's hall.

All residents whose name appear in the last Local Council's electoral register are urged to attend and to participate in this discussion. All those participating can put forward their suggestions for the Council's consideration.

20th February, 2026

AWTORITÀ TAL-ARTIJIET

L-Uffiċjal Kap Eżekuttiv, Awtorità tal-Artijiet, jgħarraf li:

Offerti ssiġillati għall-avviżi li ġejjin għandhom jintefgħu fil-kaxxa tal-offerti tal-Awtorità tal-Artijiet, Berġa tal-Baviera, Il-Belt Valletta, sal-10.00 a.m. tal-Hamis, 26 ta' Frar, 2026.

Avviż Nru 1. Bejgħ tale quale ta' sit innumerat 2A Triq Nazzareno Sammut, Il-Qrendi kif muri bl-aħmar fuq il-pjanta P.D.po2012_625_A. L-offerti għandhom ikunu akkumpanjati b'bid-bond għall-ammont ta' €2,040 kif stipulat fil-kundizzjonijiet tal-offerta. Offerti anqas mill-ammont ta'għoxrin elf u erba' mitt ewro (€20,400) ma jiġux ikkunsidrati. Din l-offerta tista' tkun suġġetta għal drtitt magħruf bħala dritt tal-ewwel rifjut skont artikolu Nru. 32 tal-Kapitolu Nru. 573 tal-Liġijiet ta' Malta. Irid isir ħlas ta' €50 għad-dokumenti tal-offerta.

Avviż Nru 2. Kiri, għall-perjodu li fadal tal-kirja preżenti li jintemm fil-31 ta' Mejju, 2028, tal-ħanut vojt tale quale f'Nru 2, Triq Ninu Cremona, L-Iklin, kif muri bl-aħmar fuq il-pjanta P.D.190_82_5_2. Il-kerrej preżenti ma jridx jibqa' fil-kirja u terz interessat lest li jidħol għar-rimanenti perjodu ta' din il-kirja. Dan it-terz interessat għandu d-dritt tal-ewwel rifjut riżervat favurih skont Artikolu Nru. 3 (1) tal-Avviż Legali Nru. 573.02. L-offerti għandhom ikunu akkumpanjati b'bid-bond għall-ammont ta' €3,490 kif stipulat fil-kundizzjonijiet tal-offerta. Offerti anqas mill-ammont ta' elf u mija u erbgħa u sittin ewro (€1,164) fis-sena ma jiġux ikkunsidrati. Irid isir ħlas ta' €50 għad-dokumenti tal-offerta.

Dawn l-avviżi qegħdin jiġu ppubblikati bħala stedina għall-pubbliku sabiex jakkwista d-dokumenti tal-offerta online. L-offerenti għandhom jirreferu għall-kundizzjonijiet kollha tad-dokument tal-offerta u huma mitluba li jaqraw sew dawn id-dokumenti. L-offerti għandhom isiru biss fuq il-formola preskritta, li flimkien mal-kundizzjonijiet rilevanti u dokumenti oħra jistgħu jinkisbu billi tagħżel 'Buy Tender'

LANDS AUTHORITY

The Chief Executive Officer, Lands Authority, notifies that:

Sealed tenders in respect of the following advertisements have to be deposited in the tender box at the Lands Authority, Auberge de Baviere, Valletta, by 10.00am on Thursday, 26th February, 2026.

Advt No. 1. Sale tale quale of a site numbered 2A at Triq Nazzareno Sammut, Qrendi, as shown edged in red on the plan P.D.po2012_625_A. Tenders are to be accompanied by a bid-bond for an amount of €2,040 as stipulated in the tender conditions. Offers below the amount of twenty thousand and four hundred euro (€20,400) will not be considered. This tender may be subject to the right known as the right of first refusal as per article No. 32 of Chapter No. 573 of the Laws of Malta. A fee of €50 will be charged for the tender documents.

Advt No. 2. Lease, for the remaining period of the present lease which ends on the 31st May, 2028, of the bare shop tale quale No. 2, at Pjazza Ninu Cremona, Iklin, as shown edged in red on plan P.D.190_82_5_2. The present tenant does not want to remain in the lease and an interested third party is ready to assume the remaining term of this lease. The interested third party has been reserved the right of first refusal as per Article No. 3 (1) of Legal Notice 573.02. Tenders are to be accompanied by a bid-bond for an amount of €3,490 as stipulated in the tender conditions. Offers below the amount of one thousand and one hundred and sixty-four euro (€1,164) per annum will not be considered. A fee of €50 will be charged for the tender documents.

These advertisements are being published as an invitation to the public to acquire tender documents online. The bidders are to refer to all the conditions of the tender document and are invited to carefully read these conditions. Tenders should be submitted only on the prescribed form, which together with the relevant conditions and other documents, may be obtained by clicking on 'Buy Tender' on the webpage where

fuq il-paġna ta' dawn L-offerti fis-sit (https://landsauthority.org.mt/services/tendering/). Il-ħlas ta' ħamsin ewro (€50) għandu jsir permezz tas-sistema online tas-sit tal-Awtorità tal-Artijiet bil-card bankarja tal-preferenza tiegħek.

L-20 ta' Frar, 2026

AĠENZIJA ŻGĦAŻAGĦ

AŻ005/2026 Sejħa għall-Kwotazzjonijiet: Produzzjoni u Provvista ta' 6,000 Custom-designed Bandanas għal Erasmus+ Eurodesk Merchandise minn Aġenzija Żgħażagħ

Aġenzija Żgħażagħ qiegħda tilqa' kwotazzjonijiet għall-custom-designed bandanas biex jintużaw għall-proġett Erasmus+ Eurodesk.

Aktar informazzjoni hija aċċessibbli mit elettroniku ta' Aġenzija Żgħażagħ (https://youth.gov.mt/call/).

Sottomissjoni dettaljata (itemised submission), kif speċifikat fis-sejħa għall-offerti u l-offerta finanzjarja inkluża l-VAT, għandhom jintbagħtu permezz ta' ittra elettronika lil (sarah.spiteri@gov.mt) sa mhux aktar tard minn nofsinhar (Ħin Ċentrali Ewropew) tal-Ħamis, 26 ta' Marzu, 2026.

Sottomissjonijiet li jintbagħtu sad-data u l-ħin stipulati jkunu mgħarrfa li tkun waslet is-sottomissjoni tagħhom fi żmien jum ta' ħidma.

Sottomissjoni li jaslu biss sad-data u l-ħin stipulati jkunu kkunsidrati bħala eliġibbli.

Aktar informazzjoni jew kjarifiki jistgħu jinkisbu mingħand Sarah Spiteri bin-numru tat-telefown 9978 7255 mit-Tnejn sal-Ġimgħa mit-8.30 a.m. sat-3.00 p.m., jew permezz ta' ittra elettronika lil (sarah.spiteri@gov.mt).

L-20 ta' Frar, 2026

CENTRAL PROCUREMENT AND SUPPLIES UNIT

Is-CEO (Sourcing and Supply Chain Management) għas-Central Procurement and Supplies Unit (CPSU), Ministeru għas-Saħħa u l-Anzjanità Attiva, jgħarraf illi s-sottomissjonijiet tal-ERU Competitive Calls imniżżla hawn taħt għandhom jintlaqgħu sal-10.00 a.m. tat-Tnejn, 23 ta' Frar, 2026.

ERU1602U26 – Devices
ERU1602U26A – Devices
ERU1602U26B – Devices
ERU1602U26C – Devices
ERU1602U26D – Devices
ERU1602U26E – Devices
ERU1602U26G – Devices

these tenders are available on (https://landsauthority.org.mt/services/tendering/). A fee of fifty euro (€50) must be paid through the online system of the Lands Authority website by using your preferred banking card.

20th February, 2026

AĠENZIJA ŻGĦAŻAGĦ

AŻ005/2026 Call for Quotations: Production and Supply of 6,000 Custom-designed Bandanas for Erasmus+ Eurodesk Merchandise by Aġenzija Żgħażagħ

Aġenzija Żgħażagħ is currently inviting companies to submit quotations for the custom-designed bandanas for Erasmus+ Eurodesk Merchandise

More information is available on the Aġenzija Żgħażagħ website (https://youth.gov.mt/call/).

The submission, as specified in the call for quotation, with the financial package VAT inclusive, is to be submitted by email to (sarah.spiteri@gov.mt) by not later than noon (Central European Time) on Thursday, 26th March, 2026.

Submissions received by the stipulated deadline will be acknowledged in writing by Aġenzija Żgħażagħ within one working day.

Only the received submissions by the deadline will be considered eligible.

Further information or queries may be obtained from Sarah Spiteri on telephone number 9978 7255 from Monday to Friday from 8.30 a.m. to 3.00 p.m., or by email to (sarah.spiteri@gov.mt).

20th February, 2026

CENTRAL PROCUREMENT AND SUPPLIES UNIT

The CEO (Sourcing and Supply Chain Management) for the Central Procurement and Supplies Unit within the Ministry for Health and Active Ageing, notifies that submissions for the below listed ERU Competitive Calls will be received up to 10.00 a.m. on Monday, 23rd February, 2026.

ERU1602U26 – Devices
ERU1602U26A – Devices
ERU1602U26B – Devices
ERU1602U26C – Devices
ERU1602U26D – Devices
ERU1602U26E – Devices
ERU1602U26G – Devices

ERU1602U26H – Medicinal
ERU1602U26I – Devices
ERU1702U26 – Medicinal
ERU1702U26A – Devices
ERU1702U26B – Medicinals
ERU1702U26C – Devices
ERU1702U26D – Medicinals
ERU1702U26E – Devices
ERU1702U26F – Devices

Sejħiet kompetittivi tal-Emergency Response Unit (ERU) jistgħu jitniżżlu mis-sit elettroniku tas-CPSU.

Sottomissjonijiet għal din is-sejħa għal kompetizzjoni għandhom jiġu sottomessi skont l-istruzzjonijiet mogħtija fid-dossier.

L-20 ta' Frar, 2026

CENTRAL PROCUREMENT AND SUPPLIES UNIT

ERU1602U26H – Medicinal
ERU1602U26I – Devices
ERU1702U26 – Medicinal
ERU1702U26A – Devices
ERU1702U26B – Medicinals
ERU1702U26C – Devices
ERU1702U26D – Medicinals
ERU1702U26E – Devices
ERU1702U26F – Devices

Emergency Response Unit (ERU) Competitive Calls can be downloaded from the CPSU website.

Submissions for this call for competition are to be submitted as per instructions given in the dossier.

20th February, 2026

CENTRAL PROCUREMENT AND SUPPLIES UNIT

Is-CEO (Sourcing and Supply Chain Management) għas-Central Procurement and Supplies Unit (CPSU), Ministeru għas-Saħħa u l-Anzjanità Attiva, jgħarraf illi s-sottomissjonijiet tal-ERU Competitive Calls imniżżla hawn taħt għandhom jintlaqgħu sal-10.00 a.m. tat-Tlieta, 24 ta' Frar, 2026.

ERU1802U26 – Devices
ERU1802U26A – Devices
ERU1802U26B – Devices
ERU1802U26C – Devices
ERU1802U26D – Medicinal
ERU1802U26E – Medicinal
ERU1802U26F – Devices
ERU1802U26G – Medicinal
ERU1802U26H – Medicinal
ERU1802U26I – Medicinal
ERU1802U26J – Medicinal
ERU1802U26K – Medicinal
ERU1802U26L – Medicinal
ERU1802U26M – Medicinal
ERU1802U26N – Medicinal
ERU1802U26O – Medicinal
ERU1802U26P – Medicinal
ERU1802U26Q – Medicinal
ERU1802U26R – Medicinal
ERU1802U26S – Medicinal
ERU1802U26T – Medicinal

Sejħiet kompetittivi tal-Emergency Response Unit (ERU) jistgħu jitniżżlu mis-sit elettroniku tas-CPSU.

Sottomissjonijiet għal din is-sejħa għal kompetizzjoni għandhom jiġu sottomessi skont l-istruzzjonijiet mogħtija fid-dossier.

L-20 ta' Frar, 2026

The CEO (Sourcing and Supply Chain Management) for the Central Procurement and Supplies Unit within the Ministry for Health and Active Ageing, notifies that submissions for the below listed ERU Competitive Calls will be received up to 10.00 a.m. on Tuesday, 24th February, 2026.

ERU1802U26 – Devices
ERU1802U26A – Devices
ERU1802U26B – Devices
ERU1802U26C – Devices
ERU1802U26D – Medicinal
ERU1802U26E – Medicinal
ERU1802U26F – Devices
ERU1802U26G – Medicinal
ERU1802U26H – Medicinal
ERU1802U26I – Medicinal
ERU1802U26J – Medicinal
ERU1802U26K – Medicinal
ERU1802U26L – Medicinal
ERU1802U26M – Medicinal
ERU1802U26N – Medicinal
ERU1802U26O – Medicinal
ERU1802U26P – Medicinal
ERU1802U26Q – Medicinal
ERU1802U26R – Medicinal
ERU1802U26S – Medicinal
ERU1802U26T – Medicinal

Emergency Response Unit (ERU) Competitive Calls can be downloaded from the CPSU website.

Submissions for this call for competition are to be submitted as per instructions given in the dossier.

20th February, 2026

KUNSILL LOKALI Ż-ŻEBBUĠ (GĦAWDEX)

Il-Kunsill Lokali ż-Żebbuġ (Għawdex) jgħarraf illi:

Offerti jintlaqgħu mill-Kunsill Lokali ż-Żebbuġ (Għawdex) permezz tal-ePPS, sal-11.30 a.m. tat-Tnejn, 23 ta' Marzu, 2026, għal:

Avviż Nru ZBLC_LOOPZONE-01. Project manager għall-Kunsill Lokali ż-Żebbuġ (Għawdex, Malta) b'konnessjoni mal-Interreg Euro-Med Project: Loopzone.

Id-dokumenti tal-offerta huma bla ħlas u jistgħu jitniżżlu mill-ePPS (www.etenders.gov.mt).

Kull kjarifika jew addenda lid-dokument jittellgħu fis-sit elettroniku u wieħed jista' jarahom jew iniżżilhom mill-istess sit.

Il-Kunsill Lokali jżomm id-dritt li jirrifjuta kwalunkwe offerta, anke l-aktar waħda li tidher vantaġġjuża.

L-20 ta' Frar, 2026

Kofinanzjat mill-Unjoni Ewropea

Interreg Euro-Med

ŻEBBUĠ (GOZO) LOCAL COUNCIL

The Żebbuġ Gozo Local Council notifies that:

Tenders will be received by the Żebbug (Gozo) Local Council through ePPS, up to 11.30 a.m. on Monday, 23rd March, 2026, for the:

Advt No. ZBLC_LOOPZONE-01. Project manager for the Żebbuġ Local Council (Gozo, Malta) in connection with Interreg Euro-Med Project: Loopzone.

Tender documents are free of charge and are to be viewed/downloaded and submitted ONLY through the etenders website on (www.etenders.gov.mt).

Any clarifications or addenda to the tender document will be uploaded and available to view and download from this same website.

The Local Council reserves the right to refuse any offer, even the most advantageous.

20th February, 2026

Co-funded by the European Union

Interreg Euro-Med

KUNSILL LOKALI ĦAL GĦARGĦUR

Il-Kunsill Lokali Ħal Għargħur jgħarraf illi:

Offerti għandhom jintlaqgħu mill-Kunsill Lokali Ħal Għargħur permezz tal-ePPS sad-9.30 a.m. ta' nhar it-Tnejn, 23 ta' Marzu, 2026, għal:

Avviż Nru GLC/01/2026. Xiri ta' vann seven seater (N1) li jaħdem kompletament bl-elettriku mingħajr emissjonijiet lill-Kunsill Lokali Ħal Għargħur.

Id-dokumenti huma bla ħlas u jinkisbu/jitniżżlu u jintlaqgħu BISS mis-sit elettroniku (www.etenders.gov.mt).

Kull kjarifika jew addenda lid-dokument jittellgħu fuq is-sit elettroniku u wieħed jista' jarahom jew iniżżilhom mill-istess sit.

Il-Kunsill Lokali jirriżerva d-dritt li jirrifjuta kull offerta, anke l-aħħar waħda vantaġġjuża.

L-20 ta' Frar, 2026

ĦAL GĦARGĦUR LOCAL COUNCIL

The Ħal Għargħur Local Council notifies that:

Tenders will be received at the Ħal Għargħur Local Council through ePPS up to 9.30 a.m. on Monday, 23rd March, 2026, for the:

Advt No. GLC/01/2026. Purchase of a fully electric seven seater van (N1) with zero emissions to the Ħal Għargħur Local Council.

Tender documents are free of charge and are to be viewed/downloaded and submitted ONLY through the etenders website on (www.etenders.gov.mt).

Any clarifications or addenda to the document will be uploaded and available to view and download from this same website.

The Local Council reserves the right to refuse any offer, even the most advantageous.

20th February, 2026

KUNSILL LOKALI ĦAL KIRKOP

Il-Kunsill Lokali Ħal Kirkop jgħarraf illi:

Offerti għandhom jintlaqgħu mill-Kunsill Lokali Ħal Kirkop permezz tal-ePPS sal-10.00 a.m. tal-Ġimgħa, 6 ta' Marzu, 2026, għal:

Avviż Nru ĦKLC31/T04/2026. Servizz ta' ġbir ta' skart goff mil-lokalità ta' Ħal Kirkop bl-użu ta' trasport b'emissjonijiet baxxi.

Id-dokumenti tal-offerta huma bla ħlas u jiġu miksuba/milqugħa BISS mis-sit elettroniku (www.etenders.gov.mt).

Kull kjarifika jew addenda lid-dokument jittellgħu fuq is-sit elettroniku u wieħed jista' jarahom jew iniżżilhom mill-istess sit.

Il-Kunsill Lokali jżomm id-dritt li jirrifjuta kull offerta, anke l-aktar waħda vantaġġjuża.

L-20 ta' Frar, 2026

KUNSILL LOKALI ĦAL KIRKOP

Il-Kunsill Lokali Ħal Kirkop jgħarraf illi:

Offerti għandhom jintlaqgħu mill-Kunsill Lokali Ħal Kirkop permezz tal-ePPS sal-10.00 a.m. tat-Tnejn, 23 ta' Marzu, 2026, għal:

Avviż Nru ĦKLC31/T03/2026. Tindif, żamma u manutenzjoni ta' ġonna pubbliċi u soft areas f'Ħal Kirkop b'użu ta' prodotti u prattiki li ma jagħmlux ħsara 'l-ambjent.

Id-dokumenti tal-offerta huma bla ħlas u jiġu miksuba/milqugħa BISS mis-sit elettroniku (www.etenders.gov.mt).

Kull kjarifika jew addenda lid-dokument jittellgħu fuq is-sit elettroniku u wieħed jista' jarahom jew iniżżilhom mill-istess sit.

Il-Kunsill Lokali jżomm id-dritt li jirrifjuta kull offerta, anke l-aktar waħda vantaġġjuża.

L-20 ta' Frar, 2026

KUNSILL LOKALI TA' KERĊEM

Il-Kunsill Lokali Ta' Kerċem jgħarraf li:

Sal-11.30 a.m. ta' nhar it-Tnejn, 23 ta' Marzu, 2026, jintlaqgħu offerti mill-Kunsill Lokali Ta' Kerċem għal:

Avviż Nru KCM/01/2026. Xogħlijiet ta' titjib fil-ġonna ta' fejn jilgħabu t-tfal f'Raymond Mercieca Sports Complex u fi Ġnien il-Familja, Ta' Kerċem, Għawdex.

ĦAL KIRKOP LOCAL COUNCIL

The Ħal Kirkop Local Council notifies that:

Tenders will be received at the Ħal Kirkop Local Council through ePPS, up to 10.00 a.m. on Friday, 6th March, 2026, for the:

Advt No. ĦKLC31/T04/2026. Service for the collection of bulk refuse from the locality of Ħal Kirkop using low emission transport.

Tender documents are free of charge and are to be viewed/submitted ONLY through the etenders website (www.etenders.gov.mt).

Any clarifications or addenda to the tender document will be uploaded and available to view and download from this same website.

The Local Council reserves the right to refuse any offer, even the most advantageous.

20th February, 2026

ĦAL KIRKOP LOCAL COUNCIL

The Ħal Kirkop Local Council notifies that:

Tenders will be received at the Ħal Kirkop Local Council through ePPS, up to 10.00 a.m. on Monday, 23rd March, 2026, for the:

Advt No. ĦKLC31/T03/2026. Cleaning, upkeep and maintenance of public gardens and soft areas in Ħal Kirkop using environmentally friendly products and practices.

Tender documents are free of charge and are to be viewed/submitted ONLY through the etenders website (www.etenders.gov.mt).

Any clarifications or addenda to the tender document will be uploaded and available to view and download from this same website.

The Local Council reserves the right to refuse any offer, even the most advantageous.

20th February, 2026

TA' KERĊEM LOCAL COUNCIL

The Ta' Kerċem Local Council notifies that:

Tenders will be received by the Ta' Kerċem Local Council, up to 11.30 a.m. on Monday, 23rd March, 2026, for:

Advt No. KCM/01/2026. Playground upgrading works at Raymond Mercieca Sports Complex and Ġnien il-Familja, Ta' Kerċem, Gozo.

Id-dokumenti tal-offerta huma bla ħlas u jiġu miksuba/imniżżla u milqugħa BISS minn fuq is-sit elettroniku (www.etenders.gov.mt).

Kull kjarifika jew addenda lid-dokument jittellgħu fuq is-sit elettroniku u wieħed jista' jarahom jew iniżżilhom mill-istess sit.

Il-Kunsill Lokali jżomm id-dritt li jirrifjuta kull offerta, anke l-aktar waħda vantaġġjuża.

L-20 ta' Frar, 2026

Tender documents are free of charge and are to be viewed/downloaded and submitted ONLY through the etenders website on (www.etenders.gov.mt).

Any clarifications or addenda to the tender document will be uploaded and available to view and download from this same website.

The Local Council reserves the right to refuse any offer, even the most advantageous.

20th February, 2026

AVVIŻI TAL-QORTI – *COURT NOTICES*

450

B'digriet mogħti mill-Qorti Ċivili, Prim'Awla, fil-5 ta' Jannar, 2025, fl-atti tar-Rikors Ġuramentat numru 904/2025AD, fl-ismijiet: Alexander Caruana Soler et vs Joseph Giorgio et, ġiet ordnata s-segwenti pubblikazzjoni, a tenur tal-Artikolu 495A et sequitur tal-Kapitlu 12, biex isservi bħala notifika fil-konfront tal-intimat.

Permezz ta' rikors fl-ismijiet: Alexander Caruana Soler (166457M), Edwina Barthet (226758M), Mary Anne Papagiorcopulo (547959M), Nathalie Ferris (78680M), Roberta Borg Busuttil (46068M), Lilian Caruana Soler (725129M), Josephine Fenech (434159M), Dorothy Spiteri (547343M), Lorenza sive Lea Agius (688746M), Maria Theresa Agius (563850M), Renato Agius (730157M), Dolores Muscat (252355M), Maria Mallia (546356M), Lisa Attard (505482M), Anthony Gauci (373363M), Doris Gauci (122066M), Vincent Gauci (221769M), Daniel Gauci (240771M), Adrian Gauci (319275M) u Judith Chetcuti (434681M) vs Joseph Giorgio (569442M), Spiridione Giorgio (395644M), Anthony Giorgio (1052845M), John Giorgio (333581M), Mary Grace Sacco (368852M), Joseph Cilia (373742M), Vincent Cilia (65349M), Ronald Cilia (32946M), Joanne Spiteri (230576M), Natalie Micallef (34273M) u Dott. Mark Michael Busuttil u PL Peter Sammut (ġew maħtura B'digriet tad-9 ta' Ottubru, 2025) bħala kuraturi deputati sabiex jirrappreżentaw lill-komproprjetarji l-oħra mhux magħrufa jew mhux aċċertati, ippreżentat fil-Qorti Ċivili, Prim'Awla, fit-3 ta' Settembru, 2025, ir-rikorrenti jesponu bir-rispett u bil-ġurament tiegħu Alexander Caruana Soler jikkonferma u jiddikjara li jaf personalment:

1. L-atturi flimkien mal-konvenuti, inkluż dawk mhux magħrufa jew mhux aċċertati, huma proprjetarji tal-fond mezzanin li jinsab fit-tieni sular, bl-arja libera tiegħu, fl-indirizz numru wieħed u tletin (31) fi Triq Gafà, il-Ħamrun (il-'Proprjetà');

2. Oriġinarjament il-proprjetà kienet tappartjeni lil John Caruana li miet fid-19 ta' Ġunju, 1956, u li permezz

By means of a decree given by the Civil Court, First Hall, on the 5th January, 2025, in the records of the Sworn application number 904/2025AD, in the names: Alexander Caruana Soler et vs Joseph Giorgio et, the following publication was ordered, in terms of Article 495A et sequitur of Cap. 12, for the purpose of service of the respondent.

By means of an application in the names: Alexander Caruana Soler (166457M), Edwina Barthet (226758M), Mary Anne Papagiorcopulo (547959M), Nathalie Ferris (78680M), Roberta Borg Busuttil (46068M), Lilian Caruana Soler (725129M), Josephine Fenech (434159M), Dorothy Spiteri (547343M), Lorenza sive Lea Agius (688746M), Maria Theresa Agius (563850M), Renato Agius (730157M), Dolores Muscat (252355M), Maria Mallia (546356M), Lisa Attard (505482M), Anthony Gauci (373363M), Doris Gauci (122066M), Vincent Gauci (221769M), Daniel Gauci (240771M), Adrian Gauci (319275M) and Judith Chetcuti (434681M) vs Joseph Giorgio (569442M), Spiridione Giorgio (395644M), Anthony Giorgio (1052845M), John Giorgio (333581M), Mary Grace Sacco (368852M), Joseph Cilia (373742M), Vincent Cilia (65349M), Ronald Cilia (32946M), Joanne Spiteri (230576M), Natalie Micallef (34273M) and Dr Mark Michael Busuttil and PL Peter Sammut (were appointed by decree of 9th October, 2025 as deputy curators to represent the other unknown or unascertained co-owners, filed in the Civil Court First Hall, on the 3rd September, 2025, the applicants respectfully submit and on oath Alexander Caruana Soler confirms and declares that he personally knows:

1. The plaintiffs together with the defendants, including those unknown or unascertained, are the owners of the mezzanine premises situated on the second floor, with its airspace, at address number thirty one (31) in Triq Gafà, Ħamrun (the 'property');

2. Originally the property belonged to John Caruana who died on the 19th June, 1956, and who by will of the 28th

ta' testment tat-28 ta' Novembru, 1949, kien innomina lil Joseph Caruana Soler u lit-tfal ta' Carmelo Caruana, fost persuni oħrajn, bħala l-eredi universali tiegħu (ċertifikat tal-mewt, riċerki testimentarji, u testment ta' John Caruana annessi bħala Dok. A, Dok. B, u Dok. C);

3. Sehem l-imsemmi Joseph Caruana Soler minn dan il-wirt kien ta' tlettax minn erbgħa u għoxrin (13/24) partijiet, filwaqt li sehem l-imsemmija tfal ta' Carmelo Caruana kien ta' wieħed minn tnax-il parti (1/12);

4. Joseph Caruana Soler miet fil-15 ta' April, 1999, u b'testment unica charta tal-15 ta' Settembru, 1957, kien innomina lill-atturi Caruana Soler, u ċoè lil uliedu, flimkien ma' ħuhom illum mejjet Edward Caruana Soler, bħala l-unika eredi universali tiegħu (ċertifikat tal-mewt, riċerki testimentarji, u testment ta' Joseph Caruana Soler annessi bħala Dok. D, Dok. E u Dok. F);

5. L-imsemmi ħu l-atturi, Edward Caruana Soler, miet fis-7 ta' Ottubru, 2024, u b'testment tal-21 ta' Lulju, 2022, innomina lill-atturi Caruana Soler bħala l-eredi universali tiegħu (ċertifikat tal-mewt, riċerki testimentarji, u testment ta' Edward Caruana Soler annessi bħala Dok. G, Dok. H u Dok. I);

6. L-atturi Caruana Soler waħedhom huma għalhekk proprjetarji ta' tlettax minn erbgħa u għoxrin (13/24) partijiet indiviżi tal-imsemmi fond (ċirka 54%), filwaqt li l-atturi Gauci, flimkien mal-konvenuti kollha, inkluż dawk mhux magħrufa, huma proprjetarji tar-rimanenti 11/24 sehem indiviż tal-istess fond (cirka 46%);

7. Permezz ta' konvenju ffirmat fil-25 ta' Ġunju, 2025, kif emendat fl-14 ta' Lulju, 2025, u fil-21 ta' Lulju, 2025, l-atturi obbligaw ruħhom li jbigħu l-proprjetà lit-terz Kevin Attard, versu l-prezz kumplessiv ta' €250,000 (Dok. J);

8. Is-sehem spettanti lill-konvenuti Giorgio u l-konvenuti Cilia minn dan il-bejgħ huwa negliġibbli (1/420 u 1/2100 rispettivament), u għaldaqstant huma għażlu li ma jiffirmawx il-konvenju;

9. Dan il-prezz huwa ġust u jirrifletti l-valur tal-proprjetà fis-suq wara li ġew meħuda inkonsiderazzjoni d-diversi xogħlijiet strutturali u ta' renovazzjoni diġà mwettqa mill-kumpratur terz, u dan kif konfermat b'rapporti redatti mill-Perit George Farrugia (Dok. K), mill-Perit John J. Papagiorcopulo (Dok. L);

10. Barra l-atturi Caruana Soler, l-atturi Gauci, il-konvenuti Giorgio, u l-konvenuti Cilia, hemm sidien oħra mhux aċċertati jew mhux magħrufa, u għalhekk huma fl-impossibbiltà li jikkoperaw sabiex il-proprjetà tinbiegħ bil-prezz u l-kundizzjonijiet l-oħra stipulati fil-konvenju, għaldaqstant, kontestwalment qed jiġi ppreżentat rikors għal ħatra ta' kuraturi;

November, 1949, had nominated Joseph Caruana Soler and the children of Carmelo Caruana, amongst other persons, as his universal heir (death certificate, testimonial searches, and will of John Caruana annexed as Doc. A, Doc. B, and Doc. C);

3. The share of the said Joseph Caruana Soler of this inheritance was thirteen out of twenty four (13/24) parts, while the share of the said children of Carmelo Caruana was one out of twelve (1/12) parts;

4. Joseph Caruana Soler died on the 15th April, 1999, and by will unica charta of the 15th September, 1957, he had nominated the plaintiffs Caruana Soler, and namely his children, together with their deceased brother Edward Caruana Soler, as his only universal heir (death certificate, testamentary searches, and will of Joseph Caruana Soler annexed as Doc. D, Doc. E and Doc. F);

5. The said plaintiff's brother, Edward Caruana Soler, died on the 7th October, 2024, and by will of the 21st July, 2022, nominated the plaintiff Caruana Soler as his universal heir (death certificate, testementary searches, and will of Edward Caruana Soler annexed as Doc. G, Doc. H and Doc. I);

6. The plaintiffs Caruana Soler alone are thus the owners of thirteen out of twenty four (13/24) undivided shares of the said premises (approximately 54%), whilst the plaintiffs Gauci, together with all the defendants, including those unknown, are the owners of the remaining 11/24 undivided shares of the same premises (approximately 46%);

7. By means of a preliminary agreement signed on 25th June, 2025, as amended on 14th July, 2025, and 21st July, 2025, the plaintiffs undertook to sell the property to third party Kevin Attard, for the total price of €250,000 (Doc. J);

8. The share due to the defendants Giorgio and the defendants Cilia from this sale is negligible (1/420 and 1/2100 respectively), and thus they chose not to sign the preliminary agreement;

9. This price is fair and reflects the value of the property on the market after taking into consideration the various structural and renovation works already carried out by the third party purchaser, and this as confirmed by reports drawn up by Architect George Farrugia (Doc. K), by Architect John J. Papagiorcopulo (Doc. L);

10. Apart from the plaintiffs Caruana Soler, the plaintiffs Gauci, the defendants Giorgio, and the defendants Cilia, there are other owners who are not ascertained or unknown, and thus they are in the impossibility to cooperate so that the property is sold at the price and other conditions stipulated in the preliminary agreement, thus, an application for the appointment of curators is being filed at the same time;

11. Il-konvenuti mhumiex se jiġu preġudikati jekk din il-Qorti tawtorizza l-bejgħ tal-proprjetà bil-prezz u l-kundizzjonijiet l-oħra stipulati fil-konvenju;

12. Il-proprjetà ilha miżmuma in komun għal iżjed minn tliet snin, u inoltre ma hemm ebda azzjoni quddiem tribunal jew qorti oħra għall-qsim tal-istess proprjetà.

Għaldaqstant, għar-raġunijiet premessi u prevja kull dikjarazzjoni oħra li tirriżulta meħtieġa, l-atturi jitolbu bir-rispett li din l-Onorabbli Qorti jogħġobha:

1. Tawtorizza l-bejgħ tal-fond mezzanin li jinsab fit-tieni sular, bl-arja libera tiegħu, numru wieħed u tletin (31) fi Triq Gafà, Il-Ħamrun, bid-drittijiet u l-pertinenzi kollha tiegħu, bil-prezz, pattijiet u kundizzjonijiet l-oħra kollha stipulati fil-konvenju ffirmat fil-25 ta' Ġunju, 2025, kif debitament emendat fl-14 ta' Lulju, 2025, u fil-21 ta' Lulju, 2025, u kif maqbul bejn l-atturi u l-kompratur terz, u dan kollu a tenur tal-Artikolu 495A tal-Kap. 16 tal-Ligijiet ta' Malta;

2. Tistabbilixxi l-ħin, il-jum u l-post meta u fejn għandu jsir it-trasferiment;

3. Taħtar lin-Nutar Dott. Nicholas Briffa sabiex jippubblika l-att ta' bejgħ relattiv;

4. Taħtar kuraturi deputati f'każ li l-konvenuti jew min minnhom jonqsu milli jidhru quddiem l-imsemmi nutar għall-pubblikazzjoni tal-kuntratt ta' bejgħ hekk awtorizzat

Ir-Rikors Ġuramentat numru 904/2025AD fl-ismijiet imsemmija hawn fuq huwa differit għas-17 ta' Frar, 2026, fid-9.20 a.m.

Notifika Intimat: Vincent Cilia (65349M), 3, Triq is-Sikka, In-Naxxar

Ronald Cilia (32946M), 103, Avalon Apartments, Flat 1, Triq San Albert, Il-Gżira

Mary Grace Sacco (368852M), 100, Berkeley Mans, Flat 3, Triq Ġużè Howard, Is-Siġġiewi

Reġistru tal-Qrati Superjuri, illum 12 ta' Frar, 2026

GABRIEL MANGION
Għar-Reġistratur, Qrati Ċivili u Tribunali

11. The defendants shall not be prejudiced if this Court authorises the sale of the property for the price and other conditions stipulated in the preliminary agreement;

12. The property has been held in common for more than three years, and furthermore there is no action before a tribunal or other court for the partition of the same property.

Thus, for the reasons premised and saving any other declaration that results necessary, the plaintiffs respectfully pray this Honourable Court:

1. Authorise the sale of the mezzanine premises situated on the second floor, with its airspace, number thirty one (31) in Triq Gafà, Ħamrun, with all its rights and appurtenances, at all the price, terms and other conditions stipulated in the preliminary agreement signed on 25th June, 2025, as duly amended on 14th July, 2025, and 21st July, 2025, and as agreed between the plaintiffs and the third party purchaser, and all this in terms of Article 495A of Cap. 16 of the Laws of Malta;

2. Establish the time, day and place when and where the transfer is to take place;

3. Appoint Notary Dr Nicholas Briffa to publish the relative deed of sale;

4. Appoint deputy curators in case the defendants or either of whom fail to appear before the said notary for the publication of the contract of sale so authorised

The Sworn application number 904/2025AD in the names mentioned above is postponed to the 17th February, 2026, at 9.20 a.m.

Notification respondent: Vincent Cilia (65349M), 3, Triq is-Sikka, Naxxar

Ronald Cilia (32946M), 103, Avalon apartments, Flat 1, Triq San Albert, Gżira

Mary Grace Sacco (368852M), 100, Berkeley Mans, Flat 3, Triq Ġużè Howard, Siġġiewi

Registry of the Superior Courts, today 12th February, 2026

GABRIEL MANGION
For the Registrar, Civil Courts and Tribunals

451

B'digriet mogħti mill-Qorti Ċivili, Prim'Awla, fil-11 ta' Frar, 2026, fuq rikors ta' HSBC Bank Malta plc (C3177) ġie

By decree given by the Civil Court, First Hall, on the 11th February, 2026, on the application of HSBC Bank Malta plc

ffissat il-jum tal-Ħamis, 14 ta' Mejju, 2026, f'nofsinhar (12.00 p.m.) għall-bejgħ bl-irkant, li għandu jsir f'Kamra Numru 78, Biswit l-Arkivju, Livell -1, Qrati tal-Ġustizzja Triq ir-Repubblika, Il-Belt Valletta, tal-fond hawn taħt deskritt:

Il-fond fil-pjan terran li jikkonsisti minn maisonette, b'aċċess dirett għal fuq il-bankina, bin-numru uffiċjali tmienja u tletin (38) ġja disgħa u għoxrin (29), fi Triq Farsons, Il-Ħamrun, inkluż il-bitħa ta' wara, sottosanti proprjetà ta' terzi, b'appoġġ ma' proprjetà adjaċenti ta' terzi wkoll, esklużl-arja però inkluż is-sottoswol. Il-maisonette jinsab fuq żewg sulari, inkluż il-bitħa fil-pjan terran u b'bir li għalkemm il-kuntratt ta' akkwist tan-Nutar Ivan Barbara datat sittax ta' Lulju, elfejn u disgħa (16.7.2009) isemmi li dan il-fond għandu bir komuni mal-proprjetà adjaċenti, illum jinsab konvertit f'kantina li hija aċċessibbli minn dan il-fond permezz ta' taraġ garigor. Bi dritt ta' manutenzjoni ta' pajp tal-ilma li twaħħal minn terzi fil-bitħa ta' fond numru tmienja u tletin (38), liberu u frank u dan kif deskritt fl-atti tan-Nutar Ivan Barbara tas-sittax ta' Lulju, elfejn u disgħa (16.7.2009) u stmat li jiswa mija u sebgħin elf ewro (€170,000).

L-imsemmi fond huwa proprjetà ta' Borg Brian (KI 10576M) u Borg Elena Catalina (KI 277812L qabel detentriċi tal-karta tal-identità numru 31482A).

N.B. L-imsemmi fond jinbiegħ bħalma ġie deskritt fl-atti tas-subbasta 27/2022.

Reġistru tal-Qrati Superjuri, illum it-Tnejn, 16 ta' Frar, 2026.

GAETANA AQUILINA
Għar-Reġistratur, Qrati Ċivili u Tribunali

(C3177), Thursday, 14th May, 2026, at noon (12.00 p.m.), has been fixed for the sale by auction to be held in Room Number 78, Nearby the Courts Archives, Level -1, Courts of Justice, Triq ir-Repubblika, Valletta, of the following property:

The ground floor tenement consisting of a maisonette, with direct access onto the kerb, official numbered thirty-eight (38) formerly numbered twenty-nine (29), in Triq Farsons, Ħamrun, including the backyard, underlying third party property, with dividing walls with the adjacent third parties property, excluding its airspace however including its subterrain. The maisonette is situated on two floors, including the yard on the ground floor level and a well which although the procurement contract of Notary Ivan Barbara dated sixteenth July, two thousand and nine (16.7.2009) mentions that this tenement has a common well with the adjacent property, today this is converted into a basement, which is accessible from this tenement by a spiral staircase. With the right of maintenance of a water pipe which was attached by third parties in the yard of tenement number thirty-eight (38), free and unencumbered, and this as described in the acts of Notary Ivan Barbara of the sixteenth of July, two thousand and nine (16.7.2009) and is valued at one hundred and seventy thousand euro (€170,000).

The said tenement is the property of Borg Brian (ID 10576M) and Borg Elena Catalina (ID 277812L formerly holder of identity card number 31482A).

N.B. The said tenement will be sold as described in the acts of judicial sales number 27/2022.

Registry of the Superior Courts, this Monday, 16th February, 2026

GAETANA AQUILINA
For the Registrar, Civil Courts and Tribunals

452

Permezz tad-digriet mogħti, mill-Qorti Kostituzzjonali, fl-Atti tar-Rikors numru 170/24/1 fl-ismijiet Maria Anna k/a u Marion Grixti (KI 166367M) vs l-Avukat tal-Istat et, ġiet ordnata s-segwenti pubblikazzjoni biex isservi ta' notifika fil-konfront ta' Marianne Cocks (ID 1085244M) a tenur tal-Artikolu 187(3) et sequitur tal-Kap. 12 tal-Liġijiet ta' Malta.

Permezz tar-Rikors tal-Appell numru 170/24/1 ippreżentata fis-17 ta' Lulju, 2025, fl-ismijiet premessi, l-esponenti appellanti l-Avukat tal-Istat ħass ruħu aggravat mis-sentenza datata 16 ta' Lulju, 2025, mill-Qorti Kostituzzjonali, fejn illikwidat il-kumpens u ordnat li jitħallas mill-Avukat tal-Istat is-somma ta' €51,371.64 rappreżentanti €45,371.64 kumpens pekunjarju u €6,000.00 kumpens nonpekunjarju u ċaħdet it-talba dwar ksur tal-artikolu 37 tal-Kostituzzjoni.

By means of a decree given, by the Court of Appeal, Constitutional Court, in the records of Application number 170/24/1 in the names Maria Anna k/a and Marion Grixti (ID 166367M) vs State Advocate et, the following publication was ordered for the purpose of effecting service on Marianne Cocks (ID 1085244M) in terms of Article 187 (3) et sequitur of Cap. 12 of the Laws of Malta.

By means of Appeal Application Number 170/24/1 filed on the 17th July, 2025, in the names premised, the appellant State Advocate felt aggrieved by the judgment dated 16th July, 2025, pronounced by the Constitutional Court, whereby it liquidated compensation and ordered that the sum of €51,371.64 representing €45,371.64 pecuniary compensation and €6,000.00 non-pecuniary compensation be paid by the State Advocate and dismissed the claim regarding a breach of Article 37 of the Constitution.

Għaldaqstant, l-appellant jitlob bir-rispett lil din l-Onorabbli Qorti Kostituzzjonali jogħġobha tirriforma s-sentenza mogħtija mill-Prim'Awla, tal-Qorti Ċivili fis-Sede Kostituzzjonali billi tħassar fejn din ordnat li jitħallsu danni fl-ammont ta' €51,371.64, rappreżentanti €45,371.64 kumpens pekunjarju u €6,000.00 kumpens nonpekunjarju u minflok tordna illi jingħata kumpens f'ammont inqas u iżjed raġonevoli u wkoll tikkonfermaha fil-kumplament bl-ispejjeż a karigu tar-rikorrenti appellata.

Therefore, the appellant respectfully requests this Honourable Constitutional Court to reform the judgment given by the First Hall, Civil Court in the Constitutional jurisdiction by cancelling the part where it ordered that damages be paid in the amount of €51,371.64, representing €45,371.64 pecuniary compensation and €6,000.00 non-pecuniary compensation and instead order that compensation be reduced to a more reasonable amount and also to confirm it as to the rest with costs to be borne by the respondent applicant.

Notifika: Marianne Cocks (KI 1085244M),199, Mary House, Triq l-Ursolini, Gwardamanġa

Notification: Marianne Cocks (ID 1085244M),199, Mary House, Triq l-Ursolini, Gwardamanġa

Reġistru tal-Qrati Superjuri (Appelli), illum 11 ta' Frar, 2026

Registry of the Superior Courts (Appeals), this day 11th February, 2026

DOTT. FRANCO BONDIN, LLD, M. JUR.
Għar-Reġistratur, Qrati Ċivili u Tribunali

DR FRANCO BONDIN, LLD, M. JUR.
For the Registrar, Civil Courts and Tribunals

453

B'digriet mogħti mill-Qorti Ċivili Prim'Awla, fit-13 ta' Frar, 2026, fuq rikors ta' Bank of Valletta plc C2833 ġie ffissat il-jum tal-Ħamis, 21 ta' Mejju, 2026 fl-għaxra u nofs ta' filgħodu (10.30 a.m.) għall-bejgħ bl-irkant, li għandu jsir f'Kamra numru 78 Biswit l-Arkivju, Livell -1, Qrati tal-Ġustizzja, Triq ir-Repubblika, il-Belt Valletta tal-fond hawn taħt deskritt:

By decree given by the Civil Court, First Hall, on the 13th February, 2026 on the application of Bank of Valletta plc (C2833), Thursday, 21st May, 2026 at half past ten in the morning (10.30 a.m.), has been fixed for the sale by auction, to be held in Room number 78 nearby the Archives, Level -1, Courts of Justice, Triq ir-Repubblika, Belt Valletta of the following property:

Id-dar (terraced house) bin-numru erbgħa u sittin (64) qabel magħrufa bin-numru tlieta u tmenin (83) fi Triq is-Sur, Isla, inkluż l-arja, libera u bid-drittijiet u l-pertinenzi kollha tagħha u dana kif deskritta aħjar fl-atti tan-Nutar Dott. Marthese Felice tas-sbatax ta' Frar tas-sena elf disa' mija u disgħa u disgħin (17.02.1999), stmata li tiswa tliet mija u għaxart elf ewro (€310,000).

Terraced house numbered sixty four (64) formerly known by number eighty three (83) in Triq is-Sur, Isla, including its airspace, free and unencumbered and with all its rights and appurtenances and this as better described in the acts of Notary Marthese Felice of the seventeenth of February of the year one thousand nine hundred and ninety nine (17.02.1999), valued at three hundred and ten thousand euro (€310,000).

L-imsemmi fond huwa proprjetá ta' Ivan Barbara (KI 538478M).

The said tenement is the property of Ivan Barbara)(ID 538478M).

N.B. L-imsemmi fond jinbiegħ bħalma ġie deskritt fl-atti tas-subbasta 13/2024.

N.B. The said tenement will be sold as described in the acts of judicial sales number 13/2024.

Reġistru tal-Qrati Superjuri, illum it-Tnejn, 16 ta' Frar, 2026

Registry of the Superior Courts, this Monday, 16th February, 2026

MARVIC FARRUGIA
Għar-Reġistratur Qrati Ċivili u Tribunali

MARVIC FARRUGIA
For the Registrar, Civil Courts and Tribunals

454

B'digriet mogħti mill-Qorti Ċivili, Prim'Awla, fit-13 ta' Frar, 2026, fuq rikors ta' Bank of Valletta plc (C2833) ġie ffissat il-jum tal-Ħamis, 21 ta' Mejju, 2026, fil-ħdax u nofs

By decree given by the Civil Court, First Hall, on the 13th February, 2026, on the application of Bank of Valletta plc (C2833), Thursday, 21st May, 2026, at half past eleven

ta' filgħodu (11.30 a.m.) għall-bejgħ bl-irkant, li għandu jsir f'Kamra Numru 78, Biswit l-Arkivju, Livell -1, Qrati tal-Ġustizzja, Triq ir-Repubblika, Il-Belt Valletta, tal-fond hawn taħt deskritt:

Il-garaxx mingħajr l-isem u mingħajr numru uffiċjali, internament immarkat numru erbatax (14), aċċessibbli minn rampa komuni li sservi bħala daħla għal diversi garaxxijiet simili għal xulxin illi huma sottoposti għal blokka residenzjali, mingħajr isem u mingħajr numru li tagħti għal Triq Clare E. Engel, f'Ta' Giorni, limiti ta' San Ġiljan, liema garaxx jifforma parti minn kumpless ta' garaxxijiet mingħajr l-arja tiegħu, kif suġġett għar-rata tiegħu taċ-ċens oriġinali annwu u perpetwu ta' ħames ewro u tlieta u tmenin ċenteżmu (€5.83), bid-drittijiet u pertinenzi kollha tiegħu, konfinanti mit-Tramuntana ma' passaġġ privat, mill-Punent ma' proprjetà ta' Philip Micallef u mil-Lvant ma' proprjetà ta' Frank Fenech u oħrajn, waqt li l-kumpless kollu jikkonfina min-Nofsinhar mat-triq, mil-Lvant ma' proprjetà ta' ċertu Coppini u mill-Punent ma' proprjetà ta' Rite Mix (Gatt Bros.) Limited.

Dan il-garaxx għandu d-dritt ta' aċċess bħala servitù attiv favur tiegħu tar-rampa u passaġġ privat li jipprovdu aċċess għall-istess garaxx, liema rampa u passaġġ ma għandhom jiġu qatt ingombrati bil-parkeġġ ta' karozzi u/jew oġġetti oħra, bi kwalsijasi mod u fi kwalsijasi ħin. Il-garaxx jista' jiġi użat esklussivament bħala garaxx privat għall-karozza u ma jista' jiġi qatt użat għal skopijiet kummerċjali u l-kompratur huwa obbligat li jikkontribwixxi s-sehem proporzjonali tiegħu għal manutenzjoni u riparazzjoni ta' tali rampa u passaġġ privat, kif ukoll għal konsum tal-elettriku li hemm installat fihom u l-ħlas tal-kera tal-meters relattivi, u dan flimkien mal-garaxxijiet l-oħra f'dan il-korp, mill-bqija liberu u frank, skont kif deskritt fl-atti tan-Nutar John Gambin datat id-disgħa ta' Marzu, tas-sena elf, disa' mija, u tnejn u disgħin (9.3.1992) u stmat li jiswa ħamsin elf ewro (€50,000).

L-imsemmi fond huwa proprjetà ta' David Mifsud (KI 170869M) u Josephine Hurst ġja Mifsud (KI 166370M) ġja (KI 8223A).

N.B. L-imsemmi fond jinbiegħ bħalma ġie deskritt fl-atti tas-subbasta 5/2020.

Reġistru tal-Qrati Superjuri, illum it-Tnejn, 16 ta' Frar, 2026

GAETANA AQUILINA
Għar-Reġistratur, Qrati Ċivili u Tribunali

in the morning (11.30 a.m.), has been fixed for the sale by auction, to be held in Room Number 78, nearby the Courts Archives, Level -1, Courts of Justice, Triq ir-Repubblika, Valletta, of the following property:

The garage without name and without official number, internally marked number fourteen (14), accessible from a common ramp that serves as an entrance to several garages similar to each other, underlying a residential block, without name and without number that abuts onto Triq Clare E. Engel in Ta' Giorni, limits of St Julian's, which garage forms part of a complex of garages, without its airspace, as subject to its rate of the original annual and perpetual ground rent of five euro and eighty three cent (€5.83), with all its rights and appurtenances, bounded north by a private passage, west by Philip Micallef's property and on the east by Frank Fenech's property and others while the whole complex is bounded south by the street, east by property of Coppini, and west by property of Rite Mix (Gatt Bros.) Limited.

This garage has the right of access as an active servitude in its favour of the ramp and private passage that provide access to the same garage, which ramp and passage shall never be encumbered by car parking and/or other objects, in any way or at any time. The garage may be used exclusively as a private car garage and shall never be used for commercial purposes and the buyer is obliged to contribute his proportionate share for maintenance and repairs of said ramp and private passage, as well as to the consumption of electricity installed in them and payments of relative meters rent, and this together with the other garages in this complex, otherwise free and unencumbered, as described in the acts of Notary John Gambin dated ninth of March, of the year nineteen hundred and ninety two (9.3.1992), and is valued at fifty thousand euro (€50,000).

The said tenement is the property of David Mifsud (ID 170869M) and Josephine Hurst previously Mifsud (ID 166370M) previously (ID 8223A).

N.B. The said tenement will be sold as described in the acts of judicial sales number 5/2020.

Registry of the Superior Courts, this Monday, 16th February, 2026

GAETANA AQUILINA
For the Registrar, Civil Courts and Tribunals

455

B'digriet mogħti mill-Qorti Ċivili, Prim'Awla, fit-13 ta' Frar, 2026, fuq rikors ta' HSBC Bank Malta plc (C3177) ġie ffissat il-jum tal-Ħamis, 21 ta' Mejju, 2026, f'nofsinhar (12.00 p.m.) għall-bejgħ bl-irkant, li għandu jsir f'Kamra

By decree given by the Civil Court, First Hall, on the 13th February, 2026, on the application of HSBC Bank Malta plc (C3177), Thursday, 21st May, 2026, at noon (12.00 p.m.), has been fixed for the sale by auction, to be

Numru 78, Biswit l-Arkivju, Livell -1, Qrati tal-Ġustizzja, Triq ir-Repubblika, Il-Belt Valletta, tal-fond hawn taħt deskritt:

Il-flat internament numerat bin-numru tnejn (2) formanti parti minn blokka ta' tliet flats mingħajr numru, bl-isem 'Lake View' qabel Bellview, fi Triq is-Sallur qabel Triq il-Gardell f'Marsaskala, liema blokka hija mibjija fuq plott numru tlieta (3) tal-art magħrufa bħala 'Ta' Sinis sive tal-Baħar', u dan il-plott huwa suġġett għaċ-ċens annwu u perpetwu ta' tmien liri Maltin u tlieta u tletin ċenteżmu u tliet milleżmi (Lm8.33.3) illum ekwivalenti għal dsatax-il ewro wieħed u erbgħin ċenteżmu (€19.41) mill-bqija liberu u frank. Il-blokka tmiss mit-Tramuntana mal-istess triq, mill-Punent ma' proprjetà ta' Felix Abela u mil-Lvant ma' proprjetà ta' Norman Buckle jew is-suċċessuri tagħhom fit-titlu.

Il-flat jinsab fil-livell tat-triq u huwa sottopost u sovvrapost għal beni ta' terzi u għandu inkomuni mal-flats l-oħrajn is-sistema ta' drenaġġ flimkien ma' sehem relativ tal-partijiet komuni tal-blokka u kif ukoll għandu inkluż porzjoni diviż tal-bejt tal-blokka ta' ċirka erbgħa u ħamsin metru kwadru (54m²) u hija dik il-parti tal-bejt li tħares għal fuq Triq is-Sallur li tappartjeni lil konjuġi Bonnici u mibnija fuq dan il-porzjon tal-bejt hemm żewġ washrooms bla numru u waħda tappartjeni lil konjuġi Bonnici u l-oħra lil terzi u stmat li jiswa mitejn u ħamsa u għoxrin elf ewro (€225,000).

L-imsemmi fond huwa proprjetà ta' Duncan Bonnici (KI 236073M) u Marica Bonnici (KI 63074M).

N.B. L-imsemmi fond jinbiegħ bħalma ġie deskritt fl-atti tas-subbasta 8/24.

Reġistru tal-Qrati Superjuri, illum it-Tnejn, 16 ta' Frar, 2026

MARVIC FARRUGIA
Għar-Reġistratur, Qrati Ċivili u Tribunali

held in Room number 78, nearby the Court Archives, Level -1, Courts of Justice, Triq ir-Repubblika, Valletta, of the following property:

The flat internally numbered number two (2) forming part of a block of three flats unnumbered, named 'Lake View' previously Bellview, in Triq is-Sallur previously Triq il-Gardell in Marsaskala, which block was built on plot number three (3) of the land known as 'Ta' Sinis sive tal-Baħar', and which plot is subject to annual and perpetual ground rent of eight Maltese liri and thirty three cents and 3 mille cents (Lm8.33.3) today equivalent to nineteen euro and forty one cents (€19.41) the rest free and unencumbered. The block is bounded on the north with the said street, west by property of Felix Abela and east by property of Norman Buckle or his successors in title.

The flat is situated at street level and is underlying and overlying to third parties property and it has in common with the other flats the drainage systems together with a relative share of the common parts of the block and including with it has a divided portion of the roof of the block of approximately fifty four square meters (54m²) and it is that part of the roof facing on Triq is-Sallur and belongs to spouses Bonnici and built on this portion has two unnumbered washrooms which one belongs to spouses Bonnici and the other to third parties and valued at two hundred and twenty five thousand euro (€225,000).

The said tenement is the property of Duncan Bonnici (ID 236073M) and Marica Bonnici (ID 63074M).

N.B. The said tenement will be sold as described in the acts of judicial sales number 8/24.

Registry of the Superior Courts, this Monday, 16th February, 2026

MARVIC FARRUGIA
For the Registrar, Civil Courts and Tribunals

456

B'digriet mogħti mill-Qorti Ċivili, Prim'Awla, fit-12 ta' Frar, 2026, fuq rikors ta' Bank of Valletta plc (C2833) ġie ffissat il-jum tal-Ħamis, 21 ta' Mejju, 2026, fil-ħdax ta' filgħodu (11.00 a.m.) għall-bejgħ bl-irkant, li għandu jsir f'Kamra Numru 78, Biswit l-Arkivju, Livell -1, Qrati tal-Ġustizzja, Triq ir-Repubblika, Il-Belt Valletta, tal-fond hawn taħt deskritt:

Il-maisonette b'numru uffiċjali tletin (30), bl-isem 'Marlor', fi Triq il-Wejba, Tal-Ibraġ, Saint Andrew's, limiti ta' San Ġiljan, li jinsab fil-livell ta' elevated groundfloor, sovrapost għal żewġ garaxxijiet u sottopost għal proprjetà ta' terzi, kif mibnija fuq plot numru sitta (6), konfinanti

By decree given by the Civil Court, First Hall, on the 12th February, 2026, on the application of Bank of Valletta plc (C2833), Thursday, 21st May, 2026, at eleven in the morning (11.00 a.m.), has been fixed for the sale by auction to be held in Room Number 78, Nearby the Courts Archives, Level -1, Courts of Justice, Triq ir-Repubblika, Valletta, of the following property:

The maisonette with official number thirty (30), named 'Marlor', in Triq il-Wejba, Tal-Ibraġ, Saint Andrew's, limits of St Julian's, situated in the elevated groundfloor level, overlying two garages and underlying third party property, as built on plot number six (6), bounded on the southwest by the

mil-Lbiċ mal-imsemmija triq, mill-Majjistral ma' plott numru sebgħa (7) tal-istess artijiet, u mill-irjieħ l-oħra ma' beni tal-Awtorità tad-Djar jew is-suċċessuri tagħha, kif suġġett għaċ-ċens annwu u perpetwu ta' disa' u sittin ewro u tmienja u tmenin ċenteżmu (€69.88), bl-obbligu tal-ħlas tal-lawdemju, u bid-dritt ta' tqegħid ta' tank tal-ilma u aerial tat-televixin fuq il-bejt tal-proprjetà sovraposta, u bid-dritt ta' aċċess għalihom f'każ ta' manutenzjoni u riparazzjoni, b'servitù rigward drenaġġ u drenaġġ komuni, bid-dritt ta' aċċess f'każ ta' sadd u ħsara, u suġġett u jgawdi servitù ta' aperturi riżultanti mill-pożizzjoni tiegħu, altrimenti frank, bid-drittijiet u l-pertinenzi kollha tiegħu, u dan kif deskritt fil-kuntratt datat il-ħamsa u għoxrin ta' Settembru, tas-sena elf, disa' mija, sebgħa u disgħin (25.9.1997) fl-atti tan-Nutar Dott. Sandro Schembri Adami u stmat li jiswa sitt mitt elf ewro (€600,000).

L-imsemmi fond huwa proprjetà ta' McKay Marvin (KI 563574M).

N.B. L-imsemmi fond jinbiegħ bħalma ġie deskritt fl-atti tas-subbasta 26/2025.

Reġistru tal-Qrati Superjuri, illum it-Tnejn, 16 ta' Frar, 2026

GAETANA AQUILINA
Għar-Reġistratur, Qrati Ċivili u Tribunali

said street, on the northwest by plot number seven (7) of the same lands, and on the other sides by property of the Housing Authority or its successors in title, as subject to the annual and perpetual ground rent of sixty nine euro and eighty eight cent (€69.88), subject to the payment of laudemium, and with the right of installing a water tank and a television aerial on the roof of the overlying property, with the right of access in case of maintenance and repairs, and a servitude of the common drains and drainage system, with the right of access in case of blockage and damages, and is subject to and enjoys from the apertures servitudes resulting from its position, otherwise unencumbered, with all its rights and appurtenances, and as described in the act dated the twenty fifth of September, of the year nineteen hundred and ninety seven (25.9.1997) in the acts of Notary Dr Sandro Schembri Adami and is valued at six hundred thousand euro (€600,000).

The said tenement is the property of McKay Marvin (ID 563574M)

N.B. The said tenement will be sold as described in the acts of judicial sales number 26/2025.

Registry of the Superior Courts, this Monday, 16th February, 2026

GAETANA AQUILINA
For the Registrar, Civil Courts and Tribunals

457

B'digriet mogħti mill-Qorti Ċivili, Prim'Awla, fit-22 ta' Jannar, 2026, fuq rikors ta' Bank of Valletta plc (C2833) ġie ffissat il-jum tat-Tlieta, 2 ta' Ġunju, 2026, fil-ħdax ta' filgħodu (11.00 a.m.) għall-bejgħ bl-irkant, li għandu jsir f'Kamra Numru 78, Biswit l-Arkivju, Livell -1, Qrati tal-Ġustizzja, Triq ir-Repubblika, Il-Belt Valletta, tal-fond hawn taħt deskritt:

Il-garaxx fil-livell tat-triq, bla isem u bin-numru uffiċjali sitta u tmenin (86), sottostanti l-maisonette bin-numru uffiċjali tnejn u tmenin (82) ġia numru wieħed (1), bl-isem 'Arjero', fi Triq il-Qantar, Is-Swieqi, limiti ta' San Ġiljan, aċċessat dirett mill-istess triq, u konfinanti mit-Tramuntana ma' beni tal-kumpanija ACM Limited jew l-aventi kawża tagħha, min-Nofsinhar ma' garaxx ieħor tal-kumpanija ACM Limited u mill-Punent ma' Triq il-Qantar, liberu u frank, bid-drittijiet u pertinenzi kollha tiegħu, suġġett u jgawdi mis-servitujiet eżistenti u riżultanti mill-pożizzjoni tiegħu, inkluż id-dritt għad-dawl u ventilazzjoni u rampa għal l-aċċess, u kif suġġett ukoll għal kundizzjonijiet imsemmija fil-kuntratt tal-akkwistat minn Wayne Chetcuti datat it-tnejn ta' Lulju, tas-sena elf, disa' mija, wieħed u disgħin (2.7.1991) fl-Atti tan-Nutar Clyde La Rosa, u li wara l-istess Wayne Chetcuti ttrasferixxa n-nofs indiviż tas-sehem tiegħu lil Helena Chetcuti permezz ta' kuntratt datat is-sbatax ta' Frar, tas-

By decree given by the Civil Court, First Hall, on the 22nd January, 2026, on the application of Bank of Valletta plc (C2833), Tuesday, 2nd June, 2026, at eleven in the morning (11.00 a.m.), has been fixed for the sale by auction, to be held in Room Number 78, Nearby the Court Archives, Level -1, Courts of Justice, Triq ir-Repubblika, Valletta, of the following property:

The street level garage, without name and officially numbered eighty six (86), underlying the maisonette with official number eighty two (82) previously numbered one (1), named 'Arjero' in Triq il-Qantar, Swieqi, limits of St Julian's, accessed directly from the same street, and bounded North with the property of the company ACM Limited or its successors in title, south with another garage of the company ACM Limited and west with Triq il-Qantar, free and unencumbered, with all its rights and appurtenances, subject to and enjoys from existing and resulting servitudes from its position, including the the right for electricity, ventilation and ramp for access, and as subject to the conditions described in the acquisition contract from Wayne Chetcuti dated second of July, of the year nineteen hundred and ninety one (2.7.1991) in the Acts of Notary Clyde La Rosa, and which afterwards Wayne Chetcuti transfered his half undivided share to Helena Chetcuti by means of a

sena elf, disa' mija, tmienja u disgħin (17.2.1998) fl-atti tan-Nutar Nicholas Vella u stmat li jiswa mitejn u erbgħa u tletin elf, mija u wieħed u tmenin ewro u tnejn u għoxrin ċenteżmu (€234,181.22)

L-imsemmi garaxx huwa proprjetà ta' Chetcuti Helena (KI 118768M).

N.B. L-imsemmi fond jinbiegħ bħalma ġie deskritt fl-atti tas-subbasta 38/2023.

Reġistru tal-Qrati Superjuri, illum it-Tnejn, 16 ta' Frar, 2026

GAETANA AQUILINA
Għar-Reġistratur, Qrati Ċivili u Tribunali

contract dated seventeenth of February, of the year nineteen hundred and ninety eight (17.2.1998), in the acts of Notary Nicholas Vella and is valued at two hundred and thirty four thousand, one hundred and eighty one euro and twenty two cents (€234,181.22)

The said tenement is the property of Chetcuti Helena (ID 118768M).

N.B. The said tenement will be sold as described in the acts of judicial sales number 38/2023.

Registry of the Superior Courts, this Monday, 16th February, 2026

GAETANA AQUILINA
For the Registrar, Civil Courts and Tribunals

458

B'digriet mogħti fil-14 ta' Frar 2026 mill-Qorti Ċivili (Sezzjoni ta' Ġuriżdizzjoni Volontarja) fuq rikors numru 122/2026 ippreżentat min-Nutar Dott. Nicole Vassallo, fejn fih ġie ordnat il-ftuħ u l-pubblikazzjoni ta' testment sigriet ta' Emmanuela Mifsud (KI 671534M), bint il-mejtin Spiridione Brincat u Giovanna Brincat née Farrugia, imwielda Tal-Pietà, Malta, u mietet l-Imsida, Malta, fit-19 ta' Frar, 2025, ta' 90 sena.

Il-ftuħ u l-pubblikazzjoni ta' dan it-testment se jsir nhar il-Ħamis, 26 ta' Frar, 2026, fis-siegħa ta' wara nofsinhar (1.00 p.m.) quddiem l-Onor. Imħallef Consuelo Scerri Herrera, LLD, il-Qorti, il-Belt, Valletta, taħt il-Ministeru tan-Nutar Dott. Marco Buttigieg.

Reġistru tal-Qorti Ċivili (Sezzjoni ta' Ġuriżidzzjoni Volontarja)

Illum 17 ta' Frar, 2026

ANGELA GATT
Deputat Registratur, għar-Reġistratur, Qrati Ċivili u Tribunali

By means of a decree given on the 14th of February 2026 by The Civil Court (Voluntary Jurisdiction Section) on application number 122/2026 filed by Notary Dr Nicole Vasallo, wherein it has been ordered the opening and publication of the secret will of Emmanuela Mifsud (ID 671534M), daughter of the late Spiridione Brincat and Giovanna Brincat née Farrugia, born in Tal-Pietà, Malta, and died in Msida, Malta, on the 19th of February, 2025, aged 90 years.

The opening and publication are going to be held on Thursday, 26th February 2026, at one in the afternoon (1.00 p.m.) presided by the Hon. Judge Consuelo Scerri Herrera, LLD, at the Law Courts, Valletta, under the ministry of Notary Dr Marco Buttigieg.

Registry of the Civil Court (Voluntary Jurisdiction Section)

Today the 17th February, 2026

ANGELA GATT
Deputy Registrar, for The Registrar Civil Courts and Tribunals

459

B'digriet mogħti mill-Qorti Ċivili, Prim'Awla, fis-16 ta' Diċembru, 2025, fl-atti tar-Rikors Ġuramentat numru 504/2025AB, fl-ismijiet: Kenneth Abela et vs Emanuel Buttigieg et, ġiet ordnata s-segwenti pubblikazzjoni, a tenur tal-Artikolu 187 et sequitur tal-Kapitlu 12, biex isservi bħala notifika fil-konfront tal-intimat.

Permezz ta' rikors fl-ismijiet: Kenneth Abela (24079M) et vs Emanuel Buttigieg (21463M) et ippreżentat fil-Qorti

By means of a decree given by the Civil Court, First Hall, on the 16th December, 2025, in the records of the Sworn application number 504/2025AB, in the names: Kenneth Abela et vs Emanuel Buttigieg et, the following publication was ordered, in terms of Article 187 et sequitur of Cap. 12, for the purpose of service of the respondent.

By means of an application in the names: Kenneth Abela (24079M) et vs Emanuel Buttigieg (21463M) et filed in the

Ċivili, Prim'Awla, fl-20 ta' Mejju, 2025, ir-rikorrent talab lil din l-Onorabbli Qorti sabiex:

1. Tiddikjara li l-proprjetà mmarkata bħala porzjon B f'Dokument F anness mal-kuntratt datat l-ewwel (1) ta' Lulju tas-sena elfejn u erbatax (2014) fl-atti tan-Nutar Dott. Claire Camilleri, hija komodatament diviżibbli bejn il-partijiet fil-kwoti rispettivi tagħhom, u dan okkorrendo bin-nomina ta' perit nominandi;

2. Taqsam, f'każ li jiġi ddikjarat li l-proprjetà mmarkata bħala porzjon B f'Dokumument F anness mal-kuntratt datat l-1 ta' Lulju, 2014, fl-atti tan-Nutar Dott. Claire Camilleri, hija komodament diviżibbli, bejn il-partijiet fil-kwoti rispettivi tagħhom, u dan okkorrendo bin-nomina ta' perit nominandi;

3. F'każ li l-proprjetà mhijiex komodament diviżibbli;

i. Tiddikjara li l-imsemmija proprjetà mhijiex komodament diviżibbli bejn il-kontendenti fil-kwoti rispettivi tagħhom, u dan okkorrendo bin-nomina ta' perit nominandi,

ii. Tordna li l-istess proprjetà appartenenti lill-partijiet indiviżament bejniethom u fil-kwoti rispettivi tagħhom, tinbiegħ il-liċitazzjoni, u dan skont dak il-valur stabbilit minn din l-Onorabbli Qorti, okkorrendo bin-nomina ta' perit nominandi, u kif ukoll tordna li l-barranin jiġu mistiedna biex joffru fil-bejgħ bil-liċitazzjoni b'dan illi r-rikavat jiġi maqsum bejn il-kontendenti skont l-ishma rispettivi tagħhom,

iii. Tiffissa jum, ħin u lok meta u fejn għandu jsir il-bejgħ b'licitazzjoni,

iv. Tinnomina nutar sabiex jippubblika l-att opportun kif ukoll kuraturi għall-eventwali kontumaċi tal-konvenuti, u tiffissa jum, ħin u lok għall-pubblikazzjoni tal-istess.

Bl-ispejjeż kollha kontra l-intimat li minn issa huwa inġunt għas-subizzjoni.

Ir-Rikors Ġuramentat numru 504/2025AB fl-ismijiet imsemmija hawn fuq huwa differit għall-10 ta' Marzu, 2026, fid-9.10 a.m.

Notifika Intimat: Emmanuel Buttigieg (21463M), San Antonio, Flat 2, Triq tal-Buttar, Marsaskala

Alexandra Buttigieg (424068M), San Antonio, Flat 2, Triq tal-Buttar, Marsaskala

Dott. Nazzareno sive Reno Borg (318853M), 246, Triq San Ġiljan, Birkirkara

Anna Borg (662355M), 246, Triq San Ġiljan, Birkirkara

Civil Court, First Hall, on the 20th May, 2025, the applicant asked this Honourable Court to:

1. Declare that the property marked as portion B in document F annexed to the contract dated first (1) July of the year two thousand and fourteen (2014) in the records of Notary Dr Claire Camilleri, is easily divisible between the parties in their respective shares, and this if necessary by the nomination of an architect;

2. Share, in case it is declared that the property marked as portion B in document F annexed to the contract dated 1st July, 2014, in the records of Notary Dr Claire Camilleri, is easily divisible, between the parties in their respective shares, and this if necessary by the appointment of a referee;

3. In case the property is not easily divisible;

i. Declare that the said property is not easily divisible between the parties in their respective shares, and this if necessary by the appointment of a referee,

ii. Order that the same property belonging to the parties undivided between them and in their respective shares, be sold by licitation, and this according to the value established by this Honourable Court, if necessary by the appointment of an architect nominated, and also order that the foreigners be invited to offer in the sale by licitation provided that the proceeds are divided between the parties according to their respective shares,

iii. Fix a day, time and place when and where the sale by licitation is to be made,

iv. Appoint a notary to publish the opportune deed as well as curators for the eventual contumacies of the defendants, and fix a day, time and place for the publication of the same.

With all costs against the respondent who is from now summoned so that a reference to his evidence be made.

The Sworn application number 504/2025AB in the names mentioned above is postponed to the 10th March, 2026, at 9.10 a.m.

Notification respondent: Emmanuel Buttigieg (21463M), San Antonio, Flat 2, Triq tal-Buttar, Marsaskala

Alexandra Buttigieg (424068M), San Antonio, Flat 2, Triq tal-Buttar, Marsaskala

Dr Nazzareno sive Reno Borg (318853M), 246, Triq San Ġiljan, Birkirkara

Anna Borg (662355M), 246, Triq San Ġiljan, Birkirkara

Reġistru tal-Qrati Superjuri, illum 17 ta' Frar, 2026

GABRIEL MANGION
Għar-Reġistratur, Qrati Ċivili u Tribunali

Registry of the Superior Courts, today 17th February, 2026

GABRIEL MANGION
For the Registrar, Civil Courts and Tribunals

460

B'digriet mogħti mill-Qorti Ċivili, Prim'Awla, fit-3 ta' Frar, 2025, ġiet ordnata l-pubblikazzjoni tal-estratt li jidher hawn taħt għall-finijiet ta' notifika skont l-Artikolu 187(3) et sequitur tal-Kodiċi ta' Organizzazzjoni u Proċedura Ċivili (Kap. 12) fil-konfront ta' Emmanuel Buttigieg (21463M), Alexandra Buttigieg (424068M), Dott. Nazzareno sive Reno Borg (318853M) u Anna Borg (662355M).

Permezz ta' Rikors għall-ħruġ ta' Mandat ta' Inibizzjoni ppreżentat fil-Prim'Awla, tal-Qorti Ċivili, fl-20 ta' Jannar, 2025, fl-ismijiet: Kenneth Abela (24079M) et vs Emanuel Buttgieg (21463M) et. Ir-rikorenti Kenneth Abela (24079M), Justine Pergola (55713A), Marcus John Scicluna Marshall (617564M) u Romina Patrizia Desiree Corinne Scicluna Marshall (617664M) talbu illi l-Onorabbli Qorti tordna l-ħruġ ta' mandat ta' inibizzjoni kontra l-intimati sabiex jinżammu milli jbigħu, jittrasferixxu jew jiddisponu bi kwalunkwe titolu, sew oneruż jew gratwitu, favur terzi, sehem diviż, mill-porzjon diviża mill-art imsejħa bħala Ta' Ciromblu sive Ta' Geunia, fil-kontrada ta' Delimara, limiti taż-Żejtun, tal-kejl superfiċjali komplessiv ta' ċirka tnejn u għoxrin elf ħames mija u sitta u tletin punt wieħed metri (22,536.1m2) konfinanti mill-Punent ma' Triq il-Fortizza ta' Delimara, min-Nofsinhar mat-Triq bla isem li tagħti għall-Kalanka u mil-Lvant ma' beni tal-Gvern jew l-aventikawża tagħhom, mertu tal-kawża odjerna;

Illi dan il-mandat għandu jiġi milqugħ provviżorjament.

Illi l-esponenti se jiġi preġudikat jekk is-soċjetà intimata ma tiġix inibita kif ingħad.

Għaldaqstant, l-esponenti umilment jitlob lil din l-Onorabbli Qorti jogħġobha tordna l-ħruġ tal-mandat ta' inibizzjoni inkwistjoni kontra s-soċjetà intimata.

Rikorrent: c/o Kenneth Abela (24079M), L-Għorfa tat-Tumbrell, Triq Delimara, Marsaxlokk

Notifika Intimat: Emmanuel Buttigieg (21463M), San Antonio, Flat 2, Triq tal-Buttar, Marsaskala

Alexandra Buttigieg (424068M), San Antonio, Flat 2, Triq tal-Buttar, Marsaskala

Dott. Nazzareno sive Reno Borg (318853M), 5, Ta' Cens Mans, Triq Ta' Skerla, Ta' Sannat, Għawdex

By a decree of the Civil Court, First Hall, of the 3rd February, 2025, the publication of the following extract was ordered for the purpose of service in terms of Article 187 (3) et sequitur of the Code of Organisation and Civil Procedure (Cap 12) in respect of Emmanuel Buttigieg (21463M), Alexandra Buttigieg (424068M), Dr Nazzareno sive Reno Borg (318853M) and Anna Borg (662355M).

By means of an application for the Warrant of Prohibitory Injunction filed in the First Hall, Civil Court, on the 20th January, 2025, in the names: Kenneth Abela (24079M) and Others v Emanuel Buttgieg (21463M) and Others. The applicants Kenneth Abela (24079M), Justine Pergola (55713A), Marcus John Scicluna Marshall (617564M) and Romina Patrizia Desiree Corinne Scicluna Marshall (617664M) asked this Honourable Court to order the issuing of a warrant of prohibitory injunction against the respondents so that they be witheld from selling, transferring or disposing by any title, whether onerous or gratuitous, in favour of third parties, a divided share, of the divided portion of the land known as Ta' Ciromblu sive Ta' Geunia, in the district of Delimara, limits of Żejtun, measuring approximately twenty two thousand five hundred and thirty six point one metres (22,536.1m2) bounded on the west by Triq il-Fortizza ta' Delimara, South by the unnamed road leading to Kalanka and East by Government property or their advancement, merit of the present cause;

That this warrant should be provisionally upheld.

That the applicant shall be prejudiced if the respondent company is not inhibited as stated.

Thus, the applicant humbly prays that this Honourable Court orders the issuing of the warrant of prohibitory injunction in question against the respondent company.

Applicant: C/o Kenneth Abela (24079M), L-Għorfa tat-Tumbrell, Triq Delimara, Marsaxlokk

Notification respondent: Emmanuel Buttigieg (21463M), San Antonio, Flat 2, Triq tal-Buttar, Marsaskala

Alexandra Buttigieg (424068M), San Antonio, Flat 2, Triq tal-Buttar, Marsaskala

Dr Nazzareno sive Reno Borg (318853M), 5, Ta' Cens Mans, Triq Ta' Skerla, Ta' Sannat, Gozo

Anna Borg (662355M), 70, Dhalia Court, Flat 8, Triq il-Marlozz, Il-Mellieħa

Ir-Rikors Ġuramentat numru 504/2025AB fl-atti tal-mandat ta' inibizzjoni numru 68/2026JVC fl-ismijiet imsemmija hawn fuq huwa differit għat-3 ta' Marzu, 2026, fl-10.00 a.m.

Imħallef: Dott. Joanne Vella Cuschieri

Il-Qorti,

Rat it-talba għall-ħruġ ta' mandat ta' inibizzjoni,

Tilqa' t-talba proviżorjament,

Tordna notifika tiegħu lill-kontroparti bi żmien għaxart (10) ijiem għar-risposta jew sad-data tas-seduta skont liema tiġi l-ewwel;

Tappunta r-rikors għas-smigħ għal nhar it-3 ta' Marzu fl-10.00 a.m.

Reġistru tal-Qorti Ċivili, illum 17 ta' Frar, 2026

GABRIEL MANGION
Għar-Reġistratur, Qrati Ċivili u Tribunali

Anna Borg (662355M), 70, Dhalia Court, Flat 8, Triq il-Marlozz, Mellieħa

The Sworn application number 504/2025AB in the records of the Warrant of Prohibitory Injunction number 68/2026JVC in the names mentioned above is postponed to the 3rd March, 2026, at 10.00 a.m.

Judge: Dr Joanne Vella Cuschieri

The Court,

Saw the demand for the issuing of a warrant of prohibitory injunction,

Provisionally uphold the request,

Orders that he be notified to the respondent who has ten (10) days to file a reply or till the date of the sitting, whichever is the earlier;

Appoints the application for hearing for the 3rd March at 10.00 a.m.

Registry of the Civil Court, today 17th February, 2026

GABRIEL MANGION
For the Registrar, Civil Courts and Tribunals

461

B'digriet mogħti mill-Qorti Ċivili, Prim'Awla, fil-5 ta' Frar, 2026, fl-atti tar-Rikors Ġuramentat numru 144/2025AF, fl-ismijiet: Philip Petroni vs Charlene Gatt noe, ġiet ordnata s-segwenti pubblikazzjoni, a tenur tal-Artikolu 187 et sequitur tal-Kapitlu 12, biex isservi bħala notifika fil-konfront tal-intimat.

Permezz ta' rikors fl-ismijiet: Philip Petroni (134652M) vs Charlene Gatt (254785M) noe ppreżentat fil-Qorti Ċivili, Prim'Awla, fid-19 ta' Frar, 2025, ir-rikorrent talab lil din l-Onorabbli Qorti sabiex:

1. Tiddikjara li l-konvenut huwa dovut li jħallas iċ-ċens lir-rikorrenti u li naqas li jeffettwa dan il-ħlas għal aktar minn ħames skadenzi;

2. Tiddikjara li hemm lok għal xoljiment u għal ħlas tal-enfitewsi konċessa favur Cayden Scicluna qua eredi tad-deċedut Anthony Scicluna;

3. Tiffissa jum, ħin u lok għall-pubblikazzjoni tal-att neċessarju, kif ukoll taħtar nutar pubbliku sabiex jippubblika l-istess att, u kurturi deputati sabiex jidhru għal kull eventwali kontumaċja fuq l-istess att;

By means of a decree given by the Civil Court, First Hall, on the 5th February, 2026, in the records of the Sworn application number 144/2025AF, in the names: Philip Petroni vs Charlene Gatt noe, the following publication was ordered, in terms of Article 187 et sequitur of Cap. 12, for the purpose of service of the respondent.

By means of an application in the names: Philip Petroni (134652M) vs Charlene Gatt (254785M) noe filed in the Civil Court First Hall, on the 19th February, 2025, the applicant asked this Honourable Court to:

1. Declare that the defendant is due to pay the groundrent to the applicant and that he failed to effect this payment for more than five instalments;

2. Declare that there is room for the dissolution and payment of the emphyteusis granted in favour of Cayden Scicluna qua heirs of the deceased Anthony Scicluna;

3. Fix a day, time and place for the publication of the necessary deed, as well as appoint a notary public to publish the same deed, and deputy corridors to appear for any eventual contumacy on the same deed;

4. Tillikwida l-ammont ta' arretrati ta' ċens u lawdemju dovut mill-intimat lir-rikorrenti;

5. Tikkundanna lil konvenut iħallas lir-rikorrenti s-somma likwidata skont ir-raba' talba;

Ir-Rikors Ġuramentat numru 144/2025AF fl-ismijiet imsemmija hawn fuq huwa differit għat-3 ta' Marzu, 2026, fil-10.40 a.m.

Notifika Intimat: Charlene Gatt (254785M), Sunnyvale Flats, Fl. 2, Triq iċ-Ċern, Il-Qawra

Reġistru tal-Qrati Superjuri, illum 17 ta' Frar, 2026

GABRIEL MANGION
Għar-Reġistratur, Qrati Ċivili u Tribunali

4. Liquidate the amount of arrears of groundrent and laudemium due by the respondent to the applicant;

5. Condemn the defendants to pay the applicant the sum liquidated according to the fourth demand;

The Sworn application number 144/2025AF in the names mentioned above is postponed to the 3rd March, 2026, at 10.40 a.m.

Notification respondent: Charlene Gatt (254785M), Sunnyvale Flats, Fl. 2, Triq iċ-Ċern, Qawra

Registry of the Superior Courts, today 17th February, 2026

GABRIEL MANGION
For the Registrar, Civil Courts and Tribunals

462

B'digriet mogħti mill-Qorti Ċivili, Prim'Awla, (Sede Kostituzzjonali), fit-2 ta' Diċembru, 2025, fl-atti tar-Rikors Ġuramentat numru 358/2025DC, fl-ismijiet: Philip sive Pinu Azzopardi vs l-Avukat tal-Istat et, ġiet ordnata s-segwenti pubblikazzjoni, a tenur tal-Artikolu 187 et sequitur tal-Kapitlu 12, biex isservi bħala notifika fil-konfront tal-intimat.

Permezz ta' rikors fl-ismijiet: Philip sive Pinu Azzopardi (116455M) vs l-Avukat tal-Istat et ippreżentat fil-Qorti Ċivili, Prim'Awla, (Sede Kostituzzjonali) fis-7 ta' Novembru, 2025, ir-rikorrent talab lil din l-Onorabbli Qorti sabiex:

1. Tiċħad it-talbiet kollha tar-rikorrenti bl-ispejjeż kontra tiegħu.

Ir-Rikors Ġuramentat numru 358/2025DC fl-ismijiet imsemmija hawn fuq huwa differit għat-3 ta' Marzu, 2026, fid-9.15 a.m.

Notifika Intimat: Joseph Attard (154560M), 31, Triq San Ġorġ, Ħal Safi

Mary Attard (493552M), 31, Triq San Ġorġ, Ħal Safi

Reġistru tal-Qrati Superjuri, illum 17 ta' Frar, 2026

GABRIEL MANGION
Għar-Reġistratur, Qrati Ċivili u Tribunali

By means of a decree given by the Civil Court, First Hall, (Constitutional jurisdiction), on the 2nd December, 2025, in the records of the Sworn application number 358/2025DC, in the names: Philip sive Pinu Azzopardi vs the State Advocate et, the following publication was ordered, in terms of Article 187 et sequitur of Cap. 12, for the purpose of service of the respondent.

By means of an application in the names: Philip sive Pinu Azzopardi (116455M) vs the State Advocate et filed in the Civil Court, First Hall, (Constitutional jurisdiction) on the 7th November, 2025, the applicant asked this Honourable Court to:

1. Reject all the applicant's demands with costs against him.

The Sworn application number 358/2025DC in the names mentioned above is postponed to the 3rd March, 2026, at 9.15 a.m.

Notification respondent: Joseph Attard (154560M), 31, Triq San Ġorġ, Ħal Safi

Mary Attard (493552M), 31, Triq San Ġorġ, Ħal Safi

Registry of the Superior Courts, today 17th February, 2026

GABRIEL MANGION
For the Registrar, Civil Courts and Tribunals

463

B'digriet mogħti mill-Qorti Ċivili, Prim'Awla, fit-28 ta' Jannar, 2026, fl-atti tar-Rikors Ġuramentat numru 1180/2025JVC, fl-ismijiet: Mary Borg vs Christopher

By means of a decree given by the Civil Court, First Hall, on the 28th January, 2026, in the records of the Sworn application number 1180/2025JVC, in the names: Mary

Bonello et, ġiet ordnata s-segwenti pubblikazzjoni, a tenur tal-Artikolu 187 et sequitur tal-Kapitlu 12, biex isservi bħala notifika fil-konfront tal-intimat.

Permezz ta' rikors fl-ismijiet: Mary Borg (393233M) vs Christopher Bonello et ippreżentat fil-Qorti Ċivili, Prim'Awla, fis-17 ta' Novembru, 2025, ir-rikorrent talab lil din l-Onorabbli Qorti sabiex:

1. Tiddikjara u tiddeċiedi li l-konvenuti kisru diversi kundizzjonijiet imposti u stabbiliti mis-subpadruni diretti riferibbli għall-appartament numru tnejn (2) fil-blokka numru 48, Marita Flats, Triq il-Ħawt, Is-Swieqi, fosthom, iżda mhux biss, il-kundizzjoni li tipprojbixxi lill-konvenuti milli jibnu fuq il-bejt tal-appartamenti hawn imsemmi kwalunkwe struttura ta' natura permanenti;

2. Tordna lill-konvenuti sabiex fi żmien qasir u perentorju li jiġi ffissat minn dina l-Onorabbli Qorti jneħħu u jwaqqgħu kwalunkwe struttura hekk mibnija, inkluż l-appartament numru tlieta (3) u numru erbgħa (4), okkorrendo taħt is-superviżjoni ta' perit nominat minn dina l-Onorabbli Qorti;

3. Tawtorizza lill-atturi sabiex, fin-nuqqas, ineħħu huma stess l-imsemmija strutturi kollox għas-spejjeż tal-konvenuti;

4. Tiddikjara u tiddeċiedi li l-konvenuti huma inadempjenti fl-obbligu tagħhom għal ħlas taċ-ċens/subċens fuq l-imsemmija proprjetà immobbiljari u ċoè l-appartament numru tnejn (2) fil-blokka numru 48, Marita Flats, Triq il-Ħawt, Is-Swieqi;

5. Tillikwida l-arretrati kollha ta' ċens/subċens dovut minnhom riferibbli għall-imsemmi appartament;

6. Tordna lill-konvenuti sabiex iħallsu l-imsemmija arretrati hekk likwidati kif ukoll il-lawdemju spettanti lill-attriċi;

Bl-ispejjeż kollha kontra l-intimat li minn issa huwa inġunt għas-subizzjoni

Ir-Rikors Ġuramentat numru 1180/2025JVC fl-ismijiet imsemmija hawn fuq huwa differit għat-3 ta' Marzu, 2026, fil-10.55 a.m.

Notifika Intimat: Christopher Bonnello, 48, Marita Flats, Flat 4, Triq il-Ħawt, Is-Swieqi

Rita Bonello, 48, Marita Flats, Flat 4, Triq il-Ħawt, Is-Swieqi

Reġistru tal-Qrati Superjuri, illum 17 ta' Frar, 2026

GABRIEL MANGION
Għar-Reġistratur, Qrati Ċivili u Tribunali

Borg vs Christopher Bonello et, the following publication was ordered, in terms of Article 187 et sequitur of Cap. 12, for the purpose of service of the respondent.

By means of an application in the names: Mary Borg (393233M) vs Christopher Bonello et filed in the Civil Court, First Hall, on the 17th November, 2025, the applicant asked this Honourable Court to:

1. Declare and decide that the defendants violated various conditions imposed and established by the direct subowners referred to apartment number two (2) in block number 48, Marita Flats, Triq il-Ħawt, Swieqi, amongst which, but not only, the condition that prohibits the defendants from building on the roof of the apartments hereby mentioned any structure of a permanent nature;

2. Order the defendants so that within a short and peremptory period to be fixed by this Honourable Court they remove and demolish any structure so built, including apartment number three (3) and number four (4), if necessary under the supervision of an architect appointed by this Honourable Court;

3. Authorise the plaintiffs, in default, to remove themselves all the said structures at the expense of the defendants;

4. Declare and decide that the defendants are in default of their obligation to pay the groundrent/sub-groundrent on the said immovable property and namely the apartment number two (2) in block number 48, Marita Flats, Triq il-Ħawt, Swieqi;

5. Liquidate all the arrears of ground rent/sub-ground rent due by them which refer to the said apartment;

6. Order the defendants to pay the said arrears so liquidated as well as the laudemium due to the plaintiff;

With all costs against the respondent who is from now summoned so that a reference to his evidence be made

The Sworn application number 1180/2025JVC in the names mentioned above is postponed to the 3rd March, 2026, at 10.55 a.m.

Notification respondent: Christopher Bonnello, 48, Marita Flats, Flat 4, Triq il-Ħawt, Swieqi

Rita Bonello, 48, Marita Flats, Flat 4, Triq il-Ħawt, Swieqi

Registry of the Superior Courts, today 17th February, 2026

GABRIEL MANGION
For the Registrar, Civil Courts and Tribunals

B'digriet mogħti mill-Qorti Ċivili, Prim'Awla, fil-21 ta' Ottubru, 2020, fl-atti tar-Rikors Ġuramentat numru 302/20MH, fl-ismijiet: Mayer Scicluna vs Carmela sive Carmen Fenech et, ġiet ordnata s-segwenti pubblikazzjoni, a tenur tal-Artikolu 187 et sequitur tal-Kapitlu 12, biex isservi bħala notifika fil-konfront tal-intimat.

Permezz ta' rikors fl-ismijiet: Mayer Scicluna (501979M) vs Carmela sive Carmen Fenech (550174M) u b'digriet tal-1 ta' Lulju, 2025, ġiet kjamata in kawża Claudine Sacco ppreżentat fil-Qorti Ċivili, Prim'Awla, fit-13 ta' Mejju, 2020, ir-rikorrent talab lil din l-Onorabbli Qorti sabiex:

1. Tiddikjara li l-proprjetajiet ossija l-appartament 'Dewdrops', Fl. 1, Triq Adeodato Gatt, Ħaż-Żebbuġ u l-garaxx fil-groundfloor li jifforma parti mill-istess blokka u jinsab sottopost għall-appartamenti bl-isem prinċipali ta' 'Dewdrops' mhumiex komodament diviżibbli;

2. Tordna l-bejgħ b'liċitazzjoni tal-imsemmija proprjetajiet, okkorendo jekk tirriżulta l-ħtieġa bi stima ta' perit nominat minnha għal dan l-iskop;

3. Tordna l-bejgħ bil-liċitazzjoni tal-imsemmija proprjetajiet;

4. Tiddikjara li l-esponent wettaq diversi ħlasijiet għat-tlestija u arredar tal-imsemmija proprjetajiet;

5. Tiddikjara li l-esponenti għandu dritt ta' kreditu fil-konfront tal-intimata rappreżentanti l-ispejjeż li huwa wettaq għat-tlestija, arrendar u benefikati tal-imsemija proprjetajiet;

6. Tillikwida l-imsemmi kreditu kif hawn spjegat okkorrendu l-opera ta' perit nominandi;

7. Tikkundanna lill-intimata sabiex tħallas lill-esponent il-kreditu hekk likwidat, u alternattivament, tordna u tawtorizza lill-esponent sabiex mill-bejgħ b'liċitazzjoni tal-imsemmija proprjetà l-esponenti tippreleva dak il-kreditu hekk likwidat minn din l-Onorabbli Qorti b'żieda ma' nofs il-prezzv tal-bejgħ tal-istess proprjetajiet;

Bl-ispejjeż u l-imgħaxijiet legali kollha kontra l-intimat li minn issa huwa inġunt għas-subizzjoni

Notifika Intimat: Claudine Sacco, 'Dewdrops', Fl. 2, Triq Adeodato Gatt, Ħaż-Żebbuġ

Reġistru tal-Qrati Superjuri, illum 17 ta' Frar, 2026

GABRIEL MANGION
Għar-Reġistratur, Qrati Ċivili u Tribunali

By means of a decree given by the Civil Court, First Hall, on the 21st October, 2020, in the records of the Sworn application number 302/20MH, in the names: Mayer Scicluna vs Carmela sive Carmen Fenech et, the following publication was ordered, in terms of Article 187 et sequitur of Cap. 12, for the purpose of service of the respondent.

By means of an application in the names: Mayer Scicluna (501979M) vs Carmela sive Carmen Fenech (550174M) and by decree of the 1st July, 2025, Claudine Sacco was called into the suit filed in the Civil Court, First Hall, on the 13th May, 2020, the applicant asked this Honourable Court so that:

1. Declare that the properties or rather the apartment 'Dewdrops', Fl. 1, Triq Adeodato Gatt, Ħaż-Żebbuġ and the garage in the groundfloor which forms part of the same block and is underlying the apartments with the principal name 'Dewdrops' are not easily divisible;

2. Order the sale by licitation of the said properties, if necessary by the valuation of an architect appointed by it for this purpose;

3. Order the sale by licitation of the said properties;

4. Declare that the applicant made various payments for the completion and upgrade of the said properties;

5. Declare that the applicant has a right of credit against the respondent representing the expenses he incurred for the completion, refurbishment and amelioration of the said properties;

6. Liquidate the said credit as herein explained if necessary by the appointment of an architect;

7. Condemn the respondent to pay the applicant the credit so liquidated, and alternatively, order and authorise the applicant so that from the sale by licitation of the said property the applicant forfeits that credit so liquidated by this Honourable Court in addition to half the price of the sale of the same properties;

With all costs and legal interests against the respondent who is from now summoned so that a reference to his evidence be made

Notification respondent: Claudine Sacco, 'Dewdrops', Fl. 2, Triq Adeodato Gatt, Ħaż-Żebbuġ

Registry of the Superior Courts, today 17th February, 2026

GABRIEL MANGION
For the Registrar, Civil Courts and Tribunals

465

B'digriet mogħti mill-Qorti Ċivili, Prim'Awla, (Sede Kostituzzjonali), fit-13 ta' Jannar, 2026, fl-Atti tar-Rikors Ġuramentat numru 341/2025HM, fl-ismijiet: Gustav J. Delicata et vs Avukat tal-Istat et, ġiet ordnata is-segwenti pubblikazzjoni, a tenur tal-Artikolu 187(3) et sequitur tal-Kap. 12, biex isservi bħala notifika fil-konfront tal-intimat.

Permezz ta' rikors fl-ismijiet: Gustav J. Delicata (227149M) et vs l-Avukat tal-Istat et ippreżentata fil-Qorti Ċivili, Prim'Awla, (Sede Kostituzzjonali) fis-17 ta' Settembru, 2025, ir-rikorrent talab lil din l-Onorabbli Qorti sabiex:

1. Tiddikjara li l-Kap. 69 tal-Liġijiet ta' Malta jivjolaw id-drittijiet fundamentali tar-rikorrenti kif sanċiti fl-Artikolu 1 u Artikolu 14 tal-Protokoll nru1 tal-Konvenzjoni Ewropea kif ukoll fl-artikoli 37 u 45 tal-Kostituzzjoni ta' Malta, li qegħdin jagħtu d-dritt ta' rilokazzjoni;

2. Tiddikjara illi l-intimati jew min minnhom huma responsabbli għal kumpens u danni sofferti mir-rikorrenti b'konsegwenza tal-operazzjonijiet tal-Kap. 69 tal-Liġijiet ta' Malta;

3. Tillikwida kull kumpens, inkluż danni pekunjarji u nonpekunjarji kif sofferti mir-rikorrenti;

4. Tordna lill-intimati jew min minnhom iħallsu l-istess kumpens u danni hekk likwidati;

5. Tagħti kull ordni u rimedju xieraq u opportun ieħor sabiex tiġi spurgata l-vjolazzjoni tad-drittijiet fondamentali hawn lamentata.

Bl-ispejjeż kontra l-intimati li minn issa inġunti in subizzjoni.

Ir-Rikors Ġuramentat numru 341/2025HM fl-ismijiet imsemmija hawn fuq huwa differit għas-17 ta' Marzu, 2026, fl-9.40 a.m.

Notifika intimat: Raymond Camilleri (435365M), 55 Fl. 1, Triq il-Konservatorju, Il-Furjana

Reġistru tal-Qrati Superjuri, illum 17 ta' Frar, 2026

GABRIEL MANGION
Għar-Reġistratur, Qrati Ċivili u Tribunali

By means of a decree given by the Civil Court, First Hall, (Constitutional Jurisdiction), on the 13th January, 2026, in the records of the application number 341/2025HM, in the names: Gustav J. Delicata et vs State Advocate et, the following publication was ordered, in terms of Article 187 (3) et sequitur of Cap 12, for the purpose of service of the respondent.

By means of an application in the names: Gustav J. Delicata (227149M) et vs State Advocate et filed in the Civil Court, First Hall, (Constitutional Jurisdiction) on the 17th September, 2025, the applicant asked this Honourable Court to:

1. Declare that Cap. 69 of the Laws of Malta violates the fundamental rights of the applicants as sanctioned in Article 1 and Article 14 of Protocol 1 of the European Convention as well as Articles 37 and 45 of the Constitution of Malta, which are granting the right of relocation;

2. Declare that the respondents or either of whom are responsible for compensation and damages suffered by the applicants as a consequence of the operations of Cap. 69 of the Laws of Malta;

3. Liquidate any compensation, including pecuniary and non-pecuniary damages as suffered by the applicant;

4. Order the respondents or either of whom to pay the same compensation and damages so liquidated;

5. give any other appropriate and opportune order and remedy to prevent the violation of the fundamental rights herein attached.

With costs against the respondents who are from now summoned so that a reference to their evidence be made.

The application number 341/2025HM in the names mentioned above is deferred to the 17th of March, 2026, at 9.40 a.m.

Notification: Raymond Camilleri (435365M), 55 Fl. 1, Triq il-Konservatorju, Floriana

Registry of the Superior Courts, today 17th February, 2026

GABRIEL MANGION
For the Registrar, Civil Courts and Tribunals

466

B'digriet mogħti mill-Qorti Ċivili, Prim'Awla, fid-19 ta' Jannar, 2026, fl-atti tar-Rikors Ġuramentat numru 357/2025GG, fl-ismijiet: Argus Insurance Co. (Europe) Limited vs Herbert Zammit Cordina et, ġiet ordnata

By means of a decree given by the Civil Court, First Hall, on the 19th January, 2026, in the records of the application number 357/2025GG, in the names: Argus Insurance Co. (Europe) Limited vs Herbert Zammit Cordina

s-segwenti pubblikazzjoni, a tenur tal-Artikolu 187 et sequitur tal-Kapitlu 12, biex isservi bħala notifika fil-konfront tal-intimat.

Permezz ta' rikors fl-ismijiet: Argus Insurance Co. (Europe) Limited (OC 1216) vs Herbert Zammit Cordina (194787M) et ippreżentat fil-Qorti Ċivili, Prim'Awla, fit-8 ta' April, 2025, ir-rikorrent talab lil din l-Onorabbli Qorti sabiex:

1. Tiddikjara illi fil-mument tal-inċident inkwistjoni, l-intimat kellu l-liċenzja tas-sewqan skaduta;

2. Tiddikjara illi, is-soċjetà rikorrenti għandha d-dritt illi tirkupra mingħand l-intimati flimkien in solidum, is-somma ta' €20,186.08 jew somma verjuri li tista' tiġi likwidata minn din il-Qorti;

3. Tikkundanna l-istess intimati flimkien in solidum sabiex iħallsu l-ammont ta' €20,186.08 jew somma oħra verjuri.

Bl-ispejjeż, u bl-interessi mid-data tal-ittra uffiċjali bin-numru 1474/2023 tal-10 ta' April, 2023, sal-ġurnata tal-pagament effettiv tas-somma kollha.

Ir-Rikors Ġuramentat numru 357/2025GG fl-ismijiet imsemmija hawn fuq huwa differit għat-18 ta' Ġunju 2026, fid-9.00 a.m.

Notifika Intimat: Herbert Zammit Cordina, 'Godsand', Triq is-27 ta' April, L-Imtarfa

Reġistru tal-Qrati Superjuri, illum 17 ta' Frar, 2026

GABRIEL MANGION
Għar-Reġistratur, Qrati Ċivili u Tribunali

By means of an application in the names: Argus Insurance Co. (Europe) Limited (OC 1216) vs Herbert Zammit Cordina (194787M) et filed in the Civil Court First Hall, on the 8th April, 2025, the applicant asked this Honourable Court to:

1. Declare that at the time of the accident in question, the respondent had his driving licence expired,

2. Declare that, the applicant company has the right to recover from the respondents together in solidum, the sum of €20,186.08 or a true sum which can be liquidated by this Court,

3. Condemn the same respondents together in solidum to pay the amount of €20,186.08 or another true sum.

With costs and interest from the date of the judicial letter number 1474/2023 of the 10th April, 2023, till the date of effective payment of the whole sum.

The application number 357/2025GG in the names mentioned above is deferred to the 18th June 2026, at 9.00 a.m.

Notification respondent: Herbert Zammit Cordina, 'Godsand', Triq is-27 ta' April, Mtarfa

Registry of the Superior Courts, today 17th February, 2026

GABRIEL MANGION
For the Registrar, Civil Courts and Tribunals

467

B'digriet mogħti mill-Qorti Ċivili, Prim'Awla, fis-16 ta' Lulju 2025, fl-atti tar-Rikors Ġuramentat numru 631/2025DC, fl-ismijiet: Edward Mercieca et vs Kuraturi Deputati, ġiet ordnata s-segwenti pubblikazzjoni, a tenur tal-Artikolu 495A et sequitur tal-Kapitlu 16, biex isservi bħala notifika fil-konfront tal-intimat.

Permezz ta' rikors fl-ismijiet: Edward Mercieca (KI 0185540M), Bernardette El-Boushi (KI 0225911L), Saviour Mercieca (KI 0673848M), Alfred Mercieca (KI 265560), Mary Rose Mercieca (KI 826852M), Rita Camilleri(K.I Nru 0714355M), Mary Azzopardi (KI 0197554M), Filomena Mercieca (KI 864351M), Janette Scerri (KI 216280M), Trisha Murray-Curtis (KI 535288M), Claire Agius (KI 128276M), Antoine Mercieca (KI 289793M), Suzanne

By means of a decree given by the Civil Court, First Hall, on the 16th July 2025, in the records of the application number 631/2025DC, in the names: Edward Mercieca et vs Deputy Curators, the following publication was ordered, in terms of Article 495A et sequitur of Cap. 16, for the purpose of service of the respondent.

By means of an application in the names: Edward Mercieca (ID 0185540M), Bernardette El-Boushi (ID 0225911L), Saviour Mercieca (ID 0673848M), Alfred Mercieca (ID 265560), Mary Rose Mercieca (ID 826852M), Rita Camilleri (ID 0714355M), Mary Azzopardi (ID 0197554M), Filomena Mercieca (ID 864351M), Janette Scerri (ID 216280M), Trisha Murray-Curtis (ID 535288M), Claire Agius (ID 128276M), Antoine Mercieca (K.I. No

Schembri (KI 207782M), Joseph Schembri (KI 0439458M), Joe Mercieca (KI 0178683M), Theresa Playford (passaport Awstraljan numru RA4357917), Lucia Spiteri (passaport Awstraljan numru PB6375881), Rosalina D. Mercieca (KI 0501812L), Stella Giuseppina Morin (passaport Franċiż number 22A170030), Rita Lampy (passaport Brittaniku numru 527319809), Susan Desira (KI 814558M), Lorenzo Mercieca (passaport Malti numru 1268565), Maria Dolores Bonello (KI 0172958M), Sarah Cachia (KI 0146685M), Jason John Doublet (KI 0153085M), Kevin Mercieca (KI 213273M), Fiona Gerada (KI 99578), Fritz R. J. Mercieca (K.I Nru 0511993M), Reece Delia (KI 0511993M), Ryan Delia (KI 0512093M), Jessica Delia (KI 0445397M) vs Kuraturi Debutati jirrappreżentaw lill-eredi mhux magħrufa ta' Carmela Zarb u ta' Elisa Mercieca; Kuraturi Debutati jirrappreżentaw lill-assenti Raymond Mercieca u Rita Faunch Creek; Kuraturi Debutati jirrappreżentaw lil Caroline Schembri u Wayne John Doublet ippreżentat fil-Qorti Ċivili, Prim'Awla, fis-17 ta' Ġunju, 2025, permezz ta' rikors konġunt ai termini tal-Artikolu 495A tal-Kap. 16, bil-ġurament ta' Edward Mercieca jesponu bir-rispett:

Illi permezz ta' prokura speċjali r-rikorrenti Bernardette El-Boushi, Saviour Mercieca, Alfred Mercieca, Mary Rose Mercieca, Rita Camilleri, Mary Azzopardi, Filomena Mercieca, Jeanette Scerri, Trisha Murray-Curtis, Claire Agius, Antoine Mercieca, Suzanne Schembri, Joseph Schembri, Joe Mercieca, Theresa Playford, Lucia Spiteri, Rosalina D. Mercieca, Stella Guiseppina Morin, Rita Lampey, Susan Desira, Lorenzo Mercieca, Sarah Cachia, Jason John Doublet, Kevin Mercieca, Fiona Gerada, Fritz R. J. Mercieca, Reece Delia, Ryan Delia, Jessica Delia appuntaw lir-rikorrenti Edward Mercieca sabiex l-istess jidher għan-nom tagħhom fuq il-kuntratt finali tal-fond bin-numru uffiċjali 79 sitwat fi Triq Annuzjata f'Ħal Tarxien, liema prokuri qegħdin kollettivament jiġu hawn annessi u mmarkati bħala Dok. 'A';

Illi l-proprjetà mertu għal dawn il-proċedura kienet oriġinarjament akkwistata minn Salvatore u Filomena konjuġi Mercieca,permezz ta' att notarili in atti tan-Nutar John Spiteri Maempel, liema kuntratt ta' akkwist huwa datat 21 ta' Novembru tas-sena, 1959. Dan skont l-estratt hawn anness u mmarkat bħala Dok. 'B';

Illi permezz ta' testment unica charta in atti tan-Nutar John Spiteri Maempel, datat 21 ta' Novembru tas-sena, 1959, liema testment qiegħed jiġi hawn anness u mmarkat bħala Dok. 'C', Salvatore u Filomena konjuġi Mercieca innominaw eredi universali tagħhom lit-12 uliedhom, u ċoè: Carmela Zarb, John Mercieca, Joseph Mercieca, Rita Lampy, Emanuel Mercieca, Lorenzo Mercieca, Concetta Doublet, Mary Schembri, Edward Mercieca, George Mercieca, Theresa Playford u Lucia Spiteri. Kull wieħed minnhom kien werriet tas-sehem ta' wieħed minn tnax (1/12);

289793M), Suzanne Schembri (ID 207782M), Joseph Schembri (ID 0439458M), Joe Mercieca (ID 0178683M), Theresa Playford (Australian passport number RA4357917), Lucia Spiteri (Australian passport number PB6375881), Rosalina D. Mercieca (ID 0501812L), Stella Giuseppina Morin (French passport number 22A170030), Rita Lampy (British passport number 527198309), Susan Desira (ID 814558M), Lorenzo Mercieca (Maltese passport number 1268565), Maria Dolores Bonello (ID 0172958M), Sarah Cachia (ID 0146685M), Jason John Doublet (ID 0153085M), Kevin Mercieca (ID 213273M), Fiona Gerada (ID 99578), Fritz R. J. Mercieca (ID 0511993M), Reece Delia (ID 0511993M), Ryan Delia (ID 0512093M), Jessica Delia (ID 0445397M) vs Debuted Curators represent the unknown heirs of Carmela Zarb and Elisa Mercieca; Debuted Curators represent the absent Raymond Mercieca and Rita Faunch Creek; Deputy Curators representing Caroline Schembri and Wayne John Doublet filed in the Civil Court First Hall, on the 17th June, 2025, by means of a joint application in terms of Article 495A of Cap. 16, under oath of Edward Mercieca respectfully submitted:

That by means of a special power of attorney the applicant Bernardette El-Boushi, Saviour Mercieca, Alfred Mercieca, Mary Rose Mercieca, Rita Camilleri, Mary Azzopardi, Filomena Mercieca, Jeanette Scerri, Trisha Murray-Curtis, Claire Agius, Antoine Mercieca, Suzanne Schembri, Joseph Schembri, Joe Mercieca, Theresa Playford, Lucia Spiteri, Rosalina D. Mercieca, Stella Guiseppina Morin, Rita Lampey, Susan Desira, Lorenzo Mercieca, Sarah Cachia, Jason John Doublet, Kevin Mercieca, Fiona Gerada, Fritz R. J. Mercieca, Reece Delia, Ryan Delia, Jessica Delia appointed the applicants Edward Mercieca so that the same appears on their behalf on the final contract of the premises with official number 79 situated in Triq Annuzjata in Ħal Tarxien, which powers of attorneys are being attached and marked as Doc. 'A';

That the property merit for these procedures was originally acquired by Salvatore and Filomena spouses Mercieca, by means of a notarial deed in the records of Notary John Spiteri Maempel, which contract of acquisition is dated 21st November of the year, 1959. This according to the extract here attached and marked as Doc. 'B';

That by means of a will unica charta in the records of Notary John Spiteri Maempel, dated 21st November of the year, 1959, which will is here attached and marked as Doc. 'C', Salvatore and Filomena spouses Mercieca nominated their universal heirs to their 12 children, and namely: Carmela Zarb, John Mercieca, Joseph Mercieca, Rita Lampy, Emanuel Mercieca, Lorenzo Mercieca, Concetta Doublet, Mary Schembri, Edward Mercieca, George Mercieca, Theresa Playford and Lucia Spiteri. Each of them was an heir of the share of one of twelve (1/12);

Illi Salvatore Mercieca miet nhar is-16 ta' Marzu tas-sena 1960 u dan skont iċ-ċertifikat tal-mewt hawn anness u mmarkat bħala Dok. 'D' u Filomena Mercieca mietet nhar it-12 ta' Jannar tas-sena 1980 u dan skont iċ-ċertifikat tal-mewt hawn anness u mmarkat bħala Dok. 'E';

That Salvatore Mercieca died on the 16th March of the year 1960 and this according to the death certificate hereby attached and marked as Doc. 'D' and Filomena Mercieca died on the 12th January of the year 1980 and this according to the death certificate hereby attached and marked as Doc. 'E';

Illi r-rikorrenti Rita Lampy, Lorenzo Mercieca, Edward Mercieca, Tessie Playford u Lucia Spiteri għandhom porzjon ta' 1/12 kull wieħed;

That the applicants Rita Lampy, Lorenzo Mercieca, Edward Mercieca, Tessie Playford and Lucia Spiteri each have a portion of 1/12;

Illi d-defunta Carmela Zarb kellha 8 itfal, iżda waħda biss hi magħrufa u ċoè Bernardette El-Boushi qua waħda mir-rikorrenti. Għaldaqstant mal-mewt ta' Carmela Zarb, il-porzjon tagħha, ossija 1/12 intiret mit-8 ulieda;

That the deceased Carmela Zarb had 8 children, but only one is known and namely Bernardette El-Boushi qua one of the applicants. Thus upon the death of Carmela Zarb, her portion, that is 1/12 inherited from the 8 children;

Illi d-defunt John Mercieca, li miet fil-15 ta' Frar tas-sena 2001 skont iċ-ċertifikat tal-mewt hawn anness u mmarkat bħala Dok. 'F'. Għalhekk il-porzjon tiegħu ta' 1/12 ġie devolut fuq it-8 itfal u ċoè, Doris Bonello, Mary Rose Mercieca, Rita Camilleri, Mary Azzopardi, Alfred Mercieca, Saviour Mercieca, Anthony Mercieca u Eddie Mercieca.

That the deceased John Mercieca, who died on the 15th February of the year 2001 according to the death certificate hereby attached and marked as Doc. 'F'. Therefore his portion of 1/12 was devolved on 8 children, namely Doris Bonello, Mary Rose Mercieca, Rita Camilleri, Mary Azzopardi, Alfred Mercieca, Saviour Mercieca, Anthony Mercieca and Eddie Mercieca.

a. Illi Anthony Mercieca ġie nieqes u l-wirt tiegħu ġie devolut fuq il-mara tiegħu, Filomena Mercieca u l-4 uliedhom u ċoè, Jeanette Scerri, Trisha Murray-Curtis, Claire Agius, Antoine Mercieca,

a. That Anthony Mercieca died and his inheritance was devolved on his wife, Filomena Mercieca and their 4 children namely, Jeanette Scerri, Trisha Murray-Curtis, Claire Agius, Antoine Mercieca,

b. Illi Eddie Mercieca ġie nieqes u l-wirt tiegħu ġie devolut fuq it-tfal tiegħu, Kevin Mercieca u Fiona Gerada;

b. That Eddie Mercieca died and his inheritance was devolved on his children, Kevin Mercieca and Fiona Gerada;

Illi d-defunt Joseph Mercieca, li ġie nieqes fis-17 ta' Marzu tas-sena 2024 skont iċ-ċertifikat tal-mewt hawn anness u mmarkat bħala Dok. 'G', ġie devolut fuq iż-żewġ uliedu, Susan Desira u Raymond Mercieca u dan skont it-testment hawn anness u mmarkat bħala Dok. 'GH';

That the deceased Joseph Mercieca, who died on the 17th March of the year 2024 according to the death certificate here attached and marked as Doc. 'Ġ', was devolved on his two children, Susan Desira and Raymond Mercieca and this according to the will here attached and marked as Doc. 'GH';

Illi d-defunta Connie Dublet ġiet nieqsa u l-wirt tagħha ġie devolut fuq ir-raġel tagħha, illum defunt, John Dublet u konsegwentement, il-wirt tagħhom ġie devolut fuq is-6 uliedhom, Caroline, Michelle, Sarah Cachia, Rita, Jason u Wayne.

That the deceased Connie Dublet died and her inheritance was devolved on her husband, today deceased, John Dublet and consequently, their inheritance was devolved on their 6 children, Caroline, Michelle, Sarah Cachia, Rita, Jason and Wayne.

a. Illi Michelle ġiet nieqsa l-wirt tagħha ġie devolut fuq uliedha Reece, Ryan u Jessica aħwa Delia,

a. That Michelle died her inheritance was devolved on her children Reece, Ryan and Jessica brothers Delia,

b. Illi Caroline, Rita u Wayne aħwa Doublet ma hemm l-ebda informazzjoni dwarhom;

b. That Caroline, Rita and Wayne brothers Doublet there is no information about them;

Illi d-defunta Mary Mercieca ġiet nieqsa fil-11 ta' Novembru tas-sena 1989 u dan skont iċ-ċertifikat tal-mewt hawn anness u mmarkat bħala Dok. 'H' ġie devolut fuq iż-żewġ uliedha, Suzanne Schembri u Joe Schembri. Dan skont it-testment hawn anness u mmarkat bħala Dok. 'H';

That the deceased Mary Mercieca died on the 11th November of the year 1989 and this according to the death certificate hereby attached and marked as Doc. 'H' was devolved on her two children, Suzanne Schembri and Joe Schembri. This according to the will here attached and marked as Doc. 'H';

Illi d-defunt George Mercieca, li miet fit-30 ta' Lulju tas-sena 2012 u dan skont id-dokument hawn anness u mmarkat bħala Dok. 'I', il-wirt tiegħu ġie devolut fuq l-unika wild tiegħu u ċoè Joe Mercieca;

Illi sabiex jiġu rikapitulati l-ishma fil-proprjetà orjerna, Rita Lampy, Lorenzo Mercieca, Edward Mercieca, Theresa Playford, Lucia Spiteri, Bernardette El-Boushi, Doris Bonello, Mary Rose Mercieca, Rita Camilleri, Mary Azzopardi, Alfred Mercieca, Saviour Mercieca, Filomena Mercieca, Jeanette Scerri, Trisha Murray- Curtis, Claire Agius, Antoine Mercieca, Kevin Mercieca, Fiona Gerada, Rosalina D. Mercieca, Stella Giuseppina Mercieca, Fritz RJ Mercieca, Susan Desira, Reece Delia, Ryan Delia, Jessica Delia, Sarah Cachia, Jason John Doublet, Suzanne Schembri, Joe Schembri, Joe Mercieca, huma koproprjetarji tal-maġġoranza tal-ishma tal-proprjetà 79 sitwat fi Triq Annunzjata f'Ħal Tarxien u dan versu l-prezz ta' €225,000;

Illi r-rikorrenti m'għandhom l-ebda informazzjoni dwar il-koproprjetarji l-oħra u ċoè l-eredi tad-defunta Carmela Zarb, l-eredi ta' Elisa Mercieca, Raymond Mercieca, Rita Raunch Creek, it-tnejn jgħixu fl-esteru, Caroline Schembri, u Wayne Doublet li m'għandhom l-ebda informazzjoni dwar fejn jirrisjedu;

Illi l-proprjetà fuq imsemmija ilha tinżamm in komunjoni għal iżjed minn tliet (3) snin;

Illi sa fejn jafu r-rikorrenti ma hemm l-ebda kawża dwar il-qsim tal-istess proprjetà quddiem xi Tribunal jew Qorti kompetenti f'Malta;

Illi parti mir-rikorrenti, daħlu f'konvenju ma' Dylan Bezzina (KI 0159991M), liema konvenju sar in atti tan-Nutar Dott. Jean Paul Farrugia, datat 17 ta' Frar, 2025, sabiex dan l-imsemmi fond jinbiegħ, liema l-konvenju qiegħed jiġi hawn anness u mmarkat bħala Dok. 'E';

Illi r-rikorrenti mhux f'pożizzjoni li jbigħu fl-intier tal-fond inkwistjoni stante li hemm porzjoni indiviż hawn fuq imsemmija ta' koproprjetarji;

Illi l-bejgħ inkwistjoni huwa vantaġġjuż għall-partijiet kollha.

Għaldaqstant, ir-rikorrenti jitolbu bir-rispett lil dina l-wisq Onorabbli Qorti sabiex:

1. Tawtorizza l-bejgħ hekk kif ipprospettat f'dan ir-rikors u fl-imsemmi konvenju;

2. Tiffissa d-data,ħin u lok fejn għandu jsir il-kuntratt tal-bejgħ;

That the deceased George Mercieca, who died on the 30th July of the year 2012 and this according to the document hereby attached and marked as Doc. 'I', his inheritance was devolved on his only child and namely Joe Mercieca;

That in order to recapitalise the shares in the owner Rita Lampy, Lorenzo Mercieca, Edward Mercieca, Theresa Playford, Lucia Spiteri, Bernardette El-Boushi, Doris Bonello, Mary Rose Mercieca, Rita Camilleri, Mary Azzopardi, Alfred Mercieca, Saviour Mercieca, Filomena Mercieca, Jeanette Scerri, Trisha Murray - Curtis, Claire Agius, Antoine Mercieca, Kevin Mercieca, Fiona Gerada, Rosalina D. Mercieca, Stella Giuseppina Mercieca, Fritz RJ Mercieca, Susan Desira, Reece Delia, Ryan Delia, Jessica Delia, Sarah Cachia, Jason John Doublet, Suzanne Schembri, Joe Schembri, Joe Mercieca, are co-owners of the majority of the shares of the property 79 situated in Triq Annunzjata in Tarxien for the price of €225,000;

That the applicants have no information about the other co-owners and namely the heirs of the deceased Carmela Zarb, the heirs of Elisa Mercieca, Raymond Mercieca, Rita Raunch Creek, both live abroad, Caroline Schembri, and Wayne Doublet who have no information about where they reside;

That the property above mentioned has been held in Community for more than three (3) years;

That as far as the applicants know there is no cause regarding the partition of the same property before any Tribunal or competent Court in Malta;

That part of the applicants entered into a preliminary agreement with Dylan Bezzina (I.D. No. 0159991M), which preliminary agreement was made in the records of Notary Dott. Jean Paul Farrugia, dated 17th February 2025, in order that the said premises be sold, which preliminary agreement is being attached and marked as Doc. 'E';

That the applicants are not in a position to sell in full the premises in question since there is an undivided portion above mentioned of co-owners;

That the sale in question is advantageous to all the parties.

Thus, the applicants respectfully pray this Honourable Court so that:

1. Authorise the sale as envisaged in this application and in the said preliminary agreement;

2. Fix the date, time and place where the contract of sale is to be made;

3. Taħtar lin-Nutar Pubbliku Dott. Jean Paul Farrugia sabiex jippubblika l-att pubbliku relattiv;

4. Tikkonferma lill-kuntratturi deputati sabiex jirrappreżenta lis-sidien mhux magħrufa fuq il-kuntratt pubbliku;

5. Tikkonferma lill-kuntratturi deputati sabiex jirrappreżenta lis-sidien assenti minn Malta;

6. Tikkonferma lill-kuraturi deputati sabiex jirrappreżenta lil Caroline Schembri u Wayne John Doublet;

7. Tagħti direzzjoni u tordna lin-Nutar Pubbliku inkwistjoni ħalli jiddepożita s-sehem spettanti lis-sidien mhux magħrufa, lis-sidien assenti u ta' Caroline Schembri u Wayne John Doublet mir-rikavat tal-imsemmi bejgħ taħt l-Awtorità tal-Qorti;

8. Tagħti dawk il-provvedimenti oħra li din l-Qorti jidhrilha xierqa u opportuni fiċ-ċirkostanzi.

Bl-ispejjeż kontra l-intimati.

Ir-Rikors Ġuramentat numru 631/2025DC fl-ismijiet imsemmija hawn fuq huwa differit għal-20 ta' April, 2026, fid-9.00 a.m.

Notifika Intimat: Kuraturi Deputati, il-bini tal-Qorti, Il-Belt Valletta

Reġistru tal-Qrati Superjuri, illum 17 ta' Frar, 2026

GABRIEL MANGION
Għar-Reġistratur, Qrati Ċivili u Tribunali

3. Appoint Notary Public Dott. Jean Paul Farrugia to publish the relative public deed;

4. Confirm the Deputy contractors to represent the unknown owners on the public contract;

5. Confirm the Deputy contractors to represent the owners absent from Malta;

6. Confirm the deputy curators to represent Caroline Schembri and Wayne John Doublet;

7. Give directions and order the Notary Public in question to deposit the share due to the unknown owners, the absent owners and Caroline Schembri and Wayne John Doublet from the proceeds of the said sale under the Authority of the Court;

8. Give those other provisions that this Court deems fit and opportune in the circumstances.

With costs against the respondents.

The application number 631/2025DC in the names mentioned above is postponed for hearing to the 20th April, 2026, at 9.00 a.m.

Notification respondent: Deputy Curators, the Law Courts Building, Valletta

Registry of the Superior Courts, today 17th February, 2026

GABRIEL MANGION
For the Registrar, Civil Courts and Tribunals

468

B'digriet mogħti mill-Qorti Ċivili, Prim'Awla, fit-26 ta' Jannar, 2026, fl-atti tar-Rikors Ġuramentat numru 1278/2025MS, fl-ismijiet: Venera Vassallo et vs Fairclough Cutajar David et, ġiet ordnata s-segwenti pubblikazzjoni, a tenur tal-Artikolu 495A et sequitur tal-Kapitlu 16, biex isservi bħala notifika lill-intimat.

Permezz ta' rikors fl-ismijiet: Venera Vassallo (ID 0164359M), Gordon Pace (ID 0472188M), Brian Pace (ID 0385381M), Joseph Pace (ID 0719850M), Lorenza sive Gillian Baldacchino (ID 0081857M), Lawrence Baldacchino (ID 0110660M), John Zarb (ID 0649557M), Andrew Zarb (ID 0142454M), Godfrey Baldacchino (ID 0316358M), Graham Fairclough (ID 0150382M), ir-Reverendu Trevor Fairclough (ID297956M) u Beatrix Fairclough (ID 0172052M) vs David Cutajar Fairclough (ID 0147472M) u Patrick Cutajar (ID 0442274M) bir rispett jesponu:

By means of a decree given by the Civil Court, First Hall, on the 26th January, 2026, in the records of the Sworn application number 1278/2025MS, in the names: Venera Vassallo et vs Fairclough Cutajar David et, the following publication was ordered, in terms of Article 495A et sequitur of Cap. 16, for the purpose of service of the respondent.

By means of an application in the names: Venera Vassallo (ID 0164359M), Gordan Pace (ID 0472188M), Brian Pace (ID 0385381M), Joseph Pace (ID 0719850M), Lorenza sive Gillian Baldacchino (ID 0081857M), Lawrence Baldacchino (ID 0110660M), John Zarb (ID 0649557M), Andrew Zarb (ID 0142454M), Godfrey Baldacchino (ID 0316358M), Graham Fairclough (ID 0150382M), Reverend Trevor Fairclough (ID297956M) and Beatrix Fairclough (ID 0172052M) vs David Cutajar Fairclough (ID 0147472M) respectfully submitted:

Illi l-partijiet huma komproprjetarji, fl-ishma li jirriżultaw mill-anness Dok. VV1, tad-dar bin-numru sebgħa u erbgħin (47) fi Triq il-Fidwa, Il-Gudja;

Illi l-esponenti għandhom flimkien u komplessivament ħmistax-il sehem indiviż minn sittax (15/16), u għalhekk għandhom il-maġġoranza tal-ishma ai termini tal-art 495A, Kap. 16;

Illi l-esponenti jixtiequ jbigħu, u l-ogħla offerta li sabu fis-suq miftuħ kienet dik ta' Daniel u Selina konjuġi Mizzi, fl-ammont ta' mija u tletin elf euro (€130,000); għaldaqstant, permezz tal-konvenju u r-ratifiki sussegwenti (Dok. VV2 sa VV5) obbligaw ruħhom li jbigħu kif spjegat, kif ukoll li jintavolaw dawn il-proċeduri f'każ illi l-istess konvenju ma jiġix ratifikat mis-sidien kollha; mis-sidien kollha, l-intimati Cutajar u Cutajar Fairclough biss naqsu milli jersqu (oltre li qatt ma taw raġuni għal dan), u għalhekk kellha ssir din il-kawża;

Għaldaqstant, l-esponenti jitolbu umilment lil din l-Onorabbli Qorti jogħġobha:

i. Tiddikjara ai termini tal-art. 495A Kap. 16 li bejn ir-rikorrenti u l-intimati jeżisti stat ta' komunjoni, liema stat ta' komunjoni ilu jipperdura bejniethom għal iktar minn tliet snin, u dan b'riferenza għad-dar bin-numru sebgħa u erbgħin (47) fi Triq il-Fidwa, Il-Gudja, kif deskritta aħjar fil-konvenju anness bħala Dok. VV2;

ii. Tiddikjara ai termini tal-art. 495A Kap. 16 li l-partijiet naqsu milli jiftiehmu dwar il-bejgħ tal-istess proprjetà, u li l-maġġoranza tal-komproprjetarji jixtiequ li jbigħu l-istess prorrjetà versu l-prezz u taħt it-termini u l-kundizzjonijiet elenkati fl-anness konvenju Dok. VV2;

iii. Tordna ai termini tal-art. 495A(7) Kap. 16 li għandu jsir il-bejgħ versu l-prezz komplessiv ta' mija u tletin elf ewro (€130,000), jew versu prezz stabbilit minn din l-Onorabbli Qorti, u dan versu l-pattijiet u l-kundizzjonijiet elenkati fil-konvenju annessi Dok. VV2; u għal dan il-għan:

a) Tistabbilixxi l-ħin, il-jum u l-post meta u fejn għandu jsir it-trasferminet;

b) Taħtar bħala nutar lin-Nutar Dott. Jean Carl Debono biex jippubblika l-att finali, inkluż li tawtorizzah li fl-istess att jagħmel kull dikjarazzjoni causa mortis neċessarja u li minn sehem l-intimati mill-prezz iħallas kull taxxa dovuta mill-istess intimati; u

c) Taħtar kuratur sabiex jirrappreżenta lill-eventwali kontumaċi fuq l-atti finali; u

That the parties are co-owners, in the shares resulting from the attached Doc. VV1, of the house numbered forty-seven (47) in Triq il-Fidwa, Gudja;

That the applicants together have fifteen undivided shares out of sixteen (15/16), and thus they hold the majority of the shares in terms of Art 495A, Cap 16;

That the applicants wish to sell, and the highest offer they found on the open market was that of Daniel and Selina Mizzi, in the amount of one hundred and thirty thousand euro (€130,000); thus, by means of the preliminary agreement and subsequent ratifications (Doc. VV2 to VV5) obliged themselves to sell as explained, as well as to file these procedures in case the same preliminary agreement is not ratified by all the owners; from all the owners, only the respondents Cutajar and Cutajar Fairclough failed to come forward (besides never giving reasons for this), and thus this cause had to be made;

Therefore, the applicants humbly request this Honourable Court to:

i. Declare in terms of Art. 495A Cap. 16 that between the applicants and the respondents there exists a state of communion, which state of communion has persisted between them for more than three years, and this with reference to the house with number forty-seven (47) in Triq il-Fidwa, Gudja, as better described in the preliminary agreement annexed as Doc. VV2;

ii. Declare in terms of Art. 495A Cap. 16 that the parties failed to agree on the sale of the same property, and that the majority of the co-owners wish to sell the same property at the price and under the terms and conditions listed in the Annex promise of sale Doc. VV2;

iii. Order in terms of Art. 495A(7) Cap. 16 that the sale is to be made for the total price of one hundred thirty thousand euro (€130,000), or for a price established by this Honourable Court, and this for the terms and conditions listed in the preliminary agreement annexed Doc. VV2; and to this end:

a) determine the time, day and place when and where the transfer is to take place;

b) Appoint as a notary Notary Dr Jean Carl Debono to publish the final deed, including to authorise him to make in the same deed any necessary declaration causa mortis and to pay from the share of the price all the tax due by the same respondents; and

c) appoint a curator to represent any defaulters on the final deed; and

iv. Tagħti dawk l-ordnijiet ai termini tal-artikoli 495A u 495B, Kap. 16 tal-Liġijiet ta' Malta, li jidhrulha xierqa u opportuni;

Bl-ispejjeż kontra l-intimati, inġunti minn issa in subizzjoni.

Ir-Rikors Ġuramentat numru 1278/2025MS, fl-ismijiet imsemmija hawn fuq huwa differit għas-27 ta' Frar, 2026, fid-9.30 a.m.

Notifika Intimati: David Cutajar Fairclough, 9, 'The Lustre', Triq Santa Marija, Il-Gudja

Patrick Cutajar, 29, 'Josette', Triq San Edwardu, Birżebbuġa

Reġistru tal-Qrati Superjuri, illum 17 ta' Frar, 2026

GABRIEL MANGION
Għar-Reġistratur, Qrati Ċivili u Tribunali

iv. Give those orders in terms of Articles 495A and 495B, Cap. 16 of the Laws of Malta, which it deems fit and opportune;

With costs against the respondents, summoned so that a reference to their evidence be made.

The Application number 1278/2025 MS, in the names mentioned above is postponed to the 27th February, 2026, at 9.30 a.m.

Notification respondent: David Cutajar Fairclough, 9, 'The Lustre', Triq Santa Marija, Gudja

Patrick Cutajar, 29, 'Josette', Triq San Edwardu, Birżebbuġa

Registry of the Superior Courts, today the 17th of February, 2026

GABRIEL MANGION
For the Registrar, Civil Courts and Tribunals

469

B'digriet mogħti mill-Qorti Ċivili, Prim'Awla, fit-30 ta' Jannar, 2026, fl-Atti tar-Rikors Ġuramentat numru 1159/2025 MS, fl-ismijiet: l-Awtorità tad-Djar vs Joseph Attard, ġiet ordnata s-segwenti pubblikazzjoni, a tenur tal-Artikolu 187(3) et sequitur tal-Kap. 12, biex isservi bħala notifika fil-konfront tal-intimat.

Permezz ta' rikors fl-ismijiet: L-Awtorità tad-Djar vs Joseph Attard (KI 0090880M) ippreżentat fil-Qorti Ċivili, Prim'Awla, fit-12 ta' Novembru, 2025, l-Awtorità esponenti titlob bir-rispett lil dina Onorabbli Qorti jogħġobha:

1. Tiddikjara li l-konvenut wettaq spoll klandestin u vjolenti meta fetaħ żewġ aperturi li jagħtu mill-intern tal-kamra għal fuq arja aperta fil-pjan terran posseduta mill-Awtorità esponenti;

2. Tordna u tikkundanna lill-konvenut sabiex a spejjeż tiegħu fi żmien qasir u perentorju, jagħlaq l-aperturi inkwistjoni u jirripristina kollox kif kien qabel;

3. Tawtorizza lill-Awtorità esponenti sabiex f'każ ta' inadempjenza mill-konvenut, tagħmel ix-xogħol opportun hija stess taħt superviżjoni tal-istess perit appuntat mill-Qorti.

Bl-ispejjeż kontra l-konvenut, inklużi dawk tal-ittra uffiċjali numru 4746/2025 u b'riserva għal kull azzjoni għad-danni spettanti lill-Awtorità esponenti;

By means of a decree given by the Civil Court, First Hall, on the 30th January, 2026, in the records of the Application number 1159/2025MS, in the names: The Housing Authority vs Joseph Attard, the following publication was ordered, in terms of Article 187 (3) et sequitur of Cap 12, for the purpose of service of the respondent.

By means of an application in the names: Housing Authority vs Joseph Attard (KI 0090880M) filed in the Civil Court, First Hall, on the 12th November, 2025, the interpellant Authority respectfully requested this Honourable Court to:

1. Declare that the defendant carried out a clandestine and violent spoliation when he opened two apertures leading from the interior of the room onto an open airspace in the ground floor held by the interpellant Authority;

2. Order and condemn the defendant at his expense to, within a short and peremptory period, close the apertures in question and restore everything as it was before;

3. Authorise the applicant Authority so that in case of non-fulfilment by the defendant, it will carry out the opportune work itself under the supervision of the same architect appointed by the Court.

With costs against the defendant, including those of the judicial letter number 4746/2025 and saving any action for damages due to the applicant Authority;

Il-konvenut huwa minn issa inġunt in subizzjoni.

Ir-Rikors Ġuramentat numru 1159/2025MS fl-ismijiet imsemmija hawn fuq huwa differit għas-17 ta' April, 2026, fil-10.45 a.m.

Notifika Intimat: Joseph Attard (KI 0090880M), 205, Triq Tas-Salib, Il-Mellieħa

Reġistru tal-Qrati Superjuri, illum 17 ta' Frar, 2026

GABRIEL MANGION
Għar-Reġistratur, Qrati Ċivili u Tribunali

The defendant is from now summoned so that a reference to his evidence be made.

The application number 1159/2025MS in the names mentioned above is postponed to 17th of April, 2026, at 10.45 a.m.

Notification: Joseph Attard (KI 0090880M), 205, Triq Tas-Salib, Il-Mellieħa

Registry of the Superior Courts, today on the 17th February, 2026

GABRIEL MANGION
For the Registrar, Civil Courts and Tribunals

470

Permezz ta' digriet mogħti fil-Qorti tal-Maġistrati (Malta) fit-28 ta' Jannar, 2026, fl-atti tal-ittra uffiċjali numru 2822/2025, fl-ismijiet Bank of Valletta plc vs Malcolm Ellul Sullivan, ordnat is-segwenti pubblikazzjoni biex isservi ta' notifika fil-konfront tal-intimat a tenur tal-Artikolu 187(3) tal-Kap. 12.

Permezz ta' ittra uffiċjali ppreżentata fil-Qorti tal-Maġistrati (Malta) lil Malcolm Ellul Sullivan (KI 234474M) ta' Block 7, Flat 6, Triq Giorgio Preca, San Ġwann, fit-30 ta' Lulju, 2025, Bank of Valletta plc ta' 1/5, Misraħ San Ġorġ, Il-Belt Valletta VLT 1190, jinterpellak sabiex fi żmien jumejn tħallas is-somma ta' €8,585.25 bilanċ għad-debitu fil-Credit Card Loan Account tiegħek mal-Bank of Valletta plc flimkien mal-imgħaxijiet ulterjuri mit-22 ta' Lulju, 2025, sad-data tal-effettiv pagament.

Is-soċjetà mittenti tavżak illi jekk inti tonqos hija se tkun kostretta tipproċedi kontra tiegħek skont il-liġi.

Reġistru tal-Qrati tal-Maġistrati (Malta), illum 18 ta' Frar, 2026

ALEXANDRA DEBATTISTA
Għar-Reġistratur tal-Qrati Ċivili u Tribunali

By means of a decree of the 28th January, 2026, in the Court of Magistrates (Malta) in the records of the judicial letter number 2822/2025 in the names Bank of Valletta plc vs Malcolm Ellul Sullivan, ordered the following publication for the purpose of service of the respondent in terms of Article 187(3) of Cap. 12.

By means of a judicial letter filed in the Courts of Magistrates (Malta) against Malcolm Ellul Sullivan (ID 234474M) of Block 7, Flat 6, Triq Giorgio Preca, San Ġwann, on the 30th July, 2025, Bank of Valletta plc of 1/5, Misraħ San Ġorġ, Valletta VLT 1190, calls upon you so that within two days you pay the sum of €8,585.25 balance of debt in your Credit Card Loan Account with Bank of Valletta plc together with further interests from the 22nd July, 2025, till the date of effective payment.

The interpellant company warns you that if you fail they shall be constrained to proceed against you according to law.

Registry of the Courts of Magistrates (Malta) today 18th February, 2026

ALEXANDRA DEBATTISTA
For the Registrar, Civil Courts and Tribunals

471

B'digriet mogħti mill-Qorti Ċivili, Prim'Awla, fis-7 ta' Jannar, 2026, fl-atti tar-Rikors Ġuramentat numru 1061/2025JVC, fl-ismijiet: Gordon's Moto Dealer Limited vs Max Ebejer et, ġiet ordnata s-segwenti pubblikazzjoni, a tenur tal-Artikolu 187 et sequitur tal-Kapitlu 12, biex isservi bħala notifika fil-konfront tal-intimat.

Permezz ta' rikors fl-ismijiet: Gordon's Moto Dealer Limited (C31490) vs Max Ebejer (305095M) et ippreżentat fil-Qorti Ċivili, Prim'Awla, fis-17 ta' Ottubru, 2025, ir-rikorrent talab lil din l-Onorabbli Qorti sabiex:

By means of a decree given by the Civil Court, First Hall, on the 7th January, 2026, in the records of the Sworn application number 1061/2025JVC, in the names: Gordon's Moto dealer Limited vs Max Ebejer et, the following publication was ordered, in terms of Article 187 et sequitur of Cap. 12, for the purpose of service of the respondent.

By means of an application in the names: Gordon's Moto dealer Limited (C31490) vs Max Ebejer (305095M) et filed in the Civil Court, First Hall, on the 17th October, 2025, the applicant asked this Honourable Court to:

1. Tiddikjara li l-intimati jew min minnhom huma debituri tas-soċjetà esponenti fl-ammont komplessiv ta' wieħed u għoxrin elf ewro (€21,000) ammont rappreżentanti l-bilanċ pendenti u dovut mill-intimat inkonnessjoni mal-bejgħ lilu tal-vettura Quad Polaris RZR 1000 XP fl-10 ta' Ottubru, 2023;

2. Tikkundanna lill-istess intimati jew min minnhom u tordna li jħallsu lis-soċjetà esponenti s-somma komplessiva ta' wieħed u għoxrin elf ewro (€21,000).

Bl-ispejjeż u l-imgħaxijiet legali kollha kontra l-intimat li minn issa huwa inġunt għas-subizzjoni.

Ir-Rikors Ġuramentat numru 1061/2025JVC fl-ismijiet imsemmija hawn fuq huwa differit għas-17 ta' Marzu, 2026, fid-9.05 a.m.

Notifika Intimat: Max Ebejer (305095M), 45, Lelcarm, Triq Nerik Sacco, Il-Marsa
Rose-Ann Ebejer (288769M), 45, Triq Nerik Sacco, Il-Marsa

Reġistru tal-Qrati Superjuri, illum 18 ta' Frar, 2026

GABRIEL MANGION
Għar-Reġistratur, Qrati Ċivili u Tribunali

1. Declare that the respondents or either of whom are debtors of the applicant company in the global amount of twenty one thousand euro (€21,000) amount representing the balance outstanding and due by the respondent in connection with the sale to him of the vehicle Quad Polaris RZR 1000 XP on the 10th October, 2023;

2. Condemn the same respondents or either of whom and order that they pay the applicant company the global sum of twenty one thousand euro (€21,000).

With all costs and legal interests against the respondent who is from now summoned so that a reference to his evidence be made.

The Sworn application number 1061/2025JVC in the names mentioned above is postponed to the 17th March, 2026, at 9.05 a.m.

Notification respondent: Max Ebejer (305095M), 45, Lelcarm, Triq Nerik Sacco, Marsa
Rose-Ann Ebejer (288769M), 45, Triq Nerik Sacco, Marsa

Registry of the Superior Courts, today 18th February, 2026

GABRIEL MANGION
For the Registrar, Civil Courts and Tribunals

472

B'digriet mogħti mill-Qorti Ċivili, Prim'Awla, fis-6 ta' Frar, 2026, fl-atti tar-Rikors Ġuramentat numru 518/2025AD, fl-ismijiet: Bank of Valletta vs General Sports Enterprises Limited, ġiet ordnata s-segwenti pubblikazzjoni, a tenur tal-Artikolu 187 et sequitur tal-Kapitlu 12, biex isservi bħala notifika fil-konfront tal-intimat.

Permezz ta' rikors fl-ismijiet: Bank of Valletta (C2833) vs General Sports Enterprises Limited (C28450) ippreżentat fil-Qorti Ċivili, Prim'Awla, fis-16 ta' Jannar, 2026, ir-rikorrent talab lil din l-Onorabbli Qorti sabiex:

1. Tawtorizza li l-att tar-rikors għall-kjamata in kawża imsemmi fir-rikors jiġi notifikat bl-affissjoni, wara li tagħti l-opportuni provvedimenti xierqa u opportuni li din l-Onorabbli Qorti jogħġobha tordna u timponi.

Ir-Rikors Ġuramentat numru 518/2025AD fl-ismijiet imsemmija hawn fuq huwa differit għas-17 ta' Marzu, 2026, fl-9.40 a.m.

Notifika Intimat: Edward Schembri (ID 340663M)
Carolyne Schembri (ID 157163M)

By means of a decree given by the Civil Court, First Hall, on the 6th February, 2026, in the records of the Sworn application number 518/2025AD, in the names: Bank of Valletta vs General Sports Enterprises Limited, the following publication was ordered, in terms of Article 187 et sequitur of Cap. 12, for the purpose of service of the respondent.

By means of an application in the names: Bank of Valletta (C2833) vs General sports enterprises Limited (C28450) filed in the Civil Court, First Hall, on the 16th January, 2026, the applicant asked this Honourable Court to:

1. Authorise that the act of the application for the party called into the cause mentioned in the application be notified with effect, after giving the opportune and opportune provisions that this Honourable Court deems fit to order and impose.

The Sworn application number 518/2025AD in the names mentioned above is postponed to the 17th March, 2026, at 9.40 a.m.

Notification respondent:Edward Schembri (ID 340663M)
Carolyne Schembri (ID 157163M)

Reġistru tal-Qrati Superjuri, illum 18 ta' Frar, 2026

GABRIEL MANGION
Għar-Reġistratur, Qrati Ċivili u Tribunali

Registry of the Superior Courts, today 18th February, 2026

GABRIEL MANGION
For the Registrar, Civil Courts and Tribunals

473

B'digriet mogħti mill-Qorti Ċivili, Prim'Awla, fit-22 ta' Jannar, 2026, fl-atti tar-Rikors Ġuramentat numru 1221/2025MS, fl-ismijiet: Daniel Delia vs Naija Gauci Taraoui, ġiet ordnata s-segwenti pubblikazzjoni, a tenur tal-Artikolu 187 et sequitur tal-Kapitlu 12, biex isservi bħala notifika fil-konfront tal-intimat.

Permezz ta' rikors fl-ismijiet: Daniel Delia (381874M) vs Naija Gauci Taraoui (392617L) ippreżentat fil-Qorti Ċivili, Prim'Awla, fit-28 ta' Novembru, 2025, ir-rikorrent talab lil din l-Onorabbli Qorti sabiex:

1. Tipprefiġġi terminu qasir u perentorju ta' mhux aktar minn tliet (3) xhur lill-intimata Naija Gauci Taraoui sabiex tiddeduċi fil-ġudizzju b'kawża l-pretensjonijiet kollha li allegatament vantat b'rabta mal-artijiet imsemmija, ai termini tal-Artikoli 403 et sequitur tal-Kap. 12 tal-Liġijiet ta' Malta;

2. Fil-każ li l-intimata tonqos milli tiddeduci dawn l-istess pretensjonijiet entro t-terminu prefiss minn din l-Onorabbli Qorti, timponi fuqha s-silenzju perpetwu, billi tiġi impedita milli qatt iżjed tipproċedi b'dawn il-pretensjonijiet jew xi oħra relatata kontra r-rikorrenti;

Bl-ispejjeż kollha kontra l-intimat li minn issa huwa inġunt għas-subizzjoni

Ir-Rikors Ġuramentat numru 1221/2025MS fl-ismijiet imsemmija hawn fuq huwa differit għat-13 ta' Marzu, 2026, fid-9.00 a.m.

Notifika Intimat: Naija Gauci Taraoui (392617L), 4, Thistle Court, Fl 2, Triq Angelo Psaila, Paola

Reġistru tal-Qrati Superjuri, illum 18 ta' Frar, 2026

GABRIEL MANGION
Għar-Reġistratur, Qrati Ċivili u Tribunali

By means of a decree given by the Civil Court, First Hall, on the 22nd January, 2026, in the records of the Sworn application number 1221/2025MS, in the names: Daniel Delia vs Naija Gauci Taraoui, the following publication was ordered, in terms of Article 187 et sequitur of Cap. 12, for the purpose of service of the respondent.

By means of an application in the names: Daniel Delia (381874M) vs Naija Gauci Taraoui (392617L) filed in the Civil Court, First Hall, on the 28th November, 2025, the applicant asked this Honourable Court to:

1. To impose a short and peremptory period of not more than three (3) months on the respondent Naija Gauci Taraoui to tiddeduci in the judgement by cause all the claims allegedly brought forward in connection with the lands mentioned, in terms of Articles 403 et sequitur of Cap. 12 of the Laws of Malta;

2. In the event that the respondent fails to tiddeduci these same claims within the time fixed by this Honourable Court, impose on her the perpetual silence, by being prevented from ever proceeding with these claims or any other related claim against the applicant;

With all costs against the respondent who is from now summoned so that a reference to his evidence be made

The Sworn application number 1221/2025MS in the names mentioned above is postponed to the 13th March, 2026, at 9.00 a.m.

Notification respondent: Nija Gauci Taraoui (392617L), 4, thistle Court, Fl 2, Triq Angelo Psaila, Paola

Registry of the Superior Courts, today 18th February, 2026

GABRIEL MANGION
For the Registrar, Civil Courts and Tribunals

474

B'digriet mogħti mill-Qorti Ċivili, Prim'Awla, fid-19 ta' Jannar, 2026, fl-atti tar-Rikors Ġuramentat numru 1170/2025MS, fl-ismijiet: Jonathan Farrugia vs Buildings and Management Services Ltd, ġiet ordnata s-segwenti pubblikazzjoni, a tenur tal-Artikolu 187 et sequitur tal-

By means of a decree given by the Civil Court, First Hall, on the 19th January, 2026, in the records of the Sworn application number 1170/2025MS, in the names: Jonathan Farrugia vs buildings and Management services Ltd, the following publication was ordered, in terms of Article 187

Kapitlu 12, biex isservi bħala notifika fil-konfront tal-intimat.

Permezz ta' rikors fl-ismijiet: Jonathan Farrugia (82880M) vs Buildings and Management Services Ltd (C6590) ippreżentat fil-Qorti Ċivili, Prim'Awla, fl-14 ta' Novembru, 2025, ir-rikorrent talab lil din l-Onorabbli Qorti sabiex:

1. Tiddikjara u tiddeċiedi li s-soċjetà intimata Building and Management Services Limited hi debitrici tar-rikorrent fis-somma ta' sebgħin elf, sitt mija u erbatax-il ewro u tlieta u erbgħin ċenteżmu (€70,614.43);

2. Tordna lis-soċjetà intimata sabiex tħallas l-imsemmi ammont ta' sebgħin elf, sitt mija u erbatax-il ewro u tlieta u erbgħin ċenteżmu (€70,614.43);

Bl-ispejjeż u l-imgħaxijiet legali kollha kontra l-intimat li minn issa huwa inġunt għas-subizzjoni

Ir-Rikors Ġuramentat numru 1170/2025MS fl-ismijiet imsemmija hawn fuq huwa differit għat-13 ta' Marzu, 2026, fid-9.00 a.m.

Notifika Intimat: Buildings and Management Services Ltd (C6590), 23, Zagara, Triq l-Isponsun, Il-Kappara, San Ġwann

Reġistru tal-Qrati Superjuri, illum 18 ta' Frar, 2026

GABRIEL MANGION
Għar-Reġistratur, Qrati Ċivili u Tribunali

et sequitur of Cap. 12, for the purpose of service of the respondent.

By means of an application in the names: Jonathan Farrugia (82880M) vs buildings and Management services Ltd (C6590) filed in the Civil Court, First Hall, on the 14th November, 2025, the applicant asked this Honourable Court to:

1. Declare and decide that the respondent company Building and Management services Limited is a debtor of the applicant in the sum of seventy thousand, six hundred and fourteen euro and forty three cents (€70,614.43);

2. Order the respondent company to pay the said amount of seventy thousand, six hundred and fourteen euro and forty three cents (€70,614.43);

With all costs and legal interests against the respondent who is from now summoned so that a reference to his evidence be made

The Sworn application number 1170/2025MS in the names mentioned above is postponed to the 13th March, 2026, at 9.00 a.m.

Notification respondent: Buildings and Management services Ltd (C6590), 23, Zagara, Triq L-Sponsun, Kappara, San Ġwann

Registry of the Superior Courts, today 18th February, 2026

GABRIEL MANGION
For the Registrar, Civil Courts and Tribunals

475

B'digriet mogħti mill-Qorti Ċivili, Prim'Awla, (Sede Kostituzzjonali), fit-13 ta' Jannar, 2026, fl-atti tar-Rikors Ġuramentat numru 204/2025HM, fl-ismijiet: Camilleri Francis pro et noe vs Hudson Alexander Herbert et, ġiet ordnata s-segwenti pubblikazzjoni, a tenur tal-Artikolu 187 et sequitur tal-Kapitlu 12, biex isservi bħala notifika fil-konfront tal-intimat.

Permezz ta' rikors fl-ismijiet: Camilleri Francis (885745M) pro et noe vs Hudson Alexander Herbert (322566M) et ippreżentat fil-Qorti Ċivili, Prim'Awla, (Sede Kostituzzjonali) fit-30 ta' Mejju, 2025, ir-rikorrent talab lil din l-Onorabbli Qorti sabiex:

1. Tiddikjara li kienu qedgħin jiġu vjolati d-drittijiet fondamentali tar-rikorrenti kif sanciti mill-Ewwel Artikolu tal-Ewwel Protokoll tal-Konvenzjoni Ewropea u dan għar-raġunijiet fuq esposti, u ċoè minħabba li, qabel id-dħul fis-

By means of a decree given by the Civil Court, First Hall (Constitutional jurisdiction), on the 13th January, 2026, in the records of the Sworn application number 204/2025HM, in the names: Camilleri Francis pro et noe vs Hudson Alexander Herbert et, the following publication was ordered, in terms of Article 187 et sequitur of Cap. 12, for the purpose of service of the respondent.

By means of an application in the names: Camilleri Francis (885745M) pro et noe vs Hudson Alexander Herbert (322566M) et filed in the Civil Court, First Hall (Constitutional jurisdiction) on the 30th May, 2025, the applicant asked this Honourable Court to:

1. Declare that there were being violated the fundamental rights of the applicants as sanctioned by the First Article of the First Protocol of the European Convention and this for the reasons above exposed, and namely because, before

seħħ tal-A.L. XXIV tas-sena 2021 stante li l-protezzjoni li l-Kap. 69 tal-Ligijiet ta' Malta kien jagħti lill-intimat id-detenzjoni tal-fond 8, 'Censina House', Triq Pawlu Saliba, Il-Ħamrun, ir-rikorrenti ġew imċaħħda l-pussess effettiv jew redditu reali mill-istess fond u lanqas speranza reali li qatt jiksbu l-istess u dan kif se jirrizulta waqt is-smigħ u t-trattazzjoni ta' dan ir-rikors;

2. Tagħtihom dawk ir-rimedji li jidhrilha xierqa għat-twettiq ta' dawn id-drittijiet fondamentali fuq imsemmija, fosthom li tiffissa kumpens dovut lill-esponenti minħabba dan il-ksur ta' drittijiet hawn fuq indikati, okkorrendo bil-ħatra u nomina ta' perit nominandi.

Bl-ispejjeż kollha kontra l-intimat li minn issa huwa inġunt għas-subizzjoni.

Ir-Rikors Ġuramentat numru 204/2025HM fl-ismijiet imsemmija hawn fuq huwa differit għas-17 ta' Marzu, 2026, fid-9.10 a.m.

Notifika Intimat: Hudson Alexander Herbert (322566M), 8, 'Censina House', Triq Pawlu Saliba, IIl-Ħamrun

Reġistru tal-Qrati Superjuri, illum 18 ta' Frar, 2026

GABRIEL MANGION
Għar-Reġistratur, Qrati Ċivili u Tribunali

the entry into force of L.N. XXIV of the year 2021 since 'the protection that Cap. 69 of the Laws of Malta gave the respondent the detention of the premises 8, 'Censina House', triq Pawlu Saliba, Ħamrun, the applicants were denied the effective possession or real return from the same premises nor real hope that they would ever obtain the same and this as shall result during the hearing and the pleadings of this application;

2. Give them those remedies that it deems fit for the carrying out of these fundamental rights above mentioned, amongst which to fix the compensation due to the applicants due to this violation of the rights above indicated, if necessary by the appointment and appointment of a referee.

With all costs against the respondent who is from now summoned so that a reference to his evidence be made.

The Sworn application number 204/2025HM in the names mentioned above is postponed to the 17th March, 2026, at 9.10 a.m.

Notification respondent: Hudson Alexander Herbert (322566M), 8, 'Censina House', Triq Paul Saliba, Ħamrun

Registry of the Superior Courts, today 18th February, 2026

GABRIEL MANGION
For the Registrar, Civil Courts and Tribunals

476

B'digriet mogħti mill-Qorti Ċivili, Prim'Awla, (Sezzjoni Kummerċ), fid-29 ta' Settembru, 2025, fl-atti tar-Rikors Ġuramentat numru 66/2025ISB, fl-ismijiet: Rodney Testa vs Green Pops Ltd et, ġiet ordnata s-segwenti pubblikazzjoni, a tenur tal-Artikolu 187 et sequitur tal-Kapitlu 12, biex isservi bħala notifika fil-konfront tal-intimat.

Permezz ta' rikors fl-ismijiet: Rodney Testa (550879M) vs Green Pops Ltd (C72572) et ippreżentat fil-Qorti Ċivili, Prim'Awla, (Sezzjoni Kummerċ) fid-29 ta' Lulju, 2025, ir-rikorrent talab lil din l-Onorabbli Qorti sabiex:

1. Taħtar amministratur proviżorju għas-soċjetà intimata Green Pops Ltd ai termini tal-Artikolu 228 tal-Att Dwar il-Kumpaniji u dan sakemm tittieħed deċiżjoni finali dwar dan ir-rikors ai termini tal-Artikolu 219 tal-Att Dwar il-Kumpanniji;

2. Tagħti ai termini tal-Artikolu 219 tal-Att Dwar il-Kumpanniji ordni għall-istralċ tal-Kumpanija Green Pops Ltd għar-raġuni pprovduta Artikoli 214 (2)(a)(i) u/jew 214 (2)(a)(ii) u/jew 214 (2)(a)(iii) tal-Att Dwar il-Kumpaniji;

By means of a decree given by the Civil Court, First Hall (Trade Section), on the 29th September, 2025, in the records of the Sworn application number 66/2025ISB, in the names: Rodney Testa vs Green Pops Ltd et, the following publication was ordered, in terms of Article 187 et sequitur of Cap. 12, for the purpose of service of the respondent.

By means of an application in the names: Rodney Testa (550879M) vs Green Pops Ltd (C72572) et filed in the Civil Court, First Hall (Trade Section) on the 29th July, 2025, the applicant asked this Honourable Court to:

1. Appoint a provisional administrator for the respondent company Green Pops Ltd in terms of Article 228 of the companies Act and this until a final decision is taken on this application in terms of Article 219 of the companies Act;

2. Give in terms of Article 219 of the companies Act an order for the winding up of the company Green Pops Ltd for the reason provided in Articles 214 (2) (a) (i) and/or 214 (2) (a) (ii) and/or 214 (2) (a) (iii) of the companies Act;

3. Taħtar, ai termini tal-Kap. III tas-Subtitolu I, tat-Titolu II tat-Taqsima V tal-Att Dwar il-Kumpaniji, stralċjarju sabiex ixolji u jwassal għall-istralċ tas-soċjetà Green Pops Ltd;

4. Tagħti, ai termini tal-Artikolu 219 tal-Att Dwar il-Kumpanniji, dawk l-ordnijiet u provvedimenti kollha li jidhrilha xierqa jew neċessarji waqt l-andament tal-proceduri;

Bl-ispejjeż kollha kontra l-intimat li minn issa huwa inġunt għas-subizzjoni

Ir-Rikors Ġuramentat numru 66/2025ISB fl-ismijiet imsemmija hawn fuq huwa differit għal-11 ta' Marzu, 2026, fid-9.30 a.m.

Notifika Intimat: Green Pops Ltd (C72572), 38, Green Pops Ltd, Triq Antonio Muscat Fenech, Ħal Qormi

Reġistru tal-Qrati Superjuri, illum 18 ta' Frar, 2026

GABRIEL MANGION
Għar-Reġistratur, Qrati Ċivili u Tribunali

3. Appoint, in terms of Cap. III of Sub-Title I, of Title II of Part V of the companies Act, a liquidator to dissolve and lead to the winding up of the company Green Pops Ltd;

4. Give, in terms of Article 219 of the companies Act, all such orders and provisions as it deems fit or necessary in the course of proceedings;

With all costs against the respondent who is from now summoned so that a reference to his evidence be made

The Sworn application number 66/2025ISB in the names mentioned above is postponed to the 11th March, 2026, at 9.30 a.m.

Notification respondent: Green Pops Ltd (C72572), 38, Green Pops Ltd, Triq Antonio Muscat, Ħal Qormi

Registry of the Superior Courts, today 18th February, 2026

GABRIEL MANGION
For the Registrar, Civil Courts and Tribunals

477

B'digriet mogħti mill-Qorti Ċivili, Prim'Awla, fil-21 ta' Ottubru, 2025, fl-atti tar-Rikors Ġuramentat numru 958/2025JVC, fl-ismijiet: l-Av. Dott. Jean Paul Sammut vs David Jonathan Spiteri et, ġiet ordnata s-segwenti pubblikazzjoni, a tenur tal-Artikolu 187 et sequitur tal-Kapitlu 12, biex isservi bħala notifika fil-konfront tal-intimat.

Permezz ta' rikors fl-ismijiet: Av. Dott. Jean Paul Sammut (550079M) vs David Jonathan Spiteri (345889M) et ippreżentat fil-Qorti Ċivili, Prim'Awla, fit-18 ta' Settembru, 2025, ir-rikorrent talab lil din l-Onorabbli Qorti sabiex:

1. Tiddeċiedi din il-kawża bid-dispensa tas-smigħ għall-finijiet tal-Artikolu 167 tal-Kap. 12 tal-Ligijiet ta' Malta;

2. Tiddikjara u tiddeċiedi li l-intimati huma debituri in solidum bejniethom tar-rikorrenti, fl-ammont ta' tmenin elf ewro (€80,000) kif ukoll għall-interessi;

3. Konsegwentement, tikkundanna lill-intimati in solidum bejniethom, sabiex iħallsu lir-rikorrenti l-ammont ta' tmenin elf ewro (€80,000) u interessi;

4. Konsegwentement, tiddikjara, tiddeċiedi u tikkundanna lill-intimati sabiex iħallsu kwalunkwe danni bħala kumpens;

5. Tiddikjara u tillikwida kwalunkwe danni ulterjuri li jistgħu joħorġu tul il-mori tal-kawża;

By means of a decree given by the Civil Court, First Hall, on the 21st October, 2025, in the records of the Sworn application number 958/2025JVC, in the names: Adv. Dr Jean Paul Sammut vs David Jonathan Spiteri et, the following publication was ordered, in terms of Article 187 et sequitur of Cap. 12, for the purpose of service of the respondent.

By means of an application in the names: Adv. Dr Jean Paul Sammut (550079M) vs David Jonathan Spiteri (345889M) et filed in the Civil Court, First Hall, on the 18th September, 2025, the applicant asked this Honourable Court to:

1. Decide this cause without proceeding to a hearing for the purposes of Article 167 of Cap. 12 of the Laws of Malta;

2. Declare and decide that the respondents are debtors in solidum between them of the applicant, in the amount of eighty thousand euro (€80,000) as well as for interests;

3. Consequently, condemn the respondents in solidum between them, to pay the applicant the amount of eighty thousand euro (€80,000) and interest;

4. Consequently, declare, decide and condemn the respondents to pay any damages as compensation;

5. Declare and liquidate any further damages that may arise during the course of the cause;

6. Tikkundanna lill-intimati għal kwalunkwe danni ulterjuri li jistgħu joħorġu tul il-mori tal-kawża.

Bl-ispejjeż u l-imgħaxijiet legali kollha kontra l-intimat li minn issa huwa inġunt għas-subizzjoni.

Ir-Rikors Ġuramentat numru 958/2025JVC fl-ismijiet imsemmija hawn fuq huwa differit għal-4 ta' Marzu, 2026, fid-9.30 a.m.

Notifika Intimat: David Jonathan Spiteri (345889M), Blk B12, Fl. 3, Triq Pietru D' Armenia, Pembroke

Reġistru tal-Qrati Superjuri, illum 18 ta' Frar, 2026

GABRIEL MANGION
Għar-Reġistratur, Qrati Ċivili u Tribunali

6. Condemn the respondents for any further damages that may arise during the proceedings.

With all costs and legal interests against the respondent who is from now summoned so that a reference to his evidence be made.

The Sworn application number 958/2025JVC in the names mentioned above is postponed to the 4th March, 2026, at 9.30 a.m.

Notification respondent: David Jonathan Spiteri (345889M), Blk B12, Fl. 3, Triq Peter D'Armenia, Pembroke

Registry of the Superior Courts, today 18th February, 2026

GABRIEL MANGION
For the Registrar, Civil Courts and Tribunals

478

B'digriet mogħti mill-Qorti Ċivili, Prim'Awla, fit-30 ta' Ottubru, 2025, fl-atti tar-Rikors Ġuramentat numru 709/2025 FDP, fl-ismijiet: Richard Tua et vs Carlo Zerafa et, ġiet ordnata s-segwenti pubblikazzjoni, a tenur tal-Artikolu 187(3) et sequitur tal-Kapitlu 12, biex isservi bħala notifika fil-konfront tal-intimat.

Permezz ta' rikors fl-ismijiet: Richard Tua (K.I 440953M) et vs Carlo Zerafa (K.I 234578M) et ippreżentat fil-Qorti Ċivili, Prim'Awla, fid-9 ta' Lulju, 2025, ir-rikorrenti qegħdin jitolbu bir-rispett lil din l-Onorabbli Qorti sabiex jogħġobha:

1. Tiddikjara u tiddeċiedi illi l-arja fuq il-kamra mmarkata bl-ittra 'X' fl-imsemmi kuntratt ta' diviżjoni, kif ukoll il-kamra mibnija fuq l-imsemmi arja tal-fond li jġib l-indirizz Palma Framhouse, Palma Lane limiti tal-Imġarr (Malta), u anke l-arja ta' fuq il-kamra mibnija huwa proprjetà esklussiva tal-atturi;

2. Tikkundanna lill-konvenuti sabiex tivvaka għal kollox minn din il-kamra, bejt u l-arja tagħha, u tneħħi bi spejjeż tagħha kwalunkwe bini, katusi, servizzi u/jew tibdil ieħor li għamlu ġewwa l-kamra u fuq il-bejt;

3. Tiddikjara u tiddeċiedi illi l-konvenuti qegħdin jokkupaw u jiddetjenu l-istess kamra, bejt u arja ta' fuqha mingħajr ebda titolu validu fil-liġi;

4. Tiddikjara u tiddeċiedi illi l-konvenuti m'għandhom ebda jedd li jokkupaw il-kamra kif ukoll l-arja u bejt ta' fuq l-istess kamra;

5. Tikkundanna lill-konvenuti jiżgombraw mill-imsemmija kamra u bejt flimkien mal-arja tagħha.

By means of a decree given by the Civil Court, First Hall, on the 30th October, 2025, in the records of the application number 709/2025 FDP, in the names: Richard Tua et vs Carlo Zerafa et, the following publication was ordered, in terms of Article 187 (3) et sequitur of Cap. 12, for the purpose of service of the respondent.

By means of an application in the names: Richard Tua (K. I 440953M) et vs Carlo Zerafa (K. I 234578M) et filed in the Civil Court, First Hall on the 9th July, 2025, the applicants respectfully asked this Honourable Court to:

1. Declare and decide that the airspace on the room marked with the letter 'X' in the said contract of partition, as well as the room built on the said airspace of the premises which bears the address Palma Framhouse, Palma Lane l/o Mġarr (Malta), and also the airspace above the built room is the sole property of the plaintiffs;

2. Condemn the defendants to vacate completely from this room, roof and its airspace, and removes at its own expense any buildings, pipes, services and/or other alterations made within the room and on the roof;

3. Declare and decide that the defendants are occupying and holding the same room, roof and overlying airspace without any valid title at law;

4. Declare and decide that the defendants have no right to occupy the room as well as the airspace and roof of the same room;

5. Condemn the defendants to vacate the said room and roof together with its airspace.

Bl-ispejjeż kollha kontra l-konvenut inklużi dawk tal-ittra uffiċjali ta' Lulju, 2024.

Ir-Rikors Ġuramentat numru 709/2025 FDP, fl-ismijiet imsemmija hawn fuq huwa differit għall-14 ta' April 2026, fid-9.30 a.m.

Notifika Intimat: Carlo Zerafa u Melanie Zerafa, 36, Triq San Pawl Milqi, Burmarrad

Reġistru tal-Qorti Superjuri, illum 18 ta' Frar, 2026

GABRIEL MANGION
Għar-Reġistratur, Qrati Ċivili u Tribunali

With all costs against the defendant including those of the judicial letter of July, 2024.

The application number 709/2025 FDP, in the names mentioned above is postponed to the 14th April 2026, at 9.30 a.m.

Notification: Carlo Zerafa u Melanie Zerafa, 36, Triq San Pawl Milqi, Burmarrad

Registry of the Superior Courts, today the 18th of February, 2026

GABRIEL MANGION
For the Registrar, Civil Courts and Tribunals

479

B'digriet mogħti mill-Prim'Awla, Qorti Ċivili (Sezzjoni tal-Kummerċ), fl-26 ta' Mejju, 2025, fl-atti tar-Rikors Ġuramentat numru 33/2020 ISB, fl-ismijiet: Skyfirst Limited vs Sunshine Aviation Limited, ġiet ordnata s-segwenti pubblikazzjoni, a tenur tal-Artikolu 187(3) et sequitur tal-Kap. 12, biex isservi bħala notifika fil-konfront tas-soċjetà' intimata.

Permezz ta' rikors fl-ismijiet: Skyfirst Limited (C-52518) vs Sunshine Aviation Limited (C-63892) ippreżentat fil-Prim'Awla, Qorti Ċivili (Sezzjoni tal-Kummerċ) fit-22 ta' Mejju, 2025, ir-rikorrent talab lil din l-Onorabbli Qorti sabiex:

1. Tappunta mill-ġdid il-kawża odjerna ai termini tal-Artikolu 964(2) tal-Kap. 12 tal-Ligijiet ta' Malta.

Bl-ispejjeż

Ir-Rikors Ġuramentat numru 33/2020 ISB fl-ismijiet imsemmija hawn fuq differit għal-25 ta' Marzu, 2026, fid-9.30 a.m.

Notifika Intimat: Sunshine Aviation Limited, 188, Vjal il-21 ta' Settembru, In-Naxxar

Reġistru tal-Qrati Superjuri, illum 18 ta' Frar, 2026

GABRIEL MANGION
Għar-Reġistratur, Qorti Ċivili u Tribunali

By means of a decree given by the First Hall, Civil Court (Trade Section), on the 26th May, 2025, in the records of the Sworn application number 33/2020 ISB, in the names: Skyfirst Limited vs Sunshine Aviation Limited, the following publication was ordered, in terms of Article 187 (3) et sequitur of Cap. 12, for the purpose of service of the respondent company.

By means of an application in the names: Skyfirst Limited (C-52518) vs Sunshine Aviation Limited (C-63892) filed in the First Hall Civil Court (Trade Section) on the 22nd May, 2025, the applicant asked this Honourable Court to:

1. Re-appoint the present cause in terms of Article 964 (2) of Cap. 12 of the Laws of Malta.

With costs

The Sworn application number 33/2020 ISB in the names mentioned above is postponed to the 25th March, 2026, at 9.30 a.m.

Notification respondent: Sunshine Aviation Limited, 188, Vjal il-21 ta' Settembru Naxxar

Registry of the Superior Courts, today 18th February, 2026

GABRIEL MANGION
For the Registrar, Civil Court and Tribunals

480

B'digriet mogħti mill- Qorti Ċivili, Prim'Awla, fid-19 ta' Jannar, 2026, fl-atti tar-Rikors Ġuramentat numru 827/2025MS, fl-ismijiet: Christopher Galea (KI 207474M) vs Scirocco Heights Limited (C92678), ġiet ordnata

By means of a decree given by the Civil Court, First Hall, on the 19th of January, 2026, in the records of the application number 827/2025MS, in the names: Christopher Galea (ID 207474M) vs Scirocco Heights Limited (C92678), the

s-segwenti pubblikazzjoni, a tenur tal-Artikolu 187(5) et sequitur tal-Kapitlu 12, biex isservi bħala notifika fil-konfront tal-intimat.

Permezz ta' rikors fl-ismijiet: Christopher Galea (K.I. 207474M) vs Scirocco Heights Limited (C92678) ippreżentat fil-Qorti Ċivili, Prim Awla fit-12 ta' Awwissu, 2025, ir-rikorrent talab lil din l-Onorabbli Qorti sabiex:

1. Tiddeċiedi u tiddikjara li l-kumpanija konvenuta hija obbligata li tbigħ il-proprjetà immobbiljari lill-attur;

2. Tordna u tikkundanna lill-kumpanija konvenuta sabiex entro terminu qasir u perentorju li jiġi lilha prefiss tagħmel ix-xogħlijiet kollha neċessarji a spejjeż tagħha, occorrendo prevja l-opera ta' periti nominandi, u taħt il-piena ta' disprezz lejn l-awtorità tagħha;

3. Tordna u tikkundanna lill-kumpanija konvenuta sabiex tbiegħ lill-attur kif aħjar deskritta fil-konvenju datat 18 ta' Ġunju, 2018, u l-estensjonijiet l-oħra kollha sussegwenti u dan skont il-pattijiet u l-kundizzjonijiet hemmhekk stipulati;

4. Taħtar u tinnomina lin-Nutar Robert John Muscat sabiex jippubblika l-att opportun ta' bejgħ u xiri kif ordnat, kif ukoll kuraturi deputati sabiex jidhru għal kull eventwali kontumaċi u tiffissa jum, ħin, u lok għall-pubblikazzjoni ta' dan l-att;

5. F'każ li l-bejgħ ma jkunx jista jsir, tikkundanna lill-kumpanija konvenuta sabiex tirrifondi lill-attur l-ammonti kollha minnu mħallsa akkont tal-prezz pattwit u l-interessi,

6. Tiddikjara li l-kumpanija konvenuta hija responsabbli għall-ħlas tad-danni sofferti mill-attur u tillikwida l-istess danni;

7. Tikkundanna lill-kumpanija konvenuta biex tħallas lill-attur dawk id-danni hekk likwidati.

Bl-ispejjeż, inklużi dawk tal-ittra uffiċjali datata 29 ta' Lulju, 2025, kontra l-kumpanija konvenuta li minn issa hija inġunta għas-subizzjoni.

Ir-Rikors Ġuramentat numru 827/2025MS fl-ismijiet imsemmija hawn fuq huwa differit għat-23 ta' Marzu, 2026, fid-9.00am.

Notifika Intimat: Scirocco Heights Limited, 49, Triq Castro, In-Naxxar

Reġistru tal-Qrati Superjuri, illum 18 ta' Frar, 2026

GABRIEL MANGION
Għar-Reġistratur, Qrati Ċivili u Tribunali

following publication was ordered, in terms of Article 187 (5) et sequitur of Cap. 12, for the purpose of service of the respondent.

By means of an application in the names: Christopher Galea (I.D. 207474M) vs Scirocco Heights Limited (C92678) filed in the Civil Court, First Hall on the 12th August, 2025, the applicant asked this Honourable Court to:

1. Decide and declare that the defendant company is obliged to sell the immovable property to the plaintiff;

2. Order and condemn the defendant company so that within a short and peremptory period fixed to it, it carries out all the necessary works at its expense, if correndo saving the appointment of referees, and under the penalty of contempt towards its authority;

3. Order and condemn the defendant company to sell to the plaintiff as better described in the preliminary agreement dated 18th June, 2018, and all subsequent extensions and this according to the terms and conditions therein stipulated;

4. Appoint and nominate Notary Robert John Muscat to publish the opportune deed of sale and purchase. as ordered, as well as deputy curators to appear for any possible default and to set a day, time, and place for the publication of this act;

5. In case the sale cannot be made, condemn the defendant company to refund to the plaintiff all the amounts paid by him on account of the agreed price and interest;

6. Declare that the defendant company is responsible for the payment of damages suffered by the plaintiff and liquidate the same damages;

7. Condemn the defendant company to pay the plaintiff those damages so liquidated.

With costs, including those of the judicial letter dated 29th July, 2025, against the defendant company from now summoned so that a reference to its evidence be made.

The application number 827/2025MS in the names mentioned above is postponed to the 23rd March, 2026, at 9.00am.

Notification respondent: Scirocco Heights Limited, 49, Triq Castro, Naxxar

Registry of the Superior Courts, today 18th February, 2026

GABRIEL MANGION
For the Registrar, Civil Courts and Tribunal

481

B'digriet mogħti mill-Qorti Ċivili, Prim Awla, fid-9 ta' Lulju, 2025, fl-atti tar-Rikors Ġuramentat numru 408/2025MS, fl-ismijiet: Atanasov Zhivko Georgiev (KI 0045203A) vs Rosario Agius (KI 745260M) ġiet ordnata s-segwenti pubblikazzjoni, a tenur tal-Artikolu 187 et sequitur tal-Kapitlu 12, biex isservi bħala notifika fil-konfront tal-intimat.

Permezz ta' rikors fl-ismijiet: Atanasov Zhivko Georgiev (KI 0045203A) vs Rosario Agius (KI 745260M) ippreżentat fil-Qorti Ċivili, Prim'Awla, fit-27 ta' Ġunju, 2025, ir-rikorrent talab lil din l-Onorabbli Qorti sabiex ma tordnax it-twaqqif tal-proċedimenti odjerni u dan ai termini tal-Art 15(3) tal-Kap. 387 tal-Liġijiet ta' Malta.

Ir-Rikors Ġuramentat numru 408/2025MS fl-ismijiet imsemmija hawn fuq huwa differit għat-30 ta' Marzu, 2026, fid-9.00 a.m.

Notifika: Atanasov Zhivko Georgiev (ID 0045203A), Sunrise Crt, fl 18, Triq it-Tamar, San Pawl il-Baħar.

Reġistru tal-Qrati Superjuri, illum 18 ta' Frar, 2026.

GABRIEL MANGION
Għar-Reġistratur, Qrati Ċivili u Tribunali

By means of a decree given by the Civil Court, First Hall, on the 9th July, 2025, in the records of the application number 408/2025MS, in the names: Atanasov Zhivko Georgiev (ID 0045203A) vs Rosario Agius (ID 745260M) the following publication was ordered, in terms of Article 187 et sequitur of Cap. 12, for the purpose of service of the respondent.

By means of an application in the names: Atanasov Zhivko Georgiev (ID 0045203A) vs Rosario Agius (ID 745260M) filed in the Civil Court, First Hall on the 27th June, 2025, the applicant asked this Honourable Court not to order the stopping of the present proceedings and this in terms of Art 15 (3) of Cap. 387 of the Laws of Malta.

The application number 408/2025MS in the names mentioned above is deferred to the 30th March, 2026, at 9.00 a.m.

Notification: Atanasov Zhivko Georgiev (ID 0045203A), Sunrise Crt, Fl 18, Triq it-Tamar, St Paul's Bay.

Registry of the Superior Courts, today 18th February 2026.

GABRIEL MANGION
For the Registrar, Civil Courts and Tribunals

482

ARB/C011/2026 – ORDNI TA' QBID U FFRIŻAR

IKUN JAF KULĦADD illi b'digriet mogħti fl-1 ta' Frar, 2026, mill-Qorti tal-Maġistrati (Malta) bħala Qorti Istruttorja (il-Maġistrat Dott. Jean Paul Grech, LLD), Kumpilazzjoni Numru 114/2026, fil-kawża fl-ismijiet:

Ir-Repubblika ta' Malta

Kontra

FABIO VESPA, ta' 41 sena, imwieled fl-Italja, fil-25 ta' Frar, 1984, u residenti fi 12, San Mikiel, Flat 1, Triq l-Oratorju, Ħal Għargħur, u detentur ta' karta tal-identità Taljana bin-numru AY0714147.

Il-Qorti ORDNAT is-sekwestru ta' kwalunkwe proprjetà li tkun f'idejn partijiet terzi li dwarha jkun hemm raġuni valida sabiex jitwemmen li l-proprjetà hija suġġetta għall-konfiska, u qed iżżomm u tipprojbixxi lill-imputat FABIO VESPA milli jittrasferixxi, jagħti b'rahan, jipoteka, jew b'xi mod ieħor ibiddel jew jiddisponi minn dik il-proprjetà u minn proprjetà oħra tiegħu jew li tkun fil-pussess tiegħu sal-limitu ta': disat elef seba' mija u wieħed u sittin ewro

ARB/C011/2026 – SEIZING AND FREEZING ORDER

IT IS BEING NOTIFIED that by a decree dated 01st February, 2026, given by the Court of Magistrates (Malta) as a Court of Criminal Inquiry (Magistrate Dr Jean Paul Grech, LLD), with Compilation Number 114/2026, in the case:

The Republic of Malta

Versus

FABIO VESPA, 41 years, born in Italy on the 25th February, 1984, and residing at '12, San Mikiel, Flat 1, Triq l-Oratorju, Ħal Għargħur' and holder of an Italian identity card AY0714147.

The Court ORDERED the attachment of any property in the hands of third parties for which there is reasonable cause to believe that the property is subject to confiscation, and is restraining and prohibiting the accused FABIO VESPA from transferring, pledging, hypothecating, or otherwise changing or disposing of any such property and of such other property owned by him or being in his possession up to the limit of: nine thousand, seven hundred, sixty one euro and seventy

u wieħed u sebgħin ċenteżmi (€9,761.71), u dan ai termini tal-Artikolu 36 tal-Att dwar ir-Rikavat mill-Kriminalità, Kap. 621 tal- Liġijiet ta' Malta u tal-Artikolu 23A tal-Kodiċi Kriminali, Kap. 9 tal- Liġijiet ta' Malta.

Il-Qorti AWTORIZZAT lill-imputat li jirċievi l-ammont ta' wieħed u għoxrin elf, disa' mija u ħamsa u erbgħin ewro (€21,945) fis-sena, wara li l-imputat jindika b'nota minn fejn se jipperċepixxi dawn il-flejjes.

Kull persuna li tagħmel xi ħaġa bi ksur tal-ordni tal-Qorti msemmi fl-Artikolu 23A u fl-Artikolu 22A tkun ħatja ta' reat u teħel meta tinstab ħatja multa ta' mhux iżjed minn ħdax-il elf, sitt mija u sitta u erbgħin ewro u sebgħa u tmenin ċenteżmu (€11,646.87) jew priġunerija għal żmien ta' mhux iżjed minn tnax-il xahar, jew dik il-multa u priġunerija flimkien.

Kull trasferiment ieħor jew tneħħija oħra ta' proprjetà li jsiru bi ksur ta' dik l-ordni tal-Qorti jkunu nulli u ma jkollhom ebda effett fil-liġi.

Illum 18 ta' Frar, 2026

IS-SA EUNICE GRECH FIORINI
Direttur, Ufficju għal-Irkupru tal-Assi

one cents (€9,761.71), and this in terms of Article 36 of the Proceeds of Crime Act, Cap. 621 of the Laws of Malta and Article 23A of the Criminal Code, Cap. 9 of the Laws of Malta.

The Court AUTHORISED the said accused to receive the amount of twenty-one thousand, nine hundred and forty five euro (€21,945) per year, after the accused indicates with a note from where he is perceiving this money.

Any person who acts in contravention of the court order mentioned in Article 23A and Article 22A, referred to above shall be guilty of an offence and shall on conviction be liable to a fine (multa) not exceeding eleven thousand, six hundred and forty-six euro and eighty-seven cents (€11,646.87), or to imprisonment for a period not exceeding twelve months, or to both such fine and imprisonment.

Any transfer or other disposal of any property made in contravention of the said Court order shall be null and without effect at law.

Today 18th February, 2026

MS EUNICE GRECH FIORINI
Director, Asset Recovery Bureau

483

B'dan l-avviż ikun magħruf illi b'rikors ippreżentat fil-Qorti, Sezzjoni ta' Ġuriżdizzjoni Volontarja, fit-13 ta' Novembru, 2025, Rikors numru 1075/2025, minn Ruth Mouawad Dougall née Dougall et, fejn talbu li tiġi ddikjarata miftuħa favur Ruth Mouawad Dougall, Carol Muscat Dougall u Alan Dougall ulied id-decujus fi kwoti ndaqs bejniethom is-suċċessjoni ta' Mary Dougall née Faure, armla ta' Giuzeppi Dougall, bint il-mejtin George Faure u Theresa née Barbara, imwielda Ħal Tarxien, Malta, kienet residenti Paola, Malta, u mietet l-Imsida, Malta, fis-26 ta' Mejju, 2025, ta' 78 sena, u li kellha karta tal-identità numru 0929546M.

Għaldaqstant, kull min jidhirlu li għandu interess huwa msejjaħ biex jidher quddiem il-Qorti fuq imsemmija sabiex b'nota jmur kontra dik it-talba fi żmien ħmistax-il ġurnata li jibda jgħaddi minn dak il-jum li fih jiġi mwaħħal il-bandu u l-avviżi skont il-liġi.

Reġistru tal-Qorti Ċivili, Sezzjoni ta' Ġuriżdizzjoni Volontarja

Illum 19 ta' Frar, 2026

ALEXANDRA DEBATTISTA
Għar-Reġistratur, Qrati Ċivili u Tribunali

By means of an application filed in the Civil Court of Voluntary Jurisdiction Section, on the 13th November, 2025, Application number 1075/2025, by Ruth Mouawad Dougall née Dougall et whereby they requested that it be declared open in favour of Ruth Mouawad Dougall, Carol Muscat Dougall and Alan Dougall children of the decujus in equal shares between them the succession of Mary Dougall née Faure, widow of Giuzeppi Dougall, daughter of the late George Faure and Theresa née Barbara, born in Ħal Tarxien, Malta, resided in Paola, Malta, and died in Msida, Malta, on the 26th May, 2025, aged 78, and who held identity card number 0929546M.

Wherefore, any person who believes to have an interest in the matter is hereby called upon to appear before the said Court and to bring forward his objections hereto by a minute to be filed within fifteen days from the posting of the banns and notices according to law.

Registry of the Civil Court, Voluntary Jurisdiction Section

Today 19th February, 2026

ALEXANDRA DEBATTISTA
For the Registrar, Civil Court and Tribunals

484

Ikun jaf kulħadd illi bis-setgħat mogħtija lilha bl-artikolu 257 tal-Kodiċi Ċivili, il-Qorti tar-Reviżjoni tal-Atti Nutarili, b'Digriet tat-12 ta' Frar, 2026, u dan wara Rikors b'numru 1256/2025, ordnat:

Lid-Direttur tar-Reġistru Pubbliku, li jeffetwa l-korrezzjoni jew annotazzjoni mitluba fl-Att tat-Twelid numru 6300/2015 (u mhux kif erronjament indikat fir-Rikors promotur bħala 176968) sabiex isem Anastasia Mikhaylovna Vavilova jiġi mibdul kull fejn jidher b'annotazzjoni minn 'Anastasia Mikhaylovna' għal 'Anastasia' biss.

Qorti ta' Reviżjoni tal-Atti Nutarili

Illum l-Erbgħa 18 ta' Frar, 2026

RUTH PISCOPO
Deputat Reġistratur, Qorti tar-Reviżjoni tal-Atti Nutarili

It is hereby notified that in virtue of the powers conferred by Section 257 of the Civil Code, the Court of Revision of Notarial Acts, by a Decree dated the 12th February, 2026, and upon an application numbered 1256/2025, ordered:

To the Director of the Public Registry, to effect the requested correction or annotation on the Act of Birth number 6300/2015 (and not as mistakenly indicated in the initiating application as 176968) so that the name of Anastasia Mikhaylovna Vavilova is changed wherever it appears by annotation from 'Anastasia Mikhaylovna' to 'Anastasia' only.

Court of Revision of Notarial Acts

Today Wednesday 18th February, 2026

RUTH PISCOPO
Deputy Registrar, Court of Revision of Notarial Acts

485

Ikun jaf kulħadd illi bis-setgħat mogħtija lilha bl-artikolu 257 tal-Kodiċi Ċivili, il-Qorti tar-Reviżjoni tal-Atti Nutarili, b'Digriet tat-12 ta' Frar, 2026, u dan wara Rikors b'numru 1257/2025, ordnat:

Lid-Direttur tar-Reġistru Pubbliku, li jeffetwa l-korrezzjoni jew annotazzjoni mitluba fl-Att tat-Twelid numru 6298/2015 (u mhux kif erronjament indikat fir-Rikors promotur bħala 176969) sabiex isem Vladimir Viktorovich Nesteruk jiġi mibdul kull fejn jidher b'annotazzjoni minn 'Vladimir Viktorovich' għal 'Vladimir' biss.

Qorti ta' Reviżjoni tal-Atti Nutarili

Illum l-Erbgħa 18 ta' Frar, 2026

RUTH PISCOPO
Deputat Reġistratur, Qorti tar-Reviżjoni tal-Atti Nutarili

It is hereby notified that in virtue of the powers conferred by Section 257 of the Civil Code, the Court of Revision of Notarial Acts, by a Decree dated the 12th February, 2026, and upon an application numbered 1257/2025, ordered:

To the Director of the Public Registry, to effect the requested correction or annotation on the Act of Birth number 6298/2015 (and not as mistakenly indicated in the initiating application as 176969) so that the name of Vladimir Viktorovich Nesteruk is changed wherever it appears by annotation from 'Vladimir Viktorovich' to 'Vladimir' only.

Court of Revision of Notarial Acts

Today Wednesday 18th February, 2026

RUTH PISCOPO
Deputy Registrar, Court of Revision of Notarial Acts

486

B'digriet mogħti mill-Qorti Ċivili, Prim'Awla, fit-25 ta' Novembru, 2025, fl-atti tar-Rikors Ġuramentat numru 1040/2024 GMG, fl-ismijiet: Cleaven John Axiaq et vs Pierre Axiaq et, ġiet ordnata is-segwenti pubblikazzjoni, a tenur tal-Artikolu 187(3) et sequitur tal-Kap. 12, biex isservi bħala notifika fil-konfront tal-intimat.

Permezz ta' rikors fl-ismijiet: Cleaven John Axiaq (KI 309587M) vs Pierre Axiaq (K.I 378174M) ippreżentat fil-Qorti Ċivili, Prim'Awla, fl-24 ta' Settembru, 2024, ir-rikorrent talab lil din l-Onorabbli Qorti sabiex:

By means of a decree given by the Civil Court, First Hall, on the 25th November, 2025, in the records of the application number 1040/2024 GMG, in the names: Cleaven John Axiaq et vs Pierre Axiaq et, the following publication was ordered, in terms of Article 187 (3) et sequitur of Cap. 12, for the purpose of service of the respondent.

By means of an application in the names: Cleaven John Axiaq (ID 309587M) vs Pierre Axiaq (ID 378174M) filed in the Civil Court, First Hall, on the 24th September, 2024, the applicant asked this Honourable Court to:

1. Tiddikjara illi l-intimat ma għandhom l-ebda jedd fil-liġi li jħallu l-komunikazzjonijiet fil-parti interna tal-garaxx tal-esponenti;

2. Tiddikjara illi fi kwalunkwe każ, il-komunikazzjonijiet, fil-parti interna tal-garaxx tal-esponenti, qegħdin jippreġudikaw lir-rikorrenti mit-tgawdija ta' ħwejjiġhom, u/jew joħolqulhom inkonvenjent, molestja gravi, u danni;

3. Tordna lill-intimat sabiex ineħħu l-komunikazzjonijiet mill-parti interna tal-garaxx tal-esponenti, u minflok iqegħduhom f'post aktar idoneu;

4. Tillikwida d-danni sofferti mir-rikorrenti, tillikwida wkoll kwalunkwe kumpens li jkun dovut skont il-liġi, u tordna lill-initmati iħallsu dak l-ammont hekk likwidat lir-rikorrenti, bl-imgħax legali;

5. Tagħti kwalunkwe ordni meqjusa neċessarja skont il-każ.

Bl-ispejjeż kollha kontra l-intimati, u bl-imgħax legali fejn applikabbli, li jinsabu minn issa inġunt għas-subizzjoni.

Ir-Rikors Ġuramentat numru 1040/2024 GMG fl-ismijiet imsemmija hawn fuq huwa differit għal-25 ta' Marzu, 2026, fil-11.30 a.m.

Notifika Intimat: Pierre Axiaq (378174M), 51 St Rita, Triq il-Karmnu, Ħaż-Żabbar
Rita Axiaq (11544M), 51 St Rita, Triq il-Karmnu, Ħaż-Żabbar
Kelly Axiaq, 51 St Rita, Triq il-Karmnu, Ħaż-Żabbar

Reġistru tal-Qorti Ċivili, illum 19 ta' Frar, 2026

GABRIEL MANGION
Għar-Reġistratur, Qrati Ċivili u Tribunali

1. Declare that the respondents have no right at law to leave any communications in the internal part of the applicant's garage;

2. Declare that in any case, the communications, in the internal part of the garage of the applicants, are prejudicing the applicants from the enjoyment of their belongings, and/or create inconvenience, grievous molestation, and damages;

3. Order the respondent to remove the communications from the internal part of the garage of the applicants, and instead place them in a more suitable place;

4. Liquidate the damages suffered by the applicants, also liquidate any compensation that is due according to law, and order the respondents to pay the amount so liquidated to the applicants, with legal interest;

5. Give any order deemed necessary according to the case.

With all costs against the respondents, and with legal interest where applicable, who are from now summoned so that a reference to their evidence be made.

The Application Number 1040/2024 GMG in the names mentioned above is postponed to the 25th of March, 2026, at 11.30 a.m.

Notification: Pierre Axiaq (378174M), 51 St Rita, Triq il-Karmnu, Ħaż-Żabbar
Rita Axiaq (11544M), 51 St Rita, Triq il-Karmnu, Ħaż-Żabbar
Kelly Axiaq, 51 St Rita, Triq il-Karmnu, Ħaż-Żabbar

Registry of the Civil Court, on this day 19th of February 2026

GABRIEL MANGION
For the Registrar, Civil Courts and Tribunals

487

B'digriet mogħti mill-Qorti Ċivili, Prim'Awla, (Sede Kostituzzjonali), fl-4 ta' Diċembru, 2025, fl-atti tar-Rikors Ġuramentat numru 336/2025JVC, fl-ismijiet: Marthese Camilleri vs Peter Borg et, ġiet ordnata s-segwenti pubblikazzjoni, a tenur tal-Artikolu 187 et sequitur tal-Kap. 12, biex isservi bħala notifika fil-konfront tal-intimat.

Permezz ta' rikors fl-ismijiet: Marthese Camilleri (KI 448064M) vs Peter Borg (KI 192658M) et ippreżentat fil-Qorti Ċivili, Prim'Awla, (Sede Kostituzzjonali) fil-5 ta' Settembru, 2025, ir-rikorrent talab lil din l-Onorabbli Qorti sabiex:

By means of a decree given by the Civil Court, First Hall, (Constitutional jurisdiction), on the 4th December, 2025, in the records of the Sworn application number 336/2025JVC, in the names: Marthese Camilleri vs Peter Borg et, the following publication was ordered, in terms of Article 187 et sequitur of Cap. 12, for the purpose of service of the respondent.

By means of an application in the names: Marthese Camilleri (ID 448064M) vs Peter Borg (ID 192658M) et filed in the Civil Court, First Hall (Constitutional jurisdiction) on the 5th September, 2025, the applicant asked this Honourable Court to:

1. Tiddikjara illi l-provvedimenti tal-Kap. 158 tal-Liġijiet ta' Malta inkluż l-artikolu 12(2) kisru u vvjolaw id-drittijiet fundamentali tar-rikorrenti għat-tgawdija tal-proprjetà tagħha, 91, 'Kong', Triq il-Kanonku Bonnici, Il-Ħamrun;

2. Tiffissa u tillikwida kumpens xieraq bħala danni pekunjarji u danni morali għas-snin kollha li r-rikorrenti batiet vjolazzjoni tad-drittijiet tagħha;

3. Tikkundanna lill-intimat Avukat tal-Istat iħallas l-istess kumpens u danni hekk likwidati, bl-imgħaxijiet legali.

Bl-ispejjeż kontra l-istess intimati u/jew min minnhom li huma minn issa inġunti għas-subizzjoni u bl-imgħaxijiet legali.

Ir-Rikots Ġuramentat numru 336/2025JVC fl-ismijiet imsemmija hawn fuq huwa differit għall-24 ta' Marzu, 2026, fid-9.15 a.m.

Notifika Intimat: Peter Borg (192658M) 91, 'Kong', Triq il-Kanonku Bonnici, Il-Ħamrun
Agnes Borg (542658M), 91, 'Kong', Triq il-Kanonku Bonnici, Il-Ħamrun

Reġistru tal-Qrati Superjuri, illum 19 ta' Frar, 2026

GABRIEL MANGION
Għar-Reġistratur, Qrati Ċivili u Tribunali

1. Declare that the provisions of Cap. 158 of the Laws of Malta including Article 12 (2) violated and violated the fundamental rights of the applicant for the enjoyment of her property, 91, 'Kong', Triq il-Kanonku Bonnici, Ħamrun;

2. Fix and liquidate appropriate compensation as pecuniary damages and moral damages for all the years that the applicant suffered in violation of her rights;

3. Condemn the respondent State Advocate to pay the same compensation and damages so liquidated, with legal interest.

With costs against the same respondents and/or either of whom who are from now summoned so that a reference to their evidence be made and with legal interest.

The Sworn application number 336/2025JVC in the names mentioned above is postponed for hearing to the 24th March, 2026, at 9.15 a.m.

Notify respondent: Peter Borg (192658M) 91, 'Kong', Triq il-Kanonku Bonnici, Ħamrun
Agnes Borg (542658M), 91, 'Kong', Triq il-Kanonku Bonnici, Ħamrun

Registry of the Superior Courts, today 19th February, 2026

GABRIEL MANGION
For the Registrar, Civil Courts and Tribunals

488

B'digriet mogħti mill-Qorti Ċivili, Prim'Awla, (Sede Kostituzzjonali), fil-5 ta' Jannar, 2026, fl-atti tar-Rikors Ġuramentat numru 300/2021MH, fl-ismijiet: Concetta sive Cettina Camilleri u b'digriet datat 24 ta' April, 2023, Vincent Camilleri, Maria Dolores sive Doris Camilleri, Maria Carmela sive Carmen Sammut, Josette Sant, Thomas Duckworth assumew l-atti flokk Concetta sive Cettina Camilleri stante illi Concetta sive Cettina Camilleri mietet fil-mori vs l-Avukat tal-Istat et, ġiet ordnata s-segwenti pubblikazzjoni, a tenur tal-Artikolu 187 et sequitur tal-Kapitlu 12, biex isservi bħala notifika fil-konfront tal-intimat.

Permezz ta' rikors fl-ismijiet: Concetta sive Cettina Camilleri (447428M) u b'digriet datat 24 ta' April, 2023, Vincent Camilleri, Maria Dolores sive Doris Camilleri, Maria Carmela sive Carmen Sammut, Josette Sant, Thomas Duckworth assumew l-atti flok Concetta sive Cettina Camilleri stante illi Concetta sive Cettina Camilleri mietet fil-mori vs l-Avukat tal-Istat et ippreżentat fil-Qorti Ċivili, Prim'Awla, (Sede Kostituzzjonali) fil-5 ta' Mejju, 2021, ir-rikorrent talab lil din l-Onorabbli Qorti sabiex:

By means of a decree given by the Civil Court, First Hall (Constitutional jurisdiction), on the 5th January, 2026, in the records of the Sworn application number 300/2021MH, in the names: Concetta sive Cettina Camilleri and by decree dated 24th April, 2023, Vincent Camilleri, Maria Dolores sive Doris Camilleri, Maria Carmela sive Carmen Sammut, Josette Sant, Thomas Duckworth took over the records of the suit Concetta sive Cettina Camilleri since Concetta sive Cettina Camilleri died during the proceedings vs the State Advocate et, the following publication was ordered, in terms of Article 187 et sequitur of Cap. 12, to serve as service on the respondent.

By means of an application in the names: Concetta sive Cettina Camilleri (447428M) and by decree dated 24th April, 2023, Vincent Camilleri, Maria Dolores sive Doris Camilleri, Maria Carmela sive Carmen Sammut, Josette Sant, Thomas Duckworth took over the records of the suit Concetta sive Cettina Camilleri since Concetta sive Cettina Camilleri died during the proceedings vs the State Advocate et filed in the Civil Court, First Hall, (Constitutional jurisdiction) on the 5th May, 2021, the applicant asked this Honourable Court to:

1. Tiddikjara u tiddeċiedi illi fil-konfront tar-rikorrenti l-opra tal-Ordinanza li Tirregola t-Tiġdid tal-Kiri tal-Bini ossija l-provvedimenti tal-Kap. 158 tal-Ligijiet ta' Malta u/jew (żieda awtorizzata permezz tad-digriet datat 24/4/23) l-Kap. 69 tal-Ligijiet ta' Malta inkluż imma mhux limitat għall-Artikoli 3 u 4 tal-istess Kap. u bl-opra ta' ligijiet viġenti li qegħdin jagħtu dritt ta' rilokazzjoni lill-intimati Carmel sive Lino Chircop u Bianca Chircop tal-fond 'Blanche House', Triq l-Għasafar ġja St Francis Street, Il-Ħamrun, u li qegħdin iċaħħdu lill-esponenti milli tirċievi kirja ġusta, wasslu u/jew qegħdin iwasslu għall-vjolazzjoni tad-drittijiet fundamentali tar-rikorrenti kif protetti bl-Artikolu 37 tal-Kostituzzjoni ta' Malta u l-Ewwel Artikolu tal-Ewwel Protokoll tal-Konvenzjoni Ewropea;

2. Tordna u tagħti lir-rikorrenti r-rimedji kollha li din l-Onorabbli Qorti jidhrilha xierqa fis-sitwazzjoni inkluż li jiġi ddikjarat illi l-intimati ma jistgħux jibqgħu jużufruwixxu mill-protezzjoni tal-liġi kif ukoll billi tordna l-iżgumbrament tal-intimati Carmel sive Lino Chircop u Bianca Chircop mill-fond de quo;

3. Tiddikjara u tiddeċiedi li l-intimati jew min minnhom huma responsabbli għal kumpens u danni pekunjarji kif ukoll nonpekunjarji sofferti mir-rikorrenti b'konsegwenza tal-vjolazzjoni minnhom sofferta ai termini tal-Artikolu 41 tal-Konvenzjoni Ewropea;

4. Tillikwida l-istess kumpens u danni hekk kif sofferti mir-rikorrenti, ai termini tal-Artikolu 41 tal-Konvenzjoni Ewropea;

5. Tikkundanna lill-intimati jew min minnhom iħallsu l-istess kumpens u danni likwidati ai termini tal-Artikolu 41 tal-Konvenzjoni Ewropea.

Bl-ispejjeż kollha kontra l-intimat li minn issa huwa inġunt għas-subizzjoni.

Ir-Rikors Ġuramentat numru 300/2021MH fl-ismijiet imsemmija hawn fuq huwa differit għall-4 ta' Marzu, 2026, fid-9.00 a.m.

Notifika Intimat: Carmel sive Lino Chircop (441142M), 17, Triq l-Għasafar, Il-Ħamrun

Bianca Chircop (179248M), 17, Triq l-Għasafar, Il-Ħamrun

Reġistru tal-Qrati Superjuri, illum 19 ta' Frar, 2026

GABRIEL MANGION
Għar-Reġistratur, Qrati Ċivili u Tribunali

1. Declare and decide that in regard to the applicant the operation of the Ordinance regulating the renewal of Leases of premises or rather the provisions of Cap. 158 of the Laws of Malta and/or (increase authorised by means of a decree dated 24/4/23) to Cap. 69 of the Laws of Malta including but not limited to Articles 3 and 4 of the same Cap. and by the operation of vigorous laws which are granting a right of relocation to the respondents Carmel sive Lino Chircop and Bianca Chircop of the premises 'Blanche House', Triq l-Għasafar previously St Francis Street, Ħamrun, and which are depriving the applicant from receiving a just lease, led and/or are leading to a violation of the fundamental rights of the applicant as protected by Article 37 of the Constitution of Malta and the First Article of the First Protocol of the European Convention;

2. Order and give the applicants all the remedies that this Honourable Court deems fit in the situation including that it be declared that the respondents cannot continue to avail themselves of the protection of the law as well as by ordering the eviction of the respondents Carmel sive Lino Chircop and Bianca Chircop from the premises de quo;

3. Declare and decide that the respondents or either of whom are responsible for compensation and pecuniary as well as non-pecuniary damages suffered by the applicants as a consequence of the violation suffered by them in terms of Article 41 of the European Convention;

4. Liquidate the same compensation and damages as suffered by the applicants, in terms of Article 41 of the European Convention;

5. Condemn the respondents or either of whom to pay the same compensation and liquidated damages in terms of Article 41 of the European Convention.

With all costs against the respondent who is from now summoned so that a reference to his evidence be made.

The Sworn application number 300/2021MH in the names mentioned above is postponed to the 4th March, 2026, at 9.00 a.m.

Notification respondent: Carmel sive Lino Chircop (441142M), 17, Triq l-Għasafar, Ħamrun

Bianca Chircop (179248M), 17, Triq l-Għasafar, Ħamrun

Registry of the Superior Courts, today 19th February, 2026

GABRIEL MANGION
For the Registrar, Civil Courts and Tribunals

489

B'digriet mogħti mill-Qorti Ċivili, Prim'Awla, fid-9 ta' Lulju, 2025, fl-atti tar-Rikors Ġuramentat numru 678/2025MH, fl-ismijiet: Id-Direttur, Qrati Ċivili u Tribunali bħala Reġistratur Qrati Ċivili u Tribunali vs Daniel Azzopardi pro et noe, ġiet ordnata s-segwenti pubblikazzjoni, a tenur tal-Artikolu 187 et sequitur tal-Kapitlu 12, biex isservi bħala notifika fil-konfront tal-intimat.

Permezz ta' rikors fl-ismijiet: Id-Direttur, Qrati Ċivili u Tribunali bħala Reġistratur Qrati Ċivili u Tribunali vs Daniel Azzopardi (347682M) pro et noe ppreżentat fil-Qorti Ċivili, Prim'Awla, fis-27 ta' Ġunju, 2025, ir-rikorrent talab lil din l-Onorabbli Qorti sabiex:

1. Issib lis-soċjetà intimata u lil Daniel Azzopardi, jew min minnhom, ħatja ta' disprezz kontra l-awtorità tagħha ai termini tal-Artikolu 997 u 1003A tal-Kap. 12 tal-Liġijiet ta' Malta;

2. Tikkundanna lill-intimata u lil Daniel Azzopardi, jew min minnhom, għall-pieni indikati fl-istess artikolu u tikkundannaha għall-priġunerija għal żmien sa xahar jew multa ta' mhux inqas minn mitejn u tlieta u tletin ewro (€233) u mhux iktar minn elfejn tliet mija u tletin ewro (€2,330) jew għall-multa u priġunerija flimkien;

3. Timponi kwalunkwe ordni oħra meħtieġa fuq l-intimata ai termini tal-artikolu 997 sub-artikolu (2) tal-Kap. 12 tal-Ligijiet ta' Malta inkluži billi tiffissa żmien perentorju sakemm dawn l-istess ordnijiet għandhom jiġu sodisfatti.

Bl-ispejjeż kollha kontra l-intimat li minn issa huwa inġunt għas-subizzjoni.

Ir-Rikors Ġuramentat numru 678/2025MH fl-ismijiet imsemmija hawn fuq huwa differit għall-4 ta' Marzu, 2026, fid-9.00 a.m.

Notifika Intimat: Daniel Azzopardi (347682M), Il-Moll tal-Ħatab, Numru 31, Il-Marsa

Reġistru tal-Qrati Superjuri, illum 19 ta' Frar, 2026

GABRIEL MANGION
Għar-Reġistratur, Qrati Ċivili u Tribunali

By means of a decree given by the Civil Court, First Hall, on the 9th July, 2025, in the records of the Sworn application number 678/2025MH, in the names: The Director Civil Courts and Tribunals as Registrar Civil Courts and Tribunals vs Daniel Azzopardi pro et noe, the following publication was ordered, in terms of Article 187 et sequitur of Cap. 12, for the purpose of service of the respondent.

By means of an application in the names: The Director, Civil Courts and Tribunals as Registrar Civil Courts and Tribunals vs Daniel Azzopardi (347682M) pro et noe filed in the Civil Court, First Hall, on the 27th June, 2025, the applicant asked this Honourable Court to:

1. Find the respondent company and Daniel Azzopardi, or either of whom, guilty of contempt towards its authority in terms of Article 997 and 1003A of Cap. 12 of the Laws of Malta;

2. Condemn the respondent and Daniel Azzopardi, or either of whom, to the penalties indicated in the same Article and condemn her to imprisonment for a term of up to one month or a fine of not less than two hundred and thirty-three euro (€233) and not more than two thousand three hundred and thirty euro (€2,330) or to the fine and imprisonment together;

3. Impose any other necessary order on the respondent in terms of Article 997 sub-Article (2) of Cap. 12 of the Laws of Malta including by fixing a peremptory time till these same orders are to be satisfied.

With all costs against the respondent who is from now summoned so that a reference to his evidence be made.

The Sworn application number 678/2025MH in the names mentioned above is postponed to the 4th March, 2026, at 9.00 a.m.

Notification respondent: Daniel Azzopardi (347682M), Il-Moll tal-Ħatab, Number 31, Marsa

Registry of the Superior Courts, today 19th February, 2026

GABRIEL MANGION
For the Registrar, Civil Courts and Tribunals

490

B'digriet mogħti mill-Qorti Ċivili, Prim'Awla, fit-12 ta' Frar, 2026, fl-atti tar-Rikors Ġuramentat numru 1023/2025AD, fl-ismijiet: Id-Direttur, Qrati Ċivili u

By means of a decree given by the Civil Court, First Hall, on the 12th February, 2026, in the records of the Sworn application number 1023/2025AD, in the names: The

Tribunali bħala Registratur Qrati u Tribunali Ċivili vs Natalia Vassallo, ġiet ordnata s-segwenti pubblikazzjoni, a tenur tal-Artikolu 187 et sequitur tal-Kapitlu 12, biex isservi bħala notifika fil-konfront tal-intimat.

Permezz ta' rikors fl-ismijiet: Id-Direttur, Qrati Ċivili u Tribunali bħala Registratur Qrati u Tribunali Ċivili vs Natalia Vassallo (560312L) ippreżentat fil-Qorti Ċivili, Prim'Awla, fis-6 ta' Ottubru, 2025, ir-rikorrent talab lil din l-Onorabbli Qorti sabiex:

1. Issib lill-intimata ħatja ta' disprezz kontra l-Awtorità tagħha ai termini tal-artikolu 997 et seq tal-Kap. 12 tal-Ligijiet ta' Malta;

2. Tikkundanna lill-intimata għall-pieni indikati fl-istess artikolu u tikkundannaha għall-priġunerija għal żmien sa xahar jew multa ta' mhux inqas minn mitejn u tlieta u tletin ewro (€233) u mhux iktar minn elfejn tliet mija u tletin ewro (€2,330) jew għall-multa u priġunerija flimkien;

3. Timponi kwalunkwe ordni oħra meħtieġa fuq l-intimata ai termini tal-artikolu 997 sub-artikolu (2) tal-Kap. 12 tal-Ligijiet ta' Malta inklużi billi tiffissa żmien perentorju sakemm dawn l-istess ordnijiet għandhom jiġu sodisfatti.

Bl-ispejjeż kollha kontra l-intimat li minn issa huwa inġunt għas-subizzjoni.

Ir-Rikors Ġuramentat numru 1023/2025AD fl-ismijiet imsemmija hawn fuq huwa differit għas-27 ta' Marzu, 2026, fid-9.15 a.m.

Notifika Intimat: Natalia Vassallo (560312L), 39, Oakland, Fl. 1, Triq is-Sikka, Marsaskala

Reġistru tal-Qrati Superjuri, illum 19 ta' Frar, 2026

GABRIEL MANGION
Għar-Reġistratur, Qrati Ċivili u Tribunali

Director Civil Courts and Tribunals as Registrar Civil Courts and Tribunals vs Natalia Vassallo, the following publication was ordered, in terms of Article 187 et sequitur of Cap. 12, for the purpose of service of the respondent.

By means of an application in the names: The Director, Civil Courts and Tribunals as Registrar Civil Courts and Tribunals vs Natalia Vassallo (560312L) filed in the Civil Court, First Hall, on the 6th October, 2025, the applicant asked this Honourable Court to:

1. Find the respondent guilty of contempt towards its Authority in terms of Article 997 et seq of Cap. 12 of the Laws of Malta;

2. Condemn the respondent to the penalties indicated in the same Article and condemn her to imprisonment for a term of up to one month or a fine of not less than two hundred and thirty three euro (€233) and not more than two thousand three hundred and thirty euro (€2,330) or to the fine and imprisonment together;

3. Impose any other necessary order on the respondent in terms of Article 997 sub-Article (2) of Cap. 12 of the Laws of Malta including by fixing a peremptory time till these same orders are to be satisfied.

With all costs against the respondent who is from now summoned so that a reference to his evidence be made.

The Sworn application number 1023/2025AD in the names mentioned above is postponed to the 27th March, 2026, at 9.15 a.m.

Notification respondent: Natalia Vassallo (560312L), 39, Oakland, Fl. 1, Triq is-Sikka, Marsaskala

Registry of the Superior Courts, today 19th February, 2026

GABRIEL MANGION
For the Registrar, Civil Courts and Tribunals

491

B'digriet mogħti mill-Qorti Ċivili, Prim'Awla, fis-16 ta' Jannar, 2026, wara c-ċedola ta' depożitu numru 2644/2024 fl-atti tas-Subbasta (Immobbli) numru 65/2019 fir-rikors numru 21/26MS, fl-ismijiet: George Zammit et vs Alfred Zammit et, ġiet ordnata s-segwenti pubblikazzjoni, a tenur tal-Artikolu 187 et sequitur tal-Kapitlu 12, biex isservi bħala notifika fil-konfront tal-intimat.

Permezz ta' rikors fl-ismijiet: George Zammit (389461M) et vs Alfred Zammit (474862M) et ippreżentat fil-Qorti

By means of a decree given by the Civil Court, First Hall, on the 16th January, 2026, following the schedule of deposit number 2644/2024 in the records of judicial sale (immovables) number 65/2019 in the application number 21/26MS, in the names: George Zammit et vs Alfred Zammit et, the following publication was ordered, in terms of Article 187 et sequitur of Cap. 12, for the purpose of service of the respondent.

By means of an application in the names: George Zammit (389461M) et vs Alfred Zammit (474862M) et filed

Ċivili, Prim'Awla, fit-8 ta' Jannar, 2025, ir-rikorrent talab lil din l-Onorabbli Qorti sabiex:

1. Ai terminu tal-Artikolu 339 tal-Kap. 12 tal-Ligijiet ta' Malta jinfetaħ il-proċess tal-konkors tal-kredituri skont id-dispożizzjonijiet tal-Artikolu 446 et sequitur tal-Kap. 12 tal-Ligijiet ta' Malta għar-rigward taċ-ċedola bin-numru 2644/2024 fl-ismijiet premessi u, jekk din l-Onorabbli Qorti jidhrilha opportun, tordna li s-smigħ ta' dawn il-proċeduri ikun kontestwali mal-konkors numru 1275/2022/MS li huwa pendenti u jinsab differit għas-7 ta' Frar, 2025.

Dan kollu previa kull provvediment ieħor li din l-Onorabbli Qorti jidrilha xieraq u opportun.

Ir-Rikors Ġuramentat numru 21/26MS fl-ismijiet imsemmija hawn fuq huwa differit għat-2 ta' Marzu, 2026, fid-9.00 a.m.

Notifika Intimat: Alfred Zammit (474862M)

Reġistru tal-Qrati Superjuri, illum 19 ta' Frar, 2026

GABRIEL MANGION
Għar-Reġistratur, Qrati Ċivili u Tribunali

in the Civil Court, First Hall, on the 8th January, 2025, the applicant asked this Honourable Court to:

1. In terms of Article 339 of Cap. 12 of the Laws of Malta the process of competition of creditors is opened according to the provisions of Article 446 et sequitur of Cap. 12 of the Laws of Malta as regards the schedule of deposit number 2644/2024 in the names premised and, if this Honourable Court deems fit, order that the hearing of these procedures be contextual with the competition number 1275/2022/MS which is pending and is postponed to the 7th February, 2025.

All this saving any other provision that this Honourable Court deems fit and opportune.

The Sworn application number 21/26MS in the names mentioned above is postponed to the 2nd March, 2026, at 9.00 a.m.

Notification respondent: Alfred Zammit (474862M)

Registry of the Superior Courts, today 19th February, 2026

GABRIEL MANGION
For the Registrar, Civil Courts and Tribunals

492

B'dan l-avviż ikun magħruf illi b'rikors ippreżentat fil-Qorti, Sezzjoni ta' Ġuriżdizzjoni Volontarja, fis-16 ta' Settembru, 2025, Rikors numru 824/2025, minn Anthony Zammit et, fejn insegwitu tar-rikors Morgan Zammit, bin Anthony Zammit u Lorraine Zammit née Grech, imwieled Tal-Qroqq, l-Imsida, fit-18 ta' Settembru, 2009, ta' 23 sena, u residenti l-Fgura, Malta, u li għandu karta tal-identità numru 316209L ġie interdett mill-atti kollha tal-ħajja ċivili permezz ta' digriet mogħti fit-8 ta' Jannar, 2026.

Reġistru tal-Qorti Ċivili (Sezzjoni ta' Ġuriżdizzjoni Volontarja)

Illum 19 ta' Frar, 2026

ALEXANDRA DEBATTISTA
Għar-Reġistratur, Qrati Ċivili u Tribunali

By means of an application filed in Civil Court of Voluntary Jurisdiction Section, on the 16th September, 2025, Application number 824/2025, by Anthony Zammit et, whereby following the application Morgan Zammit, son of Anthony Zammit and Lorraine Zammit née Grech, born in Tal-Qroqq, Msida, on the 18th September, 2009, aged 23, and residing in Fgura, and holding identity card number 316209L, was interdicted from all the acts of the civil life by means of a decree given on the 8th January, 2026.

Registry of the Civil Court (Voluntary Jurisdiction Section)

Today 19th February, 2026

ALEXANDRA DEBATTISTA
For the Registrar, Civil Court and Tribunals

493

Avviż mir-Reġistru tal-Prim'Awla tal-Qorti Ċivili

Billi Azam Abu Kasam sive Wayne Kassam (KI 56927A) ippreżenta rikors ġuramentat (numru 515/2025JVC) fejn ġiet mitluba l-korrezzjoni tal-Atti tar-Reġistru Pubbliku numru 1261/2012 u 1921/2018 fir-Reġistru Pubbliku.

Notice, Registry of the Civil Court, First Hall

Whereas Azam Abu Kasam sive Wayne Kassam (ID 56927A) filed an application under oath (number 515/2025JVC) demanding the correction of the Acts of Public Registry number 1261/2012 and 1921/2018 in the Public Registry.

Kull min jidhirlu li għandu interess u jrid jopponi dik it-talba, b'dan l-avviż huwa msejjaħ sabiex ifisser il-fehma tiegħu, b'nota li għandha tiġi ppeżentata fir-Reġistru ta' dawn il-Qrati fi żmien ħmistax-il ġurnata mill-ħruġ ta' dan l-avviż fil-Gazzetta tal-Gvern.

Dawk illi, fiż-żmien fuq imsemmi, ikunu ppreżentaw dik in-nota, għandhom jiġu notifikati b'kopja tar-rikors ġuramentat hawn fuq imsemmi bil-ġurnata li tingħata għas-smigħ tal-kawża.

B'ordni tal-Qorti,

Reġistru tal-Qorti Superjuri,

Illum 19 ta' Frar, 2026

CORA CATANIA
Għar-Reġistratur, Qrati Ċivili u Tribunali

Whosoever may have an interest therein, and wishes to oppose that demand, is hereby called upon to do so, by means of a note to be filed in the Registry of these Courts, within fifteen days from the day of the publication of this present notice in the Government Gazette.

Those who, within the aforesaid time, shall have filed such note, shall be notified by the service of a copy of the said application under oath, of the day which will be appointed for the hearing of the case.

By order of the Court,

Registry of the Superior Court,

Today 19th of February, 2026

CORA CATANIA
For Registrar, Civil Courts and Tribunals

494

Billi Alessia sive Elsie Xuereb, Dot. Joseph Xuereb u Giles Xuereb ippreżentaw rikors ġuramentat numru 20/2026 (BS) fl-ismijiet: 'Alessia sive Elsie Xuereb et vs id-Direttur tar-Reġistru Pubbliku għal Għawdex' fejn talbu l-korrezzjoni tal-Att tat-Twelid ta' Alessia sive Elsie Xuereb li jġib in-numru erba' mija, sitta u tmenin tas-sena elf, disa' mija, disgħa u ħamsin (486/1959), tal-Att taż-Żwieġ ta' Alessia sive Elsie Xuereb li jġib in-numru dsatax tas-sena elf, disa' mija, sebgħa u tmenin (19/1987) u tal-Att tat-Twelid ta' Giles Xuereb li jġib in-numru mitejn u disgħin tas-sena elf, disa' mija u disgħin (290/1990).

Kull min jidhirlu li għandu interess u jrid jopponi dik it-talba, b'dan l-avviż huwa msejjaħ sabiex ifisser il-fehma tiegħu, b'nota li għandha tiġi ppreżentata fir-Reġistru ta' dawn il-Qrati fi żmien ħmistax-il (15) ġurnata mill-ħruġ ta' dan l-avviż fil-Gazzetta tal-Gvern.

Dawk illi, fiż-żmien fuq imsemmi, ikunu ppreżentaw dik in-nota, għandhom jiġu notifikati b'kopja hawn imsemmija bil-ġurnata li tingħata għas-smigħ tal-kawża.

Reġistru tal-Qorti tal-Maġistrati (Għawdex), Ġuriżdizzjoni Superjuri, Sezzjoni Ġenerali.

Illum 19 ta' Frar, 2026

DANIEL SACCO
Għar-Reġistratur, Qrati u Tribunali (Għawdex)

Whereas Alessia sive Elsie Xuereb, Dr Joseph Xuereb u Giles Xuereb filed a writ of summons number 20/2026 (BS) in the names 'Alessia sive Elsie Xuereb et vs Director Public Registry for Gozo' demanding correction of the Act of Birth of Alessia sive Elsie Xuereb bearing number four hundred and eighty-six of the year one thousand nine hundred and fifty-nine (486/1959), the Act of Marriage of Alessia sive Elsie Xuereb bearing number nineteen of the year one thousand nine hundred and eighty seven (19/1987) and of the Act of Birth Giles Xuereb bearing number two hundred and ninety of the year one thousand nine hundred and ninety (290/1990).

Whosoever may have an interest therein, and wishes to oppose that demand, is hereby called upon to do so, by means of a note to be filed in the Registry of these Courts, within fifteen (15) days from the day of the publication of this present notice in the Government Gazette.

Those who, within the aforesaid time, shall have filed such note, shall be notified, by the service of a copy of the said writ of summons, of the day which will be appointed for the hearing of the case.

Registry of the Courts of Magistrates (Gozo), Superior Jurisdiction, General Section.

This 19th of February, 2026

DANIEL SACCO
For the Registrar, Gozo Courts and Tribunals

Ippubblikat mid-Dipartiment tal-Informazzjoni (doi.gov.mt) — Valletta — *Published by the Department of Information (doi.gov.mt) — Valletta*
Mitbugħ fl-Istamperija tal-Gvern fuq karta FSC® — *Printed at the Government Printing Press on FSC® certified paper*

FSC
www.fsc.org
MIX
Paper | Supporting responsible forestry
FSC® C140603