Nru./No. 21,685
Prezz/Price
€9.00

Gazzetta tal-Gvern ta' Malta
The Malta Government Gazette

Il-Ġimgħa, 10 ta' Lulju, 2026
Friday, 10th July, 2026

Pubblikata b'Awtorità
Published by Authority

SOMMARJU – SUMMARY

Notifikazzjonijiet tal-Gvern ..... 13,637 - 13,659
Government Notices ..... *13,637 - 13,659*

Avviżi tal-Pulizija ..... 13,659 - 13,665
Police Notices ..... *13,659 - 13,665*

Avviżi lill-Baħħara ..... 13,666 - 13,671
Notices to Mariners ..... *13,666 - 13,671*

Opportunitajiet ta' Impjieg ..... 13,671 - 13,796
Employment Opportunities ..... *13,671 - 13,796*

Avviżi tal-Gvern ..... 13,796 - 13,807
Notices ..... *13,796 - 13,807*

Offerti ..... 13,807 - 13,811
Tenders ..... *13,807 - 13,811*

Avviżi tal-Qorti ..... 13,811 - 13,832
Court Notices ..... *13,811 - 13,832*

NOTIFIKAZZJONIJIET TAL-GVERN

Nru. 1019

ATT DWAR IL-PROTEZZJONI TAL-MINURI (ĦARSIEN ALTERNATTIV) (KAP. 602)

Bord tal-Appell

NGĦARRFU għall-informazzjoni ta' kulħadd illi bis-saħħa tas-setgħat mogħtija bl-artiklu 64 tal-Att dwar il-Protezzjoni tal-Minuri (Ħarsien Alternattiv) (Kap. 602), u għall-finijiet ta' dak l-Att, il-Ministru għall-Politika Soċjali u l-Familja approva l-ħatra tal-Bord tal-Appell kif ġej:

Chairperson
Dott. Rodianne Sciberras

Membri
Is-Sa Josephine Agius
Is-Sa Consiglia k/a Connie Bonello

Dawn il-ħatriet huma validi għal perijodu ta' tliet (3) snin b'seħħ mit-3 ta' Lulju, 2026.

L-10 ta' Lulju, 2026

Nru. 1020

MINISTERU GĦALL-INTERN U S-SIGURTÀ

Ħatra tal-Membri tal-Bord tal-Private Maritime Security Licensing

Il-Ministeru għall-Intern u s-Sigurtà qed jgħarraf għall-informazzjoni ġenerali, rigward il-Bord tal-Private Maritime Security Licensing

Registrar General of Shipping and Seamen – Dott. Ivan Tabone

Ministeru għall-Affarijiet Barranin u Ewropej – Dott. Alessia Carbone

Ministeru għall-Intern u s-Sigurtà: Pulizija – is-Supt Therese Grima Sciberras

Ministeru għall-Intern u s-Sigurtà – Is-Sur Daniel Abela

Ministeru għall-Finanzi: Dipartiment tad-Dwana – Is-Sur Alan Mamo

Ministeru għall-Ekonomija, Teknoloġija u Proġetti Strateġiċi – Is-Sa Amanda Cassar

GOVERNMENT NOTICES

No. 1019

MINOR PROTECTION (ALTERNATIVE CARE) ACT (CAP. 602)

Board of Appeal

IT is hereby notified for general information that in exercise of the powers conferred by article 64 of the Minor Protection (Alternative Care) Act (Cap. 602) and for the purpose of that Act, the Minister for Social Policy and the Family has approved the appointment of the Board of Appeal as follows:

Chairperson
Dr Rodianne Sciberras

Members
Ms Josephine Agius
Ms Consiglia k/a Connie Bonello

These appointments are valid for a period of three (3) years with effect from 3rd July, 2026.

10th July, 2026

No. 1020

MINISTRY FOR HOME AFFAIRS AND SECURITY

Appointment of Members of the Private Maritime Security Licensing Board

The Ministry for Home Affairs and Security is hereby notifying, for general information, the following composition of Private Maritime Security Licensing Board.

Registrar General of Shipping and Seamen – Dr Ivan Tabone

Ministry for Foreign Affairs and European Affairs – Dr Alessia Carbone

Ministry for Home Affairs and Security: Police Force – Supt Therese Grima Sciberras

Ministry for Home Affairs and Security – Mr Daniel Abela

Ministry for Finance: Department of Customs – Mr Alan Mamo

Ministry for the Economy, Technology and Strategic Projects – Ms Amanda Cassar

Il-ħatra hija b'seħħ mis-7 ta' Lulju, 2026 sas-6 ta' Lulju, 2029.

L-10 ta' Lulju, 2026

Nru. 1021

ATT DWAR KUNSILLI LOKALI
(KAP. 363)

Aċċettazzjoni tal-Kariga ta' Sindku tal-Kunsill Lokali Ħal Għargħur

NGĦARRFU b'dan għall-informazzjoni ta' kulħadd illi, skont is-Seba' Skeda tal-Att dwar Kunsilli Lokali, Francesca Attard aċċettat l-kariga ta' Sindku għal-lokalità ta' Ħal Għargħur fil-7 ta' Lulju, 2026.

L-10 ta' Lulju, 2026

Nru. 1022

ATT DWAR KUNSILLI LOKALI
(KAP. 363)

Aċċettazzjoni tal-Kariga ta' Viċi Sindku tal-Kunsill Lokali Ħal Għargħur

NGĦARRFU b'dan għall-informazzjoni ta' kulħadd illi, skont is-Seba' Skeda tal-Att dwar Kunsilli Lokali, Christopher Fenech aċċetta l-kariga ta' Viċi Sindku għal-lokalità ta' Ħal Għargħur fil-7 ta' Lulju, 2026.

L-10 ta' Lulju, 2026

Nru. 1023

ATT DWAR IL-PROFESSJONI NUTARILI U ARKIVJI NUTARILI
(KAP. 55)

Nomina ta' Nutar Delegat/Konservatur

NGĦARRFU b'dan illi bis-saħħa tas-setgħat mogħtijin bl-artikolu 20 tal-Att dwar il-Professjoni u Arkivji Nutarili, il-Qorti ta' Reviżjoni Nutarili innominat lin-Nutar Dott. Petra Burlò bħala nutar delegat u konservatur tal-atti tan-Nutar Dott. Andrea Gatt Floridia u dan għall-perjodu bejn it-3 ta' Lulju, 2026 u l-14 ta' Lulju, 2026.

Illum it-Tlieta, 7 ta' Lulju, 2026

RUTH PISCOPO
Deputat Reġistratur, Qorti tar-Reviżjoni tal-Atti Nutarili

This appointment is with effect from 7th July, 2026 up to 6th July, 2029

10th July, 2026

No. 1021

LOCAL COUNCILS ACT
(CAP. 363)

Acceptance of Position of Mayor of Ħal Għargħur Local Council

IT is hereby notified for general information that, in terms of the Seventh Schedule of the Local Councils Act, Francesca Attard has accepted the position of Mayor for the locality of Ħal Għargħur on the 7th of July, 2026.

10th July, 2026

No. 1022

LOCAL COUNCILS ACT
(CAP. 363)

Acceptance of Position of Deputy Mayor of Ħal Għargħur Local Council

IT is hereby notified for general information that, in terms of the Seventh Schedule of the Local Councils Act, Christopher Fenech has accepted the position of Deputy Mayor for the locality of Ħal Għargħur on the 7th of July, 2026.

10th July, 2026

No. 1023

NOTARIAL PROFESSION AND NOTARIAL ARCHIVES ACT
(CAP. 55)

Appointment of Notary Delegate/Keeper

IT is hereby notified that in exercise of the powers conferred by Section 20 of the Notarial Profession and Notarial Archives Act, the Court of Revision of Notarial Acts has appointed Notary Dr Petra Burlò to be notary delegate and keeper of the Acts for Notary Dr Andrea Gatt Floridia for the period between the 3rd July, 2026 and the 14th July, 2026.

Today Tuesday, 7th July, 2026

RUTH PISCOPO
Deputy Registrar, Court of Revision of Notarial Acts

Nru. 1024

ATT DWAR IL-PROFESSJONI NUTARILI U ARKIVJI NUTARILI (KAP. 55)

Nomina ta' Nutar Delegat/Konservatur

NGĦARRFU b'din illi bis-saħħa tas-setgħat mogħtijin bl-artikolu 20 tal-Att dwar il-Professjoni u Arkivji Nutarili, il-Qorti ta' Reviżjoni Nutarili innominat lin-Nutar Dott. Jack Delicata bħala nutar delegat u konservatur tal-atti tan-Nutar Dott. Peter Fleri-Soler u dan għall-perjodu bejn it-23 ta' Lulju, 2026 u t-13 ta' Awwissu, 2026.

Illum it-Tlieta, 7 ta' Lulju, 2026

RUTH PISCOPO
Deputat Reġistratur, Qorti tar-Reviżjoni tal-Atti Nutarili

Nru. 1025

ATT DWAR IL-PROFESSJONI NUTARILI U ARKIVJI NUTARILI (KAP. 55)

Rikors Numru: 865/2025

ILLI permezz ta' provvediment datat 25 ta' Ġunju, 2026, il-Qorti ta' Reviżjoni tal-Atti Nutarili sabet li n-Nutar Dott. Mark Anthony Sammut Sassi inadempjenti fl-obbligi tiegħu naxxenti mill-Artikolu 94A tal-Kap 55 tal-Liġijiet ta' Malta u a tenur tal-Artikolu 94A(18)(d) tal-Kap 55 tal-Liġijiet ta' Malta ordnat li jkun inabilitat parzjalment milli jeżerċita l-funzjonijiet tiegħu sakemm jirregola ruħħu skont il-liġi.

MARISA BUGEJA
Deputat Reġistratur, Qorti ta' Reviżjoni tal-Atti Nutarili

Illum l-1 ta' Lulju, 2026

Nru. 1026

ATT DWAR IT-TAXXA FUQ IL-VALUR MIŻJUD (Kap. 406)

Avviż skont l-Artikoli 58 u 73

SKONT id-dispożizzjonijiet tal-proviso tal-artikolu 58(3) u l-artikolu 73(2) tal-Att tat-Taxxa Fuq il-Valur Miżjud, il-Kummissarju tat-Taxxa u d-Dwana qiegħed hawnhekk jinnotifika lill-persuna/i mniżżla hawn taħt li ħareġ avviż fir-

No. 1024

NOTARIAL PROFESSION AND NOTARIAL ARCHIVES ACT (CAP. 55)

Appointment of Notary Delegate/Keeper

IT is hereby notified that in exercise of the powers conferred by Section 20 of the Notarial Profession and Notarial Archives Act, the Court of Revision of Notarial Acts has appointed Notary Dr Jack Delicata to be notary delegate and keeper of the Acts for Notary Dr Peter Fleri-Soler for the period between the 23rd July, 2026 and the 13th August, 2026.

Today Tuesday, 7th July, 2026

RUTH PISCOPO
Deputy Registrar, Court of Revision of Notarial Acts

No. 1025

NOTARIAL PROFESSION AND NOTARIAL ARCHIVES ACT (CAP. 55)

Application Number: 865/2025

IN virtue of a decision dated 25th June, 2026, the Court of Revision of Notarial Acts found that Notary Dr Mark Anthony Sammut Sassi breached his obligations arising under Article 94A of Chapter 55 of the Laws of Malta and pursuant to Article 94A(18)(d) of Chapter 55 of the Laws of Malta ordered that the said notary be partially incapacitated from exercising his functions until he complies according to law.

MARISA BUGEJA
Deputy Registrar, Court of Revision of Notarial Acts

Today 1st July, 2026

No. 1026

VALUE ADDED TAX ACT (Cap. 406)

Notice in terms of Articles 58 and 73

IN terms of the proviso to Article 58(3) and Article 73(2) of the Value Added Tax Act, the Commissioner for Tax and Customs is hereby notifying the person/s listed hereunder that a demand notice for payment of tax,

rigward tagħhom għal ħlas ta' taxxa, penali u interessi skont l-Arikolu 59 tal-Kap. 406.

penalties and interest as per Article 59 of Cap. 406 has been issued in their regard.

Vat Number	*Tax Payer*
1013-9902	PJPC Co. Ltd
1013-9902	Joseph Mangion
1623-7524	Keith Psaila
2152-3306	Sharlon Pace
2891-4236	Abigail Eaton Richards
2819-7915	Walid A Ammar Ouhida
2286-2028	Sica Trading Ltd
2286-2028	Arona Chetcuti
2500-7612	Signature Entertainment Festivals Ltd
2500-7612	Dominic Micallef
2524-8419	Enhance Limited
2749-1602	Andrew Mercieca
2527-5021	GMD Ltd
1803-4114	Jonathan Grima
2451-9637	Christian Luke Mizzi
2672-7316	Qadir Anwal
2763-7001	Dr Joerg Werner
1854-8520	Jean Paul Micallef
2372-4625	Walid Aammar Ouhida
1645-0426	Paul Mallia
2508-0612	Keith Massa
2526-4929	Star Interiors Ltd
2526-4929	Dragon Miculovic
2344-7204	Barking Frog Limited
2344-7204	Maria Assad-Beaney
1163-3333	Ronald Azzopardi
1703-6102	Ronald Azzopardi
1072-3702	Damian Casapinta
2709-2618	Genna Construction Limited
2709-2618	Enzo Gennaro
2051-1424	Maltashopper Limited
2051-1424	David Thake
1074-9003	David Zammit
1111-7035	Omar Toutoungi
1111-7035	Barbahan Toutoungi
2730-5201	Hazem Abo Zidan
1733-0405	Carmel Polidano
1733-0405	Paul Polidano
1949-5110	Jonathan Corrieri
2924-9523	808 Manufacturing Ltd
2924-9523	Keith Balzan
2424-5501	Patrick Xuereb
2149-7524	Marble Innovations Ltd
2149-7524	Kurt Zerafa
2874-8323	Gordon Mizzi

Vat Number	*Tax Payer*
1013-9902	PJPC Co. Ltd
1013-9902	Joseph Mangion
1623-7524	Keith Psaila
2152-3306	Sharlon Pace
2891-4236	Abigail Eaton Richards
2819-7915	Walid A Ammar Ouhida
2286-2028	Sica Trading Ltd
2286-2028	Arona Chetcuti
2500-7612	Signature Entertainment Festivals Ltd
2500-7612	Dominic Micallef
2524-8419	Enhance Limited
2749-1602	Andrew Mercieca
2527-5021	GMD Ltd
1803-4114	Jonathan Grima
2451-9637	Christian Luke Mizzi
2672-7316	Qadir Anwal
2763-7001	Dr Joerg Werner
1854-8520	Jean Paul Micallef
2372-4625	Walid Aammar Ouhida
1645-0426	Paul Mallia
2508-0612	Keith Massa
2526-4929	Star Interiors Ltd
2526-4929	Dragon Miculovic
2344-7204	Barking Frog Limited
2344-7204	Maria Assad-Beaney
1163-3333	Ronald Azzopardi
1703-6102	Ronald Azzopardi
1072-3702	Damian Casapinta
2709-2618	Genna Construction Limited
2709-2618	Enzo Gennaro
2051-1424	Maltashopper Limited
2051-1424	David Thake
1074-9003	David Zammit
1111-7035	Omar Toutoungi
1111-7035	Barbahan Toutoungi
2730-5201	Hazem Abo Zidan
1733-0405	Carmel Polidano
1733-0405	Paul Polidano
1949-5110	Jonathan Corrieri
2924-9523	808 Manufacturing Ltd
2924-9523	Keith Balzan
2424-5501	Patrick Xuereb
2149-7524	Marble Innovations Ltd
2149-7524	Kurt Zerafa
2874-8323	Gordon Mizzi

Jekk il-ħlas ma jsirx fi żmien 30 jum mid-data ta' din in-notifika il-Kummissarju tat-Taxxa u d-Dwana se jipproċedi biex jinforza l-ħlas skont il-liġi.

Kopji tal-imsemmija avviż jistgħu jinġabru mis-Sezzjoni tal-Ġbir, KTD, Blk 5, Il-Furjana.

L-10 ta' Lulju, 2026

Unless payment is effected within 30 days from the date of this notice the Commissioner for Tax and Customs will proceed to enforce payment in terms of law.

Copies of said notices may be collected from the Collection Section, MTCA, Blk 5, Floriana.

10th July, 2026

Nru. 1027

ĦATRA TA' AĠENT UFFIĊJAL MEDIKU EWLIENI

IS-SEGRETARJU Permanenti fl-Uffiċċju tad-Deputat Prim Ministru u Ministeru għas-Saħħa u l-Anzjanità Attiva approva l-ħatra temporanja li ġejja:

No. 1027

APPOINTMENT OF ACTING CHIEF MEDICAL OFFICER

THE Permanent Secretary in the Office of the Deputy Prime Minister and Ministry for Health has approved the following acting appointment:

ISEM *NAME*	POST *POST*	DIVIŻJONI *DIVISION*	DATA *DATE*
Il-Prof. Charmaine Gauci	Aġent Uffiċjal Mediku Ewlieni *Acting Chief Medical Officer*	Saħħa *Health*	10.7.2026

L-10 ta' Lulju, 2026

10th July, 2026

Nru. 1028

AĠENZIJA GĦAL INFRASTRUTTURA MALTA

Tlestija tal-Formazzjoni tat-Triq u Sospensjoni ta' Traffiku u Parkeġġ

BIS-SAĦĦA tal-Artikolu tmintax (18) tal-Avviż Legali 291 tal-2018, l-Aġenzija għal Infrastruttura Malta tavża bl-intenzjoni tagħha illi tlesti l-formazzjoni ta':

Triq Blackley, Tal-Pietà (indikat fuq il-pjanta fuq paġna 13,643).

Parti minn Triq San Lawrenz, Tal-Pietà (indikat fuq il-pjanta fuq paġna 13,644).

Triq Ganni Portelli, Triq il-Passulina, Triq l-Għenba u Triq il-Kampanella, Ħ'Attard (indikat fuq il-pjanta fuq paġna 13,645).

Parti minn Triq Michael Debono, Ħaż-Żebbuġ (indikat fuq il-pjanta fuq paġna 13,646).

Kull persuna illi skont il-liġi għandha l-obbligu li tifforma din it-triq (inkluż billi takkwista l-art neċessarja għall-istess

No. 1028

AGENCY FOR INFRASTRUCTURE MALTA

Completion of Road Formation and Traffic and Parking Suspension

IN virtue of Article eighteen (18) of Legal Notice 291 of 2018, the Agency for Infrastructure Malta hereby gives official notice of its intention to complete the formation of:

Triq Blackley, Tal-Pietà (indicated on site plan on page 13,643).

Part of Triq San Lawrenz, Tal-Pietà (indicated on site plan on page 13,644).

Triq Ġanni Portelli, Triq il-Passulina, Triq l-Għenba and Triq il-Kampanella, Ħ'Attard (indicated on site plan on page 13,645).

Part of Triq Michael Debono, Ħaż-Żebbuġ (indicated on site plan on page 13,646).

Any person who is obliged by law to form said road (including by acquiring land necessary for the same

formazzjoni) għandha sa ħmistax-il (15) jum mid-data tal-pubblikazzjoni ta' dan l-avviż sabiex twettaq l-obbligi tagħha skont il-liġi. Fin-nuqqas, l-Aġenzija għal Infrastruttura Malta tgħaddi sabiex tagħmel l-istess xogħol ta' formazzjoni hi stess skont is-saħħa lilha mogħtija mil-liġi u a spejjeż tal-persuni li huma legalment obbligati jiffurmaw it-triq.

L-Aġenzija għal Infrastruttura Malta tgħarraf li bejn l-20 ta' Lulju, 2026 u d-29 ta' Jannar, 2027, se tibda xogħlijiet fi Triq Blackley, Tal-Pietà. L-aċċess għall-vetturi u l-parkeġġ f'din it-triq jistgħu jkunu ristretti waqt ċerti xogħlijiet. Tabelli awtorizzati minn Transport Malta biex jinfurmaw lill-pubbliku li ma jistax isir parkeġġ jitwaħħlu fil-post konċernat qabel ma jidħlu fis-seħħ tali restrizzjonijiet tal-parkeġġ.

L-Aġenzija għal Infrastruttura Malta tgħarraf li bejn l-20 ta' Lulju 2026 u d-29 ta' Jannar, 2027, se tibda xogħlijiet f'parti minn Triq San Lawrenz, Tal-Pietà. L-aċċess għall-vetturi u l-parkeġġ f'din it-triq jistgħu jkunu ristretti waqt ċerti xogħlijiet. Tabelli awtorizzati minn Transport Malta biex jinfurmaw lill-pubbliku li ma jistax isir parkeġġ jitwaħħlu fil-post konċernat qabel ma jidħlu fis-seħħ tali restrizzjonijiet tal-parkeġġ.

L-Aġenzija għal Infrastruttura Malta tgħarraf li bejn il-15 ta' Lulju, 2026 u t-30 ta' Settembru, 2026, se tibda xogħlijiet fi Triq Ġanni Portelli, Triq Passulina, Triq l-Għenba u Triq il-Kampanella, Ħ'Attard L-aċċess għall-vetturi u l-parkeġġ f'din it-triq jistgħu jkunu ristretti waqt ċerti xogħlijiet. Tabelli awtorizzati minn Transport Malta biex jinfurmaw lill-pubbliku li ma jistax isir parkeġġ jitwaħħlu fil-post konċernat qabel ma jidħlu fis-seħħ tali restrizzjonijiet tal-parkeġġ.

L-Aġenzija għal Infrastruttura Malta tgħarraf li bejn l-20 ta' Lulju, 2026 u u d-29 ta' Jannar, 2027, se tibda xogħlijiet f'parti minn Triq Michael Debono, Ħaż-Żebbuġ. L-aċċess għall-vetturi u l-parkeġġ f'din it-triq jistgħu jkunu ristretti waqt ċerti xogħlijiet. Tabelli awtorizzati minn Transport Malta biex jinfurmaw lill-pubbliku li ma jistax isir parkeġġ jitwaħħlu fil-post konċernat qabel ma jidħlu fis-seħħ tali restrizzjonijiet tal-parkeġġ.

Vetturi li jiksru l-ordni ta' dan l-avviż u t-tabelli relatati fuq il-post biex ma jsirx parkeġġ, ikunu suġġetti li jiġu rmunkati.

Aktar informazzjoni jew għajnuna jistgħu jinkisbu permezz ta' ittra elettronika lil (info.im@infrastructuremalta.com).

L-10 ta' Lulju, 2026

formation) has fifteen (15) days from the date of the publication of this notice within which to comply with his obligations at law. In default, the Agency for Infrastructure Malta shall itself proceed with the formation of this road in accordance with its powers at law and at the expense of those persons whose obligation it is to form the road.

The Agency for Infrastructure Malta notifies that between 20th July, 2026 and 29th January, 2027, it will be starting road works in Triq Blackley, Tal-Pietà. Vehicular access and on-street parking in this road may be restricted during certain works. 'No parking' signs authorised by Transport Malta will be affixed on site before such parking restrictions come in force.

The Agency for Infrastructure Malta notifies that between 20th July, 2026 and 29th January, 2027, it will be starting road works in part of Triq San Lawrenz, Tal-Pietà. Vehicular access and on-street parking in this road may be restricted during certain works. 'No parking' signs authorised by Transport Malta will be affixed on site before such parking restrictions come in force.


The Agency for Infrastructure Malta notifies that between 15th July, 2026 and 30th September, 2026, it will be starting road works in Triq Ġanni Portelli, Triq Passulina, Triq l-Għenba and Triq il-Kampanella, Ħ'Attard Vehicular access and on-street parking in this road may be restricted during certain works. 'No parking' signs authorised by Transport Malta will be affixed on site before such parking restrictions come in force.

The Agency for Infrastructure Malta notifies that between 20th July, 2026 and 29th January, 2027, it will be starting road works part of Triq Michael Debono, Ħaż-Żebbuġ. Vehicular access and on-street parking in this road may be restricted during certain works. 'No parking' signs authorised by Transport Malta will be affixed on site before such parking restrictions come in force.

Vehicles found in contravention to the order of this notice and to the related 'no parking' signs on site are liable to be towed.

Further information or assistance may be obtained by email to (info.im@infrastructuremalta.com).

10th July, 2026

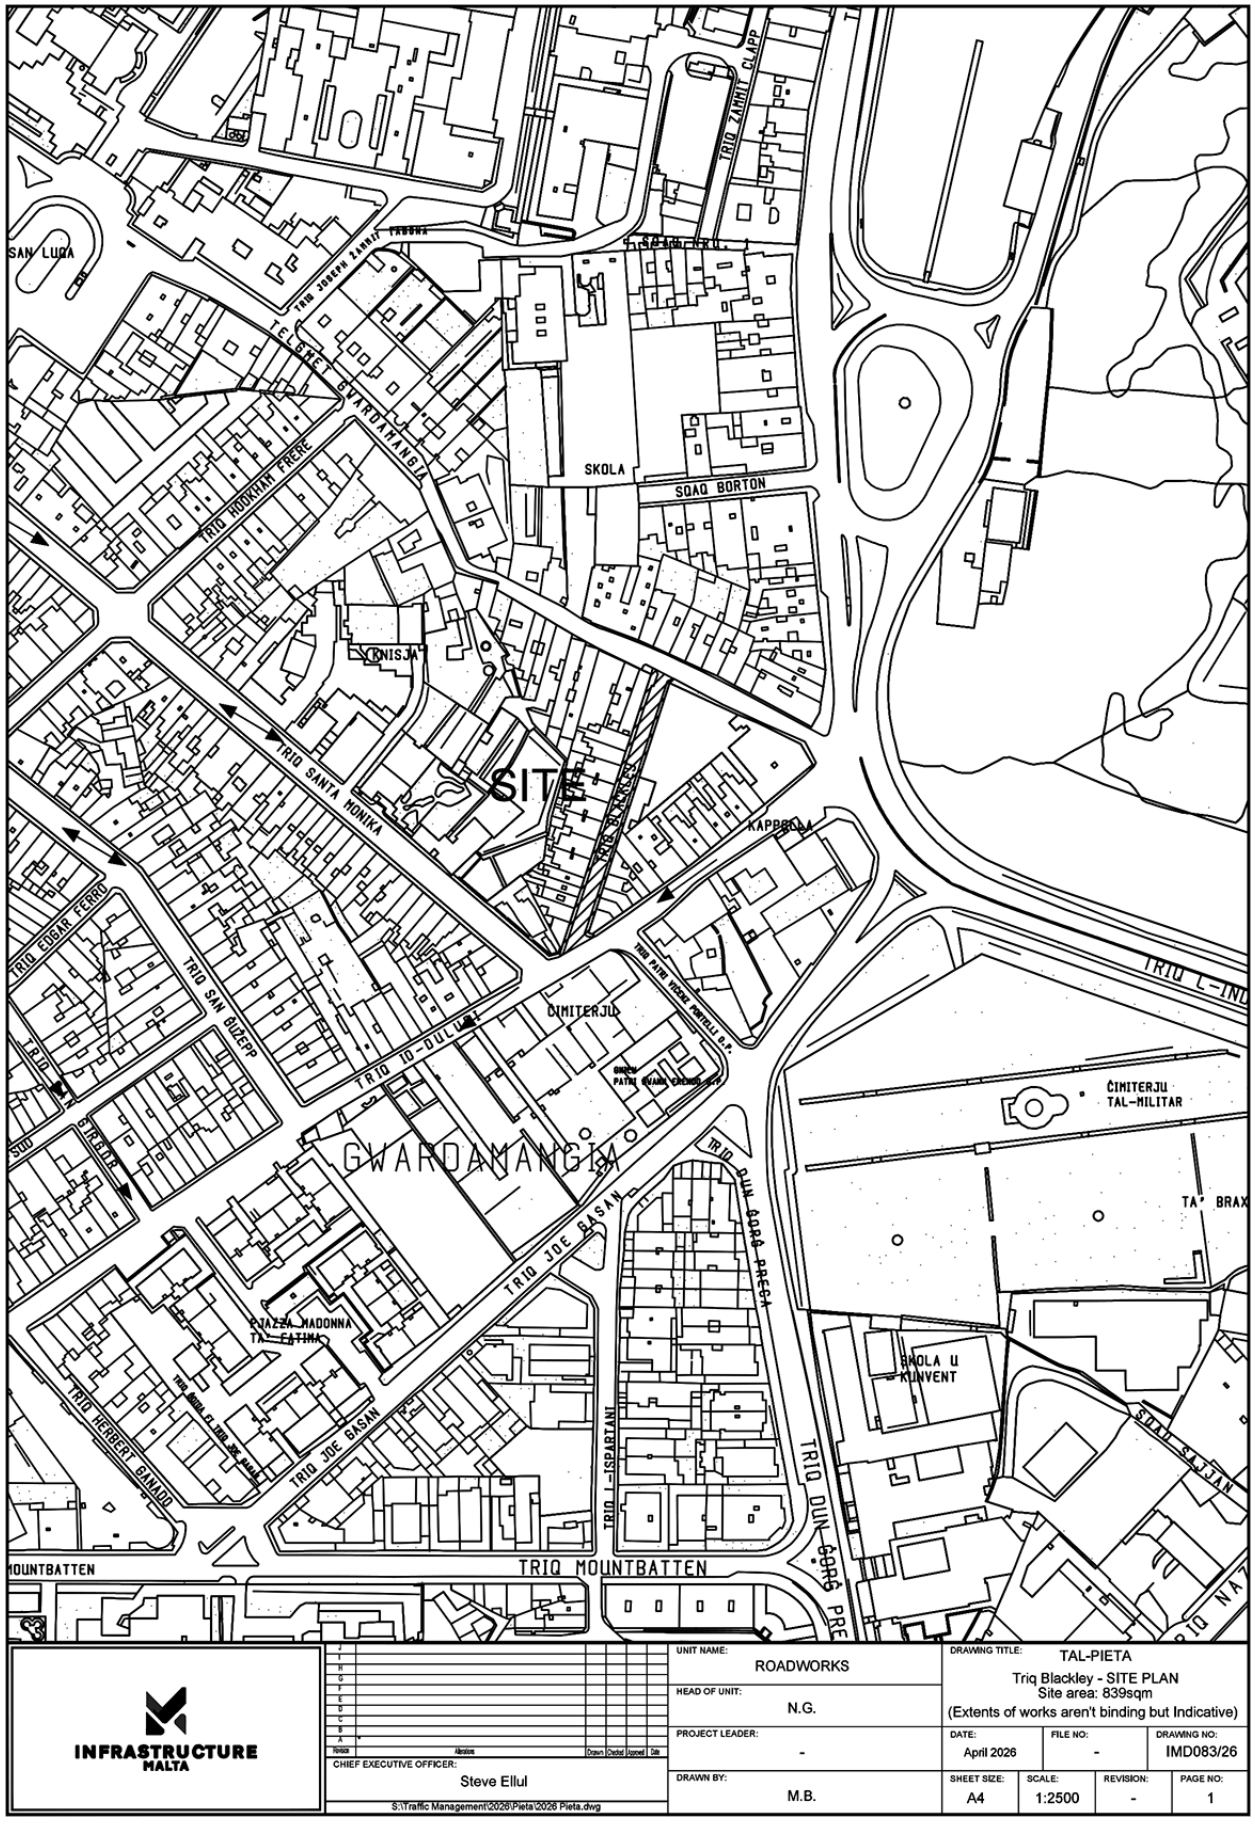


INFRASTRUCTURE MALTA

J					
H					
G					
F					
E					
D					
C					
B					
A	-				
Revision	Alterations	Drawn	Checked	Approved	Date

CHIEF EXECUTIVE OFFICER: Steve Ellul

S:\Traffic Management\2026\Pieta\2026 Pieta.dwg

UNIT NAME: ROADWORKS	DRAWING TITLE: TAL-PIETA Triq Blackley - SITE PLAN Site area: 839sqm (Extents of works aren't binding but Indicative)			
HEAD OF UNIT: N.G.				
PROJECT LEADER: -	DATE: April 2026	FILE NO: -	DRAWING NO: IMD083/26	
DRAWN BY: M.B.	SHEET SIZE: A4	SCALE: 1:2500	REVISION: -	PAGE NO: 1

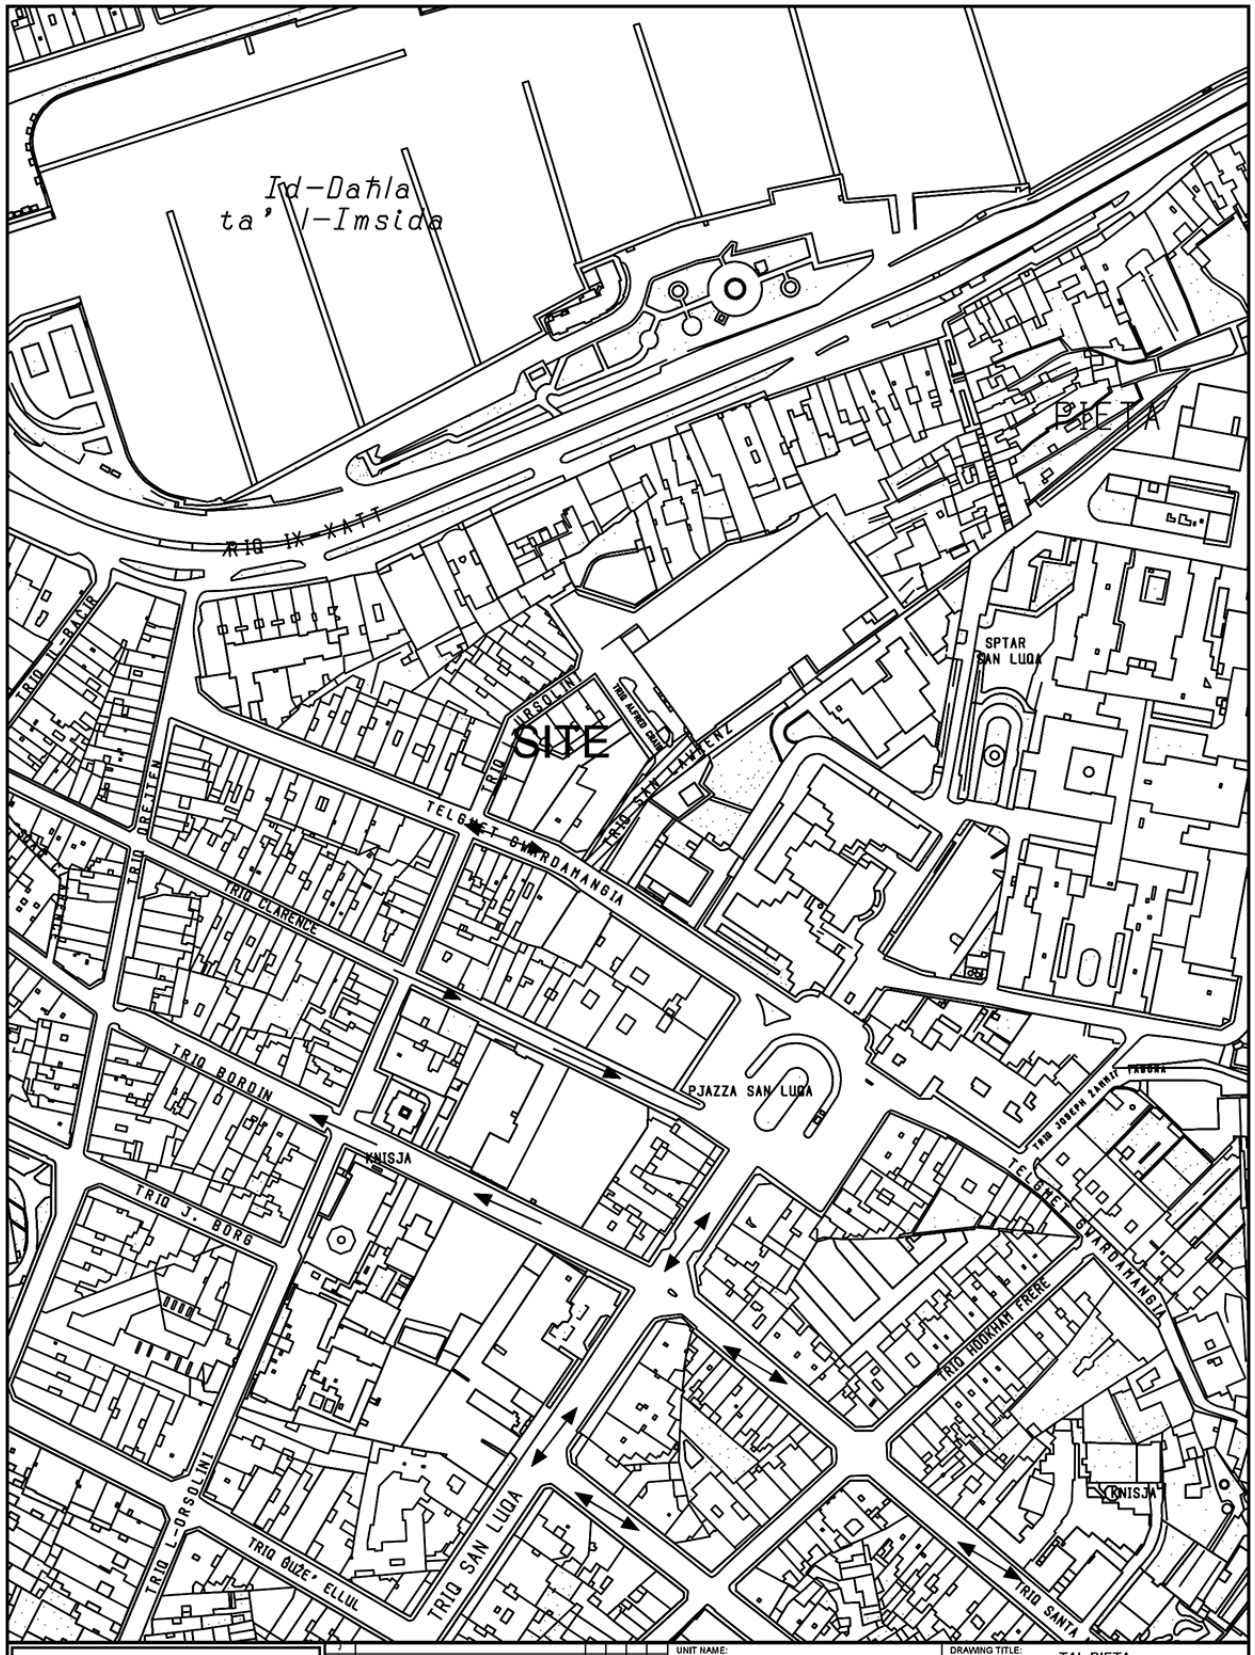

INFRASTRUCTURE MALTA

No.	Revision	Drawn	Checked	Approved	Date

CHIEF EXECUTIVE OFFICER: Steve Ellul


S:\Traffic Management\2026\Pieta\2026 Pieta.dwg

UNIT NAME:	ROADWORKS
HEAD OF UNIT:	N.G.
PROJECT LEADER:	-
DRAWN BY:	M.B.

DRAWING TITLE: TAL-PIETA
po Triq San Lawrenz - SITE PLAN
Area of site: 577sqm
(Extents of works aren't binding but Indicative)

DATE:	FILE NO:	DRAWING NO:
May 2026	-	IMD113/26

SHEET SIZE:	SCALE:	REVISION:	PAGE NO:
A4	1:2500	-	2

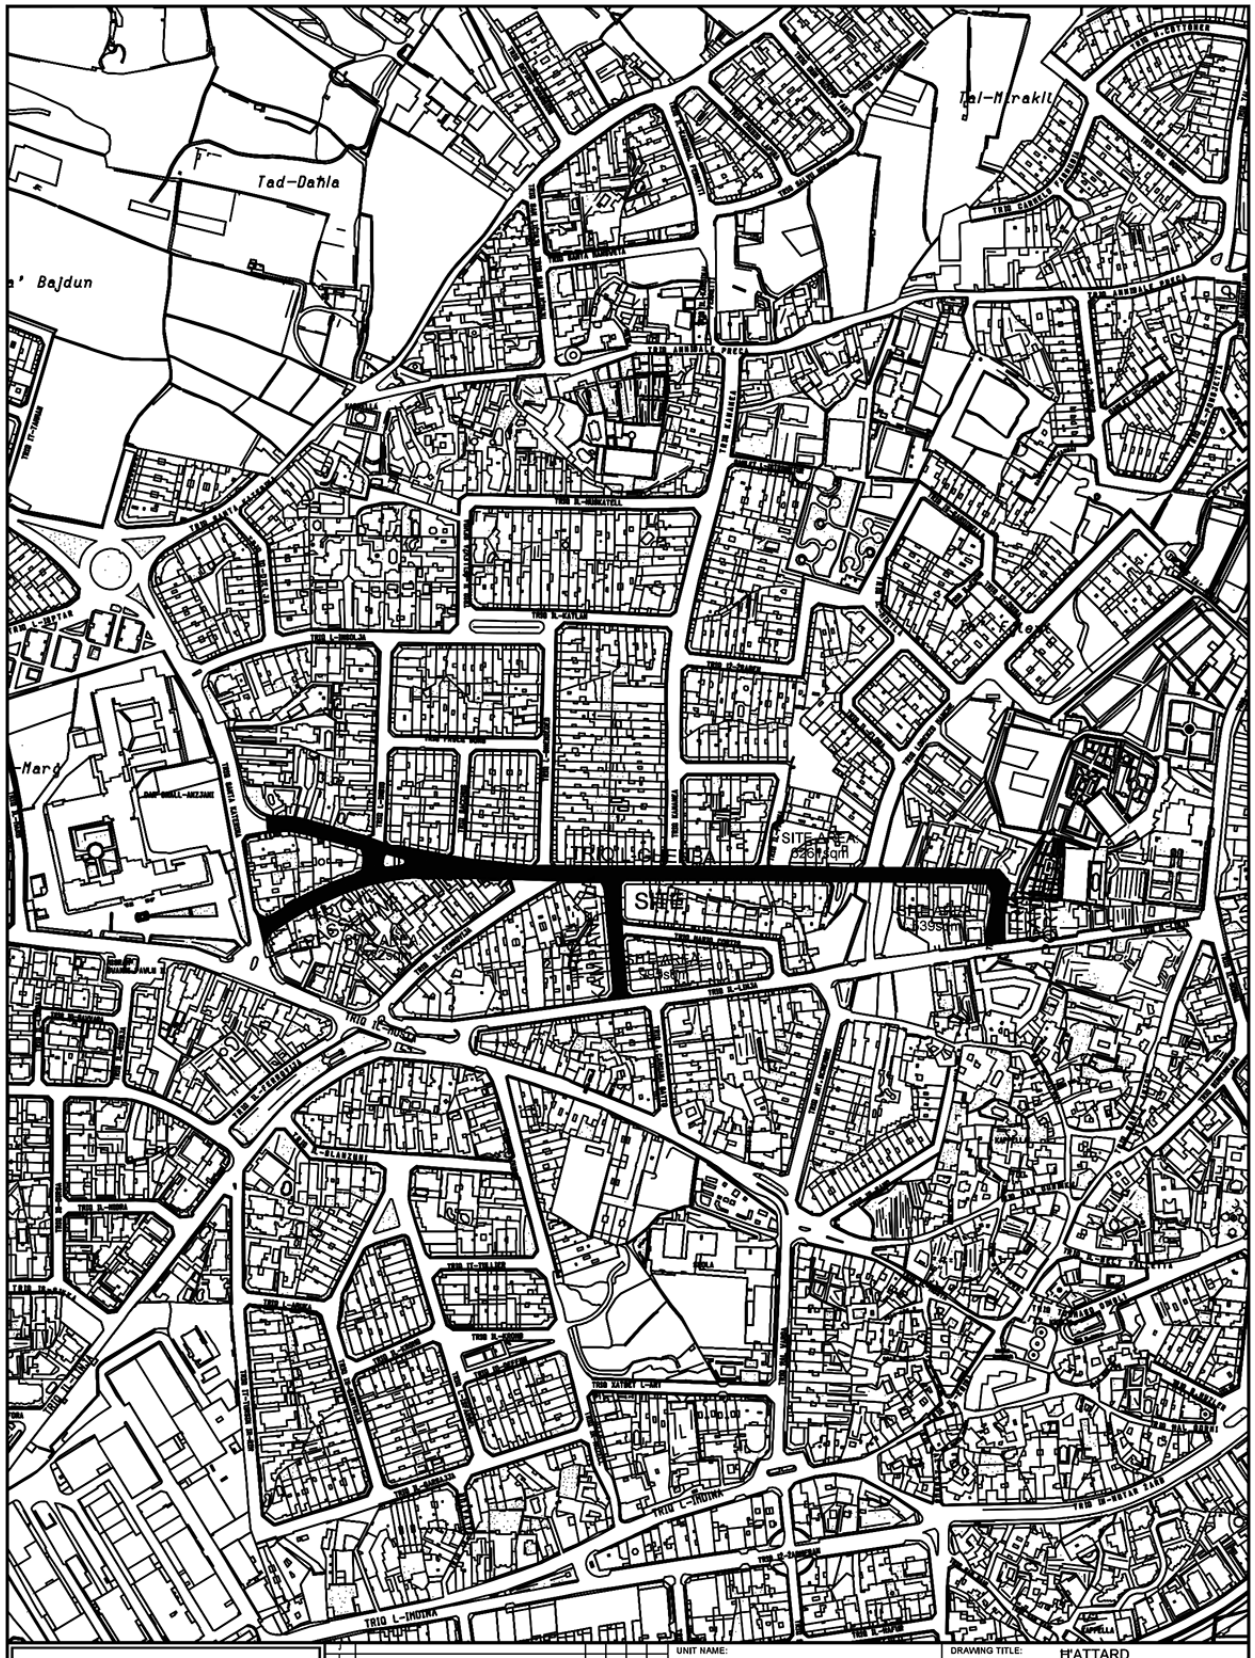

INFRASTRUCTURE MALTA

Revision	Alterations	Drawn	Checked	Approved	Date

CHIEF EXECUTIVE OFFICER: Steve Ellul

S:\Traffic Management\2025\Attard\2025 Attard.dwg

UNIT NAME: ROADWORKS

HEAD OF UNIT: N.G.

PROJECT LEADER: -

DRAWN BY: M.B.

DRAWING TITLE: H'ATTARD
Triq L-Ghenba - Triq il-Kampanella
Triq Ganni Portelli - Triq il-Passulina
- SITE PLAN
(Extents of works aren't binding but Indicative)

DATE:	FILE NO:	DRAWING NO:
May 2026	-	IMD118/26

SHEET SIZE:	SCALE:	REVISION:	PAGE NO:
A4	1:5000	B	6



INFRASTRUCTURE MALTA

UNIT NAME: ROADWORKS	DRAWING TITLE: ĦAŻ-ŻEBBUĠ po Triq Micheal Debono - SITE PLAN Area of Site: 749sqm (Extents of works aren't binding but Indicative)			
HEAD OF UNIT: N.G.				
PROJECT LEADER: A.P.	DATE: July 2026	FILE NO: -	DRAWING NO: IMD146/26	
DRAWN BY: M.B.	SHEET SIZE: A4	SCALE: 1:2500	REVISION: A	PAGE NO: 8

Revision | Alterations | Drawn | Checked | Agreed | Date

CHIEF EXECUTIVE OFFICER: Steve Ellul

S:\Traffic Managoment\2026\Zebbug\2026 Zebbug.dwg

No. 1029

MALTA BUSINESS REGISTRY

Explanatory Notes[1]

Introduction

Title of Legislation	Companies Act (Register of Beneficial Owners) (Amendment) Regulations,2026 (hereinafter referred to as the "amending regulations")
Activity to be regulated	Register of Beneficial Owners
Responsible entity	Malta Business Registry

Summary and background

Aims and Objectives of the Legislation

These Explanatory Notes refer principally to the amendments which are to be carried out to the Companies Act (Register of Beneficial Owners) Regulations, (S.L. 386.19) (hereinafter referred to as the "principal regulations") by transposing, Articles 11,12, 13 and 15 of Directive (EU) 2024/1640 of the European Parliament and of the Council of the 31 May 2024 on the mechanisms to be put in place by Member States for the prevention of the use of the financial system for the purposes of money laundering or terrorist financing, amending Directive (EU) 2019/1937 and amending and repealing Directive (EU) 2015/849 (hereinafter referred to as "Directive 2024/1640"), as applicable to commercial partnerships formed and registered under the Companies Act (Cap 386). Additionally, several further amendments have been introduced to enhance the effectiveness of our system, always with the overarching aim of preventing and combating money laundering within our jurisdiction. The purpose of these amending regulations is therefore twofold: to incorporate domestically driven ("homegrown") enhancements, and to reflect the regulatory changes required for the transposition of Articles 11, 12, 13, and 15 of Directive (EU) 2024/1640. The aims and objectives of these amending regulations are therefore to incorporate homegrown amendments as well as to reflect the regulatory changes required for the transposition of Articles 11,12,13 and 15 of Directive (EU) 2024/1640.The amending regulations aim to:

- amend the access rules of beneficial ownership based on specific access rules to beneficial ownership registers for persons with legitimate interest as well as create procedures for the verification and mutual recognition of a legitimate interest to access beneficial ownership information.

- introduce a few additional data fields in terms of collection of data for beneficial owners (hereinafter referred to as "BO") submission to the Registrar, and these relate to the place of birth and residential address of the beneficial owners.

- introduces a new form, the BO4 namely for companies that are not currently in conformity with the principal regulations due to the amendments being made and thus there would be a requirement for the filing of the BO4 form only for those companies to which the first proviso to regulation 5(3) of the principal regulations does not apply. A second proviso to regulation 5(3) has also been included for affected companies, requiring an assessment as to whether the BO4 form is applicable to their circumstances and thereafter as the case may be deliver to the Registrar any notice or declaration in respect of such company. Where applicable, the affected companies will be required to submit this form within six (6) months from the date on which the amending regulations come into force, being the date of publication.

3. Overview of the Structure of the Instrument

The amending regulations consist of the following regulations:

1. Citation, scope and commencement.

[1]These Explanatory Notes are for the purpose of and in accordance with article 3(2)(c) and Schedule III of Chapter 512 of the Laws of Malta.

2. Amends regulation 2 of the principal regulations.
3. Amends regulation 3 of the principal regulations.
4. Amends regulation 5 of the principal regulations.
5. Amends regulation 6 of the principal regulations.
6. Amends regulation 6A of the principal regulations.
7. Substitutes regulation 7 of the principal regulations.
8. Adds new regulations to the principal regulations.
9. Adds a new regulation to the principal regulations.
10. Substitutes the First Schedule to the principal regulations.
11. Amends the Second Schedule to the principal regulations.
12. Adds a new item to the Second Schedule to the Administrative Justice Act (Cap. 490).

4. Commentary

Regulation 2 of the amending regulations amends regulation 2 of the principal regulations which amends the scope of the principal regulations. Additionally, it now only exempts a company that is listed, or is indirectly fully owned by a company listed on a regulated market meeting specific transparency standards.

Regulation 3 of the amending regulations amends regulation 3 of the principal regulations to extend the applicability of form BO1 in the principal regulations to place of birth and residential address and explicitly legislates about the requirement to provide details on nominee shareholders if applicable.

Regulation 4 of the amending regulations amends regulation 5 of the principal regulations by expanding the local record details that a company is required to collect and submit to the Registrar. It explicitly requires place of birth and residential address and mandates holding the names of any persons holding shares as nominee including a reference of such nominee status. In the amending regulations, emphasis is made on the company taking reasonable and appropriate steps to verify if any undisclosed natural person exercises control through other means. Additionally, a new first proviso to regulation 5(3) has been added, wherein the law explicitly lays down the circumstances where the company's register of members shall be deemed to constitute the BO register. Where a company does not fall under the first proviso to regulation 5(3) of the principal regulations, it shall be required to submit a form BO4 in order to conform with the principal regulations. The first proviso to regulation 5(3) is tied to a grace period of 6 months as explained in the second proviso to regulation 5(3) of the amending regulations.

Regulation 5 of the amending regulations amends regulation 6 of the principal regulations and reflects that where a company does not qualifiy under the first proviso to regulation 5(3) of the principal regulations as having the company's register of members constitute the company's beneficial owner's register, then the notice on beneficial owners in terms of regulation 6, reflecting a change in beneficial owner or a change in the corporate structure of the company, needs to be submitted.

Regulation 6 of the amending regulations amends 6A of the principal regulations and reflects that annual BO or senior managing officials (hereinafter referred to as "SMO") confirmation and any change in detail confirmations pertaining to BO/SMO shall not apply to those companies that qualify under the first proviso to regulation 5(3) of principal regulations.

Regulation 7 of the amending regulation substitutes regulation 7 of the principal regulations, and deals with access to BO information in terms of the BO register. Different access categories have been introduced in terms natural or legal person who demonstrates a legitimate interest to BO access in the prevention and combatting of money laundering, its predicate offences, or the financing of terrorism.

Regulation 8 of the amending regulations introduces new regulations 7A-7F which broadly deal with:

- Registrar Access Logs & Non-Disclosure Duties
- Procedures and Multi-Jurisdictional Recognition
- Exhaustive and Closed Grounds for Refusal of access to BO register
- Procedure following refusal of access to BO information and appeal.

- Mandatory Annual Reporting of persons granted access to BO information
- Exceptions to access of beneficial ownership in exceptional circumstances and disproportionate risk involved and appeal.

Regulation 9 of the amending regulations adds a new regulation 18 which provides that the Registrar shall bring into effect the Implementing Acts issued by the European Commission.

Regulation 10 of the amending regulations substitutes the First Schedule to the principal regulations whereby:

- Form BO4 adds as a declaration in terms of 5(6) of the principal regulations.

- In respect of the other forms namely; Forms BO1, BO2, BO3, Annual Confirmation BO Form, Change in SMO Form, Change in details of BO/SMO, the place of birth and residential address fields are being added.

Regulation 11 amends the Second Schedule to the principal regulations so that new penalties are being added in respect of regulation 5(6) and regulation 7E(2).

Regulation 12 adds reference to the Companies Act (Register of Beneficial Owners) regulations, S.L. 386.19 to the Second Schedule to the Administrative Justice Act and this for the purpose of judicial review from the decision of the Registrar following refusal or revocation of access to beneficial ownership.

5. Concluding Sections

The amending regulations shall come into force immediately as from the date of publication.

For further information please contact info: legal.enforcement@mbr.mt / 2258 2300

N.B. These Explanatory Notes are not intended to be an exhaustive description of the instrument nor a substitute thereof or a legislative supplement to it. These Explanatory Notes do not purport to be an authoritative ruling on the interpretation of the legislation.

10th July, 2026

Nru. 1030

ATT DWAR IL-ĦADDIEMA D-DEHEB U L-ĦADDIEMA L-FIDDA (ARĠENTIERA) (KAP. 46)

IL-KUMMISSARJU tat-Taxxi Interni jgħarraf illi, fid-data li tidher hawn taħt, il-prezz tad-deheb u l-fidda li fuqu huma bbażati l-valutazzjonijiet magħmulin mill-Konslu għall-Ħaddiema d-Deheb u l-Ħaddiema l-Fidda ġie ffissat għall-finijiet tal-artikolu 14 tal-imsemmi Att kif ġej:

No. 1030

GOLDSMITHS AND SILVERSMITHS ACT (CAP. 46)

THE Commissioner of Inland Revenue notifies that, on the date shown hereunder, the price of gold and silver on which valuations made by the Consul for Goldsmiths and Silversmiths are based has been fixed for the purposes of article 14 of the said Act as follows:

Data *Date*	Deheb Pur Gramma *Pure Gold* *Grams*	Fidda Pura Gramma *Pure Silver* *Grams*
10.7.2026	€114.748	€1.661

Nru. 1031

NUMRI ĠODDA TA' BIBIEN FIN-NAXXAR

BIS-SAĦĦA tal-poteri mogħtija bl-artikolu 115 tal-Kodiċi tal-Liġijiet tal-Pulizija (Kap. 10), il-Prim Ministru għoġbu jordna illi n-numri/ismijiet ta' bibien fit-toroq imsemmija fin-Naxxar, hawn taħt elenkati u speċifikati f'din l-iskeda, għandhom jinbidlu kif jidher fl-iskeda msemmija.

No. 1031

NUMBERING OF DOORS AT IN-NAXXAR

IN exercise of the powers conferred by section 115 of the Code of Police Laws (Cap. 10), the Prime Minister has been pleased to order that the numbers/names of the doors in the undermentioned streets at In-Naxxar, specified in the subjoined schedule, be altered as stated in the said schedule.

SKEDA/*SCHEDULE*

IN-NAXXAR

1. TRIQ CASTRO, SQAQ NRU 3
2. TRIQ IL-KAPPELLA TA' SAN MIKIEL

1. TRIQ CASTRO, SQAQ NRU 3

Meta tidħol minn Triq Castro
Entering from Triq Castro

Isem/Numru Qadim *Name/Old Number*	Numru ġdid *New Number*
2, Maria Bambina	1
2A	2
3	3
Bieb bla numru	4
5	5
7	6
Bieb bla numru	7
Bieb bla numru	8

2. TRIQ IL-KAPPELLA TA' SAN MIKIEL

In-naħa tax-xellug meta tidħol minn Triq Jean Houel
Left side entering from Triq Jean Houel

Isem/Numru Qadim *Name/Old Number*	Numru ġdid *New Number*
Bieb bla numru	1
Garaxx	3
Garaxx	5
Garaxx	7
Garaxx	9
Bieb bla numru	11
Morning Star	13
Aurora	15
Sit bla bini	17
Sit bla bini	19
Bieb bla numru	21
Grada	23
Grada	25

In-naħa tal-lemin meta tidħol minn Triq Jean Houel
Right side entering from Triq Jean Houel

Isem/Numru Qadim *Name/Old Number*	Numru ġdid *New Number*
Ivy	2
Grada	4
Garaxx	6
L-Annunzjata	8
Grada	10
Garaxx	12
Bieb bla numru	14
Marvel	16
Garaxx	18
Sit bla bini	20
Sit bla bini	22
Kewkba	24
Grada	26
Grada	28
Bieb bla numru	30

L-10 ta' Lulju, 2026 10th July, 2026

Nru. 1032

NUMRI ĠODDA TA' BIBIEN F'ĦAŻ-ŻEBBUĠ(M)

BIS-SAĦĦA tal-poteri mogħtija bl-artikolu 115 tal-Kodiċi tal-Liġijiet tal-Pulizija (Kap. 10), il-Prim Ministru għoġbu jordna illi n-numri/ismijiet ta' bibien fl-isqaq imsemmi f'Ħaż-Żebbuġ(M), hawn taħt elenkati u speċifikati f'din l-iskeda, għandhom jinbidlu kif jidher fl-iskeda msemmija.

No. 1032

NUMBERING OF DOORS AT ĦAŻ-ŻEBBUĠ(M)

IN exercise of the powers conferred by section 115 of the Code of Police Laws (Cap. 10), the Prime Minister has been pleased to order that the numbers/names of the doors in the undermentioned alley at Ħaż-Żebbuġ(M), specified in the subjoined schedule, be altered as stated in the said schedule.

SKEDA/*SCHEDULE*
ĦAŻ-ŻEBBUĠ(M)

TRIQ DUN KARM PSAILA, SQAQ NRU 4

Meta tidħol minn Triq Dun Karm Psaila
Entering from Triq Dun Karm Psaila

Isem/Numru Qadim *Name/Old Number*	Numru ġdid *New Number*
2	1
Bieb bla numru	2
Sit bla bini	3
Garaxx	4

L-10 ta' Lulju, 2026

10th July, 2026

Nru. 1033

NUMRI ĠODDA TA' BIBIEN F'BIRKIRKARA

Emendi

B'RIFERENZA għan-Notifikazzjoni tal-Gvern Nru. 920 tat-23 ta' Awwissu, 2016, taħt it-titlu 'Numri ġodda ta' bibien f'Birkirkara', għandhom isiru dawn l-emendi kif indikati b'tipi **grassi**.

No. 1033

NUMBERING OF DOORS AT BIRKIRKARA

Amendments

WITH reference to Government Notice No. 920 dated 23rd August, 2016, under the title 'Numbering of doors at Birkirkara', the following amendments in **bold** should be made.

BIRKIRKARA

TRIQ ĊENSU BUSUTTIL

In-naħa tax-xellug meta tidħol minn Triq Dun Karm
Left side entering from Triq Dun Karm

Isem/Numru Qadim *Name/Old Number*	Numru ġdid *New Number*

In-naħa tal-lemin meta tidħol minn Triq Dun Karm
Right side entering from Triq Dun Karm

Isem/Numru Qadim *Name/Old Number*	Numru ġdid *New Number*
Doris	10
Helen	12
Linnet	14
Xefaq Ġdid	16

għandhom jinqraw
should read

Isem/Numru Qadim *Name/Old Number*	Numru ġdid *New Number*

Isem/Numru Qadim *Name/Old Number*	Numru ġdid *New Number*
10, Doris	10
The Residence (Flettijiet)	**12**
Garaxx	**14**
16, Xefaq Ġdid	16

Isem/Numru Qadim *Name/Old Number*	Numru ġdid *New Number*	Isem/Numru Qadim *Name/Old Number*	Numru ġdid *New Number*
		Dar il-Hena	22
		Xenia	24
		Garaxx	26

għandhom jinqraw
should read

Isem/Numru Qadim *Name/Old Number*	Numru ġdid *New Number*	Isem/Numru Qadim *Name/Old Number*	Numru ġdid *New Number*
		22, Dar il-Hena	22
		Bieb bla numru	**24**
		Bieb bla numru (Flettijiet)	**24A**
		Daħla għall-garaxxijiet	**24B**
		26 (Garaxx)	26

L-10 ta' Lulju, 2026

10th July, 2026

Nru. 1034

No. 1034

NUMRI ĠODDA TA' BIBIEN F'ĦAD-DINGLI

NUMBERING OF DOORS AT ĦAD-DINGLI

Emenda

B'RIFERENZA għan-Notifikazzjoni tal-Gvern Nru. 833 tat-12 ta' Settembru, 2003, taħt it-titlu 'Numri ġodda ta' bibien f'Ħad-Dingli', għandha ssir din l-emenda kif indikata b'tipi **grassi**.

Amendment

WITH reference to Government Notice No. 833 dated 12th September, 2003, under the title 'Renumbering of doors at Ħad-Dingli', the following amendment in **bold** should be made.

ĦAD-DINGLI

36. TRIQ SAN PAWL

In-naħa tax-xellug meta tidħol minn Misraħ Frenċ Abela

Left side entering from Misraħ Frenċ Abela

In-naħa tal-lemin meta tidħol minn Misraħ Frenċ Abela

Right side entering from Misraħ Frenċ Abela

Isem/Numru Qadim *Name/Old Number*	Numru ġdid *New Number*	Isem/Numru Qadim *Name/Old Number*	Numru ġdid *New Number*
Bieb tal-ġenb	3		
Madvic House	5		

għandha tinqara
should read

Isem/Numru Qadim *Name/Old Number*	Numru ġdid *New Number*	Isem/Numru Qadim *Name/Old Number*	Numru ġdid *New Number*
3, **Il-Kokka**	3		
3A, Ma Maison	**3A**		
5, **Oksana**	5		

L-10 ta' Lulju, 2026

10th July, 2026

Nru. 1035

NUMRI ĠODDA TA' BIBIEN F'ĦAL GĦARGĦUR

Emendi

B'RIFERENZA għan-Notifikazzjoni tal-Gvern Nru. 350 tad-19 ta' April, 2002, taħt it-titlu 'Numri ġodda ta' bibien f'Ħal Għargħur', għandhom isiru dawn l-emendi kif indikati b'tipi **grassi**.

No. 1035

NUMBERING OF DOORS AT ĦAL GĦARGĦUR

Amendments

WITH reference to Government Notice No. 350 dated 19th April, 2002, under the title 'Renumbering of doors at Ħal Għargħur', the following amendments in **bold** should be made.

ĦAL GĦARGĦUR

7. TRIQ EXCELSIOR

In-naħa tax-xellug meta tidħol minn
Triq Emmanuel Perren

Left side entering from Triq Emmanuel Perren

Isem/Numru Qadim *Name/Old Number*	Numru ġdid *New Number*
Garaxx	1
Garaxx	3
Sit bla bini	5
Sit bla bini	7
Ang Paul	9
Garaxx	11

In-naħa tal-lemin meta tidħol minn
Triq Emmanuel Perren

Right side entering from Triq Emmanuel Perren

Isem/Numru Qadim *Name/Old Number*	Numru ġdid *New Number*
Springfield	24
Garaxx	26
Sit bla bini	28
Sit bla bini	30
Sit bla bini	32
Sit bla bini	34
Amaryllis	36
Garaxx	38
Garaxx	40
L-Għarix	42
Boomerang	44

għandhom jinqraw
should read

Isem/Numru Qadim *Name/Old Number*	Numru ġdid *New Number*
Bieb bla numru	**1**
1 (Garaxx)	**1A**
3 (Garaxx)	3
Garaxx	**5**
Hillside	**7**
9, Ang Paul (Flettijiet)	**9**
11 (Garaxx)	11

Isem/Numru Qadim *Name/Old Number*	Numru ġdid *New Number*
24, Springfield	24
26 (Garaxx)	26
24B, Hola	**28**
Daħla għall-garaxxijiet	**30**
White Pearl (Flettijiet)	**32**
34	**34**
36, Amaryllis	36
Garaxx	**38**
Garaxx	**40**
Infinity Bliss (Flettijiet)	**42**
44	44

Isem/Numru Qadim *Name/Old Number*	Numru ġdid *New Number*

Isem/Numru Qadim *Name/Old Number*	Numru ġdid *New Number*
Garaxx	54
Garaxx	56
Sancta Maria	58
Garaxx	60

għandhom jinqraw
should read

Isem/Numru Qadim *Name/Old Number*	Numru ġdid *New Number*	Isem/Numru Qadim *Name/Old Number*	Numru ġdid *New Number*
		54 (Garaxx)	54
		Garaxx	**56**
		58, Maria Dolores (Flettijiet)	**58**
		60 (Garaxx)	60

L-10 ta' Lulju, 2026

10th July, 2026

Nru. 1036

No. 1036

NUMRI ĠODDA TA' BIBIEN FIL-MOSTA

NUMBERING OF DOORS AT IL-MOSTA

Emendi

Amendments

B'RIFERENZA għan-Notifikazzjoni tal-Gvern Nru. 236 tat-22 ta' Frar, 2019, taħt it-titlu 'Numri ġodda ta' bibien fil-Mosta', għandhom isiru dawn l-emendi kif indikati b'tipi **grassi**.

WITH reference to Government Notice No. 236 dated 22nd February, 2019, under the title 'Numbering of doors at Il-Mosta', the following amendments in **bold** should be made.

IL-MOSTA

TRIQ IL-FORTIZZA

In-naħa tax-xellug meta tidħol minn Triq il-Kostituzzjoni

Left side entering from Triq il-Kostituzzjoni

Isem/Numru Qadim *Name/Old Number*	Numru ġdid *New Number*
Sub-Station	99
Sit bla bini	101
Sit bla bini	103
Sit bla bini	105
Sit bla bini	107
Grada (Garaxxijiet)	109
Sit bla bini	111
Sit bla bini	113
Sit bla bini	115
Sit bla bini	117
Sub-Station	119

In-naħa tal-lemin meta tidħol minn Triq il-Kostituzzjoni

Right side entering from Triq il-Kostituzzjoni

Isem/Numru Qadim *Name/Old Number*	Numru ġdid *New Number*
Chez Jamond	144
Garaxx	146
Garaxx	148
Tulip	150
Merħba	152

għandhom jinqraw
should read

Isem/Numru Qadim *Name/Old Number*	Numru ġdid *New Number*	Isem/Numru Qadim *Name/Old Number*	Numru ġdid *New Number*
99 (Sub-Station)	99	144, Chez Jamond	144
Bieb bla numru	**101**	146 (Garaxx)	146
109 (Grada)	109	**Garaxx**	**148**
LJE Complex	**111**	**CE Group**	**150**
LJE Complex	**113**	**CE Group**	**150A**
119 (Sub-Station)	119	152, Merħba	152

** In-numri 103, 105, 107, 115 u 117 mhux ser jintużaw peress li nfetħu inqas bibien milli kien hemm maħsub oriġinarjament.*

L-10 ta' Lulju, 2026

10th July, 2026

Nru. 1037

NUMRI ĠODDA TA' BIBIEN FIL-MOSTA

Emendi

B'RIFERENZA għan-Notifikazzjoni tal-Gvern Nru. 647 tas-27 ta' Lulju, 2001, taħt it-titlu 'Numri ġodda ta' bibien fil-Mosta', għandhom isiru dawn l-emendi kif indikati b'tipi **grassi**.

No. 1037

NUMBERING OF DOORS AT IL-MOSTA

Amendments

WITH reference to Government Notice No. 647 dated 27th July, 2001, under the title 'Renumbering of doors at Il-Mosta', the following amendments in **bold** should be made.

IL-MOSTA

31. TRIQ ĠUŻEPPI CALLUS

In-naħa tax-xellug meta tidħol minn Triq il-Mitħna l-Qadima

Left side entering from Triq il-Mitħna l-Qadima

Isem/Numru Qadim *Name/Old Number*	Numru ġdid *New Number*

In-naħa tal-lemin meta tidħol minn Triq il-Mitħna l-Qadima

Right side entering from Triq il-Mitħna l-Qadima

Isem/Numru Qadim *Name/Old Number*	Numru ġdid *New Number*
27	130
21	132
17, Aechmea	134

għandhom jinqraw
should read

Isem/Numru Qadim *Name/Old Number*	Numru ġdid *New Number*

Isem/Numru Qadim *Name/Old Number*	Numru ġdid *New Number*
130	130
132 (Flettijiet)	**132**
Garaxx	**132A**
134, Aechmea	134

L-10 ta' Lulju, 2026

10th July, 2026

Nru. 1038

NUMRI ĠODDA TA' BIBIEN FIR-RABAT(M)

Emendi

B'RIFERENZA għan-Notifikazzjoni tal-Gvern Nru. 1165 tal-31 ta' Awwissu, 2021, taħt it-titlu 'Numri ġodda ta' bibien fir-Rabat(M)', għandhom isiru dawn l-emendi kif indikati b'tipi **grassi**.

No. 1038

NUMBERING OF DOORS AT IR-RABAT(M)

Amendments

WITH reference to Government Notice No. 1165 dated 31st August, 2021, under the title 'Numbering of doors at Ir-Rabat(M)', the following amendments in **bold** should be made.

IR-RABAT(M)

TRIQ IL-BUŻUGRILLA

In-naħa tax-xellug meta tidħol minn Triq il-Ġarġir

Left side entering from Triq il-Ġarġir

Isem/Numru Qadim *Name/Old Number*	Numru ġdid *New Number*

In-naħa tal-lemin meta tidħol minn Triq il-Ġarġir

Right side entering from Triq il-Ġarġir

Isem/Numru Qadim *Name/Old Number*	Numru ġdid *New Number*
6	10
5	12
4	14

għandhom jinqraw
should read

Isem/Numru Qadim *Name/Old Number*	Numru ġdid *New Number*

Isem/Numru Qadim *Name/Old Number*	Numru ġdid *New Number*
10	10
Bieb bla numru	**12**

Isem/Numru Qadim *Name/Old Number*	Numru ġdid *New Number*
12	**12A**
14	14

L-10 ta' Lulju, 2026

Nru. 1039

NUMRI ĠODDA TA' BIBIEN FIR-RABAT(M)

Emendi

B'RIFERENZA għan-Notifikazzjoni tal-Gvern Nru. 1011 tal-15 ta' Settembru, 2017, taħt it-titlu 'Numri ġodda ta' bibien fir-Rabat(M)', għandhom isiru dawn l-emendi kif indikati b'tipi **grassi**.

10th July, 2026

No. 1039

NUMBERING OF DOORS AT IR-RABAT(M)

Amendments

WITH reference to Government Notice No. 1011 dated 15th September, 2017, under the title 'Numbering of doors at Ir-Rabat(M)', the following amendments in **bold** should be made.

IR-RABAT(M)

TRIQ NUTAR F. CATANIA

Meta tidħol minn Triq San Trofimu
Entering from Triq San Trofimu

Isem/Numru Qadim *Name/Old Number*	Numru ġdid *New Number*
9, Notre Dame De Fourviere	9
10, Caraid	10
Garaxx	11
12, Fatima	12

għandhom jinqraw
should read

Isem/Numru Qadim *Name/Old Number*	Numru ġdid *New Number*
9, Notre Dame De Fourviere	9
Bieb bla numru	**10**
Garaxx	**11**
12, Fatima	12

L-10 ta' Lulju, 2026

Nru. 1040

NUMRI ĠODDA TA' BIBIEN FIR-RABAT(M)

Emendi

B'RIFERENZA għan-Notifikazzjoni tal-Gvern Nru. 844 tal-5 ta' Awwissu, 2005, taħt it-titlu 'Numri ġodda ta' bibien fir-Rabat (M)', għandhom isiru dawn l-emendi kif indikati b'tipi **grassi**.

10th July, 2026

No. 1040

NUMBERING OF DOORS AT IR-RABAT(M)

Amendments

WITH reference to Government Notice No. 844 dated 5th August, 2005, under the title 'Renumbering of doors at Ir-Rabat (M)', the following amendments in **bold** should be made.

IR-RABAT(M)

35. TRIQ SANT'ARISTARKU

In-naħa tax-xellug meta tidħol minn Triq Nutar F. Catania
Left side entering from Triq Nutar F. Catania

Isem/Numru Qadim *Name/Old Number*	Numru ġdid *New Number*

In-naħa tal-lemin meta tidħol minn Triq Nutar F. Catania
Right side entering from Triq Nutar F. Catania

Isem/Numru Qadim *Name/Old Number*	Numru ġdid *New Number*
Garaxx	2
Garaxx	4
Bieb bla numru (Dar)	6

għandhom jinqraw
should read

Isem/Numru Qadim *Name/Old Number*	Numru ġdid *New Number*	Isem/Numru Qadim *Name/Old Number*	Numru ġdid *New Number*
		Bieb bla numru	**2**
		Garaxx	**2A**
		Garaxx	**2B**
		Bieb bla numru (Flettijiet)	**2C**
		2 (Garaxx)	**4**
		4 (Garaxx)	**4A**
		6, Nid d'Amour	6

L-10 ta' Lulju, 2026 10th July, 2026

Nru. 1041

No. 1041

NUMRI ĠODDA TA' BIBIEN FIS-SIĠĠIEWI

NUMBERING OF DOORS AT IS-SIĠĠIEWI

Emendi

B'RIFERENZA għan-Notifikazzjoni tal-Gvern Nru. 632 tas-27 ta' Awwissu, 1999, taħt it-titlu 'Numri ġodda ta' bibien fis-Siġġiewi', għandhom isiru dawn l-emendi kif indikati b'tipi **grassi**.

Amendments

WITH reference to Government Notice No. 632 dated 27th August, 1999, under the title 'Renumbering of doors at Is-Siġġiewi', the following amendments in **bold** should be made.

IS-SIĠĠIEWI

1. TRIQ L-ANDAR

In-naħa tax-xellug meta tidħol minn Triq Salvu Curso

Left side entering from Triq Salvu Curso

In-naħa tal-lemin meta tidħol minn Triq Salvu Curso

Right side entering from Triq Salvu Curso

Isem/Numru Qadim *Name/Old Number*	Numru ġdid *New Number*	Isem/Numru Qadim *Name/Old Number*	Numru ġdid *New Number*
Garaxx	1		
Garaxx	3		
Garaxx	5		
Garaxx	7		
Marrickville	9		
Garaxx	11		
Ave Maria	13		

għandhom jinqraw
should read

Isem/Numru Qadim *Name/Old Number*	Numru ġdid *New Number*	Isem/Numru Qadim *Name/Old Number*	Numru ġdid *New Number*
Garaxx	**1**		
Garaxx	**1A**		
3 (Garaxx)	3		
5 (Garaxx)	5		
7 (Garaxx)	7		
9, Hazel Grove (Flettijiet)	**9**		
11	**11**		
Garaxx	**11A**		
13, Ave Maria	13		

Nru. 1042

NUMRI ĠODDA TA' BIBIEN FIS-SIĠĠIEWI

Emendi

B'RIFERENZA għan-Notifikazzjoni tal-Gvern Nru. 1597 tal-15 ta' Novembru, 2024, taħt it-titlu 'Numri ġodda ta' bibien fis-Siġġiewi', għandhom isiru dawn l-emendi kif indikati b'tipi **grassi**.

No. 1042

NUMBERING OF DOORS AT IS-SIĠĠIEWI

Amendments

WITH reference to Government Notice No. 1597 dated 15th November, 2024, under the title 'Numbering of doors at Is-Siġġiewi', the following amendments in **bold** should be made.

IS-SIĠĠIEWI

TRIQ DUN MANWEL ZAMMIT

In-naħa tax-xellug meta tidħol minn Triq il-Girgenti
Left side entering from Triq il-Girgenti

Isem/Numru Qadim *Name/Old Number*	Numru ġdid *New Number*

In-naħa tal-lemin meta tidħol minn Triq il-Girgenti
Right side entering from Triq il-Girgenti

Isem/Numru Qadim *Name/Old Number*	Numru ġdid *New Number*
Casa Farrugia	350
Wied il-Ħesri	352
Jocabemo	354

għandhom jinqraw
should read

Isem/Numru Qadim *Name/Old Number*	Numru ġdid *New Number*

Isem/Numru Qadim *Name/Old Number*	Numru ġdid *New Number*
350, Casa Farrugia	350
Amaros (Flettijiet)	**352**
July	**352A**
Daħla għall-garaxxijiet	**352B**
354, Jocabemo	354

L-10 ta' Lulju, 2026

10th July, 2026

Nru. 1043

NUMRI ĠODDA TA' BIBIEN FIN-NAXXAR

Prolungament

B'RIFERENZA għan-Notifikazzjoni tal-Gvern Nru. 629 tal-20 ta' Lulju, 2001, taħt it-titlu 'Numri ġodda ta' bibien fin-Naxxar', għandu jsir dan il-prolungament kif indikat b'tipi **grassi**.

No. 1043

NUMBERING OF DOORS AT IN-NAXXAR

Prolongation

WITH reference to Government Notice No. 629 dated 20th July, 2001, under the title 'Renumbering of doors at In-Naxxar', the following prolongation in **bold** should be made.

IN-NAXXAR

37. TRIQ LELI FALZON

In-naħa tax-xellug meta tidħol minn Triq Giuseppe Stivala
Left side entering from Triq Giuseppe Stivala

Isem/Numru Qadim *Name/Old Number*	Numru ġdid *New Number*
175, **Dream View** (Flettijiet)	175
177 **(Ħanut)**	177

In-naħa tal-lemin meta tidħol minn Triq Giuseppe Stivala
Right side entering from Triq Giuseppe Stivala

Isem/Numru Qadim *Name/Old Number*	Numru ġdid *New Number*

għandhom jiżdiedu
should be added

Isem/Numru Qadim *Name/Old Number*	Numru ġdid *New Number*	Isem/Numru Qadim *Name/Old Number*	Numru ġdid *New Number*
179	**179**		
181, Norfolk	**181**		
Daħla għall-garaxxijiet	**183**		
2	**185**		
D-View Apartments	**187**		
Mais 1	**189**		
Grada	**191**		

L-10 ta' Lulju, 2026

AVVIŻ TAL-PULIZIJA

Nru. 162

Il-Kummissarju tal-Pulizija jgħarraf li skont il-Leġiżlazzjoni Sussidjarja 65.05 u l-Leġiżlazzjoni Sussidjarja 65.13, it-toroq hawn taħt imsemmija se jiġu kklasifikati bħala Żoni ta' Rmonk kif indikat hawn taħt fid-dati u ħinijiet indikati.

Bis-saħħa tal-Artikolu 52(1) tal-Ordinanza dwar ir-Regolamenti tat-Traffiku (Kap. 65), il-Kummissarju tal-Pulizija jgħarraf illi l-vetturi tas-sewqan jista' jagħti l-każ li ma jkunux jistgħu jgħaddu jew jiddawru mit-toroq imsemmija hawn taħt fid-dati u l-ħinijiet indikati.

Ix-Xagħra, Għawdex

Nhar il-Ħamis, 16 ta' Lulju, 2026, mis-6.00 p.m. sal-10.00 p.m., minn Triq Ta' Ħamet u Triq ix-Xagħra.

It-trasport pubbliku jista' jkun affettwat.

Santa Venera

Nhar it-Tnejn, 20 ta' Lulju, 2026, mis-7.00 p.m. sad-9.00 p.m., mill-Pjazza tal-Knisja l-Antika, Triq Dun Xand Cortis, Triq il-Fawwara, Triq l-Għollieq, l-Istitut Bonnici, Triq Dun Alfred Gatt, Triq Tumas Dalli, Triq Mons Ġużeppi De Piro, Triq San Pawl, Triq il-Kbira San Ġużepp, quddiem il-knisja parrokkjali u quddiem il-każin.

Nhar it-Tnejn, 20 ta' Lulju, 2026, mill-11.00 a.m. sat-3.00 p.m., parkeġġ se jkun projbit f'Misraħ il-Kebbies fejn hemm l-ispiżerija u fiż-żona tal-parkeġġ fin-nofs tal-istess pjazza, u fuq naħa waħda ta' Triq il-Fanali minn Triq l-Imsida sa Misraħ il-Kebbies.

Mill-5.00 p.m. tat-Tlieta, 21 ta' Lulju, 2026 sas-1.30 a.m. tal-Erbgħa, 22 ta' Lulju, 2026, minn Triq il-Fanali u Misraħ il-Kebbies.

10th July, 2026

POLICE NOTICE

No. 162

The Commissioner of Police hereby notifies that in terms of Subsidiary Legislation 65.05 and Subsidiary Legislation 65.13, the streets listed hereunder are to be classified as Tow Zones.

In virtue of Section 52 (1) of the Traffic Regulations (Chapter 65). The Commissioner of Police hereby notifies that the transit and stopping of vehicles through the streets mentioned hereunder may be prohibited on the dates and times indicated.

Xagħra, Gozo

On Thursday, 16th July, 2026, from 6.00 p.m. to 10.00 p.m., through Triq Ta' Ħamet and Triq ix-Xagħra.

Public transport may be affected.

Santa Venera

On Monday, 20th July, 2026, from 7.00 p.m. to 9.00 p.m., through Pjazza tal-Knisja l-Antika, Triq Dun Xand Cortis, Triq il-Fawwara, Triq l-Għollieq, Bonnici's Institute, Triq Dun Alfred Gatt, Triq Tumas Dalli, Triq Mons Ġużeppi De Piro, Triq San Pawl, Triq il-Kbira San Ġużepp, in front of the parish church and in front of the club.

On Monday, 20th July, 2026, from 11.00 a.m. to 3.00 p.m., no parking will be allowed in Misraħ il-Kebbies where there is the pharmacy and in the parking area in the middle of the same square, and one side of Triq il-Fanali from Triq l-Imsida to Misraħ il-Kebbies.

From 5.00 p.m. of Tuesday, 21st July, 2026 to 1.30 a.m. of Wednesday, 22nd July, 2026, through Triq il-Fanali and Misraħ il-Kebbies.

Mill-10.00 p.m. tat-Tlieta, 21 ta' Lulju, 2026 sas-7.00 a.m. tal-Ġimgħa, 24 ta' Lulju, 2026, parkeġġ se jkun projbit fi Triq il-Fanali u Misraħ il-Kebbies.

Mill-4.00 p.m. tal-Ħamis, 23 ta' Lulju, 2026 sal-5.00 a.m. tat-Tnejn, 27 ta' Lulju, 2026, minn Triq il-Kbira San Ġużepp minn Triq l-Imsida sa Triq San Ġorġ.

Nhar il-Ġimgħa, 24 ta' Lulju, 2026, mid-9.00 p.m. sa nofsillejl, minn quddiem il-każin fi Triq il-Kbira San Ġużepp, Triq il-Kardinal Sciberras, Triq Brighella, Triq Abela, Triq il-Kanonku Bonnici, Triq Reġjonali, Triq l-Imsida, Misraħ il-Barrieri, Triq il-Markiż John Scicluna, Triq Adelaide Cini u Triq Romeo Romano.

Mis-7.00 p.m. tal-Ġimgħa, 24 ta' Lulju, 2026 sas-1.00 a.m. tas-Sibt, 25 ta' Lulju, 2026, parkeġġ se jkun projbit quddiem il-każin fi Triq il-Kbira San Ġużepp.

Nhar is-Sibt, 25 ta' Lulju, 2026, mis-7.00 p.m. sal-11.30 p.m., minn Triq il-Kbira San Ġużepp.

Nhar il-Ħadd, 26 ta' Lulju, 2026, mid-9.30 a.m. sas-2.30 p.m., minn quddiem il-każin fi Triq il-Kbira San Ġużepp, Triq San Ġorġ, Triq Reġjonali, Misraħ il-Barrieri, Triq l-Imsida u Triq San Ġużepp sa quddiem il-każin tal-boċċi ta' Santa Venera.

Nhar il-Ħadd, 26 ta' Lulju, 2026, mid-9.30 a.m. sa nofsillejl, minn Triq il-Kbira San Ġużepp.

Hemm bżonn ta' clearance.

Nhar is-Sibt, 25 ta' Lulju, 2026, mis-5.45 p.m. sas-6.15 p.m., minn ħdejn il-knisja parrokkjali ta' Triq il-Kbira San Ġużepp u Triq il-Parroċċa.

Parkeġġ se jkun projbit quddiem il-kripta tal-knisja parrokkjali fi Triq il-Parroċċa mill-4.45 p.m. 'il quddiem.

Nhar il-Ħadd, 26 ta' Lulju, 2026, mill-5.00 p.m. sa nofsillejl, parkeġġ se jkun projbit fi Triq il-Kbira San Ġużepp minn Triq l-Imsida sa Triq San Ġorġ, Triq l-Imsida, Misraħ il-Barrieri minn Misraħ Santa Venera sa Triq il-Lunzjata, Misraħ Santa Venera, Triq il-Lunzjata minn Misraħ il-Barrieri sa Triq Brighella, Triq Brighella minn Triq il-Lunzjata sa Triq San Ġorġ u Triq San Ġorġ minn Triq Brighella sa Triq il-Kbira San Ġużepp.

Mill-5.00 p.m. tal-Ħadd, 26 ta' Lulju, 2026 sas-2.00 a.m. tat-Tnejn, 27 ta' Lulju, 2026, minn Triq il-Kbira San Ġużepp minn kantuniera ma' Triq il-Kanun sa kantuniera ma' Triq l-Imsida.

It-trasport pubbliku se jkun devjat.

From 10.00 p.m. of Tuesday, 21st July, 2026 to 7.00 a.m. of Friday, 24th July, 2026, no parking will be allowed in Triq il-Fanali and Misraħ il-Kebbies.

From 4.00 p.m. of Thursday, 23rd July, 2026 to 5.00 a.m. of Monday, 27th July, 2026, through Triq il-Kbira San Ġużepp from Triq l-Imsida to Triq San Ġorġ.

On Friday, 24th July, 2026, from 9.00 p.m. to midnight, through in front of the club in Triq il-Kbira San Ġużepp, Triq il-Kardinal Sciberras, Triq Brighella, Triq Abela, Triq il-Kanonku Bonnici, Triq Reġjonali, Triq l-Imsida, Misraħ il-Barrieri, Triq il-Markiż John Scicluna, Triq Adelaide Cini and Triq Romeo Romano.

From 7.00 p.m. of Friday, 24th July, 2026 to 1.00 a.m. of Saturday, 25th July, 2026 no parking will be allowed in front of the club in Triq il-Kbira San Ġużepp.

On Saturday, 25th July, 2026, from 7.00 p.m. to 11.30 p.m., through Triq il-Kbira San Ġużepp.

On Sunday, 26th July, 2026, from 9.30 a.m. to 2.30 p.m., through in front of the club in Triq il-Kbira San Ġużepp, Triq San Ġorġ, Triq Reġjonali, Misraħ il-Barrieri, Triq l-Imsida and Triq San Ġużepp up to in front of Santa Venera's boċċi club.

On Sunday, 26th July, 2026, from 9.30 a.m. to midnight, through Triq il-Kbira San Ġużepp.

Clearance is required.

On Saturday, 25th July, 2026, from 5.45 p.m. to 6.15 p.m., through near the parish church in Triq il-Kbira San Ġużepp and Triq il-Parroċċa.

Parking will be probited in front of the crypt of the parish church in Triq il-Parroċċa from 4.45 p.m onwards.

On Sunday, 26th July, 2026, from 5.00 p.m. to midnight, parking will be prohibited in Triq il-Kbira San Ġużepp from Triq l-Imsida to Triq San Ġorġ, Triq l-Imsida, Misraħ il-Barrieri from Misraħ Santa Venera to Triq il-Lunzjata, Misraħ Santa Venera, Triq il-Lunzjata from Misraħ il-Barrieri to Triq Brighella, Triq Brighella from Triq il-Lunzjata to Triq San Ġorġ and Triq San Ġorġ from Triq Brighella to Triq il-Kbira San Ġużepp.

From 5.00 p.m. of Sunday, 26th July, 2026 to 2.00 a.m. of Monday, 27th July, 2026, through Triq il-Kbira San Ġużepp from corner with Triq il-Kanun to corner with Triq l-Imsida.

Public transport will be diverted.

Hemm bżonn ta' clearance.

Minn nofsinhar tal-Erbgħa, 22 ta' Lulju, 2026 sas-6.00 a.m. tal-Ġimgħa, 24 ta' Lulju, 2026, minn Triq il-Kbira San Ġużepp minn Triq l-Imsida għal Triq il-Parroċċa.

It-trasport pubbliku se jkun devjat.

Mit-8.30 p.m. tal-Erbgħa, 22 ta' Lulju, 2026 sas-1.00 a.m. tal-Ħamis, 23 ta' Lulju, 2026, mis-Salib ta' Misraħ il-Barrieri, Misraħ Santa Venera, Misraħ il-Barrieri, Triq Dun Xand Cortis, Triq Patri Ġustin Sant, Triq Patri Ġwann Azzopardi, Triq il-Karmelitani, Triq Ċikku Portanier, Triq il-Ħarrub, Triq il-Fanali, Misraħ il-Kebbies, Triq Reġjonali, Triq il-Qalb Imqaddsa, Triq il-Kbira San Ġużepp u quddiem iċ-ċentru tal-parroċċa ta' Santa Venera.

Nhar il-Ħamis, 23 ta' Lulju, 2026, mis-7.00 p.m. sal-11.00 p.m., minn Triq San Ġorġ minn Triq il-Kbira San Ġużepp sa Triq il-Kanun.

Nhar il-Ħamis, 23 ta' Lulju, 2026, mit-8.30 p.m. sal-11.30 p.m., minn Triq Carini, Triq il-Kukkanja, Triq Ħal Qormi, Triq Emmanuel Attard, Triq l-Inkwina, Triq il-Brunżar, Triq il-Parroċċa, Triq il-Kanun, Triq San Ġorġ, Triq il-Kbira San Ġużepp u quddiem iċ-ċentru tal-parroċċa ta' Santa Venera.

Nhar il-Ħamis, 23 ta' Lulju, 2026, mi-8.30 p.m. sal-11.30 p.m., minn Misraħ il-Barrieri, Triq il-Ħarrub, Triq is-Soll, Triq Reġjonali, Triq San Ġorġ, Triq il-Kanonku Bonnici, Triq l-14 ta' Novembru, Triq Ġużè Pace, Triq Abela, Triq Brighella u Triq il-Kbira San Ġużepp.

Mis-7.00 p.m. tal-Ħamis, 23 ta' Lulju, 2026 sas-2.00 a.m. tal-Ġimgħa, 24 ta' Lulju, 2026, minn Triq il-Kbira San Ġużepp.

It-trasport pubbliku se jkun devjat.

Nhar il-Ħadd, 26 ta' Lulju, 2026, mill-4.00 p.m. sa nofsillejl, minn quddiem iċ-ċentru tal-parroċċa, Triq l-Imsida, Misraħ il-Barrieri, Misraħ Santa Venera, Triq il-Lunzjata, Triq Brighella, Triq San Ġorġ and Triq il-Kbira San Ġużepp sa quddiem il-knisja parrokkjali ta' Santa Venera.

Nhar il-Erbgħa, 15 ta' Lulju, il-Ġimgħa, 17 ta' Lulju, u t-Tlieta, 28 ta' Lulju, 2026, mill-4.00 p.m. sa nofsillejl, minn Triq il-Kbira San Ġużepp mill-junction ma' Triq Braille sa Triq San Ġorġ.

Hemm bżonn ta' clearance.

Il-Qala

Nhar il-Erbgħa, 22 ta' Lulju, 2026, mis-6.15 p.m. sal-11.30 p.m., minn Pjazza San Ġużepp, Triq San Ġużepp, Triq ir-Rebħa u Triq in-Nadur.

Clearance is required.

From noon of Wednesday, 22nd July, 2026 to 6.00 a.m. of Friday, 24th July, 2026, through Triq il-Kbira San Ġużepp from Triq l-Imsida to Triq il-Parroċċa.

Public transport will be diverted.

From 8.30 p.m. of Wednesday, 22nd July, 2026 to 1.00 a.m. of Thursday, 23rd July, 2026, through Misraħ il-Barrieri's cross, Misraħ Santa Venera, Misraħ il-Barrieri, Triq Dun Xand Cortis, Triq Patri Ġustin Sant, Triq Patri Ġwann Azzopardi, Triq il-Karmelitani, Triq Ċikku Portanier, Triq il-Ħarrub, Triq il-Fanali, Misraħ il-Kebbies, Triq Reġjonali, Triq il-Qalb Imqaddsa, Triq il-Kbira San Ġużepp and in front of Santa Venera's parish centre.

On Thursday, 23rd July, 2026, from 7.00 p.m. to 11.00 p.m., through Triq San Ġorġ from Triq il-Kbira San Ġużepp to Triq il-Kanun.

On Thursday, 23rd July, 2026, from 8.30 p.m. to 11.30 p.m., through Triq Carini, Triq il-Kukkanja, Triq Ħal Qormi, Triq Emmanuel Attard, Triq l-Inkwina, Triq il-Brunżar, Triq il-Parroċċa, Triq il-Kanun, Triq San Ġorġ, Triq il-Kbira San Ġużepp and in front of Santa Venera's parish centre.

On Thursday, 23rd July, 2026, from 8.30 p.m. to 11.30 p.m., through Misraħ il-Barrieri, Triq il-Ħarrub, Triq is-Soll, Triq Reġjonali, Triq San Ġorġ, Triq il-Kanonku Bonnici, Triq l-14 ta' Novembru, Triq Ġużè Pace, Triq Abela, Triq Brighella and Triq il-Kbira San Ġużepp.

From 7.00 p.m. of Thursday, 23rd July, 2026 to 2.00 a.m. of Friday, 24th July, 2026, through Triq il-Kbira San Ġużepp.

Public transport will be diverted.

On Sunday, 26th July, 2026, from 4.00 p.m. to midnight, through in front of the parish centre, Triq l-Imsida, Misraħ il-Barrieri, Misraħ Santa Venera, Triq il-Lunzjata, Triq Brighella, Triq San Ġorġ and Triq il-Kbira San Ġużepp up to in front of Santa Venera's parish church.

On Wednesday, 15th July, on Friday, 17th July and on Tuesday, 28th July, 2026, from 4.00 p.m. to midnight, through Triq il-Kbira San Ġużepp from the junction with Triq Braille to Triq San Ġorġ.

Clearance is required.

Qala

On Wednesday, 22nd July, 2026, from 6.15 p.m. to 11.30 p.m., through Pjazza San Ġużepp, Triq San Ġużepp, Triq ir-Rebħa and Triq in-Nadur.

Nhar il-Ħadd, 26 ta' Lulju, 2026, mis-7.15 a.m. sas-1.15 p.m., minn Pjazza San Ġużepp, ħdejn D Bar, Triq San Ġużepp, Triq San Franġisk, Triq l-Isqof Mikiel Buttigieg, Pjazza l-Isqof Mikiel Buttigieg u Triq 28 ta' April 1688.

Mis-6.00 p.m. tat-Tnejn, 27 ta' Lulju, 2026 sas-1.00 a.m. tat-Tlieta, 28 ta' Lulju, 2026, minn Pjazza San Ġużepp.

Mit-3.00 p.m. tat-Tlieta, 28 ta' Lulju, 2026 sas-1.30 a.m. tal-Erbgħa, 29 ta' Lulju, 2026, minn Pjazza San Ġużepp, Triq San Ġużepp, Triq in-Nadur u Triq it-28 ta' April 1688.

Mis-6.00 a.m. tal-Erbgħa, 29 ta' Lulju, 2026 sas-1.00 a.m. tal-Ħamis, 30 ta' Lulju, 2026, minn Pjazza San Ġużepp, Triq San Ġużepp u Triq in-Nadur.

Mis-6.45 p.m. tal-Ħamis, 30 ta' Lulju, 2026 sas-1.15 a.m. tal-Ġimgħa, 31 ta' Lulju, 2026, minn Triq in-Nigret, Triq Anton Buttigieg, Triq Ġanni Vella, Triq Salvu Attard, Triq Adeodata Pisani, Triq l-Isqof Cagliares u Triq il-Kunċizzjoni.

Mis-7.30 p.m. tal-Ħamis, 30 ta' Lulju, 2026 sas-1.00 a.m. tal-Ġimgħa, 31 ta' Lulju, 2026, minn Triq Adeodata Pisani, Triq l-Isqof Cagliares, Triq it-30 ta' Ottubru 1948, Triq il-Kunċizzjoni, Triq it-28 ta' April 1688, u Pjazza l-Isqof Mikiel Buttigieg.

Mis-7.30 p.m. tal-Ġimgħa, 31 ta' Lulju, 2026 sas-1.00 a.m. tas-Sibt, l-1 ta' Awwissu, 2026, minn Pjazza San Ġużepp, Triq in-Nadur, Triq ir-Rebħa, Triq San Ġużepp, Triq l-Isqof Mikiel Buttigieg, Pjazza l-Isqof Mikiel Buttigieg, Triq it-28 ta' April 1688, u Triq San Franġisk.

Nhar is-Sibt, l-1 ta' Awwissu, 2026, mill-4.00 p.m. sad-8.45 p.m., minn Triq it-Tempju, Triq Ta' Grunju, Pjazza r-Repubblika, Triq il-Qala, Triq San Ġużepp, Pjazza San Ġużepp, Triq Lord Strickland, Triq l-Indipendenza u Triq ir-Rebħa.

Mis-7.00 p.m. tas-Sibt, l-1 ta' Awwissu, 2026 sas-2.00 a.m. tal-Ħadd, 2 ta' Awwissu, 2026, minn Triq il-Belveder, Pjazza l-Isqof Mikiel Buttigieg, Triq it-28 ta' April 1688, u Pjazza San Ġużepp.

Nhar il-Ħadd, 2 ta' Awwissu, 2026, mill-10.00 a.m. sal-5.00 p.m., minn Triq Patri Ġużepp Portelli, Triq l-Imġarr, Pjazza l-Isqof Mikiel Buttigieg, Triq it-28 ta' April 1688, u Pjazza San Ġużepp.

Mill-5.15 p.m. tal-Ħadd, 2 ta' Awwissu, 2026 sas-1.30 a.m. tat-Tnejn, 3 ta' Awwissu, 2026, minn Pjazza San Ġużepp, Triq il-Wardija, Triq il-Belveder, Pjazza l-Isqof Mikiel Buttigieg u Triq it-28 ta' April 1688.

It-trasport pubbliku jista' jkun affettwat.

On Sunday, 26th July, 2026, from 7.15 a.m. to 1.15 p.m., through Pjazza San Ġużepp, near D Bar, Triq San Ġużepp, Triq San Franġisk, Triq l-Isqof Mikiel Buttigieg, Pjazza l-Isqof Mikiel Buttigieg and Triq it-28 ta' April 1688.

From 6.00 p.m. of Monday, 27th July, 2026 to 1.00 a.m. of Tuesday, 28th July, 2026, through Pjazza San Ġużepp.

From 3.00 p.m. of Tuesday, 28th July, 2026 to 1.30 a.m. of Wednesday, 29th July, 2026, through Pjazza San Ġużepp, Triq San Ġużepp, Triq in-Nadur and Triq it-28 ta' April 1688.

From 6.00 a.m. of Wednesday, 29th July, 2026 to 1.00 a.m. of Thursday, 30th July, 2026, through Pjazza San Ġużepp, Triq San Ġużepp and Triq in-Nadur.

From 6.45 p.m. of Thursday, 30th July, 2026 to 1.15 a.m. of Friday, 31st July, 2026, through Triq in-Nigret, Triq Anton Buttigieg, Triq Ġanni Vella, Triq Salvu Attard, Triq Adeodata Pisani, Triq l-Isqof Cagliares and Triq il-Kunċizzjoni.

From 7.30 p.m. of Thursday, 30th July, 2026 to 1.00 a.m. of Friday, 31st July, 2026, through Triq Adeodata Pisani, Triq l-Isqof Cagliares, Triq it-30 ta' Ottubru 1948, Triq il-Kunċizzjoni, Triq it-28 ta' April 1688, and Pjazza l-Isqof Mikiel Buttigieg.

From 7.30 p.m. of Friday, 31st July, 2026 to 1.00 a.m. of Saturday, 1st August, 2026, through Pjazza San Ġużepp, Triq in-Nadur, Triq ir-Rebħa, Triq San Ġużepp, Triq l-Isqof Mikiel Buttigieg, Pjazza l-Isqof Mikiel Buttigieg, Triq it-28 ta' April 1688, and Triq San Franġisk.

On Saturday, 1st August, 2026, from 4.00 p.m. to 8.45 p.m., through Triq it-Tempju, Triq Ta' Grunju, Pjazza r-Repubblika, Triq il-Qala, Triq San Ġużepp, Pjazza San Ġużepp, Triq Lord Strickland, Triq l-Indipendenza and Triq ir-Rebħa.

From 7.00 p.m. of Saturday, 1st August, 2026 to 2.00 a.m. of Sunday, 2nd August, 2026, through Triq il-Belveder, Pjazza l-Isqof Mikiel Buttigieg, Triq it-28 ta' April 1688, and Pjazza San Ġużepp.

On Sunday, 2nd August, 2026, from 10.00 a.m. to 5.00 p.m., through Triq Patri Ġużepp Portelli, Triq l-Imġarr, Pjazza l-Isqof Mikiel Buttigieg, Triq it-28 ta' April 1688, and Pjazza San Ġużepp.

From 5.15 p.m. of Sunday, 2nd August, 2026 to 1.30 a.m. of Monday, 3rd August, 2026, through Pjazza San Ġużepp, Triq il-Wardija, Triq il-Belveder, Pjazza l-Isqof Mikiel Buttigieg and Triq it-28 ta' April 1688.

Public transport may be affected.

Ħal Safi

Nhar il-Ħadd, 26 ta' Lulju, 2026, mis-6.00 a.m. sas-2.30 p.m., minn Misraħ il-Knisja u Triq Santa Marija.

It-trasport pubbliku mhux se jkun affettwat.

Għajnsielem

Mill-5.00 a.m. tas-Sibt, l-1 ta' Awwissu, 2026 sas-2.00 a.m. tal-Ħadd, 2 ta' Awwissu, 2026, minn Pjazza Indipendenza.

Mill-5.00 p.m. tal-Ħamis, 6 ta' Awwissu, 2026 sas-2.00 a.m. tas-Sibt, 8 ta' Awwissu, 2026, minn Triq Lourdes.

Mill-5.00 a.m. tas-Sibt, 8 ta' Awwissu, 2026 sal-5.00 a.m. tal-Ħadd, 9 ta' Awwissu, 2026, minn Pjazza 10 ta' Diċembru (iż-żona tal-parkeġġ ta' Bethelem).

It-trasport pubbliku jista' jkun affettwat.

Vetturi li jiksru l-ordni ta' dan l-avviż ikunu suġġetti li jiġu rmunkati.

L-10 ta' Lulju, 2026

AVVIŻ TAL-PULIZIJA

Nru. 163

Il-Kummissarju tal-Pulizija jgħarraf li skont l-Avviż Legali 101/97 it-toroq li jidhru hawn taħt se jiġu kklassifikati bħala tow zones, hekk kif indikat.

Bis-saħħa tal-Artikolu 52(1) tal-Ordinanza dwar ir-Regolament tat-Traffiku (Kap. 65), il-Kummissarju tal-Pulizija jgħarraf li l-passaġġ u t-twaqqif ta' vetturi huwa pprojbit fit-toroq imsemmija hawn taħt fid-dati u ħinijiet indikati.

Haż-Żabbar

Nhar il-Ħadd, 12 ta' Lulju, 2026, mill-4.00 p.m. 'il quddiem, minn Triq San Ġużepp (is-simenta tal-istess triq), Triq iż-Żonqor u Pjazza Dun Tarċis Agius.

It-trasport pubbliku mhux se jkun affettwat.

Vetturi li jiksru l-ordni ta' dan l-avviż ikunu suġġetti li jiġu rmunkati.

L-10 ta' Lulju, 2026

Ħal Safi

On Sunday, 26th July, 2026, from 6.00 a.m. to 2.30 p.m., through Misraħ il-Knisja and Triq Santa Marija.

Public transport will not be affected.

Għajnsielem

From 5.00 a.m. of Saturday, 1st August, 2026 to 2.00 a.m. of Sunday, 2nd August, 2026, through Pjazza Indipendenza.

From 5.00 p.m. of Thursday, 6th August, 2026 to 2.00 a.m. of Saturday, 8th August, 2026, through Triq Lourdes.

From 5.00 a.m. of Saturday, 8th August, 2026 to 5.00 a.m. of Sunday, 9th August, 2026, through Pjazza 10 ta' Diċembru (Bethelem's parking area).

Public transport may be affected.

Any vehicles found parked in contravention to the order of this notice are liable to be towed away.

10th July, 2026

POLICE NOTICE

No. 163

The Commissioner of Police hereby notifies that in terms of Legal Notice 101/97 the streets listed hereunder are to be classified as tow zones on the dates and times indicated.

In virtue of Article 52(1) of the Traffic Regulation Ordinance (Cap. 65), the Commissioner of Police hereby notifies that the transit and stopping of vehicles through the streets mentioned hereunder is prohibited on the dates and times indicated.

Haż-Żabbar

On Sunday, 12th July, 2026, from 4.00 p.m. onwards, through Triq San Ġużepp (the cemented part of the same street), Triq iż-Żonqor and Pjazza Dun Tarċis Agius.

Public transport will not be affected.

Vehicles found in contravention to the order of this notice will be liable to be towed.

10th July, 2026

AVVIŻ TAL-PULIZIJA

Nru. 164

Il-Kummissarju tal-Pulizija jgħarraf li skont l-Avviż Legali 94/97 it-toroq hawn taħt imsemmija se jiġu kklassifikati bħala Żoni ta' Rmonk fid-dati u l-ħinijiet kif indikat hawn taħt.

Bis-saħħa tal-Artikolu 52(1) tal-Ordinanza dwar ir-Regolamenti tat-Traffiku (Kap. 65), il-Kummissarju tal-Pulizija jgħarraf illi l-vetturi tas-sewqan ma jkunux jistgħu jgħaddu jew jiddawru mit-toroq imsemmija hawn taħt fid-dati u l-ħinijiet indikati.

Il-Gżira

Nhar is-Sibt, 11 ta' Lulju, 2026, mill-4.00 p.m. sas-6.30 p.m., minn Triq San Albert quddiem il-kappella tar-Redentur.

San Pawl il-Baħar

Mill-5.00 p.m. tat-Tlieta, 21 ta' Lulju, 2026 sas-1.00 a.m. tal-Erbgħa, 22 ta' Lulju, 2026, minn Triq San Pawl mill-Mekka sal-każin tal-banda faċċata tal-knisja parrokkjali.

It-trasport pubbliku se jkun affettwat.

Mill-4.00 p.m. tat-Ħamis, 23 ta' Lulju, 2026 sas-1.00 a.m. tal-Ġimgħa, 24 ta' Lulju, 2026, minn Triq San Pawl mill-Mekka sal-każin tal-banda faċċata tal-knisja parrokkjali.

It-trasport pubbliku se jkun affettwat.

Mis-6.00 p.m. tal-Ġimgħa, 24 ta' Lulju, 2026 sas-1.00 a.m. tas-Sibt, 25 ta' Lulju, 2026, minn Triq San Pawl quddiem il-każin tal-banda, Triq it-Torri, Triq San Ġeraldu, Triq Isouard, Triq Ramon Perellos, Triq Jean De La Cassiere, Triq il-Mosta, Triq San Ġorġ u Triq Parades sa quddiem il-każin tal-banda.

Il-Manikata

Nhar il-Ġimgħa, 31 ta' Lulju, 2026, minn nofsinhar sa nofsillejl, minn Misraħ il-Parroċċa u l-parti ta' fuq ta' Triq Dun Manwel Grima.

Nhar il-Ġimgħa, 21 ta' Awwissu, 2026, minn nofsinhar sa nofsillejl, minn Misraħ il-Parroċċa u l-parti ta' fuq ta' Triq Dun Manwel Grima.

Ħal Għargħur

Mill-4.00 p.m. tas-Sibt, 22 ta' Awwissu, 2026 sal-4.00 p.m. tal-Ħadd, 23 ta' Awwissu, 2026, minn Misraħ il-Knisja, Triq il-Wiesgħa u Triq l-Oratorju.

POLICE NOTICE

No. 164

The Commissioner of Police hereby notifies that in terms of L.N. 94/97 the streets listed hereunder are to be classified as Tow Zones as indicated hereunder on the dates and times indicated.

In virtue of Article 52(1) of the Traffic Regulations Ordinance (Cap. 65), the Commissioner of Police hereby notifies that the transit of vehicles through the streets mentioned hereunder will be suspended or deviated on t''he dates and times indicated.

Gżira

On Saturday, 11th July, 2026, from 4.00 p.m. to 6.30 p.m., through Triq San Albert in front of the Redeemer's chapel.

Saint Paul's Bay

From 5.00 p.m. of Tuesday, 21st July, 2026 to 1.00 a.m. of Wednesday, 22nd July, 2026, through Triq San Pawl from Mecca to the band club opposite the parish church.

Public transport will be affected.

From 4.00 p.m. of Thursday, 23rd July, 2026 to 1.00 a.m. of Friday, 24th July, 2026, through Triq San Pawl from Mecca to the band club in front of the parish church.

Public transport will be affected.

From 6.00 p.m. of Friday, 24th July, 2026 to 1.00 a.m. of Saturday, 25th July, 2026, through Triq San Pawl in front of the band club, Triq it-Torri, Triq San Ġeraldu, Triq Isouard, Triq Ramon Perellos, Triq Jean De La Cassiere, Triq il-Mosta, Triq San Ġorġ and Triq Parades up to in front of the band club.

Manikata

On Friday, 31st July, 2026, from noon to midnight, through Misraħ il-Parroċċa and the upper part of Triq Dun Manwel Grima.

On Friday, 21st August, 2026, from noon to midnight, through Misraħ il-Parroċċa and the upper part of Triq Dun Manwel Grima.

Ħal Għargħur

From 4.00 p.m. of Saturday, 22nd August, 2026 to 4.00 p.m. of Sunday, 23rd August, 2026, through Misraħ il-Knisja, Triq il-Wiesgħa and Triq l-Oratorju.

Mill-10.00 a.m. tat-Tnejn, 24 ta' Awwissu, 2026 sa nofsillejl tal-Ħadd, 30 ta' Awwissu, 2026, minn Triq Birguma, Triq Għaxqet l-Għajn (Ħal Għargħur) and Triq il-Vittmi tan-Nar Naxxarin (in-Naxxar).

Mis-6.00 a.m. tat-Tlieta, 25 ta' Awwissu, 2026 sa nofsillejl tal-Ħadd, 30 ta' Awwissu, 2026, minn Triq Mons. Luigi Catania u Misraħ il-Knisja.

Mill-4.00 a.m. tat-Tlieta, 25 ta' Awwissu, 2026 sas-2.00 a.m. tal-Erbgħa, 26 ta' Awwissu, 2026, minn Triq l-Indipendenza.

Nhar il-Erbgħa, 26 ta' Awwissu, 2026, mit-3.00 p.m. sa nofsillejl, minn Triq San Bartilmew, Misraħ il-Knisja u Triq il-Wiesgħa.

Mill-4.00 p.m. tal-Ħamis, 27 ta' Awwissu, 2026 sas-1.30 a.m. tal-Ġimgħa, 28 ta' Awwissu, 2026, minn Misraħ il-Knisja, Triq il-Wiesgħa u Triq San Bartilmew.

Mis-6.00 a.m. tal-Ġimgħa, 28 ta' Awwissu, 2026 sas-1.30 a.m. tas-Sibt, 29 ta' Awwissu, 2026, minn Triq l-Oratorju.

Mill-4.00 p.m. tal-Ġimgħa, 28 ta' Awwissu, 2026 sas-1.30 a.m. tas-Sibt, 29 ta' Awwissu, 2026, minn Misraħ il-Knisja, Triq il-Wiesgħa u Triq San Bartilmew.

Nhar is-Sibt, 29 ta' Awwissu, 2026, mis-7.00 a.m. sa nofsillejl, minn Triq l-Isqof Gargallo.

Nhar is-Sibt, 29 ta' Awwissu, 2026, mit-3.00 p.m. sa nofsillejl, minn Misraħ il-Knisja, Triq il-Wiesgħa, Triq il-Kbira, Triq il-Ġnien, Triq San Nikola, Triq San Ġwann u Triq San Bartilmew.

Nhar il-Ħadd, 30 ta' Awwissu, 2026, mis-6.00 a.m. sa nofsillejl, minn Misraħ il-Knisja, Triq il-Wiesgħa, Triq il-Ġnien, Triq l-Oratorju u Triq San Bartilmew.

Nhar il-Ħadd, 30 ta' Awwissu, 2026, mis-2.00 p.m. sa nofsillejl, minn Triq Emmanuel Perren, Vjal ir-Repubblika, Triq Stiefnu Zerafa, Triq San Ġwann u Triq id-Dejqa.

Vetturi li jiksru l-ordni ta' dan l-avviż ikunu suġġetti li jiġu rmunkati.

L-10 ta' Lulju, 2026

From 10.00 a.m. of Monday, 24th August, 2026 to midnight of Sunday, 30th August, 2026, through Triq Birguma, Triq Għaxqet l-Għajn (Ħal Għargħur) and Triq il-Vittmi tan-Nar Naxxarin (Naxxar).

From 6.00 a.m. of Tuesday, 25th August, 2026 to midnight of Sunday, 30th August, 2026, through Triq Mons. Luigi Catania and Misraħ il-Knisja.

From 4.00 a.m. of Tuesday, 25th August, 2026 to 2.00 a.m. of Wednesday, 26th August, 2026, through Triq l-Indipendenza.

On Wednesday, 26th August, 2026, from 3.00 p.m. to midnight, through Triq San Bartilmew, Misraħ il-Knisja and Triq il-Wiesgħa.

From 4.00 p.m. of Thursday, 27th August, 2026 to 1.30 a.m. of Friday, 28th August, 2026, through Misraħ il-Knisja, Triq il-Wiesgħa and Triq San Bartilmew.

From 6.00 a.m. of Friday, 28th August, 2026 to 1.30 a.m. of Saturday, 29th August, 2026, through Triq l-Oratorju.

From 4.00 p.m. of Friday, 28th August, 2026 to 1.30 a.m. of Saturday, 29th August, 2026, through Misraħ il-Knisja, Triq il-Wiesgħa and Triq San Bartilmew.

On Saturday, 29th August, 2026, from 7.00 a.m. to midnight, through Triq l-Isqof Gargallo.

On Saturday, 29th August, 2026, from 3.00 p.m. to midnight, through Misraħ il-Knisja, Triq il-Wiesgħa, Triq il-Kbira, Triq il-Ġnien, Triq San Nikola, Triq San Ġwann and Triq San Bartilmew.

On Sunday, 30th August, 2026, from 6.00 a.m. to midnight, through Misraħ il-Knisja, Triq il-Wiesgħa, Triq il-Ġnien, Triq l-Oratorju and Triq San Bartilmew.

On Sunday, 30th August, 2026, from 2.00 p.m. to midnight, through Triq Emmanuel Perren, Vjal ir-Repubblika, Triq Stiefnu Zerafa, Triq San Ġwann and Triq id-Dejqa.

Vehicles found in contravention to the order of this notice are liable to be towed.

10th July, 2026

TRANSPORT MALTA

Avviż Lokali lill-Baħħara Nru 121 tal-2026

Filming f'lokalitajiet differenti - JSSMB

Id-Direttorat tal-Portijiet u l-Yachting, Transport Malta, jinforma lill-baħħara, sidien ta' bastimenti u għaddasa, li se jsir ta' iffilmjar f'lokalitajiet differenti.

L-iffilmjar se jsir bejn it-Tlieta, 7 ta' Lulju, 2026 u l-Ġimgħa, 31 ta' Lulju, 2026, fil-postijiet u l-ħinijiet li ġejjin:

Il-Port ta' Marsaxlokk + il-Pier ta' Marsaxlokk

L-iffilmjar f'dan il-post se jsir mit-Tlieta, 7 ta' Lulju, 2026 sal-Ġimgħa, 10 ta' Lulju, 2026, bejn is-6.00 a.m. u s-7.00 p.m., kif muri fuq chart A fis-sit elettroniku ta' Transport Malta (www.transport.gov.mt).

Valletta Quarry Wharf – Old Fisheries

L-iffilmjar f'dan il-post se jsir nhar il-Ħadd, 19 ta' Lulju, 2026, bejn is-6.00 a.m. u l-23.59 p.m., kif muri fuq chart B fis-sit elettroniku ta' Transport Malta (www.transport.gov.mt).

L-Isla

L-iffilmjar f'dan il-post se jsir mit-Tlieta, 21 ta' Lulju, 2026 sal-Ħamis, 23 ta' Lulju, 2026, bejn is-6.00 a.m. u s-7.00 p.m., kif muri fuq chart C fis-sit elettroniku ta' Transport Malta (www.transport.gov.mt).

Il-baħħara għandhom iżommu 30m 'il bogħod miż-żoni indikati meta jingħataw struzzjonijiet mnn TM Enforcement Unit fuq il-post.

Coral Cave – Għar iċ-Ċomb

L-iffilmjar f'dan il-post se jsir nhar l-Erbgħa, 29 ta' Lulju, 2026 bejn is-6.00 a.m. u s-7.00 p.m., kif muri fuq chart D fis-sit elettroniku ta' Transport Malta (www.transport.gov.mt).

Il-Qarraba – Il-Bajja tal-Ġnejna

L-iffilmjar f'dan il-post se jsir nhar l-Erbgħa, 29 ta' Lulju, 2026, bejn is-6.00 a.m. u s-7.00 p.m., kif muri fuq chart E fis-sit elettroniku ta' Transport Malta (www.transport.gov.mt).

F'każ ta' kundizzjonijiet tat-temp ħżiena li jipprevjenu l-iffilmjar f'xi waħda mid-dati skedati hawn fuq, l-iffilmjar se jiġi skedat għal kwalunkwe data bejn it-Tlieta, 7 ta' Lulju, 2026 u l-Ġimgħa, 31 ta' Lulju, 2026.

TRANSPORT MALTA

Local Notice to Mariners No. 121 of 2026

Filming in different localities - JSSMB

The Ports and Yachting Directorate, Transport Malta, notifies all mariners, owners of vessels and divers, that filming activities will take place in different localities.

Filming will take place between Tuesday, 7th July, 2026 and Friday, 31st July, 2026, at the locations and times as follows:

Marsaxlokk Harbour + Marsaxlokk Pier

Filming within this location will take place from Tuesday, 7th July, 2026 to Friday, 10th July, 2026, between 6.00 a.m. and 7.00 p.m., as shown on chart A found on the Transport Malta website (www.transport.gov.mt).

Valletta Quarry Wharf – Old Fisheries

Filming within this location will take place on Sunday, 19th July, 2026, between 6.00 a.m. and 11.59 p.m., as shown on chart B found on the Transport Malta website (www.transport.gov.mt).

Senglea

Filming within this location will take place from Tuesday, 21st July, 2026 to Thursday, 23rd July, 2026, between 6.00 a.m. and 7.00 p.m., as shown on chart C found on the Transport Malta website (www.transport.gov.mt).

Mariners are to keep 30m away from the area indicated when directed by the TM Enforcement Unit on-site.

Coral Cave – Għar iċ-Ċomb

Filming within this location will take place on Wednesday, 29th July, 2026 between 6.00 a.m. and 7.00 p.m., as shown on chart D found on the Transport Malta website (www.transport.gov.mt).

Il-Qarraba – Ġnejna Bay

Filming within this location will take place on Wednesday, 29th July, 2026, between 6.00 a.m. and 7.00 p.m., as shown on chart E found on the Transport Malta website (www.transport.gov.mt).

In the event of adverse weather conditions preventing filming on any of the above scheduled date, the filming will be rescheduled to any date between Tuesday, 7th July, 2026 and Friday, 31st July, 2026.

F'dawn il-jiem u l-ħinijiet, għal skopijiet ta' ffilmjar, il-bastimenti li jgħaddu mill-inħawi 200m mill-pożizzjonijiet indikati fis-sit elettroniku ta' Transport Malta (www.transport.gov.mt), ma għandhomx (ħlief f'każ ta' emerġenza) jankraw u ma għandhomx joqogħdu fiż-żona, imma għandhom jibqgħu għaddejjin.

Il-baħħara kollha, sidien ta' bastimenti u għaddasa huma avżati biex jevitaw l-entrata fiż-żoni msemmija fid-dati u l-ħinijiet imsemmija hawn fuq.

Il-baħħara huma avżati biex jinnavigaw b'kawtela u b'veloċità baxxa (mingħajr rima) u jżommu distanza sigura meta jkunu fil-viċinanza. Huma għandhom ukoll iżommu 'l bogħod miż-żona msemmija hawn fuq u josservaw l-istruzzjonijiet u d-direzzjonijiet maħruġa fuq VHF Channel 12 u/jew 16 minn Valletta VTS u minn kwalunkwe uffiċjal ta' infurzar fuq il-post.

Charts affettwati: 36, 177, 211, 2538

L-10 ta' Lulju, 2026

TRANSPORT MALTA

Avviż Lokali lill-Baħħara Nru 122 tal-2026

Wirja ta' Logħob tan-Nar – Festa ta' San Ġużepp – Kalkara – 2026

Id-Direttorat tal-Portijiet u l-Yachting, Transport Malta, jinforma lill-baħħara li se ssir wirja ta' logħob tan-nar minn Kalkara Creek (punt A), Rinella Bay (punt B) u minn barkun irmiġġat ħdejn Bighi (punt Y), kif muri fis-sit elettroniku ta' Transport Malta (www.transport.gov.mt) mill-pożizzjonijiet approssimattivi fid-dati u l-ħinijiet kif ġej:

Pożizzjoni	*Latitudni (T)*	*Lonġitudni (L)*
A	35° 53'.302	014° 31'.534
B	35° 53'.582	014° 31'.610
Y	35° 53'.624	014° 31'.251

F'Kalkara Creek mill-inħawi magħrufa bħala 'Taħt is-Swar tal-Posta ta' Kastilja u t'Aragona' (punt A):

Nhar is-Sibt, 18 ta' Lulju, 2026, mill-10.00 p.m. sal-11.30 p.m.

Fil-Bajja tar-Rinella, il-Kalkara (punt B):

Nhar il-Ġimgħa, 17 ta' Lulju, 2026 mit-8.00 a.m. sat-8.10 a.m., minn nofsinhar sa 12.10 p.m., u mit-8.30 p.m. sal-11.00 p.m.

During these days and times, for filming purposes, vessels transiting the areas, 200m from the indicated positions on the attached charts, shall, except in the case of emergency, not drop anchor they are to remain underway.

All mariners, owners of vessels and divers are advised that entry into the areas is to be avoided on the abovementioned dates and times.

Mariners are advised to navigate with caution at slow speed (No Wake) and give a wide berth when in the vicinity. They are also to keep out of the abovementioned area and to comply with instructions and directions issued on VHF channel 12 and/or 16 by Valletta VTS and by any enforcement officers on-site.

Charts affected: 36, 177, 211, 2538

10th July, 2026

TRANSPORT MALTA

Local Notice to Mariners No. 122 of 2026

Fireworks Display – Feast of St Joseph – Kalkara – 2026

The Ports and Yachting Directorate, Transport Malta, notifies mariners that fireworks will be let off from Kalkara Creek (point A), Rinella Bay (point B) and from a barge moored off Bighi (point Y), as shown on the chart found on the Transport Malta website (www.transport.gov.mt), from the approximate positions on the dates and times as follows:

Position	*Latitude (N)*	*Longitude (E)*
A	35° 53'.302	014° 31'.534
B	35° 53'.582	014° 31'.610
Y	35° 53'.624	014° 31'.251

In Kalkara Creek from the area known as 'Taħt is-Swar tal-Posta ta' Kastilja u t'Aragona' (point A):

On Saturday, 18th July, 2026, from 10.00 p.m. to 11.30 p.m.

In Rinella Bay, Kalkara (point B):

On Friday, 17th July, 2026 from 8.00 a.m. to 8.10 a.m., from noon to 12.10 p.m., and from 8.30 p.m. to 11.00 p.m.

Minn barkun irmiġġat ħdejn Bighi (punt Y)

Nhar is-Sibt, 18 ta' Lulju, 2026, mit-8.30 am sad-9.10 a.m., minn nofsinhar sa 12.10 p.m., mit-8.00 p.m. sat-8.10 p.m., u mill-10.00 p.m. sal-10.10 p.m.

Il-baħħara għandhom jinnutaw li l-barkun se jkun irmiġġat f'Kalkara Quay fil-Bajja tar-Rinella nhar il-Ħamis, 16 ta' Lulju, 2026, waranofsinhar, u se jitgħabba logħob tan-nar fuqu matul il-lejl.

Nhar il-Ġimgħa, 17 ta' Lulju, 2026, il-barkun se jiġi miġbud mill-Bajja tar-Rinella għal punt Y, kif muri fis-sit elettroniku ta' Transport Malta (www.transport.gov.mt).

Nhar is-Sibt, 18 ta' Lulju, 2026, il-logħob tan-nar se jinħaraq bejn l-10.00 p.m. u l-11.30 p.m.

Il-barkun jista' jibqa' f'din il-pożizzjoni sa nhar it-Tnejn, 20 ta' Lulju, 2026, meta jiġi miġbud lura lejn it-tarzna tiegħu.

Peress li l-barkun se jibqa' fil-pożizzjoni f'punt Y mill-Ġimgħa, 17 ta' Lulju, 2026 sal-Ġimgħa, 20 ta' Lulju, 2026, dan se ikun qed juri dwal.

Minħabba dan imsemmi hawn fuq, il-baħħara għandhom iżommu distanza sigura ta' 100 metru mill-inħawi magħrufa bħala 'Taħt is-Swar tal-Posta ta' Kastilja u t'Aragona' f'Kalkara Creek (punt A), u għandhom ukoll iżommu distanza sigura ta' 200 metru mill-Bajja tar-Rinella, il-Kalkara (punt B) u mill-barkun ħdejn Bighi (punt Y) kif muri fis-sit elettroniku ta' Transport Malta (www.transport.gov.mt).

Il-bastimenti kollha fi ħdan raġġ ta' 100 metru mill-punt A u raġġ ta' 200 metru mill-punt B għandhom jitneħħew fid-dati u l-ħinijiet imsemmija hawn fuq.

Transport Malta ma taċċetta l-ebda responsabbiltà għal kwalunkwe ħsara kkawżata mill-wirjiet tan-nar lil kwalunkwe bastiment u l-apparat anċillari tiegħu, kemm jekk dan il-bastiment u l-apparat anċillari tiegħu jitħallew ġewwa ż-żona ta' sigurtà, jew barra minn dik iż-żona ta' sigurtà, mill-punt minn fejn ser jinħaraq il-logħob tan-nar.

Il-baħħara kollha għandhom josservaw kwalunkwe struzzjoni mogħtija fuq VHF Channel 12 u/jew 16, minn Valletta VTS u minn kwalunkwe uffiċjal tal-infurzar fuq il-post.

Chart affettwata: BA 177

L-10 ta' Lulju, 2026

From a barge moored off Bighi (point Y)

On Saturday, 18th July, 2026, from 8.00 a.m. to 8.10 a.m., from noon to 12.10 p.m., from 8.00 p.m. to 8.10 p.m., and from 10.00 p.m. to 11.59 p.m.

Mariners are to note that the barge will be moored at Kalkara Quay at Rinella Bay on Thursday, 16th July, 2026 in the afternoon and fireworks will be loaded onto it during the night.

On Friday, 17th July, 2026, the barge will then be towed from Rinella Bay to point Y, as shown on the chart found on the Transport Malta website (www.transport.gov.mt).

On Saturday, 18th July, 2026, the fireworks will be let off between 10.00 p.m. and 11.30 p.m.

The barge may remain in this position up to Monday, 20th July, 2026, when it will be towed back to its shipyard.

Since the barge will remain in position at point Y from Friday, 17th July, 2026 to Monday, 20th July, 2026 it will be exhibiting lights.

In view of the above, mariners are to give a wide berth of 100 meters from the area known as 'Taħt is-Swar tal-Posta ta' Kastilja u t'Aragona' in Kalkara Creek (point A), they are also to give a wide berth of 200 meters from Rinella Bay, Kalkara (point B) and from the barge off Bighi (point Y), as shown on the chart found on the Transport Malta website (www.transport.gov.mt).

All Vessels within 100 metres radius from point A and 200 metres radius from point B are to be removed on the above-mentioned dates and times of the displays.

Transport Malta will accept no liability whatsoever for any damage caused by the firework displays to any vessel and her ancillary equipment, whether such vessel and her ancillary equipment are left within the safety zone, or outside such safety zone, from the point from which the fireworks are let off.

All mariners are to comply with any instructions given on VHF Channel 12 and/or 16, by Valletta VTS and by any enforcement personnel on-site.

Chart affected: BA 177

10th July, 2026

TRANSPORT MALTA

Avviż Lokali lill-Baħħara Nru 123 tal-2026

Under 18 Regatta races fil-Port il-Kbir – 2026

Id-Direttorat tal-Portijiet u l-Yachting, Transport Malta, javża lill-Baħħara li se jsiru t-tlielaq Under 18 Regatta fil-Port il-Kbir.

It-tlielaq tar-regatta se jsiru nhar is-Sibt, 11 ta' Lulju, 2026, mit-8.00 a.m. sas-1.00 p.m.

It-tlielaq se jsiru fiż-żona ffurmata mil-linji immaginarji li jingħaqdu mal-punti A, B, C, D u x-xatt ta' bejniethom, kif muri fis-sit elettroniku ta' Transport Malta (www.transport.gov.mt).

	Latitudni (T)	*Longitudni (L)*
A	35° 53'.637	14° 30'.776
B	35° 53'.438	14° 31'.017
C	35° 53'.415	14° 30'.987
D	35° 53'.616	14° 30'.743

Se tiġi installata linja fiżika li timmarka l-linja tat-tluq tat-tellieqa bejn il-punti A u D.

Jekk minħabba kundizzjonijiet ta' temp ħżiena, l-avveniment ma jistax isir kif ippjanat, dan isir fl-istess post nhar is-Sibt,18 ta' Lulju, 2026, bejn it-8.00 a.m. u l-1.00 p.m.

L-ebda bastiment ma jitħalla jidħol fiż-żona msemmija fid-dati u l-ħinijiet imsemmija hawn fuq sakemm ma jingħatax permess speċjali minn Transport Malta.

Il-baħħara kollha għandhom jikkoperaw mal-organizzaturi u josservaw ma' kwalunkwe struzzjoni mogħtija fuq VHF Channel 12 u/jew 16, mill-Valletta VTS u minn kwalunkwe uffiċjal tal-infurzar fuq il-post.

Chart affettwata: BA 177

L-10 ta' Lulju, 2026

TRANSPORT MALTA

Avviż Lokali lill-Baħħara Nru 124 tal-2026

Remotely Operated Vehicle (ROV) – Stħarriġ Bentiku – Ċirkewwa Marine Park

Id-Direttorat tal-Portijiet u l-Yachting, Transport Malta, javża lill-baħħara li se jsir stħarriġ bentiku bl-użu ta' Remotely Operated Vehicle (ROV). Dan l-istħarriġ se jsir fiċ-Ċirkewwa Marine Park.

TRANSPORT MALTA

Local Notice to Mariners No. 123 of 2026

Under 18 Regatta races at the Grand Harbour – 2026

The Ports and Yachting Directorate, Transport Malta, notifies Mariners that Under 18 Regatta races will be held at the Grand Harbour.

The regatta races will be held on Saturday, 11th July, 2026, from 8.00 a.m. to 1.00 p.m.

The races will be held within the area formed by the imaginary lines joining the points A, B, C, D and the intermediate coastline, as shown on the chart found on the Transport Malta website (www.transport.gov.mt).

	Latitude (N)	*Longitude (E)*
A	35° 53'.637	14° 30'.776
B	35° 53'.438	14° 31'.017
C	35° 53'.415	14° 30'.987
D	35° 53'.616	14° 30'.743

A physical line delineating the race starting line will be installed between points A and D.

If due to adverse weather conditions, the event cannot be held as planned, it will be held in the same location on Saturday, 18th July 2026, between 8.00 a.m. and 1.00 p.m.

No vessel will be allowed to enter the designated area on the abovementioned dates and times unless granted special permission by Transport Malta.

All mariners are to cooperate with the organisers and comply with any instructions given on VHF Channel 12 and/or 16, by Valletta VTS and by any enforcement officers on-site.

Chart affected: BA 177

10th July, 2026

TRANSPORT MALTA

Local Notice to Mariners No. 124 of 2026

Remotely Operated Vehicle (ROV) – Benthic Survey – Ċirkewwa Marine Park

The Ports and Yachting Directorate, Transport Malta, notifies mariners that a Benthic Survey will be carried out with the use of a Remotely Operated Vehicle (ROV). This survey will be carried out within the Ċirkewwa Marine Park.

Jekk it-temp jippermetti, l-istħarriġ huwa ppjanat li jsir bejn it-Tnejn 13 u t-Tlieta 14 ta' Lulju, 2026, fiż-żoni A, B, C, D u x-xatt ta' bejniethom kif muri fis-sit elettroniku ta' Transport Malta (www.transport.gov.mt).

	Latitudni (T)	*Longitudni (L)*
A	35° 58'.955	014° 19'.812
B	35° 59'.363	014° 19'.218
C	35° 58'.440	014° 18'.555
D	35° 58'.293	014° 19'.137

L-ROV se jkun operat mill-bastiment ta' appoġġ 'MV Atlantis II', li għandu n-numru ta' reġistrazzjoni S22369.

Il-baħħara huma avżati biex jinnavigaw b'kawtela meta jkunu fil-viċinanza taż-żoni msemmija hawn fuq, u għandhom iżommu distanza sigura ta' 300m mill-ROV u l-bastiment tal-appoġġ.

Il-baħħara kollha għandhom jikkoperaw mal-kuntrattur u josservaw kwalunkwe struzzjoni mogħtija fuq VHF Channel 12 u/jew 16, minn Valletta VTS.

Charts affettwati: BA 211, 2537

L-10 ta' Lulju, 2026

TRANSPORT MALTA

Avviż Lokali lill-Baħħara Nru 125 tal-2026

Wirja tan-Nar – Festa tal-Madonna tal-Karmnu – Il-Belt Valletta

Id-Direttorat tal-Portijiet u l-Yachting, Transport Malta, javża lill-baħħara li se ssir wirja tan-nar b'konnessjoni mal-festa tal-Madonna tal-Karmnu minn punt A fuq Manoel Island kif muri fis-sit elettroniku ta' Transport Malta (www.transport.gov.mt) fid-data u l-ħinijiet li ġejjin:

Pożizzjoni	*Latitudni (T)*	*Longitudni (L)*
A	35°54'.225	014°30'.471

Nhar il-Erbgħa, 15 ta' Lulju, 2026, mill-11.30 a.m. sa 11.50 a.m., mis-6.00 p.m. sas-6.20 p.m., u mill-10.15 p.m. sal-11.15 p.m.;

Nhar il-Ħamis, 16 ta' Lulju, 2026, mit-8.00 a.m. sat-8:15 a.m., minn nofsinhar sal-12.15 p.m., mis-7.00 p.m. sat-8.00 p.m., u mid-9.15 p.m. sal-10.15 p.m.

Il-baħħara għandhom iżommu distanza sigura ta' mill-inqas 200 metru mill-pożizzjoni indikata.

Weather permitting the survey is planned to be carried out between Monday, 13th and Tuesday, 14th of July, 2026, within the area A, B, C, D and the intermediate coastline as shown on the chart found on the Transport Malta website (www.transport.gov.mt):

	Latitude (N)	*Longitude (E)*
A	35° 58'.955	014° 19'.812
B	35° 59'.363	014° 19'.218
C	35° 58'.440	014° 18'.555
D	35° 58'.293	014° 19'.137

The ROV will be operated from the support vessel 'MV Atlantis II', bearing the registration number S22369.

Mariners are instructed to navigate with caution when in the vicinity of the above-mentioned areas, they are to maintain a safe distance of 300m from the ROV and support vessel.

All mariners are to cooperate with the contractor and to comply with any instructions given on VHF Channel 12 and/or 16, by Valletta VTS.

Charts affected: BA 211, 2537

10th July, 2026

TRANSPORT MALTA

Local Notice to Mariners No. 125 of 2026

Fireworks Display – Feast of Our Lady of Mount Carmel – Valletta

The Ports and Yachting Directorate, Transport Malta, notifies mariners that fireworks display in connection with the feast of Our Lady of Mount Carmel will be let off from point A on Manoel Island as shown on the chart found on the Transport Malta website (www.transport.gov.mt) on the following date and times:

Position	*Latitude (N)*	*Longitude (E)*
A	35°54'.225	014°30'.471

On Wednesday, 15th July, 2026, from 11.30 a.m. to 11.50 a.m., from 6.00 p.m. to 6.20 p.m., and from 10.15 p.m. to 11.15 p.m.;

On Thursday, 16th July, 2026, from 8.00 a.m. to 8.15 a.m., from noon to 12.15 p.m., from 7.00 p.m. to 8.00 p.m., and from 9.15 p.m. to 10.15 p.m.

Mariners are to keep a safe distance of at least 200 metres from the position indicated.

Kwalunkwe dgħajsa rmiġġata jew ankrata fiż-żona murija fis-sit elettroniku ta' Transport Malta (www.transport.gov.mt) għandha titneħħa matul id-dati u l-ħinijiet imsemmija hawn fuq.

Transport Malta ma taċċetta l-ebda responsabbiltà għal kwalunkwe ħsara kkawżata mill-wirjiet tan-nar lil kwalunkwe bastiment u t-tagħmir anċillari tiegħu, kemm jekk dak il-bastiment u t-tagħmir anċillari tiegħu jitħallew fiż-żona ta' sigurtà ta' 200m, kif ukoll barra minn din iż-żona ta' sigurtà, mill-punt minn fejn jinħaraq il-logħob tan-nar.

Il-baħħara kollha għandhom josservaw kwalunkwe struzzjoni mogħtija fuq VHF Channel 12 u/jew 16, minn Valletta VTS, waqt li jidħlu u jinnavigaw fil-Port ta' Marsamxett.

Pożizzjonijiet b'referenza għal WGS 84 DATUM.

Chart affettwata: BA chart 177

L-10 ta' Lulju, 2026

MALTA INTERNATIONAL CONTEMPORARY ART SPACE

Sejħa għal Espressjoni ta' Interess fuq bażi part-time ta' Kordinatur tal-Avvenimenti fi ħdan il-Malta International Contemporary Arts Space (MICAS)

Espressjoni ta' interess

Il-Malta International Contemporary Art Space (MICAS), li taqa' taħt ir-responsabbiltà tal-Ministeru għall-Arti, il-Kultura u l-Wirt Nazzjonali, tavża li qed tirċievi applikazzjonijiet minn individwi għal Sejħa ta' Espressjoni ta' Kordinatur tal-Avvenimenti. L-applikazjonijiet se jintlaqgħu mill-entità sa nofsinhar tal-Ġimgħa, 24 ta' Lulju, 2026, permezz ta' ittra elettronika lil (people@micas.art).

Iktar informazzjoni tista' titniżżel mis-sit elettroniku ta' MICAS (www.micas.art/get-involved).

L-10 ta' Lulju, 2026

MALTA INTERNATIONAL CONTEMPORARY ART SPACE

Sejħa għal Pożizzjoni ta' Amministratur/ Amministrattriċi fil-Qasam tar-Retail fi ħdan il-Malta International Contemporary Arts Space (MICAS)

Ref: Jobsplus Permit Number: 592/2025

Il-Malta International Contemporary Art Space (MICAS), li taqa' taħt ir-responsabbiltà tal-Ministeru għall-Arti, Kultura u l-Wirt Nazzjonali, tavża li qed tirċievi applikazzjonijiet minn individwi għall-pożizzjoni ta' Amministratur/Amministrattriċi

Any boats berthed or anchored within the area shown on the chart found on the Transport Malta website (www.transport.gov.mt) are to be removed during the above-mentioned dates and times.

Transport Malta will accept no liability whatsoever for any damage caused by the firework displays to any vessel and her ancillary equipment, whether such vessel and her ancillary equipment are left within the 200m safety zone, or outside such safety zone, from the point from which the fireworks are let off.

All mariners are to comply with any instructions given on VHF Channel 12 and/or 16, by Valletta VTS, while entering and navigating at Marsamxett Harbour.

Positions referred to WGS 84 DATUM.

Chart affected: BA chart 177

10th July, 2026

MALTA INTERNATIONAL CONTEMPORARY ART SPACE

Call for Expression of Interest on a part-time basis of Events Coordinator within the Malta International Contemporary Arts Space (MICAS)

Expression of Interest

The Malta International Contemporary Arts Space (MICAS), under the responsibility of The Ministry for Arts, Culture and National Heritage, is issuing a call for an Expression of Interest for an Events Coordinator. Applications are to be received by not later than Friday, 24th July, 2026, at noon, via email to (people@micas.art).

Further information can be found on the MICAS website (www.micas.art/get-involved).

10th July, 2026

MALTA INTERNATIONAL CONTEMPORARY ART SPACE

Call for Applications for the Position of Administrator (Retail) within the Malta International Contemporary Arts Space (MICAS)

Ref: Jobsplus Permit Number: 592/2025

The Malta International Contemporary Arts Space (MICAS), under the responsibility of The Ministry for Arts, Culture and National Heritage, is issuing a call for the position of Administrator (Retail). Applications are to be

fil-Qasam tar-Retail. L-applikazjonijiet se jintlaqgħu mill-entità sa nofsinhar tal-Ġimgħa, 24 ta' Lulju, 2026, permezz ta' ittra elettronika lil (people@micas.art).

Iktar informazzjoni tista' titniżżel mis-sit elettroniku ta' MICAS (www.micas.art/get-involved).

L-10 ta' Lulju, 2026

KUMMISSJONI NAZZJONALI
GĦALL-PROMOZZJONI TAL-UGWALJANZA

Senior Officer (Complaints and Clients' Support)
(Nru tal-permess tal-Jobsplus: 264/2026)

Il-pożizzjoni ta' Senior Officer (Complaints and Clients' Support) iġorr salarju ta':

€28,703 fis-sena, b'żidiet ta' €447 fis-sena sa massimu ta' €31,385

NCPE allowance fis-sena: €750

Allowance ta' kwalifika jekk applikabbli

Din il-pożizzjoni hi b'kuntratt indefinit fuq bażi full-time.

Is-Senior Officer (Complaints and Clients' Support) għandu jkollu fil-pussess tiegħu grad ta' Baċellerat rikonoxxut fil-Livell 6 tal-MQF (suġġett għal minimu ta' 180 krettu ECTS/ECVET, jew ekwivalenti) fl-Antropoloġija, Humanitarian Action, Human Rights and Democratisation, International Relations, Studji Soċjali, Soċjoloġija, Social Policy, Psikoloġija, Public Policy, Gender Studies, Liġi, Komunikazzjoni u Studji Ewropej jew kwalifika professjonali komparabbli, flimkien ma' sena (1) esperjenza f'xogħol simili.

Il-kandidati għandu jkollhom kapaċitajiet ta' komunikazzjoni inkluż kitba tajba tal-Malti u tal-Ingliż, kif ukoll kapaċi jużaw sew l-applikazzjonijiet rilevanti tal-MS Office. Għarfien/esperjenza fi kwistjonijiet ta' antidiskriminazzjoni u ugwaljanza huma meqjusa ta' vantaġġ.

Wieħed jista' japplika sat-Tnejn, 27 ta' Lulju, 2026.

Is-CV għandha tintbagħat permezz ta' ittra elettronika lil (equality@gov.mt) flimkien maċ-ċertifikati inkluż it-traskritti, il-kondotta tal-pulizija maħruġa f'dawn l-aħħar sitt xhur u, jekk applikabbli, l-MQRIC statement(s) għall-kwalifiki barranin. Applikazzjonijiet li jaslu wara din id-data ma jiġux ikkunsidrati.

NCPE
Gattard House, Triq Nazzjonali, Blata l-Bajda HMR 9010
Numru tat-telefown: +356 2276 8200
Indirizz elettroniku: (equality@gov.mt)
Sit elettroniku: (https://ncpe.gov.mt/)

L-10 ta' Lulju, 2026

received by not later than Friday, 24th July, 2026 at noon via email to (people@micas.art).

Further information can be found on the MICAS website (www.micas.art/get-involved).

10th July, 2026

NATIONAL COMMISSION
FOR THE PROMOTION OF EQUALITY

Senior Officer (Complaints and Clients' Support)
(Jobsplus Permit No: 264/2026)

The salary attached to the post of Senior Officer (Complaints and Clients' Support) shall be:

€28,703 per annum, rising by annual increments of €447 up to a maximum of €31,385

NCPE annual allowance: €750

Qualification allowance if applicable

The selected candidate will be expected to enter into a full-time indefinite contract.

The Senior Officer (Complaints and Clients' Support) must be in possession of a recognised Bachelor's degree at MQF Level 6 (subject to a minimum of 180 ECTS/ECVET credits, or equivalent) in Anthropology, Humanitarian Action, Human Rights and Democratisation, International Relations, Social Studies, Sociology, Social Policy, Psychology, Public Policy, Gender Studies, Law, Communications and European Studies or a comparable professional qualification, plus one (1) year work experience relevant to the position.

Applicants should have good communication skills including good writing skills in both Maltese and English, and must also be able to use relevant MS Office applications. Moreover, knowledge/experience in anti-discrimination and equality issues is considered an asset.

If interested, one may apply by Monday, 27th July, 2026.

A CV should be sent by email to (equality@gov.mt) together with certificates including transcripts, police conduct issued within the last 6 months and, if applicable, MQRIC statement(s) for foreign qualifications. Late applications will not be accepted.

NCPE
Gattard House, National Road, Blata l-Bajda HMR 9010
Telephone number: +356 2276 8200
Email: (equality@gov.mt)
Website: (https://ncpe.gov.mt/)

10th July, 2026

MINISTERU GĦALL-EDUKAZZJONI U L-ISPORT

Ingaġġ ta' Learning Support Educators Irtirati biex iwettqu dmirijiet ta' Learning Support Educator fil-Ministeru għall-Edukazzjoni u l-Isport

Nomenklaturi li jindikaw il-maskil jinkludu wkoll il-femminil.

Il-Ministeru għall-Edukazzjoni u l-Isport (MES) jixtieq jiġbed l-attenzjoni tal-applikanti interessati li l-ebda forma ta' abbuż fuq it-tfal mhuwa tollerat. Fil-proċess tar-reklutaġġ, il-MES jimxi mal-Liġi Sussidjarja 327.546 (Regolamenti tal-2016 dwar ir-Reklutaġġ, Taħriġ Inizjali u Żvilupp Professjonali Kontinwu u Protezzjoni ta' Minorenni fl-Edukazzjoni Obbligatorja).

1.1 Is-Segretarju Permanenti, Ministeru għall-Edukazzjoni u l-Isport (MES) jilqa' applikazzjonijiet minn Learning Support Educators li rtiraw, li servew fi skejjel liċenzjati kemm statali u kemm mhux statali li joffru edukazzjoni obbligatorja biex jwettqu dmirijiet ta' Learning Support Educator fi ħdan il-Kulleġġi Statali fil-Ministeru għall-Edukazzjoni u l-Isport biex iservu f'Malta u/jew Għawdex għal perjodu definit fuq bażi full-time, kif u meta jkun meħtieġ.

Tul tal-Assenjament u Kundizzjonijiet

2.1 Il-kandidat magħżul jiġi ingaġġat bħala Learning Support Educator Irtirat fuq bażi definita full-time għal sena (1) skolastika jew inqas, li jista' jiġġedded għal perjodi oħra.

2.2 Ġranet tal-iskola, sigħat u vaganzi jkunu dawk kif stabbiliti fil-Ftehim bejn il-Gvern ta' Malta u l-Malta Union of Teachers iffirmat fil-15 ta' Lulju, 2024.

2.3 Il-kandidati magħżula għandhom ikunu ta' kondotta xierqa għall-post/pożizzjoni li għalih saret l-applikazzjoni. Dawk li japplikaw minn barra s-Servizz Pubbliku għandhom jipproduċu ċertifikat tal-kondotta maħruġ mill-Uffiċċju tar-Rekords Kriminali jew awtorità kompetenti oħra mhux aktar minn sitt (6) xhur qabel id-data tal-għeluq ta' din is-sejħa għall-applikazzjonijiet, li għandu jiġi sottomess mill-persuna magħżula fi żmien ġimgħa (1) mid-data tan-notifika tal-ħatra.

2.4 Fir-rigward tar-rekwiżiti li joħorġu mid-Direttiva 16, dwar il-'Qafas Governattiv għall-Prevenzjoni u l-Ġestjoni ta' Kunflitti ta' Interess fl-Amministrazzjoni Pubblika', maħruġ mis-Segretarju Permanenti Ewlieni fis-27 ta' Novembru, 2023, u li daħal fi-seħħ fl-1 ta' Frar, 2024, il-bord tal-għażla se jivvaluta l-impjiegi preċedenti tal-kandidati biex jevalwa l-kunflitti ta' interess potenzjali. F'dan ir-rigward, il-kandidati għandhom jipprovdu CV kompletament aġġornat, inkluż il-

MINISTRY FOR EDUCATION AND SPORT

Engagement of Retired Learning Support Educators to perform Learning Support Educator duties in the Ministry for Education and Sport

Nomenclatures denoting the male gender include also the female gender.

The Ministry for Education and Sport (MES) would like to remind all interested applicants that it has zero tolerance policy towards any form of child abuse. MES adheres to S.L. 327.546 (Recruitment, Initial Training and Continuous Professional Development of Personnel and Protection of Minors in Compulsory Education Regulations 2016) in its recruitment process.

1.1 The Permanent Secretary, Ministry for Education and Sport (MES) invites applications from retired Learning Support Educators, who served in state and non-state licensed schools offering compulsory education to perform Learning Support Educator duties within the State Colleges in the Ministry for Education and Sport to serve in Malta and/or Gozo for a definite period on a full-time, as and when required.

Duration of Assignment and Conditions

2.1 A selected candidate will enter into a one (1) scholastic year assignment as a Retired Learning Support Educator on a definite full-time basis, which may be renewed for further periods.

2.2 School days, hours and holidays shall be as established in the Agreement between the Government of Malta and the Malta Union of Teachers signed on the 15th July, 2024.

2.3 Selected candidates must be of conduct which is appropriate to the post/position applied for. Prior to appointment, selected candidates from outside the Public Service must produce a certificate of conduct issued by the Criminal Records Office or other competent authority not earlier than six (6) months from the closing date of this call for applications, which should be submitted by the selected candidate within one (1) week from the date of the notification of appointment.

2.4 In terms of the requirements emanating from Directive 16, regarding the 'Governing Framework for Preventing and Managing Conflicts of Interest in the Public Administration', issued by the Principal Permanent Secretary on 27th November, 2023, and which came into force on 1st February, 2024, the selection board will assess candidates' previous employments to assess potential conflicts of interest. In this respect, candidates are to provide a completely updated CV,

kwalifiki u l-istorja tal-impjieg mal-applikazzjoni tagħhom. Kwalunkwe kwistjoni ta' kunflitt ta' interess potenzjali nnutata għandha tiġi rrappurtata lis-Segretarju Permanenti rispettiv biex jiġi żgurat li, jekk il-kandidat jiġi reklutat, tali kunflitti ta' interess ikunu mmaniġġjati b'mod xieraq.

Barra minn hekk, il-kandidati magħżula għandhom jirrappurtaw Kwalunkwe kunflitt ta' interess magħruf, attwali, potenzjali jew apparenti qabel ma jaċċettaw ħatra, permezz tad-Dikjarazzjoni preskritta disponibbli fl-Appendiċi 1 tad-Direttiva 16 (disponibbli minn (https://peopleandstandards.gov.mt/mt/homepage)).

Salarju Marbut mal-Pożizzjoni

3.1 Learning Support Educators irtirati li ġew magħżula biex jirritornaw, se jitħallsu fuq l-Iskala tas-Salarju u tarġa bbażżat fuq meta rtiraw, inkluż l-allowances kollha rilevanti applikabbli, mal-preżentazzjoni tal-evidenza (testimonjanzi/dokumenti) għas-sodisfazzjon tal-maniġment.

3.2 Il-mid-day break supervision jitħallas fis-siegħa bir-rata applikabbli stabbiltà kull sena skolastika.

3.3 Il-persuna magħżula tkun intitolata wkoll għall-bonus annwali u weekly income supplement, sakemm dawn ma jkunux digà qed igawdu minnu taħt xi waħda mid-dispożizzjonijiet tal-Att dwar is-Sigurtà Soċjali.

Dmirijiet

4. Id-dmirijiet għal din il-pożizzjoni ta' Retired Learning Support Educators huma:

Persuna fil-grad ta' Retired Learning Support Educator hija mistennija li twettaq dmirijiet li jippermettu li l-appoġġ ikollu aċċess għat-tagħlim u valutazzjoni mal-istudenti kollha fil-klassi, jew ma' studenti b'dikjarazzjoni ta' bżonnijiet jew ma' studenti fiċ-Ċentri tar-Riżorsi. Dawn id-dmirijiet jinkludu:

(a) tassisti t-tagħlim u l-proċess tat-tagħlim immexxi mill-Għalliema, li tippromovi l-indipendenza u t-twettiq tal-istudenti kollha, b'dikjarazzjoni tal-bżonnijiet rikonoxxuta jew le, f'kull esperjenzi u kuntesti ta' tagħlim f'kull ċiklu (Early, Junior, Secondary and Upper Secondary Years) fi ħdan il-vjaġġ edukattiv;

(b) tikkollabora mill-qrib, u tkun iggwidata mill-Għalliema, u professjonisti oħra li jistgħu jkunu qed jappoġġjaw dan l-isforz fi jew lil hinn mill-klassi, taħt it-tmexxija tas-Senior Management Team (SMT) tal-iskola;

(c) tinvolvi ruħha fl-iżvilupp ta' komunità ta' Edukaturi Professjonali, inkluż permezz tal-Ippjanar tal-Iżvilupp tal-Iskola;

including qualifications and employment history with their application. Any potential conflict of interest matters noted will be reported to the respective Permanent Secretary, to ensure that should the candidate be recruited, such conflicts of interest would be appropriately managed.

Moreover, selected candidates are to report any known actual, potential or apparent conflicts of interest prior to accepting an appointment, through the prescribed Declaration available at Appendix 1 to Directive 16 (available from (https://peopleandstandards.gov.mt/mt/homepage)).

Salary Pegged to the Position

3.1 Chosen retired Learning Support Educators who return, will be remunerated at the Salary Scale and step on which they retired, including all relevant applicable allowances, on presentation of evidence (testimonials/documents) to the satisfaction of management.

3.2 Mid-day break supervision will be paid at an hourly applicable rate established every scholastic year.

3.3 A selected applicant will also be entitled to the annual bonus and the weekly income supplement, provided however that these are not already being enjoyed by him/her under any of the provisions of the Social Security Act.

Duties

4. The job duties for the position of Retired Learning Support Educators include:

A Retired Learning Support Educator is expected to perform duties which enable support to access learning and assessment with all learners in a class, or learners with a statement of needs, or learners in Resource Centres. These duties include:

(a) assisting the teaching and learning process led by the Teacher, promoting independence and fulfilment of all learners, with or without a recognised statement of needs, in all learning experiences and contexts at all cycles (Early, Junior, Secondary and Upper Secondary Years) within the educational journey;

(b) collaborating closely and be guided by the Teacher, and other professionals who may be supporting this endeavour within or beyond the classroom, under the leadership of the school's Senior Management Team (SMT);

(c) engaging in the development of a Community of Professional Educators, including through School Development Planning;

Għajnuna fit-Tagħlim

(a) tgħin u taħdem id f'id mal-għalliema tal-klassi u ma' kollegi oħra. Taħt il-gwida tal-għalliema tal-klassi, tassisti fl-edukazzjoni tal-istudenti kollha tal-klassi u b'mod partikulari, ta' studenti bi bżonnijiet edukattivi individwali biex jiġu pprovduti l-ħtiġiet kurrikulari u ta' tagħlim ta' studenti individwali;

(b) tipparteċipa bi sħiħ fis-sessjonijiet tal-Making Action Plans (MAPs);

(c) flimkien mal-għalliema tal-klassi, tiżviluppa u twettaq il-programm individwali edukattiv (IEP) billi taddatta l-pjanijiet tal-lezzjoni u r-riżorsi;

(d) tattendi laqgħat tal-IEP u tal-Individual Transition Plan (ITP);

(e) tirrevedi l-IEPs, inkluż li tirrekordja u li tirrapporta dwar il-progress tal-implementazzjoni ta' dawn l-IEPs fuq bażi regolari;

(f) tagħti appoġġ lill-għalliema tal-klassi biex jiġi ppreparat u miktub id-dokument tal-IEP għal kull student fil-klassi li għandu statement;

(g) tgħin fit-tħejjija ta' materjal edukattiv u tieħu sehem attiv fl-oqsma kollha tal-proċess ta' tagħlim u l-proċess edukattiv fil-klassi taħt id-direzzjoni tal-għalliema fil-klassi;

(h) id f'id mal-għalliema tal-klassi, tieħu sehem fl-osservazzjoni, fl-assessjar u l-proċess tad-dokumentazzjoni tal-ħidma u tal-imġiba tal-istudenti inklużi;

(i) tipparteċipa fi programmi tranżittivi, rispettivi tal-individwu, biex tiffaċilita l-mixja ta' studenti individwali minn livell edukattiv għall-ieħor, minn skola għall-oħra, u mill-iskola għall-post tax-xogħol, billi tagħti informazzjoni u dokumentazzjoni rilevanti lill-kollegi oħra kkonċernati, ħalli ssir tranżizzjoni xierqa għall-istudent;

(j) tippromovi komunità inklussiva ta' studenti, f'kollaborazzjoni mal-Kap tad-Dipartiment Inklussjoni, speċjalisti, resource workers, għalliema, ġenituri, studenti u partijiet interessati oħra, fejn l-istudenti kollha jgawdu valur u rispett. Dan jinkludi xogħol kollaborattiv fl-iskola u ma' aġenziji oħra, bħal Child Development Assessment Unit (CDAU), Ċentri ta' Riżorsi, NGOs u ambjenti terapewtiċi u edukattivi oħra;

(k) tipparteċipa f'sessjonijiet ta' hydrotherapy, multi-sensory, sensory integration u oħrajn fl-iskejjel, ċentri ta' riżorsi jew ċentri oħra fejn jingħataw dawn is-servizzi, biex

Learning Support

(a) supporting and collaborating with the class teacher and other colleagues. Under the guidance of the class teacher, assisting in the education of all pupils in class, in particular pupils with special educational needs so that their individual curricular entitlement is ensured and their learning needs are catered for;

(b) participating fully in Making Action Plans sessions (MAPs);

(c) together with the class teacher, developing and implementing an Individual Educational Programme (IEP) by adapting the lesson plans and resources;

(d) attending IEP and Individual Transition Plan (ITP) meetings;

(e) reviewing IEPs, including recording and reporting progress of such IEP implementation on a regular basis;

(f) supporting the class teacher to prepare and write the IEP document of every student with a statement in class;

(g) assisting in the preparation of educational materials and playing an active part in all the components of the instructional and educational process in class under the direction of the class teacher;

(h) in collaboration with the class teacher, participating in the observation, assessment and documentation process of the performance and behaviour of included learners;

(i) participating in the respective individual transition programmes to assist students as they move from one educational level to another, from school to school, and from school to work, handing over to other involved colleagues, all relevant information and documents so as to ensure a smooth transition for the student;

(j) promoting an inclusive community of learners, in collaboration with Head of Departments (Inclusion), specialists, resource workers, teachers, parents, students and other stakeholders, where all students are valued and respected. This includes collaborative work in school and with other agencies, such as the Child Development Assessment Unit (CDAU), Resource Centres, NGOs and other educational and therapeutic environments;

(k) participating in hydrotherapy, multi-sensory, sensory integration and other sessions, in schools, resource centres or other centres where such services are available, so as to

jiġi assigurat l-aċċess għad-drittijiet edukattivi u personali tal-istudenti;

(l) tippromovi f'kull ħin, l-għanijiet, l-ethos u l-policies tal-iskola, il-kulleġġ jew iċ-ċentru ta' riżorsi fejn tkun qed taħdem u tagħti kontribut attiv bħala membru tal-istaff;

(m) tassisti fil-preparazzjoni, fid-disseminazzjoni u fl-użu tar-riżorsi tat-tagħlim u tassigura li dawn jinżammu dejjem aġġornati fil-klassi, fl-iskola, u fiċ-ċentri ta' riżorsi;

(n) tagħti appoġġ lill-istudent/i waqt attivitajiet barra mill-iskola li jinkludu esperjenzi fil-komunità, fuq il-postijiet tax-xogħol u f'istituzzjonijiet ta' edukazzjoni avvanzata u ogħla;

(o) tħajjar parteċipazzjoni fi proġetti tal-UE u proġetti oħra skont il-pjan ta' żvilupp tal-iskola u kif miftiehem mas-senior management team tal-iskola;

Għajnuna Personali

Tagħti għajnuna lill-istudenti bi bżonnijiet edukattivi individwali fil-kura u l-indafa personali tagħhom. Din l-għajnuna tinkludi:

(a) il-qadi ta' bżonnijiet personali – tindif u ħasil li jinkludi d-dmir li takkumpanja l-istudent sat-toilet; li tgħin lill-istudent jinża' u jilbes; li tnaddaf, taħsel u tagħti shower u li tbiddel s-sanitary towels u l-incontinence pads (ħrieqi);

(b) tieħu ħsieb il-ħtiġiet li għandhom x'jaqsmu maċ-ċaqliq tal-istudenti, fejn u l-mod kif ipoġġu bilqiegħda, inkluż id-dmir li terfa' l-istudenti u tmexxihom fil-wheelchair kif ikun meħtieġ, skont ir-regolamenti tal-Att dwar is-Saħħa u s-Sigurtà u skont il-linji gwida internazzjonali. Dawn il-linji gwida huma:

irfigħ sa 27 kilogramm isir minn Retired Learning Support Educator wieħed/waħda; irfigħ minn 28 sa 54 kilogramm (inklużi), isir minn żewġ persuni; 'il fuq minn 54 kilogramm għandu jsir permezz ta' lift mekkaniku;

imbuttar ta' wheelchair sa 45 kilogramm isir darba kultant; sa 28 kilogramm isir ta' spiss; u sa 9 kilogrammi jsir skont il-ħtieġa;

(c) tiżgura li studenti individwali f'kull ħin jakkwistaw l-ogħla benefiċċju edukattiv u jkollhom l-aħjar sigurtà billi tagħti għajnuna waqt l-edukazzjoni fiżika, il-logħob, il-ħarġiet edukattivi u s-sessjonjiet ta' terapija, kif ukoll billi titma' lill-istudent, fil-brejk ta' filgħodu, fil-brejk ta' nofsinhar u f'ħinijiet oħra skont il-ħtieġa.

ensure access to educational and personal entitlements of students;

(l) promoting at all times the aims, ethos and policies of the school, college or resource centre deployed in, and actively working as a member of the staff team;

(m) assisting in the preparation, dissemination and use of teaching resources ensuring their upkeep in class, school and resource centres;

(n) supporting student/s during activities held outside the school premises including experiences in the community, work places and other further and higher educational institutions;

(o) encouraging participation in EU projects and other projects in accordance with the SDP targets and as agreed with the senior management team.

Personal Support

Supporting pupils with individual educational needs in their personal care and hygiene needs. This includes:

(a) toileting -cleaning and washing, including accompanying the child to the toilet; undressing and dressing; cleaning, washing and showering; and changing of sanitary towels and incontinence pads;

(b) seeing to the mobility, posture and seating needs, including lifting pupils and pushing pupils in wheelchairs according to Health and Safety Regulations issued under the Health and Safety Authority Act taking into consideration international guidelines. The present guidelines shall be:

lifting up to 27 kilograms shall be undertaken by one Retired Learning Support Educator; lifting between 28 and 54 kilograms (both inclusive) shall be undertaken by 2 persons; beyond 54 kilograms, a mechanical lift is to be used;

pushing wheelchairs: up to 45 kilograms occasionally; up to 28 kilograms frequently; and up to 9 kilograms as necessary;

(c) ensuring the maximum educational benefit and safety for individual pupils at all times by providing them with assistance during physical education, games, excursions and therapy sessions, as well as normal feeding during mid-morning and mid-day breaks and at other times as required.

Dmirijiet Waqt it-Trasport

Mingħajr preġudizzju għall-obligazzjonijiet tas-sid u x-xufier tal-vettura konċernata rigward is-sigurtà tal-passiġġieri u l-osservanza totali tal-liġi u r-regolamenti relatati mat-trasport, ir-Retired Learning Support Educator tista' tintalab biex taqdi dmirijet relatati mat-trasport ta' studenti bi bżonnijiet edukattivi individwali, kif ikunu mfissra fl-istatement uffiċjali, jew skont kif ikun indikat mill-Kap tal-Iskola jew awtorità kompetenti oħra. F'dan il-każ, ir-Retired Learning Support Educator għandha:

(a) tgħin lill-istudenti jitilgħu u jinżlu minn vettura u, f'każijiet ta' studenti li huma f'wheelchair/buggy, ilibbsulhom iċ-ċineg ta' sigurtà fuq l-istess wheelchair/buggy u ċ-ċineg ta' sigurtà fuq l-istudent/i biex tassigura sigurtà waqt it-trasport;

(b) tieħu ħsieb u tindokra l-istudenti fil-vjaġġ minn u lejn l-iskola kif meħtieġ waqt il-ħinijiet normali tal-iskola. Meta tissorvelja u tindukra lill-istudenti barra mill-ħin tal-iskola, ir-Retired Learning Support Educator titħallas bir-rata stabbilità.

Dmirijiet Oħrajn

(a) Iwettaq dmirijiet oħra li jistgħu jiġu aġġornati biex jissodisfaw ir-rekwiżiti ta' kwalunkwe qasam ieħor kif ikkonfermat mis-Segretarju Permanenti;

(b) Kwalunkwe kompitu ieħor li s-superjur jista' jiddelega lilu/ha, kif jista' jkun meħtieġ; u

(c) Kwalunkwe dmir ieħor hekk kif ordnat mis-Segretarju Permanenti Ewlieni.

Il-persuna magħżula tkun mistennija li ttemm b'suċċess kors ta' induzzjoni. Barra minn hekk, tkun mistennija li tipparteċipa f'korsijiet għall-iżvilupp professjonali, tkompli f'opportunitajiet ta' Żvilupp Professjonali (CPD) u programmi ta' taħriġ waqt is-servizz (in-service) kif jixraq għar-rwol u l-funzjonijiet tagħha, kif indikat mill-awtoritajiet Edukattivi. Il-persuna għandha taddotta u taħdem lejn l-implimentazzjoni tal-pjan ta' żvilupp tal-iskola partikulari fejn tkun qed tagħti servizz.

Kandidat magħżul għandu jipparteċipa fl-attivitajiet tal-iskola biss meta l-istudent/i li jkunu taħt il-ħarsien tiegħu jkunu qed jieħdu sehem attiv.

Il-persuna magħżula hi mistennija li tagħti servizz skont il-ħtiġiet tal-bżonnijiet ta' kull student fl-iskejjel fi ħdan il-kulleġġ jew ċentri, jew f'ċentri tar-riżorsi/tagħlim skont id-direzzjoni tal-prinċipal tal-kulleġġ/kap tal-college network u/jew kap tal-iskola u/jew assistent kap ta' skola, u/jew kap ta' Dipartiment għall-Inklużjoni u kwalunkwe SMT relatat ieħor.

Transport-related Duties

Without prejudice to the obligations of the owner and driver of the vehicle concerned regarding the safety of passengers and the full observance of the law and regulations related to transport matters, a Retired Learning Support Educator may be required to carry out transport-related duties, with student with individual educational needs, should the requirement be indicated by the official statement or by the Head of School or other competent authorities. In such cases, the Retired Learning Support Educator shall:

(a) assist in the boarding and un-boarding of pupils on and off the transport vehicle and, in the case of students who are wheelchair/buggy users, put on the restraints on the wheelchair/buggy and also put on the passenger restraint on the students to ensure safety during transportation;

(b) carry out transport supervision duties to and from school when the transport of pupils during normal school hours is necessary. Supervision duties carried out outside school hours shall be remunerated at the established rates.

Others

(a) Undertaking any other duties which may be updated to meet the requirements of any other area as confirmed by the Permanent Secretary;

(b) Undertaking any other tasks, which the superior may delegate to him/her, as may be required; and

(c) Any other duties as directed by the Principal Permanent Secretary.

A selected candidate shall be expected to successfully complete an induction course. Furthermore, s/he shall be required to participate in professional development courses, Continuing Professional Development (CPD) opportunities and in-service training programmes as appropriate to his/her role and functions as indicated by the Education Authorities. S/he shall adopt and work towards the implementation of the school development plan of the particular school/centre s/he is giving service in.

A selected candidate shall participate in school activities only when the learner/s they support are taking an active role.

A selected candidate shall be required to work according to the needs of all learners in the schools within the college or in centres or resource/learning centres as directed by the college principal/head of college network, and/or head of school, and/or assistant head of school, and/or head of Department Inclusion and any other related SMT.

Il-persuna magħżula tkun mistennija li tipprovdi servizz f'aktar minn skola waħda/ċentru u tista' tintbagħat taqdi dmirijiet minn skola għall-oħra skont il-qasam ta' speċjalizzazzjoni tagħha skont kif ikun meħtieġ mill-awtoritajiet Edukattivi. Il-persuna magħżula tista' tintbagħat taqdi dmirijiet f'Malta u/jew f'Għawdex skont l-esiġenzi tas-Servizz Pubbliku ta' Malta u tal-MES b'mod partikulari.

Rekwiżiti tal-Eliġibbiltà

5.1 Sal-ħin u d-data tal-għeluq ta' din is-sejħa għall-applikazzjonijiet, l-applikanti għandhom ikunu:

i. a. ċittadini ta' Malta; jew

b. ċittadini ta' Stati Membri oħra tal-Unjoni Ewropea li għandhom jedd għal trattament ugwali daqs ċittadini Maltin fi kwistjonijiet ta' impjieg bis-saħħa ta' leġiżlazzjoni tal-UE u dispożizzjonijiet ta' trattati dwar iċ-ċaqliq ħieles tal-ħaddiema; jew

c. ċittadini ta' kwalunkwe pajjiż ieħor li għandhom jedd għal trattament ugwali daqs ċittadini Maltin fi kwistjonijiet ta' impjieg minħabba li jkunu japplikaw għal dak il-pajjiż b'leġiżlazzjoni tal-UE u dispożizzjonijiet ta' trattati dwar iċ-ċaqliq ħieles tal-ħaddiema; jew

d. kwalunkwe persuni oħra li għandhom jedd għal trattament ugwali daqs ċittadini Maltin fi kwistjonijiet ta' impjieg permezz tar-relazzjoni familjari tagħhom ma' persuni msemmija f'(a), (b) jew (c), skont kif hemm fil-liġi jew fil-leġiżlazzjoni tal-UE u dispożizzjonijiet ta' trattati msemmija hawn fuq; jew

e. ċittadini ta' pajjiżi terzi li jkunu ngħataw status ta' residenti li joqogħdu għal żmien twil f'Malta taħt ir-regolament 4 tar-Regolamenti tal-2006 dwar 'Status ta' Residenti li joqogħdu għal Żmien Twil (Ċittadini ta' Pajjiżi Terzi)', jew li jkunu ngħataw permess ta' residenza taħt ir-regolament 18(3) tal-istess regolamenti, flimkien mal-membri tal-familja ta' ċittadini ta' pajjiżi terzi li jkunu ngħataw permess ta' residenza taħt ir-Regolamenti tal-2007 dwar ir-Riunifikazzjoni tal-Familji; jew

f. Fil-pussess ta' dokument tar-residenza maħruġ skont id-dokument 'Status ta' Residenza ta' Ċittadini tar-Renju Unit u l-Membri tal-Familja tagħhom f'Malta skont il-Ftehim dwar l-Irtirar tar-Renju Unit u l-Irlanda ta' Fuq mill-Unjoni Ewropea u r-Regolamenti tal-Komunità Ewropea dwar l-Enerġija Atomika'.

Għandu jintalab il-parir tat-Taqsima taċ-Ċittadinanza fi ħdan l-Aġenzija Komunità Malta u tat-Taqsima tal-Espatrijati fi ħdan Identità skont il-ħtieġa fl-interpretazzjoni tad-dispożizzjonijiet imsemmija hawn fuq.

A selected candidate may be required to provide service in more than one school/centre and may be deployed according to his/her area of specialisation as deemed necessary by the Education Authorities. A selected candidate may be deployed in Malta and/or Gozo according to the exigencies of the Malta Public Service and in particular the MES.

Eligibility Requirements

5.1 By the closing time and date of this call for applications, applicants must be:

i. a. citizens of Malta; or

b. citizens of the other Member States of the European Union who are entitled to equal treatment to Maltese citizens in matters of employment by virtue of EU legislation and treaty provisions dealing with the free movement of workers; or

c. citizens of any other country who are entitled to equal treatment to Maltese citizens in matters related to employment by virtue of the application to that country of EU legislation and treaty provisions dealing with the free movement of workers; or

d. any other persons who are entitled to equal treatment to Maltese citizens in matters related to employment in terms of the law or the above-mentioned EU legislation and treaty provisions, on account of their family relationship with persons mentioned in paragraph (a), (b) or (c); or

e. third country nationals who have been granted long-term resident status in Malta under regulation 4 of the 'Status of Long-term Residents (Third Country Nationals) Regulations, 2006' or who have been granted a residence permit under regulation 18(3) thereof, together with family members of such third country nationals who have been granted a residence permit under the 'Family Reunification Regulations, 2007'; or

f. in possession of a residence document issued in terms of the 'Residence Status of United Kingdom Nationals and their Family Members in Malta in accordance with the Agreement on the Withdrawal of the United Kingdom and Northern Ireland from the European Union and the European Atomic Energy Community Regulations'.

The advice of the Citizenship Unit within Community Malta Agency and the Expatriates Unit within Identità should be sought as necessary in the interpretation of the above provisions.

Il-ħatra ta' kandidati msemmija f'(b), (c), (d) u (e) hawn fuq teħtieġ il-ħruġ ta' liċenzja tax-xogħol f'dawk il-każijiet fejn hija meħtieġa skont l-Att dwar l-Immigrazzjoni u leġiżlazzjoni sussidjarja. Jobsplus għandha tiġi kkonsultata skont il-ħtieġa dwar din il-materja.

ii. kapaċi jikkomunikaw bil-lingwa Maltija u bil-lingwa Ingliża sabiex jitwettqu b'mod suffiċjenti u adegwat d-dmirijiet li għalihom saret l-applikazzjoni;

iii. Learning Support Educators irtirati u li laħqu l-età tal-irtirar (mhux aktar minn sebgħin (70) sena).

Sottomissjoni ta' Dokumentazzjoni

6.1 Il-kwalifiki u l-esperjenza li l-persuna jkollha għandhom jintwerew b'ċertifikati/traskrizzjonijiet u/jew dokumenti, li kopja tagħhom għandha tkun skennjata u mibgħuta permezz tal-Portal tar-Reklutaġġ tal-Edukazzjoni (https://edurecruitment.gov.mt).

6.2 Id-dokumenti oriġinali għandhom, mingħajr eċċezzjoni, jintwerew waqt l-intervista.

Proċeduri tal-Għażla

7.1 L-applikanti eliġibbli jiġu assessjati permezz ta' kollokju minn bord tal-għażla biex jiġi ddeterminat kemm huma adatti għall-pożizzjoni biss f' każ li jkun hemm inqas postijiet vakanti milli applikanti.

7.2 Tingħata kunsiderazzjoni xierqa lill-kandidati li, minbarra dak rikjest f'paragrafu 5.1, għandhom esperjenza ta' xogħol rilevanti u ppruvata.

Sottomissjoni tal-Applikazzjoni

8.1 L-applikazzjonijiet għandhom jiġu sottomessi, għall-attenzjoni tal-Ministeru għall-Edukazzjoni u l-Isport, permezz tal-Portal tar-Reklutaġġ tal-Edukazzjoni online **biss** (https://edurecruitment.gov.mt). L-applikazzjonijiet għandhom jinkludu Curriculum Vitae kompletament aġġornat (li għandu jinkludi lista tal-kwalifiki tal-applikant u l-istorja tal-impjieg). Id-data tal-għeluq tal-applikazzjonijiet hija s-1.30 p.m. (Ħin Ċentrali Ewropew) ta' nhar it-Tnejn, 27 ta' Lulju, 2026. Ittra elettronika ġġenerata mill-kompjuter tintbagħat bħala rċevuta tal-applikazzjoni. Aktar dettalji dwar is-sottomissjoni tal-applikazzjonijiet jinsabu fid-dispożizzjonijiet ġenerali msemmija hawn isfel.

8.2 Madankollu, jekk l-ordni tal-mertu tiġi eżawrita minħabba vakanzi addizzjonali, applikanti oħra jistgħu jiġu assessjati mingħajr il-ħruġ ta' sejħa ġdida għall-applikazzjonijiet, sakemm ikunu ssottomettew l-applikazzjoni sal-5.15 p.m. (Ħin Ċentrali Ewropew) ta' nhar il-Ġimgħa, 31 ta' Diċembru, 2027.

The appointment of candidates referred to at (b), (c), (d) and (e) above would necessitate the issue of an employment licence in so far as this is required by the Immigration Act and subsidiary legislation. Jobsplus should be consulted as necessary on this issue.

ii. able to communicate in the Maltese and English languages in order to sufficiently and adequately carry out the duties applied for;

iii. retired Learning Support Educators who have reached retirement age (not older than seventy (70) years of age).

Submission of Supporting Documents

6.1 Qualifications and experience claimed must be supported by certificates/transcripts and/or testimonials, copies of which are to be scanned and sent through the Education Recruitment Portal (https://edurecruitment.gov.mt).

6.2 Original certificates and/or testimonials are to be invariably produced for verification at the interview.

Selection Procedures

7.1 Eligible applicants will be assessed through a colloquium by a selection board to determine their suitability for the position only in case were there are less vacancies than applicants.

7.2 Due consideration will be given to applicants who, besides the requisites indicated in paragraph 5.1, have proven relevant work experience.

Submission of Applications

8.1 Applications are to be submitted, for the attention of the Ministry for Education and Sport, through the online Education Recruitment Portal **only** (https://edurecruitment.gov.mt). Applications are to include a Curriculum Vitae, completely up-to-date (which should include a list of qualifications held by applicant and the employment history). The closing date of the receipt of applications is 1.30 p.m. (Central European Time) of Monday, 27th July, 2026. A computer-generated email will be sent as an acknowledgement of the application. Further details concerning the submission of applications are contained in the general provisions referred to below.

8.2 However, should the order of merit list be exhausted and new vacancies arise, other applicants may be assessed without recourse to a new call for applications, provided they would have submitted their application by 5.15 p.m. (Central European Time) of Friday, 31st December, 2027.

8.3 Hija r-responsabbiltà tal-applikanti li ma jħallux sal-aħħar mument biex jissottemettu l-applikazzjoni tagħhom.

8.4 Applikazzjonijiet li jaslu wara d-data u l-ħin tal-għeluq (i.e. applikazzjonijiet tard) ma jiġux aċċettati.

8.5 Applikanti jingħataw sa jumejn (2) xogħol wara d-data u l-ħin tal-għeluq ta' din is-sejħa għall-applikazzjonijiet, biex jissottomettu dokumenti mhux korretti jew mhux mimlija kif suppost jew nieqsa.

Dispożizzjonijiet Ġenerali Oħra

9. Dispożizzjonijiet ġenerali oħra dwar din is-sejħa għall-applikazzjonijiet, b'referenza partikolari għal:

benefiċċji applikabbli, kundizzjonijiet u regoli/regolamenti;
applikazzjonijiet laterali;
bdil raġonevoli għall-persuni rreġistrati b'diżabbiltà;

sottomissjoni ta' dikjarazzjoni ta' rikonoxximent dwar il-kwalifiki;
kwalifiki f'livell ogħla;
livell komparattiv tal-impjegati tas-Settur Pubbliku;
rinunzji ta' applikazzjonjiet pendenti;
pubblikazzjoni tar-riżultat;
eżami mediku;
proċess sabiex tiġi sottomessa petizzjoni dwar ir-riżultat;

aċċess għall-formola tal-applikazzjoni u dettalji relatati;
żamma ta' dokumenti,

jistgħu jiġu aċċessati minn (https://peopleandstandards.gov.mt/media/PDFs/Resourcing/GenProvs/GeneralProvisions_MT.pdf).

Dawn id-dispożizzjonijiet ġenerali għandhom jiġu meqjusa bħala parti integrali minn din is-sejħa għall-applikazzjonijiet.

L-10 ta' Lulju, 2026

MINISTERU GĦALL-EDUKAZZJONI U L-ISPORT

Pożizzjoni ta' Edukatur għall-Adulti fuq Bażi Part-time fil-Ministeru għall-Edukazzjoni u l-Isport

Nomenklaturi li jindikaw il-maskil jinkludu wkoll il-femminil.

Il-Ministeru għall-Edukazzjoni u l-Isport (MES) jixtieq jiġbed l-attenzjoni tal-applikanti interessati li l-ebda forma ta' abbuż fuq it-tfal mhuwa tollerat. Fil-proċess tar-reklutaġġ, l-MES jimxi mal-Liġi Sussidjarja 327.546 (Regolamenti tal-2016 dwar ir-Reklutaġġ, Taħriġ Inizjali u Żvilupp Professjonali Kontinwu u Protezzjoni ta' Minorenni fl-Edukazzjoni Obbligatorja).

8.3 It is the responsibility of the applicants not to leave until the last moment for submission of their application.

8.4 Applications which are received after closing date and time (i.e. late applications) are not allowed.

8.5 Applicants are granted up to two (2) working days after closing date and time of this call for applications, to submit any incorrect or incomplete or missing documents.

Other General Provisions

9. Other general provisions concerning this call for applications, with particular reference to:

applicable benefits, conditions and rules/regulations;
lateral applications;
reasonable accommodation for registered persons with disability;
submission of recognition statements in respect of qualifications;
qualifications at a higher level;
comparative level of Public Sector employees;
renouncement of pending applications;
publication of the result;
medical examination;
the process for the submission of petitions concerning the result;
access to application forms and related details;
retention of documents,

may be accessed from (https://peopleandstandards.gov.mt/media/PDFs/Resourcing/GenProvs/GeneralProvisions_ENG.pdf).

These general provisions are to be regarded as an integral part of this call for applications.

10th July, 2026

MINISTRY FOR EDUCATION AND SPORT

Position of Part-time Adult Educator in the Ministry for Education and Sport

Nomenclatures denoting the male gender include also the female gender.

The Ministry for Education and Sport (MES) would like to remind all interested applicants that it has zero tolerance policy towards any form of child abuse. MES adheres to S.L. 327.546 (Recruitment, Initial Training and Continuous Professional Development of Personnel and Protection of Minors in Compulsory Education Regulations 2016) in its recruitment process.

1.1. Is-Segretarju Permanenti, Ministeru għall-Edukazzjoni u l-Isport jilqa' applikazzjonijiet għall-pożizzjoni ta' Edukatur għall-Adulti fuq bażi part-time fil-Ministeru għall-Edukazzjoni u l-Isport, fuq perjodu definit fuq bażi part-time, kif u meta jkun meħtieġ.

1.2. L-applikanti jistgħu japplikaw għall-pożizzjoni ta' Edukatur għall-Adulti fuq bażi part-time fis-suġġett/qasam li jidher hawn taħt:

1. Chinese
2. Artificial Intelligence
3. Maths
4. Calligraphy
5. Maltese Culture
6. Photography – Malta
7. Photography – Gozo
8. Customer Care
9. Financial Literacy
10. Child and Adolescent Development
11. Parental Skills
12. Russian

Tul tal-Assenjament u Kundizzjonijiet

2.1. Persuna magħżula tiġi ingaġġata bħala Edukatur għall-Adulti fuq bażi part-time fil-Ministeru għall-Edukazzjoni u l-Isport. Dan l-ingaġġ ikun fuq bażi ta' kuntratt definit għal sena (1) jew anqas, li jista' jiġi mġedded għal perjodi oħra.

2.2. Il-pożizzjoni ta' Edukatur għall-Adulti fuq bażi part-time hija suġġetta għal perjodu ta' probation/prova ta' sena (1).

2.3. Peress li din hi pożizzjoni marbuta ma' terminu ta' żmien fiss jew tkomplija ta' biċċa xogħol speċifika, għaldaqstant dan jikkostitwixxi raġuni oġġettiva, il-pożizzjoni ta' Edukatur għall-Adulti fuq bażi part-time hija skont ir-Regolament 7(4) tal-Liġi Sussidjarja 452.81 intitolat 'Regolamenti dwar Kuntratti ta' Servizz għal Żmien Fiss'.

2.4. L-Edukaturi għall-Adulti jistgħu jaħdmu fuq bażi part-time għal numru ta' sigħat fil-ġimgħa, liema numru ta' sigħat jiġi determinat qabel il-bidu tas-sena skont in-numru ta' applikanti li jkunu applikaw biex jattendu għall-korsijiet għall-adulti u/jew l-esiġenzi oħra li jistgħu jinqalgħu/jinbidlu minn żmien għal żmien.

2.5. Il-proviżjonijiet relatati dwar il-benefiċċji u entitlements skont kif imniżżla fil-Public Service Management Code bħal vacation leave u leave tal-mard, fil-każ ta' part-timers, huma fuq bażi prorata. Il-vacation leave jrid jittieħed matul il-btajjel stipulati mid-Direttorat.

2.6. Il-ġranet, il-ħinijiet u l-btajjel tal-kors ikunu kif stabbilit mid-Direttorat.

1.1. The Permanent Secretary, Ministry for Education and Sport (MES) invites applications for the position of part-time Adult Educator in the Ministry for Education and Sport, for a definite period on a part-time basis, as and when required.

1.2. Applicants may wish to apply for the position of part-time Adult Educator in the following subject/area:

1. Chinese
2. Artificial Intelligence
3. Maths
4. Calligraphy
5. Maltese Culture
6. Photography – Malta
7. Photography – Gozo
8. Customer Care
9. Financial Literacy
10. Child and Adolescent Development
11. Parental Skills
12. Russian

Duration of Assignment and Conditions

2.1. Selected candidate will be engaged as a part-time Adult Educator in the Ministry for Education and Sport. The engagement will be on a definite basis for one (1) year or less, which may be renewed for further periods.

2.2. The position of part-time Adult Educator is subject to a probation/trial of one (1) year.

2.3. Since this is a position which is time-barred or linked to the completion of a specific task, such constitutes an objective reason, the position of part-time Adult Educator falls under Regulation 7(4) of Subsidiary Legislation 452.81 entitled 'Contracts of Service for a Fixed Term Regulations'.

2.4. Adult Educators may work on a part-time basis for a number of hours per week which will be determined prior to the beginning of the year depending on the number of applicants who would have applied to attend adult learning courses and/or any exigencies which may arise/change from time to time.

2.5. The provisions relating to benefits and entitlements described in the Public Service Management Code such as vacation and sick leave are in the case of part-timers applicable on a pro-rata basis. Vacation leave is to be availed of during the holidays stipulated by the Directorate.

2.6. Course days, hours and holidays shall be as established by the Directorate.

2.7. Id-Direttorat għall-Lifelong Learning and Employability (DLE) fi ħdan MES joffri ħafna korsijiet, f'ħinijiet differenti tal-ġurnata, mit-Tnejn sas-Sibt, u f'postijiet differenti f'Malta u Għawdex u wkoll online. Skedi ta' ħinijiet differenti ta' korsijiet għall-adulti japplikaw biex jiżguraw li l-bżonnijiet kollha ta' min qed jitgħallem jintlaħqu.

2.8. Biex din il-pożizzjoni tiġġedded, l-Edukaturi għall-Adulti fuq bażi part-time kollha ingaġġati huma mistennija jattendu sessjonijiet u laqgħat ta' żvilupp professjonali.

2.9. Edukaturi għall-Adulti fuq bażi part-time huma mistennija li jużaw il-laptops tagħhom stess għat-tħejjija u t-twassil tal-kompiti assenjati tagħhom.

2.10. L-edukaturi jistgħu jintalbu jgħallmu lill-adulti wiċċ imb wiċċ online permezz ta' għodod ta' vidjokonferenzi (Microsoft Teams) jew permezz tal-Learning Box.

211. Il-kandidati magħżula għandhom ikunu ta' kondotta xierqa għall-post/pożizzjoni li għalih saret l-applikazzjoni. Dawk li japplikaw minn barra s-Servizz Pubbliku għandhom jipproduċu ċertifikat tal-kondotta maħruġ mill-Uffiċċju tar-Rekords Kriminali jew awtorità kompetenti oħra mhux aktar minn sitt (6) xhur qabel id-data tal-għeluq ta' din is-sejħa għall-applikazzjonijiet, li għandu jiġi sottomess mill-persuna magħżula fi żmien ġimgħa (1) mid-data tan-notifika tal-ħatra.

2.12. Fir-rigward tar-rekwiżiti li joħorġu mid-Direttiva 16, dwar il-'Qafas Governattiv għall-Prevenzjoni u l-Ġestjoni ta' Kunflitti ta' Interess fl-Amministrazzjoni Pubblika', maħruġ mis-Segretarju Permanenti Ewlieni fis-27 ta' Novembru, 2023, u li daħal fi-seħħ fl-1 ta' Frar, 2024, il-bord tal-għażla se jivvaluta l-impjiegi preċedenti tal-kandidati biex jevalwa l-kunflitti ta' interess potenzjali. F'dan ir-rigward, il-kandidati għandhom jipprovdu CV kompletament aġġornat, inkluż il-kwalifiki u l-istorja tal-impjieg mal-applikazzjoni tagħhom. Kwalunkwe kwistjoni ta' kunflitt ta' interess potenzjali nnutata għandha tiġi rrappurtata lis-Segretarju Permanenti rispettiv biex jiġi żgurat li, jekk il-kandidat jiġi reklutat, tali kunflitti ta' interess ikunu mmaniġġjati b'mod xieraq.

Barra minn hekk, il-kandidati magħżula għandhom jirrappurtaw Kwalunkwe kunflitt ta' interess magħruf, attwali, potenzjali jew apparenti qabel ma jaċċettaw ħatra, permezz tad-Dikjarazzjoni preskritta disponibbli fl-Appendiċi 1 tad-Direttiva 16 (disponibbli minn (https://peopleandstandards.gov.mt/mt/homepage)).

Salarju Marbut mal-Pożizzjoni

3. Edukatur għall-Adulti fuq bażi part-time jitħallas bir-rata ta' €20.00 fis-siegħa, skont in-numru ta' lezzjonijiet/xogħol assenjat flimkien ma bonuses prorata (ta' nofs is-sena

2.7. Directorate for Lifelong Learning and Employability (DLE) within MES offers several courses, at different times of the day, from Mondays to Saturdays, and at different venues in Malta and Gozo and also online. Different time schedules for adult learning courses apply to ensure that all learner needs are met.

2.8. For this position to be renewed, all engaged part-time Adult Educators are expected to attend professional development sessions and meetings.

2.9. Part-time Adult Educators are expected to use their own laptops for the preparation and delivery of their assigned tasks.

2.10. Educators may be requested to teach adults face-to-face online through video conferencing tools (Microsoft Teams) or through Learning Box.

2.11. Selected candidates must be of conduct which is appropriate to the post/position applied for. Prior to appointment, selected candidates from outside the Public Service must produce a certificate of conduct issued by the Criminal Records Office or other competent authority not earlier than six (6) months from the closing date of this call for applications, which should be submitted by the selected candidate within one (1) week from the date of the notification of appointment.

2.12. In terms of the requirements emanating from Directive 16, regarding the 'Governing Framework for Preventing and Managing Conflicts of Interest in the Public Administration', issued by the Principal Permanent Secretary on 27th November, 2023, and which came into force on 1st February, 2024, the selection board will assess candidates' previous employments to assess potential conflicts of interest. In this respect, candidates are to provide a completely updated CV, including qualifications and employment history with their application. Any potential conflict of interest matters noted will be reported to the respective Permanent Secretary, to ensure that should the candidate be recruited, such conflicts of interest would be appropriately managed.

Moreover, selected candidates are to report any known actual, potential or apparent conflicts of interest prior to accepting an appointment, through the prescribed Declaration available at Appendix 1 to Directive 16 (available from (https://peopleandstandards.gov.mt/mt/homepage)).

Salary Pegged to the Position

3. A part-time Adult Educator shall be paid at the rate of €20.00 per hour according to the number of lessons/work assigned plus pro-rata bonuses (mid-year and Christmas)

u tal-Milied) u d-dħul supplimentari. Il-ħlas ikopri kemm il-ħin għall-preparazzjoni, korrezzjonijiet, valutazzjoni, żamma tar-rekords, feedback, laqgħat mal-maniġment, ħin ta' kuntatt fil-klassijiet tal-edukazzjoni għall-adulti, u kwalunkwe dmir ieħor relatat. M'hemm l-ebda rimborż addizzjonali għall-ivvjaġġar lejn u mill-post.

Dmirijiet

4. Id-dmirijiet għal din il-pożizzjoni ta' Edukatur għall-Adulti fuq bażi part-time huma:

i. Jgħallem is-suġġett/i assenjat/i skont il-livell li jrid jintlaħaq kif ippubblikat fil-Prospett maħruġ mid-Direttorat;

ii. Jiffamiljarizza nnifsu mal-filosofija tad-Direttorat u jagħti sehem fil-kunċett ta' żvilupp fir-rigward ta' provvista ta' servizz u opportunitajiet oħra ta' tagħlim tul il-ħajja;

iii. Jassisti fl-implimentazzjoni tal-programm/i u fir-reviżjoni tal-istess programm/i permezz ta' statistika, rekord tax-xogħol, u informazzjoni oħra meħtieġa relatata ma ħidma maħtura;

iv. Jipparteċipa b'mod attiv f'taħriġ kontinwu u ppjanar organizzat mill-Iskola/Ċentru fi ħdan id-Direttorat;

v. Jikkontribwixxi għall-iżvilupp tal-korsijiet billi jaħdem qrib l-Management u l-Kordinatur għall-Edukazzjoni għall-Adulti fl-iżvilupp tar-riżultati ta' tagħlim tal-kors, tar-riżorsi u tal-għodda ta' assessjar;

vi. Jaħdem mill-qrib tal-Management u l-Kordinatur għall-Edukazzjoni għall-Adulti sabiex jiżviluppaw u jimplimentaw mezzi effettivi li jimmotivaw u jgħinu lill-adulti biex ikomplu jitgħallmu tul ħajjithom;

vii. Jassisti lill-Management u l-Kordinatur għall-Edukazzjoni għall-Adulti fi programm ta' riċerka, implimentazzjoni u evalwazzjoni;

viii. Josserva prattiki tax-xogħol stabbiliti filwaqt li jikkontribwixxi fl-iżvilupp kontinwu tagħhom;

ix. Jieħu sehem attiv fil-proċess ta' assessjar kontinwu għall-adulti li qegħdin jitgħallmu u jżomm rekord tax-xogħol professjonali li jkun qed isir;

x. Jaħdem mill-qrib ta' edukaturi oħra għall-adulti involuti fit-tagħlim ta' korsijiet simili sabiex jinstabu mezzi effettivi biex:

i. Jimmobilizza l-punti pożittivi, l-potenzjal, u l-kompetenza tal-adulti li qed jitgħallmu;

and income supplement. The remuneration is inclusive of preparation, correction, assessment, record-keeping, feedback, meetings with management, contact time in the adult education classes, and any other related duties. There is no additional reimbursement for travel to and from the venue.

Duties

4. The job duties for the position of part-time Adult Educator include:

i. Teaches subject/s assigned based on the learning outcomes as published in the Prospectus of the Directorate;

ii. Familiarises oneself with the philosophy of the Directorate and assists in its conceptual development with regards to service provision and other Lifelong Learning opportunities;

iii. Assists in programme implementation and reviews by provide necessary statistics, record of work and other information requested related to appointed tasks;

iv. Actively participates in on-going training and planning opportunities organised by the School/Centre within the Directorate;

v. Contributes to the development of courses by working closely with the Management and Adult Education Coordinator in developing the learning outcomes of the course, resources and assessment tools;

vi. Works closely with the Management and Adult Education Coordinator in developing and implementing effective approaches to motivate and support adults to become lifelong learners;

vii. Assists Management and Adult Education Coordinator in programme research, implementation and review;

viii. Adheres to established working procedures while contributes to on -going development of such;

ix. Takes an active part in the continuous assessment of adult learners and records outcomes of such professional intervention;

x. Works closely with other adult educators involved in delivery of similar courses in order to identify effective modalities for:

i. Mobilises the strengths, potential and expertise of adult learners;

ii. Jippermetti li l-adulti li qed jitgħallmu jidentifikaw u jissodisfaw ħtiġiet ta' tagħlim tagħhom;

iii. Jiżgura standardizzazzjoni u assigurazzjoni ta'kwalità fit-tagħlim;

xi. Jgħin lill-adulti li qed jitgħallmu fil-proċess tal-vjaġġ tagħhom ta' tagħlim tul il-ħajja sabiex jibbenifikaw sew huma bħala individwi u b'mod kollettiv bħala ċittadini;

xii. Jieħu ħsieb li tagħmir disponibbli fl-iskola/ċentru jinżamm fi stat tajjeb;

xiii. Iwettaq dmirijiet oħra li jistgħu jiġu aġġornati biex jissodisfaw ir-rekwiżiti ta' kwalunkwe qasam ieħor kif ikkonfermat mis-Segretarju Permanenti;

xiv. Kwalunkwe kompitu ieħor li s-superjur jista' jiddelega lilu/ha, kif jista' jkun meħtieġ;

xv. Kwalunkwe dmir ieħor hekk kif ordnat mis-Segretarju Permanenti Ewlieni.

Aktar dettalji jistgħu jinkisbu minn (https://lifelonglearning.gov.mt/) jew bin-numru tat-telefown 2598 1103, jew tikkuntatja lid-DLE fuq (lifelonglearning@gov.mt)

Rekwiżiti tal-Eliġibbiltà

5.1. Sal-ħin u d-data tal-għeluq ta' din is-sejħa għall-applikazzjonijiet, l-applikanti għandhom ikunu:

i. a. ċittadini ta' Malta; jew

b. ċittadini ta' Stati Membri oħra tal-Unjoni Ewropea li għandhom jedd għal trattament ugwali daqs ċittadini Maltin fi kwistjonijiet ta' impjieg bis-saħħa ta' leġiżlazzjoni tal-UE u dispożizzjonijiet ta' trattati dwar iċ-ċaqliq ħieles tal-ħaddiema; jew

c. ċittadini ta' kwalunkwe pajjiż ieħor li għandhom jedd għal trattament ugwali daqs ċittadini Maltin fi kwistjonijiet ta' impjieg minħabba li jkunu japplikaw għal dak il-pajjiż b'leġiżlazzjoni tal-UE u dispożizzjonijiet ta' trattati dwar iċ-ċaqliq ħieles tal-ħaddiema; jew

d. kwalunkwe persuni oħra li għandhom jedd għal trattament ugwali daqs ċittadini Maltin fi kwistjonijiet ta' impjieg permezz tar-relazzjoni familjari tagħhom ma' persuni msemmija f'(a), (b) jew (c), skont kif hemm fil-liġi jew fil-leġiżlazzjoni tal-UE u dispożizzjonijiet ta' trattati msemmija hawn fuq; jew

e. ċittadini ta' pajjiżi terzi li jkunu ngħataw status ta' residenti li joqogħdu għal żmien twil f'Malta taħt ir-

ii. Enables adult learners to identify and meet their learning needs;

iii. Ensures standardisation and quality assurance of learning;

xi. Engages adult learners in a process leading to an enhanced lifelong learning journey that benefits both themselves as individuals and collectively as citizens;

xii. Cares for equipment available in the school/centre is maintained in good condition;

xiii. Undertaking any other duties which may be updated to meet the requirements of any other area as confirmed by the Permanent Secretary;

xiv. Undertaking any other tasks, which the superior may delegate to him/her, as may be required;

xv. Any other duties as directed by the Principal Permanent Secretary.

Further details may be obtained from (https://lifelonglearning.gov.mt/), or by telephone number 2598 1103, or contact DLE by email (lifelonglearning@gov.mt)

Eligibility Requirements

5.1. By the closing time and date of this call for applications, applicants must be:

i. a. citizens of Malta; or

b. citizens of the other Member States of the European Union who are entitled to equal treatment to Maltese citizens in matters of employment by virtue of EU legislation and treaty provisions dealing with the free movement of workers; or

c. citizens of any other country who are entitled to equal treatment to Maltese citizens in matters related to employment by virtue of the application to that country of EU legislation and treaty provisions dealing with the free movement of workers; or

d. any other persons who are entitled to equal treatment to Maltese citizens in matters related to employment in terms of the law or the above-mentioned EU legislation and treaty provisions, on account of their family relationship with persons mentioned in paragraph (a), (b) or (c); or

e. third country nationals who have been granted long-term resident status in Malta under regulation 4 of the

regolament 4 tar-Regolamenti tal-2006 dwar 'Status ta' Residenti li joqogħdu għal Żmien Twil (Ċittadini ta' Pajjiżi Terzi)', jew li jkunu ngħataw permess ta' residenza taħt ir-regolament 18(3) tal-istess regolamenti, flimkien mal-membri tal-familja ta' ċittadini ta' pajjiżi terzi li jkunu ngħataw permess ta' residenza taħt ir-Regolamenti tal-2007 dwar ir-Riunifikazzjoni tal-Familji; jew

'Status of Long-term Residents (Third Country Nationals) Regulations, 2006' or who have been granted a residence permit under regulation 18(3) thereof, together with family members of such third country nationals who have been granted a residence permit under the 'Family Reunification Regulations, 2007'; or

f. Fil-pussess ta' dokument tar-residenza maħruġ skont id-dokument 'Status ta' Residenza ta' Ċittadini tar-Renju Unit u l-Membri tal-Familja tagħhom f'Malta skont il-Ftehim dwar l-Irtirar tar-Renju Unit u l-Irlanda ta' Fuq mill-Unjoni Ewropea u r-Regolamenti tal-Komunità Ewropea dwar l-Enerġija Atomika'.

f. in possession of a residence document issued in terms of the 'Residence Status of United Kingdom Nationals and their Family Members in Malta in accordance with the Agreement on the Withdrawal of the United Kingdom and Northern Ireland from the European Union and the European Atomic Energy Community Regulations'.

Għandu jintalab il-parir tat-Taqsima taċ-Ċittadinanza fi ħdan l-Aġenzija Komunità Malta u tat-Taqsima tal-Espatrijati fi ħdan Identità skont il-ħtieġa fl-interpretazzjoni tad-dispożizzjonijiet imsemmija hawn fuq.

The advice of the Citizenship Unit within Community Malta Agency and the Expatriates Unit within Identità should be sought as necessary in the interpretation of the above provisions.

Il-ħatra ta' kandidati msemmija f'(b), (c), (d) u (e) hawn fuq teħtieġ il-ħruġ ta' liċenzja tax-xogħol f'dawk il-każijiet fejn hija meħtieġa skont l-Att dwar l-Immigrazzjoni u leġiżlazzjoni sussidjarja. Jobsplus għandha tiġi kkonsultata skont il-ħtieġa dwar din il-materja.

The appointment of candidates referred to at (b), (c), (d) and (e) above would necessitate the issue of an employment licence in so far as this is required by the Immigration Act and subsidiary legislation. Jobsplus should be consulted as necessary on this issue.

ii. jkunu kapaċi jikkomunikaw bil-lingwi tal-Malti u l-Ingliż sabiex jitwettqu b'mod suffiċjenti u adegwat d-dmirijiet li għalihom saret l-applikazzjoni; u

ii. able to communicate in the Maltese and English languages in order to sufficiently and adequately carry out the duties applied for; and

iii. fil-pussess ta' degree ta' Baċellerat rikonoxxuta fil-Livell 6 tal-MQF (suġġetta għal minimu ta' 180 krettu ECTS, jew ekwivalenti*) fis-suġġett/qasam li qed japplikaw għalih, jew kwalifika komparabbli. L-applikanti għandhom ukoll ikollhom minimu ta' sena (1) esperjenza bħala Edukatur jew sena (1) ta' prattika professjonali/esperjenza ta' xogħol ippruvata fil-qasam applikat, jekk applikabbli;

iii. in possession of a recognised Bachelor's degree at MQF Level 6 (subject to a minimum of 180 ECTS credits, or equivalent*), in the subject/area applied for or a comparable qualification. Applicants should also have a minimum of one (1) year experience as an Educator or one (1) year proven professional practice/work experience in the area applied, if applicable;

*Kwalifika ta' Baċellerat komparabbli rikonoxxuta, kif applikabbli, hija aċċettata biss suġġett għal dikjarazzjoni formali ta' rikonoxximent mill-MQRIC li tiġi sottomessa mal-applikazzjoni (suġġett għad-dispożizzjonijiet tal-klawsola 5.4 tad-dokument tad-Dispożizzjonijiet Ġenerali). Kwalifika ta' Baċellerat rikonoxxuta mill-Università ta' Malta (mogħtija qabel l-2009) b'inqas minn 180 krettu ECTS hija aċċettabbli sakemm jiġi vverifikat mill-MQRIC jew l-Università ta' Malta li l-ammont ta' xogħol huwa komparabbli mal-minimu ta' 180 krettu ECTS.

*A recognised comparable Bachelor's qualification, as applicable, is only accepted subject to an MQRIC formal recognition statement being submitted with the application (subject to the provisions of clause 5.4 of the General Provisions document). A recognised Bachelor's qualification from the University of Malta (awarded pre-2009) with less than 180 ECTS credits is acceptable provided that it is verified by MQRIC or the University of Malta that the workload is comparable to the minimum of 180 ECTS credits.

iv. f'każ li ma jkunx hemm applikazzjonijiet minn applikanti eleġibbli skont il-paragrafu 5.1 (iii) hawn fuq u/jew fin-nuqqas li ma jkunx hemm numru biżżejjed ta' applikanti li jiksbu suċċess, l-eliġibbiltà tkun estiża wkoll għall-applikanti fil-pussess ta' kwalifika rikonoxxuta fil-Livell 5 tal-MQF (suġġett għal minimu ta' 30 krettu ECTS, jew ekwivalenti*) fis-suġġett/qasam li qed japplikaw għalih,

iv. in the absence of applications from eligible applicants according to paragraph 5.1(iii) above and/or in the absence of a sufficient number of successful candidates, eligibility shall be extended to applicants in possession of a recognised qualification at MQF Level 5 (subject to a minimum of 30 ECTS credits, or equivalent*) in the subject/area applied for or a comparable qualification. Applicants should also have a

jew kwalifika komparabbli. L-applikanti għandhom ukoll ikollhom minimu ta' sena (1) esperjenza bħala Edukatur jew tliet (3) snin ta' prattika professjonali/esperjenza ta' xogħol ippruvata fil-qasam applikat, jekk applikabbli;

v. f'każ li ma jkunx hemm applikazzjonijiet minn applikanti eleġibbli skont il-paragrafu 5.1 (iii) u (iv) hawn fuq u/jew fin-nuqqas li ma jkunx hemm numru biżżejjed ta' applikanti li jiksbu suċċess, l-eliġibbiltà tkun estiża wkoll għall-applikanti fil-pussess ta' kwalifika rikonoxxuta fil-Livell 4 tal-MQF (suġġett għal minimu ta' 120 krettu ECTS, jew ekwivalenti*) fis-suġġett/qasam li qed japplikaw għalih, jew kwalifika komparabbli. L-applikanti għandhom ukoll ikollhom minimu ta' sentejn (2) esperjenza bħala Edukatur jew erba' (4) snin ta' prattika professjonali/esperjenza ta' xogħol ippruvata fil-qasam applikat, jekk applikabbli;

vi. f'każ li ma jkunx hemm applikazzjonijiet minn applikanti eleġibbli skont il-paragrafu 5.1 (iii), (iv) u (v) hawn fuq u/jew fin-nuqqas li ma jkunx hemm numru biżżejjed ta' applikanti li jiksbu suċċess, l-eliġibbiltà għandha tiġi estiża għal applikanti li għandhom erba' (4) snin esperjenza bħala Edukaturi li jgħallmu l-qasam/suġġett li qed japplikaw għalih, jew sena (1) bħala għalliema full-time bil-warrant, jew ħames (5) snin ta' prattika professjonali/esperjenza ta' xogħol fil-qasam li għaliha saret l-applikazzjoni.

*Kwalifika rikonoxxuta komparabbli ma' 30/120 krettu ECTS, hekk kif applikabbli, hija aċċettata biss suġġett għal dikjarazzjoni formali ta' rikonoxximent mill-MQRIC li tiġi sottomessa mal-applikazzjoni (suġġett għad-dispożizzjonijiet tal-klawsola 5.4 tad-dokument tad-Dispożizzjonijiet Ġenerali).

Uffiċjali pubbliċi li japplikaw għal dan il-post iridu jkunu kkonfermati fil-ħatra attwali tagħhom, sakemm il-ħatra attwali ma tkunx fi klassi/linja ta' karriera differenti jew f'pożizzjoni definita, iżda jistgħu japplikaw għal grad/pożizzjoni inqas anke jekk mhux ikkonfermati u irrispettivament jekk hux fl-istess linja ta' karriera jew le.

5.2. (i) Kandidati li għadhom ma kisbux formalment jew għadhom mhux approvati għall-kwalifika rikjesta hekk kif speċifikata fil-paragrafu 5.1 jew kif indikat f'paragrafu 3.1 tad-dispożizzjonijiet ġenerali (https://peopleandstandards.gov.mt/media/PDFs/Resourcing/GenProvs/GeneralProvisions_MT.pdf) xorta jiġu kkunsidrati, basta jibagħtu evidenza li jinsabu fl-aħħar fażi tal-kors li jwassal għall-għoti tat-tali kwalifika. Il-persuni maħtura jridu jġibu, jew ġew approvati, għat-tali kwalifika fi żmien sena mid-data tal-ħatra tagħhom. Jekk l-iskadenza għall-kisba tal-imsemmija kwalifika ma tintlaħaqx, il-ħatra, għal din ir-raġuni, tiġi awtomatikament terminata.

(ii) Aktar minn hekk, kandidati li bħalissa qed isegwu programm ta' studju rikonoxxut f'livell tal-MQF ogħla minn

minimum of one (1) year experience as an Educator or three (3) years proven professional practice/work experience in the area applied, if applicable;

v. In the absence of applications from eligible applicants according to paragraph 5.1(iii) and (iv) above and/or in the absence of a sufficient number of successful candidates, eligibility shall be extended to applicants in possession of a recognised qualification at MQF Level 4 (subject to a minimum of 120 ECTS credits, or equivalent*) in the subject/area applied for or a comparable qualification. Applicants should also have a minimum of two (2) years experience as an Educator or four (4) years proven professional practice/work experience in the area applied, if applicable;

vi. In the absence of applications from eligible applicants according to paragraph 5.1(iii), (iv) and (v) above and/or in the absence of a sufficient number of successful candidates, eligibility shall be extended to applicants who have four (4) years experience as an Educator teaching the subject/area applied for, or one (1) year as full-time warranted teacher, or five (5) years of professional practice/work experience in the area applied for.

*A recognised qualification comparable to 30/120 ECTS credits, as applicable, is only accepted subject to an MQRIC formal recognition statement being submitted with the application (subject to the provisions of clause 5.4 of the General Provisions document).

Public officers applying for this post must be confirmed in their current appointment, unless the current appointment is in a different class/career stream or in a definite position, but may apply for a lower grade/position even if not confirmed and whether in the same stream or not.

5.2. (i) Candidates who have not yet formally obtained or are not yet approved for the qualification specified in paragraph 5.1 or else as indicated in paragraph 3.1 of the general provisions (https://peopleandstandards.gov.mt/media/PDFs/Resourcing/GenProvs/GeneralProvisions_ENG.pdf) will still be considered provided that they submit evidence that they are in the final phase of their course leading to such qualification. Appointees must obtain, or be approved, for the award of such qualification within one year of their appointment date. If this stipulated deadline for the attainment of such qualification is not met, the appointment will be, for this reason, automatically terminated.

(ii) Furthermore, candidates who are currently following a recognised programme of study at a higher MQF level

dak mitlub hawn fuq jiġu kkunsidrati wkoll. Dawn il-kandidati għandhom jissottomettu evidenza li temmew b'suċċess il-kretti meħtieġa tal-ECTS, jew ekwivalenti, u laħqu l-livell tal-MQF meħtieġ, sal-ħin u d-data tal-għeluq tas-sejħa għall-applikazzjonijiet. L-applikanti prospettivi għandhom jinnotaw ir-rekwiżit li jipproduċu dikjarazzjonijiet ta' rikonoxximent tal-MQRIC fir-rigward tal-kwalifiki tagħhom mill-MQRIC, jew awtorità pertinenti oħra, kif applikabbli, skont id-dispożizzjonijiet applikabbli għal din is-sejħa għall-applikazzjonijiet (ara l-ħolqa aktar 'l isfel).

Sottomissjoni ta' Dokumentazzjoni

6.1. Il-kwalifiki u l-esperjenza li l-persuna jkollha għandhom jintwerew b'ċertifikati/traskrizzjonijiet u/jew dokumenti, li kopja tagħhom għandha tkun skennjata u mibgħuta permezz tal-Portal tar-Reklutaġġ tal-Edukazzjoni (https://edurecruitment.gov.mt).

6.2. Id-dokumenti oriġinali għandhom, mingħajr eċċezzjoni, jintwerew waqt l-intervista.

Proċeduri tal-Għażla

7.1. L-applikanti eliġibbli jiġu assessjati minn bord tal-għażla biex jiġi ddeterminat min hu adatt għall-pożizzjoni. Il-marka massima għal dan il-proċess tal-għażla hija 100% u l-marka li persuna trid iġġib biex tgħaddi hija 50%. Waqt l-intervista, l-applikanti għandhom jippreżentaw skema ta' kampjun ta' xogħol u/jew pjan ta' lezzjonijiet u kwalunkwe materjal u riżorsi rilevanti relatati mas-suġġett/qasam li applikaw għalih, li jiġu evalwati u kklassifikati kif xieraq. Barra minn hekk, għas-suġġetti tal-VET, l-applikanti huma mistennija jippreżentaw portafoll ta' xogħol.

7.2. Tingħata kunsiderazzjoni xierqa lill-kandidati li, minbarra dak rikjest f'paragrafi 5.1 sa 5.2, għandhom Warrant Permanenti ta' Għalliem u/jew kwalifika ta' taħriġ għall-għalliema u/jew esperjenza ta' xogħol rilevanti u ppruvata.

7.3. Kandidat magħżul li japplika skont it-termini ta' paragrafi 5.1(iii) t'hawn fuq, jitqiegħed f'ordni tal-mertu msejħa Kategorija A. Dawk li jkunu qed japplikaw skont termini ta' paragrafi 5.1(iv) jitqiegħdu f'ordni tal-mertu msejħa Kategorija B u dawk li jkunu qed japplikaw skont it-termini ta' paragrafi 5.1(v) jitqiegħdu f'ordni tal-mertu msejħa Kategorija Ċ, u dawk li jkunu qed japplikaw skont it-termini ta' paragrafi 5.1(vi) jitqiegħdu f'ordni tal-mertu msejħa Kategorija D.

7.4. Il-kandidati magħżulin, li japplikaw skont it-termini ta' paragrafi 5.1(iii) ta' hawn fuq, jingħataw preferenza fuq kandidati magħżulin li japplikaw skont it-termini ta' paragrafi 5.1 (iv) t'hawn fuq u dawn tal-aħħar, fil-każ tagħhom, jingħataw preferenza fuq applikanti magħżulin li japplikaw

than that requested above will also be considered. Such candidates are to submit evidence that they have successfully completed the necessary ECTS credits, or equivalent, and attained the required MQF level, by the closing time and date of the call for applications. Prospective applicants should note the requirement to produce MQRIC recognition statements in respect of their qualifications from MQRIC or other designated authorities, as applicable, as per provisions applicable to this call for applications (see link below).

Submission of Supporting Documents

6.1. Qualifications and experience claimed must be supported by certificates/transcripts and/or testimonials, copies of which are to be scanned and sent through the Education Recruitment Portal (https://edurecruitment.gov.mt).

6.2. Original certificates and/or testimonials are to be invariably produced for verification at the interview.

Selection Procedures

7.1. Eligible applicants will be assessed by a selection board to determine their suitability for the position. The maximum mark for this selection process is 100% and the pass mark is 50%. During the interview applicants are to present a sample scheme of work and/or lesson plan and any relevant materials and resources related to the subject area applied for, which will be duly assessed and graded. In addition, for VET subjects, applicants are expected to present a portfolio of work.

7.2. Due consideration will be given to applicants who, besides the requisites indicated in paragraphs 5.1 to 5.2, have a Teacher's Permanent Warrant and/or teacher training qualification and/or proven relevant work experience.

7.3. A successful candidate who applies in terms of paragraphs 5.1(iii) above, will be put on an order of merit list named Category A. Those applying in terms of paragraphs 5.1(iv) will be put on an order of merit list named Category B and those applying in terms of paragraphs 5.1(v) will be put on an order of merit list named Category C, and those applying in terms of paragraphs 5.1(vi) will be put on an order of merit list named Category D.

7.4. Successful candidates who apply in terms of paragraphs 5.1(iii) above, will be given preference over successful candidates who apply in terms of paragraphs 5.1(iv) above and these in turn be given preference over successful applicants who apply in terms of paragraphs

skont termini ta' paragrafi 5.1(v) hawn fuq u dawn tal-aħħar, fil-każ tagħhom, jingħataw preferenza fuq applikanti magħżulin li japplikaw skont termini ta' paragrafi 5.1(vi) hawn fuq. B'hekk, l-applikanti li japplikaw taħt paragrafi 5.1(iv), (v) u (vi) jiġu kkunsidrati biss ladarba l-ordni tal-mertu ta' Kategorija A li hemm referenza għaliha f'paragrafu 7.3, tkun ġiet eżawrita u jekk ikun fadal xi postijiet vakanti.

7.5. B'hekk, listi ta' riżultati separati jiġu ppubblikati skont l-ordni tal-mertu tas-suġġett/qasam msemmi f'paragrafu 1.2 hawn fuq, u skont sezzjoni 5.1, u paragrafi 7.3 u 7.4. Il-lista tar-riżultati tibqa' valida għal sentejn (2) mid-data tal-pubblikazzjoni jew sakemm il-lista tar-riżultati tkun eżawrita, liema waħda minn dawn tkun l-ewwel.

Sottomissjoni tal-Applikazzjoni

8.1. L-applikanti jistgħu japplikaw għal aktar minn waħda mill-għażliet msemmija f'paragrafu 1.2 hawn fuq, billi japplikaw separatament għal kull suġġett/qasam. Madankollu, hija l-prerogattiva tal-MES li jagħżel liema suġġett/i joffri lill-kandidati magħżulin, skont l-esiġenzi tas-Servizz Pubbliku ta' Malta u l-MES. L-applikant għandu jindika wkoll fil-Curriculum Vitae tiegħu is-suġġett/qasam u l-livelli ta' tagħlim (MQF 1, MQF 2, SEC, Avvanzat, Eċċ) hu/hija lest li jgħallem. Għandhom jindikaw ukoll jekk humiex disponibbli biex jgħallmu filgħodu u/jew filgħaxija u f'Malta u/jew Għawdex. Din l-informazzjoni għandha tkun inkluża fit-taqsima msejħa: 'Imjieg Mixtieq'. Is-CV tal-Europass tista' titniżżel minn (https://europass.cedefop.europa.eu/en/documents/curriculum-vitae).

8.2. L-applikazzjonijiet għandhom jiġu sottomessi, għall-attenzjoni tal-Ministeru għall-Edukazzjoni u l-Isport, permezz tal-Portal tar-Reklutaġġ tal-Edukazzjoni online **biss** (https://edurecruitment.gov.mt). L-applikazzjonijiet għandhom jinkludu Curriculum Vitae kompletament aġġornat (li għandu jinkludi lista tal-kwalifiki tal-applikant u l-istorja tal-impjieg). Id-data tal-għeluq tal-applikazzjonijiet hija s-1.30 p.m. (Ħin Ċentrali Ewropew) ta' nhar it-Tnejn, 27 ta' Lulju, 2026. Ittra elettronika ġġenerata mill-kompjuter tintbagħat bħala rċevuta tal-applikazzjoni. Aktar dettalji dwar is-sottomissjoni tal-applikazzjonijiet jinsabu fid-dispożizzjonijiet ġenerali msemmija hawn isfel.

8.3. Madankollu, jekk l-ordni tal-mertu tiġi eżawrita minħabba vakanzi addizzjonali, applikanti oħra jistgħu jiġu assessati mingħajr il-ħruġ ta' sejħa ġdida għall-applikazzjonijiet, sakemm ikunu ssottomettew l-applikazzjoni sal-5.15 p.m. (Ħin Ċentrali Ewropew) ta' nhar il-Ħamis, 7 ta' Jannar, 2027.

8.4. Hija r-responsabbiltà tal-applikanti li ma jħallux sal-aħħar mument biex jissottemettu l-applikazzjoni tagħhom.

8.5. Applikazzjonijiet li jaslu wara d-data u l-ħin tal-għeluq (i.e. applikazzjonijiet tard) ma jiġux aċċettati.

5.1(v) above and these in turn be given preference over successful applicants who apply in terms of paragraphs 5.1(vi) above. Hence, applicants applying under paragraphs 5.1(iv), (v) and (vi) will only be considered once the order of merit of Category A referred to in paragraph 7.3, has been exhausted and if vacancies still exist.

7.5. Consequently, separate result lists will be published according to the order of merit pertaining to the subject/area mentioned in paragraph 1.2 above, and in accordance with section 5.1, and paragraphs 7.3 and 7.4. The result list will remain valid for two (2) year from date of publication or until the result list is exhausted, whichever is earlier.

Submission of Applications

8.1. Applicants may apply for more than one of the options listed in paragraph 1.2 above, by applying separately for every subject/area. However, it is the prerogative of MES to select under which option to offer employment to the selected candidates, according to the exigencies of the Malta Public Service and MES. The applicant must also indicate in his curriculum vitae the subject/area and levels of teaching (MQF 1, MQF 2, SEC, Advanced, etc.) s/he is willing to teach. They should also indicate whether they are available to teach mornings and/or evenings and in Malta and/or Gozo. This information is to be included in the section called: 'Desired Employment'. The Europass CV may be downloaded from (https://europass.cedefop.europa.eu/en/documents/curriculum-vitae).

8.2. Applications are to be submitted, for the attention of the Ministry for Education and Sport, through the online Education Recruitment Portal **only** (https://edurecruitment.gov.mt). Applications are to include a Curriculum Vitae, completely up-to-date (which should include a list of qualifications held by applicant and the employment history). The closing date of the receipt of applications is 1.30 p.m. (Central European Time) of Monday, 27th July, 2026. A computer-generated email will be sent as an acknowledgement of the application. Further details concerning the submission of applications are contained in the general provisions referred to below.

8.3. However, should the order of merit list be exhausted and new vacancies arise, other applicants may be interviewed without recourse to a new call for applications, provided they would have submitted their application by 5.15 p.m. (Central European Time) of Thursday, 7th January, 2027.

8.4. It is the responsibility of the applicants not to leave until the last moment for submission of their application.

8.5. Applications which are received after closing date and time (i.e. late applications) are not allowed.

8.6. Applikanti jingħataw sa jumejn (2) xogħol wara d-data u l-ħin tal-għeluq ta' din is-sejħa għall-applikazzjonijiet, biex jissottomettu dokumenti mhux korretti jew mhux mimlija kif suppost jew nieqsa.

Dispożizzjonijiet Ġenerali Oħra

9. Dispożizzjonijiet ġenerali oħra dwar din is-sejħa għall-applikazzjonijiet, b'referenza partikolari għal:

benefiċċji applikabbli, kundizzjonijiet u regoli/regolamenti;
applikazzjonijiet laterali;
bdil raġonevoli għall-persuni rreġistrati b'diżabbiltà;

sottomissjoni ta' dikjarazzjoni ta' rikonoxximent dwar il-kwalifiki;
kwalifiki f'livell ogħla;
livell komparattiv tal-impjegati tas-Settur Pubbliku;
rinunzji ta' applikazzjonjiet pendenti;
pubblikazzjoni tar-riżultat;
eżami mediku;
proċess sabiex tiġi sottomessa petizzjoni dwar ir-riżultat;

aċċess għall-formola tal-applikazzjoni u dettalji relatati;
żamma ta' dokumenti,

jistgħu jiġu aċċessati minn (https://peopleandstandards.gov.mt/media/PDFs/Resourcing/GenProvs/GeneralProvisions_MT.pdf).

Dawn id-dispożizzjonijiet ġenerali għandhom jiġu meqjusa bħala parti integrali minn din is-sejħa għall-applikazzjonijiet.

L-10 ta' Lulju, 2026

MINISTERU GĦALL-EDUKAZZJONI U L-ISPORT

Post ta' Kap ta' Skola fil-Ministeru għall-Edukazzjoni u l-Isport biex iservi f'Għawdex

Nomenklaturi li jindikaw il-maskil jinkludu wkoll il-femminil.

Il-Ministeru għall-Edukazzjoni u l-Isport (MES) jixtieq jiġbed l-attenzjoni tal-applikanti interessati li l-ebda forma ta' abbuż fuq it-tfal mhuwa tollerat. Fil-proċess tar-reklutaġġ, l-MES jimxi mal-Liġi Sussidjarja 327.546 (Regolamenti tal-2016 dwar ir-Reklutaġġ, Taħriġ Inizjali u Żvilupp Professjonali Kontinwu u Protezzjoni ta' Minorenni fl-Edukazzjoni Obbligatorja).

1. Is-Segretarju Permanenti, Ministeru għall-Edukazzjoni u l-Isport (MES) jilqa' applikazzjonijiet għall-post ta' Kap ta' Skola fil-Ministeru għall-Edukazzjoni u l-Isport biex iservi f'Għawdex.

8.6. Applicants are granted up to two (2) working days after closing date and time of this call for applications, to submit any incorrect or incomplete or missing documents.

Other General Provisions

9. Other general provisions concerning this call for applications, with particular reference to:

applicable benefits, conditions and rules/regulations;
lateral applications;
reasonable accommodation for registered persons with disability;
submission of recognition statements in respect of qualifications;
qualifications at a higher level;
comparative level of Public Sector employees;
renouncement of pending applications;
publication of the result;
medical examination;
the process for the submission of petitions concerning the result;
access to application forms and related details;
retention of documents,

may be accessed from (https://peopleandstandards.gov.mt/media/PDFs/Resourcing/GenProvs/GeneralProvisions_ENG.pdf).

These general provisions are to be regarded as an integral part of this call for applications.

10th July, 2026

MINISTRY FOR EDUCATION AND SPORT

Post of Head of School in the Ministry for Education and Sport to serve in Gozo

Nomenclatures denoting the male gender include also the female gender.

The Ministry for Education and Sport (MES) would like to remind all interested applicants that it has zero tolerance policy towards any form of child abuse. MES adheres to S.L. 327.546 (Recruitment, Initial Training and Continuous Professional Development of Personnel and Protection of Minors in Compulsory Education Regulations 2016) in its recruitment process.

1. The Permanent Secretary, Ministry for Education and Sport (MES) invites applications for the post of Head of School in the Ministry for Education and Sport to serve in Gozo.

Termini u Kundizzjonijiet

2.1. Din il-ħatra hija suġġetta għal perjodu ta' probation/prova ta' tnax-il (12) xahar.

2.2. Is-salarju ta' Kap ta' Skola huwa ta' Skala ta' Salarju 5, li fis-sena 2026 huwa ta' €35,837.98 fis-sena, li jiżdied b' €640.67 fis-sena sa massimu ta' €39,682.00.

2.3. Kap ta' Skola fi Skala ta' Salarju 5 b'ħamsa u għoxrin (25) sena skolastika esperjenza fi kwalunkwe grad kopert fil-Ftehim bejn il-Gvern u l-Malta Union of Teachers (MUT) iffirmat fil-15 ta' Lulju, 2024, u fil-Ftehim dwar Student Support Services Grades iffirmat fil-21 ta' Awwissu, 2021, li ħames (5) snin minnhom ikunu servizz fil-grad ta' Kap ta' Skola, jitla' fi Skala ta' Salarju 4 bħala Kap ta' Skola, li fis-sena 2026 huwa ta' €42,916.00. Kull sena skolastika ta' esperjenza ta' tagħlim bħala Għalliem Supplimentari tgħodd għas-snin tal-progressjoni kif rikjest f'din il-klawsola.

2.4. Persuna maħtura tkun intitolata għal tali benefiċċji oħra, u suġġetta għal kundizzjonijiet u obbligi oħra kif jistgħu jkunu stipulati fil-Ftehim bejn il-Gvern u l-Malta Union of Teachers (MUT) kif iffirmat fil-15 ta' Lulju, 2024.

2.5. Il-kandidati magħżula għandhom ikunu ta' kondotta xierqa għall-post/pożizzjoni li għalih saret l-applikazzjoni. Dawk li japplikaw minn barra s-Servizz Pubbliku għandhom jipproduċu ċertifikat tal-kondotta maħruġ mill-Uffiċċju tar-Rekords Kriminali jew awtorità kompetenti oħra mhux aktar minn sitt (6) xhur qabel id-data tal-għeluq ta' din is-sejħa għall-applikazzjonijiet, li għandu jiġi sottomess mill-persuna magħżula fi żmien ġimgħa (1) mid-data tan-notifika tal-ħatra.

2.6. Fir-rigward tar-rekwiżiti li joħorġu mid-Direttiva 16, dwar il-'Qafas Governattiv għall-Prevenzjoni u l-Ġestjoni ta' Kunflitti ta' Interess fl-Amministrazzjoni Pubblika', maħruġ mis-Segretarju Permanenti Ewlieni fis-27 ta' Novembru, 2023, u li daħal fi-seħħ fl-1 ta' Frar, 2024, il-bord tal-għażla se jivvaluta l-impjiegi preċedenti tal-kandidati biex jevalwa l-kunflitti ta' interess potenzjali. F'dan ir-rigward, il-kandidati għandhom jipprovdu CV kompletament aġġornat, inkluż il-kwalifiki u l-istorja tal-impjieg mal-applikazzjoni tagħhom. Kwalunkwe kwistjoni ta' kunflitt ta' interess potenzjali nnutata għandha tiġi rrappurtata lis-Segretarju Permanenti rispettiv biex jiġi żgurat li, jekk il-kandidat jiġi reklutat, tali kunflitti ta' interess ikunu mmaniġġjati b'mod xieraq.

Il-kandidat/i magħżul/a jkun/u meħtieġ/a jimla/jimlew id-Dikjarazzjoni disponibbli fl-Appendiċi 1 tad-Direttiva 16

Terms and Conditions

2.1. This appointment is subject to a probationary/trial period of twelve (12) months.

2.2. The salary for the post of a Head of School is Salary Scale 5, which in the year 2026 is equivalent to, €35,837.98 per annum, rising by annual increments of €640.67 up to a maximum of €39,682.00.

2.3. A Head of School in Salary Scale 5 with twenty-five (25) years of experience in any grade of the agreement between the Government and the Malta Union of Teachers (MUT) dated 15th July, 2024, and the Student Support Services Grades Agreement dated 21st August, 2021, five (5) years of which must be as service in the grade of Head of School, shall progress to Salary Scale 4 as Head of School, which in the year 2026 is equivalent to €42,916.00. Any years of service of teaching experience as a Supply Teacher shall be reckonable in full for the years of progression required in this clause.

2.4. An appointee will be entitled to such other benefits and subject to such other conditions and obligations as may be stipulated in the agreement between the Government and the Malta Union of Teachers (MUT) as signed on the 15th of July, 2024.

2.5. Selected candidates must be of conduct which is appropriate to the post/position applied for. Prior to appointment, selected candidates from outside the Public Service must produce a certificate of conduct issued by the Criminal Records Office or other competent authority not earlier than six (6) months from the closing date of this call for applications, which should be submitted by the selected candidate within one (1) week from the date of the notification of appointment.

2.6. In terms of the requirements emanating from Directive 16, regarding the 'Governing Framework for Preventing and Managing Conflicts of Interest in the Public Administration', issued by the Principal Permanent Secretary on 27th November, 2023, and which came into force on 1st February, 2024, the selection board will assess candidates' previous employments to assess potential conflicts of interest. In this respect, candidates are to provide a completely updated CV, including qualifications and employment history with their application. Any potential conflict of interest matters noted will be reported to the respective Permanent Secretary, to ensure that should the candidate be recruited, such conflicts of interest would be appropriately managed.

The selected candidate/s will be required to fill in the Declaration available at Appendix 1 to Directive 16

(disponibbli minn (https://peopleandstandards.gov.mt/mt/homepage)), peress li din il-kariga hija fi skala ta' salaraju 5 jew ogħla.

Dmirijiet

3. Id-dmirijiet għal dan il-post ta' Kap ta' Skola huma:

3.1 Ir-responsabbiltà prinċipali ta' Kap ta' Skola huwa li jservi bħala l-Mexxej Edukattiv u Operattiv tal-komunità tal-iskola rispettiva, bl-għan finali li jiżgura kwalità għolja u dispożizzjoni edukattiva ġusta li tissodisfa l-ħtiġiet differenti tal-istudenti kollha. Flimkien mal-membri l-oħra tat-Tim tal-Amministrazzjoni Għolja, il-Kap ta' Skola huwa responsabbli wkoll biex irawwem klima ta' kolleġġjalità ġenwina fost membri tal-komunità, jistabbilixxi r-ritmu permezz ta' tmexxija bi skop u jrawwam b'mod attiv il-Komunità ta' Edukaturi Professjonali, inkluż li juża tmexxija ffukata fl-Ippjanar għall-Iżvilupp tal-Iskola. L-għan ewlieni ta' Kap ta' Skola hu li:

(a) jippromovi u jsegwi l-missjoni tal-iskola biex jipprovdi edukazzjoni ta' kwalità għolja olistika għall-istudenti kollha, jgħolli u jilħaq il-massimu tal-kisba, fuq livell individwu kif ukoll dak kollettiv filwaqt li jnaqqas in-nuqqasijiet li jistgħu jippersistu;

(b) jipprovdi tmexxija strateġika u direzzjoni għall-istaff u l-bqija tal-komunità tal-skola, kif ukoll l-andament ġenerali ta' kuljum tal-iskola;

(c) jassumi r-rwol ewlieni fl-organizzazzjoni u l-kordinazzjoni tal-attivitajiet kollha relatati mal-iżvilupp u t-twassil tal-kurrikulu;

(d) jiżviluppa u jżomm sikurezza fl-iskola b'mod emozzjonali, psikoloġika u fiżika, kif ukoll ordnata, permezz ta' ambjent kreattiv u stimulanti konjittiv li jwassal għat-tagħlim;

(e) jikkrea b'mod kollaborattiv u jrawwam Komunità ta' Edukaturi Professjonali, li jmexxi bl-eżempju permezz ta' parteċipazzjoni attiva;

(f) imexxi l-iżvilupp edukattiv partikolarment fil-livell lokali, filwaqt li ġeneralment jikkontribwixxi fil-livell nazzjonali wkoll billi jservi bħala katalist għal bidla pożittiva.

Għanijiet Ġenerali

(a) provvediment ta' tmexxija professjonali u assigurazzjoni fl-implimentazzjoni u l-iżvilupp tal-Kurrikulu Minimu Nazzjonali;

(b) assigurazzjoni tal-impenn sħiħ, ta' skola sħiħa, għall-filosofija kurrikulari, valuri u oġġettivi permezz ta'

(available from (https://peopleandstandards.gov.mt/mt/homepage)), since this post is in salary scales 5 or higher.

Duties

3. The job duties for the post of Head of School include:

3.1 The core responsibility of the Head of School is to serve as the Educational and Operational Leader of the respective school's community, with the ultimate aim of ensuring a high quality and equitable educational provision which meets the diverse needs of all learners. Together with the other members of the Senior Management Team, the Head of School is also responsible to foster a climate of genuine collegiality amongst community members, setting the pace through purposeful leadership and active nurturing of a Community of Professional Educators, including through focused leadership in School Development Planning. The core role of the Head of School is to:

(a) promote and pursue the mission of the school in providing an equitable, high quality holistic education for all students, raising and maximising the individual as well as the collective level of attainment whilst narrowing gaps that may persist;

(b) provide strategic leadership and direction to staff and the rest of the school community, as well as the overall day-to-day management of the school;

(c) assume a leading role in organising and coordinating all activities related to curriculum development and delivery;

(d) develop and maintain an emotionally, psychologically and physically safe school, as well as orderly, through creative and cognitively stimulating environment that is conducive to learning;

(e) collaboratively create and nurture a Community of Professional Educators, leading by example through active participation;

(f) lead educational development particularly at the local level, whilst generally contributing at the national level also by serving as a catalyst for positive change.

Overall Purpose

(a) to provide professional leadership and to ensure the implementation and the development of the National Curriculum Framework;

(b) to secure whole-school commitment to the curricular philosophy, values and objectives through the effective

tim skolastiku effettiv, ta' komunikazzjoni u ta' attitudni kollaborattiva fit-teħid tad-deċiżjonijiet;

(c) tmexxija 'l quddiem tal-edukazzjoni olistika ta' kull student fl-iskola;

(d) organizzazzjoni, immaniġġjar u kontroll b'mod effiċjenti u effettiv tar-riżorsi umani, fiżiċi u finanzjarji tal-iskola;

(e) parteċipazzjoni f'laqgħat tal-Kunsill tal-Kapijiet tal-Kulleġġ u kollaborazzjoni ma' kapijiet oħra b'mod li jilħaq l-ogħla livell ta' networking taħt it-tmexxija tal-Prinċipal tal-Kulleġġ u tal-Kap tan-Network ta' Kulleġġ u skont id-direzzjoni u l-linji gwida stabbiliti mill-awtoritajiet kompetenti;

(f) parteċipazzjoni fit-tifsil, il-formulazzjoni u l-implimentazzjoni ta' proġetti li jagħmlu użu mill-fondi ta' UE għal sħubija ma' skejjel Ewropej.

Dmirijiet Ewlenin

(a) jissawru, b'kollaborazzjoni mat-tim skolastiku, l-għanijiet tal-iskola, l-objettivi u policies konformi mal-Att dwar l-Edukazzjoni, avviżi legali relatati, id-direttivi u r-regolamenti tal-Awtoritajiet Edukattivi u li jitmexxa t-tim tal-iskola kif xieraq;

(b) bini ta' tim parteċipattiv u ta' proċess kulleġġjali li jwassal għat-tiswir u reviżjoni kontinwa tal-Pjan ta' Żvilupp tal-Iskola;

(c) jinbena u jinżamm mezz effettiv u miftuħ ta' komunikazzjoni fi ħdan il-komunità skolastika, ma' skejjel oħra fl-istess kulleġġ, mal-bord u l-amministrazzjoni tal-kulleġġ, mal-uffiċjali tad-direttorati/dipartimenti tal-Edukazzjoni, kif ukoll il-komunità tal-lokal u aġenziji oħra esterni;

(d) jitmexxa l-ippjanar, l-organizzazzjoni u l-kordinazzjoni ta' inizjattivi u attivitajiet mal-kurrikulu u attivitajiet oħrajn matul is-sena flimkien ma' doveri oħra konnessi mal-Kunsill tal-Iskola skont il-liġijiet li jkunu fis-seħħ;

(e) jinżamm aġġornat servizz ta' żvilupp professjonali kontinwu fil-qasam edukattiv u ta' tmexxija amministrattiva u ta' maniġment u jitrawwem ir-rwol ta' mentor;

(f) tiġi żgurata l-ordni u d-dixxiplina, tingħata l-għajnuna fis-soluzzjoni ta' konflitti, u titmexxa 'l quddiem ir-relazzjoni sana bejn l-istudenti, l-istaff u l-ġenituri;

(g) tiġi żgurata l-implimentazzjoni ta' proċeduri stabbiliti ta' dixxiplina;

school team building, communication and collaborative approach to decision-making;

(c) to promote and further the holistic education of each student in the school;

(d) to organise, manage and control efficiently and effectively the human, physical and financial resources of the school;

(e) to participate in the meetings of the College Council of Heads and to collaborate with other heads of school in a manner that maximises networking under the leadership of the College Principal and Head of College Network and according to the direction and guidelines established by the competent authorities;

(f) to participate in the design, formulation and implementation of projects that tap EU funding and establish partnerships with other schools in Europe.

Main Duties

(a) to formulate, in a collaborative manner with the school team the school aims, objectives and policies in conformity with the Education Act and related legal notices and the directives and regulations of the Education Authorities and to lead the school team accordingly;

(b) to facilitate a participatory team building and collegial process leading to the formulation and on-going review of the School Development Plan;

(c) to build and maintain an effective and open channel of communication within the school community, with other schools in the college, with the college board and its administration, with officials of the education directorates/departments, the local community and other external agencies;

(d) to direct the planning, organisation and co-ordination of curricular and other related initiatives and activities throughout the year and performing duties connected with the School Council in accordance with current legislation;

(e) to keep abreast with on-going professional development in educational and administrative leadership and management and nurture the role of mentors;

(f) to ensure order and discipline, help to resolve conflicts, and promote healthy relationships between students, staff and parents/guardians;

(g) to ensure the timely implementation of established disciplinary procedures;

(h) tiġi żgurata li l-parteċipanti fin-networks jikkommunikaw bla formalità żejda iżda b'mod strutturat;

(i) jiġi żgurat li l-policies kollha jiġu fis-seħħ b'mod effettiv;

(j) tiġi żgurata s-sistema ta' kura effettiva pastorali għall-istudent;

(k) jiġi żgurat li t-tim ta' tmexxija jkun regolarment assenjat oqsma ta' ffukar għall-aħjar implimentazzjoni tal-policies tal-iskola u l-pjan ta' żvilupp;

(l) issir superviżjoni tal-kwalità akkademika u pedagoġika tat-tagħlim;

(m) kwalunkwe kompitu ieħor li s-superjur jista' jiddelega lilu/ha, kif jista' jkun meħtieġ;

(n) kwalunkwe dmir ieħor hekk kif ordnat mis-Segretarju Permanenti Ewlieni.

Żvilupp Kurrikulari

(a) flimkien mat-tim ta' tmexxija maniġerjali u l-għalliema u b'konsultazzjoni mal-uffiċjali konċernati tad-direttorati/dipartimenti tal-Edukazzjoni skont il-każ, jiġu deċiżi strateġiji għall-implimentazzjoni effettiva tal-Kurrikulu Nazzjonali, li jinkludu strateġiji tat-tagħlim, l-użu ta' riżorsi u servizzi edukattivi, l-għażla ta' kotba, eċċ.;

(b) jinġiebu fis-seħħ mekkaniżmi ta' assigurazzjoni ta' kwalità li jżommu standards għolja ta' tagħlim fl-iskejjel;

(c) jitmexxa 'l quddiem kurrikulu aktar għani permezz ta' attivitajiet organizzati sew ġewwa kif ukoll barra l-iskola;

(d) jiġi żgurat li l-kurrikulu jinkludi attivitajiet olistiċi ta' tagħlim li jħaddnu d-diversi talenti u modi ta' tagħlim, abbilitajiet u potenzjali tal-istudenti kollha fl-iskola, u li jagħmlu użu sew mir-riżorsi tal-komunità tal-lokal kif ukoll dawk ta' organizzazzjonijiet nazzjonali, Ewropej u internazzjonali;

(e) jiġu motivati u sapportjati kull kategorija ta' staff bil-għan li jitmexxew 'il quddiem l-opportunitajiet ta' edukazzjoni tul il-ħajja, inkluż żvilupp u promozzjoni fil-karriera.

Faċilitajiet għall-Istudent

(a) jiġi faċilitat provvediment effettiv tas-servizzi psikosoċjali u ta' kura pastorali għall-istudent;

(h) to ensure that network participants can communicate in an informal but well-structured manner;

(i) to ensure that all policies are being carried out effectively;

(j) to ensure the maintenance of an effective pastoral care system for students;

(k) to ensure that members of the senior management team are regularly assigned focus areas for the better implementation of the school policies and development plan;

(l) to supervise the academic and pedagogical quality of teaching and learning;

(m) undertake any other tasks, which the superior may delegate to him/her, as may be required;

(n) any other duties as directed by the Principal Permanent Secretary.

Curriculum Development

(a) together with the senior management team and teachers and in consultation with the relevant personnel in the Education directorates/departments, as appropriate, to determine strategies for the effective implementation of the National Curriculum, such as teaching and learning strategies, the use of educational resources and services, the selection of textbooks, etc.;

(b) to implement quality assurance mechanisms that maintain high standards of teaching and learning in the school;

(c) to promote the enrichment of the curriculum through activities organised within and outside school;

(d) to ensure that the curriculum includes holistic learning activities that take into account the diverse talents and learning modes, abilities and potential of all students in the school, and into the resources of the local community as well as those of national, European and international organisations;

(e) to motivate and support all categories of staff with the objective of pursuing lifelong learning opportunities, including career development and progression;

Student Matters

(a) to facilitate the provision of effective psycho-social services and the effective delivery of pastoral care services for students;

(b) tingħieb fis-seħħ referral policy effettiva u proċeduri għall-istudenti li jeħtieġu servizzi speċjalizzati;

(c) jiġu żviluppati u sostnuti proċeduri li jiffaċilitaw it-tranżizzjoni tal-istudent lejn u għall-iskola;

(d) titmexxa 'l quddiem politika ta' skola inklussiva;

(e) jitrawwem ambjent ta' sigurtà fl-iskola;

(f) titmexxa 'l quddiem politika effettiva ta' parteċipazzjoni tal-istudent.

Tagħlim tal-Persunal

(a) jitrawwem u jissaħħaħ l-iżvilupp tat-tim professjonali tal-iskola li jwassal għall-parteċipazzjoni attiva fit-teħid ta' deċiżjonijiet, għal azzjoni sussegwenti f'waqtha u jiġi faċilitat l-eżerċizzju ta' awtoevalwazzjoni tal-iskola;

(b) tingħata l-opportunità lill-assistenti kapijiet f'diversi rwoli u xogħol ta' tmexxija; titmexxa l-induzzjoni ta' persunal ġdid u jiġu xprunati, mwieżna, żviluppati, monitorjati, evalwati u jingħata mentoring lill-istaff professjonali u staff ieħor;

(c) tigwida l-proċessi tal-immaniġġjar, li jinkludi l-Performance Management Programme, sabiex ikunu żgurati l-kwalità u l-istandards akkademiċi u pedagoġiċi tat-tagħlim;

(d) isir mentoring lill-uffiċjali oħra li jappartjenu lill-iskola sew fuq bażi permanenti kif ukoll temporanju, sabiex ikun żgurat livell għoli ta' motivazzjoni u kwalità tas-servizz;

(e) tkun integrata l-perspettiva tal-ġeneru fil-programmi u l-inizjattivi tal-iskola.

Rabta bejn id-Dar, l-Iskola u l-Komunità

(a) jinħolqu u jitmexxew 'il quddiem kuntatti mal-komunità tal-lokal u l-organizzazzjonijiet tagħha;

(b) jitmexxa 'l quddiem l-involviment bikri tal-ġenituri fl-iżvilupp edukattiv ta' uliedhom, filwaqt li tingħata direzzjoni ċara lill-istaff li tinkuraġġihom biex ifittxu modi effettivi sabiex ikattru l-involviment tal-ġenituri fl-iżvilupp edukattiv u fl-attivitajiet kurrikulari tal-istudenti;

(c) il-ġenituri/tuturi jiġu mħeġġa sabiex jinvolvu ruħhom f'opportunitajiet ta' tagħlim tul il-ħajja li jwasslu għal żvilupp personali filwaqt li jippromovu l-involviment tagħhom fil-ħajja komunitarja tal-iskola;

(d) il-ġenituri jiġu mħeġġa sabiex isiru aktar konxji dwar ir-responsabbiltajiet tagħhom lejn il-ġid u l-benesseri

(b) to implement an effective referral policy and procedures for students requiring specialised services;

(c) to develop and sustain procedures to facilitate the transition of students coming to and leaving school;

(d) to promote an inclusive school policy;

(e) to facilitate and nurture a safe school environment;

(f) to promote an effective student participation policy;

Teaching Personnel

(a) to nurture the development and maintenance of the professional school team leading to active participation in decision-making, and take timely follow-up action and facilitate school self-evaluation exercises;

(b) to expose the Assistant Heads to the various roles and tasks of headship; directing the induction of new staff and motivating, supporting, developing, monitoring, acting as mentor, and appraising professional and non-professional staff;

(c) to guide management processes, including Performance Management Programmes, to ensure academic and pedagogical quality assurance and standards of teaching and learning;

(d) to manage and mentor other personnel attached to the school on a permanent or temporary basis in order to ensure a high level of motivation and of quality service;

(e) to ensure that the gender perspective is integrated in school programmes and initiatives;

Home-School-Community Links

(a) to create and promote links with the local community and its organisations;

(b) to encourage and foster early parental involvement in children's educational development; while providing staff with a clear direction, encouraging them to seek effective ways of enhancing parental involvement in students' educational development and curricular activities;

(c) to encourage parents/guardians to engage in lifelong learning opportunities leading to personal development whilst promoting enhanced involvement in the school community life;

(d) to encourage parents to increasingly become aware of their responsibilities towards their children's well-being

ta' wliedhom u jiġi żgurat li huma josservaw bis-sħiħ ir-regolamenti tal-iskola kif ukoll dawk relatati mal-puntwalità sew fil-bidu kif ukoll fit-tmiem tal-ġurnata tal-iskola.

Amministrazzjoni

(a) flimkien mal-assistent/i kap/ijiet, isir eżerċizzju annwali tal-klassifikazzjoni tal-iskola fejn ikun żgurat il-preparazzjoni tat-timetables, l-assenjar ta' klassijiet, ta' suġġetti u ta' responsabbiltajiet lill-għalliema;

(b) ikun żgurat li d-doveri u x-xogħol ta' għalliema assenti jkun kopert u mqassam b'mod ekwu bejn l-għalliema kollha fl-iskola;

(c) ikun żgurat li l-istatistika tal-iskola kif ukoll ir-records tal-istudenti u l-istaff ikunu kompilati u jinżammu aġġornati;

(d) ikun żgurat il-provvediment ta' sistema funzjonali tar-rekords u ta' preżentata kif ukoll is-sottomissjoni f'waqtha ta' data u informazzjoni rikjesta minn entitajiet regolatorji, mill-Bord tal-Kulleġġ u entitajiet oħra awtorizzati;

(e) b'kollaborazzjoni mal-aġenziji u uffiċjali konċernati, jiġi żgurat li l-bini, il-faċilitajiet u t-tagħmir tal-iskola, kif ukoll l-indafa u t-tisbiħ tal-ambjent tal-iskola, ikunu miżmuma kif xieraq;

(f) bl-għajnuna tar-riżorsi umani disponibbli, jiġi żgurat li l-inventarji jkunu kumpilati u miżmuma skont regolamenti preskritti u li jkun hemm maniġġjar effiċjenti ta' stores/apparat, għamara u riżorsi materjali oħra;

(g) ikun żġurat li kotba, servizzi u ħtiġiet tal-iskola jkunu ordnati f'waqthom;

(h) ikun żgurat trasport tal-iskola adekwat billi tingħata l-informazzjoni meħtieġa;

(i) ikun hemm parteċipazzjoni fi proġetti tal-UE u proġetti oħra skont il-miri tal-Pjan ta' Żvilupp tal-Iskola.

Finanzi

(a) bl-għajnuna ta' uffiċjali kompetenti tad-Direttorati/Dipartimenti tal-Edukazzjoni u l-Kulleġġ jitħejjew l-estimi kapitali u rikorrenti tal-iskola fil-parametri u l-prijoritajiet stabbiliti mill-awtorità kompetenti;

(b) taħt id-direzzjoni u l-gwida tad-direttorati/dipartimenti tal-Edukazzjoni jkun żgurat l-immaniġġjar effettiv u l-kontroll tal-fondi skont regolamenti finanzjarji governattivi stabbiliti u li jinżamm rekord tal-transazzjonijiet kollha skont il-prattika stabbiltà.

3.2 Fil-qadi tad-dmirijiet u l-funzjonijiet huwa mistenni mill-Kap ta' Skola li jiżviluppa l-għerf, il-kompetenzi u

and welfare and ensure that they strictly observe the school's rules and regulations, including those related to punctuality both at the beginning and at the end of the school day;

Administration

(a) together with the assistant head/s, to carry out the annual school classification exercise and ensuring the preparation of timetables, assigning of classes, subjects and responsibilities to teachers;

(b) to ensure that the duty of providing cover for absent teachers is shared equitably among all teachers in the school;

(c) to ensure the compilation and upkeep of school statistics, as well as student and staff records;

(d) to ensure the provision of a functional record keeping and filing system and the timely and correct submission of data and information requested by the regulatory bodies, the College Board and other authorised entities;

(e) to collaborate with the relevant agencies and officials, to ensure the proper maintenance and servicing of the school building, facilities and equipment, as well as the cleanliness and the embellishment of the school environment;

(f) to ensure the compilation of an inventory according to prescribed regulations, as well as the efficient management of stores/apparatus, furniture and other material resources with the assistance of available human resources;

(g) to ensure the timely requisition of utilities and textbooks;

(h) to provide necessary information to ensure adequate school transport;

(i) to take part in EU projects and other projects in accordance with SDP targets.

Finance

(a) With the assistance of competent officials from the Education Directorates/Departments and College to prepare the capital and recurrent school budget estimates within the parameters and priorities set by the competent authority;

(b) Under the direction and guidance of the Education directorates/departments, to ensure the effective management and control of funds according to established Government financial regulations and the recording of all transactions according to established practice.

3.2 In the carrying out of his/her duties and functions, a Head of School shall be expected to develop the

l-ħiliet neċessarji sabiex juża b'mod effettiv it-teknoloġija tal-informazzjoni u komunikazzjoni.

3.3 Kap ta' Skola jkun mgħejjun, imħeġġeġ u ggwidat permezz ta' proċess ta' induzzjoni u mentoring tul is-sena ta' prova u fi kwalunkwe żmien ieħor li l-awtorità konċernata jidhrilha xieraq. Il-parteċipazzjoni fil-proċess ta' induzzjoni jagħmel parti integrali mill-kundizzjonijiet tal-impjieg ta' Kap ta' Skola. Il-proċess ta' induzzjoni jista' jsir barra l-ħin tax-xogħol u ġeneralment jinfirex matul is-sena ta' prova.

Rekwiżiti tal-Eliġibbiltà

4.1. Sal-ħin u d-data tal-għeluq ta' din is-sejħa għall-applikazzjonijiet, l-applikanti għandhom ikunu:

i. a. ċittadini ta' Malta; jew

b. ċittadini ta' Stati Membri oħra tal-Unjoni Ewropea li għandhom jedd għal trattament ugwali daqs ċittadini Maltin fi kwistjonijiet ta' impjieg bis-saħħa ta' leġiżlazzjoni tal-UE u dispożizzjonijiet ta' trattati dwar iċ-ċaqliq ħieles tal-ħaddiema; jew

c. ċittadini ta' kwalunkwe pajjiż ieħor li għandhom jedd għal trattament ugwali daqs ċittadini Maltin fi kwistjonijiet ta' impjieg minħabba li jkunu japplikaw għal dak il-pajjiż b'leġiżlazzjoni tal-UE u dispożizzjonijiet ta' trattati dwar iċ-ċaqliq ħieles tal-ħaddiema; jew

d. kwalunkwe persuni oħra li għandhom jedd għal trattament ugwali daqs ċittadini Maltin fi kwistjonijiet ta' impjieg permezz tar-relazzjoni familjari tagħhom ma' persuni msemmija f'(a), (b) jew (c), skont kif hemm fil-liġi jew fil-leġiżlazzjoni tal-UE u dispożizzjonijiet ta' trattati msemmija hawn fuq; jew

e. ċittadini ta' pajjiżi terzi li jkunu ngħataw status ta' residenti li joqogħdu għal żmien twil f'Malta taħt ir-regolament 4 tar-Regolamenti tal-2006 dwar 'Status ta' Residenti li joqogħdu għal Żmien Twil (Ċittadini ta' Pajjiżi Terzi)', jew li jkunu ngħataw permess ta' residenza taħt ir-regolament 18(3) tal-istess regolamenti, flimkien mal-membri tal-familja ta' ċittadini ta' pajjiżi terzi li jkunu ngħataw permess ta' residenza taħt ir-Regolamenti tal-2007 dwar ir-Riunifikazzjoni tal-Familji; jew

f. Fil-pussess ta' dokument tar-residenza maħruġ skont id-dokument 'Status ta' Residenza ta' Ċittadini tar-Renju Unit u l-Membri tal-Familja tagħhom f'Malta skont il-Ftehim dwar l-Irtirar tar-Renju Unit u l-Irlanda ta' Fuq mill-Unjoni Ewropea u r-Regolamenti tal-Komunità Ewropea dwar l-Enerġija Atomika'.

necessary knowledge, competences and skills to be able to make effective use of Information and Communication Technology.

3.3 A Head of School shall be supported, encouraged and guided by a process of induction and mentoring during the period of probation and at any other time when superiors may deem necessary. Participation in an induction process shall be an integral condition of employment for a Head of School and such an induction programme may be held outside school hours. The induction process generally spans the probation year.

Eligibility Requirements

4.1. By the closing time and date of this call for applications, applicants must be:

i. a. citizens of Malta; or

b. citizens of other Member States of the European Union who are entitled to equal treatment to Maltese citizens in matters of employment by virtue of EU legislation and treaty provisions dealing with the free movement of workers; or

c. citizens of any other country who are entitled to equal treatment to Maltese citizens in matters related to employment by virtue of the application to that country of EU legislation and treaty provisions dealing with the free movement of workers; or

d. any other persons who are entitled to equal treatment to Maltese citizens in matters related to employment in terms of the law or the above-mentioned EU legislation and treaty provisions, on account of their family relationship with persons mentioned in paragraph (a), (b) or (c); or

e. third country nationals who have been granted long-term resident status in Malta under regulation 4 of the 'Status of Long-term Residents (Third Country Nationals) Regulations, 2006' or who have been granted a residence permit under regulation 18(3) thereof, together with family members of such third country nationals who have been granted a residence permit under the 'Family Reunification Regulations, 2007'; or

f. in possession of a residence document issued in terms of the 'Residence Status of United Kingdom Nationals and their Family Members in Malta in accordance with the Agreement on the Withdrawal of the United Kingdom and Northern Ireland from the European Union and the European Atomic Energy Community Regulations'.

Għandu jintalab il-parir tat-Taqsima taċ-Ċittadinanza fi ħdan l-Aġenzija Komunità Malta u tat-Taqsima tal-Espatrijati fi ħdan Identità skont il-ħtieġa fl-interpretazzjoni tad-dispożizzjonijiet imsemmija hawn fuq.

Il-ħatra ta' kandidati msemmija f'(b), (c), (d) u (e) hawn fuq teħtieġ il-ħruġ ta' liċenzja tax-xogħol f'dawk il-każijiet fejn hija meħtieġa skont l-Att dwar l-Immigrazzjoni u leġiżlazzjoni sussidjarja. Jobsplus għandha tiġi kkonsultata skont il-ħtieġa dwar din il-materja.

ii. kapaċi jikkomunikaw bil-lingwa Maltija u bil-lingwa Ingliża sabiex jitwettqu b'mod suffiċjenti u adegwat d-dmirijiet li għalihom saret l-applikazzjoni; u

iii. fil-pussess ta' Warrant Permanenti ta' Għalliem; u

iv.(a) għandhom mhux anqas minn għaxar (10) snin skolastiċi esperjenza ta' tagħlim flimkien ma' erba' (4) snin skolastiċi servizz fil-grad ta' Deputy Head of School, Kap ta' Dipartiment jew rwol ta' tmexxija fi ħdan istituzzjonijiet edukattivi. Snin ta' servizz part-time, jinħadmu fuq bażi ta' prorata; u

(b) ikollhom Master's degree rikonoxxuta fil-Livell 7 tal-MQF (suġġetta għal minimu ta' 90 krettu ECTS jew ekwivalenti*) fit-Tmexxija Edukattiva u Maniġment jew DEAM jew PGDEAM jew kwalifika komparabbli, kif determinat mill-awtoritajiet kompetenti.

*Kwalifika ta' Master's rikonoxxuta b'minimu ta' 60 krettu ECTS hija aċċettata biss bil-kundizzjoni li dikjarazzjoni formali ta' rikonoxximent tal-Master's mill-MQRIC tiġi sottomessa mal-applikazzjoni (suġġett għad-dispożizzjonijiet tal-klawsola 5.4 tad-dokument tad-Dispożizzjonijiet Ġenerali). Kwalifika ta' Master's rikonoxxuta mill-Università ta' Malta (mogħtija qabel l2009) b'inqas minn 60 krettu ECTS hija aċċettabbli sakemm jiġi vverifikat mill-MQRIC jew l-Università ta' Malta li l-ammont ta' xogħol huwa komparabbli ma' mill-inqas 60 krettu ECTS.

Kif tipprovdi l-klawsola 34(2) tal-Ftehim Settorjali bejn il-Gvern ta' Malta u l-Malta Union of Teachers iffirmat fit-23 ta' Awwissu, 2010, Instructors li kisbu l-grad ta' Għalliem (Personal Basis) u li jissodissfaw il-kriterji ta' eliġibbiltà msemmijja f'paragrafi 4.1 (i), (ii), (iii) u (iv) hawn fuq, jitqiesu eliġibbli ukoll. Qed ikun iċċarat li s-snin ta' esperjenza fit-tagħlim fil-grad ta' Instructor jitqiesu bħala snin ta' esperjenza fit-tagħlim għal fini ta' paragrafi 4.1 (iv) (a) hawn fuq.

Uffiċjali pubbliċi li japplikaw għal dan il-post iridu jkunu kkonfermati fil-ħatra attwali tagħhom, sakemm il-ħatra attwali ma tkunx fi klassi/linja ta' karriera differenti jew f'pożizzjoni definita, iżda jistgħu japplikaw għal

The advice of the Citizenship Unit within Community Malta Agency and the Expatriates Unit within Identità should be sought as necessary in the interpretation of the above provisions.

The appointment of candidates referred to at (b), (c), (d) and (e) above would necessitate the issue of an employment licence in so far as this is required by the Immigration Act and subsidiary legislation. Jobsplus should be consulted as necessary on this issue.

ii. able to communicate in the Maltese and English language in order to sufficiently and adequately carry out the duties applied for; and

iii. are in possession of a Permanent Teacher's Warrant; and

iv.(a) have not less than ten (10) scholastic years teaching experience in addition to four (4) scholastic years service in the Grade of Deputy Head of School, Head of Department or in a leadership role within educational institutions. Part-time years of service will be worked on a pro-rata basis; and

(b) are in possession of a recognised Master's degree at MQF Level 7 (subject to a minimum of 90 ECTS credits, or equivalent*) in Educational Leadership and Management or DEAM or PGDEAM or comparable qualification, as determined by the competent authorities.

*A recognised Master's qualification with a minimum of 60 ECTS credits is only accepted subject to an MQRIC formal Master's recognition statement being submitted with the application (subject to the provisions of clause 5.4 of the General Provisions document). A recognised Master's qualification from the University of Malta (awarded pre-2009) with less than 60 ECTS credits is acceptable provided that it is verified by MQRIC or the University of Malta that the workload is comparable to at least 60 ECTS credits.

As provided by clause 34 (2) of the Sectoral Agreement signed between the Government of Malta and the Malta Union of Teachers on 23rd August, 2010, Instructors who have been re-designated as Teachers (Personal Basis) and who satisfy the eligibility criteria outlined in paragraphs 4.1 (i), (ii), (iii) and (iv) above, shall be likewise eligible. It is being clarified that years of teaching experience in the grade of Instructor shall be reckonable as teaching experience in terms of paragraphs 4.1 (iv) (a) above.

Public officers applying for this post must be confirmed in their current appointment, unless the current appointment is in a different class/career stream or in a definite position, but may apply for a lower grade/position even if not confirmed

grad/pożizzjoni inqas anke jekk mhux ikkonfermati u irrispettivament jekk hux fl-istess linja ta' karriera jew le. Riverżjoni għal ħatra preċedenti mhux ikkonfermata mhijiex possibbli.

4.2. i. Aktar minn hekk, kandidati li għadhom ma kisbux formalment jew għadhom mhux approvati għall-kwalifika rikjesta hekk kif speċifikata fil-paragrafu 4.1 jew kif indikat f'paragrafu 3.1 tad-dispożizzjonijiet ġenerali (https://peopleandstandards.gov.mt/media/PDFs/Resourcing/GenProvs/GeneralProvisions_MT.pdf) xorta jiġu kkunsidrati, basta jibagħtu evidenza li jinsabu fl-aħħar fażi tal-kors li jwassal għall-għoti tat-tali kwalifika. Il-persuni maħtura jridu jġibu, jew ġew approvati, għat-tali kwalifika fi żmien sena mid-data tal-ħatra tagħhom. Jekk l-iskadenza għall-kisba tal-imsemmija kwalifika ma tintlaħaqx, il-ħatra, għal din ir-raġuni, tiġi awtomatikament terminata.

ii. Kandidati li bħalissa qed isegwu programm ta' studju rikonoxxut f'livell tal-MQF ogħla minn dak mitlub hawn fuq jiġu kkunsidrati wkoll. Dawn il-kandidati għandhom jissottomettu evidenza li temmew b'suċċess il-kretti meħtieġa tal-ECTS, jew ekwivalenti, u laħqu l-livell tal-MQF meħtieġ, sal-ħin u d-data tal-għeluq tas-sejħa għall-applikazzjonijiet. L-applikanti prospettivi għandhom jinnotaw ir-rekwiżit li jipproduċu dikjarazzjonijiet ta' rikonoxximent tal-MQRIC fir-rigward tal-kwalifiki tagħhom mill-MQRIC, jew awtorità pertinenti oħra, kif applikabbli, skont id-dispożizzjonijiet applikabbli għal din is-sejħa għall-applikazzjonijiet (ara l-ħolqa aktar 'l isfel).

4.3. Uffiċjali pubbliċi li għandhom grad fi klassi partikolari, u li ngħataw il-ħatra ta' Officer in Scale permezz ta' deċiżjoni tal-Grievances Unit fl-istess skala ta' dak ta' grad ogħla fl-istess klassi, huma eliġibbli li japplikaw għal gradi miftuħa għal uffiċjali li għandhom tali grad ogħla bl-istess skala ta' dik tal-ħatra ta' Officer in Scale.

Is-snin ta' servizz mid-data ta' meta daħlet fis-seħħ il-ħatra bħala Officer in Scale jgħoddu bħala parti mis-snin ta' servizz mitluba fis-sejħa għall-applikazzjonijiet.

Kwalunkwe kriterju ieħor ta' eliġibbiltà għall-post irid jiġi sodisfatt skont din is-sejħa għall-applikazzjonijiet.

4.4. Uffiċjali pubbliċi li bħalissa għandhom ħatra bħala Uffiċjal fil-Grad huma kkunsidrati fuq bażi personali li jappartjenu għall-klassi/linja tal-grad sostantiv immedjatament preċedenti tagħhom, u jistgħu japplikaw fuq il-bażi tal-iskala kurrenti tagħhom bħala Uffiċjal fil-Grad, li għandha tkun ekwivalenti għal, jew ogħla minn, il-livell ta' eliġibbiltà meħtieġ minn din is-sejħa għall-applikazzjonijiet.

Is-snin ta' servizz mid-data effettiva tal-ħatra bħala uffiċjal fil-Grad huma kkalkulati għall-iskop li jissodisfaw

and whether in the same stream or not. Reversion to previous unconfirmed appointment is not possible.

4.2. i. Candidates who have not yet formally obtained or are not yet approved for the qualification specified in paragraph 4.1 or else as indicated in paragraph 3.1 of the general provisions (https://peopleandstandards.gov.mt/media/PDFs/Resourcing/GenProvs/GeneralProvisions_ENG.pdf) will still be considered provided that they submit evidence that they are in the final phase of their course leading to such qualification. Appointees must obtain, or be approved, for the award of such qualification within one year of their appointment date. If this stipulated deadline for the attainment of such qualification is not met, the appointment will be, for this reason, automatically terminated.

ii. Furthermore, candidates who are currently following a recognised programme of study at a higher MQF level than that requested above will also be considered. Such candidates are to submit evidence that they have successfully completed the necessary ECTS credits, or equivalent, and attained the required MQF level, by the closing time and date of the call for applications. Prospective applicants should note the requirement to produce MQRIC recognition statements in respect of their qualifications from MQRIC, or other designated authorities, as applicable, as per provisions applicable to this call for applications (see link below).

4.3. Public officers holding a grade in a particular stream, and who were granted Officer in Scale status by virtue of a Grievances Unit decision in the same scale as that of a higher grade in that stream, are eligible to apply for grades open to officers holding such higher grade within the stream that carries the same scale as that of the Officer in Scale status.

The years of service since the effective date of appointment as Officer in Scale are reckonable for the purpose of satisfying any requisite years of service stipulated in calls for applications.

Any other eligibility requisites for the post must be met in terms of this call for applications.

4.4. Public officers who currently hold an appointment as Officer in Grade are considered on a personal basis to pertain to the class/stream of their immediately previous substantive grade, and may apply on the basis of their current scale as Officer in Grade, which must be equivalent to, or higher than, the requisite eligibility level required by this call for applications.

The years of service since the effective date of appointment as Officer in Grade are reckonable for the

is-snin meħtieġa ta' 'servizz fil-grad' kif stipulat fis-sejħiet għall-applikazzjonijiet.

Kwalunkwe rekwiżit ieħor ta' eliġibbiltà għall-post/pożizzjoni għandu jintlaħaq f'termini ta' din is-sejħa għall-applikazzjonijiet.

4.5. Uffiċjali pubbliċi li jgħixu Għawdex iżda li jaħdmu Malta, u li għandhom grad sustantiv bħal ta' din is-sejħa għall-applikazzjonijiet, jistgħu japplikaw lateralment. F'każ li jintagħżlu, dawn l-uffiċjali pubbliċi jiġu trasferiti għall-Ministeru għall-Edukazzjoni u l-Isport, u jżommu l-grad u s-salarju tagħhom. Għandha tiġi ċċarata li, tali kandidati ma jiġux mogħtija marki addizzjonali fil-proċess tal-għażla għal dawk il-kwalifikazzjonijiet li huma rekwiżiti ta' eleġibbiltà ta' din is-sejħa għall-applikazzjonijiet.

Sottomissjoni ta' Dokumentazzjoni

5.1. Il-kwalifiki u l-esperjenza li l-persuna jkollha għandhom jintwerew b'ċertifikati/traskrizzjonijiet u/jew dokumenti, li kopja tagħhom għandha tkun skennjata u mibgħuta permezz tal-Portal tar-Reklutaġġ tal-Edukazzjoni (https://edurecruitment.gov.mt).

5.2. Id-dokumenti oriġinali għandhom, mingħajr eċċezzjoni, jintwerew waqt l-intervista.

Proċeduri tal-Għażla

6.1. L-applikanti eliġibbli jiġu assessjati minn bord tal-għażla biex jiġi ddeterminat min hu adatt għall-post. Il-marka massima għal dan il-proċess tal-għażla hija 100% u l-marka li persuna trid iġġib biex tgħaddi hija 60%.

6.2. Tingħata kunsiderazzjoni xierqa lill-kandidati li, minbarra dak rikjest f'paragrafi 4.1 sa 4.5, għandhom esperjenza ta' xogħol rilevanti u ppruvata.

Sottomissjoni tal-Applikazzjoni

7.1. L-applikazzjonijiet għandhom jiġu sottomessi, għall-attenzjoni tal-Ministeru għall-Edukazzjoni u l-Isport, permezz tal-Portal tar-Reklutaġġ tal-Edukazzjoni online **biss** (https://edurecruitment.gov.mt). L-applikazzjonijiet għandhom jinkludu Curriculum Vitae kompletament aġġornat (li għandu jinkludi lista tal-kwalifiki tal-applikant u l-istorja tal-impjieg). Id-data tal-għeluq tal-applikazzjonijiet hija s-1.30 p.m. (Ħin Ċentrali Ewropew) ta' nhar it-Tnejn, 27 ta' Lulju, 2026. Ittra elettronika ġġenerata mill-kompjuter tintbagħat bħala rċevuta tal-applikazzjoni. Aktar dettalji dwar is-sottomissjoni tal-applikazzjonijiet jinsabu fid-dispożizzjonijiet ġenerali msemmija hawn isfel.

7.2. Hija r-responsabbiltà tal-applikanti li ma jħallux sal-aħħar mument biex jissottemettu l-applikazzjoni tagħhom.

purpose of satisfying any requisite years of 'service in the grade' as stipulated in calls for applications.

Any other eligibility requisites for the post/position must be met in terms of this call for applications.

4.5. Public officers who are ordinarily resident in Gozo, but currently work in Malta, and who hold the same substantive grade as that being advertised, may apply laterally. If selected, such officers will be transferred to the Ministry for Education and Sport, carrying their respective grade and salary entitlement. It is clarified that such candidates will not be awarded additional marks in the selection process for the possession of any qualifications which are an eligibility as stated in this call for applications.

Submission of Supporting Documents

5.1. Qualifications and experience claimed must be supported by certificates/transcripts and/or testimonials, copies of which are to be scanned and sent through the Education Recruitment Portal (https://edurecruitment.gov.mt).

5.2. Original certificates and/or testimonials are to be invariably produced for verification at the interview.

Selection Procedures

6.1. Eligible applicants will be assessed by a selection board to determine their suitability for the post. The maximum mark for this selection process is 100% and the pass mark is 60%.

6.2. Due consideration will be given to applicants who, besides the requisites indicated in paragraphs 4.1 to 4.5, have proven relevant work experience.

Submission of Applications

7.1. Applications are to be submitted, for the attention of the Ministry for Education and Sport, through the online Education Recruitment Portal **only** (https://edurecruitment.gov.mt). Applications are to include a Curriculum Vitae, completely up-to-date (which should include a list of qualifications held by applicant and the employment history). The closing date of the receipt of applications is 1.30 p.m. (Central European Time) of Monday, 27th July, 2026. A computer-generated email will be sent as an acknowledgement of the application. Further details concerning the submission of applications are contained in the general provisions referred to below.

7.2. It is the responsibility of the applicants not to leave until the last moment for submission of their application.

7.3. Applikazzjonijiet li jaslu wara d-data u l-ħin tal-għeluq (i.e. applikazzjonijiet tard) ma jiġux aċċettati.

7.4. Applikanti jingħataw sa jumejn (2) xogħol wara d-data u l-ħin tal-għeluq ta' din is-sejħa għall-applikazzjonijiet, biex jissottomettu dokumenti mhux korretti jew mhux mimlija kif suppost jew nieqsa.

Dispożizzjonijiet Ġenerali Oħra

8. Dispożizzjonijiet ġenerali oħra dwar din is-sejħa għall-applikazzjonijiet, b'referenza partikolari għal:

benefiċċji applikabbli, kundizzjonijiet u regoli/regolamenti;
applikazzjonijiet laterali;
bdil raġonevoli għall-persuni rreġistrati b'diżabbiltà;

sottomissjoni ta' dikjarazzjoni ta' rikonoxximent dwar il-kwalifiki;
kwalifiki f'livell ogħla;
livell komparattiv tal-impjegati tas-Settur Pubbliku;
rinunzji ta' applikazzjonjiet pendenti;
pubblikazzjoni tar-riżultat;
eżami mediku;
proċess sabiex tiġi sottomessa petizzjoni dwar ir-riżultat;

aċċess għall-formola tal-applikazzjoni u dettalji relatati;
żamma ta' dokumenti,

jistgħu jiġu aċċessati minn (https://peopleandstandards.gov.mt/media/PDFs/Resourcing/GenProvs/GeneralProvisions_MT.pdf).

Dawn id-dispożizzjonijiet ġenerali għandhom jiġu meqjusa bħala parti integrali minn din is-sejħa għall-applikazzjonijiet.

L-10 ta' Lulju, 2026

MINISTERU GĦALL-EDUKAZZJONI U L-ISPORT

Post ta' Manager II fil-Ministeru għall-Edukazzjoni u l-Isport

Nomenklaturi li jindikaw il-maskil jinkludu wkoll il-femminil.

Il-Ministeru għall-Edukazzjoni u l-Isport (MES) jixtieq jiġbed l-attenzjoni tal-applikanti interessati li l-ebda forma ta' abbuż fuq it-tfal mhuwa tollerat. Fil-proċess tar-reklutaġġ,l-MES jimxi mal-Liġi Sussidjarja 327.546 (Regolamenti tal-2016 dwar ir-Reklutaġġ, Taħriġ Inizjali u Żvilupp Professjonali Kontinwu u Protezzjoni ta' Minorenni fl-Edukazzjoni Obbligatorja).

7.3. Applications which are received after closing date and time (i.e. late applications) are not allowed.

7.4. Applicants are granted up to two (2) working days after closing date and time of this call for applications, to submit any incorrect or incomplete or missing documents.

Other General Provisions

8. Other general provisions concerning this call for applications, with particular reference to:

applicable benefits, conditions and rules/regulations;
lateral applications;
reasonable accommodation for registered persons with disability;
submission of recognition statements in respect of qualifications;
qualifications at a higher level;
comparative level of Public Sector employees;
renouncement of pending applications;
publication of the result;
medical examination;
the process for the submission of petitions concerning the result;
access to application forms and related details;
retention of documents,

may be accessed from (https://peopleandstandards.gov.mt/media/PDFs/Resourcing/GenProvs/GeneralProvisions_ENG.pdf).

These general provisions are to be regarded as an integral part of this call for applications.

10th July, 2026

MINISTRY FOR EDUCATION AND SPORT

Post of Manager II in the Ministry for Education and Sport

Nomenclatures denoting the male gender include also the female gender.

The Ministry for Education and Sport (MES) would like to remind all interested applicants that it has zero tolerance policy towards any form of child abuse. MES adheres to S.L. 327.546 (Recruitment, Initial Training and Continuous Professional Development of Personnel and Protection of Minors in Compulsory Education Regulations 2016) in its recruitment process.

1. Is-Segretarju Permanenti, Ministeru għall-Edukazzjoni u l-Isport, jilqa' applikazzjonijiet għall-post ta' Manager II fid-Direttorat tal-Monitoraġġ u Evalwazzjoni tal-Politiki fi ħdan l-uffiċċju tas-Segretarju Permanenti, fil-Ministeru għall-Edukazzjoni u l-Isport.

Termini u Kundizzjonijiet

2.1 Din il-ħatra hija suġġetta għal perjodu ta' probation/prova ta' tnax-il (12) xahar.

2.2 Waqt il-perjodu ta' probation/prova, dawk appuntati jridu jkunu temmew b'suċċess kors ta' induzzjoni offrut mill-Istitut għas-Servizzi Pubbliċi sabiex ikunu eliġibbli għall-konferma tal-ħatra.

2.3 Is-salarju ta' Manager II huwa ta' Skala ta' Salarju 7, li fl-2026 huwa ta' €32,158.00 fis-sena, li jiżdied b'€531.17 fis-sena sa massimu ta' €35,345.02.

2.4 Persuna fil-grad ta' Manager II fi Skala ta' Salarju 7 li ikollhom Master's degree rikonoxxuta fil-Livell 7 tal-MQF (suġġetta għal minimu ta' 90 krettu ECTS jew ekwivalenti*) titla' fi Skala ta' Salarju 6 (€33,931.02 x €596.33 - €37,509.00 fis-sena 2026) wara tliet (3) snin servizz bħala Manager II fi Skala ta' Salarju 7, jekk tkun qdiet dmirha b'mod sodisfaċenti.

*Kwalifika ta' Master's rikonoxxuta b'minimu ta' 60 krettu ECTS hija aċċettata biss bil-kundizzjoni li dikjarazzjoni formali ta' rikonoxximent tal-Master's mill-MQRIC tiġi sottomessa mal-applikazzjoni (suġġett għad-dispożizzjonijiet tal-klawsola 5.4 tad-dokument tad-Dispożizzjonijiet Ġenerali). Kwalifika ta' Master's rikonoxxuta mill-Università ta' Malta (mogħtija qabel l-2009) b'inqas minn 60 krettu ECTS hija aċċettabbli sakemm jiġi vverifikat mill-MQRIC jew l-Università ta' Malta li l-ammont ta' xogħol huwa komparabbli ma' mill-inqas 60 krettu ECTS.

2.5 Persuna fil-grad ta' Manager II fi Skala ta' Salarju 7 li għandha degree ta' Baċellerat rikonoxxuta f'Livell 6 tal-MQF (suġġetta għal minimu ta' 180 krettu ECTS jew ekwivalenti*) titla' fi Skala ta' Salarju 6 (€33,931.02 x €596.33 - €37,509.00 fis-sena 2026) wara sitt (6) snin servizz bħala Manager II fi Skala ta' Salarju 7, jekk tkun qdiet dmirha b'mod sodisfaċenti.

*Kwalifika ta' Baċellerat komparabbli rikonoxxuta, kif applikabbli, hija aċċettata biss suġġett għal dikjarazzjoni formali ta' rikonoxximent mill-MQRIC li tiġi sottomessa mal-applikazzjoni (suġġett għad-dispożizzjonijiet tal-klawsola 5.4 tad-dokument tad-Dispożizzjonijiet Ġenerali). Kwalifika ta' Baċellerat rikonoxxuta mill-Università ta' Malta (mogħtija qabel l-2009) b'inqas minn 180 krettu

1. The Permanent Secretary, Ministry for Education and Sport, invites applications for the post of Manager II in the Policy Monitoring and Evaluation Directorate within the office of the Permanent Secretary, in the Ministry for Education and Sport.

Terms and Conditions

2.1 This appointment is subject to a probationary/trial period of twelve (12) months.

2.2 During the probationary/trial period, appointees must successfully complete appropriate induction programmes organised by the Institute for the Public Services to be eligible for confirmation of appointment.

2.3 The salary for the post of Manager II is Salary Scale 7, which in the year 2026 is €32,158.00 per annum, rising by annual increments of €531.17 up to a maximum of €35,345.02.

2.4 A Manager II in Salary Scale 7 who are in a possession of a recognised Master's Degree at MQF level 7 (subject to a minimum of 90 ECTS credits, or equivalent*) will progress to Salary Scale 6 (€33,931.02 x €596.33 - €37,509.00 in 2026) on completion of three (3) years service as Manager II in salary scale 7, subject to satisfactory performance.

*A recognised Master's qualification with a minimum of 60 ECTS credits is only accepted subject to an MQRIC formal Master's recognition statement being submitted with the application (subject to the provisions of clause 5.4 of the General Provisions document). A recognised Master's qualification from the University of Malta (awarded pre-2009) with less than 60 ECTS credits is acceptable provided that it is verified by MQRIC or the University of Malta that the workload is comparable to at least 60 ECTS credits.

2.5 A Manager II in Salary Scale 7 who are in a possession of a recognised Bachelor's Degree at MQF level 6 (subject to a minimum of 180 ECTS credits, or equivalent*) will progress to Salary Scale 6 (€33,931.02 x €596.33 - €37,509.00 in 2026) on completion of six (6) years service as Manager II in Salary Scale 7, subject to satisfactory performance.

*A recognised comparable Bachelor's qualification, as applicable, is only accepted subject to an MQRIC formal recognition statement being submitted with the application (subject to the provisions of clause 5.4 of the General Provisions document). A recognised Bachelor's qualification from the University of Malta (awarded pre-2009) with less than 180 ECTS credits is acceptable provided that it is verified

ECTS hija aċċettabbli sakemm jiġi vverifikat mill-MQRIC jew l-Università ta' Malta li l-ammont ta' xogħol huwa komparabbli mal-minimu ta' 180 krettu ECTS.

2.6 Il-persuni maħtura jkunu wkoll intitolati għal ħlas annwali marbut mal-prestazzjoni sa massimu ta' 15% tas-salarju bażiku tagħhom, marbut ma' xogħol sodisfaċenti, u ħlas ta' allowance tal-klassi annwali ta €2,000, suġġett għall-politiki tal-amministrazzjoni ċentrali li jkunu fis-seħħ minn żmien għal żmien.

2.7 Mhux se jkun possibbli li jintalab trasferiment qabel perjodu ta' sentejn (2) mill-ħatra. Hekk kif jiskadi l-imsemmi perjodu ta' sentejn (2), dawk appuntati jistgħu jiġu biss trasferiti fuq talba tagħhom sabiex jaqdu dmirijiet xi mkien ieħor skont il-postijiet vakanti stabbiliti.

2.8 Ir-riżultat ikun validu għal sentejn (2) mid-data tal-pubblikazzjoni.

2.9 Il-kandidati magħżula għandhom ikunu ta' kondotta xierqa għall-post/pożizzjoni li għalih saret l-applikazzjoni. Dawk li japplikaw minn barra s-Servizz Pubbliku għandhom jipproduċu ċertifikat tal-kondotta maħruġ mill-Uffiċċju tar-Rekords Kriminali jew awtorità kompetenti oħra mhux aktar minn sitt (6) xhur qabel id-data tal-għeluq ta' din is-sejħa għall-applikazzjonijiet, li għandu jiġi sottomess mill-persuna magħżula fi żmien ġimgħa (1) mid-data tan-notifika tal-ħatra.

2.10 Fir-rigward tar-rekwiżiti li joħorġu mid-Direttiva 16, dwar il-'Qafas Governattiv għall-Prevenzjoni u l-Ġestjoni ta' Kunflitti ta' Interess fl-Amministrazzjoni Pubblika', maħruġ mis-Segretarju Permanenti Ewlieni fis-27 ta' Novembru, 2023, u li daħal fi-seħħ fl-1 ta' Frar, 2024, il-bord tal-għażla se jivvaluta l-impjiegi preċedenti tal-kandidati biex jevalwa l-kunflitti ta' interess potenzjali. F'dan ir-rigward, il-kandidati għandhom jipprovdu CV kompletament aġġornat, inkluż il-kwalifiki u l-istorja tal-impjieg mal-applikazzjoni tagħhom. Kwalunkwe kwistjoni ta' kunflitt ta' interess potenzjali nnutata għandha tiġi rrappurtata lis-Segretarju Permanenti rispettiv biex jiġi żgurat li, jekk il-kandidat jiġi reklutat, tali kunflitti ta' interess ikunu mmaniġġjati b'mod xieraq.

a. Barra minn hekk, il-kandidati magħżula għandhom jirrappurtaw Kwalunkwe kunflitt ta' interess magħruf, attwali, potenzjali jew apparenti qabel ma jaċċettaw ħatra, permezz tad-Dikjarazzjoni preskritta disponibbli fl-Appendiċi 1 tad-Direttiva 16 (disponibbli minn (https://peopleandstandards.gov.mt/mt/homepage)).

Dmirijiet

3. Id-dmirijiet għal dan il-post ta' Manager I I fid-Direttorat tal-Monitoraġġ u Evalwazzjoni tal-Politiki fi ħdan l-uffiċċju tas-Segretarju Permanenti fil-Ministeru għall-Edukazzjoni u l-Isport, huma:

by MQRIC or the University of Malta that the workload is comparable to the minimum of 180 ECTS credits.

2.6 Appointees will also be entitled to the payment of an annual performance bonus of up to a maximum of 15% of their basic salary, subject to satisfactory performance, and a payment of an annual class allowance of €2,000, subject to Central Administration's policies in force from time to time.

2.7 It will not be possible to request a transfer before a two (2) year period from date of appointment. On the lapse of a two (2) year period, appointees may only be transferred at their own request to carry out duties elsewhere in accordance with established vacancies.

2.8 The result will be valid for a period of two (2) years from the date of publication.

2.9 Selected candidates must be of conduct which is appropriate to the post/position applied for. Prior to appointment, selected candidates from outside the Public Service must produce a certificate of conduct issued by the Criminal Records Office or other competent authority not earlier than six (6) months from the closing date of this call for applications, which should be submitted by the selected candidate within one (1) week from the date of the notification of appointment.

2.10 In terms of the requirements emanating from Directive 16, regarding the 'Governing Framework for Preventing and Managing Conflicts of Interest in the Public Administration', issued by the Principal Permanent Secretary on 27th November, 2023, and which came into force on 1st February, 2024, the selection board will assess candidates' previous employments to assess potential conflicts of interest. In this respect, candidates are to provide a completely updated CV, including qualifications and employment history with their application. Any potential conflict of interest matters noted will be reported to the respective Permanent Secretary, to ensure that should the candidate be recruited, such conflicts of interest would be appropriately managed.

a. Moreover, selected candidates are to report any known actual, potential or apparent conflicts of interest prior to accepting an appointment, through the prescribed Declaration available at Appendix 1 to Directive 16 (available from (https://peopleandstandards.gov.mt/mt/homepage)).

Duties

3. The job duties for the post of Manager II in the Policy Monitoring and Evaluation Directorate within the office of the Permanent Secretary in the Ministry for Education and Sport, include:

i. Jissorvelja jew jimmaniġġja proġetti jew programmi ta' statistika;

ii. Jaħdem fi gruppi u jmexxi membri oħra tal-istaff;

iii. Jiddisinja metodi u proċeduri sabiex jikseb data, bħal sondaġġi, esperimenti u kwestjonarji;

iv. Juża mudelli u tekniki statistiċi sabiex ibassar riżultati, xejriet u bżonnijiet;

v. Isib fatturi li jaffettwaw ir-riżultati ta' riċerka;

vi. Jidentifika d-differenzi bejn il-gruppi ta' data;

vii. Jidentifika relazzjonijiet u xejriet fid-data;

viii. Juża kompjuters sabiex idaħħal data u jikkompila u joħloq tables, graphs u charts tad-data;

ix. Jivverifika d-data biex jiżgura preċiżjoni;

x. Jippreżenta s-sejbiet lill-awtoritajiet;

xi. Jikteb rapporti u jipprepara d-data għall-pubblikazzjoni;

xii. Jipprovdi d-data sabiex jgħin lil min ifassal il-politiki;

xiii. Janalizza problemi fl-ambitu edukattiv;

xiv. Isegwi u jipparteċipa fi żviluppi metodoloġiċi internazzjonali tal-istatistika;

xv. Jipparteċipa u jikkontribwixxi f'xogħol ta' riċerka;

xvi. Juża għodod statistiċi bħal Stata, SPSS, R, NVivo u Python;

xvii. Iwettaq dmirijiet oħra kif assenjati mill-maniġment superjuri minn żmien għal żmien;

xviii. Iwettaq dmirijiet oħra li jistgħu jiġu aġġornati biex jissodisfaw ir-rekwiżiti ta' kwalunkwe qasam ieħor kif ikkonfermat mis-Segretarju Permanenti;

xix. Kwalunkwe kompitu ieħor li s-superjur jista' jiddelega lilu/ha, kif jista' jkun meħtieġ;

xx. Kwalunkwe dmir ieħor hekk kif ordnat mis-Segretarju Permanenti Ewlieni.

Rekwiżiti tal-Eliġibbiltà

4.1 Sal-ħin u d-data tal-għeluq ta' din is-sejħa għall-applikazzjonijiet, l-applikanti għandhom ikunu:

i. Supervise or manages statistical projects or programmes;

ii. Work in groups and managing other staff;

iii. Designs methods and procedures of obtaining data, such as surveys, experiments and questionnaires;

iv. Use statistical techniques and models to forecast results, trends and needs;

v. Finds factors that affect the results of research;

vi. Identifies differences between groups of data;

vii. Identifies relationships and trends in data;

viii. Use computers to enter data and to compile and make tables, graphs and charts of data;

ix. Checks data for inaccuracies;

x. Presents findings to authorities;

xi. Writes reports and preparing data for publication;

xii. Provides data to help policy-makers;

xiii. Analyses problems within the educational sector;

xiv. Follows and participates in international statistical methodological developments;

xv. Participates in and contributes to research work;

xvi. Make use of statistical tools such as Stata, SPSS, R, NVivo and Python;

xvii. Carry out any other duties as assigned by the Senior Management from time to time;

xviii. Undertakes any other duties which may be updated to meet the requirements of any other area as confirmed by the Permanent Secretary;

xix. Undertake any other tasks, which the superior may delegate to him/her, as may be required;

xx. Any other duties as directed by the Principal Permanent Secretary.

Eligibility Requirements

4.1 By the closing time and date of this call for applications, applicants must be:

i. a. ċittadini ta' Malta; jew

b. ċittadini ta' Stati Membri oħra tal-Unjoni Ewropea li għandhom jedd għal trattament ugwali daqs ċittadini Maltin fi kwistjonijiet ta' impjieg bis-saħħa ta' leġiżlazzjoni tal-UE u dispożizzjonijiet ta' trattati dwar iċ-ċaqliq ħieles tal-ħaddiema; jew

c. ċittadini ta' kwalunkwe pajjiż ieħor li għandhom jedd għal trattament ugwali daqs ċittadini Maltin fi kwistjonijiet ta' impjieg minħabba li jkunu japplikaw għal dak il-pajjiż b'leġiżlazzjoni tal-UE u dispożizzjonijiet ta' trattati dwar iċ-ċaqliq ħieles tal-ħaddiema; jew

d. kwalunkwe persuni oħra li għandhom jedd għal trattament ugwali daqs ċittadini Maltin fi kwistjonijiet ta' impjieg permezz tar-relazzjoni familjari tagħhom ma' persuni msemmija f'(a), (b) jew (c), skont kif hemm fil-liġi jew fil-leġiżlazzjoni tal-UE u dispożizzjonijiet ta' trattati msemmija hawn fuq; jew

e. ċittadini ta' pajjiżi terzi li jkunu ngħataw status ta' residenti li joqogħdu għal żmien twil f'Malta taħt ir-regolament 4 tar-Regolamenti tal-2006 dwar Status ta' Residenti li joqogħdu għal Żmien Twil (Ċittadini ta' Pajjiżi Terzi), jew li jkunu ngħataw permess ta' residenza taħt ir-regolament 18(3) tal-istess regolamenti, flimkien mal-membri tal-familja ta' ċittadini ta' pajjiżi terzi li jkunu ngħataw permess ta' residenza taħt ir-Regolamenti tal-2007 dwar ir-Riunifikazzjoni tal-Familji; jew

f. Fil-pussess ta' dokument tar-residenza maħruġ skont id-dokument 'Status ta' Residenza ta' Ċittadini tar-Renju Unit u l-Membri tal-Familja tagħhom f'Malta skont il-Ftehim dwar l-Irtirar tar-Renju Unit u l-Irlanda ta' Fuq mill-Unjoni Ewropea u r-Regolamenti tal-Komunità Ewropea dwar l-Enerġija Atomika'.

Għandu jintalab il-parir tat-Taqsima taċ-Ċittadinanza fi ħdan l-Aġenzija Komunità Malta u tat-Taqsima tal-Espatrijati fi ħdan Identità skont il-ħtieġa fl-interpretazzjoni tad-dispożizzjonijiet imsemmija hawn fuq.

Il-ħatra ta' kandidati msemmija f'(b), (c), (d) u (e) hawn fuq teħtieġ il-ħruġ ta' liċenzja tax-xogħol f'dawk il-każijiet fejn hija meħtieġa skont l-Att dwar l-Immigrazzjoni u leġiżlazzjoni sussidjarja. Jobsplus għandha tiġi kkonsultata skont il-ħtieġa dwar din il-materja.

ii. kapaċi jikkomunikaw bil-lingwa Maltija u bil-lingwa Ingliża sabiex jitwettqu b'mod suffiċjenti u adegwat d-dmirijiet li għalihom saret l-applikazzjoni;

U

iii. ikollhom Master's degree rikonoxxuta fil-Livell 7 tal-MQF (suġġetta għal minimu ta' 90 krettu ECTS jew

i. a. citizens of Malta; or

b. citizens of other Member States of the European Union who are entitled to equal treatment to Maltese citizens in matters of employment by virtue of EU legislation and treaty provisions dealing with the free movement of workers; or

c. citizens of any other country who are entitled to equal treatment to Maltese citizens in matters related to employment by virtue of the application to that country of EU legislation and treaty provisions dealing with the free movement of workers; or

d. any other persons who are entitled to equal treatment to Maltese citizens in matters related to employment in terms of the law or the above-mentioned EU legislation and treaty provisions, on account of their family relationship with persons mentioned in paragraph (a), (b) or (c); or

e. third country nationals who have been granted long-term resident status in Malta under regulation 4 of the Status of Long-term Residents (Third Country Nationals) Regulations, 2006 or who have been granted a residence permit under regulation 18(3) thereof, together with family members of such third country nationals who have been granted a residence permit under the Family Reunification Regulations, 2007; or

f. in possession of a residence document issued in terms of the 'Residence Status of United Kingdom Nationals and their Family Members in Malta in accordance with the Agreement on the Withdrawal of the United Kingdom and Northern Ireland from the European Union and the European Atomic Energy Community Regulations'.

The advice of the Citizenship Unit within Community Malta Agency and the Expatriates Unit within Identità should be sought as necessary in the interpretation of the above provisions.

The appointment of candidates referred to at (b), (c), (d) and (e) above would necessitate the issue of an employment licence in so far as this is required by the Immigration Act and subsidiary legislation. Jobsplus should be consulted as necessary on this issue.

ii. able to communicate in the Maltese and English languages in order to sufficiently and adequately carry out the duties applied for;

AND

iii. in possession of a recognised Master's degree at MQF Level 7 (subject to a minimum of 90 ECTS credits,

ekwivalenti*) fl-Istatistika jew Matematika jew Ekonomija jew Accountancy jew Finanzi jew Studji Bankarji jew ikollhom kwalifika professjonali rikonoxxuta komparabbli fil-Livell 7 tal-MQF f'Accountancy, jew f'oqsma rilevanti kif determinat mill-maniġment.

*Kwalifika ta' Master's rikonoxxuta b'minimu ta' 60 krettu ECTS hija aċċettata biss bil-kundizzjoni li dikjarazzjoni formali ta' rikonoxximent tal-Master's mill-MQRIC tiġi sottomessa mal-applikazzjoni (suġġett għad-dispożizzjonijiet tal-klawsola 5.4 tad-dokument tad-Dispożizzjonijiet Ġenerali). Kwalifika ta' Master's rikonoxxuta mill-Università ta' Malta (mogħtija qabel l-2009) b'inqas minn 60 krettu ECTS hija aċċettabbli sakemm jiġi vverifikat mill-MQRIC jew l-Università ta' Malta li l-ammont ta' xogħol huwa komparabbli ma' mill-inqas 60 krettu ECTS.

JEW

iv. ikollhom degree ta' Baċellerat rikonoxxuta f'Livell 6 tal-MQF (suġġetta għal minimu ta' 180 krettu ECTS jew ekwivalenti*) fl-Istatistika jew Matematika jew Ekonomija jew Accountancy jew Finanzi jew Studji Bankarji jew ikollhom kwalifika professjonali rikonoxxuta komparabbli fil-Livell 6 tal-MQF f' Accountancy, jew f'oqsma rilevanti kif determinat mill-maniġment, u tmien (8) snin esperjenza maniġerjali sodisfaċenti.

*Kwalifika ta' Baċellerat komparabbli rikonoxxuta, kif applikabbli, hija aċċettata biss suġġett għal dikjarazzjoni formali ta' rikonoxximent mill-MQRIC li tiġi sottomessa mal-applikazzjoni (suġġett għad-dispożizzjonijiet tal-klawsola 5.4 tad-dokument tad-Dispożizzjonijiet Ġenerali). Kwalifika ta' Baċellerat rikonoxxuta mill-Università ta' Malta (mogħtija qabel l-2009) b'inqas minn 180 krettu ECTS hija aċċettabbli sakemm jiġi vverifikat mill-MQRIC jew l-Università ta' Malta li l-ammont ta' xogħol huwa komparabbli mal-minimu ta' 180 krettu ECTS.

Uffiċjali pubbliċi li japplikaw għal dan il-post iridu jkunu kkonfermati fil-ħatra attwali tagħhom, sakemm il-ħatra attwali ma tkunx fi klassi/linja ta' karriera differenti jew f'pożizzjoni definita, iżda jistgħu japplikaw għal grad/pożizzjoni inqas anke jekk mhux ikkonfermati u irrispettivament jekk hux fl-istess linja ta' karriera jew le. Riverżjoni għal ħatra preċedenti mhux ikkonfermata mhijiex possibbli.

4.2 (i) Barra minn hekk, kandidati li għadhom ma kisbux formalment l-ebda waħda mill-kwalifiki msemmija hawn fuq xorta jiġu kkunsidrati. Dawn il-kandidati għandhom jissottomettu evidenza li ġew approvati għall-għoti tal-kwalifika inkwistjoni.

(ii) Aktar minn hekk, kandidati li bħalissa qed isegwu programm ta' studju rikonoxxut f'livell tal-MQF ogħla minn

or equivalent*) in Statistics or Mathematics or Economics or Accountancy or Finance or Banking Studies or a recognised comparable professional qualification at MQF Level 7 in Accountancy, or in relevant area as determined by management.

*A recognised Master's qualification with a minimum of 60 ECTS credits is only accepted subject to an MQRIC formal Master's recognition statement being submitted with the application (subject to the provisions of clause 5.4 of the General Provisions document). A recognised Master's qualification from the University of Malta (awarded pre-2009) with less than 60 ECTS credits is acceptable provided that it is verified by MQRIC or the University of Malta that the workload is comparable to at least 60 ECTS credits.

OR

iv. in possession of a recognised Bachelor's Degree at MQF Level 6 (subject to a minimum of 180 ECTS credits, or equivalent*) in Statistics or Mathematics or Economics or Accountancy or Finance or Banking Studies or a recognised comparable professional qualification at MQF Level 6 in Accountancy, or in relevant areas as determined by management and eight (8) years of relevant satisfactory management experience.

*A recognised comparable Bachelor's qualification, as applicable, is only accepted subject to an MQRIC formal recognition statement being submitted with the application (subject to the provisions of clause 5.4 of the General Provisions document). A recognised Bachelor's qualification from the University of Malta (awarded pre-2009) with less than 180 ECTS credits is acceptable provided that it is verified by MQRIC or the University of Malta that the workload is comparable to the minimum of 180 ECTS credits.

Public officers applying for this post must be confirmed in their current appointment, unless the current appointment is in a different class/career stream or in a definite position, but may apply for a lower grade/position even if not confirmed and whether in the same stream or not. Reversion to previous unconfirmed appointment is not possible.

4.2 (i) Moreover, candidates who have not yet formally obtained any of the above-mentioned qualifications will still be considered. Such candidates are to submit evidence that they have been approved for the award of the qualification in question.

(ii) Furthermore, candidates who are currently following a recognised programme of study at a higher MQF level

dak mitlub hawn fuq jiġu kkunsidrati wkoll. Dawn il-kandidati għandhom jissottomettu evidenza li temmew b'suċċess il-kretti meħtieġa tal-ECTS, jew ekwivalenti, u laħqu l-livell tal-MQF meħtieġ, sal-ħin u d-data tal-għeluq tas-sejħa għall-applikazzjonijiet. L-applikanti prospettivi għandhom jinnotaw ir-rekwiżit li jipproduċu dikjarazzjonijiet ta' rikonoxximent tal-MQRIC fir-rigward tal-kwalifiki tagħhom mill-MQRIC, jew awtorità pertinenti oħra, kif applikabbli, skont id-dispożizzjonijiet applikabbli għal din is-sejħa għall-applikazzjonijiet (ara l-ħolqa aktar 'l isfel).

4.3 Kandidati li għadhom ma kisbux formalment jew għadhom mhux approvati għall-kwalifika rikjesta hekk kif speċifikata fil-paragrafu 4.1 jew kif indikat f'paragrafu 3.1 tad-dispożizzjonijiet ġenerali (https://peopleandstandards.gov.mt/media/PDFs/Resourcing/GenProvs/GeneralProvisions_MT.pdf) xorta jiġu kkunsidrati, basta jibagħtu evidenza li jinsabu fl-aħħar fażi tal-kors li jwassal għall-għoti tat-tali kwalifika. Il-persuni maħtura jridu jġibu, jew ġew approvati, għat-tali kwalifika fi żmien sena mid-data tal-ħatra tagħhom. Jekk l-iskadenza ma tintlaħaqx, il-ħatra, għal din ir-raġuni, tiġi awtomatikament terminata.

Sottomissjoni ta' Dokumentazzjoni

5.1 Il-kwalifiki u l-esperjenza li l-persuna jkollha għandhom jintwerew b'ċertifikati/traskrizzjonijiet u/jew dokumenti, li kopja tagħhom għandha tkun skennjata u mibgħuta permezz tal-Portal tar-Reklutaġġ tal-Edukazzjoni (https://edurecruitment.gov.mt)

5.2 Id-dokumenti oriġinali għandhom, mingħajr eċċezzjoni, jintwerew waqt l-intervista.

Proċeduri tal-Għażla

6.1 L-applikanti eliġibbli jiġu assessjati minn bord tal-għażla biex jiġi ddeterminat min hu adatt għall-post. Il-marka massima għal dan il-proċess tal-għażla hija 100% u l-marka li persuna trid iġġib biex tgħaddi hija 50%.

6.2 Tingħata kunsiderazzjoni xierqa lill-kandidati li, minbarra dak rikjest f'paragrafi 4.1 sa 4.3, għandhom esperjenza ta' xogħol rilevanti u ppruvata.

Sottomissjoni tal-Applikazzjoni

7.1 L-applikazzjonijiet għandhom jiġu sottomessi, għall-attenzjoni tal-Ministeru għall-Edukazzjoni, l-Isport, iż-Żgħażagħ, ir-Riċerka u l-Innovazzjoni, permezz tal-Portal tar-Reklutaġġ tal-Edukazzjoni **biss** (https://edurecruitment.gov.mt) L-applikazzjonijiet għandhom jinkludu Curriculum Vitae kompletament aġġornat (li għandu jinkludi lista tal-kwalifiki tal-applikant u l-istorja tal-impjieg). Id-data tal-għeluq tal-applikazzjonijiet hija s-1.30 p.m. (Ħin Ċentrali Ewropew) ta' nhar it-Tnejn, 27 ta' Lulju, 2026.

than that requested above will also be considered. Such candidates are to submit evidence that they have successfully completed the necessary ECTS credits, or equivalent, and attained the required MQF level, by the closing time and date of the call for applications. Prospective applicants should note the requirement to produce MQRIC recognition statements in respect of their qualifications from MQRIC, or other designated authorities, as applicable, as per provisions applicable to this call for applications (see link below).

4.3 Candidates who have not yet formally obtained or are not yet approved for the qualification specified in paragraph 4.1 or else as indicated in paragraph 3.1 of the general provisions (https://peopleandstandards.gov.mt/media/PDFs/Resourcing/GenProvs/GeneralProvisions_ENG.pdf) will still be considered provided that they submit evidence that they are in the final phase of their course leading to such qualification. Appointees must obtain, or be approved, for the award of such qualification within one year of their appointment date. If this stipulated deadline for the attainment of such qualification is not met, the appointment will be, for this reason, automatically terminated.

Submission of Supporting Documentation

5.1 Qualifications and experience claimed must be supported by certificates/transcripts and/or testimonials, copies of which are to be scanned and sent through the Education Recruitment Portal (https://edurecruitment.gov.mt).

5.2 Original certificates and/or testimonials are to be invariably produced for verification at the interview.

Selection Procedures

6.1 Eligible applicants will be assessed by a selection board to determine their suitability for the post. The maximum mark for this selection process is 100% and the pass mark is 50%.

6.2 Due consideration will be given to applicants who, besides the requisites indicated in paragraphs 4.1 to 4.3, have proven relevant work experience.

Submission of Applications

7.1 Applications are to be submitted, for the attention of the Ministry for Education and Sport through the online Education Recruitment Portal **only** (https://edurecruitment.gov.mt). Applications are to include a Curriculum Vitae, completely up-to-date (which should include a list of qualifications held by applicant and the employment history). The closing date of the receipt of applications is 1.30 p.m. (Central European Time) of Monday, 27th July, 2026. A computer-generated email will be sent as

Ittra elettronika ġġenerata mill-kompjuter tintbagħat bħala rċevuta tal-applikazzjoni. Aktar dettalji dwar is-sottomissjoni tal-applikazzjonijiet jinsabu fid-dispożizzjonijiet ġenerali msemmija hawn isfel.

7.2 Hija r-responsabbiltà tal-applikanti li ma jħallux sal-aħħar mument biex jissottomettu l-applikazzjoni tagħhom.

7.3 Applikazzjonijiet li jaslu wara d-data u l-ħin tal-għeluq (i.e. applikazzjonijiet tard) ma jiġux aċċettati.

7.4 Applikanti jingħataw sa jumejn (2) xogħol wara d-data u l-ħin tal-għeluq ta' din is-sejħa għall-applikazzjonijiet, biex jissottomettu dokumenti mhux korretti jew mhux mimlija kif suppost jew nieqsa.

Dispożizzjonijiet Ġenerali Oħra

8. Dispożizzjonijiet ġenerali oħra dwar din is-sejħa għall-applikazzjonijiet, b'referenza partikolari għal:

benefiċċji applikabbli, kundizzjonijiet u regoli/regolamenti;
applikazzjonijiet laterali;
bdil raġonevoli għall-persuni rreġistrati b'diżabbiltà;

sottomissjoni ta' dikjarazzjoni ta' rikonoxximent dwar il-kwalifiki;
kwalifiki f'livell ogħla;
livell komparattiv tal-impjegati tas-Settur Pubbliku;
rinunzji ta' applikazzjonjiet pendenti;
pubblikazzjoni tar-riżultat;
eżami mediku;
proċess sabiex tiġi sottomessa petizzjoni dwar ir-riżultat;

aċċess għall-formola tal-applikazzjoni u dettalji relatati;
żamma ta' dokumenti,

jistgħu jiġu aċċessati minn (https://peopleandstandards.gov.mt/media/PDFs/Resourcing/GenProvs/GeneralProvisions_MT.pdf) Dawn id-dispożizzjonijiet ġenerali għandhom jiġu meqjusa bħala parti integrali minn din is-sejħa għall-applikazzjonijiet.

an acknowledgement of the application. Further details concerning the submission of applications are contained in the general provisions referred to below.

7.2 It is the responsibility of the applicants not to leave until the last moment for submission of their application.

7.3 Applications which are received after closing date and time (i.e. late applications) would not be accepted.

7.4 Applicants are granted up to two (2) working days after closing date and time of this call for applications, to submit any incorrect or incomplete or missing documents.

Other General Provisions

8. Other general provisions concerning this call for applications, with particular reference to:

applicable benefits, conditions and rules/regulations;
lateral applications;
reasonable accommodation for registered persons with disability;
submission of recognition statements in respect of qualifications;
qualifications at a higher level;
comparative level of Public Sector employees;
renouncement of pending applications;
publication of the result;
medical examination;
the process for the submission of petitions concerning the result;
access to application forms and related details;
retention of documents,

may be accessed from (https://peopleandstandards.gov.mt/media/PDFs/Resourcing/GenProvs/GeneralProvisions_ENG.pdf) These general provisions are to be regarded as an integral part of this call for applications.

L-10 ta' Lulju, 2026

MINISTERU GĦALL-AGRIKOLTURA, IS-SAJD U L-PROVVISTA TAL-IKEL

Post ta' Assistant Veterinary Technical Officer II fil-Ministeru għall-Agrikoltura, is-Sajd u l-Provvista tal-Ikel

Nomenklaturi li jindikaw il-maskil jinkludu wkoll il-femminil.

1. Is-Segretarju Permanenti, Ministeru għall-Agrikoltura, is-Sajd u l-Provvista tal-Ikel, jilqa' applikazzjonijiet

10th July, 2026

MINISTRY FOR AGRICULTURE, FISHERIES AND FOOD SUPPLY

Post of Assistant Veterinary Technical Officer II in the Ministry for Agriculture, Fisheries and Food Supply

Nomenclatures denoting the male gender include also the female gender.

1. The Permanent Secretary, Ministry for Agriculture, Fisheries and Food Supply, invites applications for the post

għallpost ta' Assistant Veterinary Technical Officer II fil-Ministeru għall-Agrikoltura, is-Sajd u l-Provvista tal-Ikel.

Termini u Kundizzjonijiet

2.1 Din il-ħatra hija suġġetta għal perjodu ta' probation/prova ta' sitt (6) xhur.

2.2 Is-salarju ta' Assistant Veterinary Technical Officer II huwa ta' Skala ta' Salarju 14, li fis-sena 2026 huwa ta' €20,645.02 fis-sena, li jiżdied bi €316.83 fis-sena sa massimu ta' €22,546.00.

2.3 Assistant Veterinary Technical Officer II fis-Skala ta Salarju 14 tiġi promossa għall-Skala 13 (€22,217.00 x €335.50 - €24,230.00 fl-2026) fil-grad ta Assistant Veterinary Officer II wara ħames (5) snin servizz fil-grad ta' Assistant Veterinary Technical Officer II fi Skala ta' Salarju 14, dejjem jekk tkun qdiet dmirha b'mod sodisfaċenti.

2.4 Assistant Veterinary Technical Officer II li jikseb kwalifika rilevanti fl-livell ta' Diploma MQF level 5 (suġġett għall-minimu ta' 60 krettu ECTS jew ekwivalenti*) kif rikonoxxuta mill-Management minn żmien għal żmien, waqt li ikun fl-impjieg fil-Veterinary Technical Class jitla awtomatikament fi Skala ta' Salarju 12 (€23,816.00 x €354.00 - €25,940.00 fl-2026) bħala Veterinary Technical Officer (Diploma) meta jottjeni il-kwalifika imsemmija u meta jtemm b'suċċess il-perjodu ta' prova, jibbenefika millproviżjonijiet li jirregolaw il-grad ta' Veterinary Technical Officer (Diploma).

*Kwalifika rikonoxxuta komparabbli ma' 60 krettu ECTS hekk kif applikabbli, hija aċċetata biss suġġett għalldikjarazzjoni formali ta' rikonoxximent mill-MQRIC li tiġi sottomessa mal-applikazzjoni (suġġett għad-dispożizzjonijiet tal-klawsola 5.4 tad-dokument tad-Dispożizzjonijiet Ġenerali).

2.5 Assistant Veterinary Technical Officer II li jikseb kwalifika rilevanti fl-livell ta' Degree MQF level 6 (suġġett għall-minimu ta' 180 krettu ECTS jew ewkivalenti**) rikonoxxuta mill-Management minn żmien għal żmien, waqt li ikun fl-impjieg fil-Veterinary Technical Class jitla awtomatikament fi Skala ta' Salarju 10 (€27,055.98 x €407.67 - €29,502.00 fl-2026) bħala Veterinary Technical Officer (Degree) meta jottjeni il-kwalifika imsemmija u meta jtemm b'suċċess il-perjodu ta' prova jibbenefika mill proviżjonjiet li jirregolaw il-grad ta' Veterinary Technical Officer (Degree).

**Kwalifika ta' Baċellerat komparabbli rikonoxxuta, kif applikabbli, hija aċċettata biss suġġett għal dikjarazzjoni formali ta' rikonoxximent mill-MQRIC li tiġi sottomessa mal-applikazzjoni (suġġett għad-dispożizzjonijiet tal-klawsola 5.4 tad-dokument tad-Dispożizzjonijiet Ġenerali).

of Assistant Veterinary Technical Officer II in the Ministry for Agriculture, Fisheries and Food Supply.

Terms and Conditions

2.1 This appointment is subject to a probationary/trial period of six (6) months.

2.2 The salary for the post of Assistant Veterinary Technical Officer II is Salary Scale 14, which in the year 2026 is equivalent to, €20,645.02 per annum, rising by annual increments of €316.83 up to a maximum of €22,546.00.

2.3 An Assistant Veterinary Technical Officer II in Salary Scale 14 will progress to Scale 13 (€22,217.00 x €335.50 - €24,230.00 in 2026) as Assistant Veterinary Technical Officer II on completion of five (5) years service in the grade of Assistant Veterinary Technical Officer II in Salary Scale 14, subject to satisfactory performance.

2.4 An Assistant Veterinary Technical Officer II who obtains a relevant qualification at Diploma level MQF level 5 (subject to a minimum of 60 ECTS credits or equivalent*) as recognised by management from time to time, whilst in employment in the Veterinary Technical Class shall automatically move into Salary Scale 12 (€23,816.00 x €354.00 - €25,940.00 in 2026) as Veterinary Technical Officer (Diploma) upon obtaining said qualification and upon successful completion of the probationary period will benefit from provisions regulating the grade of Veterinary Technical Officer (Diploma).

*A recognised qualification comparable to 60 ECTS credits, as applicable is only accepted subject to an MQRIC formal recognition statement being submitted with the application (subject to the provisions of clause 5.4 of the General Provisions document).

2.5 An Assistant Veterinary Technical Officer II who obtains a relevant qualification at Degree Level MQF level 6 (subject to a minimum of 180 ECTS credits or equivalent**) as recognised by management from time to time, whilst in employment in the Veterinary Technical Class shall automatically move into Salary Scale 10 (€27,055.98 x €407.67 - €29,502.00 in 2026) as Veterinary Technical Officer (Degree) upon obtaining said qualification and upon successful completion of the probationary period, and will benefit from the provisions regulating the grade of Veterinary Technical Officer (Degree).

**A recognised comparable Bachelor's qualification, as applicable, is only accepted subject to an MQRIC formal recognition statement being submitted with the application (subject to the provisions of clause 5.4 of the General Provisions document). A recognised Bachelor's qualification

Kwalifika ta' Baċellerat rikonoxxuta mill-Università ta' Malta (mogħtija qabel l-2009) b'inqas minn 180 krettu ECTS hija aċċettabbli sakemm jiġi vverifikat mill-MQRIC jew l-Università ta' Malta li l-ammont ta' xogħol huwa komparabbli mal-minimu ta' 180 krettu ECTS.

2.6 Persuni appuntanti jkunu intitolati għall-benefiċċji oħra u suġġetti għall-obligazzjonijiet kif stipulat fil ftehim pertinenti bejn il-Gvern ta' Malta u il-union kompenti.

2.7 Il-kandidati magħżula għandhom ikunu ta' kondotta xierqa għall-post/pożizzjoni li għalih saret l-applikazzjoni. Dawk li japplikaw minn barra s-Servizz Pubbliku għandhom jipproduċu ċertifikat tal-kondotta maħruġ mill-Uffiċċju tar-Rekords Kriminali jew awtorità kompetenti oħra mhux aktar minn sitt (6) xhur qabel id-data tal-għeluq ta' din is-sejħa għall-applikazzjonijiet, li għandu jiġi sottomess mill-persuna magħżula fi żmien ġimgħa (1) mid-data tan-notifika tal-ħatra.

2.8 Fir-rigward tar-rekwiżiti li joħorġu mid-Direttiva 16, dwar il-'Qafas Governattiv għall-Prevenzjoni u l-Ġestjoni ta' Kunflitti ta' Interess fl-Amministrazzjoni Pubblika', maħruġ mis-Segretarju Permanenti Ewlieni fis-27 ta' Novembru, 2023, u li daħal fi-seħħ fl-1 ta' Frar, 2024, il-bord tal-għażla se jivvaluta l-impjiegi preċedenti tal-kandidati biex jevalwa l-kunflitti ta' interess potenzjali. F'dan ir-rigward, il-kandidati għandhom jipprovdu CV kompletament aġġornat, inkluż il-kwalifiki u l-istorja tal-impjieg mal-applikazzjoni tagħhom. Kwalunkwe kwistjoni ta' kunflitt ta' interess potenzjali nnutata għandha tiġi rrappurtata lis-Segretarju Permanenti rispettiv biex jiġi żgurat li, jekk il-kandidat jiġi reklutat, tali kunflitti ta' interess ikunu mmaniġġjati b'mod xieraq.

Barra minn hekk, il-kandidati magħżula għandhom jirrappurtaw Kwalunkwe kunflitt ta' interess magħruf, attwali, potenzjali jew apparenti qabel ma jaċċettaw ħatra, permezz tad-Dikjarazzjoni preskritta disponibbli fl-Appendiċi 1 tad-Direttiva 16 (disponibbli minn (https://peopleandstandards.gov.mt/mt/homepage)).

Dmirijiet

3. Id-dmirijiet għal dan il-post ta' Assistant Veterinary Technical Officer II huma:

i. Jgħin fix-xogħol kollu veterinarju u tal-benesseri, inkluż il-preparazzjoni ta' tagħmir tas-sigurtà;

ii. Kif ordnat mill-Veterinary Officer, jieħu kampjuni tad-demm u kampjuni bijoloġiċi oħra;

iii. Imexxi, iġorr u/jew iżżomm u jrażżan l-annimali waqt l-ittestjar u t-trattament, u jassisti fl-għoti ta' kura veterinarja jew fl-amministrazzjoni ta' mediċini u trattamenti veterinarji

from the University of Malta (awarded pre-2009) with less than 180 ECTS credits is acceptable provided that it is verified by MQRIC or the University of Malta tha the workload is comparable to the minimum of 180ECTS credits.

2.6. Appointees will be entitled to such other benefits and subject to such other conditions and obligations as may be stipulated in any pertinent agreement between the Government of Malta and the competent union.

2.7 Selected candidates must be of conduct which is appropriate to the post/position applied for. Prior to appointment, selected candidates from outside the Public Service must produce a certificate of conduct issued by the Criminal Records Office or other competent authority not earlier than six (6) months from the closing date of this call for applications, which should be submitted by the selected candidate within one (1) week from the date of the notification of appointment.

2.8 In terms of the requirements emanating from Directive 16, regarding the 'Governing Framework for Preventing and Managing Conflicts of Interest in the Public Administration', issued by the Principal Permanent Secretary on 27th November, 2023, and which came into force on 1st February, 2024, the selection board will assess candidates' previous employments to assess potential conflicts of interest. In this respect, candidates are to provide a completely updated CV, including qualifications and employment history with their application. Any potential conflict of interest matters noted will be reported to the respective Permanent Secretary, to ensure that should the candidate be recruited, such conflicts of interest would be appropriately managed.

Moreover, selected candidates are to report any known actual, potential or apparent conflicts of interest prior to accepting an appointment, through the prescribed Declaration available at Appendix 1 to Directive 16 (available from (https://peopleandstandards.gov.mt/mt/homepage)).

Duties

3. The job duties for the post of Assistant Veterinary Technical Officer II include:

i. Assists in all veterinary and welfare work, including the preparation of safety equipment;

ii. As directed by the Veterinary Officer, takes blood samples and other biological samples;

iii. Leads, carries and/or holds and restrains animals during testing and treatment, and assists in the provision of veterinary care or in the administration of medicines and

oħra filwaqt li jżomm rekords ta' testijiet u proċeduri oħra fuq database/s rilevanti;

iv. Iwettaq tindif, diżinfettar ta' pinen, utensili, reċipjenti u vetturi skont proċeduri operattivi standard u jassisti fiż-żamma tal-miżuri ta' bijosigurtà;

v. Jifforma parti minn timijiet ta' spezzjoni u infurzar u jipparteċipa b'mod attiv fl-għoti ta' għajnuna ta' salvataġġ u ta' emerġenza lil annimali midruba, morda jew fraġli u kura ta' wara l-annimali inkluż eżerċizzju u riabilitazzjoni;

vi. Jgħin fit-twettiq ta' spezzjonijiet għal skopijiet ta' liċenzjar, finijiet ta' verifika jew biex jevalwa l-konformità mal-Kapitolu 437 jew Kapitolu 439 tal-liġijiet ta' Malta, u żżomm evidenza dokumentata dovuta tal-kundizzjonijiet tas-saħħa u l-benessri tal-annimali waqt l-ispezzjonijiet,

vii. Jgħin fl-abbozzar ta' rapporti u dokumenti oħra meħtieġa għal azzjonijiet ta' infurzar jew skopijiet ta' dokumentazzjoni u jagħti xhieda fil-qorti f'isem id-Dipartiment, meta meħtieġ,

viii. Jaqbad jew jikkonfiska annimali skont struzzjonijiet mid-Direttur;

ix. Iwettaq identifikazzjoni tal-annimali, kontrolli ta' identifikazzjoni, jirrapporta nuqqasijiet ta' konformità fuq speċi varji u jpoġġihom fuq id-database nazzjonali;

x. Jgħin fl-ispezzjonijiet post-mortem ta' karkassi taħt is-superviżjoni ta' veterinarji uffiċjali;

xi. Jifforma parti minn timijiet involuti fil-kontrolli tal-mard li jistgħu jinvolvu l-qtil ta' annimali fl-għalqa;

xii. Jgħin fl-irċevuta tal-kampjuni u l-allokazzjoni tan-numru tal-laboratorju għall-istess kampjuni, iddaħħal data relatata mar-reġistrazzjoni tal-kampjuni, u jiskennja files u dokumenti relatati max-xogħol tal-laboratorju;

xiii. Jissepara kampjuni tad-demm li għandhom jiġu sottomessi għall-analiżi tal-mard tal-annimali;

xiv. Jipprepara l-midja meħtieġa u jwettaq analiżi tal-laboratorju kif meħtieġ u l-ħruġ tar-riżultati;

xv. Jgħin fil-ħasil tal-oġġetti tal-ħġieġ u oġġetti oħra tal-laboratorju, u jipprepara u jisterilizza konsumabbli meħtieġa għat-teħid ta' kampjuni u analiżi, u awtoklavi ta' materjal tal-laboratorju;

xvi. Jgħin fil-monitoraġġ tal-prestazzjoni tat-tagħmir;

xvii. Kwalunkwe kompitu ieħor li s-superjuri jista' jiddelega lilu/ha, kif jista' jkun meħtieġ;

other veterinary treatments while keeping records of tests and other proceedings on relevant database/s;

iv. Carries out cleaning, disinfection of pens, utensils, receptacles and vehicles in line with standard operating procedures and assists in the upkeep of biosecurity measures;

v. Forms part of inspection and enforcement teams and actively participate in the provision of rescue and emergency assistance to injured, sick or frail animals and animal aftercare including exercise and rehabilitation;

vi. Assists with the carrying out of inspections for licensing purposes, auditing purposes or to assess compliance with Chapter 437 or Chapter 439 to the laws of Malta, and maintains due documentary evidence of animal health and welfare conditions during inspections,

vii. Assists in the drafting of reports and other documents required for enforcement actions or documentary purposes and gives evidence in court on behalf of the Department, when necessary,

viii. Seizes or confiscates animals pursuant to instructions from the Director;

ix. Carries out animal identification, identification checks, reports non-compliances on various species and puts them on the national database;

x. Assists in post-mortem inspections of carcasses under the supervision of official veterinarians;

xi. Forms part of teams involved in disease controls that may involve the culling of animals on the field;

xii. Assists in receipt of samples and laboratory number allocation for same samples, inputs data related to registration of samples, and scans and files paperwork related to laboratory work;

xiii. Separates blood samples to be submitted for animal disease analysis;

xiv. Prepares media required and carries out laboratory analysis as required and issuing of results;

xv. Assists in washing glassware and other lab items, and prepares and sterilises consumables required for sampling and analysis, and autoclaving of lab material;

xvi. Assists in equipment performance monitoring;

xvii. Undertakes any other tasks, which the superior may delegate to him/her, as may be required;

xviii. Iwettaq dmirijiet oħra li jistgħu jiġu aġġornati biex jissodisfaw ir-rekwiżiti ta' kwalunkwe qasam ieħor kif ikkonfermat mis-Segretarju Permanenti;

xix. Kwalunkwe dmir ieħor hekk kif ordnat mis-Segretarju Permanenti Ewlieni.

Rekwiżiti tal-Eliġibbiltà

4.1 Sal-ħin u d-data tal-għeluq ta' din is-sejħa għall-applikazzjonijiet, l-applikanti għandhom ikunu:

i. a. ċittadini ta' Malta; jew

b. ċittadini ta' Stati Membri oħra tal-Unjoni Ewropea li għandhom jedd għal trattament ugwali daqs ċittadini Maltin fi kwistjonijiet ta' impjieg bis-saħħa ta' leġiżlazzjoni tal-UE u dispożizzjonijiet ta' trattati dwar iċ-ċaqliq ħieles tal-ħaddiema; jew

c. ċittadini ta' kwalunkwe pajjiż ieħor li għandhom jedd għal trattament ugwali daqs ċittadini Maltin fi kwistjonijiet ta' impjieg minħabba li jkunu japplikaw għal dak il-pajjiż b'leġiżlazzjoni tal-UE u dispożizzjonijiet ta' trattati dwar iċ-ċaqliq ħieles tal-ħaddiema; jew

d. kwalunkwe persuni oħra li għandhom jedd għal trattament ugwali daqs ċittadini Maltin fi kwistjonijiet ta' impjieg permezz tar-relazzjoni familjari tagħhom ma' persuni msemmija f'(a), (b) jew (c), skont kif hemm fil-liġi jew fil-leġiżlazzjoni tal-UE u dispożizzjonijiet ta' trattati msemmija hawn fuq; jew

e. ċittadini ta' pajjiżi terzi li jkunu ngħataw status ta' residenti li joqogħdu għal żmien twil f'Malta taħt ir-regolament 4 tar-Regolamenti tal-2006 dwar 'Status ta' Residenti li joqogħdu għal Żmien Twil (Ċittadini ta' Pajjiżi Terzi)', jew li jkunu ngħataw permess ta' residenza taħt ir-regolament 18(3) tal-istess regolamenti, flimkien mal-membri tal-familja ta' ċittadini ta' pajjiżi terzi li jkunu ngħataw permess ta' residenza taħt ir-Regolamenti tal-2007 dwar ir-Riunifikazzjoni tal-Familji; jew

f. Fil-pussess ta' dokument tar-residenza maħruġ skont id-dokument 'Status ta' Residenza ta' Ċittadini tar-Renju Unit u l-Membri tal-Familja tagħhom f'Malta skont il-Ftehim dwar l-Irtirar tar-Renju Unit u l-Irlanda ta' Fuq mill-Unjoni Ewropea u r-Regolamenti tal-Komunità Ewropea dwar l-Enerġija Atomika'.

Għandu jintalab il-parir tat-Taqsima taċ-Ċittadinanza fi ħdan l-Aġenzija Komunità Malta u tat-Taqsima tal-Espatrijati fi ħdan Identità skont il-ħtieġa fl-interpretazzjoni tad-dispożizzjonijiet imsemmija hawn fuq.

Il-ħatra ta' kandidati msemmija f'(b), (c), (d) u (e) hawn fuq teħtieġ il-ħruġ ta' liċenzja tax-xogħol f'dawk il-każijiet

xviii. Undertakes any other duties which may be updated to meet the requirements of any other area as confirmed by the Permanent Secretary;

xix. Performs any other duties as directed by the Principal Permanent Secretary.

Eligibility Requirements

4.1 By the closing time and date of this call for applications, applicants must be:

i. a. citizens of Malta; or

b. citizens of other Member States of the European Union who are entitled to equal treatment to Maltese citizens in matters of employment by virtue of EU legislation and treaty provisions dealing with the free movement of workers; or

c. citizens of any other country who are entitled to equal treatment to Maltese citizens in matters related to employment by virtue of the application to that country of EU legislation and treaty provisions dealing with the free movement of workers; or

d. any other persons who are entitled to equal treatment to Maltese citizens in matters related to employment in terms of the law or the above-mentioned EU legislation and treaty provisions, on account of their family relationship with persons mentioned in paragraph (a), (b) or (c); or

e. third country nationals who have been granted long-term resident status in Malta under regulation 4 of the 'Status of Long-term Residents (Third Country Nationals) Regulations, 2006' or who have been granted a residence permit under regulation 18(3) thereof, together with family members of such third country nationals who have been granted a residence permit under the 'Family Reunification Regulations, 2007'; or

f. in possession of a residence document issued in terms of the 'Residence Status of United Kingdom Nationals and their Family Members in Malta in accordance with the Agreement on the Withdrawal of the United Kingdom and Northern Ireland from the European Union and the European Atomic Energy Community Regulations'.

The advice of the Citizenship Unit within Community Malta Agency and the Expatriates Unit within Identità should be sought as necessary in the interpretation of the above provisions.

The appointment of candidates referred to at (b), (c), (d) and (e) above would necessitate the issue of an employment

fejn hija meħtieġa skont l-Att dwar l-Immigrazzjoni u leġiżlazzjoni sussidjarja. Jobsplus għandha tiġi kkonsultata skont il-ħtieġa dwar din il-materja.

ii. kapaċi jikkomunikaw bil-lingwa Maltija u dik Ingliża sabiex jitwettqu b'mod suffiċjenti u adegwat d-dmirijiet li għalihom saret l-applikazzjoni;

U

iii. fil-pussess ta' kwalifika rikonoxxuta fil-livell 4 tal-MQF (suġġetta għall-minimu ta' 120 krettu ECTS, jew ekwivalenti*) rilevanti għal Veterinary Technical Services kif rikonoxxuta mill-Management minn żmien għall-żmien, u kif mogħtija minn instituzzjoni rikonoxxuta;

*Kwalifika rikonoxxuta komparabbli ma' 120 krettu ECTS, hekk kif applikabli, hija aċċettata biss suġġett għal dikjarazzjoni formali ta' rikonoxximent mill-MQRIC li tiġi sottomessa mal-applikazzjoni (suġġett għad-dispożizzjonijiet tal-klawsola 5.4 tad-dokument tad-Dispożizzjonijiet Ġenerali)

JEW

iv. fill-pussess ta' żewg (2) suġġetti fil-Livell Avvanzat ta' Ċertifikazzjoni, li wieħed (1) minnhom irid ikun Biology jew Chemistry

Uffiċjali pubbliċi li japplikaw għal dan il-post iridu jkunu kkonfermati fil-ħatra attwali tagħhom, sakemm il-ħatra attwali ma tkunx fi klassi/linja ta' karriera differenti jew f'pożizzjoni definita, iżda jistgħu japplikaw għal grad/pożizzjoni inqas anke jekk mhux ikkonfermati u irrispettivament jekk hux fl-istess linja ta' karriera jew le. Riverżjoni għal ħatra preċedenti mhux ikkonfermata mhijiex possibbli.

4.2 i. Aktar minn hekk, kandidati li għadhom ma kisbux formalment jew għadhom mhux approvati għall-kwalifika rikjesta hekk kif speċifikata fil-paragrafu 4.1 jew kif indikat f'paragrafu 3.1 tad-dispożizzjonijiet ġenerali (https://peopleandstandards.gov.mt/media/PDFs/Resourcing/GenProvs/GeneralProvisions_MT.pdf) xorta jiġu kkunsidrati, basta jibagħtu evidenza li jinsabu fl-aħħar fażi tal-kors li jwassal għall-għoti tat-tali kwalifika. Il-persuni maħtura jridu jġibu, jew ġew approvati, għat-tali kwalifika fi żmien sena mid-data tal-ħatra tagħhom. Jekk l-iskadenza għall-kisba tal-imsemmija kwalifika ma tintlaħaqx, il-ħatra, għal din ir-raġuni, tiġi awtomatikament terminata.

ii. Kandidati li bħalissa qed isegwu programm ta' studju rikonoxxut f'livell tal-MQF ogħla minn dak mitlub hawn fuq jiġu kkunsidrati wkoll. Dawn il-kandidati għandhom jissottomettu evidenza li temmew b'suċċess il-kretti meħtieġa tal-ECTS, jew ekwivalenti, u laħqu l-livell tal-MQF meħtieġ,

licence in so far as this is required by the Immigration Act and subsidiary legislation. Jobsplus should be consulted as necessary on this issue.

ii. able to communicate in the Maltese and English languages in order to sufficiently and adequately carry out the duties applied for;

AND

iii. in possession of a recognised qualification at MQF Level 4 (subject to a minimum of 120 ECTS credits, or equivalent*) relevant to the Veterinary Technical Services as recognised by management from time to time, and awarded by a recognised institution;

*A recognised qualification comparable to 120 ECTS credits, as applicable, is only accepted subject to an MQRIC formal recognition statement being submitted with the application (subject to the provisions of clause 5.4 of the General Provisions document).

OR

iv. in possession of two (2) passes at Advanced Level Certification, one (1) of which must be in either Biology or Chemistry.

Public officers applying for this post must be confirmed in their current appointment, unless the current appointment is in a different class/career stream or in a definite position, but may apply for a lower grade/position even if not confirmed and whether in the same stream or not. Reversion to previous unconfirmed appointment is not possible.

4.2 i. Candidates who have not yet formally obtained or are not yet approved for the qualification specified in paragraph 4.1 or else as indicated in paragraph 3.1 of the general provisions (https://peopleandstandards.gov.mt/media/PDFs/Resourcing/GenProvs/GeneralProvisions_ENG.pdf) will still be considered provided that they submit evidence that they are in the final phase of their course leading to such qualification. Appointees must obtain, or be approved, for the award of such qualification within one year of their appointment date. If this stipulated deadline for the attainment of such qualification is not met, the appointment will be, for this reason, automatically terminated.

ii. Furthermore, candidates who are currently following a recognised programme of study at a higher MQF level than that requested above will also be considered. Such candidates are to submit evidence that they have successfully completed the necessary ECTS credits, or equivalent, and

sal-ħin u d-data tal-għeluq tas-sejħa għall-applikazzjonijiet. L-applikanti prospettivi għandhom jinnotaw ir-rekwiżit li jipproduċu dikjarazzjonijiet ta' rikonoxximent tal-MQRIC fir-rigward tal-kwalifiki tagħhom mill-MQRIC, jew awtorità pertinenti oħra, kif applikabbli, skont id-dispożizzjonijiet applikabbli għal din is-sejħa għall-applikazzjonijiet (ara l-ħolqa aktar 'l isfel).

4.3. Uffiċjali pubbliċi li għandhom grad fi klassi partikolari, u li ngħataw il-ħatra ta' Officer in Scale permezz ta' deċiżjoni tal-Grievances Unit fl-istess skala ta' dak ta' grad ogħla fl-istess klassi, huma eliġibbli li japplikaw għal gradi miftuħa għal uffiċjali li għandhom tali grad ogħla bl-istess skala ta' dik tal-ħatra ta' Officer in Scale.

Is-snin ta' servizz mid-data ta' meta daħlet fis-seħħ il-ħatra bħala Officer in Scale jgħoddu bħala parti mis-snin ta' servizz mitluba fis-sejħa għall-applikazzjonijiet.

Kwalunkwe kriterju ieħor ta' eliġibbiltà għall-post irid jiġi sodisfatt skont din is-sejħa għall-applikazzjonijiet.

4.4 Uffiċjali pubbliċi li bħalissa għandhom ħatra bħala Uffiċjal fil-Grad huma kkunsidrati fuq bażi personali li jappartjenu għall-klassi/linja tal-grad sostantiv immedjatament preċedenti tagħhom, u jistgħu japplikaw fuq il-bażi tal-iskala kurrenti tagħhom bħala Uffiċjal fil-Grad, li għandha tkun ekwivalenti għal, jew ogħla minn, il-livell ta' eliġibbiltà meħtieġ minn din is-sejħa għall-applikazzjonijiet.

Is-snin ta' servizz mid-data effettiva tal-ħatra bħala uffiċjal fil-Grad huma kkalkulati għall-iskop li jissodisfaw is-snin meħtieġa ta' 'servizz fil-grad' kif stipulat fis-sejħiet għall-applikazzjonijiet.

Kwalunkwe rekwiżit ieħor ta' eliġibbiltà għall-post/pożizzjoni għandu jintlaħaq f'termini ta' din is-sejħa għall-applikazzjonijiet.

Sottomissjoni ta' Dokumentazzjoni

5.1 Il-kwalifiki u l-esperjenza li l-persuna jkollha għandhom jintwerew b'ċertifikati/traskrizzjonijiet u/jew dokumenti, li kopja tagħhom għandha tkun skennjata u mibgħuta permezz tal-Portal tar-Reklutaġġ (https://recruitment.gov.mt).

5.2. Id-dokumenti oriġinali għandhom, mingħajr eċċezzjoni, jintwerew waqt l-intervista.

Proċeduri tal-Għażla

6.1 L-applikanti eliġibbli jiġu assessjati minn bord tal-għażla biex jiġi ddeterminat min hu adatt għall-post. Il-marka massima għal dan il-proċess tal-għażla hija 100% u l-marka li persuna trid iġġib biex tgħaddi hija 50%.

attained the required MQF level, by the closing time and date of the call for applications. Prospective applicants should note the requirement to produce MQRIC recognition statements in respect of their qualifications from MQRIC, or other designated authorities, as applicable, as per provisions applicable to this call for applications (see link below).

4.3 Public officers holding a grade in a particular stream, and who were granted Officer in Scale status by virtue of a Grievances Unit decision in the same scale as that of a higher grade in that stream, are eligible to apply for grades open to officers holding such higher grade within the stream that carries the same scale as that of the Officer in Scale status.

The years of service since the effective date of appointment as Officer in Scale are reckonable for the purpose of satisfying any requisite years of service stipulated in calls for applications.

Any other eligibility requisites for the post must be met in terms of this call for applications.

4.4 Public officers who currently hold an appointment as Officer in Grade are considered on a personal basis to pertain to the class/stream of their immediately previous substantive grade, and may apply on the basis of their current scale as Officer in Grade, which must be equivalent to, or higher than, the requisite eligibility level required by this call for applications.

Years of service since the effective date of appointment as Officer in Grade are reckonable for the purpose of satisfying any requisite years of 'service in the grade' as stipulated in calls for applications.

Any other eligibility requisites for the post/position must be met in terms of this call for applications.

Submission of Supporting Documents

5.1 Qualifications and experience claimed must be supported by certificates/transcripts and/or testimonials, copies of which are to be scanned and sent through the Recruitment Portal (https://recruitment.gov.mt).

5.2 Original certificates and/or testimonials are to be invariably produced for verification at the interview.

Selection Procedures

6.1 Eligible applicants will be assessed by a selection board to determine their suitability for the post. The maximum mark for this selection process is 100% and the pass mark is 50%.

6.2 Tingħata kunsiderazzjoni xierqa lill-kandidati li, minbarra dak rikjest f'paragrafi 4.1 sa 4.4, għandhom esperjenza ta' xogħol rilevanti u ppruvata.

Sottomissjoni tal-Applikazzjoni

7.1 L-applikazzjonijiet għandhom jiġu sottomessi, għall-attenzjoni tad-Direttur għas-Servizzi Korporattivi, Ministeru għall-Agrikoltura, is-Sajd u l-Provvista tal-Ikel, permezz tal-Portal tar-Reklutaġġ tal-Gvern online **biss** (https://recruitment.gov.mt). L-applikazzjonijiet għandhom jinkludu Curriculum Vitae kompletament aġġornat (li għandu jinkludi lista tal-kwalifiki tal-applikant u l-istorja tal-impjieg). Id-data tal-għeluq tal-applikazzjonijiet hija s-1.30 p.m. (Ħin Ċentrali Ewropew) ta' nhar il-Ġimgħa, 24 ta' Lulju, 2026. Ittra elettronika ġġenerata mill-kompjuter tintbagħat bħala rċevuta tal-applikazzjoni. Aktar dettalji dwar is-sottomissjoni tal-applikazzjonijiet jinsabu fid-dispożizzjonijiet ġenerali msemmija hawn isfel.

7.2 Hija r-responsabbiltà tal-applikanti li ma jħallux sal-aħħar mument biex jissottemettu l-applikazzjoni tagħhom.

7.3 Applikazzjonijiet li jaslu wara d-data u l-ħin tal-għeluq (i.e. applikazzjonijiet tard) ma jiġux aċċettati.

7.4 Applikanti jingħataw sa jumejn (2) xogħol wara d-data u l-ħin tal-għeluq ta' din is-sejħa għall-applikazzjonijiet, biex jissottomettu dokumenti mhux korretti jew mhux mimlija kif suppost jew nieqsa.

Dispożizzjonijiet Ġenerali Oħra

8. Dispożizzjonijiet ġenerali oħra dwar din is-sejħa għall-applikazzjonijiet, b'referenza partikolari għal:

benefiċċji applikabbli, kundizzjonijiet u regoli/regolamenti;
applikazzjonijiet laterali;
bdil raġonevoli għall-persuni rreġistrati b'diżabbiltà;

sottomissjoni ta' dikjarazzjoni ta' rikonoxximent dwar il-kwalifiki;
kwalifiki f'livell ogħla;
livell komparattiv tal-impjegati tas-Settur Pubbliku;
rinunzji ta' applikazzjonjiet pendenti;
pubblikazzjoni tar-riżultat;
eżami mediku;
proċess sabiex tiġi sottomessa petizzjoni dwar ir-riżultat;

aċċess għall-formola tal-applikazzjoni u dettalji relatati;
żamma ta' dokumenti,

jistgħu jiġu aċċessati minn (https://peopleandstandards.gov.mt/media/PDFs/Resourcing/GenProvs/GeneralProvisions_MT.pdf) jew jinkisbu mid-Direttorat

6.2 Due consideration will be given to applicants who, besides the requisites indicated in paragraphs 4.1 to 4.4, have proven relevant work experience.

Submission of Applications

7.1 Applications are to be submitted, for the attention of the Director Corporate Services, Ministry for Agriculture, Fisheries and Food Supply through the online Government Recruitment Portal **only** (https://recruitment.gov.mt). Applications are to include a Curriculum Vitae, completely up-to-date (which should include a list of qualifications held by applicant and the employment history). The closing date of the receipt of applications is 1.30 p.m. (Central European Time) of Friday, 24th July, 2026. A computer-generated email will be sent as an acknowledgement of the application. Further details concerning the submission of applications are contained in the general provisions referred to below.

7.2 It is the responsibility of the applicants not to leave until the last moment for submission of their application.

7.3 Applications which are received after closing date and time (i.e. late applications) are not allowed.

7.4 Applicants are granted up to two (2) working days after closing date and time of this call for applications, to submit any incorrect or incomplete or missing documents.

Other General Provisions

8. Other general provisions concerning this call for applications, with particular reference to:

applicable benefits, conditions and rules/regulations;

lateral applications;
reasonable accommodation for registered persons with disability;
submission of recognition statements in respect of qualifications;
qualifications at a higher level;
comparative level of Public Sector employees;
renouncement of pending applications;
publication of the result;
medical examination;
the process for the submission of petitions concerning the result;
access to application forms and related details;
retention of documents,

may be accessed from (https://peopleandstandards.gov.mt/media/PDFs/Resourcing/GenProvs/GeneralProvisions_ENG.pdf) or may be obtained from the Corporate Services

għas-Servizzi Korporattivi, Agriculture Research and Innovation Hub, Triq l-Ingiered, Ħal Luqa LQA 3300. Dawn id-dispożizzjonijiet ġenerali għandhom jiġu meqjusa bħala parti integrali minn din is-sejħa għall-applikazzjonijiet.

Is-sit elettroniku, u l-indirizz elettroniku tad-Direttorat huma (http://agrikoltura.gov.mt) u (humanresources.maff@gov.mt).

L-10 ta' Lulju, 2026

UFFIĊĊJU TAD-DEPUTAT PRIM MINISTRU U MINISTERU GĦAS-SAĦĦA

Post ta' Junior Staff Grade (Klassi Medika) fl-Uffiċċju tad-Deputat Prim Ministru u Ministeru għas-Saħħa

Nomenklaturi li jindikaw il-maskil jinkludu wkoll il-femminil.

1. Id-Direttur Ġenerali (People Management), Uffiċċju tad-Deputat Prim Ministru u Ministeru għas-Saħħa tilqa' applikazzjonijiet għall-post ta' Junior Staff Grade (Klassi Medika) fl-Uffiċċju tad-Deputat Prim Ministru u Ministeru għas-Saħħa.

Termini u Kundizzjonijiet

2.1 Din il-ħatra hija suġġetta għal perjodu ta' prova ta' sena (1).

2.2 Is-salarju ta' Junior Staff Grade (Klassi Medika) huwa ta' Skala ta' Salarju 8, li fis-sena 2026 huwa ta' €30,405.02 fis-sena, li jiżdied b'€486.83 fis-sena sa massimu ta' €33,326.

2.3 Persuna fil-grad ta' Junior Staff Grade (Klassi Medika) titla' fi Skala ta' Salarju 7 (€32,158 x €531.17 - €35,345.02) wara sentejn (2) servizz full time fil-grad, jekk tkun qdiet dmirha b'mod sodisfaċenti.

2.4 Qed jiġi nnutat li s-salarju ta' Junior Staff Grade (Klassi Medika) huwa supplimentat b'allowances kif speċifikat mill-ftehim settorali fis-seħħ iffirmat bejn il-Gvern ta' Malta u l-Assoċazzjoni Medika ta' Malta (MAM).

2.5 Il-kandidati magħżula għandhom ikunu ta' kondotta xierqa għall-post li għalih saret l-applikazzjoni. Dawk li japplikaw minn barra s-Servizz Pubbliku għandhom jipproduċu ċertifikat tal-kondotta maħruġ mill-Uffiċċju tar-Rekords Kriminali jew awtorità kompetenti oħra mhux aktar minn sitt (6) xhur qabel id-data tal-għeluq ta' din is-sejħa għall-applikazzjonijiet, li għandu jiġi sottomess mill-persuna magħżula fi żmien ġimgħa (1) mid-data tan-notifika tal-ħatra.

Directorate, Agriculture Research and Innovation Hub, Triq l-Ingiered, Ħal Luqa LQA 3300. These general provisions are to be regarded as an integral part of this call for applications.

The website address and email address of the receiving Directorate are (http://agrikoltura.gov.mt) and (humanresources.maff@gov.mt).

10th July, 2026

OFFICE OF THE DEPUTY PRIME MINISTER AND MINISTRY FOR HEALTH

Post of Junior Staff Grade (Medical Class) in the Office of the Deputy Prime Minister and Ministry for Health

Nomenclatures denoting the male gender include also the female gender.

1. The Director General (People Management), Office of the Deputy Prime Minister and Ministry for Health invites applications for the post of Junior Staff Grade (Medical Class) in the Office of the Deputy Prime Minister and Ministry for Health.

Terms and Conditions

2.1 This appointment is subject to a probationary period of one (1) year.

2.2 The salary for the post of Junior Staff Grade (Medical Class) is Salary Scale 8, which in the year 2026 is equivalent to, €30,405.02 per annum, rising by annual increments of €486.83 up to a maximum of €33,326.

2.3 A Junior Staff Grade (Medical Class) will progress to Scale 7 (€32,158 x €531.17 - €35,345.02) on completion of two (2) years full time service in the grade, subject to satisfactory performance.

2.4 It is being noted that the salary for the post of Junior Staff Grade (Medical Class) is supplemented by allowances as specified by the sectoral agreement in force signed between the Government of Malta and the Medical Association of Malta (MAM).

2.5 Selected candidates must be of conduct which is appropriate to the post/position applied for. Prior to appointment, selected candidates from outside the Public Service must produce a certificate of conduct issued by the Criminal Records Office or other competent authority not earlier than six (6) months from the closing date of this call for applications, which should be submitted by the selected candidate within one (1) week from the date of the notification of appointment.

2.6 Fir-rigward tar-rekwiżiti li joħorġu mid-Direttiva 16, dwar il-'Qafas Governattiv għall-Prevenzjoni u l-Ġestjoni ta' Kunflitti ta' Interess fl-Amministrazzjoni Pubblika', maħruġ mis-Segretarju Permanenti Ewlieni fis-27 ta' Novembru, 2023, u li daħal fi-seħħ fl-1 ta' Frar, 2024, il-bord tal-għażla se jivvaluta l-impjiegi preċedenti tal-kandidati biex jevalwa l-kunflitti ta' interess potenzjali. F'dan ir-rigward, il-kandidati għandhom jipprovdu CV kompletament aġġornat, inkluż il-kwalifiki u l-istorja tal-impjieg mal-applikazzjoni tagħhom. Kwalunkwe kwistjoni ta' kunflitt ta' interess potenzjali nnutata għandha tiġi rrappurtata lis-Segretarju Permanenti rispettiv biex jiġi żgurat li, jekk il-kandidat jiġi reklutat, tali kunflitti ta' interess ikunu mmaniġġjati b'mod xieraq.

Barra minn hekk, il-kandidati magħżula għandhom jirrappurtaw Kwalunkwe kunflitt ta' interess magħruf, attwali, potenzjali jew apparenti qabel ma jaċċettaw ħatra, permezz tad-Dikjarazzjoni preskritta disponibbli fl-Appendiċi 1 tad-Direttiva 16 (disponibbli minn (https://peopleandstandards.gov.mt/mt/homepage)).

Dmirijiet

3.1 Id-dmirijiet għal dan il-post ta' Junior Staff Grade (Klassi Medika) huma:

i. Jipparteċipa fix-xogħol tad-Dipartiment hekk kif assenjat mit-Tmexxija Klinika tal-Isptar Mater Dei;

ii. Jikkollabora mill-qrib mal-kollegi tiegħu u jassisti fil-kura klinika kollha fi ħdan id-dipartiment skont l-istandards ta' kwalità tal-professjoni;

iii. Ikun parti mit-tim li jieħu ħsieb il-pazjenti fid-dipartiment rispettiv;

iv. Jaqdi dmirijiet hekk kif imqabbad miċ-Chairperson Kliniku tad-Dipartiment;

v. Jipparteċipa regolarment fi programmi ta' żvilupp professjonali kontinwu;

vi. Jassisti biex jistabbilixxi mekkaniżmi xierqa biex jassigura servizzi ta' kwalità;

vii. Jista' jkun meħtieġ li jaħdem rosters sabiex jiżgura li jingħata servizz 24/7 fis-servizz tas-Saħħa;

viii. Jista' jkun mitlub iwettaq dmirijiet fuq bażi ta' xift inkluż xogħol ta' billejl, kif applikabbli, skont rosters stabbiliti fl-Uffiċċju tad-Deputat Prim Ministru u Ministeru għas-Saħħa;

ix. Jagħmel użu mis-sistemi tat-Teknoloġija tal-Informatika li jkunu qed jintużaw fl-Uffiċċju tad-Deputat Prim Ministru u Ministeru għas-Saħħa;

2.6 In terms of the requirements emanating from Directive 16, regarding the 'Governing Framework for Preventing and Managing Conflicts of Interest in the Public Administration', issued by the Principal Permanent Secretary on 27th November, 2023, and which came into force on 1st February, 2024, the selection board will assess candidates' previous employments to assess potential conflicts of interest. In this respect, candidates are to provide a completely updated CV, including qualifications and employment history with their application. Any potential conflict of interest matters noted will be reported to the respective Permanent Secretary, to ensure that should the candidate be recruited, such conflicts of interest would be appropriately managed.

Moreover, selected candidates are to report any known actual, potential or apparent conflicts of interest prior to accepting an appointment, through the prescribed Declaration available at Appendix 1 to Directive 16 (available from (https://peopleandstandards.gov.mt/mt/homepage)).

Duties

3.1 The job duties for the post of Junior Staff Grade (Medical Class) include:

i. Participation in the work of the Department as assigned by the Clinical Administration of Mater Dei Hospital;

ii. Liaises closely with the rest of his/her colleagues and assist in all clinical care within the remit of the department in accordance with quality standards of the profession;

iii. Be part of the team looking after patients in the respective department;

iv. Carries out duties as directed by the Clinical Chairperson;

v. Participates regularly in programmes of continuous professional development;

vi. Assists in establishing appropriate mechanisms to ensure quality of services;

vii. May be required to work rosters to ensure 24/7 coverage within the health service;

viii. May be required to perform duties on a shift basis including night duty, as applicable, according to the established rosters in the Office of the Deputy Prime Minister and Ministry for Health;

ix. Makes use of the Information Technology systems which may be in operation within the Office of the Deputy Prime Minister and Ministry for Health;

x. Iwettaq kull xogħol ieħor li s-superjur jista' jiddelega lilu/lilha, kif ikun meħtieġ;

xi. Iwettaq kull dmir ieħor kif ordnat mis-Segretarju Permanenti Ewlieni

3.2 Persuna appuntata tista' tkun rikjesta twettaq dmirijiet fi kwalunkwe servizz għall-Kura tas-Saħħa f'Malta skont id-diskrezzjoni tal-amministrazzjoni.

Rekwiżiti tal-Eliġibbiltà

4.1 Sal-ħin u d-data tal-għeluq ta' din is-sejħa għall-applikazzjonijiet, l-applikanti għandhom ikunu:

i. a. ċittadini ta' Malta; jew

b. ċittadini ta' Stati Membri oħra tal-Unjoni Ewropea li għandhom jedd għal trattament ugwali daqs ċittadini Maltin fi kwistjonijiet ta' impjieg bis-saħħa ta' leġiżlazzjoni tal-UE u dispożizzjonijiet ta' trattati dwar iċ-ċaqliq ħieles tal-ħaddiema; jew

c. ċittadini ta' kwalunkwe pajjiż ieħor li għandhom jedd għal trattament ugwali daqs ċittadini Maltin fi kwistjonijiet ta' impjieg minħabba li jkunu japplikaw għal dak il-pajjiż b'leġiżlazzjoni tal-UE u dispożizzjonijiet ta' trattati dwar iċ-ċaqliq ħieles tal-ħaddiema; jew

d. kwalunkwe persuni oħra li għandhom jedd għal trattament ugwali daqs ċittadini Maltin fi kwistjonijiet ta' impjieg permezz tar-relazzjoni familjari tagħhom ma' persuni msemmija f'(a), (b) jew (c), skont kif hemm fil-liġi jew fil-leġiżlazzjoni tal-UE u dispożizzjonijiet ta' trattati msemmija hawn fuq; jew

e. ċittadini ta' pajjiżi terzi li jkunu ngħataw status ta' residenti li joqogħdu għal żmien twil f'Malta taħt ir-regolament 4 tar-Regolamenti tal-2006 dwar 'Status ta' Residenti li joqogħdu għal Żmien Twil (Ċittadini ta' Pajjiżi Terzi)', jew li jkunu ngħataw permess ta' residenza taħt ir-regolament 18(3) tal-istess regolamenti, flimkien mal-membri tal-familja ta' ċittadini ta' pajjiżi terzi li jkunu ngħataw permess ta' residenza taħt ir-Regolamenti tal-2007 dwar ir-Riunifikazzjoni tal-Familji; jew

f. Fil-pussess ta' dokument tar-residenza maħruġ skont id-dokument 'Status ta' Residenza ta' Ċittadini tar-Renju Unit u l-Membri tal-Familja tagħhom f'Malta skont il-Ftehim dwar l-Irtirar tar-Renju Unit u l-Irlanda ta' Fuq mill-Unjoni Ewropea u r-Regolamenti tal-Komunità Ewropea dwar l-Enerġija Atomika'.

Għandu jintalab il-parir tat-Taqsima taċ-Ċittadinanza fi ħdan l-Aġenzija Komunità Malta u tat-Taqsima tal-Espatrijati fi ħdan Identità skont il-ħtieġa fl-interpretazzjoni tad-dispożizzjonijiet imsemmija hawn fuq.

x. Undertakes any other tasks, which the superior may delegate to him/her as may be required;

xi. Carries out any other duties as directed by the Principal Permanent Secretary.

3.2 The appointee may be required to perform duties in any of the Healthcare Services of the Government of Malta at the discretion of management.

Eligibility Requirements

4.1 By the closing time and date of this call for applications, applicants must be:

i. a. citizens of Malta; or

b. citizens of other Member States of the European Union who are entitled to equal treatment to Maltese citizens in matters of employment by virtue of EU legislation and treaty provisions dealing with the free movement of workers; or

c. citizens of any other country who are entitled to equal treatment to Maltese citizens in matters related to employment by virtue of the application to that country of EU legislation and treaty provisions dealing with the free movement of workers; or

d. any other persons who are entitled to equal treatment to Maltese citizens in matters related to employment in terms of the law or the above-mentioned EU legislation and treaty provisions, on account of their family relationship with persons mentioned in paragraph (a), (b) or (c); or

e. third country nationals who have been granted long-term resident status in Malta under regulation 4 of the 'Status of Long-term Residents (Third Country Nationals) Regulations, 2006' or who have been granted a residence permit under regulation 18(3) thereof, together with family members of such third country nationals who have been granted a residence permit under the 'Family Reunification Regulations, 2007'; or

f. in possession of a residence document issued in terms of the 'Residence Status of United Kingdom Nationals and their Family Members in Malta in accordance with the Agreement on the Withdrawal of the United Kingdom and Northern Ireland from the European Union and the European Atomic Energy Community Regulations'.

The advice of the Citizenship Unit within Community Malta Agency and the Expatriates Unit within Identità should be sought as necessary in the interpretation of the above provisions.

Il-ħatra ta' kandidati msemmija f'(b), (c), (d) u (e) hawn fuq teħtieġ il-ħruġ ta' liċenzja tax-xogħol f'dawk il-każijiet fejn hija meħtieġa skont l-Att dwar l-Immigrazzjoni u leġiżlazzjoni sussidjarja. Jobsplus għandha tiġi kkonsultata skont il-ħtieġa dwar din il-materja.

ii. ikunu profiċjenti fil-lingwa Maltija u fil-lingwa Ingliża;

iii. Irreġistrati bi sħiħ mal-Kunsill Mediku ta' Malta u fil-pussess ta' warrant biex jipprattikaw.

Uffiċjali pubbliċi li japplikaw għal dan il-post iridu jkunu kkonfermati fil-ħatra attwali tagħhom, sakemm il-ħatra attwali ma tkunx fi klassi/linja ta' karriera differenti jew f'pożizzjoni definita, iżda jistgħu japplikaw għal grad/pożizzjoni inqas anke jekk mhux ikkonfermati u irrispettivament jekk hux fl-istess linja ta' karriera jew le. Riverżjoni għal ħatra preċedenti mhux ikkonfermata mhijiex possibbli.

4.2. Uffiċjali pubbliċi li għandhom grad fi klassi partikolari, u li ngħataw il-ħatra ta' Officer in Scale permezz ta' deċiżjoni tal-Grievances Unit fl-istess skala ta' dak ta' grad ogħla fl-istess klassi, huma eliġibbli li japplikaw għal gradi miftuħa għal uffiċjali li għandhom tali grad ogħla bl-istess skala ta' dik tal-ħatra ta' Officer in Scale.

Is-snin ta' servizz mid-data ta' meta daħlet fis-seħħ il-ħatra bħala Officer in Scale jgħoddu bħala parti mis-snin ta' servizz mitluba fis-sejħa għall-applikazzjonijiet.

Kwalunkwe kriterju ieħor ta' eliġibbiltà għall-post irid jiġi sodisfatt skont din is-sejħa għall-applikazzjonijiet.

4.3 Uffiċjali pubbliċi li bħalissa għandhom ħatra bħala Uffiċjal fil-Grad huma kkunsidrati fuq bażi personali li jappartjenu għall-klassi/linja tal-grad sostantiv immedjatament preċedenti tagħhom, u jistgħu japplikaw fuq il-bażi tal-iskala kurrenti tagħhom bħala Uffiċjal fil-Grad, li għandha tkun ekwivalenti għal, jew ogħla minn, il-livell ta' eliġibbiltà meħtieġ minn din is-sejħa għall-applikazzjonijiet.

Is-snin ta' servizz mid-data effettiva tal-ħatra bħala uffiċjal fil-Grad huma kkalkulati għall-iskop li jissodisfaw is-snin meħtieġa ta' 'servizz fil-grad' kif stipulat fis-sejħiet għall-applikazzjonijiet.

Kwalunkwe rekwiżit ieħor ta' eliġibbiltà għall-post/pożizzjoni għandu jintlaħaq f'termini ta' din is-sejħa għall-applikazzjonijiet.

Sottomissjoni ta' Dokumentazzjoni

5.1 Il-kwalifiki u l-esperjenza li l-persuna jkollha għandhom jintwerew b'ċertifikati/traskrizzjonijiet u/jew dokumenti, li

The appointment of candidates referred to at (b), (c), (d) and (e) above would necessitate the issue of an employment licence in so far as this is required by the Immigration Act and subsidiary legislation. Jobsplus should be consulted as necessary on this issue.

ii. must be proficient in the Maltese and English languages;

iii. fully registered with the Medical Council of Malta and in possession of a warrant to practice.

Public officers applying for this post must be confirmed in their current appointment, unless the current appointment is in a different class/career stream or in a definite position, but may apply for a lower grade/position even if not confirmed and whether in the same stream or not. Reversion to previous unconfirmed appointment is not possible.

4.2 Public officers holding a grade in a particular stream, and who were granted Officer in Scale status by virtue of a Grievances Unit decision in the same scale as that of a higher grade in that stream, are eligible to apply for grades open to officers holding such higher grade within the stream that carries the same scale as that of the Officer in Scale status.

The years of service since the effective date of appointment as Officer in Scale are reckonable for the purpose of satisfying any requisite years of service stipulated in calls for applications.

Any other eligibility requisites for the post must be met in terms of this call for applications.

4.3 Public officers who currently hold an appointment as Officer in Grade are considered on a personal basis to pertain to the class/stream of their immediately previous substantive grade, and may apply on the basis of their current scale as Officer in Grade, which must be equivalent to, or higher than, the requisite eligibility level required by this call for applications.

The years of service since the effective date of appointment as Officer in Grade are reckonable for the purpose of satisfying any requisite years of 'service in the grade' as stipulated in calls for applications.

Any other eligibility requisites for the post must be met in terms of this call for applications

Submission of Supporting Documents

5.1 Qualifications and experience claimed must be supported by certificates/transcripts and/or testimonials,

kopja tagħhom għandha tkun skennjata u mibgħuta permezz tal-Portal tar-Reklutaġġ (https://recruitment.gov.mt).

5.2. Id-dokumenti oriġinali għandhom, mingħajr eċċezzjoni, jintwerew waqt l-intervista.

Proċeduri tal-Għażla

6.1 L-applikanti eliġibbli jiġu assessjati minn bord tal-għażla biex jiġi ddeterminat min hu adatt għall-post. Il-marka massima għal dan il-proċess tal-għażla hija 100% u l-marka li persuna trid iġġib biex tgħaddi hija 50%.

6.2 Tingħata kunsiderazzjoni xierqa lill-kandidati li, minbarra dak rikjest f'paragrafi 4.1 sa 4.3, għandhom esperjenza ta' xogħol rilevanti u ppruvata.

Sottomissjoni tal-Applikazzjoni

7.1 L-applikazzjonijiet għandhom jiġu sottomessi, għall-attenzjoni tad-Diviżjoni tal-People Management, Ministeru għas-Saħħa u l-Anzjanità Attiva, permezz tal-Portal tar-Reklutaġġ tal-Gvern online **biss** (https://recruitment.gov.mt). L-applikazzjonijiet għandhom jinkludu Curriculum Vitae kompletament aġġornat (li għandu jinkludi lista tal-kwalifiki tal-applikant u l-istorja tal-impjieg). Id-data tal-għeluq tal-applikazzjonijiet hija s-1.30 p.m. (Ħin Ċentrali Ewropew) ta' nhar il-Ġimgħa, 24 ta' Lulju, 2026. Ittra elettronika ġġenerata mill-kompjuter tintbagħat bħala rċevuta tal-applikazzjoni. Aktar dettalji dwar is-sottomissjoni tal-applikazzjonijiet jinsabu fid-dispożizzjonijiet ġenerali msemmija hawn isfel.

7.2 Hija r-responsabbiltà tal-applikanti li ma jħallux sal-aħħar mument biex jissottemettu l-applikazzjoni tagħhom.

7.3 Applikazzjonijiet li jaslu wara d-data u l-ħin tal-għeluq (i.e. applikazzjonijiet tard) ma jiġux aċċettati.

7.4 Applikanti jingħataw sa jumejn (2) xogħol wara d-data u l-ħin tal-għeluq ta' din is-sejħa għall-applikazzjonijiet, biex jissottomettu dokumenti mhux korretti jew mhux mimlija kif suppost jew nieqsa.

Dispożizzjonijiet Ġenerali Oħra

8. Dispożizzjonijiet ġenerali oħra dwar din is-sejħa għall-applikazzjonijiet, b'referenza partikolari għal:

benefiċċji applikabbli, kundizzjonijiet u regoli/regolamenti;
applikazzjonijiet laterali;
bdil raġonevoli għall-persuni rreġistrati b'diżabbiltà;

sottomissjoni ta' dikjarazzjoni ta' rikonoxximent dwar il-kwalifiki;
kwalifiki f'livell ogħla;

copies of which are to be scanned and sent through the Recruitment Portal (https://recruitment.gov.mt).

5.2 Original certificates and/or testimonials are to be invariably produced for verification at the interview.

Selection Procedures

6.1 Eligible applicants will be assessed by a selection board to determine their suitability for the post. The maximum mark for this selection process is 100% and the pass mark is 50%.

6.2 Due consideration will be given to applicants who, besides the requisites indicated in paragraphs 4.1 to 4.3, have proven relevant work experience.

Submission of Applications

7.1 Applications are to be submitted, for the attention of the People Management Division, Ministry for Health and Active Ageing, through the online Government Recruitment Portal **only** (https://recruitment.gov.mt). Applications are to include a Curriculum Vitae, completely up-to-date (which should include a list of qualifications held by applicant and the employment history). The closing date of the receipt of applications is 1.30 p.m. (Central European Time) of Friday, 24th July, 2026. A computer-generated email will be sent as an acknowledgement of the application. Further details concerning the submission of applications are contained in the general provisions referred to below.

7.2 It is the responsibility of the applicants not to leave until the last moment for submission of their application.

7.3 Applications which are received after closing date and time (i.e. late applications) are not allowed.

7.4 Applicants are granted up to two (2) working days after closing date and time of this call for applications, to submit any incorrect or incomplete or missing documents.

Other General Provisions

8. Other general provisions concerning this call for applications, with particular reference to:

applicable benefits, conditions and rules/regulations;
lateral applications;
reasonable accommodation for registered persons with disability;
submission of recognition statements in respect of qualifications;
qualifications at a higher level;

livell komparattiv tal-impjegati tas-Settur Pubbliku;
rinunzji ta' applikazzjonijiet pendenti;
pubblikazzjoni tar-riżultat;
eżami mediku;
proċess sabiex tiġi sottomessa petizzjoni dwar ir-riżultat;

aċċess għall-formola tal-applikazzjoni u dettalji relatati;
żamma ta' dokumenti,

jistgħu jiġu aċċessati minn (https://publicservices.gov.mt/en/people/Documents/Recruitment_GenProvs/General%20Provisions_MT.pdf) jew jinkisbu mid-Diviżjoni tal-People Management, Uffiċċju tad-Deputat Prim Ministru u Ministeru għas-Saħħa. Dawn id-dispożizzjonijiet ġenerali għandhom jiġu meqjusa bħala parti integrali minn din is-sejħa għall-applikazzjonijiet.

Is-sit elettroniku, u l-indirizz elettroniku tad-Diviżjoni huma (https://sahha.gov.mt), (recruitment.health@gov.mt), u +356 22992600.

L-10 ta' Lulju, 2026

UFFIĊĊJU TAD-DEPUTAT PRIM MINISTRU
U MINISTERU GĦAS-SAĦĦA

Post ta' Clinical Measurement Physiologist fl-Uffiċċju tad-Deputat Prim Ministru u Ministeru għas-Saħħa

Nomenklaturi li jindikaw il-maskil jinkludu wkoll il-femminil.

1. Id-Direttur Ġenerali (People Management), Uffiċċju tad-Deputat Prim Ministru u Ministeru għas-Saħħa, tilqa' applikazzjonijiet għall-Post ta' Clinical Measurement Physiologist fl-Uffiċċju tad-Deputat Prim Ministru u Ministeru għas-Saħħa.

Termini u Kundizzjonijiet

2.1 Din il-ħatra hija suġġetta għal perjodu ta' prova ta' tnax-il (12) xahar għal dawk li jiġu ngaġġati fi Skala ta' Salarju 10 u sitt (6) xhur għal dawk li jiġu ngaġġati fi Skala ta' Salarju 12.

2.2 Is-salarju ta' Clinical Measurement Physiologist (Diploma) huwa ta' Skala ta' Salarju 12 li fis-sena 2026 huwa ta' €23,816.00 fis-sena, li jiżdied bi €354 fis-sena sa massimu ta' €25,940.00 fis-sena.

2.3 Persuna fil-grad ta' Clinical Measurement Physiologist (Diploma) titla' minn Skala ta' Salarju 12 għal Skala ta' Salarju 10 (€27,055.98 x €407.67 - €29,502.00) mat-tlestija ta' ħames (5) snin servizz fil-grad ta' Clinical Measurement Physiologist (Diploma), jekk tkun qdiet dmirha b'mod sodisfaċenti.

comparative level of Public Sector employees;
renouncement of pending applications;
publication of the result;
medical examination;
the process for the submission of petitions concerning the result;
access to application forms and related details;
retention of documents,

may be accessed from (https://publicservices.gov.mt/en/people/Documents/Recruitment_GenProvs/General%20Provisions_ENG.pdf) or may be obtained from the People Management Division, Ministry for Health and Active Ageing. These general provisions are to be regarded as an integral part of this call for applications.

The website address and email address of the receiving Division are (https://health.gov.mt), (recruitment.health@gov.mt), and +356 22992600.

10th July, 2026

OFFICE OF THE DEPUTY PRIME MINISTER
AND MINISTRY FOR HEALTH

Post of Clinical Measurement Physiologist in the Office of the Deputy Prime Minister and Ministry for Health

Nomenclatures denoting the male gender include also the female gender.

1. The Director General (People Management), Office of the Deputy Prime Minister and Ministry for Health invites applications for the Post of Clinical Measurement Physiologist in the Office of the Deputy Prime Minister and Ministry for Health.

Terms and Conditions

2.1 This appointment is subject to a probationary period of twelve (12) months for those who will be appointed in Salary Scale 10 and six (6) months for those who will be appointed in Salary Scale 12.

2.2 The salary for the post of Clinical Measurement Physiologist (Diploma) is Salary Scale 12, which in the year 2026 is €23,816.00 per annum, rising by annual increments of €354 up to a maximum of €25,940.00 per annum.

2.3 A Clinical Measurement Physiologist (Diploma) will progress from Salary Scale 12 to Salary Scale 10 (€27,055.98 x €407.67 - €29,502.00) on completion of five (5) full years of service in the grade, subject to satisfactory performance as Clinical Measurement Physiologist (Diploma).

2.4 Persuna fil-grad ta' Clinical Measurement Physiologist (Diploma) titla' minn Skala ta' Salarju 10 għal Skala ta' Salarju 9 (€28,701.02 x €447.33 - €31,385.00) mat-tlestija ta' għaxar (10) snin servizz fil-grad ta' Clinical Measurement Physiologist (Diploma) fi Skala ta' Salarju 10.

2.5 Persuna fil-grad ta' Clinical Measurement Physiologist (Diploma) fi Skala ta' Salarju 10 li jkollha kwalifika f' Livell 6 tal-MQF (suġġetta għal minimu ta' 180 krettu ECTS, jew ekwivalenti) f'oqsma rilevanti kif speċifikat mill -Amministrazzjoni minn żmien għal żmien jew kwalifika kumparabbli professjonali, U b'sentejn (2) sħaħ ta' servizz sodisfaċenti fi Skala ta' Salarju 10, titla' fi Skala ta' Salarju 9 bħala Clinical Measurement Physiologist (Degree).

2.6 Is-salarju ta' Clinical Measurement Physiologist (Degree) huwa ta' Skala ta' Salarju 10, li fis-sena 2026 huwa ta' €27,055.98 fis-sena, li jiżdied b' €407.67 fis-sena sa massimu ta' €29,502.00 fis-sena.

2.7 Persuna fil-grad ta' Clinical Measurement Physiologist (Degree) titla' minn Skala ta' Salarju 10 għal Skala ta' Salarju 9 (€28,701.02 x €447.33 - €31,385.00) bħala Clinical Measurement Physiologist (Degree) mat-tlestija ta' sentejn (2) servizz fil-grad jekk tkun qdiet dmirha b'mod sodisfaċenti.

2.8 Persuna fil-grad ta' Clinical Measurement Physiologist li jkollha kwalifika ta' Master's Degree f' Livell 7 tal-MQF (suġġetta għal minimu ta' 90 krettu ECTS, jew ekwivalenti), f'oqsma rilevanti kif speċifikat mill-Amministrazzjoni minn żmien għal żmien, tidħol fi Skala ta' Salarju 10 bħala Clinical Measurement Physiologist (Degree) u mat-tlestija ta' sentejn (2) servizz sodisfaċenti fil-grad ta' Clinical Measurement Physiologist (Degree) u mat-tlestija b' suċċess tal-Competency Programme u Evaluation Framework titla' fi Skala ta' Salarju 8 (€30,405.02 x €486.83 - €33,326.00) bħala Senior Clinical Measurement Physiologist.

2.9 Dment li kwalunkwe applikanti li jkollhom Master's Degree xierqa f'Livell 7 tal-MQF (suġġetta għal minimu ta' 90 krettu ECTS, jew ekwivalenti), f'oqsma rilevanti kif speċifikat mill-Amministrazzjoni minn żmien għal żmien jew kwalifika kumparabbli professjonali, U li jkollhom aggregat minimu ta' sentejn (2) servizz sodisfaċenti bħala Clinical Measurement Physiologist, u mat-tlestija b'suċċess tal-Competency Programme u Evaluation Framework jitpoġġew immedjatament fit-tarġa rilevanti ta' Skala ta' Salarju 8 bħala Senior Clinical Measurement Physiologist skont id-dispożizzjonijiet kif stipulati fil-PSMC minn żmien għal żmien.

2.10 Persuna maħtura tkun intitolata għal tali benefiċċji oħra, u suġġetta għal tali kundizzjonijiet u obbligi oħra skont kif jistgħu jkunu stipulati fi kwalunkwe ftehim pertinenti bejn il-Gvern u l-union kompetenti.

2.4 A Clinical Measurement Physiologist (Diploma) will progress from Salary Scale 10 to Salary Scale 9 (€28,701.02 x €447.33 - €31,385.00) on completion of ten (10) satisfactory years of service as Clinical Measurement Physiologist (Diploma) in Salary Scale 10.

2.5 A Clinical Measurement Physiologist (Diploma) in Salary Scale 10 who obtains an MQF Level 6 qualification (subject to a minimum of 180 ECTS credits, or equivalent) in relevant areas as specified by management from time to time or a comparable professional qualification AND with two (2) full years of satisfactory service in Salary Scale 10, shall progress to Salary Scale 9 as Clinical Measurement Physiologist (Degree).

2.6 The salary for the post of Clinical Measurement Physiologist (Degree) is Salary Scale 10 which in the year 2026 is €27,055.98 rising by annual increments of €407.67, up to a maximum of €29,502.00 per annum.

2.7 A Clinical Measurement Physiologist (Degree) will progress from Salary Scale 10 to Salary Scale 9 (€28,701.02 x €447.33 - €31,385.00) as Clinical Measurement Physiologist (Degree) on completion of two (2) years' service in the grade, subject to satisfactory performance as Clinical Measurement Physiologist (Degree).

2.8 A Clinical Measurement Physiologist in possession of an appropriate postgraduate Master's Degree at MQF Level 7 (subject to a minimum of 90 ECTS credits, or equivalent) in relevant areas as specified by management from time to time, shall enter in Salary Scale 10 as Clinical Measurement Physiologist (Degree) and shall move to Salary Scale 8 (€30,405.02 x €486.83 - €33,326.00) as Senior Clinical Measurement Physiologist upon completion of two (2) years satisfactory service as Clinical Measurement Physiologist (Degree) and upon successful completion of the Competency Programme and Evaluation Framework.

2.9 Provided that any applicants in possession of an appropriate Master's Degree at MQF Level 7 (subject to a minimum of 90 ECTS credits, or equivalent) in relevant areas as specified by management from time to time or a comparable professional qualification, AND who have a minimum aggregate of two (2) years satisfactory service as Clinical Measurement Physiologist, and upon successful completion of the Competency Programme and Evaluation Framework shall be immediately placed in the relevant step of Salary Scale 8 as Senior Clinical Measurement Physiologist in accordance with the provisions stipulated in the PSMC from time to time.

2.10 An appointee will be entitled to such other benefits and subject to such other conditions and obligations as may be stipulated in any pertinent agreement between the Government and the competent union.

2.11 Il-kandidati magħżula jridu jkunu ta' kondotta xierqa għall-kariga/pożizzjoni li għaliha qed tapplika. Qabel il-ħatra, il-kandidati magħżula minn barra s-Servizz Pubbliku jridu jippreżentaw ċertifikat tal-kondotta maħruġ mill-Uffiċċju tar-Rekords Kriminali jew awtorità kompetenti oħra mhux qabel sitt (6) xhur mid-data tal-għeluq ta' din is-sejħa għall-applikazzjonijiet, li għandu jiġi sottomess mill-kandidat magħżul fi żmien ġimgħa (1) mid-data tan-notifika tal-ħatra.

2.12 Fir-rigward tar-rekwiżiti li joħorġu mid-Direttiva 16, dwar il-'Qafas Governattiv għall-Prevenzjoni u l-Ġestjoni ta' Kunflitti ta' Interess fl-Amministrazzjoni Pubblika', maħruġ mis-Segretarju Permanenti Ewlieni fis-27 ta' Novembru, 2023, u li daħal fi-seħħ fl-1 ta' Frar, 2024, il-bord tal-għażla se jivvaluta l-impjiegi preċedenti tal-kandidati biex jevalwa l-kunflitti ta' interess potenzjali. F'dan ir-rigward, il-kandidati għandhom jipprovdu CV kompletament aġġornat, inkluż il-kwalifiki u l-istorja tal-impjieg mal-applikazzjoni tagħhom. Kwalunkwe kwistjoni ta' kunflitt ta' interess potenzjali nnutata għandha tiġi rrappurtata lis-Segretarju Permanenti rispettiv biex jiġi żgurat li, jekk il-kandidat jiġi reklutat, tali kunflitti ta' interess ikunu mmaniġġjati b'mod xieraq.

Barra minn hekk, il-kandidati magħżula għandhom jirrappurtaw Kwalunkwe kunflitt ta' interess magħruf, attwali, potenzjali jew apparenti qabel ma jaċċettaw ħatra, permezz tad-Dikjarazzjoni preskritta disponibbli fl-Appendiċi 1 tad-Direttiva 16 (disponibbli minn (https://peopleandstandards.gov.mt/mt/homepage)).

Dmirijiet

3.1 Id-dmirijiet għal din il-Post ta' Clinical Measurement Physiologist huma:

i. Jippjana, iwettaq u jevalwa servizzi rilevanti fl-oqsma kollha relatati mal-Physiological Measurements;

ii. Jipparteċipa fil-kura tal-pazjenti, li jinkludi li jipprepara u jassigura l-pazjenti;

iii. Jinterpreta formoli ta' talba u jirrekordja, ikejjel u jagħmel monitoraġġ ta' attivitajiet fiżjoloġiċi magħżula ta' pazjenti kif mitlub mit-tabib;

iv. Josserva, jiddeskrivi u jirrapporta kwalunkwe imġieba abnormali li jseħħ matul il-proċeduri;

v. Jinnota medikazzjoni u jkun taf l-effetti possibbli fuq it-test li għandu jitwettaq;

vi. Jibda u jipparteċipa fit-trattament ta' emerġenzi mediċi inkluż Cardio/Pulmonary Resuscitation (CPR);

2.11 Selected candidates must be of conduct which is appropriate to the post/position applied for. Prior to appointment, selected candidates from outside the Public Service must produce a certificate of conduct issued by the Criminal Records Office or other competent authority not earlier than six (6) months from the closing date of this call for applications, which should be submitted by the selected candidate within one (1) week from the date of the notification of appointment.

2.12 In terms of the requirements emanating from Directive 16, regarding the 'Governing Framework for Preventing and Managing Conflicts of Interest in the Public Administration', issued by the Principal Permanent Secretary on 27th November, 2023, and which came into force on 1st February, 2024, the selection board will assess candidates' previous employments to assess potential conflicts of interest. In this respect, candidates are to provide a completely updated CV, including qualifications and employment history with their application. Any potential conflict of interest matters noted will be reported to the respective Permanent Secretary, to ensure that should the candidate be recruited, such conflicts of interest would be appropriately managed.

Moreover, selected candidates are to report any known actual, potential or apparent conflicts of interest prior to accepting an appointment, through the prescribed Declaration available at Appendix 1 to Directive 16 (available from (https://peopleandstandards.gov.mt/mt/homepage)).

Duties

3.1 The job duties for the Post of Clinical Measurement Physiologist include:

i. Plans, delivers and evaluates of relevant services in all the areas related to Physiological Measurements;

ii. Participates in patient care that includes preparing and assurance of patients;

iii. Interprets request forms and records, measures and monitors selected physiological activities of patients as requested by a clinician;

iv. Observes, describes and reports any abnormal behaviour occurring during procedures;

v. Notes medication and is aware of possible effects on the test to be carried out;

vi. Initiates and participates in dealing with medical emergencies including Cardio/Pulmonary Resuscitation (CPR);

vii. Iwettaq ittestjar portabbli f'xi każijiet;

viii. Jippreżenta dokumentazzjoni ċara, preċiża u f'waqtha;

ix. Iżomm rekords u statistika aġġornata;

x. Jikkomunika u jikkordina b'mod effettiv ma' professjonisti oħra, individwi u gruppi ta' pazjenti, familjari/carers u aġenziji oħra kif meħtieġ;

xi. Kwalunkwe kompitu ieħor li s-superjur jista' jiddelega lilu/ha, kif jista' jkun meħtieġ;

xii. Kwalunkwe dmir ieħor hekk kif ordnat mis-Segretarju Permanenti Ewlieni.

3.2 Persuna maħtura tista' tkun meħtiega li twettaq dmirijiet fi kwalunkwe servizz għall-kura tas-saħħa tal-Gvern ta' Malta skont id-diskrezzjoni tal-Amministrazzjoni.

3.3 Persuna maħtura tista' tkun meħtieġa twettaq dmirijiet fuq bażi ta' xift, inklużi dmirijiet ta' bil-lejl, skont ir-rosters stabbiliti fl-Uffiċċju tad-Deputat Prim Ministru u Ministeru għas-Saħħa.

Rekwiżiti tal-Eliġibbiltà

4.1 Sal-ħin u d-data tal-għeluq ta' din is-sejħa għall-applikazzjonijiet, l-applikanti għandhom ikunu:

i. a. ċittadini ta' Malta; jew

b. ċittadini ta' Stati Membri oħra tal-Unjoni Ewropea li għandhom jedd għal trattament ugwali daqs ċittadini Maltin fi kwistjonijiet ta' impjieg bis-saħħa ta' leġiżlazzjoni tal-UE u dispożizzjonijiet ta' trattati dwar iċ-ċaqliq ħieles tal-ħaddiema; jew

c. ċittadini ta' kwalunkwe pajjiż ieħor li għandhom jedd għal trattament ugwali daqs ċittadini Maltin fi kwistjonijiet ta' impjieg minħabba li jkunu japplikaw għal dak il-pajjiż b'leġiżlazzjoni tal-UE u dispożizzjonijiet ta' trattati dwar iċ-ċaqliq ħieles tal-ħaddiema; jew

d. kwalunkwe persuni oħra li għandhom jedd għal trattament ugwali daqs ċittadini Maltin fi kwistjonijiet ta' impjieg permezz tar-relazzjoni familjari tagħhom ma' persuni msemmija f'(a), (b) jew (c), skont kif hemm fil-liġi jew fil-leġiżlazzjoni tal-UE u dispożizzjonijiet ta' trattati msemmija hawn fuq; jew

e. ċittadini ta' pajjiżi terzi li jkunu ngħataw status ta' residenti li joqogħdu għal żmien twil f'Malta taħt ir-regolament 4 tar-Regolamenti tal-2006 dwar 'Status ta' Residenti li joqogħdu għal Żmien Twil (Ċittadini ta' Pajjiżi

vii. Undertakes portable testing in some cases;

viii. Presents clear, accurate and timely documentation;

ix. Keeps up-to-date records and statistical data;

x. Communicates and liaises effectively with other professionals, individuals and groups of patients, family/carers and other agencies as required;

xi. Undertake any other tasks, which the superior may delegate to him/her, as may be required;

xii. Any other duties as directed by the Principal Permanent Secretary.

3.2 An appointee may be requested to perform duties in any of the health care services in the Government of Malta at the discretion of the Management.

3.3 An appointee may be required to perform duties on a shift basis including night duties according to the established rosters in the Office of the Deputy Prime Minister and Ministry for Health.

Eligibility Requirements

4.1 By the closing time and date of this call for applications, applicants must be:

i. a. citizens of Malta; or

b. citizens of other Member States of the European Union who are entitled to equal treatment to Maltese citizens in matters of employment by virtue of EU legislation and treaty provisions dealing with the free movement of workers; or

c. citizens of any other country who are entitled to equal treatment to Maltese citizens in matters related to employment by virtue of the application to that country of EU legislation and treaty provisions dealing with the free movement of workers; or

d. any other persons who are entitled to equal treatment to Maltese citizens in matters related to employment in terms of the law or the above-mentioned EU legislation and treaty provisions, on account of their family relationship with persons mentioned in paragraph (a), (b) or (c); or

e. third country nationals who have been granted long-term resident status in Malta under regulation 4 of the 'Status of Long-term Residents (Third Country Nationals) Regulations, 2006' or who have been granted a residence

Terzi)', jew li jkunu ngħataw permess ta' residenza taħt ir-regolament 18(3) tal-istess regolamenti, flimkien mal-membri tal-familja ta' ċittadini ta' pajjiżi terzi li jkunu ngħataw permess ta' residenza taħt ir-Regolamenti tal-2007 dwar ir-Riunifikazzjoni tal-Familji; jew

f. Fil-pussess ta' dokument tar-residenza maħruġ skont id-dokument 'Status ta' Residenza ta' Ċittadini tar-Renju Unit u l-Membri tal-Familja tagħhom f'Malta skont il-Ftehim dwar l-Irtirar tar-Renju Unit u l-Irlanda ta' Fuq mill-Unjoni Ewropea u r-Regolamenti tal-Komunità Ewropea dwar l-Enerġija Atomika'.

Għandu jintalab il-parir tat-Taqsima taċ-Ċittadinanza fi ħdan l-Aġenzija Komunità Malta u tat-Taqsima tal-Espatrijati fi ħdan Identità skont il-ħtieġa fl-interpretazzjoni tad-dispożizzjonijiet imsemmija hawn fuq.

Il-ħatra ta' kandidati msemmija f'(b), (c), (d) u (e) hawn fuq teħtieġ il-ħruġ ta' liċenzja tax-xogħol f'dawk il-każijiet fejn hija meħtieġa skont l-Att dwar l-Immigrazzjoni u leġiżlazzjoni sussidjarja. Jobsplus għandha tiġi kkonsultata skont il-ħtieġa dwar din il-materja.

ii. jkunu profiċjenti fil-lingwa Maltija u fil-lingwa Ingliża.

U

iii. fil-pussess ta' kwalifika rikonoxxuta f'Livell 5 tal-MQF (suġġetta għal minimu ta' 60 krettu ECTS jew ekwivalenti*) f'oqsma rilevanti kif speċifikat mill-maniġment minn żmien għal żmien.

JEW

iv. fil-pussess ta' Baċellerat rikonoxxut fil-livell 6 tal-MQF (suġġett għal minimu ta' 180 krettu ECTS, jew ekwivalenti*) f'oqsma rilevanti kif speċifikat mill-maniġment minn żmien għal żmien

*Kwalifika ta' Baċellerat rikonoxxuta komparabbli, kif applikabbli, hija aċċettata biss suġġetta għal dikjarazzjoni ta' rikonoxximent formali tal-MQRIC li tiġi sottomessa mal-applikazzjoni (suġġett għad-dispożizzjonijiet tal-klawżola 5.4 tad-dokument tad-Dispożizzjonijiet Ġenerali). Kwalifika ta' Baċellerat rikonoxxuta mill-Università ta' Malta (mogħtija qabel l-2009) b'inqas minn 180 krettu ECTS hija aċċettabbli sakemm jiġi vverifikat mill-MQRIC jew mill-Università ta' Malta li l-ammont ta' xogħol huwa komparabbli mal-minimu ta' 180 krettu ECTS.

Uffiċjali pubbliċi li japplikaw għal dan il-post iridu jkunu kkonfermati fil-ħatra attwali tagħhom, sakemm il-ħatra attwali ma tkunx fi klassi/linja ta' karriera differenti jew f'pożizzjoni definita, iżda jistgħu japplikaw għal

permit under regulation 18(3) thereof, together with family members of such third country nationals who have been granted a residence permit under the 'Family Reunification Regulations, 2007'; or

f. in possession of a residence document issued in terms of the 'Residence Status of United Kingdom Nationals and their Family Members in Malta in accordance with the Agreement on the Withdrawal of the United Kingdom and Northern Ireland from the European Union and the European Atomic Energy Community Regulations'.

The advice of the Citizenship Unit within Community Malta Agency and the Expatriates Unit within Identità should be sought as necessary in the interpretation of the above provisions.

The appointment of candidates referred to at (b), (c), (d) and (e) above would necessitate the issue of an employment licence in so far as this is required by the Immigration Act and subsidiary legislation. Jobsplus should be consulted as necessary on this issue.

ii. must be proficient in the Maltese and English Language.

AND

iii. in possession of a recognised qualification at MQF Level 5 (subject to a minimum of 60 ECTS credits, or equivalent*) in relevant areas as specified by management from time to time.

OR

iv. in possession of a recognised Bachelor's degree at MQF level 6 (subject to a minimum of 180 ECTS credits, or equivalent*) in relevant areas as specified by management form time to time.

*A recognised comparable Bachelor's qualification, as applicable, is only accepted subject to an MQRIC formal recognition statement being submitted with the application (subject to the provisions of clause 5.4 of the General Provisions document). A recognised Bachelor's qualification from the University of Malta (awarded pre-2009) with less than 180 ECTS credits is acceptable provided that it is verified by MQRIC or the University of Malta tha the workload is comparable to the minimum of 180 ECTS credits.

Public officers applying for this post must be confirmed in their current appointment, unless the current appointment is in a different class/career stream or in a definite position, but may apply for a lower grade/position even if not confirmed

grad/pożizzjoni inqas anke jekk mhux ikkonfermati u irrispettivament jekk hux fl-istess linja ta' karriera jew le. Riverżjoni għal ħatra preċedenti mhux ikkonfermata mhijiex possibbli.

4.2 i. Aktar minn hekk, kandidati li għadhom ma kisbux formalment jew għadhom mhux approvati għall-kwalifika rikjesta hekk kif speċifikata fil-paragrafu 4.1 (iii) jew kif indikat f'paragrafu 3.1 tad-dispożizzjonijiet ġenerali (https://peopleandstandards.gov.mt/media/PDFs/Resourcing/GenProvs/GeneralProvisions_MT.pdf) xorta jiġu kkunsidrati, basta jibagħtu evidenza li jinsabu fl-aħħar fażi tal-kors li jwassal għall-għoti tat-tali kwalifika. Il-persuni maħtura jridu jġibu, jew ġew approvati, għat-tali kwalifika fi żmien sena (1) mid-data tal-ħatra tagħhom. Jekk l-iskadenza għall-kisba tal-imsemmija kwalifika ma tintlaħaqx, il-ħatra, għal din ir-raġuni, tiġi awtomatikament terminata.

ii. Kandidati li bħalissa qed isegwu programm ta' studju rikonoxxut f'livell tal-MQF ogħla minn dak mitlub hawn fuq jiġu kkunsidrati wkoll. Dawn il-kandidati għandhom jissottomettu evidenza li temmew b'suċċess il-kretti meħtieġa tal-ECTS, jew ekwivalenti, u laħqu l-livell tal-MQF meħtieġ, sal-ħin u d-data tal-għeluq tas-sejħa għall-applikazzjonijiet. L-applikanti prospettivi għandhom jinnotaw ir-rekwiżit li jipproduċu dikjarazzjonijiet ta' rikonoxximent tal-MQRIC fir-rigward tal-kwalifiki tagħhom mill-MQRIC, jew awtorità pertinenti oħra, kif applikabbli, skont id-dispożizzjonijiet applikabbli għal din is-sejħa għall-applikazzjonijiet (ara l-ħolqa aktar 'l isfel).

4.3. Uffiċjali pubbliċi li għandhom grad fi klassi partikolari, u li ngħataw il-ħatra ta' Officer in Scale permezz ta' deċiżjoni tal-Grievances Unit fl-istess skala ta' dak ta' grad ogħla fl-istess klassi, huma eliġibbli li japplikaw għal gradi miftuħa għal uffiċjali li għandhom tali grad ogħla bl-istess skala ta' dik tal-ħatra ta' Officer in Scale.

Is-snin ta' servizz mid-data ta' meta daħlet fis-seħħ il-ħatra bħala Officer in Scale jgħoddu bħala parti mis-snin ta' servizz mitluba fis-sejħa għall-applikazzjonijiet.

Kwalunkwe kriterju ieħor ta' eliġibbiltà għall-post irid jiġi sodisfatt skont din is-sejħa għall-applikazzjonijiet.

4.4 Uffiċjali pubbliċi li bħalissa għandhom ħatra bħala Uffiċjal fil-Grad huma kkunsidrati fuq bażi personali li jappartjenu għall-klassi/linja tal-grad sostantiv immedjatament preċedenti tagħhom, u jistgħu japplikaw fuq il-bażi tal-iskala kurrenti tagħhom bħala Uffiċjal fil-Grad, li għandha tkun ekwivalenti għal, jew ogħla minn, il-livell ta' eliġibbiltà meħtieġ minn din is-sejħa għall-applikazzjonijiet.

Is-snin ta' servizz mid-data effettiva tal-ħatra bħala uffiċjal fil-Grad huma kkalkulati għall-iskop li jissodisfaw

and whether in the same stream or not. Reversion to previous unconfirmed appointment is not possible.

4.2 i. Candidates who have not yet formally obtained or are not yet approved for the qualification specified in paragraph 4.1 (iii) or else as indicated in paragraph 3.1 of the general provisions will still be considered (https://peopleandstandards.gov.mt/media/PDFs/Resourcing/GenProvs/GeneralProvisions_ENG.pdf) provided that they submit evidence that they are in the final phase of their course leading to such qualification. Appointees must obtain, or be approved, for the award of such qualification within one year of their appointment date. If this stipulated deadline for the attainment of such qualification is not met, the appointment will be, for this reason, automatically terminated.

ii. Furthermore, candidates who are currently following a recognised programme of study at a higher MQF level than that requested above will also be considered. Such candidates are to submit evidence that they have successfully completed the necessary ECTS credits, or equivalent, and attained the required MQF level, by the closing time and date of the call for applications. Prospective applicants should note the requirement to produce MQRIC recognition statements in respect of their qualifications from MQRIC, or other designated authorities, as applicable, as per provisions applicable to this call for applications (see link below).

4.3 Public officers holding a grade in a particular stream, and who were granted Officer in Scale status by virtue of a Grievances Unit decision in the same scale as that of a higher grade in that stream, are eligible to apply for grades open to officers holding such higher grade within the stream that carries the same scale as that of the Officer in Scale status.

The years of service since the effective date of appointment as Officer in Scale are reckonable for the purpose of satisfying any requisite years of service stipulated in calls for applications.

Any other eligibility requisites for the post must be met in terms of this call for applications.

4.4 Public officers who currently hold an appointment as Officer in Grade are considered on a personal basis to pertain to the class/stream of their immediately previous substantive grade, and may apply on the basis of their current scale as Officer in Grade, which must be equivalent to, or higher than, the requisite eligibility level required by this call for applications.

The years of service since the effective date of appointment as Officer in Grade are reckonable for the

is-snin meħtieġa ta' 'servizz fil-grad' kif stipulat fis-sejħiet għall-applikazzjonijiet.

Kwalunkwe rekwiżit ieħor ta' eliġibbiltà għall-post/pożizzjoni għandu jintlaħaq f'termini ta' din is-sejħa għall-applikazzjonijiet.

Sottomissjoni ta' Dokumentazzjoni

5.1 Il-kwalifiki u l-esperjenza li l-persuna jkollha għandhom jintwerew b'ċertifikati/traskrizzjonijiet u/jew dokumenti, li kopja tagħhom għandha tkun skennjata u mibgħuta permezz tal-Portal tar-Reklutaġġ (https://recruitment.gov.mt).

5.2. Id-dokumenti oriġinali għandhom, mingħajr eċċezzjoni, jintwerew waqt l-intervista.

Proċeduri tal-Għażla

6.1 L-applikanti eliġibbli jiġu assessjati minn bord tal-għażla biex jiġi ddeterminat min hu adatt għall-post. Il-marka massima għal dan il-proċess tal-għażla hija 100% u l-marka li persuna trid iġġib biex tgħaddi hija 50%.

6.2 Tingħata kunsiderazzjoni xierqa lill-kandidati li, minbarra dak rikjest f'paragrafi 4.1 sa 4.4, għandhom esperjenza ta' xogħol rilevanti u ppruvata.

Sottomissjoni tal-Applikazzjoni

7.1 L-applikazzjonijiet għandhom jiġu sottomessi, għall-attenzjoni tad-Diviżjoni tal-People Management, 15, Palazzo Castellania, Triq il-Merkanti, Il-Belt Valletta VLT 1171, permezz tal-Portal tar-Reklutaġġ tal-Gvern online **biss** (https://recruitment.gov.mt). L-applikazzjonijiet għandhom jinkludu Curriculum Vitae kompletament aġġornat (li għandu jinkludi lista tal-kwalifiki tal-applikant u l-istorja tal-impjieg). Id-data tal-għeluq tal-applikazzjonijiet hija s-1.30 p.m. (Ħin Ċentrali Ewropew) ta' nhar it-Ġimgħa, 24 ta' Lulju, 2026. Ittra elettronika ġġenerata mill-kompjuter tintbagħat bħala rċevuta tal-applikazzjoni. Aktar dettalji dwar is-sottomissjoni tal-applikazzjonijiet jinsabu fid-dispożizzjonijiet ġenerali msemmija hawn isfel.

7.2 Hija r-responsabbiltà tal-applikanti li ma jħallux sal-aħħar mument biex jissottemettu l-applikazzjoni tagħhom.

7.3 Applikazzjonijiet li jaslu wara d-data u l-ħin tal-għeluq (i.e. applikazzjonijiet tard) ma jiġux aċċettati.

7.4 Applikanti jingħataw sa jumejn (2) xogħol wara d-data u l-ħin tal-għeluq ta' din is-sejħa għall-applikazzjonijiet, biex jissottomettu dokumenti mhux korretti jew mhux mimlija kif suppost jew nieqsa.

purpose of satisfying any requisite years of 'service in the grade' as stipulated in calls for applications.

Any other eligibility requisites for the post/position must be met in terms of this call for applications

Submission of Supporting Documents

5.1 Qualifications and experience claimed must be supported by certificates/transcripts and/or testimonials, copies of which are to be scanned and sent through the Recruitment Portal (https://recruitment.gov.mt).

5.2 Original certificates and/or testimonials are to be invariably produced for verification at the interview.

Selection Procedures

6.1 Eligible applicants will be assessed by a selection board to determine their suitability for the post. The maximum mark for this selection process is 100% and the pass mark is 50%.

6.2 Due consideration will be given to applicants who, besides the requisites indicated in paragraphs 4.1–4.4, have proven relevant work experience.

Submission of Applications

7.1 Applications are to be submitted, for the attention of the People Management Division, 15, Palazzo Castellania, Triq il-Merkanti, Valletta VLT 1171 through the online Government Recruitment Portal **only** (https://recruitment.gov.mt). Applications are to include a Curriculum Vitae, completely up-to-date (which should include a list of qualifications held by applicant and the employment history). The closing date of the receipt of applications is 1.30 p.m. (Central European Time) of Friday, 24th July, 2026. A computer-generated email will be sent as an acknowledgement of the application. Further details concerning the submission of applications are contained in the general provisions referred to below.

7.2 It is the responsibility of the applicants not to leave until the last moment for submission of their application.

7.3 Applications which are received after closing date and time (i.e. late applications) are not allowed.

7.4 Applicants are granted up to two (2) working days after closing date and time of this call for applications, to submit any incorrect or incomplete or missing documents.

Dispożizzjonijiet Ġenerali Oħra

8. Dispożizzjonijiet ġenerali oħra dwar din is-sejħa għall-applikazzjonijiet, b'referenza partikolari għal:

benefiċċji applikabbli, kundizzjonijiet u regoli/regolamenti;
applikazzjonijiet laterali;
bdil raġonevoli għall-persuni rreġistrati b'diżabbiltà;

sottomissjoni ta' dikjarazzjoni ta' rikonoxximent dwar il-kwalifiki;
kwalifiki f'livell ogħla;
livell komparattiv tal-impjegati tas-Settur Pubbliku;
rinunzji ta' applikazzjonjiet pendenti;
pubblikazzjoni tar-riżultat;
eżami mediku;
proċess sabiex tiġi sottomessa petizzjoni dwar ir-riżultat;

aċċess għall-formola tal-applikazzjoni u dettalji relatati;
żamma ta' dokumenti,

jistgħu jiġu aċċessati minn (https://peopleandstandards.gov.mt/media/PDFs/Resourcing/GenProvs/GeneralProvisions_MT.pdf) jew jinkisbu mid-Diviżjoni tal-People Management, 15, Palazzo Castellania, Triq il-Merkanti, Il-Belt Valletta VLT 1171. Dawn id-dispożizzjonijiet ġenerali għandhom jiġu meqjusa bħala parti integrali minn din is-sejħa għall-applikazzjonijiet.

Is-sit u l-indirizz elettroniku tad-Diviżjoni huma (https://sahha.gov.mt) u (recruitment.health@gov.mt)

L-10 ta' Lulju, 2026

UFFIĊĊJU TAD-DEPUTAT PRIM MINISTRU
U MINISTERU GĦAS-SAĦĦA

Post ta' Customer Care Officer fl-Uffiċċju tad-Deputat Prim Ministru u Ministeru għas-Saħħa

Nomenklaturi li jindikaw il-maskil jinkludu wkoll il-femminil.

1. Id-Direttur Ġenerali (People Management) fl-Uffiċċju tad-Deputat Prim Ministru u Ministeru għas-Saħħa tilqa' applikazzjonijiet għall-post ta' Customer Care Officer fl-Uffiċċju tad-Deputat Prim Ministru u Ministeru għas-Saħħa.

Termini u Kundizzjonijiet

2.1 Din il-ħatra hija suġġetta għal perjodu ta' probation/prova ta' sitt (6) xhur.

2.2 Is-salarju ta' Customer Care Officer huwa ta' Skala ta' Salarju 12, li fis-sena 2026 huwa ta' €23,816.00 fis-sena, li jiżdied bi €354.00 fis-sena sa massimu ta' €25,940.00.

Other General Provisions

8. Other general provisions concerning this call for applications, with particular reference to:

applicable benefits, conditions and rules/regulations;
lateral applications;
reasonable accommodation for registered persons with disability;
submission of recognition statements in respect of qualifications;
qualifications at a higher level;
comparative level of Public Sector employees;
renouncement of pending applications;
publication of the result;
medical examination;
the process for the submission of petitions concerning the result;
access to application forms and related details;
retention of documents,

may be accessed from (https://peopleandstandards.gov.mt/media/PDFs/Resourcing/GenProvs/GeneralProvisions_ENG.pdf) or may be obtained from the People Management Division, 15, Palazzo Castellania, Triq il-Merkanti, Valletta VLT 1171. These general provisions are to be regarded as an integral part of this call for applications.

The website and email address of the receiving Division are (https://health.gov.mt) and (recruitment.health@gov.mt)

10th July, 2026

OFFICE OF THE DEPUTY PRIME MINISTER
AND MINISTRY FOR HEALTH

Post of Customer Care Officer in the Office of the Deputy Prime Minister and Ministry for Health

Nomenclatures denoting the male gender include also the female gender.

1. The Director General (People Management), Office of the Deputy Prime Minister and Ministry for Health invites applications for the Post of Customer Care Officer in the Office of the Deputy Prime Minister and Ministry for Health.

Terms and Conditions

2.1 This appointment is subject to a probationary/trial period of six (6) months.

2.2 The salary for the post of Customer Care Officer is Salary Scale 12, which in the year 2026 is equivalent to, €23,816.00 per annum, rising by annual increments of €354.00 up to a maximum of €25,940.00.

2.3 Persuna fil-grad ta' Customer Care Officer titla' fi Skala ta' Salarju 11 (€25,435.00 x €375.17 - €27,686.02) wara erbgħa (4) snin jekk tkun qdiet dmirha b'mod sodisfaċenti f' Skala ta' Salarju 12.

2.4 Persuna fil-grad ta' Customer Care Officer (Skala ta' Salarju 11) se jkompli javvanza għal Skala ta' Salarju 10 (€27,055.98 x €407.67 - €29,502.00 fl-2026) wara erbgħa (4) snin ta' servizz sodisfaċenti fi Skala ta' Salarju 11.

2.5 Il-persuni maħtura jkunu intitolati wkoll għall-ħlas ta' allowance tal-klassi ta' €500, suġġett għall-politiki talamministrazzjoni ċentrali li jkunu fis-seħħ minn żmien għal żmien.

2.6 Il-kandidati magħżula għandhom ikunu ta' kondotta xierqa għall-post/pożizzjoni li għalih saret l-applikazzjoni. Dawk li japplikaw minn barra s-Servizz Pubbliku għandhom jipproduċu ċertifikat tal-kondotta maħruġ mill-Uffiċċju tar-Rekords Kriminali jew awtorità kompetenti oħra mhux aktar minn sitt (6) xhur qabel id-data tal-għeluq ta' din is-sejħa għall-applikazzjonijiet, li għandu jiġi sottomess mill-persuna magħżula fi żmien ġimgħa (1) mid-data tan-notifika tal-ħatra.

2.7 Fir-rigward tar-rekwiżiti li joħorġu mid-Direttiva 16, dwar il-'Qafas Governattiv għall-Prevenzjoni u l-Ġestjoni ta' Kunflitti ta' Interess fl-Amministrazzjoni Pubblika', maħruġ mis-Segretarju Permanenti Ewlieni fis-27 ta' Novembru, 2023, u li daħal fi-seħħ fl-1 ta' Frar, 2024, il-bord tal-għażla se jivvaluta l-impjiegi preċedenti tal-kandidati biex jevalwa l-kunflitti ta' interess potenzjali. F'dan ir-rigward, il-kandidati għandhom jipprovdu CV kompletament aġġornat, inkluż il-kwalifiki u l-istorja tal-impjieg mal-applikazzjoni tagħhom. Kwalunkwe kwistjoni ta' kunflitt ta' interess potenzjali nnutata għandha tiġi rrappurtata lis-Segretarju Permanenti rispettiv biex jiġi żgurat li, jekk il-kandidat jiġi reklutat, tali kunflitti ta' interess ikunu mmaniġġjati b'mod xieraq.

Barra minn hekk, il-kandidati magħżula għandhom jirrappurtaw Kwalunkwe kunflitt ta' interess magħruf, attwali, potenzjali jew apparenti qabel ma jaċċettaw ħatra, permezz tad-Dikjarazzjoni preskritta disponibbli fl-Appendiċi 1 tad-Direttiva 16 (disponibbli minn (https://peopleandstandards.gov.mt/mt/homepage)).

Dmirijiet

3. Id-dmirijiet għal dan il-post ta' Customer Care Officer huma:

i. Jilqa' u jibni relazzjonijiet sostenibbli u ta' fidjuċja mal-klijenti;

ii. Jidentifika u jevalwa l-ħtiġiet tal-klijenti u jindirizza t-talbiet tagħhom b'mod li jgħin biex il-klijenti ikunu sodisfatti bis-servizz u jaqbeż l-aspettattivi tagħhom;

2.3 A Customer Care Officer will progress to Scale 11 (€25,435.00 x €375.17 - €27,686.02) on completion of four (4) years satisfactory service in Salary Scale 12.

2.4 A Customer Care Officer (Salary Scale 11) will further progress to Salary Scale 10 (€27,055.98 x €407.67 - €29,502.00 in 2026) after four (4) years of satisfactory service in Salary Scale 11.

2.5 Appointees will also be entitled to the payment of an annual class allowance of €500, subject to Central Administration's policies in force from time to time.

2.6 Selected candidates must be of conduct which is appropriate to the post/position applied for. Prior to appointment, selected candidates from outside the Public Service must produce a certificate of conduct issued by the Criminal Records Office or other competent authority not earlier than six (6) months from the closing date of this call for applications, which should be submitted by the selected candidate within one (1) week from the date of the notification of appointment.

2.7 In terms of the requirements emanating from Directive 16, regarding the 'Governing Framework for Preventing and Managing Conflicts of Interest in the Public Administration', issued by the Principal Permanent Secretary on 27th November, 2023, and which came into force on 1st February, 2024, the selection board will assess candidates' previous employments to assess potential conflicts of interest. In this respect, candidates are to provide a completely updated CV, including qualifications and employment history with their application. Any potential conflict of interest matters noted will be reported to the respective Permanent Secretary, to ensure that should the candidate be recruited, such conflicts of interest would be appropriately managed.

Moreover, selected candidates are to report any known actual, potential or apparent conflicts of interest prior to accepting an appointment, through the prescribed Declaration available at Appendix 1 to Directive 16 (available from (https://peopleandstandards.gov.mt/mt/homepage)).

Duties

3. The job duties for the post of Customer Care Officer include:

i. Welcomes, greets and builds sustainable relationships and trust with customers;

ii. Identifies and assesses customers' needs and addresses client requests in a manner that helps achieve client satisfaction and exceed their expectations;

iii. Jimaniġġja mistoqsijiet tal-klijenti u jipprovdi soluzzjonijiet, alternattivi u jsegwi sakemm tintlaħaq riżoluzzjoni;

iv. Jipprovdi informazzjoni preċiża, valida u kompleta bl-użu tal-metodi/għodod adattati;

v. Jiżviluppa, jipproċessa u jżomm il-kontijiet tal-klijenti, u ż-żamma tar-rekords tal-azzjonijiet kollha;

vi. Jaħdem bħala membru tat-tim u jiżgura l-kordinazzjoni u l-kontinwità tal-attivitajiet tax-xogħol internament u jrawwem networks affidabbli mal-partijiet interessati;

vii. Jimmaniġġja u jimotiva l-istaff ta' taħtu billi jadotta mekkaniżmu ta' feedback mingħandhom;

viii. Jirrevedi l-proċessi tax-xogħol u jiġbor risponsi interni u esterni u jagħmel rakkomandazzjonijiet lit-tim u lis-superjuri biex itejbu b'mod innovattiv l-effiċenza u l-effettività tal-funzjoni tal-kura tal-klijenti u l-esperjenza tal-klijent;

ix. Isegwi politiki stabbiliti, proċeduri u linji gwida. Jiċċekkja x-xogħol tal-istaff ta' taħtu u jiżgura li x-xogħol qed isir sew skont l-proċeduri u l-KPIs;

x. Jagħraf u jiżgura l-implimentazzjoni tad-Direttiva 4-1 'Standards għal servizz ta' eċċellenza offrut mill-amministrazzjoni pubblika lill-pubbliku u lill-impjegati pubbliċi'.

xi. Jissorvelja, jgħallem u jiżviluppa l-istaff biex jilħaq l-għanijiet skont l-istandards ta' kwalità;

xii. Joħloq u jżomm rapporti dwar l-interazzjonijiet tal-klijenti u t-tixrid tad-dokumentazzjoni permezz tal-mezzi ta' komunikazzjoni stabbiliti;

xiii. Jipprovdi appoġġ amministrattiv lis-superjuri/maniġment kif jista' jkun meħtieġ;

xiv. Kwalunkwe kompitu ieħor li s-superjur jista' jiddelega lilhom, skont il-ħtieġa;

xv. Kwalunkwe dmir ieħor hekk kif ordnat mis-Segretarju Permanenti Ewlieni

Rekwiżiti tal-Eliġibbiltà

4.1 Sal-ħin u d-data tal-għeluq ta' din is-sejħa għall-applikazzjonijiet, l-applikanti għandhom ikunu:

i. a. ċittadini ta' Malta; jew

iii. Manages customer queries and provides appropriate solutions, alternatives, follow-ups to resolution;

iv. Provides accurate, valid and complete information by using the right methods/tools;

v. Develops, processes and maintains customer accounts, keeping a record of all actions;

vi. Works as a team member and ensures coordination and continuity of work activities internally and foster reliable networks with stakeholders;

vii. Manages and motivates junior staff by also adopting a two way feedback mechanism;

viii. Reviews work processes and collates internal and external feedback and makes recommendations to the team and superiors to innovatively improve the efficiency and effectiveness of the customer care function and the customer experience;

ix. Follows established policies, procedures and guidelines. Cross-checks work processes of junior staff and ensures that work systems are well maintained as per established standard operating procedures and KPIs;

x. Foster awareness and ensures implementation of Directive 4-1 'Standards for service of excellence offered by the public administration to the public and to public employees'.

xi. Supervises, coaches, trains and develops junior staff to fulfill tasks within set quality Service standards;

xii. Creates and maintains reports about customer interactions and disseminating documentation through the established communication channels;

xiii. Provides administrative support to superiors/management as may be requires;

xiv. Undertake any other tasks, which the superior may delegate to them, as may be required;

xv. Any other duties as directed by the Principal Permanent Secretary.

Eligibility Requirements

4.1 By the closing time and date of this call for applications, applicants must be:

i. a. citizens of Malta; or

b. ċittadini ta' Stati Membri oħra tal-Unjoni Ewropea li għandhom jedd għal trattament ugwali daqs ċittadini Maltin fi kwistjonijiet ta' impjieg bis-saħħa ta' leġiżlazzjoni tal-UE u dispożizzjonijiet ta' trattati dwar iċ-ċaqliq ħieles tal-ħaddiema; jew

b. citizens of other Member States of the European Union who are entitled to equal treatment to Maltese citizens in matters of employment by virtue of EU legislation and treaty provisions dealing with the free movement of workers; or

c. ċittadini ta' kwalunkwe pajjiż ieħor li għandhom jedd għal trattament ugwali daqs ċittadini Maltin fi kwistjonijiet ta' impjieg minħabba li jkunu japplikaw għal dak il-pajjiż b'leġiżlazzjoni tal-UE u dispożizzjonijiet ta' trattati dwar iċ-ċaqliq ħieles tal-ħaddiema; jew

c. citizens of any other country who are entitled to equal treatment to Maltese citizens in matters related to employment by virtue of the application to that country of EU legislation and treaty provisions dealing with the free movement of workers; or

d. kwalunkwe persuni oħra li għandhom jedd għal trattament ugwali daqs ċittadini Maltin fi kwistjonijiet ta' impjieg permezz tar-relazzjoni familjari tagħhom ma' persuni msemmija f'(a), (b) jew (c), skont kif hemm fil-liġi jew fil-leġiżlazzjoni tal-UE u dispożizzjonijiet ta' trattati msemmija hawn fuq; jew

d. any other persons who are entitled to equal treatment to Maltese citizens in matters related to employment in terms of the law or the above-mentioned EU legislation and treaty provisions, on account of their family relationship with persons mentioned in paragraph (a), (b) or (c); or

e. ċittadini ta' pajjiżi terzi li jkunu ngħataw status ta' residenti li joqogħdu għal żmien twil f'Malta taħt ir-regolament 4 tar-Regolamenti tal-2006 dwar 'Status ta' Residenti li joqogħdu għal Żmien Twil (Ċittadini ta' Pajjiżi Terzi)', jew li jkunu ngħataw permess ta' residenza taħt ir-regolament 18(3) tal-istess regolamenti, flimkien mal-membri tal-familja ta' ċittadini ta' pajjiżi terzi li jkunu ngħataw permess ta' residenza taħt ir-Regolamenti tal-2007 dwar ir-Riunifikazzjoni tal-Familji; jew

e. third country nationals who have been granted long-term resident status in Malta under regulation 4 of the 'Status of Long-term Residents (Third Country Nationals) Regulations, 2006' or who have been granted a residence permit under regulation 18(3) thereof, together with family members of such third country nationals who have been granted a residence permit under the 'Family Reunification Regulations, 2007'; or

f. Fil-pussess ta' dokument tar-residenza maħruġ skont id-dokument 'Status ta' Residenza ta' Ċittadini tar-Renju Unit u l-Membri tal-Familja tagħhom f'Malta skont il-Ftehim dwar l-Irtirar tar-Renju Unit u l-Irlanda ta' Fuq mill-Unjoni Ewropea u r-Regolamenti tal-Komunità Ewropea dwar l-Enerġija Atomika'.

f. in possession of a residence document issued in terms of the 'Residence Status of United Kingdom Nationals and their Family Members in Malta in accordance with the Agreement on the Withdrawal of the United Kingdom and Northern Ireland from the European Union and the European Atomic Energy Community Regulations'.

Għandu jintalab il-parir tat-Taqsima taċ-Ċittadinanza fi ħdan l-Aġenzija Komunità Malta u tat-Taqsima tal-Espatrijati fi ħdan Identità skont il-ħtieġa fl-interpretazzjoni tad-dispożizzjonijiet imsemmija hawn fuq.

The advice of the Citizenship Unit within Community Malta Agency and the Expatriates Unit within Identità should be sought as necessary in the interpretation of the above provisions.

Il-ħatra ta' kandidati msemmija f'(b), (c), (d) u (e) hawn fuq teħtieġ il-ħruġ ta' liċenzja tax-xogħol f'dawk il-każijiet fejn hija meħtieġa skont l-Att dwar l-Immigrazzjoni u leġiżlazzjoni sussidjarja. Jobsplus għandha tiġi kkonsultata skont il-ħtieġa dwar din il-materja.

The appointment of candidates referred to at (b), (c), (d) and (e) above would necessitate the issue of an employment licence in so far as this is required by the Immigration Act and subsidiary legislation. Jobsplus should be consulted as necessary on this issue.

ii. kapaċi jikkomunikaw bil-lingwi tal-Malti u l-Ingliż sabiex jitwettqu b'mod suffiċjenti u adegwat d-dmirijiet li għalihom saret l-applikazzjoni;

ii. able to communicate in the Maltese and English language in order to sufficiently and adequately carry out the duties applied for;

U

AND

iii. Kandidati fil-pussess ta' Kwalifika rikonoxxuta fil-Livell 4 tal-MQF (suġġett għal minimu ta' 120 krettu ECTS, jew ekwivalenti*) fil-Management jew Leadership

iii. Candidates in possession of a relevant full qualification at MQF Level 4 (subject to a minimum of 120 ECTS credits, or equivalent*) in Management or Leadership or

jew Communications jew Customer Care jew Public Administration jew f' oqsma rilevanti kif determinat mill-maniġment minn żmien għal żmien.

*Kwalifika rikonoxxuta komparabbli ma' 120 krettu ECTS, hekk kif applikabli, hija aċċettata biss suġġett għal dikjarazzjoni formali ta' rikonoxximent mill-MQRIC li tiġi sottomessa mal-applikazzjoni (suġġett għad-dispożizzjonijiet tal-klawsola 5.4 tad-dokument tad-Dispożizzjonijiet Ġenerali) JEW; iv. Customer Care Assistants fi Skala ta' Salarju 13 b' mhux inqas minn għaxar (10) snin esperjenza rilevanti

JEW;

iv. Customer Care Assistants fi Skala ta' Salarju 13 b'mhux inqas minn għaxar (10) snin esperjenza rilevanti.

Uffiċjali pubbliċi li japplikaw għal dan il-post iridu jkunu kkonfermati fil-ħatra attwali tagħhom, sakemm il-ħatra attwali ma tkunx fi klassi/linja ta' karriera differenti jew f'pożizzjoni definita, iżda jistgħu japplikaw għal grad/pożizzjoni inqas anke jekk mhux ikkonfermati u irrispettivament jekk hux fl-istess linja ta' karriera jew le. Riverżjoni għal ħatra preċedenti mhux ikkonfermata mhijiex possibbli.

4.2 i. Aktar minn hekk, kandidati li għadhom ma kisbux formalment jew għadhom mhux approvati għall-kwalifika rikjesta hekk kif speċifikata fil-paragrafu 4.1 jew kif indikat f'paragrafu 3.1 tad-dispożizzjonijiet ġenerali (https://peopleandstandards.gov.mt/media/PDFs/Resourcing/GenProvs/GeneralProvisions_MT.pdf) xorta jiġu kkunsidrati, basta jibagħtu evidenza li jinsabu fl-aħħar fażi tal-kors li jwassal għall-għoti tat-tali kwalifika. Il-persuni maħtura jridu jġibu, jew ġew approvati, għat-tali kwalifika fi żmien sena mid-data tal-ħatra tagħhom. Jekk l-iskadenza għall-kisba tal-imsemmija kwalifika ma tintlaħaqx, il-ħatra, għal din ir-raġuni, tiġi awtomatikament terminata.

ii. Kandidati li bħalissa qed isegwu programm ta' studju rikonoxxut f'livell tal-MQF ogħla minn dak mitlub hawn fuq jiġu kkunsidrati wkoll. Dawn il-kandidati għandhom jissottomettu evidenza li temmew b'suċċess il-kretti meħtieġa tal-ECTS, jew ekwivalenti, u laħqu l-livell tal-MQF meħtieġ, sal-ħin u d-data tal-għeluq tas-sejħa għall-applikazzjonijiet. L-applikanti prospettivi għandhom jinnotaw ir-rekwiżit li jipproduċu dikjarazzjonijiet ta' rikonoxximent tal-MQRIC fir-rigward tal-kwalifiki tagħhom mill-MQRIC, jew awtorità pertinenti oħra, kif applikabbli, skont id-dispożizzjonijiet applikabbli għal din is-sejħa għall-applikazzjonijiet (ara l-ħolqa aktar 'l isfel).

4.3. Uffiċjali pubbliċi li għandhom grad fi klassi partikolari, u li ngħataw il-ħatra ta' Officer in Scale permezz ta' deċiżjoni tal-Grievances Unit fl-istess skala ta' dak ta' grad ogħla fl-istess klassi, huma eliġibbli li japplikaw għal

Communications or Customer Care or Public Administration or in relevant areas as may be determined by management from time to time;

*A recognised qualification comparable to 120 ECTS credits, as applicable, is only accepted subject to an MQRIC formal recognition statement being submitted with the application (subject to the provisions of clause 5.4 of the General Provisions document).

OR

iv. Customer Care Assistants in Salary Scale 13 with at least ten (10) years of relevant experience.

Public officers applying for this post must be confirmed in their current appointment, unless the current appointment is in a different class/career stream or in a definite position, but may apply for a lower grade/position even if not confirmed and whether in the same stream or not. Reversion to previous unconfirmed appointment is not possible.

4.2 i. Candidates who have not yet formally obtained or are not yet approved for the qualification specified in paragraph 4.1 or else as indicated in paragraph 3.1 of the general provisions (https://peopleandstandards.gov.mt/media/PDFs/Resourcing/GenProvs/GeneralProvisions_ENG.pdf) will still be considered provided that they submit evidence that they are in the final phase of their course leading to such qualification. Appointees must obtain, or be approved, for the award of such qualification within one year of their appointment date. If this stipulated deadline for the attainment of such qualification is not met, the appointment will be, for this reason, automatically terminated.

ii. Furthermore, candidates who are currently following a recognised programme of study at a higher MQF level than that requested above will also be considered. Such candidates are to submit evidence that they have successfully completed the necessary ECTS credits, or equivalent, and attained the required MQF level, by the closing time and date of the call for applications. Prospective applicants should note the requirement to produce MQRIC recognition statements in respect of their qualifications from MQRIC, or other designated authorities, as applicable, as per provisions applicable to this call for applications (see link below).

4.3 Public officers holding a grade in a particular stream, and who were granted Officer in Scale status by virtue of a Grievances Unit decision in the same scale as that of a higher grade in that stream, are eligible to apply for grades open

gradi miftuħa għal uffiċjali li għandhom tali grad ogħla bl-istess skala ta' dik tal-ħatra ta' Officer in Scale.

Is-snin ta' servizz mid-data ta' meta daħlet fis-seħħ il-ħatra bħala Officer in Scale jgħoddu bħala parti mis-snin ta' servizz mitluba fis-sejħa għall-applikazzjonijiet.

Kwalunkwe kriterju ieħor ta' eliġibbiltà għall-post irid jiġi sodisfatt skont din is-sejħa għall-applikazzjonijiet.

4.4 Uffiċjali pubbliċi li bħalissa għandhom ħatra bħala Uffiċjal fil-Grad huma kkunsidrati fuq bażi personali li jappartjenu għall-klassi/linja tal-grad sostantiv immedjatament preċedenti tagħhom, u jistgħu japplikaw fuq il-bażi tal-iskala kurrenti tagħhom bħala Uffiċjal fil-Grad, li għandha tkun ekwivalenti għal, jew ogħla minn, il-livell ta' eliġibbiltà meħtieġ minn din is-sejħa għall-applikazzjonijiet.

Is-snin ta' servizz mid-data effettiva tal-ħatra bħala uffiċjal fil-Grad huma kkalkulati għall-iskop li jissodisfaw is-snin meħtieġa ta' 'servizz fil-grad' kif stipulat fis-sejħiet għall-applikazzjonijiet.

Kwalunkwe rekwiżit ieħor ta' eliġibbiltà għall-post/pożizzjoni għandu jintlaħaq f'termini ta' din is-sejħa għall-applikazzjonijiet.

Sottomissjoni ta' Dokumentazzjoni

5.1 Il-kwalifiki u l-esperjenza li l-persuna jkollha għandhom jintwerew b'ċertifikati/traskrizzjonijiet u/jew dokumenti, li kopja tagħhom għandha tkun skennjata u mibgħuta permezz tal-Portal tar-Reklutaġġ (https://recruitment.gov.mt).

5.2. Id-dokumenti oriġinali għandhom, mingħajr eċċezzjoni, jintwerew waqt l-intervista.

Proċeduri tal-Għażla

6.1 L-applikanti eliġibbli jiġu assessjati minn bord tal-għażla biex jiġi ddeterminat min hu adatt għall-post. Il-marka massima għal dan il-proċess tal-għażla hija 100% u l-marka li persuna trid iġġib biex tgħaddi hija 50%.

6.2 Tingħata kunsiderazzjoni xierqa lill-kandidati li, minbarra dak rikjest f'paragrafi 4.1 sa 4.4, għandhom esperjenza ta' xogħol rilevanti u ppruvata.

Sottomissjoni tal-Applikazzjoni

7.1 L-Applikazzjonijiet għandhom jiġu sottomessi, għall-attenzjoni tad-Diviżjoni tal-People Management, Uffiċċju tad-Deputat Prim Ministru u Ministeru għas-Saħħa, 15,

to officers holding such higher grade within the stream that carries the same scale as that of the Officer in Scale status.

The years of service since the effective date of appointment as Officer in Scale are reckonable for the purpose of satisfying any requisite years of service stipulated in calls for applications.

Any other eligibility requisites for the post must be met in terms of this call for applications.

4.4 Public officers who currently hold an appointment as Officer in Grade are considered on a personal basis to pertain to the class/stream of their immediately previous substantive grade, and may apply on the basis of their current scale as Officer in Grade, which must be equivalent to, or higher than, the requisite eligibility level required by this call for applications.

The years of service since the effective date of appointment as Officer in Grade are reckonable for the purpose of satisfying any requisite years of 'service in the grade' as stipulated in calls for applications.

Any other eligibility requisites for the post/position must be met in terms of this call for applications

Submission of Supporting Documents

5.1 Qualifications and experience claimed must be supported by certificates/transcripts and/or testimonials, copies of which are to be scanned and sent through the Recruitment Portal (https://recruitment.gov.mt).

5.2 Original certificates and/or testimonials are to be invariably produced for verification at the interview.

Selection Procedures

6.1 Eligible applicants will be assessed by a selection board to determine their suitability for the post. The maximum mark for this selection process is 100% and the pass mark is 50%.

6.2 Due consideration will be given to applicants who, besides the requisites indicated in paragraphs 4.1 to 4.4, have proven relevant work experience.

Submission of Applications

7.1 Applications are to be submitted, for the attention of the People Management Division, Office of the Deputy Prime Minister and Ministry for Health, 15, Palazzo Castellania,

Palazzo Castellania, Triq il-Merkanti, Il-Belt Valletta VLT 1171. L-applikazzjonijiet għandhom jinkludu Curriculum Vitae (li għandu jinkludi lista tal-kwalifiki tal-applikant). Id-data tal-għeluq tal-applikazzjonijiet hija s-1.30 p.m. (Ħin Ċentrali Ewropew) ta' nhar il-Ġimgħa, 24 ta' Lulju, 2026. L-applikazzjonijiet jistgħu wkoll jiġu sottomessi permezz tal-Online Government Recruitment Portal fuq (https://recruitment.gov.mt) sal-ħin u d-data tal-għeluq ta' din is-sejħa għall-applikazzjonijiet, kif indikat hawn fuq. Ittra elettronika ġġenerata mill-kompjuter tintbagħat bħala rċevuta tal-applikazzjoni. Aktar dettalji dwar is-sottomissjoni tal-applikazzjonijiet jinsabu fil-provedimenti ġenerali msemmija hawn isfel.

7.2 Hija r-responsabbiltà tal-applikanti li ma jħallux sal-aħħar mument biex jissottemettu l-applikazzjoni tagħhom.

7.3 Applikazzjonijiet li jaslu wara d-data u l-ħin tal-għeluq (i.e. applikazzjonijiet tard) ma jiġux aċċettati.

7.4 Applikanti jingħataw sa jumejn (2) xogħol wara d-data u l-ħin tal-għeluq ta' din is-sejħa għall-applikazzjonijiet, biex jissottomettu dokumenti mhux korretti jew mhux mimlija kif suppost jew nieqsa.

Dispożizzjonijiet Ġenerali Oħra

8. Dispożizzjonijiet ġenerali oħra dwar din is-sejħa għall-applikazzjonijiet, b'referenza partikolari għal:

benefiċċji applikabbli, kundizzjonijiet u regoli/regolamenti;
applikazzjonijiet laterali;
bdil raġonevoli għall-persuni rreġistrati b'diżabbiltà;

sottomissjoni ta' dikjarazzjoni ta' rikonoxximent dwar il-kwalifiki;
kwalifiki f'livell ogħla;
livell komparattiv tal-impjegati tas-Settur Pubbliku;
rinunzji ta' applikazzjonjiet pendenti;
pubblikazzjoni tar-riżultat;
eżami mediku;
proċess sabiex tiġi sottomessa petizzjoni dwar ir-riżultat;

aċċess għall-formola tal-applikazzjoni u dettalji relatati;
żamma ta' dokumenti,

jistgħu jiġu aċċessati minn (https://peopleandstandards.gov.mt/media/PDFs/Resourcing/GenProvs/GeneralProvisions_MT.pdf) jew jinkisbu mid-Diviżjoni tal-People Management, Uffiċċju tad-Deputat Prim Ministru u Ministeru għas-Saħħa, 15, Palazzo Castellania, Triq il-Merkanti, Il-Belt Valletta VLT 1171. Dawn id-dispożizzjonijet ġenerali għandhom jiġu meqjusa bħala parti integrali minn din is-sejħa għall-applikazzjonijiet.

Triq il-Merkanti, Valletta VLT 1171. Applications are to include a Curriculum Vitae (which should include a list of qualifications held by applicant). The closing date of the receipt of applications is 1.30 p.m. (Central European Time) of Friday, 24th July, 2026. Applications can also be submitted through the online Government Recruitment Portal (https://recruitment.gov.mt) by the said closing time and date of this call for applications. A computer-generated email will be sent as an acknowledgement of the application. Further details concerning the submission of applications are contained in the general provisions referred to below.

7.2 It is the responsibility of the applicants not to leave until the last moment for submission of their application.

7.3 Applications which are received after closing date and time (i.e. late applications) are not allowed.

7.4 Applicants are granted up to two (2) working days after closing date and time of this call for applications, to submit any incorrect or incomplete or missing documents.

Other General Provisions

8. Other general provisions concerning this call for applications, with particular reference to:

applicable benefits, conditions and rules/regulations;

lateral applications;
reasonable accommodation for registered persons with disability;
submission of recognition statements in respect of qualifications;
qualifications at a higher level;
comparative level of Public Sector employees;
renouncement of pending applications;
publication of the result;
medical examination;
the process for the submission of petitions concerning the result;
access to application forms and related details;
retention of documents,

may be accessed from (https://peopleandstandards.gov.mt/media/PDFs/Resourcing/GenProvs/GeneralProvisions_ENG.pdf) or may be obtained from People Management Division, Office of the Deputy Prime Minister and Ministry for Health, 15, Palazzo castellania, Triq il-Merkanti, Valletta VLT 1171. These general provisions are to be regarded as an integral part of this call for applications.

Is-sit elettroniku u l-indirizz elettroniku tad-Diviżjoni huma (http://health.gov.mt) u (recruitment.health@gov.mt).

L-10 ta' Lulju, 2026

UFFIĊĊJU TAD-DEPUTAT PRIM MINISTRU U MINISTERU GĦAS-SAĦĦA

Post ta' Phlebotomist/Phlebotomy Technician fl-Uffiċċju tad-Deputat Prim Ministru u Ministeru għas-Saħħa

Nomenklaturi li jindikaw il-maskil jinkludu wkoll il-femminil.

1. Id-Direttur Ġenerali (People Management), Uffiċċju tad-Deputat Prim Ministru u Ministeru għas-Saħħa, tilqa' applikazzjonijiet għall-Post ta' Phlebotomist/Phlebotomy Technician fl-Uffiċċju tad-Deputat Prim Ministru u Ministeru għas-Saħħa.

Termini u Kundizzjonijiet

2.1 Din il-ħatra hija suġġetta għal perjodu ta' prova ta' sitt (6) xhur.

2.2 Is-salarju ta' Phlebotomist/Phlebotomy Technician (MQF Level 3) huwa ta' Skala ta' Salarju 14, li fis-sena 2026 huwa ta' €20,645.02 fis-sena, li jiżdied bi €316.83 fis-sena sa massimu ta' €22,546.00.

2.3 Persuna fil-grad ta' Phlebotomist/Phlebotomy Technician titla' fi Skala ta' Salarju 13 (€22,217.00 x €335.50 - €24,230.00) wara ħames (5) snin servizz fil-grad, jekk tkun qdiet dmirha b'mod sodisfaċenti fil-grad ta' Phlebotomist/Phlebotomy Technician.

2.4 Phlebotomist/Phlebotomy Technician (MQF Livell 3) li jiksbu b'suċċess kwalifika tal-MQF Livell 4 rilevanti filqasam tax-xogħol tagħhom kif determinat mill-maniġment minn żmien għal żmien, għandhom jitqiegħdu fi Skala ta' Salarju 13 bħala Phlebotomist/Phlebotomy Technician (MQF Livell 4) mid-data tal-kisba ta' tali kwalifika rilevanti u għandhom ikomplu jiprogressaw skont id-dispożizzjonijiet stipulati fl-istess ftehim.

2.5 Is-salarju ta' Phlebotomist/Phlebotomy Technician (MQF Level 4) huwa ta' Skala ta' Salarju 13, li fis-sena 2026 huwa ta' €22,217.00 fis-sena, li jiżdied bi €335.50 fis-sena sa massimu ta' €24,230.00.

2.6 Persuna fil-grad ta' Phlebotomist/Phlebotomy Technician titla' fi Skala ta' Salarju 12 (€23,816.00 x €354 - €25,940.00) wara ħames (5) snin servizz fil-grad full time jew ekwivalenti, jekk tkun qdiet dmirha b'mod sodisfaċenti fil-grad ta' Phlebotomist/Phlebotomy Technician.

The website address, and email address of the receiving Division are (https://health.gov.mt) and (recruitment.health@gov.mt)

10th July, 2026

OFFICE OF THE DEPUTY PRIME MINISTER AND MINISTRY FOR HEALTH

Post of Phlebotomist/Phlebotomy Technician in the Office of the Deputy Prime Minister and Ministry for Health

Nomenclatures denoting the male gender include also the female gender.

1. The Director General (People Management), Office of the Deputy Prime Minister and Ministry for Health invites applications for the Post of Phlebotomist/Phlebotomy Technician in the Office of the Deputy Prime Minister and Ministry for Health.

Terms and Conditions

2.1 This appointment is subject to a probationary period of six (6) months.

2.2 The salary for the post of Phlebotomist/Phlebotomy Technician (MQF Level 3) is Salary Scale 14, which in the year 2026 is €20,645.02 rising by annual increments of €316.83 up to a maximum of €22,546.00 per annum.

2.3 A Phlebotomist/Phlebotomy Technician will progress to Scale 13 (€22,217.00 x €335.50 - €24,230.00) on completion of five (5) years full time or equivalent satisfactory service in the grade of Phlebotomist/Phlebotomy Technician.

2.4 A Phlebotomist/Phlebotomy Technician (MQF Level 3) who successfully attain an MQF Level 4 qualification relevant to their area of work as determined by management from time to time, shall be placed in Salary Scale 13 as Phlebotomist/Phlebotomy Technician (MQF Level 4) from the date of their attainment of such relevant qualification and shall continue to progress as per provisions stipulated in the same agreement.

2.5 The salary for the post of Phlebotomist/Phlebotomy Technician (MQF Level 4) is Salary Scale 13, which in the year 2026 is €22,217.00 rising by annual increments of €335.50 up to a maximum of €24,230.00 per annum.

2.6 A Phlebotomist/Phlebotomy Technician will progress to Scale 12 (€23,816.00 x €354 - €25,940.00) on completion of five (5) years full time or equivalent satisfactory service in the grade of Phlebotomist/Phlebotomy Technician.

2.7 Phlebotomists/Phlebotomy Technicians (MQF Livell 4) li jiksbu b'suċċess kwalifika tal-MQF Livell 5, jew bħala kwalifika sħiħa jew li jiksbu krediti addizzjonali li jirriżultaw fil-kisba ta' kwalifika tal-MQF Livell 5, rilevanti għallqasam tax-xogħol tagħhom kif determinat mill-maniġment minn żmien għal żmien, għandhom jitqiegħdu fi Skala ta' Salarju 12 bħala Phlebotomist/Phlebotomy Technician (MQF Livell 5) mid-data tal-kisba ta' tali kwalifika rilevanti u għandhom ikomplu jiprogressaw 'l quddiem skont id-dispożizzjonijiet stipulati fl-istess ftehim.

2.8 Is-salarju ta' Phlebotomist/Phlebotomy Technician (MQF Level 5) huwa ta' Skala ta' Salarju 12, li fis-sena 2026 huwa ta' €23,816.00 fis-sena, li jiżdied bi €354 fis-sena sa massimu ta' €25,940.00.

2.9 Persuna fil-grad ta' Phlebotomist/Phlebotomy Technician titla' fil-grad ta' Senior Phlebotomist/Senior Phlebotomy Technician fi Skala ta' Salarju 10 (€27,055.98 x €407.67 - €29,502.00) wara ħames (5) snin servizz fil-grad full time jew ekwivalenti, jekk tkun qdiet dmirha b'mod sodisfaċenti fil-grad ta' Phlebotomist/Phlebotomy Technician.

2.10 Phlebotomist/Phlebotomy Technician li jiksbu kwalifika tal-MQF Livell 6 rilevanti għall-qasam tax-xogħol tagħhom kif determinat mill-management minn żmien għal żmien, għandhom jitqegħdu immedjatament fi Skala ta' Salarju 10 bħala Senior Phlebotomist/Senior Phlebotomy Technician.

2.11 Mal-ħatra, Phlebotomists/Phlebotomy Technicians huma obbligati li jsegwu kors ta' taħriġ intern li jappartjeni għall-grad tagħhom.

2.12 Persuna maħtura tkun intitolata għal tali benefiċċji oħra, u suġġetta għal tali kundizzjonijiet u obbligi oħra skont kif jistgħu jkunu stipulati fi kwalunkwe ftehim pertinenti bejn il-Gvern u l-union kompetenti.

2.13 Il-kandidati magħżula jridu jkunu ta' kondotta xierqa għall-kariga/pożizzjoni li għaliha qed tapplika. Qabel il-ħatra, il-kandidati magħżula minn barra s-Servizz Pubbliku jridu jippreżentaw ċertifikat tal-kondotta maħruġ mill-Uffiċċju tar-Rekords Kriminali jew awtorità kompetenti oħra mhux qabel sitt (6) xhur mid-data tal-għeluq ta' din is-sejħa għall-applikazzjonijiet, li għandu jiġi sottomess mill-kandidat magħżul fi żmien ġimgħa (1) mid-data tan-notifika tal-ħatra.

2.14 Fir-rigward tar-rekwiżiti li joħorġu mid-Direttiva 16, dwar il-'Qafas Governattiv għall-Prevenzjoni u l-Ġestjoni ta' Kunflitti ta' Interess fl-Amministrazzjoni Pubblika', maħruġ mis-Segretarju Permanenti Ewlieni fis-27 ta' Novembru, 2023, u li daħal fi-seħħ fl-1 ta' Frar, 2024, il-bord tal-għażla se jivvaluta l-impjiegi preċedenti tal-kandidati biex jevalwa l-kunflitti ta' interess potenzjali. F'dan ir-rigward, il-

2.7 A Phlebotomist/Phlebotomy Technician (MQF Level 4) who successfully obtains an MQF Level 5 qualification, either as a full qualification or who obtain additional extra credits resulting in the attainment of an MQF 5 qualification, relevant to their area of work as determined by management from time to time, shall be placed in Salary Scale 12 as Phlebotomist/Phlebotomy Technician (MQF Level 5) from the date of their attainment of such relevant qualification and shall continue to progress as per provisions stipulated in the same agreement

2.8 The salary for the post of Phlebotomist/Phlebotomy Technician (MQF Level 5) is Salary Scale 12, which in the year 2026 is €23,816.00 rising by annual increments of €354 up to a maximum of €25,940.00 per annum.

2.9 A Phlebotomist/Phlebotomy Technician will be promoted to the grade of Senior Phlebotomist/Senior Phlebotomy Technician in Scale 10 (€27,055.98 x €407.67 - €29,502.00 per annum) on completion of five (5) years full time or equivalent satisfactory service in the grade of Phlebotomist/Phlebotomy Technician.

2.10 A Phlebotomist/Phlebotomy Technician who obtain an MQF Level 6 qualification relevant to their area of work as determined by management from time to time, shall be placed immediately in Salary Scale 10 as Senior Phlebotomist/Senior Phlebotomy Technician.

2.11 On employment, Phlebotomists/Phlebotomy Technicians are obliged to follow an in-house training course pertaining to their grade.

2.12 An appointee will be entitled to such other benefits and subject to such other conditions and obligations as may be stipulated in any pertinent agreement between the Government and the competent union

2.13 Selected candidates must be of conduct which is appropriate to the post/position applied for. Prior to appointment, selected candidates from outside the Public Service must produce a certificate of conduct issued by the Criminal Records Office or other competent authority not earlier than six (6) months from the closing date of this call for applications, which should be submitted by the selected candidate within one (1) week from the date of the notification of appointment.

2.14 In terms of the requirements emanating from Directive 16, regarding the 'Governing Framework for Preventing and Managing Conflicts of Interest in the Public Administration', issued by the Principal Permanent Secretary on 27th November, 2023, and which came into force on 1st February, 2024, the selection board will assess candidates' previous employments to assess potential

kandidati għandhom jipprovdu CV kompletament aġġornat, inkluż il-kwalifiki u l-istorja tal-impjieg mal-applikazzjoni tagħhom. Kwalunkwe kwistjoni ta' kunflitt ta' interess potenzjali nnutata għandha tiġi rrappurtata lis-Segretarju Permanenti rispettiv biex jiġi żgurat li, jekk il-kandidat jiġi reklutat, tali kunflitti ta' interess ikunu mmaniġġjati b'mod xieraq.

Barra minn hekk, il-kandidati magħżula għandhom jirrappurtaw Kwalunkwe kunflitt ta' interess magħruf, attwali, potenzjali jew apparenti qabel ma jaċċettaw ħatra, permezz tad-Dikjarazzjoni preskritta disponibbli fl-Appendiċi 1 tad-Direttiva 16 (disponibbli minn (https://peopleandstandards.gov.mt/mt/homepage)).

Dmirijiet

3.1 Id-dmirijiet għal din il-Post ta' Phlebotomist/Phlebotomy Technician huma:

i. Jaqra r-rikjesti tal-persuna klinika u jidentifika l-kontenituri xierqa tal-kampjuni li huma meħtiega għat-testijiet li ġew mitluba;

ii. Jiġbor kampjuni tad-demm li jinkludu Blood Cultures mingħand pazjenti fil-kontenituri xierqa u jitikkettja l-kampjuni mod korrett;

iii. Juża s-sistema tal-IT tal-isptar/faċilità għall-kura biex jara u jirrikonoxxi r-rikjesti għal venepuncture u jipprintja t-tikketti meħtieġa u d-dokumentazzjoni tagħhom;

iv. Iwettaq b'mod preċiż venepunctures u skin punctures, jassigura kampjuni xierqa għall-itestjar (e.ż.: jevita haemolysis), kif ukoll josserva l-prekawzjonjiet tas-sigurtà kollha neċessarji;

v. Iwassal l-ispecimens lil-laboratory reception kemm jista' jkunu malajr wara li jinġabru;

vi. Iwettaq dmirijiet f'oqsma kliniċi differenti kif assenjat u ddeterminat skont l-esiġenzi tas-servizz;

vii. Iwettaq kors ta' taħriġ in-house stabbilit mid-Dipartiment tal-Patoloġija;

viii. Jagħmel użu mis-sistemi tat-Teknoloġija tal-Informatika li jkunu qed jintużaw fl-Uffiċċju tad-Deputat Prim Ministru u Ministeru għas-Saħħa;

ix. Kwalunkwe kompitu ieħor rilevanti li s-superjur jista' jiddelega lilu/ha, kif jista' jkun meħtieġ;

x. Kwalunkwe dmir ieħor rilevanti hekk kif ordnat mis-Segretarju Permanenti Ewlieni.

conflicts of interest. In this respect, candidates are to provide a completely updated CV, including qualifications and employment history with their application. Any potential conflict of interest matters noted will be reported to the respective Permanent Secretary, to ensure that should the candidate be recruited, such conflicts of interest would be appropriately managed.

Moreover, selected candidates are to report any known actual, potential or apparent conflicts of interest prior to accepting an appointment, through the prescribed Declaration available at Appendix 1 to Directive 16 (available from (https://peopleandstandards.gov.mt/mt/homepage)).

Duties

3.1 The job duties for the post of Phlebotomist/Phlebotomy Technician include:

i. Reads the clinician's requests and identifies the proper specimen bottles needed for the tests requested;

ii. Collects blood specimens including Blood Cultures from the patients into the appropriate containers and labels the specimens correctly;

iii. Uses the hospital/care facility IT system to view and acknowledge requests for venepuncture and prints the required labels and documentation thereof;

iv. Accurately performs venepunctures and skin punctures, ensures proper specimens for testing (e.g. avoiding haemolysis), as well as observes all the necessary safety precautions;

v. Transports the specimens to the laboratory reception as soon as possible after collection;

vi. Carries out duties in different clinical areas as assigned and determines by the exigencies of the service;

vii. Undertakes an established in-house training course provided by the Department of Pathology;

viii. Makes use of the Information Technology systems which may be in operation within the Office of the Deputy Prime Minister and Ministry for Health;

ix. Undertakes any other relevant tasks, which the superior may delegate to him/her, as may be required;

x. Any other relevant duties as directed by the Principal Permanent Secretary.

3.2 Persuna maħtura tista' tkun meħtiega li twettaq dmirijiet fi kwalunkwe servizz għall-kura tas-saħħa tal-Gvern ta' Malta skont id-diskrezzjoni tal-Amministrazzjoni.

Rekwiżiti tal-Eliġibbiltà

4.1 Sal-ħin u d-data tal-għeluq ta' din is-sejħa għall-applikazzjonijiet, l-applikanti għandhom ikunu:

i. a. ċittadini ta' Malta; jew

b. ċittadini ta' Stati Membri oħra tal-Unjoni Ewropea li għandhom jedd għal trattament ugwali daqs ċittadini Maltin fi kwistjonijiet ta' impjieg bis-saħħa ta' leġiżlazzjoni tal-UE u dispożizzjonijiet ta' trattati dwar iċ-ċaqliq ħieles tal-ħaddiema; jew

c. ċittadini ta' kwalunkwe pajjiż ieħor li għandhom jedd għal trattament ugwali daqs ċittadini Maltin fi kwistjonijiet ta' impjieg minħabba li jkunu japplikaw għal dak il-pajjiż b'leġiżlazzjoni tal-UE u dispożizzjonijiet ta' trattati dwar iċ-ċaqliq ħieles tal-ħaddiema; jew

d. kwalunkwe persuni oħra li għandhom jedd għal trattament ugwali daqs ċittadini Maltin fi kwistjonijiet ta' impjieg permezz tar-relazzjoni familjari tagħhom ma' persuni msemmija f'(a), (b) jew (c), skont kif hemm fil-liġi jew fil-leġiżlazzjoni tal-UE u dispożizzjonijiet ta' trattati msemmija hawn fuq; jew

e. ċittadini ta' pajjiżi terzi li jkunu ngħataw status ta' residenti li joqogħdu għal żmien twil f'Malta taħt ir-regolament 4 tar-Regolamenti tal-2006 dwar 'Status ta' Residenti li joqogħdu għal Żmien Twil (Ċittadini ta' Pajjiżi Terzi)', jew li jkunu ngħataw permess ta' residenza taħt ir-regolament 18(3) tal-istess regolamenti, flimkien mal-membri tal-familja ta' ċittadini ta' pajjiżi terzi li jkunu ngħataw permess ta' residenza taħt ir-Regolamenti tal-2007 dwar ir-Riunifikazzjoni tal-Familji; jew

f. Fil -pussess ta' dokument tar-residenza maħruġ skont id-dokument 'Status ta' Residenza ta' Ċittadini tar-Renju Unit u l-Membri tal-Familja tagħhom f'Malta skont il-Ftehim dwar l-Irtirar tar-Renju Unit u l-Irlanda ta' Fuq mill-Unjoni Ewropea u r-Regolamenti tal-Komunità Ewropea dwar l-Enerġija Atomika'.

Għandu jintalab il-parir tat-Taqsima taċ-Ċittadinanza fi ħdan l-Aġenzija Komunità Malta u tat-Taqsima tal-Espatrijati fi ħdan Identità skont il-ħtieġa fl-interpretazzjoni tad-dispożizzjonijiet imsemmija hawn fuq.

Il-ħatra ta' kandidati msemmija f'(b), (c), (d) u (e) hawn fuq teħtieġ il-ħruġ ta' liċenzja tax-xogħol f'dawk il-każijiet fejn hija meħtieġa skont l-Att dwar l-Immigrazzjoni u leġiżlazzjoni sussidjarja. Jobsplus għandha tiġi kkonsultata skont il-ħtieġa dwar din il-materja.

3.2 An appointee may be required to perform duties in any of the services of the Government of Malta at the discretion of the Management.

Eligibility Requirements

4.1 By the closing time and date of this call for applications, applicants must be:

i. a. citizens of Malta; or

b. citizens of other Member States of the European Union who are entitled to equal treatment to Maltese citizens in matters of employment by virtue of EU legislation and treaty provisions dealing with the free movement of workers; or

c. citizens of any other country who are entitled to equal treatment to Maltese citizens in matters related to employment by virtue of the application to that country of EU legislation and treaty provisions dealing with the free movement of workers; or

d. any other persons who are entitled to equal treatment to Maltese citizens in matters related to employment in terms of the law or the above-mentioned EU legislation and treaty provisions, on account of their family relationship with persons mentioned in paragraph (a), (b) or (c); or

e. third country nationals who have been granted long-term resident status in Malta under regulation 4 of the 'Status of Long-term Residents (Third Country Nationals) Regulations, 2006' or who have been granted a residence permit under regulation 18(3) thereof, together with family members of such third country nationals who have been granted a residence permit under the 'Family Reunification Regulations, 2007'; or

f. in possession of a residence document issued in terms of the 'Residence Status of United Kingdom Nationals and their Family Members in Malta in accordance with the Agreement on the Withdrawal of the United Kingdom and Northern Ireland from the European Union and the European Atomic Energy Community Regulations'.

The advice of the Citizenship Unit within Community Malta Agency and the Expatriates Unit within Identità should be sought as necessary in the interpretation of the above provisions.

The appointment of candidates referred to at (b), (c), (d) and (e) above would necessitate the issue of an employment licence in so far as this is required by the Immigration Act and subsidiary legislation. Jobsplus should be consulted as necessary on this issue.

ii. kapaċi jikkomunikaw bil-lingwa Maltija u bil-lingwa Ingliża

U

iii. fil-pussess ta' kwalifika rilevanti f'Livell 3 tal-MQF, jew kwalifika komparabbli minn istituzzjoni rikonoxxuta

JEW

iv. fil-pussess ta' kwalifika f'Livell 4 tal-MQF fil-Health Sciences jew kwalifika komparabbli oħra minn istituzzjoni rikonoxxuta

JEW

v. fil-pussess ta' Diploma f'Livell 5 tal-MQF f' Health Practice jew kwalifika komparabbli oħra minn istituzzjoni rikonoxxuta.

Uffiċjali pubbliċi li japplikaw għal dan il-post iridu jkunu kkonfermati fil-ħatra attwali tagħhom, sakemm il-ħatra attwali ma tkunx fi klassi/linja ta' karriera differenti jew f'pożizzjoni definita, iżda jistgħu japplikaw għal grad/pożizzjoni inqas anke jekk mhux ikkonfermati u irrispettivament jekk hux fl-istess linja ta' karriera jew le. Riverżjoni għal ħatra preċedenti mhux ikkonfermata mhijiex possibbli.

4.2 i. Aktar minn hekk, kandidati li għadhom ma kisbux formalment jew għadhom mhux approvati għall-kwalifika rikjesta hekk kif speċifikata fil-paragrafu 4.1 (iii) jew kif indikat f'paragrafu 3.1 tad-dispożizzjonijiet ġenerali (https://peopleandstandards.gov.mt/media/PDFs/Resourcing/GenProvs/GeneralProvisions_MT.pdf) xorta jiġu kkunsidrati, basta jibagħtu evidenza li jinsabu fl-aħħar fażi tal-kors li jwassal għall-għoti tat-tali kwalifika. Il-persuni maħtura jridu jġibu, jew ġew approvati, għat-tali kwalifika fi żmien sena (1) mid-data tal-ħatra tagħhom. Jekk l-iskadenza għall-kisba tal-imsemmija kwalifika ma tintlaħaqx, il-ħatra, għal din ir-raġuni, tiġi awtomatikament terminata.

ii. Kandidati li bħalissa qed isegwu programm ta' studju rikonoxxut f'livell tal-MQF ogħla minn dak mitlub hawn fuq jiġu kkunsidrati wkoll. Dawn il-kandidati għandhom jissottomettu evidenza li temmew b'suċċess il-kretti meħtieġa tal-ECTS, jew ekwivalenti, u laħqu l-livell tal-MQF meħtieġ, sal-ħin u d-data tal-għeluq tas-sejħa għall-applikazzjonijiet. L-applikanti prospettivi għandhom jinnotaw ir-rekwiżit li jipproduċu dikjarazzjonijiet ta' rikonoxximent tal-MQRIC fir-rigward tal-kwalifiki tagħhom mill-MQRIC, jew awtorità pertinenti oħra, kif applikabbli, skont id-dispożizzjonijiet applikabbli għal din is-sejħa għall-applikazzjonijiet (ara l-ħolqa aktar 'l isfel).

4.3. Uffiċjali pubbliċi li għandhom grad fi klassi partikolari, u li ngħataw il-ħatra ta' Officer in Scale permezz

ii. able to communicate in the Maltese and the English languages

AND

iii. in possession of a relevant MQF Level 3 qualification or a comparable qualification from a recognised institution

OR

iv. in possession of an MQF Level 4 qualification in Health Sciences or other comparable qualification from a recognised institution

OR

v. in possession of an MQF Level 5 Diploma in Health Practice or other comparable qualification from a recognised institution.

Public officers applying for this post must be confirmed in their current appointment, unless the current appointment is in a different class/career stream or in a definite position, but may apply for a lower grade/position even if not confirmed and whether in the same stream or not. Reversion to previous unconfirmed appointment is not possible.

4.2 i. Candidates who have not yet formally obtained or are not yet approved for the qualification specified in paragraph 4.1 (iii) or else as indicated in paragraph 3.1 of the general provisions will still be considered (https://peopleandstandards.gov.mt/media/PDFs/Resourcing/GenProvs/GeneralProvisions_ENG.pdf) provided that they submit evidence that they are in the final phase of their course leading to such qualification. Appointees must obtain, or be approved, for the award of such qualification within one year of their appointment date. If this stipulated deadline for the attainment of such qualification is not met, the appointment will be, for this reason, automatically terminated.

ii. Furthermore, candidates who are currently following a recognised programme of study at a higher MQF level than that requested above will also be considered. Such candidates are to submit evidence that they have successfully completed the necessary ECTS credits, or equivalent, and attained the required MQF level, by the closing time and date of the call for applications. Prospective applicants should note the requirement to produce MQRIC recognition statements in respect of their qualifications from MQRIC, or other designated authorities, as applicable, as per provisions applicable to this call for applications (see link below).

4.3 Public officers holding a grade in a particular stream, and who were granted Officer in Scale status by virtue of a

ta' deċiżjoni tal-Grievances Unit fl-istess skala ta' dak ta' grad ogħla fl-istess klassi, huma eliġibbli li japplikaw għal gradi miftuħa għal uffiċjali li għandhom tali grad ogħla bl-istess skala ta' dik tal-ħatra ta' Officer in Scale.

Is-snin ta' servizz mid-data ta' meta daħlet fis-seħħ il-ħatra bħala Officer in Scale jgħoddu bħala parti mis-snin ta' servizz mitluba fis-sejħa għall-applikazzjonijiet.

Kwalunkwe kriterju ieħor ta' eliġibbiltà għall-post irid jiġi sodisfatt skont din is-sejħa għall-applikazzjonijiet.

4.4 Uffiċjali pubbliċi li bħalissa għandhom ħatra bħala Uffiċjal fil-Grad huma kkunsidrati fuq bażi personali li jappartjenu għall-klassi/linja tal-grad sostantiv immedjatament preċedenti tagħhom, u jistgħu japplikaw fuq il-bażi tal-iskala kurrenti tagħhom bħala Uffiċjal fil-Grad, li għandha tkun ekwivalenti għal, jew ogħla minn, il-livell ta' eliġibbiltà meħtieġ minn din is-sejħa għall-applikazzjonijiet.

Is-snin ta' servizz mid-data effettiva tal-ħatra bħala uffiċjal fil-Grad huma kkalkulati għall-iskop li jissodisfaw is-snin meħtieġa ta' 'servizz fil-grad' kif stipulat fis-sejħiet għall-applikazzjonijiet.

Kwalunkwe rekwiżit ieħor ta' eliġibbiltà għall-post/pożizzjoni għandu jintlaħaq f'termini ta' din is-sejħa għall-applikazzjonijiet.

Sottomissjoni ta' Dokumentazzjoni

5.1 Il-kwalifiki u l-esperjenza li l-persuna jkollha għandhom jintwerew b'ċertifikati/traskrizzjonijiet u/jew dokumenti, li kopja tagħhom għandha tkun skennjata u mibgħuta permezz tal-Portal tar-Reklutaġġ (https://recruitment.gov.mt).

5.2. Id-dokumenti oriġinali għandhom, mingħajr eċċezzjoni, jintwerew waqt l-intervista.

Proċeduri tal-Għażla

6.1 L-applikanti eliġibbli jiġu assessjati minn bord tal-għażla biex jiġi ddeterminat min hu adatt għall-post. Il-marka massima għal dan il-proċess tal-għażla hija 100% u l-marka li persuna trid iġġib biex tgħaddi hija 50%.

6.2 Tingħata kunsiderazzjoni xierqa lill-kandidati li, minbarra dak rikjest f'paragrafi 4.1 sa 4.4, għandhom esperjenza ta' xogħol rilevanti u ppruvata.

Sottomissjoni tal-Applikazzjoni

7.1 L-applikazzjonijiet għandhom jiġu sottomessi, għall-attenzjoni tad-Diviżjoni tal-People Management, 15,

Grievances Unit decision in the same scale as that of a higher grade in that stream, are eligible to apply for grades open to officers holding such higher grade within the stream that carries the same scale as that of the Officer in Scale status.

The years of service since the effective date of appointment as Officer in Scale are reckonable for the purpose of satisfying any requisite years of service stipulated in calls for applications.

Any other eligibility requisites for the post must be met in terms of this call for applications.

4.4 Public officers who currently hold an appointment as Officer in Grade are considered on a personal basis to pertain to the class/stream of their immediately previous substantive grade, and may apply on the basis of their current scale as Officer in Grade, which must be equivalent to, or higher than, the requisite eligibility level required by this call for applications.

The years of service since the effective date of appointment as Officer in Grade are reckonable for the purpose of satisfying any requisite years of 'service in the grade' as stipulated in calls for applications.

Any other eligibility requisites for the post/position must be met in terms of this call for applications

Submission of Supporting Documents

5.1 Qualifications and experience claimed must be supported by certificates/transcripts and/or testimonials, copies of which are to be scanned and sent through the Recruitment Portal (https://recruitment.gov.mt).

5.2 Original certificates and/or testimonials are to be invariably produced for verification at the interview.

Selection Procedures

6.1 Eligible applicants will be assessed by a selection board to determine their suitability for the post. The maximum mark for this selection process is 100% and the pass mark is 50%.

6.2 Due consideration will be given to applicants who, besides the requisites indicated in paragraphs 4.1–4.4, have proven relevant work experience.

Submission of Applications

7.1 Applications are to be submitted, for the attention of the People Management Division, 15, Palazzo Castellania,

Palazzo Castellania, Triq il-Merkanti, Il-Belt Valletta VLT 1171, permezz tal-Portal tar-Reklutaġġ tal-Gvern online **biss** (https://recruitment.gov.mt). L-applikazzjonijiet għandhom jinkludu Curriculum Vitae kompletament aġġornat (li għandu jinkludi lista tal-kwalifiki tal-applikant u l-istorja tal-impjieg). Id-data tal-għeluq tal-applikazzjonijiet hija s-1.30 p.m. (Ħin Ċentrali Ewropew) ta' nhar it-Ġimgħa, 24 ta' Lulju, 2026. Ittra elettronika ġġenerata mill-kompjuter tintbagħat bħala rċevuta tal-applikazzjoni. Aktar dettalji dwar is-sottomissjoni tal-applikazzjonijiet jinsabu fid-dispożizzjonijiet ġenerali msemmija hawn isfel.

7.2 Hija r-responsabbiltà tal-applikanti li ma jħallux sal-aħħar mument biex jissottemettu l-applikazzjoni tagħhom.

7.3 Applikazzjonijiet li jaslu wara d-data u l-ħin tal-għeluq (i.e. applikazzjonijiet tard) ma jiġux aċċettati.

7.4 Applikanti jingħataw sa jumejn (2) xogħol wara d-data u l-ħin tal-għeluq ta' din is-sejħa għall-applikazzjonijiet, biex jissottomettu dokumenti mhux korretti jew mhux mimlija kif suppost jew nieqsa.

Dispożizzjonijiet Ġenerali Oħra

8. Dispożizzjonijiet ġenerali oħra dwar din is-sejħa għall-applikazzjonijiet, b'referenza partikolari għal:

benefiċċji applikabbli, kundizzjonijiet u regoli/regolamenti;
applikazzjonijiet laterali;
bdil raġonevoli għall-persuni rreġistrati b'diżabbiltà;

sottomissjoni ta' dikjarazzjoni ta' rikonoxximent dwar il-kwalifiki;
kwalifiki f'livell ogħla;
livell komparattiv tal-impjegati tas-Settur Pubbliku;
rinunzji ta' applikazzjonjiet pendenti;
pubblikazzjoni tar-riżultat;
eżami mediku;
proċess sabiex tiġi sottomessa petizzjoni dwar ir-riżultat;

aċċess għall-formola tal-applikazzjoni u dettalji relatati;
żamma ta' dokumenti,

jistgħu jiġu aċċessati minn (https://peopleandstandards.gov.mt/media/PDFs/Resourcing/GenProvs/GeneralProvisions_MT.pdf) jew jinkisbu mid-Diviżjoni tal-People Management, 15, Palazzo Castellania, Triq il-Merkanti, Il-Belt Valletta VLT 1171. Dawn id-dispożizzjonijiet ġenerali għandhom jiġu meqjusa bħala parti integrali minn din is-sejħa għall-applikazzjonijiet.

Is-sit u l-indirizz elettroniku tad-Diviżjoni huma (https://sahha.gov.mt) u (recruitment.health@gov.mt)

L-10 ta' Lulju, 2026

Triq il-Merkanti, Valletta VLT 1171 through the online Government Recruitment Portal **only** (https://recruitment.gov.mt). Applications are to include a Curriculum Vitae, completely up-to-date (which should include a list of qualifications held by applicant and the employment history). The closing date of the receipt of applications is 1.30 p.m. (Central European Time) of Friday, 24th July, 2026. A computer-generated email will be sent as an acknowledgement of the application. Further details concerning the submission of applications are contained in the general provisions referred to below.

7.2 It is the responsibility of the applicants not to leave until the last moment for submission of their application.

7.3 Applications which are received after closing date and time (i.e. late applications) are not allowed.

7.4 Applicants are granted up to two (2) working days after closing date and time of this call for applications, to submit any incorrect or incomplete or missing documents.

Other General Provisions

8. Other general provisions concerning this call for applications, with particular reference to:

applicable benefits, conditions and rules/regulations;
lateral applications;
reasonable accommodation for registered persons with disability;
submission of recognition statements in respect of qualifications;
qualifications at a higher level;
comparative level of Public Sector employees;
renouncement of pending applications;
publication of the result;
medical examination;
the process for the submission of petitions concerning the result;
access to application forms and related details;
retention of documents,

may be accessed from (https://peopleandstandards.gov.mt/media/PDFs/Resourcing/GenProvs/GeneralProvisions_ENG.pdf) or may be obtained from the People Management Division, 15, Palazzo Castellania, Triq il-Merkanti, Valletta VLT 1171. These general provisions are to be regarded as an integral part of this call for applications.

The website and email address of the receiving Division are (https://health.gov.mt) and (recruitment.health@gov.mt)

10th July, 2026

MINISTERU GĦALL-ENERĠIJA, L-AMBJENT U R-RIĠENERAZZJONI TAL-PORT IL-KBIR

Post ta' Graduate Engineer (Electrical)/Junior Engineer (Electrical)/Engineer (Electrical) fil-Ministeru għall-Enerġija, l-Ambjent u r-Riġenerazzjoni tal-Port il-Kbir

Nomenklaturi li jindikaw il-maskil jinkludu wkoll il-femminil.

1. Id-Direttur Ġenerali għall-Operat, f'isem is-Segretarju Permanenti, Ministeru għall-Enerġija, l-Ambjent u r-Riġenerazzjoni tal-Port il-Kbir, jilqa' applikazzjonijiet għall-post ta' Graduate Engineer (Electrical)/Junior Engineer (Electrical)/Engineer (Electrical) fil-Ministeru għall-Enerġija, l-Ambjent u r-Riġenerazzjoni tal-Port il-Kbir.

Termini u Kundizzjonijiet

2.1 Din il-ħatra hija suġġetta għal perjodu ta' probation/prova ta' tnax-il (12) xahar.

2.2 Is-salarju ta' Graduate Engineer (Electrical) huwa ta' Skala ta' Salarju 10, li fis-sena 2026 huwa ta' €27,055.98 fis-sena, li jiżdied b'€407.67 fis-sena sa massimu ta' €29,502.00.

2.3 Persuna fil-grad ta' Graduate Engineer (Electrical) tiġi promossa għall-grad ta' Junior Engineer (Electrical) fi Skala ta' Salarju 9 (€28,701.02 x €447.33 - €31,385.00 fis-sena 2026) wara li tkun kisbet il-Warrant biex tipprattika l-Professjoni ta' Engineer (Electrical) u jekk tkun qdiet dmirha b'mod sodisfaċenti.

2.4 Persuna magħżula li jkollha il-Warrant biex tipprattika l-professjoni ta' Engineer (Electrical) tinħatar Junior Engineer (Electrical) fi Skala ta' Salarju 9 (€28,701.02 x €447.33 - €31,385.00 fis-sena 2026), filwaqt li jekk ilpersuna magħżula jkollha mill-inqas tliet (3) snin prattika professjonali wara li tkun kisbet il-Warrant tinħatar millewwel Engineer (Electrical) fi skala ta' Salarju 8 (€30,405.02 x €486.83 - €33,326.00 fis-sena 2026).

2.5 Persuna fil grad ta' Junior Engineer (Electrical) li tkun ikkonfermata fil-grad tiġi promossa għall-grad ta' Engineer (Electrical) fi Skala ta' Salarju 8 (€30,405.02 x €486.83 - €33,326.00 fis-sena 2026) wara sentejn (2) servizz fil-grad jew mal-kisba ta' tliet (3) snin prattika professjonali wara li tkun kisbet il-Warrant, liema minnhom ikun qabel u jekk tkun qdiet dmirha b'mod sodisfaċenti.

2.6 Persuna fil-grad ta' Engineer (Electrical) fi Skala ta' Salarju 8, li jkollha erba' (4) snin servizz fi Skala 8,

MINISTRY FOR ENERGY, THE ENVIRONMENT AND THE REGENERATION OF THE GRAND HARBOUR

Post of Graduate Engineer (Electrical)/Junior Engineer (Electrical)/Engineer (Electrical) in the Ministry for Energy, the Environment and the Regeneration of the Grand Harbour

Nomenclatures denoting the male gender include also the female gender.

1. The Director General (Operations) on behalf of the Permanent Secretary, Ministry for Energy, the Environment and the Regeneration of the Grand Harbour invites applications for the post of Graduate Engineer (Electrical)/Junior Engineer (Electrical)/Engineer(Electrical) in the Ministry for Energy, the Environment and the Regeneration of the Grand Harbour.

Terms and Conditions

2.1 This appointment is subject to a probationary/trial period of twelve (12) months.

2.2 The salary for the post of Graduate Engineer (Electrical) is Salary Scale 10, which in the year 2026 is equivalent to, €27,055.98 per annum, rising by annual increments of €407.67 up to a maximum of €29,502.00.

2.3 A Graduate Engineer (Electrical) will be promoted to the grade of Junior Engineer (Electrical) in Scale 9 (€28,701.02 x €447.33 - €31,385.00 in the year 2026) upon having successfully obtained their Professional Warrant to practice as Engineer (Electrical) and subject to satisfactory performance.

2.4 A selected applicant in possession of a Warrant to practice as Engineer (Electrical) will be appointed as Junior Engineer (Electrical) in Salary Scale 9 (€28,701.02 x €447.33 - €31,385.00 in 2026), provided that a new entrant into the class with at least three (3) years professional practice after obtaining Warrant will enter directly as Engineer (Electrical) in Salary Scale 8 (€30,405.02 x €486.83 - €33,326.00 in 2026).

2.5 A Junior Engineer (Electrical) who is confirmed in the grade will be promoted to the grade of Engineer (Electrical) in Salary Scale 8 (€30,405.02 x €486.83 - €33,326.00 in 2026) on completion of two (2) years' service in the grade or on the attainment of three (3) years professional practice after obtaining warrant, whichever is the earlier and subject to satisfactory performance.

2.6 An Engineer (Electrical) in Salary Scale 8, with at least four (4) years service in Salary Scale 8 or two (2) years'

jew sentejn (2) servizz fi Skala 8 jekk tkun fil-pussess ta kwalifika approvata ta' wara il-gradwazzjoni, titla' għall-Skala ta' Salarju 7 (€32,158.00 x €531.17 - €35,345.02 fis-sena 2026) jekk tkun qdiet dmirha b'mod sodisfaċenti.

2.7 Il-persuna nnominata tkun intitolata għal benefiċċji oħra u suġġetta għall-kundizzjonijiet u obbligi li jkunu mniżżlin fi kwalunkwe ftehim rilevanti bejn il-Gvern ta' Malta u l-union kompetenti.

2.8 Il-persuna maħtura titħalla tipprattka l-professjoni b'xogħol privat sakemm:

a) Dan jitwettaq strettament barra l-ħinijiet uffiċjali tax-xogħol;

U

b) Dan ma jinterferix jew ma jikkonfliġġix mad-dmirijiet uffiċjali jew mal-esiġenzi tas-servizz. F'dan ir-rigward ilpersuna maħtura għandha tiżgura li qed topera skont il-Kodiċi tal-Etika u ta' Sezzjoni 6.2.3 tal-PSMC, u li ma twettaq l-ebda tip ta' xogħol barra mill-impieg tagħha mal-Gvern li jista' jmur kontra l-interessi tal-Gvern u/jew li jista' jwassal għal kunflitt ta' interess jew tfixkil fil-qadi tad-dmirijiet uffiċċjali tagħha mal-Gvern. Xogħol privat għandu dejjem ikun bil-permess tas-Segretarju Permanenti.

2.9 Il-kandidati magħżula għandhom ikunu ta' kondotta xierqa għall-post/pożizzjoni li għalih saret l-applikazzjoni. Dawk li japplikaw minn barra s-Servizz Pubbliku għandhom jipproduċu ċertifikat tal-kondotta maħruġ mill-Uffiċċju tar-Rekords Kriminali jew awtorità kompetenti oħra mhux aktar minn sitt (6) xhur qabel id-data tal-għeluq ta' din is-sejħa għall-applikazzjonijiet, li għandu jiġi sottomess mill-persuna magħżula fi żmien ġimgħa (1) mid-data tan-notifika tal-ħatra.

2.10 Fir-rigward tar-rekwiżiti li joħorġu mid-Direttiva 16, dwar il-'Qafas Governattiv għall-Prevenzjoni u l-Ġestjoni ta' Kunflitti ta' Interess fl-Amministrazzjoni Pubblika', maħruġ mis-Segretarju Permanenti Ewlieni fis-27 ta' Novembru, 2023, u li daħal fi-seħħ fl-1 ta' Frar, 2024, il-bord tal-għażla se jivvaluta l-impjiegi preċedenti tal-kandidati biex jevalwa l-kunflitti ta' interess potenzjali. F'dan ir-rigward, il-kandidati għandhom jipprovdu CV kompletament aġġornat, inkluż il-kwalifiki u l-istorja tal-impjieg mal-applikazzjoni tagħhom. Kwalunkwe kwistjoni ta' kunflitt ta' interess potenzjali nnutata għandha tiġi rrappurtata lis-Segretarju Permanenti rispettiv biex jiġi żgurat li, jekk il-kandidat jiġi reklutat, tali kunflitti ta' interess ikunu mmaniġġjati b'mod xieraq.

Barra minn hekk, il-kandidati magħżula għandhom jirrappurtaw Kwalunkwe kunflitt ta' interess magħruf,

service in Salary Scale 8 if in possession of an approved postgraduate qualification shall progress to Salary Scale 7 (€32,158.00 x €531.17 - €35,345.02 in 2026) subject to satisfactory performance.

2.7 The appointee will be entitled to such other benefits and subject to such other conditions and obligations as may be stipulated in any pertinent agreement between the Government of Malta and the competent union.

2.8 The appointee will be allowed to undertake private practice of this profession provided that:

a) It is carried out strictly outside official hours of work;

AND

b) It does not interfere or conflict with his official duties or with the exigencies of the service. In this regard the appointee must ensure that he operates within the framework of the Code of Ethics and of Section 6.2.3 of the PSMC and will not carry any form of work outside of Government employment which may be against the interest of Government and/or which may lead to a conflict of interest or interfere with the performance of his official duties with the Government. Private work invariably necessitates the permission of the Permanent Secretary.

2.9 Selected candidates must be of conduct which is appropriate to the post/position applied for. Prior to appointment, selected candidates from outside the Public Service must produce a certificate of conduct issued by the Criminal Records Office or other competent authority not earlier than six (6) months from the closing date of this call for applications, which should be submitted by the selected candidate within one (1) week from the date of the notification of appointment.

2.10 In terms of the requirements emanating from Directive 16, regarding the 'Governing Framework for Preventing and Managing Conflicts of Interest in the Public Administration', issued by the Principal Permanent Secretary on 27th November, 2023, and which came into force on 1st February, 2024, the selection board will assess candidates' previous employments to assess potential conflicts of interest. In this respect, candidates are to provide a completely updated CV, including qualifications and employment history with their application. Any potential conflict of interest matters noted will be reported to the respective Permanent Secretary, to ensure that should the candidate be recruited, such conflicts of interest would be appropriately managed.

Moreover, selected candidates are to report any known actual, potential or apparent conflicts of interest prior to

attwali, potenzjali jew apparenti qabel ma jaċċettaw ħatra, permezz tad-Dikjarazzjoni preskritta disponibbli fl-Appendiċi 1 tad-Direttiva 16 (disponibbli minn (https://peopleandstandards.gov.mt/mt/homepage)).

Dmirijiet

3. Id-dmirijiet għal dan il-post ta' Graduate Engineer (Electrical)/Junior Engineer (Electrical)/Engineer (Electrical) huma:

i. Jinterpreta disinji arkitettoniċi/ta' enġinerija u jipproġetta sommarji tal-proġett u jipprovdi pariri professjonali/tekniċi kif meħtieġ;

ii. Jevalwa kwotazzjonijiet u/jew proposti ta' xogħlijiet u jagħmel rakkomandazzjonijiet professjonali dwar l-approvazzjoni tagħhom jew mod ieħor;

iii. Jiġbor rapporti tekniċi, kontijiet ta' kwantitajiet/materjal, estimi ta' nfiq, programmi ta' xogħol u skedi ta' manutenzjoni, u tfassil ta' disinni elettriċi f'format elettroniku bl-użu tal-programmi xierqa;

iv. Ifassal rapporti ta' manutenzjoni u spezzjoni;

v. Jevalwa u jiċċertifika kontijiet ta' konsum tal-elettriku għan-network ta' dawl tat-toroq pubbliċi u jiżviluppa sistemi biex jiġi osservat il-konsum mill-meters tad-dawl fuq tul ta' żmien;

vi. Iwettaq żjarat fuq il-post, inter alia biex jimmonitorja l-progress, isolvi kwistjonijiet, u biex jivverifika u jiċċertifika xogħlijiet/servizzi;

vii. Jikkordina ma' partijiet interessati u jiggwida, jissorvelja u jikkordina ma' persuni tekniċi, kuntratturi u konsulenti biex jiżgura implimentazzjoni xierqa u f'waqtha;

viii. Ifassal rapporti ta' inġinerija fuq is-sigurtà f'każ ta' nar, dawl u ħsejjes kif mitlub mid-Dipartiment;

ix. Iżomm ruħu aġġornat mal-aħħar teknoloġija fis-suq u mal-aħħar standards, policies u regolamenti;

x. Jappoġġja lill-Kap tad-Dipartiment fit-twettiq, taħriġ u jassisti lil membri oħra tat-tim u jżomm reġistru, għodod u librerija/arkivji ta' referenza teknika kif meħtieġ u jipparteċipa f'kumitati mwaqqfa mid-Dipartiment għal kompiti speċifiċi;

xi. Kwalunkwe kompitu ieħor li s-superjur jista' jiddelega lilu/lilha, kif jista' jkun meħtieġ;

xii. Iwettaq dmirijiet oħra li jistgħu jiġu aġġornati biex jissodisfaw ir-rekwiżiti ta' kwalunkwe qasam ieħor kif ikkonfermat mis-Segretarju Permanenti;

accepting an appointment, through the prescribed Declaration available at Appendix 1 to Directive 16 (available from (https://peopleandstandards.gov.mt/mt/homepage)).

Duties

3. The job duties for the post of Graduate Engineer (Electrical)/Junior Engineer (Electrical)/Engineer (Electrical) include:

i. Interprets architectural/engineering drawings and project design briefs, and provides professional/technical advice as necessary;

ii. Assesses quotations and/or works proposals and makes professional recommendations on their approval or otherwise;

iii. Compiles technical reports, bills of quantities/materials, cost estimates, work programmes and maintenance schedules, and drafts electrical drawings in electronic format using appropriate software.

iv. Draws up maintenance and inspection reports;

v. Assesses and certifies consumption claims for the Street Lighting network and develops systems to monitor consumption from metered accounts over time;

vi. Performs site visits, inter alia to monitor progress, resolve issues, and to verify and certify works/services;

vii. Liaises with stakeholders and guides, supervises and liaises with technical staff, contractors and consultants to ensure proper and timely implementation;

viii. Draws up Engineer's Fire Safety, Lighting and Noise Reports as required by the Department;

ix. Keeps up to date with the latest technology available on the market and the latest standards, policies and regulations;

x. Supports the Head of Department in managing, training and assisting other team members and maintains records, tools and technical reference library/archives as necessary and participates in committees set up by the Department for specific tasks;

xi. Undertakes any other tasks, which the superior may delegate to him/her, as may be required;

xii. Undertakes any other duties which may be updated to meet the requirements of any other area as confirmed by the Permanent Secretary;

xiii. Kwalunkwe dmir ieħor hekk kif ordat mis-Segretarju Permanenti Ewlieni.

Rekwiżiti tal-Eliġibbiltà

4.1 Sal-ħin u d-data tal-għeluq ta' din is-sejħa għall-applikazzjonijiet, l-applikanti għandhom ikunu:

i. a. ċittadini ta' Malta; jew

b. ċittadini ta' Stati Membri oħra tal-Unjoni Ewropea li għandhom jedd għal trattament ugwali daqs ċittadini Maltin fi kwistjonijiet ta' impjieg bis-saħħa ta' leġiżlazzjoni tal-UE u dispożizzjonijiet ta' trattati dwar iċ-ċaqliq ħieles tal-ħaddiema; jew

c. ċittadini ta' kwalunkwe pajjiż ieħor li għandhom jedd għal trattament ugwali daqs ċittadini Maltin fi kwistjonijiet ta' impjieg minħabba li jkunu japplikaw għal dak il-pajjiż b'leġiżlazzjoni tal-UE u dispożizzjonijiet ta' trattati dwar iċ-ċaqliq ħieles tal-ħaddiema; jew

d. kwalunkwe persuni oħra li għandhom jedd għal trattament ugwali daqs ċittadini Maltin fi kwistjonijiet ta' impjieg permezz tar-relazzjoni familjari tagħhom ma' persuni msemmija f'(a), (b) jew (c), skont kif hemm fil-liġi jew fil-leġiżlazzjoni tal-UE u dispożizzjonijiet ta' trattati msemmija hawn fuq; jew

e. ċittadini ta' pajjiżi terzi li jkunu ngħataw status ta' residenti li joqogħdu għal żmien twil f'Malta taħt ir-regolament 4 tar-Regolamenti tal-2006 dwar 'Status ta' Residenti li joqogħdu għal Żmien Twil (Ċittadini ta' Pajjiżi Terzi)', jew li jkunu ngħataw permess ta' residenza taħt ir-regolament 18(3) tal-istess regolamenti, flimkien mal-membri tal-familja ta' ċittadini ta' pajjiżi terzi li jkunu ngħataw permess ta' residenza taħt ir-Regolamenti tal-2007 dwar ir-Riunifikazzjoni tal-Familji; jew

f. Fil -pussess ta' dokument tar-residenza maħruġ skont id-dokument 'Status ta' Residenza ta' Ċittadini tar-Renju Unit u l-Membri tal-Familja tagħhom f'Malta skont il-Ftehim dwar l-Irtirar tar-Renju Unit u l-Irlanda ta' Fuq mill-Unjoni Ewropea u r-Regolamenti tal-Komunità Ewropea dwar l-Enerġija Atomika'.

Għandu jintalab il-parir tat-Taqsima taċ-Ċittadinanza fi ħdan l-Aġenzija Komunità Malta u tat-Taqsima tal-Espatrijati fi ħdan Identità skont il-ħtieġa fl-interpretazzjoni tad-dispożizzjonijiet imsemmija hawn fuq.

Il-ħatra ta' kandidati msemmija f'(b), (c), (d) u (e) hawn fuq teħtieġ il-ħruġ ta' liċenzja tax-xogħol f'dawk il-każijiet fejn hija meħtieġa skont l-Att dwar l-Immigrazzjoni u leġiżlazzjoni sussidjarja. Jobsplus għandha tiġi kkonsultata skont il-ħtieġa dwar din il-materja.

xiii. Any other duties as directed by the Principal Permanent Secretary.

Eligibility Requirements

4.1 By the closing time and date of this call for applications, applicants must be:

i. a. citizens of Malta; or

b. citizens of other Member States of the European Union who are entitled to equal treatment to Maltese citizens in matters of employment by virtue of EU legislation and treaty provisions dealing with the free movement of workers; or

c. citizens of any other country who are entitled to equal treatment to Maltese citizens in matters related to employment by virtue of the application to that country of EU legislation and treaty provisions dealing with the free movement of workers; or

d. any other persons who are entitled to equal treatment to Maltese citizens in matters related to employment in terms of the law or the above-mentioned EU legislation and treaty provisions, on account of their family relationship with persons mentioned in paragraph (a), (b) or (c); or

e. third country nationals who have been granted long-term resident status in Malta under regulation 4 of the 'Status of Long-term Residents (Third Country Nationals) Regulations, 2006' or who have been granted a residence permit under regulation 18(3) thereof, together with family members of such third country nationals who have been granted a residence permit under the 'Family Reunification Regulations, 2007'; or

f. in possession of a residence document issued in terms of the 'Residence Status of United Kingdom Nationals and their Family Members in Malta in accordance with the Agreement on the Withdrawal of the United Kingdom and Northern Ireland from the European Union and the European Atomic Energy Community Regulations'.

The advice of the Citizenship Unit within Community Malta Agency and the Expatriates Unit within Identità should be sought as necessary in the interpretation of the above provisions.

The appointment of candidates referred to at (b), (c), (d) and (e) above would necessitate the issue of an employment licence in so far as this is required by the Immigration Act and subsidiary legislation. Jobsplus should be consulted as necessary on this issue.

ii. kapaċi jikkomunikaw bil-Malti u l-Ingliż sabiex jitwettqu b'mod suffiċjenti u adegwat d-dmirijiet li għalihom saret lapplikazzjoni;

U

iii. fil-pussess ta' degree ta' Baċellerat rikonoxxuta f'Livell 6 tal-MQF (suġġetta għal minimu ta' 180 krettu ECTS jew ekwivalenti*) fl-Inġinerija Elettrika jew kwalifika professjonali kumparabbli, li fiż-żmien rilevanti, tkun rikonoxxuta mill-Engineering Board għall-għoti tal-Warrant tal-Inġinerija kif irregolat mill-provizzjoni f'Kapitlu 321 tal-Att VII tal-1988 (Engineering Profession Act) fil-Kodiċi Ċivili.

*Kwalifika ta' Baċellerat komparabbli rikonoxxuta, kif applikabbli, hija aċċettata biss suġġett għal dikjarazzjoni formali ta' rikonoxximent mill-MQRIC li tiġi sottomessa mal-applikazzjoni (suġġett għad-dispożizzjonijiet tal-klawsola 5.4 taddokument tad-Dispożizzjonijiet Ġenerali). Kwalifika ta' Baċellerat rikonoxxuta mill-Università ta' Malta (mogħtija qabel l-2009) b'inqas minn 180 krettu ECTS hija aċċettabbli sakemm jiġi vverifikat mill-MQRIC jew l-Università ta' Malta li l-ammont ta' xogħol huwa komparabbli mal-minimu ta' 180 krettu ECTS.

Uffiċjali pubbliċi li japplikaw għal dan il-post iridu jkunu kkonfermati fil-ħatra attwali tagħhom, sakemm il-ħatra attwali ma tkunx fi klassi/linja ta' karriera differenti jew f'pożizzjoni definita, iżda jistgħu japplikaw għal grad/pożizzjoni inqas anke jekk mhux ikkonfermati u irrispettivament jekk hux fl-istess linja ta' karriera jew le. Riverżjoni għal ħatra preċedenti mhux ikkonfermata mhijiex possibbli.

4.2 i. Aktar minn hekk, kandidati li għadhom ma kisbux formalment jew għadhom mhux approvati għall-kwalifika rikjesta hekk kif speċifikata fil-paragrafu 4.1 jew kif indikat f'paragrafu 3.1 tad-dispożizzjonijiet ġenerali (https://peopleandstandards.gov.mt/media/PDFs/Resourcing/GenProvs/GeneralProvisions_MT.pdf) xorta jiġu kkunsidrati, basta jibagħtu evidenza li jinsabu fl-aħħar fażi tal-kors li jwassal għall-għoti tat-tali kwalifika. Il-persuni maħtura jridu jġibu, jew ġew approvati, għat-tali kwalifika f i żmien sena mid-data tal-ħatra tagħhom. Jekk l-iskadenza għall-kisba tal-imsemmija kwalifika ma tintlaħaqx, il-ħatra, għal din ir-raġuni, tiġi awtomatikament terminata.

ii. Kandidati li bħalissa qed isegwu programm ta' studju rikonoxxut f'livell tal-MQF ogħla minn dak mitlub hawn fuq jiġu kkunsidrati wkoll. Dawn il-kandidati għandhom jissottomettu evidenza li temmew b'suċċess il-kretti meħtieġa tal-ECTS, jew ekwivalenti, u laħqu l-livell tal-MQF meħtieġ, sal-ħin u d-data tal-għeluq tas-sejħa għall-applikazzjonijiet. L-applikanti prospettivi għandhom jinnotaw ir-rekwiżit li jipproduċu dikjarazzjonijiet ta' rikonoxximent tal-MQRIC

ii. able to communicate in the Maltese and English languages in order to sufficiently and adequately carry out the duties applied for;

AND

iii. In possession of a recognised Bachelor's degree at MQF Level 6 (subject to a minimum of 180 ECTS credits or equivalent*) in Electrical Engineering or a comparable professional qualification, which at the relevant time, is recognised by the Engineering Board for the granting of a Warrant of Engineer as regulated by the provisions of Chapter 321 from Act VII of 1988 (Engineering Profession Act) in the Civil Code.

*A recognised comparable Bachelor's qualification, as applicable, is only accepted subject to an MQRIC formal recognition statement being submitted with the application (subject to the provisions of clause 5.4 of the General Provisions document). A recognised Bachelor's qualification from the University of Malta (awarded pre-2009) with less than 180 ECTS credits is acceptable provided that it is verified by MQRIC or the University of Malta tha the workload is comparable to the minimum of 180ECTS credits.

Public officers applying for this post must be confirmed in their current appointment, unless the current appointment is in a different class/career stream or in a definite position, but may apply for a lower grade/position even if not confirmed and whether in the same stream or not. Reversion to previous unconfirmed appointment is not possible.

4.2 i. Candidates who have not yet formally obtained or are not yet approved for the qualification specified in paragraph 4.1 or else as indicated in paragraph 3.1 of the general provisions (https://peopleandstandards.gov.mt/media/PDFs/Resourcing/GenProvs/GeneralProvisions_ENG.pdf) will still be considered provided that they submit evidence that they are in the final phase of their course leading to such qualification. Appointees must obtain, or be approved, for the award of such qualification within one year of their appointment date. If this stipulated deadline for the attainment of such qualification is not met, the appointment will be, for this reason, automatically terminated.

ii. Furthermore, candidates who are currently following a recognised programme of study at a higher MQF level than that requested above will also be considered. Such candidates are to submit evidence that they have successfully completed the necessary ECTS credits, or equivalent, and attained the required MQF level, by the closing time and date of the call for applications. Prospective applicants should note the requirement to produce MQRIC recognition

fir-rigward tal-kwalifiki tagħhom mill-MQRIC, jew awtorità pertinenti oħra, kif applikabbli, skont id-dispożizzjonijiet applikabbli għal din is-sejħa għall-applikazzjonijiet (ara l-ħolqa aktar 'l isfel).

4.3. Uffiċjali pubbliċi li għandhom grad fi klassi partikolari, u li ngħataw il-ħatra ta' Officer in Scale permezz ta' deċiżjoni tal-Grievances Unit fl-istess skala ta' dak ta' grad ogħla fl-istess klassi, huma eliġibbli li japplikaw għal gradi miftuħa għal uffiċjali li għandhom tali grad ogħla bl-istess skala ta' dik tal-ħatra ta' Officer in Scale.

Is-snin ta' servizz mid-data ta' meta daħlet fis-seħħ il-ħatra bħala Officer in Scale jgħoddu bħala parti mis-snin ta' servizz mitluba fis-sejħa għall-applikazzjonijiet.

Kwalunkwe kriterju ieħor ta' eliġibbiltà għall-post irid jiġi sodisfatt skont din is-sejħa għall-applikazzjonijiet.

4.4 Uffiċjali pubbliċi li bħalissa għandhom ħatra bħala Uffiċjal fil-Grad huma kkunsidrati fuq bażi personali li jappartjenu għall-klassi/linja tal-grad sostantiv immedjatament preċedenti tagħhom, u jistgħu japplikaw fuq il-bażi tal-iskala kurrenti tagħhom bħala Uffiċjal fil-Grad, li għandha tkun ekwivalenti għal, jew ogħla minn, il-livell ta' eliġibbiltà meħtieġ minn din is-sejħa għall-applikazzjonijiet.

Is-snin ta' servizz mid-data effettiva tal-ħatra bħala uffiċjal fil-Grad huma kkalkulati għall-iskop li jissodisfaw is-snin meħtieġa ta' 'servizz fil-grad' kif stipulat fis-sejħiet għall-applikazzjonijiet.

Kwalunkwe rekwiżit ieħor ta' eliġibbiltà għall-post/pożizzjoni għandu jintlaħaq f'termini ta' din is-sejħa għall-applikazzjonijiet.

Sottomissjoni ta' Dokumentazzjoni

5.1 Il-kwalifiki u l-esperjenza li l-persuna jkollha għandhom jintwerew b'ċertifikati/traskrizzjonijiet u/jew dokumenti, li kopja tagħhom għandha tkun skennjata u mibgħuta permezz tal-Portal tar-Reklutaġġ (https://recruitment.gov.mt).

5.2 Id-dokumenti oriġinali għandhom, mingħajr eċċezzjoni, jintwerew waqt l-intervista.

Proċeduri tal-Għażla

6.1 L-applikanti eliġibbli jiġu assessjati minn bord tal-għażla biex jiġi ddeterminat min hu adatt għall-post. Il-marka massima għal dan il-proċess tal-għażla hija 100% u l-marka li persuna trid iġġib biex tgħaddi hija 50%.

6.2 Tingħata kunsiderazzjoni xierqa lill-kandidati li, minbarra dak rikjest f'paragrafi 4.1 sa 4.4, għandhom esperjenza ta' xogħol rilevanti u ppruvata.

statements in respect of their qualifications from MQRIC, or other designated authorities, as applicable, as per provisions applicable to this call for applications (see link below).

4.3 Public officers holding a grade in a particular stream, and who were granted Officer in Scale status by virtue of a Grievances Unit decision in the same scale as that of a higher grade in that stream, are eligible to apply for grades open to officers holding such higher grade within the stream that carries the same scale as that of the Officer in Scale status.

The years of service since the effective date of appointment as Officer in Scale are reckonable for the purpose of satisfying any requisite years of service stipulated in calls for applications.

Any other eligibility requisites for the post must be met in terms of this call for applications.

4.4 Public officers who currently hold an appointment as Officer in Grade are considered on a personal basis to pertain to the class/stream of their immediately previous substantive grade, and may apply on the basis of their current scale as Officer in Grade, which must be equivalent to, or higher than, the requisite eligibility level required by this call for applications.

The years of service since the effective date of appointment as Officer in Grade are reckonable for the purpose of satisfying any requisite years of 'service in the grade' as stipulated in calls for applications.

Any other eligibility requisites for the post/position must be met in terms of this call for applications.

Submission of Supporting Documents

5.1 Qualifications and experience claimed must be supported by certificates/transcripts and/or testimonials, copies of which are to be scanned and sent through the Recruitment Portal (https://recruitment.gov.mt).

5.2 Original certificates and/or testimonials are to be invariably produced for verification at the interview.

Selection Procedures

6.1 Eligible applicants will be assessed by a selection board to determine their suitability for the post. The maximum mark for this selection process is 100% and the pass mark is 50%.

6.2 Due consideration will be given to applicants who, besides the requisites indicated in paragraphs 4.1 to 4.4, have proven relevant work experience.

Sottomissjoni tal-Applikazzjoni

7.1 L-applikazzjonijiet għandhom jiġu sottomessi, għall-attenzjoni tad-Direttur Ġenerali għall-Operat Ministeru għall-Enerġija, l-Ambjent u r-Riġenerazzjoni tal-Port il-Kbir, permezz tal-Portal tar-Reklutaġġ tal-Gvern online **biss** (https://recruitment.gov.mt). L-applikazzjonijiet għandhom jinkludu Curriculum Vitae kompletament aġġornat (li għandu jinkludi lista tal-kwalifiki tal-applikant u l-istorja tal-impjieg). Id-data tal-għeluq tal-applikazzjonijiet hija s-1.30 p.m. (Ħin Ċentrali Ewropew) ta' nhar il-Ġimgħa, 24 ta' Lulju, 2026. Ittra elettronika ġġenerata mill-kompjuter tintbagħat bħala rċevuta tal-applikazzjoni. Aktar dettalji dwar is-sottomissjoni tal-applikazzjonijiet jinsabu fid-dispożizzjonijiet ġenerali msemmija hawn isfel.

7.2 Hija r-responsabbiltà tal-applikanti li ma jħallux sal-aħħar mument biex jissottemettu l-applikazzjoni tagħhom.

7.3 Applikazzjonijiet li jaslu wara d-data u l-ħin tal-għeluq (i.e. applikazzjonijiet tard) ma jiġux aċċettati.

7.4 Applikanti jingħataw sa jumejn (2) xogħol wara d-data u l-ħin tal-għeluq ta' din is-sejħa għall-applikazzjonijiet, biex jissottomettu dokumenti mhux korretti jew mhux mimlija kif suppost jew nieqsa.

Dispożizzjonijiet Ġenerali Oħra

8. Dispożizzjonijiet ġenerali oħra dwar din is-sejħa għall-applikazzjonijiet, b'referenza partikolari għal:

benefiċċji applikabbli, kundizzjonijiet u regoli/regolamenti;
applikazzjonijiet laterali;
bdil raġonevoli għall-persuni rreġistrati b'diżabbiltà;

sottomissjoni ta' dikjarazzjoni ta' rikonoxximent dwar il-kwalifiki;
kwalifiki f'livell ogħla;
livell komparattiv tal-impjegati tas-Settur Pubbliku;
rinunzji ta' applikazzjonjiet pendenti;
pubblikazzjoni tar-riżultat;
eżami mediku;
proċess sabiex tiġi sottomessa petizzjoni dwar ir-riżultat;

aċċess għall-formola tal-applikazzjoni u dettalji relatati;
żamma ta' dokumenti,

jistgħu jiġu aċċessati minn (https://peopleandstandards.gov.mt/media/PDFs/Resourcing/GenProvs/GeneralProvisions_MT.pdf) jew jinkisbu mid-Direttorat għas-Servizzi Korporattivi (Attn: Assistent Direttur, Riżorsi Umani), Ministeru għall-Enerġija, l-Ambjent u r-Riġenerazzjoni tal-Port il-Kbir, 6, Triq Ħal Qormi, Santa Venera SVR 1302. Dawn id-dispożizzjonijiet ġenerali għandhom jiġu meqjusa bħala parti integrali minn din is-sejħa għall-applikazzjonijiet.

Submission of Applications

7.1 Applications are to be submitted, for the attention of the Director General (Operations) Ministry for Energy, the Environment and the Regeneration of the Grand Harbour, through the online Government Recruitment Portal **only** (https://recruitment.gov.mt). Applications are to include a Curriculum Vitae, completely up-to-date (which should include a list of qualifications held by applicant and the employment history). The closing date of the receipt of applications is 1.30 p.m. (Central European Time) of Friday, 24th July 2026. A computer-generated email will be sent as an acknowledgement of the application. Further details concerning the submission of applications are contained in the general provisions referred to below.

7.2 It is the responsibility of the applicants not to leave until the last moment for submission of their application.

7.3 Applications which are received after closing date and time (i.e. late applications) are not allowed.

7.4 Applicants are granted up to two (2) working days after closing date and time of this call for applications, to submit any incorrect or incomplete or missing documents.

Other General Provisions

8. Other general provisions concerning this call for applications, with particular reference to:

applicable benefits, conditions and rules/regulations;
lateral applications;
reasonable accommodation for registered persons with disability;
submission of recognition statements in respect of qualifications;
qualifications at a higher level;
comparative level of Public Sector employees;
renouncement of pending applications;
publication of the result;
medical examination;
the process for the submission of petitions concerning the result;
access to application forms and related details;
retention of documents,

may be accessed from (https://peopleandstandards.gov.mt/media/PDFs/Resourcing/GenProvs/GeneralProvisions_ENG.pdf) or may be obtained from Corporate Services Directorate (Attn: Assistant Director, Human Resources), Ministry for Energy, the Environment and the Regeneration of the Grand Harbour, 6, Triq Ħal Qormi, Santa Venera SVR 1302. These general provisions are to be regarded as an integral part of this call for applications.

Is-sit elettroniku, u l-indirizz elettroniku tad-dipartiment/diviżjoni/direttorat huma (sustainability.gov.mt)u (humanresources.meer@gov.mt).

L-10 ta' Lulju, 2026

MINISTERU GĦALL-ENERĠIJA, L-AMBJENT U R-RIĠENERAZZJONI TAL-PORT IL-KBIR

Post ta' Senior Health and Safety Officer fil-Ministeru għall-Enerġija, l-Ambjent u r-Riġenerazzjoni tal-Port il-Kbir

Nomenklaturi li jindikaw il-maskil jinkludu wkoll il-femminil.

1. Id-Direttur Ġenerali għall-Operat, f'isem is-Segretarju Permanenti, Ministeru għall-Enerġija, l-Ambjent u r-Riġenerazzjoni tal-Port il-Kbir, jilqa' applikazzjonijiet għall-post ta' Senior Health and Safety Officer fil-Ministeru għall-Enerġija, l-Ambjent u r-Riġenerazzjoni tal-Port il-Kbir.

Termini u Kundizzjonijiet

2.1 Din il-ħatra hija suġġetta għal perjodu ta' probation/prova ta tnax-il (12) xahar.

2.2 Is-salarju ta' Senior Health and Safety Officer huwa ta' Skala ta' Salarju 8, li fis-sena 2026 huwa ta' €30,405.02 fis-sena, li jiżdied b'€486.83 fis-sena sa massimu ta' €33,326.00.

2.3 Persuna fil-grad ta' Senior Health and Safety Officer titla' fi Skala 7 (€32,158.00 x €531.17 - €35,345.02 fis-sena 2026) wara ħames (5) snin servizz fil-grad, jekk tkun qdiet dmirha b'mod sodisfaċenti, jew wara tlett (3) snin servizz fil-grad jekk fil-pussess ta' kwalifika fil-livell 7 tal-MQF (suġġett għal minimu ta' 90 krettu ECTS jew ekwivalenti*).

*Kwalifika ta' Master's rikonoxxuta b'minimu ta' 60 krettu ECTS hija aċċettata biss bil-kundizzjoni li dikjarazzjoni formali ta' rikonoxximent tal-Master's mill-MQRIC tiġi sottomessa mal-applikazzjoni (suġġett għaddispożizzjonijiet tal-klawsola 5.4 tad-dokument tad-Dispożizzjonijiet Ġenerali). Kwalifika ta' Master's rikonoxxuta mill-Università ta' Malta (mogħtija qabel l-2009) b'inqas minn 60 krettu ECTS hija aċċettabbli sakemm jiġi vverifikat mill-MQRIC jew l-Università ta' Malta li l-ammont ta' xogħol huwa komparabbli ma' millinqas 60 krettu ECTS.

2.4 Persuna maħtura tkun intitolata għall-benefiċċji l-oħra tali, u suġġetta għall-kundizzjonijiet u obbligi oħra tali li jkunu mniżżlin fi kwalunkwe ftehim rilevanti bejn il-Gvern u l-union kompetenti.

The website address, and email address of the receiving department/division/directorate are (sustainability.gov.mt) and (humanresources.meer@gov.mt)

10th July, 2026

MINISTRY FOR ENERGY, THE ENVIRONMENT AND THE REGENERATION OF THE GRAND HARBOUR

Post of Senior Health and Safety Officer in the Ministry for Energy, the Environment and the Regeneration of the Grand Harbour

Nomenclatures denoting the male gender include also the female gender.

1. The Director General (Operations) on behalf of the Permanent Secretary, Ministry for Energy, the Environment and the Regeneration of the Grand Harbour invites applications for the post of Senior Health and Safety Officer in the Ministry for Energy, the Environment and the Regeneration of the Grand Harbour.

Terms and Conditions

2.1 This appointment is subject to a probationary/trial period of twelve (12) months.

2.2 The salary for the post of Senior Health and Safety Officer is Salary Scale 8, which in the year 2026 is equivalent to, €30,405.02 per annum, rising by annual increments of €486.83 up to a maximum of €33,326.00.

2.3 A Senior Health and Safety Officer will progress to Scale 7 (€32,158.00 x €531.17 - €35,345.02 in the year 2026) on completion of five (5) years service in the grade, subject to satisfactory performance or after three (3) years service in the grade if in possession of a qualification at MQF Level 7 (subject to a minimum of 90 ECTS credit or equivalent*).

*A recognised Master's qualification with a minimum of 60 ECTS credits is only accepted subject to an MQRIC formal Master's recognition statement being submitted with the application (subject to the provisions of clause 5.4 of the General Provisions document). A recognised Master's qualification from the University of Malta (awarded pre-2009) with less than 60 ECTS credits is acceptable provided that it is verified by MQRIC or the University of Malta that the workload is comparable to at least 60 ECTS credits.

2.4 An appointee will be entitled to such other benefits and subject to such other conditions and obligations as may be stipulated in any pertinent agreement between the Government and the competent union.

2.5 Il-kandidati magħżula għandhom ikunu ta' kondotta xierqa għall-post/pożizzjoni li għalih saret l-applikazzjoni. Dawk li japplikaw minn barra s-Servizz Pubbliku għandhom jipproduċu ċertifikat tal-kondotta maħruġ mill-Uffiċċju tar-Rekords Kriminali jew awtorità kompetenti oħra mhux aktar minn sitt (6) xhur qabel id-data tal-għeluq ta' din is-sejħa għall-applikazzjonijiet, li għandu jiġi sottomess mill-persuna magħżula fi żmien ġimgħa (1) mid-data tan-notifika tal-ħatra.

2.6 Fir-rigward tar-rekwiżiti li joħorġu mid-Direttiva 16, dwar il-'Qafas Governattiv għall-Prevenzjoni u l-Ġestjoni ta' Kunflitti ta' Interess fl-Amministrazzjoni Pubblika', maħruġ mis-Segretarju Permanenti Ewlieni fis-27 ta' Novembru, 2023, u li daħal fi-seħħ fl-1 ta' Frar, 2024, il-bord tal-għażla se jivvaluta l-impjiegi preċedenti tal-kandidati biex jevalwa l-kunflitti ta' interess potenzjali. F'dan ir-rigward, il-kandidati għandhom jipprovdu CV kompletament aġġornat, inkluż il-kwalifiki u l-istorja tal-impjieg mal-applikazzjoni tagħhom. Kwalunkwe kwistjoni ta' kunflitt ta' interess potenzjali nnutata għandha tiġi rrappurtata lis-Segretarju Permanenti rispettiv biex jiġi żgurat li, jekk il-kandidat jiġi reklutat, tali kunflitti ta' interess ikunu mmaniġġjati b'mod xieraq.

Barra minn hekk, il-kandidati magħżula għandhom jirrappurtaw Kwalunkwe kunflitt ta' interess magħruf, attwali, potenzjali jew apparenti qabel ma jaċċettaw ħatra, permezz tad-Dikjarazzjoni preskritta disponibbli fl-Appendiċi 1 tad-Direttiva 16 (disponibbli minn (https://peopleandstandards.gov.mt/mt/homepage)).

Dmirijiet

3. Id-dmirijiet għal dan il-post ta' Senior Health and Safety Officer huma:

i. Jiżgura li r-regolamenti tas-saħħa u s-sigurtà jiġu osservati fil-qasam operattiv tal-Ministeru, b'konformità ma' standards nazzjonali u internazzjonali;

ii. Jifformula, jaġġorna, u jissorvelja l-proċeduri tas-Saħħa, is-Sigurtà, u tal-Ambjent (HSE) skont l-għanijiet tal-Ministeru;

iii. Jagħmel valutazzjonijiet tar-riskju għall-prattiki fuq l-post tax-xogħol u għal ħarsien tal ambjent, jidentifika, jipprevjeni u jnaqqas ir-riskji;

iv. Iwettaq spezzjonijiet regolari, jinforza miżuri ta' sigurtà, u jipprovdi gwida dwar protokolli ta' sigurtà kif suppost;

v. Jipprovdi taħriġ dwar is-saħħa u s-sigurtà lill-impjegati tal-Ministeru, u jsaħħaħ kultura ta' għarfien dwar is-sigurtà u kif ukoll jipprovdi gwida dwar protokolli tas-sigurtà;

2.5 Selected candidates must be of conduct which is appropriate to the post/position applied for. Prior to appointment, selected candidates from outside the Public Service must produce a certificate of conduct issued by the Criminal Records Office or other competent authority not earlier than six (6) months from the closing date of this call for applications, which should be submitted by the selected candidate within one (1) week from the date of the notification of appointment.

2.6 In terms of the requirements emanating from Directive 16, regarding the 'Governing Framework for Preventing and Managing Conflicts of Interest in the Public Administration', issued by the Principal Permanent Secretary on 27th November, 2023, and which came into force on 1st February, 2024, the selection board will assess candidates' previous employments to assess potential conflicts of interest. In this respect, candidates are to provide a completely updated CV, including qualifications and employment history with their application. Any potential conflict of interest matters noted will be reported to the respective Permanent Secretary, to ensure that should the candidate be recruited, such conflicts of interest would be appropriately managed.

Moreover, selected candidates are to report any known actual, potential or apparent conflicts of interest prior to accepting an appointment, through the prescribed Declaration available at Appendix 1 to Directive 16 (available from (https://peopleandstandards.gov.mt/mt/homepage)).

Duties

3. The job duties for the post of Senior Health and Safety Officer include:

i. Ensures compliance with health and safety regulations across the Ministry's operational remit, aligning with both national and international standards;

ii. Formulates, updates, and oversees Health, Safety, and Environment (HSE) procedures in alignment with the Ministry's objectives;

iii. Conducts risk assessments for work practices and environments, identifying and mitigating risks;

iv. Carries out regular inspections, enforces safety measures, and provides guidance on proper safety protocols;

v. Provides health and safety training to Ministry staff, fostering a culture of safety awareness and preparedness;

vi. Jiżgura li jkun hemm tagħmir tal-ewwel għajnuna u tagħmir tal-AED (Automated External Defibrillator) fil-proprjetajiet u l-vetturi tal-Ministeru, kif ukoll jiżgura lill-impjegati jkunu imħarrġa fuq dan l-istess tagħmir;

vii. Jiżviluppa miżuri preventivi biex jitnaqqasu ir-riskji u jippromovi ambjent ta' xogħol sigur;

viii. Imexxi u jżomm dokumentazzjoni preċiżi dwar l-attivitajiet tas-saħħa u s-sigurtà, inklużi valutazzjonijiet tar-riskju, rapporti ta' inċidenti, u dokumenti ta' konformità;

ix. Imexxi proġetti operattivi għall-uffiċċju tas-Segretarju Permanenti, jamministra riżorsi, skedi ta' ħin, u baġit biex jappoġġja l-għanijiet tal-Ministeru;

x. Jipprovdi appoġġ operattiv biex itejjeb l-effiċjenza u l-effettività tal-Uffiċċju tas-Segretarju Permanenti;

xi. Jassisti fit-titjib tal-influss tax-xogħlijiet varji, l-arranġamenti loġistiċi, u l-immaniġġjar tar-riżorsi biex jissimplifika l-operazzjonijiet tal-Ministeru;

xii. Jikkordina ma' entitajiet pubbliċi u partijiet interessati biex jiżgura kollaborazzjoni fi kwistjonijiet ta' operazzjonijiet fil-qasam tas-saħħa u sigurtà;

xiii. Jissorvelja l-impjegati taħt ir-responsabbiltajiet tiegħu u jiżgura prestazzjoni u żvilupp effettiv;

xiv. Iżomm ruħu aġġornat dwar il-leġiżlazzjoni u l-aħjar prattiki hekk kif imħabbra mill-OHS (Occupational Health and Safety Authority) u direttivi l-ġodda, u jimplimenta bidliet kif meħtieġ;

xv. Kwalunkwe kompitu ieħor li s-superjur jista' jiddelega lilu/ha, kif jista' jkun meħtieġ;

xvi. Iwettaq dmirijiet oħra li jistgħu jiġu aġġornati biex jissodisfaw ir-rekwiżiti ta' kwalunkwe qasam ieħor kif ikkonfermat mis-Segretarju Permanent;

xvii. Kwalunkwe dmir ieħor hekk kif ordnat mis-Segretarju Permanenti Ewlieni.

Rekwiżiti tal-Eliġibbiltà

4.1 Sal-ħin u d-data tal-għeluq ta' din is-sejħa għall-applikazzjonijiet, l-applikanti għandhom ikunu:

i. a. ċittadini ta' Malta; jew

b. ċittadini ta' Stati Membri oħra tal-Unjoni Ewropea li għandhom jedd għal trattament ugwali daqs ċittadini Maltin fi kwistjonijiet ta' impjieg bis-saħħa ta' leġiżlazzjoni tal-UE u dispożizzjonijiet ta' trattati dwar iċ-ċaqliq ħieles tal-ħaddiema; jew

vi. Ensures adequate First Aid Kits and AED (Automated External Defibrillator) equipment are available in the Ministry's properties and vehicles, including AED-trained first aiders;

vii. Develops preventative measures to reduce risks, promoting safe working environments;

viii. Manages and maintains accurate records on health and safety activities, including risk assessments, incident reports, and compliance documents;

ix. Leads operational projects for the Permanent Secretary's Office, managing resources, timelines, and budget to support Ministry goals;

x. Provides operational support to enhance the efficiency and effectiveness of the Permanent Secretary's Office;

xi. Assists with various workflow optimisation, logistical arrangements, and resource management to streamline Ministry operations;

xii. Coordinates with public entities and stakeholders to ensure inter-organisational cooperation in OHS (Occupational Health and Safety Authority) and other operational matters;

xiii. Supervises assigned staff within his remit, ensuring effective performance and development;

xiv. Stays updated on the latest OHS legislation and new directives, implementing changes as necessary;

xv. Undertakes any other tasks, which the superior may delegate to him/her, as may be required;

xvi. Undertakes any other duties which may be updated to meet the requirements of any other area as confirmed by the Permanent Secretary;

xvii. Any other duties as directed by the Principal Permanent Secretary.

Eligibility Requirements

4.1 By the closing time and date of this call for applications, applicants must be:

i. a. citizens of Malta; or

b. citizens of other Member States of the European Union who are entitled to equal treatment to Maltese citizens in matters of employment by virtue of EU legislation and treaty provisions dealing with the free movement of workers; or

c. ċittadini ta' kwalunkwe pajjiż ieħor li għandhom jedd għal trattament ugwali daqs ċittadini Maltin fi kwistjonijiet ta' impjieg minħabba li jkunu japplikaw għal dak il-pajjiż b'leġiżlazzjoni tal-UE u dispożizzjonijiet ta' trattati dwar iċ-ċaqliq ħieles tal-ħaddiema; jew

d. kwalunkwe persuni oħra li għandhom jedd għal trattament ugwali daqs ċittadini Maltin fi kwistjonijiet ta' impjieg permezz tar-relazzjoni familjari tagħhom ma' persuni msemmija f'(a), (b) jew (c), skont kif hemm fil-liġi jew fil-leġiżlazzjoni tal-UE u dispożizzjonijiet ta' trattati msemmija hawn fuq; jew

e. ċittadini ta' pajjiżi terzi li jkunu ngħataw status ta' residenti li joqogħdu għal żmien twil f'Malta taħt ir-regolament 4 tar-Regolamenti tal-2006 dwar 'Status ta' Residenti li joqogħdu għal Żmien Twil (Ċittadini ta' Pajjiżi Terzi)', jew li jkunu ngħataw permess ta' residenza taħt ir-regolament 18(3) tal-istess regolamenti, flimkien mal-membri tal-familja ta' ċittadini ta' pajjiżi terzi li jkunu ngħataw permess ta' residenza taħt ir-Regolamenti tal-2007 dwar ir-Riunifikazzjoni tal-Familji; jew

f. Fil -pussess ta' dokument tar-residenza maħruġ skont id-dokument 'Status ta' Residenza ta' Ċittadini tar-Renju Unit u l-Membri tal-Familja tagħhom f'Malta skont il-Ftehim dwar l-Irtirar tar-Renju Unit u l-Irlanda ta' Fuq mill-Unjoni Ewropea u r-Regolamenti tal-Komunità Ewropea dwar l-Enerġija Atomika'.

Għandu jintalab il-parir tat-Taqsima taċ-Ċittadinanza fi ħdan l-Aġenzija Komunità Malta u tat-Taqsima tal-Espatrijati fi ħdan Identità skont il-ħtieġa fl-interpretazzjoni tad-dispożizzjonijiet imsemmija hawn fuq.

Il-ħatra ta' kandidati msemmija f'(b), (c), (d) u (e) hawn fuq teħtieġ il-ħruġ ta' liċenzja tax-xogħol f'dawk il-każijiet fejn hija meħtieġa skont l-Att dwar l-Immigrazzjoni u leġiżlazzjoni sussidjarja. Jobsplus għandha tiġi kkonsultata skont il-ħtieġa dwar din il-materja.

ii. kapaċi jikkomunikaw bil-lingwa Maltija u bil-lingwa Ingliża sabiex jitwettqu b'mod suffiċjenti u adegwat d-dmirijiet li għalihom saret l-applikazzjoni;

U

iii. fil-pussess ta' kwalifika rikonoxxuta f' Livell 6 tal-MQF (suġġetta għal minimu ta' 180 krettu ECTS jew ekwivalenti*) fil-Health and Safety.

*Kwalifika ta' Baċellerat komparabbli rikonoxxuta, kif applikabbli, hija aċċettata biss suġġett għal dikjarazzjoni formali ta' rikonoxximent mill-MQRIC li tiġi sottomessa mal-applikazzjoni (suġġett għad-dispożizzjonijiet tal-klawsola 5.4 taddokument tad-Dispożizzjonijiet Ġenerali).

c. citizens of any other country who are entitled to equal treatment to Maltese citizens in matters related to employment by virtue of the application to that country of EU legislation and treaty provisions dealing with the free movement of workers; or

d. any other persons who are entitled to equal treatment to Maltese citizens in matters related to employment in terms of the law or the above-mentioned EU legislation and treaty provisions, on account of their family relationship with persons mentioned in paragraph (a), (b) or (c); or

e. third country nationals who have been granted long-term resident status in Malta under regulation 4 of the 'Status of Long-term Residents (Third Country Nationals) Regulations, 2006' or who have been granted a residence permit under regulation 18(3) thereof, together with family members of such third country nationals who have been granted a residence permit under the 'Family Reunification Regulations, 2007'; or

f. in possession of a residence document issued in terms of the 'Residence Status of United Kingdom Nationals and their Family Members in Malta in accordance with the Agreement on the Withdrawal of the United Kingdom and Northern Ireland from the European Union and the European Atomic Energy Community Regulations'.

The advice of the Citizenship Unit within Community Malta Agency and the Expatriates Unit within Identità should be sought as necessary in the interpretation of the above provisions.

The appointment of candidates referred to at (b), (c), (d) and (e) above would necessitate the issue of an employment licence in so far as this is required by the Immigration Act and subsidiary legislation. Jobsplus should be consulted as necessary on this issue.

ii. able to communicate in the Maltese and English Language in order to sufficiently and adequately carry out the duties applied for;

AND

iii. in possession of a recognised MQF Level 6 qualification (subject to a minimum of 180 ECTS credits or equivalent*) in Health and Safety.

*A recognised comparable Bachelor's qualification, as applicable, is only accepted subject to an MQRIC formal recognition statement being submitted with the application (subject to the provisions of clause 5.4 of the General Provisions document). A recognised Bachelor's qualification

Kwalifika ta' Baċellerat rikonoxxuta mill-Università ta' Malta (mogħtija qabel l-2009) b'inqas minn 180 krettu ECTS hija aċċettabbli sakemm jiġi vverifikat mill-MQRIC jew l-Università ta' Malta li lammont ta' xogħol huwa komparabbli mal-minimu ta' 180 krettu ECTS.

Uffiċjali pubbliċi li japplikaw għal dan il-post iridu jkunu kkonfermati fil-ħatra attwali tagħhom, sakemm il-ħatra attwali ma tkunx fi klassi/linja ta' karriera differenti jew f'pożizzjoni definita, iżda jistgħu japplikaw għal grad/pożizzjoni inqas anke jekk mhux ikkonfermati u irrispettivament jekk hux fl-istess linja ta' karriera jew le. Riverżjoni għal ħatra preċedenti mhux ikkonfermata mhijiex possibbli.

4.2 i. Aktar minn hekk, kandidati li għadhom ma kisbux formalment jew għadhom mhux approvati għall-kwalifika rikjesta hekk kif speċifikata fil-paragrafu 4.1 jew kif indikat f'paragrafu 3.1 tad-dispożizzjonijiet ġenerali (https://peopleandstandards.gov.mt/media/PDFs/Resourcing/GenProvs/GeneralProvisions_MT.pdf) xorta jiġu kkunsidrati, basta jibagħtu evidenza li jinsabu fl-aħħar fażi tal-kors li jwassal għall-għoti tat-tali kwalifika. Il-persuni maħtura jridu jġibu, jew ġew approvati, għat-tali kwalifika f i żmien sena mid-data tal-ħatra tagħhom. Jekk l-iskadenza għall-kisba tal-imsemmija kwalifika ma tintlaħaqx, il-ħatra, għal din ir-raġuni, tiġi awtomatikament terminata.

ii. Kandidati li bħalissa qed isegwu programm ta' studju rikonoxxut f'livell tal-MQF ogħla minn dak mitlub hawn fuq jiġu kkunsidrati wkoll. Dawn il-kandidati għandhom jissottomettu evidenza li temmew b'suċċess il-kretti meħtieġa tal-ECTS, jew ekwivalenti, u laħqu l-livell tal-MQF meħtieġ, sal-ħin u d-data tal-għeluq tas-sejħa għall-applikazzjonijiet. L-applikanti prospettivi għandhom jinnotaw ir-rekwiżit li jipproduċu dikjarazzjonijiet ta' rikonoxximent tal-MQRIC fir-rigward tal-kwalifiki tagħhom mill-MQRIC, jew awtorità pertinenti oħra, kif applikabbli, skont id-dispożizzjonijiet applikabbli għal din is-sejħa għall-applikazzjonijiet (ara l-ħolqa aktar 'l isfel).

4.3. Uffiċjali pubbliċi li għandhom grad fi klassi partikolari, u li ngħataw il-ħatra ta' Officer in Scale permezz ta' deċiżjoni tal-Grievances Unit fl-istess skala ta' dak ta' grad ogħla fl-istess klassi, huma eliġibbli li japplikaw għal gradi miftuħa għal uffiċjali li għandhom tali grad ogħla bl-istess skala ta' dik tal-ħatra ta' Officer in Scale.

Is-snin ta' servizz mid-data ta' meta daħlet fis-seħħ il-ħatra bħala Officer in Scale jgħoddu bħala parti mis-snin ta' servizz mitluba fis-sejħa għall-applikazzjonijiet.

Kwalunkwe kriterju ieħor ta' eliġibbiltà għall-post irid jiġi sodisfatt skont din is-sejħa għall-applikazzjonijiet.

4.4 Uffiċjali pubbliċi li bħalissa għandhom ħatra bħala Uffiċjal fil-Grad huma kkunsidrati fuq bażi personali

from the University of Malta (awarded pre-2009) with less than 180 ECTS credits is acceptable provided that it is verified by MQRIC or the University of Malta tha the workload is comparable to the minimum of 180ECTS credits.

Public officers applying for this post must be confirmed in their current appointment, unless the current appointment is in a different class/career stream or in a definite position, but may apply for a lower grade/position even if not confirmed and whether in the same stream or not. Reversion to previous unconfirmed appointment is not possible.

4.2 i. Candidates who have not yet formally obtained or are not yet approved for the qualification specified in paragraph 4.1 or else as indicated in paragraph 3.1 of the general provisions (https://peopleandstandards.gov.mt/media/PDFs/Resourcing/GenProvs/GeneralProvisions_ENG.pdf) will still be considered provided that they submit evidence that they are in the final phase of their course leading to such qualification. Appointees must obtain, or be approved, for the award of such qualification within one year of their appointment date. If this stipulated deadline for the attainment of such qualification is not met, the appointment will be, for this reason, automatically terminated.

ii. Furthermore, candidates who are currently following a recognised programme of study at a higher MQF level than that requested above will also be considered. Such candidates are to submit evidence that they have successfully completed the necessary ECTS credits, or equivalent, and attained the required MQF level, by the closing time and date of the call for applications. Prospective applicants should note the requirement to produce MQRIC recognition statements in respect of their qualifications from MQRIC, or other designated authorities, as applicable, as per provisions applicable to this call for applications (see link below).

4.3 Public officers holding a grade in a particular stream, and who were granted Officer in Scale status by virtue of a Grievances Unit decision in the same scale as that of a higher grade in that stream, are eligible to apply for grades open to officers holding such higher grade within the stream that carries the same scale as that of the Officer in Scale status.

The years of service since the effective date of appointment as Officer in Scale are reckonable for the purpose of satisfying any requisite years of service stipulated in calls for applications.

Any other eligibility requisites for the post must be met in terms of this call for applications.

4.4 Public officers who currently hold an appointment as Officer in Grade are considered on a personal basis to pertain

li jappartjenu għall-klassi/linja tal-grad sostantiv immedjatament preċedenti tagħhom, u jistgħu japplikaw fuq il-bażi tal-iskala kurrenti tagħhom bħala Uffiċjal fil-Grad, li għandha tkun ekwivalenti għal, jew ogħla minn, il-livell ta' eliġibbiltà meħtieġ minn din is-sejħa għall-applikazzjonijiet.

Is-snin ta' servizz mid-data effettiva tal-ħatra bħala uffiċjal fil-Grad huma kkalkulati għall-iskop li jissodisfaw is-snin meħtieġa ta' 'servizz fil-grad' kif stipulat fis-sejħiet għall-applikazzjonijiet.

Kwalunkwe rekwiżit ieħor ta' eliġibbiltà għall-post/pożizzjoni għandu jintlaħaq f'termini ta' din is-sejħa għall-applikazzjonijiet.

4.5 Din is-sejħa pubblika qed tiġi ppublikata fl-istess waqt ma' sejħa service-wide għall-post ta' Senior Health and Safety Officer fil-Ministeru għall-Enerġija, l-Ambjent u r-Riġenerazzjoni tal-Port il-Kbir kif ippublikata nhar il-Ġimgħa 10 ta' Lulju 2026 permezz taċ-Ċirkulari Nru. HR/MEER 5/2026. Applikanti li jgħaddu taħt is-sejħa service-wide jingħataw preċedenza fuq dawk li jgħaddu taħt is-sejħa pubblika. Barra minn hekk, persuna tista' tiġi kkunsidrata għall-ħatra biss jekk ikun hemm vakanza fi żmien tal-validità tar-riżultat.

Sottomissjoni ta' Dokumentazzjoni

5.1 Il-kwalifiki u l-esperjenza li l-persuna jkollha għandhom jintwerew b'ċertifikati/traskrizzjonijiet u/jew dokumenti, li kopja tagħhom għandha tkun skennjata u mibgħuta permezz tal-Portal tar-Reklutaġġ (https://recruitment.gov.mt).

5.2. Id-dokumenti oriġinali għandhom, mingħajr eċċezzjoni, jintwerew waqt l-intervista.

Proċeduri tal-Għażla

6.1 L-applikanti eliġibbli jiġu assessjati minn bord tal-għażla biex jiġi ddeterminat min hu adatt għall-post. Il-marka massima għal dan il-proċess tal-għażla hija 100% u l-marka li persuna trid iġġib biex tgħaddi hija 50%.

6.2 Tingħata kunsiderazzjoni xierqa lill-kandidati li, minbarra dak rikjest f'paragrafi 4.1 sa 4.5, għandhom esperjenza ta' xogħol rilevanti u ppruvata.

Sottomissjoni tal-Applikazzjoni

7.1 L-applikazzjonijiet għandhom jiġu sottomessi, għall-attenzjoni tad-Direttur Ġenerali għall-Operat Ministeru għall-Enerġija, l-Ambjent u r-Riġenerazzjoni tal-Port il-Kbir permezz tal-Portal tar-Reklutaġġ tal-Gvern, permezz tal-Portal tar-Reklutaġġ tal-Gvern online **biss** (https://recruitment.gov.mt). L-applikazzjonijiet għandhom jinkludu Curriculum Vitae

to the class/stream of their immediately previous substantive grade, and may apply on the basis of their current scale as Officer in Grade, which must be equivalent to, or higher than, the requisite eligibility level required by this call for applications.

The years of service since the effective date of appointment as Officer in Grade are reckonable for the purpose of satisfying any requisite years of 'service in the grade' as stipulated in calls for applications.

Any other eligibility requisites for the post/position must be met in terms of this call for applications.

4.5 This public call is being published in concurrence with a service-wide call for the post of Senior Health and Safety Officer in the Ministry for Energy, the Environment and the Regeneration of the Grand Harbour as published on Friday 10th July through Circular No. HR/MEER 5/2026. Applicants who are successful under the service-wide call will be given precedence over those who are successful under the public call. Appointment is moreover subject to the availability of vacancies within the validity period of the result.

Submission of Supporting Documents

5.1 Qualifications and experience claimed must be supported by certificates/transcripts and/or testimonials, copies of which are to be scanned and sent through the Recruitment Portal (https://recruitment.gov.mt).

5.2 Original certificates and/or testimonials are to be invariably produced for verification at the interview.

Selection Procedures

6.1 Eligible applicants will be assessed by a selection board to determine their suitability for the post. The maximum mark for this selection process is 100% and the pass mark is 50%.

6.2 Due consideration will be given to applicants who, besides the requisites indicated in paragraphs 4.1 to 4.5, have proven relevant work experience.

Submission of Applications

7.1 Applications are to be submitted, for the attention of the Director General (Operations) Ministry for Energy, the Environment and the Regeneration of the Grand Harbour, through the online Government Recruitment Portal **only** (https://recruitment.gov.mt). Applications are to include a Curriculum Vitae, completely up-to-date (which should

kompletament aġġornat (li għandu jinkludi lista tal-kwalifiki tal-applikant u l-istorja tal-impjieg). Id-data tal-għeluq tal-applikazzjonijiet hija s-1.30 p.m. (Ħin Ċentrali Ewropew) ta' nhar il-Ġimgħa, 24 ta' Lulju, 2026. Ittra elettronika ġġenerata mill-kompjuter tintbagħat bħala rċevuta tal-applikazzjoni. Aktar dettalji dwar is-sottomissjoni tal-applikazzjonijiet jinsabu fid-dispożizzjonijiet ġenerali msemmija hawn isfel.

7.2 Hija r-responsabbiltà tal-applikanti li ma jħallux sal-aħħar mument biex jissottemettu l-applikazzjoni tagħhom.

7.4 Applikazzjonijiet li jaslu wara d-data u l-ħin tal-għeluq (i.e. applikazzjonijiet tard) ma jiġux aċċettati.

7.5 Applikanti jingħataw sa jumejn (2) xogħol wara d-data u l-ħin tal-għeluq ta' din is-sejħa għall-applikazzjonijiet, biex jissottomettu dokumenti mhux korretti jew mhux mimlija kif suppost jew nieqsa.

Dispożizzjonijiet Ġenerali Oħra

8. Dispożizzjonijiet ġenerali oħra dwar din is-sejħa għall-applikazzjonijiet, b'referenza partikolari għal:

benefiċċji applikabbli, kundizzjonijiet u regoli/regolamenti;
applikazzjonijiet laterali;
bdil raġonevoli għall-persuni rreġistrati b'diżabbiltà;

sottomissjoni ta' dikjarazzjoni ta' rikonoxximent dwar il-kwalifiki;
kwalifiki f'livell ogħla;
livell komparattiv tal-impjegati tas-Settur Pubbliku;
rinunzji ta' applikazzjonjiet pendenti;
pubblikazzjoni tar-riżultat;
eżami mediku;
proċess sabiex tiġi sottomessa petizzjoni dwar ir-riżultat;

aċċess għall-formola tal-applikazzjoni u dettalji relatati;
żamma ta' dokumenti,

jistgħu jiġu aċċessati minn (https://peopleandstandards.gov.mt/media/PDFs/Resourcing/GenProvs/GeneralProvisions_MT.pdf) jew jinkisbu mid-Direttorat għas-Servizzi Korporattivi (Attn: Assistent Direttur, Riżorsi Umani), Ministeru għall-Enerġija, l-Ambjent u r-Riġenerazzjoni tal-Port il-Kbir, 6, Triq Ħal Qormi, Santa Venera SVR 1302. Dawn id-dispożizzjonijiet ġenerali għandhom jiġu meqjusa bħala parti integrali minn din is-sejħa għall-applikazzjonijiet.

Is-sit elettroniku u l-indirizz elettroniku tad-Dipartiment/Diviżjoni/Direttorat huma (sustainability.gov.mt)u (humanresources.meer@gov.mt).

L-10 ta' Lulju, 2026

include a list of qualifications held by applicant and the employment history). The closing date of the receipt of applications is 1.30 p.m. (Central European Time) of Friday, 24th July, 2026. A computer-generated email will be sent as an acknowledgement of the application. Further details concerning the submission of applications are contained in the general provisions referred to below.

7.2 It is the responsibility of the applicants not to leave until the last moment for submission of their application.

7.3 Applications which are received after closing date and time (i.e. late applications) are not allowed.

7.4 Applicants are granted up to two (2) working days after closing date and time of this call for applications, to submit any incorrect or incomplete or missing documents.

Other General Provisions

8. Other general provisions concerning this call for applications, with particular reference to:

applicable benefits, conditions and rules/regulations;

lateral applications;
reasonable accommodation for registered persons with disability;
submission of recognition statements in respect of qualifications;
qualifications at a higher level;
comparative level of Public Sector employees;
renouncement of pending applications;
publication of the result;
medical examination;
the process for the submission of petitions concerning the result;
access to application forms and related details;
retention of documents,

may be accessed from (https://peopleandstandards.gov.mt/media/PDFs/Resourcing/GenProvs/GeneralProvisions_ENG.pdf) or may be obtained from Corporate Services Directorate (Attn: Assistant Director, Human Resources), Ministry for Energy, the Environment and the Regeneration of the Grand Harbour, 6, Triq Ħal Qormi, Santa Venera SVR 1302. These general provisions are to be regarded as an integral part of this call for applications.

The website address and email address of the receiving Department/Division/Directorate are (sustainability.gov.mt) and (humanresources.meer@gov.mt)

10th July, 2026

MINISTERU GĦALL-ENERĠIJA, L-AMBJENT U R-RIĠENERAZZJONI TAL-PORT IL-KBIR

Post ta' Veterinary Officer fid-Direttorat għall-Ħarsien tal-Annimali fil-Ministeru għall-Enerġija, l-Ambjent u r-Riġenerazzjoni tal-Port il-Kbir

Nomenklaturi li jindikaw il-maskil jinkludu wkoll il-femminil.

1. Id-Direttur Ġenerali għall-Operat, f'isem is-Segretarju Permanenti, Ministeru għall-Enerġija, l-Ambjent u r-Riġenerazzjoni tal-Port il-Kbir, jilqa' applikazzjonijiet għall-post ta' Veterinary Officer fid-Direttorat għall-Ħarsien tal-Annimali fil-Ministeru għall-Enerġija, l-Ambjent u r-Riġenerazzjoni tal-Port il-Kbir.

Termini u Kundizzjonijiet

2.1 Din il-ħatra hija suġġetta għal perjodu ta' probation/prova ta' tnax-il (12) xahar.

2.2 Is-salarju ta' Veterinary Officer huwa ta' Skala ta' Salarju 9, li fis-sena 2026 huwa ekwivalenti għal, €28,701.02 fis-sena, li jiżdied b' €447.33 fis-sena sa massimu ta' €31,385.00.

2.3 Persuna fil-grad ta' Veterinary Officer (Skala 9) tiġi promossa għal-grad ta' Veterinary Officer fi Skala 8 (€30,405.02 x €486.83 - €33,326.00 fl-2026) wara sentejn (2) servizz fil-grad suġġet għal perfromance sodisfaċenti.

2.4 Persuna fil-grad ta' Veterinary Officer fi Skala 9 li diġa' għandha esperjenza ppruvata ta' xogħol bħala Veterinary Officer titqiegħed fi Skala ta' Salarju 8 (€30,405.02 x €486.83 - €33,326.00 fl-2026) wara sentejn (2) esperjenza.

2.5 Persuna magħżula fil-pussess ta' Warrant biex tipprattika bħala Veterinary Surgeon u li m' għandhiex anqas minn sentejn (2) ta' prattika professjonali wara l-kisba tal-warrant jinħatru bħala Veterinary Officer fi Skala 8 (€30,405.02 x €486.83 - €33,326.00 fl-2026).

2.6 Persuna fil-grad ta' Veterinary Officer (Skala 8) titla' fi Skala 7 (€32,158.00 x €531.17 - €35,345.02 fl-2026) suġġett li il-persuna tkun qdiet dmirha b'mod sodisfaċenti, u wara erba' (4) snin servizz sodisfaċenti fi Skala ta' Salarju 8.

2.7 Veterinary Officer fi Skala ta' Salarju 8 li għandu kwalifika Post-graduate relatata f' livel 7 tal-MQF (suġġe t għal-minimu ta' 90 krettu ECTS, jew ekwivalenti*) titla' fi Skala ta' Salarju 7 (€32,158.00 x €531.17 - €35,345.02 fl-2026) wara sentejn (2) servizz sodisfaċenti fi Skala ta' Salarju 8.

MINISTRY FOR ENERGY, THE ENVIRONMENT AND THE REGENERATION OF THE GRAND HARBOUR

Post of Veterinary Officer in the Animal Welfare Directorate in the Ministry for Energy, the Environment and the Regeneration of the Grand Harbour

Nomenclatures denoting the male gender include also the female gender.

1. The Director General (Operations) on behalf of the Permanent Secretary, Ministry for Energy, the Environment and the Regeneration of the Grand Harbour, invites applications for the post of Veterinary Officer in the Animal Welfare Directorate in the Ministry for Energy, the Environment and the Regeneration of the Grand Harbour.

Terms and Conditions

2.1 This appointment is subject to a probationary/trial period of twelve (12) months.

2.2 The salary for the post of Veterinary Officer is Salary Scale 9, which in the year 2026 is equivalent to, €28,701.02 per annum, rising by annual increments of €447.33 up to a maximum of €31,385.00.

2.3 A Veterinary Officer (Scale 9) will be promoted to the grade of Veterinary Officer in Scale 8 (€30,405.02 x €486.83 - €33,326.00 in 2026) on completion of two (2) years service in the grade subject to satisfactory performance.

2.4 A Veterinary Officer in Scale 9 who already possesses proven work experience as a Veterinary Officer shall be placed in Salary Scale 8 (€30,405.02 x €486.83 - €33,326.00 in 2026) upon satisfying two years of experience.

2.5 A selected applicant in possession of a Warrant to practice as Veterinary Surgeon and who has not less than two (2) years of professional practise after obtaining the warrant will be appointed Veterinary Officer in Scale 8 (€30,405.02 x €486.83 - €33,326.00 in 2026).

2.6 A Veterinary Officer (Scale 8) will progress to Scale 7 (€32,158.00 x €531.17 - €35,345.02 in 2026) subject to satisfactory performance, on completion of four (4) years satisfactory service in Salary Scale 8.

2.7 A Veterinary Officer in Salary Scale 8 who is in possession of a related Post-graduate qualification at MQF Level 7 (subject to a minimum of 90 ECTS credits, or equivalent*) shall progress to Salary Scale 7 (€32,158.00 x €531.17 - €35,345.02 in 2026) after two (2) years of satisfactory service in Salary Scale 8.

*Kwalifika ta' Master's rikonoxxuta b'minimu ta' 60 krettu ECTS hija aċċettata biss bil-kundizzjoni li dikjarazzjoni formali ta' rikonoxximent tal-Master's mill-MQRIC tiġi sotomessa mal-applikazzjoni (suġġett għad-dispożizzjonijiet tal-klawsola 5.4 tad-dokument tad-Dispożizzjonijiet Ġenerali). Kwalifika ta' Master's rikonoxxuta mi l-Università ta' Malta (mogħtija qabel l2009) b'inqas minn 60 krettu ECTS hija aċċettabbli sakemm jiġi vverifikat mill-MQRIC jew Università ta' Malta li l-ammont ta' xogħol huwa komparabbli ma' mil-inqas 60 krettu ECTS.

*A recognised Master's qualification with a minimum of 60 ECTS credits is only accepted subject to an MQRIC formal Master's recognition statement being submitted with the application (subject to the provisions of clause 5.4 of the General Provisions document). A recognised Master's qualification from the University of Malta (awarded pre-2009) with less than 60 ECTS credits is acceptable provided that it is verified by MQRIC or the University of Malta that the workload is comparable to at least 60 ECTS credits.

2.8 Il-persuni maħtura jkunu intitolati wkol għal benefiċċji oħra u kundizzjonijiet u obbligi oħra kif stipulat fil-Ftehim dwar il-Klassi Veterinarja.

2.8 Appointees will also be entitled to such other benefits and such other conditions and obligations as stipulated in the Veterinary Class Agreement

2.9 Il-kandidati magħżula għandhom ikunu ta' kondotta xierqa għall-post/pożizzjoni li għalih saret l-applikazzjoni. Dawk li japplikaw minn barra s-Servizz Pubbliku għandhom jipproduċu ċertifikat tal-kondotta maħruġ mill-Uffiċċju tar-Rekords Kriminali jew awtorità kompetenti oħra mhux aktar minn sitt (6) xhur qabel id-data tal-għeluq ta' din is-sejħa għall-applikazzjonijiet, li għandu jiġi sottomess mill-persuna magħżula fi żmien ġimgħa (1) mid-data tan-notifika tal-ħatra.

2.9 Selected candidates must be of conduct which is appropriate to the post/position applied for. Prior to appointment, selected candidates from outside the Public Service must produce a certificate of conduct issued by the Criminal Records Office or other competent authority not earlier than six (6) months from the closing date of this call for applications, which should be submitted by the selected candidate within one (1) week from the date of the notification of appointment.

2.10 Fir-rigward tar-rekwiżiti li joħorġu mid-Direttiva 16, dwar il-'Qafas Governattiv għall-Prevenzjoni u l-Ġestjoni ta' Kunflitti ta' Interess fl-Amministrazzjoni Pubblika', maħruġ mis-Segretarju Permanenti Ewlieni fis-27 ta' Novembru, 2023, u li daħal fi-seħħ fl-1 ta' Frar, 2024, il-bord tal-għażla se jivvaluta l-impjiegi preċedenti tal-kandidati biex jevalwa l-kunflitti ta' interess potenzjali. F'dan ir-rigward, il-kandidati għandhom jipprovdu CV kompletament aġġornat, inkluż il-kwalifiki u l-istorja tal-impjieg mal-applikazzjoni tagħhom. Kwalunkwe kwistjoni ta'

2.10 In terms of the requirements emanating from Directive 16, regarding the 'Governing Framework for Preventing and Managing Conflicts of Interest in the Public Administration', issued by the Principal Permanent Secretary on 27th November, 2023, and which came into force on 1st February, 2024, the selection board will assess candidates' previous employments to assess potential conflicts of interest. In this respect, candidates are to provide a completely updated CV, including qualifications and employment history with their application.

kunflitt ta' interess potenzjali nnutata għandha tiġi rrappurtata lis-Segretarju Permanenti rispettiv biex jiġi żgurat li, jekk il-kandidat jiġi reklutat, tali kunflitti ta' interess ikunu mmaniġġjati b'mod xieraq.

Any potential conflict of interest matters noted will be reported to the respective Permanent Secretary, to ensure that should the candidate be recruited, such conflicts of interest would be appropriately managed.

Barra minn hekk, il-kandidati magħżula għandhom jirrappurtaw Kwalunkwe kunflitt ta' interess magħruf, attwali, potenzjali jew apparenti qabel ma jaċċettaw ħatra, permezz tad-Dikjarazzjoni preskritta disponibbli fl-Appendiċi 1 tad-Direttiva 16 (disponibbli minn (https://peopleandstandards.gov.mt/mt/homepage)).

Moreover, selected candidates are to report any known actual, potential or apparent conflicts of interest prior to accepting an appointment, through the prescribed Declaration available at Appendix 1 to Directive 16 (available from (https://peopleandstandards.gov.mt/mt/homepage)).

Dmirijiet

Duties

3. Id-dmirijiet għal dan il-post ta' Veterinary Officer huma:

3. The job duties for the post of Veterinary Officer include:

i. Iwettaq id-dmirijiet kollha assenjati mill-maniġment superjuri b'kompetenza, professjonalità u skont il-prinċipji etiċi tal-professjoni veterinarja;

i. Carry out all duties assigned by senior management with professionalism, competence, and in accordance with the ethical standards of the veterinary profession;

ii. Jipprovdi kura veterinarja, inklużi konsultazzjonijiet kliniċi, dijanjosi, trattament mediku, sterilizzazzjoni (neutering) u kirurġija ġenerali tal-annimali;

iii. Jirrispondi għal emerġenzi veterinarji u jwettaq dmirijiet relatati mat-tmexxija u l-operat ta' stabbilimenti veterinarji;

iv. Jinforza l-leġiżlazzjoni u r-regolamenti kollha Maltin u Ewropej, kif ukoll l-istandards internazzjonali applikabbli fil-qasam tas-saħħa u l-ħarsien tal-annimali;

v. Jagħmel spezzjonijiet u investigazzjonijiet uffiċjali, jiġbor evidenza u fejn meħtieġ, jippreżentaha quddiem il-Qorti;

vi. Jiżgura l-osservanza sħiħa tar-regolamenti dwar is-saħħa u s-sigurtà fuq il-post tax-xogħol u jippromovi ambjent tax-xogħol sigur għall-persunal ta' appoġġ;

vii. Iwettaq dmirijiet addizzjonali barra mill-funzjonijiet normali tal-kariga meta jkun meħtieġ biex jiġu indirizzati ħtiġiet operazzjonali, nuqqas ta' persunal jew sitwazzjonijiet ta' emerġenza, skont il-proċeduri stabbiliti;

viii. Jieħu r-responsabbiltajiet delegati lilu fi ħdan il-funzjonijiet tad-Direttorat u jikkontribwixxi għat-twassil effettiv tas-servizzi veterinarji;

ix. Jattendi u jipparteċipa f'taħriġ u f'attivitajiet ta' żvilupp professjonali kontinwu kif mitlub mid-Direttorat;

x. Jikkollabora ma' kollegi u ma' awtoritajiet oħra biex jiżgura l-implimentazzjoni effettiva tal-politiki dwar il-ħarsien tal-annimali u s-servizzi veterinarji;

xi. Iżomm l-ogħla standards ta' professjonalità, integrità u responsabbiltà fl-aspetti kollha tal-prattika veterinarja;

xii. Iwettaq kull dmir ieħor li jista' jiġi aġġornat biex jissodisfa r-rekwiżiti ta' oqsma oħra kif ikkonfermat mis-Segretarju Permanenti;

xiii. Iwettaq kull kompitu ieħor li s-superjur jista' jiddelega lilha/lilu, kif jista' jkun meħtieġ;

xiv. Kull dmir ieħor kif ordnat mis-Segretarju Permanenti Ewlieni.

Rekwiżiti tal-Eliġibbiltà

4.1 Sal-ħin u d-data tal-għeluq ta' din is-sejħa għall-applikazzjonijiet, l-applikanti għandhom ikunu:

i. a. ċittadini ta' Malta; jew

ii. Provide veterinary care, including clinical consultations, diagnosis, medical treatment, neutering, and general surgical procedures for animals;

iii. Respond to veterinary emergencies and perform duties related to the operation and management of veterinary establishments;

iv. Enforce all applicable Maltese and European legislation, regulations, and international standards relating to animal health and welfare;

v. Undertake inspections, investigations, and other official duties, including collecting evidence and presenting it in court when required;

vi. Ensure full compliance with occupational health and safety requirements and promote a safe working environment for support staff;

vii. Perform additional duties outside the normal remit of the post when required to address operational needs, staff shortages, or emergency situations, in accordance with established procedures;

viii. Accept delegated responsibilities within the functions of the Directorate and contribute to the effective delivery of veterinary services;

ix. Attend and participate in training and continuous professional development activities as directed by the Directorate;

x. Collaborate with colleagues and other authorities to ensure the effective implementation of animal welfare policies and veterinary services;

xi. Maintain high standards of professionalism, integrity, and accountability in all aspects of veterinary practice;

xii. Undertakes any other duties which may be updated to meet the requirements of any other area as confirmed by the Permanent Secretary;

xiii. Undertake any other tasks, which the superior may delegate to him/her, as may be required;

xiv. Any other duties as directed by the Principal Permanent Secretary

Eligibility Requirements

4.1 By the closing time and date of this call for applications, applicants must be:

i. a. citizens of Malta; or

b. ċittadini ta' Stati Membri oħra tal-Unjoni Ewropea li għandhom jedd għal trattament ugwali daqs ċittadini Maltin fi kwistjonijiet ta' impjieg bis-saħħa ta' leġiżlazzjoni tal-UE u dispożizzjonijiet ta' trattati dwar iċ-ċaqliq ħieles tal-ħaddiema; jew

b. citizens of other Member States of the European Union who are entitled to equal treatment to Maltese citizens in matters of employment by virtue of EU legislation and treaty provisions dealing with the free movement of workers; or

c. ċittadini ta' kwalunkwe pajjiż ieħor li għandhom jedd għal trattament ugwali daqs ċittadini Maltin fi kwistjonijiet ta' impjieg minħabba li jkunu japplikaw għal dak il-pajjiż b'leġiżlazzjoni tal-UE u dispożizzjonijiet ta' trattati dwar iċ-ċaqliq ħieles tal-ħaddiema; jew

c. citizens of any other country who are entitled to equal treatment to Maltese citizens in matters related to employment by virtue of the application to that country of EU legislation and treaty provisions dealing with the free movement of workers; or

d. kwalunkwe persuni oħra li għandhom jedd għal trattament ugwali daqs ċittadini Maltin fi kwistjonijiet ta' impjieg permezz tar-relazzjoni familjari tagħhom ma' persuni msemmija f'(a), (b) jew (c), skont kif hemm fil-liġi jew fil-leġiżlazzjoni tal-UE u dispożizzjonijiet ta' trattati msemmija hawn fuq; jew

d. any other persons who are entitled to equal treatment to Maltese citizens in matters related to employment in terms of the law or the above-mentioned EU legislation and treaty provisions, on account of their family relationship with persons mentioned in paragraph (a), (b) or (c); or

e. ċittadini ta' pajjiżi terzi li jkunu ngħataw status ta' residenti li joqogħdu għal żmien twil f'Malta taħt ir-regolament 4 tar-Regolamenti tal-2006 dwar 'Status ta' Residenti li joqogħdu għal Żmien Twil (Ċittadini ta' Pajjiżi Terzi)', jew li jkunu ngħataw permess ta' residenza taħt ir-regolament 18(3) tal-istess regolamenti, flimkien mal-membri tal-familja ta' ċittadini ta' pajjiżi terzi li jkunu ngħataw permess ta' residenza taħt ir-Regolamenti tal-2007 dwar ir-Riunifikazzjoni tal-Familji; jew

e. third country nationals who have been granted long-term resident status in Malta under regulation 4 of the 'Status of Long-term Residents (Third Country Nationals) Regulations, 2006' or who have been granted a residence permit under regulation 18(3) thereof, together with family members of such third country nationals who have been granted a residence permit under the 'Family Reunification Regulations, 2007'; or

f. Fil -pussess ta' dokument tar-residenza maħruġ skont id-dokument 'Status ta' Residenza ta' Ċittadini tar-Renju Unit u l-Membri tal-Familja tagħhom f'Malta skont il-Ftehim dwar l-Irtirar tar-Renju Unit u l-Irlanda ta' Fuq mill-Unjoni Ewropea u r-Regolamenti tal-Komunità Ewropea dwar l-Enerġija Atomika'.

f. in possession of a residence document issued in terms of the 'Residence Status of United Kingdom Nationals and their Family Members in Malta in accordance with the Agreement on the Withdrawal of the United Kingdom and Northern Ireland from the European Union and the European Atomic Energy Community Regulations'.

Għandu jintalab il-parir tat-Taqsima taċ-Ċittadinanza fi ħdan l-Aġenzija Komunità Malta u tat-Taqsima tal-Espatrijati fi ħdan Identità skont il-ħtieġa fl-interpretazzjoni tad-dispożizzjonijiet imsemmija hawn fuq.

The advice of the Citizenship Unit within Community Malta Agency and the Expatriates Unit within Identità should be sought as necessary in the interpretation of the above provisions.

Il-ħatra ta' kandidati msemmija f'(b), (c), (d) u (e) hawn fuq teħtieġ il-ħruġ ta' liċenzja tax-xogħol f'dawk il-każijiet fejn hija meħtieġa skont l-Att dwar l-Immigrazzjoni u leġiżlazzjoni sussidjarja. Jobsplus għandha tiġi kkonsultata skont il-ħtieġa dwar din il-materja.

The appointment of candidates referred to at (b), (c), (d) and (e) above would necessitate the issue of an employment licence in so far as this is required by the Immigration Act and subsidiary legislation. Jobsplus should be consulted as necessary on this issue.

ii. kapaċi jikkomunikaw bil-lingwa Maltija kif ukoll dik Ingliża sabiex jitwettqu b'mod suffiċjenti u adegwat d-dmirijiet li għalihom saret l-applikazzjoni;

ii. able to communicate in the Maltese and English languages in order to sufficiently and adequately carry out the duties applied for;

U

AND

iii. gradwati bil-Warrant fil-Mediċina Veterinarja.

iii. warranted graduates in Veterinary Medicine.

Uffiċjali pubbliċi li japplikaw għal dan il-post iridu jkunu kkonfermati fil-ħatra attwali tagħhom, sakemm il-ħatra attwali

Public officers applying for this post must be confirmed in their current appointment, unless the current appointment is

ma tkunx fi klassi/linja ta' karriera differenti jew f'pożizzjoni definita, iżda jistgħu japplikaw għal grad/pożizzjoni inqas anke jekk mhux ikkonfermati u irrispettivament jekk hux fl-istess linja ta' karriera jew le. Riverżjoni għal ħatra preċedenti mhux ikkonfermata mhijiex possibbli.

4.2 i. Aktar minn hekk, kandidati li għadhom ma kisbux formalment jew għadhom mhux approvati għall-kwalifika rikjesta hekk kif speċifikata fil-paragrafu 4.1 jew kif indikat f'paragrafu 3.1 tad-dispożizzjonijiet ġenerali (https://peopleandstandards.gov.mt/media/PDFs/Resourcing/GenProvs/GeneralProvisions_MT.pdf) xorta jiġu kkunsidrati, basta jibagħtu evidenza li jinsabu fl-aħħar fażi tal-kors li jwassal għall-għoti tat-tali kwalifika. Il-persuni maħtura jridu jġibu, jew ġew approvati, għat-tali warrant fi żmien sena mid-data tal-ħatra tagħhom. Jekk l-iskadenza għall-kisba tal-imsemmija kwalifika ma tintlaħaqx, il-ħatra, għal din ir-raġuni, tiġi awtomatikament terminata.

*F'każijiet fejn ikun meħtieġ warrant, il-kandidati li ma jkollhomx warrant jiġu inizjalment maħtura bħala Trainee fil-grad ta' SS 10, biex iwettqu dmirijiet taħt superviżjoni xierqa. Malli jinkiseb il-warrant. il-persuni maħtura jkunu intitolati għal ħatra fil-grad ta' Veterinary Officer f'SS 9.

ii. Kandidati li bħalissa qed isegwu programm ta' studju rikonoxxut f'livell tal-MQF ogħla minn dak mitlub hawn fuq jiġu kkunsidrati wkoll. Dawn il-kandidati għandhom jissottomettu evidenza li temmew b'suċċess il-kretti meħtieġa tal-ECTS, jew ekwivalenti, u laħqu l-livell tal-MQF meħtieġ, sal-ħin u d-data tal-għeluq tas-sejħa għall-applikazzjonijiet. L-applikanti prospettivi għandhom jinnotaw ir-rekwiżit li jipproduċu dikjarazzjonijiet ta' rikonoxximent tal-MQRIC fir-rigward tal-kwalifiki tagħhom mill-MQRIC, jew awtorità pertinenti oħra, kif applikabbli, skont id-dispożizzjonijiet applikabbli għal din is-sejħa għall-applikazzjonijiet (ara l-ħolqa aktar 'l isfel).

4.3. Uffiċjali pubbliċi li għandhom grad fi klassi partikolari, u li ngħataw il-ħatra ta' Officer in Scale permezz ta' deċiżjoni tal-Grievances Unit fl-istess skala ta' dak ta' grad ogħla fl-istess klassi, huma eliġibbli li japplikaw għal gradi miftuħa għal uffiċjali li għandhom tali grad ogħla bl-istess skala ta' dik tal-ħatra ta' Officer in Scale.

Is-snin ta' servizz mid-data ta' meta daħlet fis-seħħ il-ħatra bħala Officer in Scale jgħoddu bħala parti mis-snin ta' servizz mitluba fis-sejħa għall-applikazzjonijiet.

Kwalunkwe kriterju ieħor ta' eliġibbiltà għall-post irid jiġi sodisfatt skont din is-sejħa għall-applikazzjonijiet.

4.4 Uffiċjali pubbliċi li bħalissa għandhom ħatra bħala Uffiċjal fil-Grad huma kkunsidrati fuq bażi personali

in a different class/career stream or in a definite position, but may apply for a lower grade/position even if not confirmed and whether in the same stream or not. Reversion to previous unconfirmed appointment is not possible.

4.2 i. Candidates who have not yet formally obtained or are not yet approved for the qualification specified in paragraph 4.1 or else as indicated in paragraph 3.1 of the general provisions (https://peopleandstandards.gov.mt/media/PDFs/Resourcing/GenProvs/GeneralProvisions_ENG.pdf) will still be considered provided that they submit evidence that they are in the final phase of their course leading to such qualification. Appointees must obtain, or be approved, for the award of such warrant within one year of their appointment date. If this stipulated deadline for the attainment of such qualification is not met, the appointment will be, for this reason, automatically terminated.

*In such cases where a warrant is required, candidates not in possession of a warrant are initially appointed as a Trainee in the grade at SS10, to perform duties under appropriate supervision. Upon attainment of the warrant, appointees will be entitled to appointment in the grade of Veterinary Officer at SS 9.

ii. Furthermore, candidates who are currently following a recognised programme of study at a higher MQF level than that requested above will also be considered. Such candidates are to submit evidence that they have successfully completed the necessary ECTS credits, or equivalent, and attained the required MQF level, by the closing time and date of the call for applications. Prospective applicants should note the requirement to produce MQRIC recognition statements in respect of their qualifications from MQRIC, or other designated authorities, as applicable, as per provisions applicable to this call for applications (see link below).

4.3 Public officers holding a grade in a particular stream, and who were granted Officer in Scale status by virtue of a Grievances Unit decision in the same scale as that of a higher grade in that stream, are eligible to apply for grades open to officers holding such higher grade within the stream that carries the same scale as that of the Officer in Scale status.

The years of service since the effective date of appointment as Officer in Scale are reckonable for the purpose of satisfying any requisite years of service stipulated in calls for applications.

Any other eligibility requisites for the post must be met in terms of this call for applications.

4.4 Public officers who currently hold an appointment as Officer in Grade are considered on a personal basis to pertain

li jappartjenu għall-klassi/linja tal-grad sostantiv immedjatament preċedenti tagħhom, u jistgħu japplikaw fuq il-bażi tal-iskala kurrenti tagħhom bħala Uffiċjal fil-Grad, li għandha tkun ekwivalenti għal, jew ogħla minn, il-livell ta' eliġibbiltà meħtieġ minn din is-sejħa għall-applikazzjonijiet.

Is-snin ta' servizz mid-data effettiva tal-ħatra bħala uffiċjal fil-Grad huma kkalkulati għall-iskop li jissodisfaw is-snin meħtieġa ta' 'servizz fil-grad' kif stipulat fis-sejħiet għall-applikazzjonijiet.

Kwalunkwe rekwiżit ieħor ta' eliġibbiltà għall-post/pożizzjoni għandu jintlaħaq f'termini ta' din is-sejħa għall-applikazzjonijiet.

Sottomissjoni ta' Dokumentazzjoni

5.1 Il-kwalifiki u l-esperjenza li l-persuna jkollha għandhom jintwerew b'ċertifikati/traskrizzjonijiet u/jew dokumenti, li kopja tagħhom għandha tkun skennjata u mibgħuta permezz tal-Portal tar-Reklutaġġ (https://recruitment.gov.mt).

5.2. Id-dokumenti oriġinali għandhom, mingħajr eċċezzjoni, jintwerew waqt l-intervista.

Proċeduri tal-Għażla

6.1 L-applikanti eliġibbli jiġu assessjati minn bord tal-għażla biex jiġi ddeterminat min hu adatt għall-post. Il-marka massima għal dan il-proċess tal-għażla hija 100% u l-marka li persuna trid iġġib biex tgħaddi hija 50%.

6.2 Tingħata kunsiderazzjoni xierqa lill-kandidati li, minbarra dak rikjest f'paragrafi 4.1 sa 4.4, għandhom esperjenza ta' xogħol rilevanti u ppruvata.

Sottomissjoni tal-Applikazzjoni

7.1 L-applikazzjonijiet għandhom jiġu sottomessi, għall-attenzjoni tad-Direttur Ġenerali għall-Operat, Ministeru għall-Enerġija, l-Ambjent u r-Riġenerazzjoni tal-Port il-Kbir, permezz tal-Portal tar-Reklutaġġ tal-Gvern online **biss** (https://recruitment.gov.mt). L-applikazzjonijiet għandhom jinkludu Curriculum Vitae kompletament aġġornat (li għandu jinkludi lista tal-kwalifiki tal-applikant u l-istorja tal-impjieg). Id-data tal-għeluq tal-applikazzjonijiet hija s-1.30 p.m. (Ħin Ċentrali Ewropew) ta' nhar il-Ġimgħa, 24 ta' Lulju, 2026. Ittra elettronika ġġenerata mill-kompjuter tintbagħat bħala rċevuta tal-applikazzjoni. Aktar dettalji dwar is-sottomissjoni tal-applikazzjonijiet jinsabu fid-dispożizzjonijiet ġenerali msemmija hawn isfel

7.2 Hija r-responsabbiltà tal-applikanti li ma jħallux sal-aħħar mument biex jissottemettu l-applikazzjoni tagħhom.

7.3 Applikazzjonijiet li jaslu wara d-data u l-ħin tal-għeluq (i.e. applikazzjonijiet tard) ma jiġux aċċettati.

to the class/stream of their immediately previous substantive grade, and may apply on the basis of their current scale as Officer in Grade, which must be equivalent to, or higher than, the requisite eligibility level required by this call for applications.

The years of service since the effective date of appointment as Officer in Grade are reckonable for the purpose of satisfying any requisite years of 'service in the grade' as stipulated in calls for applications.

Any other eligibility requisites for the post/position must be met in terms of this call for applications.

Submission of Supporting Documents

5.1 Qualifications and experience claimed must be supported by certificates/transcripts and/or testimonials, copies of which are to be scanned and sent through the Recruitment Portal (https://recruitment.gov.mt).

5.2 Original certificates and/or testimonials are to be invariably produced for verification at the interview.

Selection Procedures

6.1 Eligible applicants will be assessed by a selection board to determine their suitability for the post. The maximum mark for this selection process is 100% and the pass mark is 50%.

6.2 Due consideration will be given to applicants who, besides the requisites indicated in paragraphs 4.1 to 4.4, have proven relevant work experience.

Submission of Applications

7.1 Applications are to be submitted, for the attention of the Director General (Operations), Ministry for Energy, the Environment and the Regeneration of the Grand Harbour, through the online Government Recruitment Portal **only** (https://recruitment.gov.mt). Applications are to include a Curriculum Vitae, completely up-to-date (which should include a list of qualifications held by applicant and the employment history). The closing date of the receipt of applications is 1.30 p.m. (Central European Time) of Friday, 24th July, 2026. A computer-generated email will be sent as an acknowledgement of the application. Further details concerning the submission of applications are contained in the general provisions referred to below.

7.2 It is the responsibility of the applicants not to leave until the last moment for submission of their application.

7.3 Applications which are received after closing date and time (i.e. late applications) are not allowed.

7.4 Applikanti jingħataw sa jumejn (2) xogħol wara d-data u l-ħin tal-għeluq ta' din is-sejħa għall-applikazzjonijiet, biex jissottomettu dokumenti mhux korretti jew mhux mimlija kif suppost jew nieqsa.

Dispożizzjonijiet Ġenerali Oħra

8. Dispożizzjonijiet ġenerali oħra dwar din is-sejħa għall-applikazzjonijiet, b'referenza partikolari għal:

benefiċċji applikabbli, kundizzjonijiet u regoli/regolamenti;
applikazzjonijiet laterali;
bdil raġonevoli għall-persuni rreġistrati b'diżabbiltà;

sottomissjoni ta' dikjarazzjoni ta' rikonoxximent dwar il-kwalifiki;
kwalifiki f'livell ogħla;
livell komparattiv tal-impjegati tas-Settur Pubbliku;
rinunzji ta' applikazzjonjiet pendenti;
pubblikazzjoni tar-riżultat;
eżami mediku;
proċess sabiex tiġi sottomessa petizzjoni dwar ir-riżultat;

aċċess għall-formola tal-applikazzjoni u dettalji relatati;
żamma ta' dokumenti,

jistgħu jiġu aċċessati minn (https://peopleandstandards.gov.mt/media/PDFs/Resourcing/GenProvs/GeneralProvisions_MT.pdf) jew jinkisbu mid-Direttorat għas-Servizzi Korporattivi (Attn: Assistent Direttur, Riżorsi Umani), Ministeru għall-Enerġija, l-Ambjent u r-Riġenerazzjoni tal-Port il-Kbir, 6, Triq Ħal Qormi, Santa Venera SVR 1302. Dawn id-dispożizzjonijiet ġenerali għandhom jiġu meqjusa bħala parti integrali minn din is-sejħa għall-applikazzjonijiet.

Is-sit elettroniku, u l-indirizz elettroniku tad-dipartiment/diviżjoni/direttorat huma (sustainability.gov.mt)u (humanresources.meer@gov.mt).

L-10 ta' Lulju, 2026

UFFIĊĊJU TAL-PRIM MINISTRU

Post ta' Manager II fid-Diviżjoni Nies u Standards fi ħdan l-Uffiċċju tal-Prim Ministru

Nomenklaturi li jindikaw il-maskil jinkludu wkoll il-femminil.

1. Is-Segretarju Permanenti (Nies u Standards), Uffiċċju tal-Prim Ministru, tilqa' applikazzjonijiet għall-post ta' Manager II fid-Diviżjoni Nies u Standards fi ħdan l-Uffiċċju tal-Prim Ministru.

7.4 Applicants are granted up to two (2) working days after closing date and time of this call for applications, to submit any incorrect or incomplete or missing documents.

Other General Provisions

8. Other general provisions concerning this call for applications, with particular reference to:

applicable benefits, conditions and rules/regulations;
lateral applications;
reasonable accommodation for registered persons with disability;
submission of recognition statements in respect of qualifications;
qualifications at a higher level;
comparative level of Public Sector employees;
renouncement of pending applications;
publication of the result;
medical examination;
the process for the submission of petitions concerning the result;
access to application forms and related details;
retention of documents,

may be accessed from (https://peopleandstandards.gov.mt/media/PDFs/Resourcing/GenProvs/GeneralProvisions_ENG.pdf) or may be obtained from Corporate Services Directorate (Attn: Assistant Director, Human Resources), Ministry for Energy, the Environment and the Regeneration of the Grand Harbour, 6, Triq Ħal Qormi, Santa Venera, SVR 1302. These general provisions are to be regarded as an integral part of this call for applications.

The website address and email address of the receiving department/division/directorate are (sustainability.gov.mt) and (humanresources.meer@gov.mt).

10th July, 2026

OFFICE OF THE PRIME MINISTER

Post of Manager II in the People and Standards Division within the Office of the Prime Minister

Nomenclatures denoting the male gender include also the female gender.

1. The Permanent Secretary (People and Standards), Office of the Prime Minister, invites applications for the post of Manager II in the People and Standards Division within the Office of the Prime Minister.

Termini u Kundizzjonijiet

2.1 Din il-ħatra hija suġġetta għal perjodu ta' probation/prova ta' tnax-il (12) xahar.

2.2 Waqt il-perjodu ta' probation/prova, dawk appuntati jridu jkunu temmew b'suċċess kors ta' induzzjoni offrut mill-Istitut għas-Servizzi Pubbliċi sabiex ikunu eliġibbli għall-konferma tal-ħatra.

2.3 Is-salarju ta' Manager II huwa ta' Skala ta' Salarju 7, li fis-sena 2026 huwa ta' €32,158.00 fis-sena, li jiżdied b'€531.17 fis-sena sa massimu ta' €35,345.02.

2.4 Persuna fil-grad ta' Manager II fi Skala ta' Salarju 7 li ikollhom Master's degree rikonoxxuta fil-Livell 7 tal-MQF (suġġetta għal minimu ta' 90 krettu ECTS jew ekwivalenti*) titla' fi Skala ta' Salarju 6 (€33,931.02 x €596.33 - €37,509.00 fis-sena 2026) wara tliet (3) snin servizz bħala Manager II fi Skala ta' Salarju 7, jekk tkun qdiet dmirha b'mod sodisfaċenti.

*Kwalifika ta' Master's rikonoxxuta b'minimu ta' 60 krettu ECTS hija aċċettata biss bil-kundizzjoni li dikjarazzjoni formali ta' rikonoxximent tal-Master's mill-MQRIC tiġi sottomessa mal-applikazzjoni (suġġett għad-dispożizzjonijiet tal-klawsola 5.4 tad-dokument tad-Dispożizzjonijiet Ġenerali). Kwalifika ta' Master's rikonoxxuta mill-Università ta' Malta (mogħtija qabel l-2009) b'inqas minn 60 krettu ECTS hija aċċettabbli sakemm jiġi vverifikat mill-MQRIC jew l-Università ta' Malta li l-ammont ta' xogħol huwa komparabbli ma' mill-inqas 60 krettu ECTS.

2.5 Persuna fil-grad ta' Manager II fi Skala ta' Salarju 7 li għandha degree ta' Baċellerat rikonoxxuta f'Livell 6 tal-MQF (suġġetta għal minimu ta' 180 krettu ECTS jew ekwivalenti*) titla' fi Skala ta' Salarju 6 (€33,931.02 x €596.33 - €37,509.00 fis-sena 2026) wara sitt (6) snin servizz bħala Manager II fi Skala ta' Salarju 7, jekk tkun qdiet dmirha b'mod sodisfaċenti.

*Kwalifika ta' Baċellerat komparabbli rikonoxxuta, kif applikabbli, hija aċċettata biss suġġett għal dikjarazzjoni formali ta' rikonoxximent mill-MQRIC li tiġi sottomessa mal-applikazzjoni (suġġett għad-dispożizzjonijiet tal-klawsola 5.4 tad-dokument tad-Dispożizzjonijiet Ġenerali). Kwalifika ta' Baċellerat rikonoxxuta mill-Università ta' Malta (mogħtija qabel l-2009) b'inqas minn 180 krettu ECTS hija aċċettabbli sakemm jiġi vverifikat mill-MQRIC jew l-Università ta' Malta li l-ammont ta' xogħol huwa komparabbli mal-minimu ta' 180 krettu ECTS.

2.6 Il-persuni maħtura jkunu wkoll intitolati għal ħlas annwali marbut mal-prestazzjoni sa massimu ta' 15% tas-salarju bażiku tagħhom, marbut ma' xogħol sodisfaċenti, u

Terms and Conditions

2.1 This appointment is subject to a probationary/trial period of twelve (12) months.

2.2 During the probationary/trial period, appointees must successfully complete appropriate induction programmes organised by the Institute for the Public Services to be eligible for confirmation of appointment.

2.3 The salary for the post of Manager II is Salary Scale 7, which in the year 2026 is €32,158.00 per annum, rising by annual increments of €531.17 up to a maximum of €35,345.02.

2.4 A Manager II in Salary Scale 7 who are in a possession of a recognised Master's Degree at MQF Level 7 (subject to a minimum of 90 ECTS credits, or equivalent*) will progress to Salary Scale 6 (€33,931.02 x €596.33 - €37,509.00 in 2026) on completion of three (3) years service as Manager II in Salary Scale 7, subject to satisfactory performance.

*A recognised Master's qualification with a minimum of 60 ECTS credits is only accepted subject to an MQRIC formal Master's recognition statement being submitted with the application (subject to the provisions of clause 5.4 of the General Provisions document). A recognised Master's qualification from the University of Malta (awarded pre-2009) with less than 60 ECTS credits is acceptable provided that it is verified by MQRIC or the University of Malta that the workload is comparable to at least 60 ECTS credits.

2.5 A Manager II in Salary Scale 7 who are in a possession of a recognised Bachelor's Degree at MQF level 6 (subject to a minimum of 180 ECTS credits, or equivalent*) will progress to Salary Scale 6 (€33,931.02 x €596.33 - €37,509.00 in 2026) on completion of six (6) years service as Manager II in Salary Scale 7, subject to satisfactory performance.

*A recognised comparable Bachelor's qualification, as applicable, is only accepted subject to an MQRIC formal recognition statement being submitted with the application (subject to the provisions of clause 5.4 of the General Provisions document). A recognised Bachelor's qualification from the University of Malta (awarded pre-2009) with less than 180 ECTS credits is acceptable provided that it is verified by MQRIC or the University of Malta tha the workload is comparable to the minimum of 180 ECTS credits.

2.6 Appointees will also be entitled to the payment of an annual performance bonus of up to a maximum of 15% of their basic salary, subject to satisfactory performance, and a

ħlas ta' allowance tal-klassi annwali ta €2,000, suġġett għall-politiki tal-Amministrazzjoni Ċentrali li jkunu fis-seħħ minn żmien għal żmien.

2.7 Mhux se jkun possibbli li jintalab trasferiment qabel perjodu ta' sentejn (2) mill-ħatra. Hekk kif jiskadi l-imsemmi perjodu ta' sentejn (2), dawk appuntati jistgħu jiġu biss trasferiti fuq talba tagħhom sabiex jaqdu dmirijiet xi mkien ieħor skont il-postijiet vakanti stabbiliti.

2.8 Ir-riżultat ikun validu għal sentejn (2) mid-data tal-pubblikazzjoni.

2.9 Il-kandidati magħżula għandhom ikunu ta' kondotta xierqa għall-post/pożizzjoni li għalih saret l-applikazzjoni. Dawk li japplikaw minn barra s-Servizz Pubbliku għandhom jipproduċu ċertifikat tal-kondotta maħruġ mill-Uffiċċju tar-Rekords Kriminali jew awtorità kompetenti oħra mhux aktar minn sitt (6) xhur qabel id-data tal-għeluq ta' din is-sejħa għall-applikazzjonijiet, li għandu jiġi sottomess mill-persuna magħżula fi żmien ġimgħa (1) mid-data tan-notifika tal-ħatra.

2.10 Fir-rigward tar-rekwiżiti li joħorġu mid-Direttiva 16, dwar il-'Qafas Governattiv għall-Prevenzjoni u l-Ġestjoni ta' Kunflitti ta' Interess fl-Amministrazzjoni Pubblika', maħruġ mis-Segretarju Permanenti Ewlieni fis-27 ta' Novembru, 2023, u li daħal fi-seħħ fl-1 ta' Frar, 2024, il-bord tal-għażla se jivvaluta l-impjiegi preċedenti tal-kandidati biex jevalwa l-kunflitti ta' interess potenzjali. F'dan ir-rigward, il-kandidati għandhom jipprovdu CV kompletament aġġornat, inkluż il-kwalifiki u l-istorja tal-impjieg mal-applikazzjoni tagħhom. Kwalunkwe kwistjoni ta' kunflitt ta' interess potenzjali nnutata għandha tiġi rrappurtata lis-Segretarju Permanenti rispettiv biex jiġi żgurat li, jekk il-kandidat jiġi reklutat, tali kunflitti ta' interess ikunu mmaniġġjati b'mod xieraq.

Barra minn hekk, il-kandidati magħżula għandhom jirrappurtaw Kwalunkwe kunflitt ta' interess magħruf, attwali, potenzjali jew apparenti qabel ma jaċċettaw ħatra, permezz tad-Dikjarazzjoni preskritta disponibbli fl-Appendiċi 1 tad-Direttiva 16 (disponibbli minn (https://peopleandstandards.gov.mt/mt/homepage)).

Dmirijiet

3. Id-dmirijiet għal dan il-post ta' Manager II huma:

Jintrabat li jagħmel monitoraġġ li qed jingħata servizz ta' eċċellenza lill-klijenti kollha msejjes fuq impenn għal standards ta' kwalità, integrità, rispett, lealtà, fiduċja, kwalità, imparzjalità u nondiskriminazzjoni:

i. Jimpenja ruħu lejn servizz kontinwu ta' eċċellenza bbażat fuq il-qafas tal-erba' pilastri billi jagħti leħen lill-

payment of an annual class allowance of €2,000, subject to Central Administration's policies in force from time to time.

2.7 It will not be possible to request a transfer before a two (2) year period from date of appointment. On the lapse of a two (2) year period, appointees may only be transferred at their own request to carry out duties elsewhere, in accordance with established vacancies.

2.8 The result will be valid for a period of two (2) years from the date of publication.

2.9 Selected candidates must be of conduct which is appropriate to the post/position applied for. Prior to appointment, selected candidates from outside the Public Service must produce a certificate of conduct issued by the Criminal Records Office or other competent authority not earlier than six (6) months from the closing date of this call for applications, which should be submitted by the selected candidate within one (1) week from the date of the notification of appointment.

2.10 In terms of the requirements emanating from Directive 16, regarding the 'Governing Framework for Preventing and Managing Conflicts of Interest in the Public Administration', issued by the Principal Permanent Secretary on 27th November, 2023, and which came into force on 1st February, 2024, the selection board will assess candidates' previous employments to assess potential conflicts of interest. In this respect, candidates are to provide a completely updated CV, including qualifications and employment history with their application. Any potential conflict of interest matters noted will be reported to the respective Permanent Secretary, to ensure that should the candidate be recruited, such conflicts of interest would be appropriately managed.

Moreover, selected candidates are to report any known actual, potential or apparent conflicts of interest prior to accepting an appointment, through the prescribed Declaration available at Appendix 1 to Directive 16 (available from (https://peopleandstandards.gov.mt/mt/homepage)).

Duties

3. The job duties for the post of Manager II include:

Bounds himself to monitor the delivery of service of excellence to all customers forged on commitment to quality standards, integrity, respect, loyalty, trust, quality, impartiality and non-discrimination:

i. Commits himself towards an ongoing service of excellence founded on the four-pillar framework by giving

klijenti kollha tiegħu, jiddisinja policies li jindirizzaw il-bżonnijiet tagħhom u jagħti servizz ta' kwalità f'waqtu sostnut mir-responsabbiltà;

ii. Jiżgura l-aderenza mal-istandards kif stabbiliti mid-Direttorat tal-Kwalità tas-Servizz u skont l-istandards stabbiliti tal-proċeduri;

iii. Jidentifika proċessi li jistgħu jeħtieġu simplifikazzjoni, business process re-engineering u/jew titjib ieħor fil-forniment ta' servizz ta' eċċellenza;

iv. Iwettaq assessjar tal-kwalità kif indikat mid-Direttur (Kwalità tas-Servizz) skont kif pjanat;

v. Jassisti fit-tmexxija tal-mystery shopping fi ħdan l-Amministrazzjoni Pubblika, u jiżgura l-implimentazzjoni effettiva tal-Proġett tal-Mystery Shopper skont l-obbligi kuntrattwali. Ir-responsabbiltajiet jinkludu r-reviżjoni bir-reqqa tar-rapporti kollha sottomessi, il-formulazzjoni ta' rakkomandazzjonijiet ibbażati fuq l-evidenza, u l-monitoraġġ tal-implimentazzjoni tagħhom. Ir-rwol jinkludi wkoll l-immaniġġjar tal-proċessi amministrattivi u tad-databases kollha marbuta ma' dan il-proġett sabiex tiġi sostnuta s-superviżjoni u r-rappurtar tiegħu;

vi. Jimmaniġġja monitoraġġ adegwat u f'waqtu tal-implimentazzjoni tar-rakkomandazzjonijiet li joħorġu minn eżerċizzji ta' Assessjar tal-Kwalità;

vii. Jirrevedi f'dettall u attenzjoni rapporti ta' kwalità u jħejji pjan ta' implimentazzjoni kemm bil-Malti u kif ukoll bl-Ingliż;

viii. Iwettaq u jipprepara rapporti bil-miktub tal-kontrolli tal-kwalità u jipprepara azzjonijiet rakkomandata biex itejbu l-għoti tas-servizz kemm bil-Malti kif ukoll bl-Ingliż;

ix. Jagħti pariri lis-Segretarju Permanenti (Nies u Standards) u/jew lid-Direttur rispettiv dwar kwistjonijiet li joħorġu mill-konformità u/jew mill-evalwazzjonijiet tal-kwalità, u fejn meħtieġ jipproponi azzjonijiet/miżuri korrettivi xierqa li għandhom jittieħdu;

x. Jipprovdi sapport lid-Direttorat fi proċessi relatati mal-akkwist ta' servizzi relatati mad-Diviżjoni kif ordnat;

xi. Jimmaniġġja databases ta' data, dokumenti u korrispondenza oħra biex jiġi ffaċilitat l-kontroreferenzjar u l-koerenza fil-proċessi futuri tat-teħid tad-deċiżjonijiet;

xii. Jipprovdi appoġġ lid-Direttorat bl-informazzjoni meħtieġa u f'waqtha għal rapporti u preżentazzjonijiet oħra;

xiii. Iwettaq kwalunkwe dmirijiet amministrattivi fid-Direttorat (Kwalità tas-Servizz) u kwalunkwe kompitu

a voice to all its customers, designing policies that address their needs and delivering a timely quality service sustained by accountability;

ii. Ensures adherence to established standards of quality as set by the Quality of Service Directorate and in accordance to established standards;

iii. Identifies processes that may require simplification, business process re-engineering and/or other improvements in the provision of a service of excellence;

iv. Conducts quality assessments as directed by the Director (Quality of Service) through a planned schedule;

v. Assists in overseeing mystery shopping activities within the Public Administration, ensuring the effective implementation of the Mystery Shopper Project in line with contractual obligations. Responsibilities include conducting thorough reviews of all submitted reports, formulating evidence-based recommendations, and monitoring their implementation. The role also entails managing administrative processes and all related databases to support project oversight and reporting;

vi. Manages the adequate and timely monitoring of the implementation of the recommendations arising out of various Quality Assessment exercises;

vii. Reviews in detail and attention quality reports and prepares implementation plans in both the Maltese and English languages;

viii. Conducts and prepares written quality checks reports and prepares recommended actions to improve service delivery, in both the Maltese and English languages;

ix. Advises the Permanent Secretary (People and Standards) and/or the respective Director on issues emerging from quality assessments, and where required proposes appropriate corrective actions/measures to be taken;

x. Supports the Directorate in processes related to procurement of services related to the Division as directed;

xi. Manages databases of data, documents and other correspondence to facilitate cross-referencing and coherence in future decision-making processes;

xii. Supports the Directorate with the timely information required for all other reports and other presentations;

xiii. Conducts any administrative duties within the Quality of Service Directorate and any other duties according to the

ieħor skont l-esiġenza tas-Servizz Pubbliku kif ordnat mid-Direttur Ġenerali (Kwalità tas-Servizz) u s-Segretarju Permanenti (Nies u Standards);

xiv. Kwalunkwe dmir ieħor hekk kif ordnat mis-Segretarju Permanenti Ewlieni.

Rekwiżiti tal-Eliġibbiltà

4.1 Sal-ħin u d-data tal-għeluq ta' din is-sejħa għall-applikazzjonijiet, l-applikanti għandhom ikunu:

i. a. ċittadini ta' Malta; jew

b. ċittadini ta' Stati Membri oħra tal-Unjoni Ewropea li għandhom jedd għal trattament ugwali daqs ċittadini Maltin fi kwistjonijiet ta' impjieg bis-saħħa ta' leġiżlazzjoni tal-UE u dispożizzjonijiet ta' trattati dwar iċ-ċaqliq ħieles tal-ħaddiema; jew

c. ċittadini ta' kwalunkwe pajjiż ieħor li għandhom jedd għal trattament ugwali daqs ċittadini Maltin fi kwistjonijiet ta' impjieg minħabba li jkunu japplikaw għal dak il-pajjiż b'leġiżlazzjoni tal-UE u dispożizzjonijiet ta' trattati dwar iċ-ċaqliq ħieles tal-ħaddiema; jew

d. kwalunkwe persuni oħra li għandhom jedd għal trattament ugwali daqs ċittadini Maltin fi kwistjonijiet ta' impjieg permezz tar-relazzjoni familjari tagħhom ma' persuni msemmija f'(a), (b) jew (c), skont kif hemm fil-liġi jew fil-leġiżlazzjoni tal-UE u dispożizzjonijiet ta' trattati msemmija hawn fuq; jew

e. ċittadini ta' pajjiżi terzi li jkunu ngħataw status ta' residenti li joqogħdu għal żmien twil f'Malta taħt ir-regolament 4 tar-Regolamenti tal-2006 dwar Status ta' Residenti li joqogħdu għal Żmien Twil (Ċittadini ta' Pajjiżi Terzi), jew li jkunu ngħataw permess ta' residenza taħt ir-regolament 18(3) tal-istess regolamenti, flimkien mal-membri tal-familja ta' ċittadini ta' pajjiżi terzi li jkunu ngħataw permess ta' residenza taħt ir-Regolamenti tal-2007 dwar ir-Riunifikazzjoni tal-Familji; jew

f. Fil-pussess ta' dokument tar-residenza maħruġ skont id-dokument 'Status ta' Residenza ta' Ċittadini tar-Renju Unit u l-Membri tal-Familja tagħhom f'Malta skont il-Ftehim dwar l-Irtirar tar-Renju Unit u l-Irlanda ta' Fuq mill-Unjoni Ewropea u r-Regolamenti tal-Komunità Ewropea dwar l-Enerġija Atomika'.

Għandu jintalab il-parir tat-Taqsima taċ-Ċittadinanza fi ħdan l-Aġenzija Komunità Malta u tat-Taqsima tal-Espatrijati fi ħdan Identità skont il-ħtieġa fl-interpretazzjoni tad-dispożizzjonijiet imsemmija hawn fuq.

Il-ħatra ta' kandidati msemmija f'(b), (c), (d) u (e) hawn fuq teħtieġ il-ħruġ ta' liċenzja tax-xogħol f'dawk il-każijiet

exigencies of the Public Service as directed by the Director General (Quality of Service) and Permanent Secretary (People and Standards);

xiv. Any other duties as directed by the Principal Permanent Secretary.

Eligibility Requirements

4.1 By the closing time and date of this call for applications, applicants must be:

i. a. citizens of Malta; or

b. citizens of other Member States of the European Union who are entitled to equal treatment to Maltese citizens in matters of employment by virtue of EU legislation and treaty provisions dealing with the free movement of workers; or

c. citizens of any other country who are entitled to equal treatment to Maltese citizens in matters related to employment by virtue of the application to that country of EU legislation and treaty provisions dealing with the free movement of workers; or

d. any other persons who are entitled to equal treatment to Maltese citizens in matters related to employment in terms of the law or the above-mentioned EU legislation and treaty provisions, on account of their family relationship with persons mentioned in paragraph (a), (b) or (c); or

e. third country nationals who have been granted long-term resident status in Malta under regulation 4 of the Status of Long-term Residents (Third Country Nationals) Regulations, 2006 or who have been granted a residence permit under regulation 18(3) thereof, together with family members of such third country nationals who have been granted a residence permit under the Family Reunification Regulations, 2007; or

f. in possession of a residence document issued in terms of the 'Residence Status of United Kingdom Nationals and their Family Members in Malta in accordance with the Agreement on the Withdrawal of the United Kingdom and Northern Ireland from the European Union and the European Atomic Energy Community Regulations'.

The advice of the Citizenship Unit within Community Malta Agency and the Expatriates Unit within Identità should be sought as necessary in the interpretation of the above provisions.

The appointment of candidates referred to at (b), (c), (d) and (e) above would necessitate the issue of an employment

fejn hija meħtieġa skont l-Att dwar l-Immigrazzjoni u leġiżlazzjoni sussidjarja. Jobsplus għandha tiġi kkonsultata skont il-ħtieġa dwar din il-materja.

ii. ikunu profiċjenti fil-lingwa Maltija u dik Ingliża;

U

iii. ikollhom Master's degree rikonoxxuta fil-Livell 7 tal-MQF (suġġetta għal minimu ta' 90 krettu ECTS jew ekwivalenti*) fil-Public Management jew Corporate Governance u Leadership jew Leadership u Organisational Behaviour jew Management u Leadership jew Strategy jew Leadership u Change Management jew Public Policy jew Management jew Business Management jew Public Administration jew Communications jew Project Management jew Quality Management jew Research jew Public Projects jew Marketing jew Psychology, jew f'oqsma rilevanti kif determinat mill-Maniġment.

*Kwalifika ta' Master's rikonoxxuta b'minimu ta' 60 krettu ECTS hija aċċettata biss bil-kundizzjoni li dikjarazzjoni formali ta' rikonoxximent tal-Master's mill-MQRIC tiġi sottomessa mal-applikazzjoni (suġġett għad-dispożizzjonijiet tal-klawsola 5.4 tad-dokument tad-Dispożizzjonijiet Ġenerali). Kwalifika ta' Master's rikonoxxuta mill-Università ta' Malta (mogħtija qabel l-2009) b'inqas minn 60 krettu ECTS hija aċċettabbli sakemm jiġi vverifikat mill-MQRIC jew l-Università ta' Malta li l-ammont ta' xogħol huwa komparabbli ma' mill-inqas 60 krettu ECTS.

JEW

iv. ikollhom degree ta' Baċellerat rikonoxxuta fil-Livell 6 tal-MQF (suġġetta għal minimu ta' 180 krettu ECTS jew ekwivalenti*) fil-Public Management jew Corporate Governance u Leadership jew Leadership u Organisational Behaviour jew Management u Leadership jew Strategy jew Leadership u Change Management jew Public Policy jew Management jew Business Management jew Public Administration jew Communications jew Project Management jew Quality Management jew Research jew Public Projects jew Marketing jew Psychology, jew f'oqsma rilevanti kif determinat mill-Maniġment u tmien (8) snin ta' esperjenza sodisfaċenti u rilevanti fil-Maniġment.

*Kwalifika ta' Baċellerat komparabbli rikonoxxuta, kif applikabbli, hija aċċettata biss suġġett għal dikjarazzjoni formali ta' rikonoxximent mill-MQRIC li tiġi sottomessa mal-applikazzjoni (suġġett għad-dispożizzjonijiet tal-klawsola 5.4 tad-dokument tad-Dispożizzjonijiet Ġenerali). Kwalifika ta' Baċellerat rikonoxxuta mill-Università ta' Malta (mogħtija qabel l-2009) b'inqas minn 180 krettu ECTS hija aċċettabbli sakemm jiġi vverifikat mill-MQRIC jew l-Università ta' Malta li l-ammont ta' xogħol huwa komparabbli mal-minimu ta' 180 krettu ECTS.

licence in so far as this is required by the Immigration Act and subsidiary legislation. Jobsplus should be consulted as necessary on this issue.

ii. must be proficient in the Maltese and English languages;

AND

iii. in possession of a recognised Master's degree at MQF Level 7 (subject to a minimum of 90 ECTS credits, or equivalent*) in Public Management or Corporate Governance and Leadership or Leadership and Organisational Behaviour or Management and Leadership or Strategy or Leadership and Change Management or Public Policy or Management or Business Management or Public Administration or Communications or Project Management or Quality Management or Research or Public Projects or Marketing or Psychology, or in relevant areas as determined by management.

*A recognised Master's qualification with a minimum of 60 ECTS credits is only accepted subject to an MQRIC formal Master's recognition statement being submitted with the application (subject to the provisions of clause 5.4 of the General Provisions document). A recognised Master's qualification from the University of Malta (awarded pre-2009) with less than 60 ECTS credits is acceptable provided that it is verified by MQRIC or the University of Malta that the workload is comparable to at least 60 ECTS credits.

OR

iv. in possession of a recognised Bachelor's Degree at MQF Level 6 (subject to a minimum of 180 ECTS credits, or equivalent*) in Public Management or Corporate Governance and Leadership or Leadership and Organisational Behaviour or Management and Leadership or Strategy or Leadership and Change Management or Public Policy or Management or Business Management or Public Administration or Communications or Project Management or Quality Management or Research or Public Projects or Marketing or Psychology, or in relevant areas as determined by management and eight (8) years of relevant satisfactory management experience.

*A recognised comparable Bachelor's qualification, as applicable, is only accepted subject to an MQRIC formal recognition statement being submitted with the application (subject to the provisions of clause 5.4 of the General Provisions document). A recognised Bachelor's qualification from the University of Malta (awarded pre-2009) with less than 180 ECTS credits is acceptable provided that it is verified by MQRIC or the University of Malta that the workload is comparable to the minimum of 180 ECTS credits.

Uffiċjali pubbliċi li japplikaw għal dan il-post iridu jkunu kkonfermati fil-ħatra attwali tagħhom, sakemm il-ħatra attwali ma tkunx fi klassi/linja ta' karriera differenti jew f'pożizzjoni definita, iżda jistgħu japplikaw għal grad/pożizzjoni inqas anke jekk mhux ikkonfermati u irrispettivament jekk hux fl-istess linja ta' karriera jew le. Riverżjoni għal ħatra preċedenti mhux ikkonfermata mhijiex possibbli.

4.2 (i) Barra minn hekk, kandidati li għadhom ma kisbux formalment l-ebda waħda mill-kwalifiki msemmija hawn fuq xorta jiġu kkunsidrati. Dawn il-kandidati għandhom jissottomettu evidenza li ġew approvati għall-għoti tal-kwalifika inkwistjoni.

(ii) Aktar minn hekk, kandidati li bħalissa qed isegwu programm ta' studju rikonoxxut f'livell tal-MQF ogħla minn dak mitlub hawn fuq jiġu kkunsidrati wkoll. Dawn il-kandidati għandhom jissottomettu evidenza li temmew b'suċċess il-kretti meħtieġa tal-ECTS, jew ekwivalenti, u laħqu l-livell tal-MQF meħtieġ, sal-ħin u d-data tal-għeluq tas-sejħa għall-applikazzjonijiet. L-applikanti prospettivi għandhom jinnotaw ir-rekwiżit li jipproduċu dikjarazzjonijiet ta' rikonoxximent tal-MQRIC fir-rigward tal-kwalifiki tagħhom mill-MQRIC, jew awtorità pertinenti oħra, kif applikabbli, skont id-dispożizzjonijiet applikabbli għal din is-sejħa għall-applikazzjonijiet (ara l-ħolqa aktar 'l isfel).

4.3 Kandidati li għadhom ma kisbux formalment jew għadhom mhux approvati għall-kwalifika rikjesta hekk kif speċifikata fil-paragrafu 4.1 jew kif indikat f'paragrafu 3.1 tad-dispożizzjonijiet ġenerali (https://peopleandstandards.gov.mt/media/PDFs/Resourcing/GenProvs/GeneralProvisions_MT.pdf) xorta jiġu kkunsidrati, basta jibagħtu evidenza li jinsabu fl-aħħar fażi tal-kors li jwassal għall-għoti tat-tali kwalifika. Il-persuni maħtura jridu jġibu, jew ġew approvati, għat-tali kwalifika fi żmien sena mid-data tal-ħatra tagħhom. Jekk l-iskadenza ma tintlaħaqx, il-ħatra, għal din ir-raġuni, tiġi awtomatikament terminata.

Sottomissjoni ta' Dokumentazzjoni

5.1 Il-kwalifiki u l-esperjenza li l-persuna jkollha għandhom jintwerew b'ċertifikati/traskrizzjonijiet u/jew dokumenti, li kopja tagħhom għandha tkun skennjata u mibgħuta permezz tal-Portal tar-Reklutaġġ (https://recruitment.gov.mt).

5.2 Id-dokumenti oriġinali għandhom, mingħajr eċċezzjoni, jintwerew waqt l-intervista.

Proċeduri tal-Għażla

6.1 L-applikanti eliġibbli jiġu assessjati minn bord tal-għażla biex jiġi ddeterminat min hu adattat għall-post. Il-marka massima għal dan il-proċess tal-għażla hija 100% u l-marka li persuna trid iġġib biex tgħaddi hija 50%.

Public officers applying for this post must be confirmed in their current appointment, unless the current appointment is in a different class/career stream or in a definite position, but may apply for a lower grade/position even if not confirmed and whether in the same stream or not. Reversion to previous unconfirmed appointment is not possible.

4.2 (i) Moreover, candidates who have not yet formally obtained any of the above-mentioned qualifications will still be considered. Such candidates are to submit evidence that they have been approved for the award of the qualification in question.

(ii) Furthermore, candidates who are currently following a recognised programme of study at a higher MQF level than that requested above will also be considered. Such candidates are to submit evidence that they have successfully completed the necessary ECTS credits, or equivalent, and attained the required MQF level, by the closing time and date of the call for applications. Prospective applicants should note the requirement to produce MQRIC recognition statements in respect of their qualifications from MQRIC, or other designated authorities, as applicable, as per provisions applicable to this call for applications (see link below).

4.3 Candidates who have not yet formally obtained or are not yet approved for the qualification specified in paragraph 4.1 or else as indicated in paragraph 3.1 of the general provisions (https://peopleandstandards.gov.mt/media/PDFs/Resourcing/GenProvs/GeneralProvisions_ENG.pdf) will still be considered provided that they submit evidence that they are in the final phase of their course leading to such qualification. Appointees must obtain, or be approved, for the award of such qualification within one year of their appointment date. If this stipulated deadline for the attainment of such qualification is not met, the appointment will be, for this reason, automatically terminated.

Submission of Supporting Documentation

5.1 Qualifications and experience claimed must be supported by certificates/transcripts and/or testimonials, copies of which are to be scanned and sent through the Recruitment Portal (https://recruitment.gov.mt).

5.2 Original certificates and/or testimonials are to be invariably produced for verification at the interview.

Selection Procedures

6.1 Eligible applicants will be assessed by a selection board to determine their suitability for the post. The maximum mark for this selection process is 100% and the pass mark is 50%.

6.2 Tingħata kunsiderazzjoni xierqa lill-kandidati li, minbarra dak rikjest f'paragrafi 4.1 sa 4.3, għandhom esperjenza ta' xogħol rilevanti u ppruvata.

Sottomissjoni tal-Applikazzjoni

7.1 L-applikazzjonijiet għandhom jiġu sottomessi, għall-attenzjoni tas-Sezzjoni tal-People Management, Direttorat Finanzi u Amministrazzjoni, Uffiċċju tal-Prim Ministru, permezz tal-Portal tar-Reklutaġġ tal-Gvern online **biss** (https://recruitment.gov.mt). L-applikazzjonijiet għandhom jinkludu Curriculum Vitae kompletament aġġornat (li għandu jinkludi lista tal-kwalifiki tal-applikant u l-istorja tal-impjieg). Id-data tal-għeluq tal-applikazzjonijiet hija s-1.30 p.m. (Ħin Ċentrali Ewropew) ta' nhar il-Ġimgħa, 24 ta' Lulju, 2026. Ittra elettronika ġġenerata mill-kompjuter tintbagħat bħala rċevuta tal-applikazzjoni. Aktar dettalji dwar is-sottomissjoni tal-applikazzjonijiet jinsabu fid-dispożizzjonijiet ġenerali msemmija hawn isfel.

7.2 Hija r-responsabbiltà tal-applikanti li ma jħallux sal-aħħar mument biex jissottomettu l-applikazzjoni tagħhom.

7.3 Applikazzjonijiet li jaslu wara d-data u l-ħin tal-għeluq (i.e. applikazzjonijiet tard) ma jiġux aċċettati.

7.4 Applikanti jingħataw sa jumejn (2) xogħol wara d-data u l-ħin tal-għeluq ta' din is-sejħa għall-applikazzjonijiet, biex jissottomettu dokumenti mhux korretti jew mhux mimlija kif suppost jew nieqsa.

Dispożizzjonijiet Ġenerali Oħra

8. Dispożizzjonijiet ġenerali oħra dwar din is-sejħa għall-applikazzjonijiet, b'referenza partikolari għal:

benefiċċji applikabbli, kundizzjonijiet u regoli/regolamenti;
applikazzjonijiet laterali;
bdil raġonevoli għall-persuni rreġistrati b'diżabbiltà;

sottomissjoni ta' dikjarazzjoni ta' rikonoxximent dwar il-kwalifiki;
kwalifiki f'livell ogħla;
livell komparattiv tal-impjegati tas-Settur Pubbliku;
rinunzji ta' applikazzjonjiet pendenti;
pubblikazzjoni tar-riżultat;
eżami mediku;
proċess sabiex tiġi sottomessa petizzjoni dwar ir-riżultat;

aċċess għall-formola tal-applikazzjoni u dettalji relatati;
żamma ta' dokumenti,

jistgħu jiġu aċċessati minn (https://peopleandstandards.gov.mt/media/PDFs/Resourcing/GenProvs/GeneralProvisions_MT.pdf) jew jinkisbu mis-Sezzjoni People Management, Direttorat Finanzi u Amministrazzjoni,

6.2 Due consideration will be given to applicants who, besides the requisites indicated in paragraphs 4.1 to 4.3, have proven relevant work experience.

Submission of Applications

7.1 Applications are to be submitted, for the attention of the People Management Section, Finance and Administration Directorate, Office of the Prime Minister, through the online Government Recruitment Portal **only** (https://recruitment.gov.mt). Applications are to include a Curriculum Vitae, completely up-to-date (which should include a list of qualifications held by applicant and the employment history). The closing date of the receipt of applications is 1.30 p.m. (Central European Time) of Friday, 24th July, 2026. A computer-generated email will be sent as an acknowledgement of the application. Further details concerning the submission of applications are contained in the general provisions referred to below.

7.2 It is the responsibility of the applicants not to leave until the last moment for submission of their application.

7.3 Applications which are received after closing date and time (i.e. late applications) would not be accepted.

7.4 Applicants are granted up to two (2) working days after closing date and time of this call for applications, to submit any incorrect or incomplete or missing documents.

Other General Provisions

8. Other general provisions concerning this call for applications, with particular reference to:

applicable benefits, conditions and rules/regulations;
lateral applications;
reasonable accommodation for registered persons with disability;
submission of recognition statements in respect of qualifications;
qualifications at a higher level;
comparative level of Public Sector employees;
renouncement of pending applications;
publication of the result;
medical examination;
the process for the submission of petitions concerning the result;
access to application forms and related details;
retention of documents,

may be accessed from (https://peopleandstandards.gov.mt/media/PDFs/Resourcing/GenProvs/GeneralProvisions_ENG.pdf) or may be obtained from the People Management Section, Finance and Administration Directorate, Office

Uffiċċju tal-Prim Ministru, Berġa ta' Kastilja, Il-Belt Valletta. Dawn id-dispożizzjonijiet ġenerali għandhom jiġu meqjusa bħala parti integrali minn din is-sejħa għall-applikazzjonijiet.

Is-sit elettroniku u indirizz elettroniku tad-Direttorat huma (http://www.opm.gov.mt) u (human-resources.opm@gov.mt).

L-10 ta' Lulju, 2026

MINISTERU GĦALL-ARTI, IL-KULTURA U L-WIRT NAZZJONALI

Post ta' Senior Health and Safety Officer fil-Ministeru għall-Arti, il-Kultura u l-Wirt Nazzjonali

Nomenklaturi li jindikaw il-maskil jinkludu wkoll il-femminil.

1. Is-Segretarju Permanenti, Ministeru għall-Arti, il-Kultura u l-Wirt Nazzjonali, jilqa' applikazzjonijiet għall-post ta' Senior Health and Safety Officer fid-Dipartiment tar-Restawr fi ħdan il-Ministeru għall-Arti, il-Kultura u l-Wirt Nazzjonali.

Termini u Kundizzjonijiet

2.1 Din il-ħatra hija suġġetta għal perjodu ta' probation/prova ta' tnax-il (12) xahar.

2.2 Is-salarju ta' Senior Health and Safety Officer huwa ta' Skala ta' Salarju 8, li fis-sena 2026 huwa ta' €30,405.02 fis-sena, li jiżdied b'€486.83 fis-sena sa massimu ta' €33,326.

2.3 Persuna fil-grad ta' Senior Health and Safety Officer titla' fi Skala 7 (€32,158 x €531.17 - €35,345.02 fl-2026) wara ħames (5) snin servizz fil-grad, jekk tkun qdiet dmirha b'mod sodisfaċenti, jew wara tliet (3) snin servizz fil-grad jekk tkun fil-pussess ta' kwalifika fil-Livell 7 tal-MQF (suġġetta għal minimu ta' 90 krettu ECTS jew ekwivalenti*).

*Kwalifika ta' Master's rikonoxxuta b'minimu ta' 60 krettu ECTS hija aċċettata biss bil-kundizzjoni li dikjarazzjoni formali ta' rikonoxximent tal-Master's mill-MQRIC tiġi sottomessa mal-applikazzjoni (suġġett għad-dispożizzjonijiet tal-klawsola 5.4 tad-dokument tad-Dispożizzjonijiet Ġenerali). Kwalifika ta' Master's rikonoxxuta mill-Università ta' Malta (mogħtija qabel l-2009) b'inqas minn 60 krettu ECTS hija aċċettabbli sakemm jiġi vverifikat mill-MQRIC jew l-Università ta' Malta li l-ammont ta' xogħol huwa komparabbli ma' mill-inqas 60 krettu ECTS.

2.4 Il-persuna maħtura tkun intitolata wkoll għal ħlas ta' allowance tal-klassi annwali ta' €1,350 fis-sena 2026,

of the Prime Minister, Auberge de Castille, Valletta. These general provisions are to be regarded as an integral part of this call for applications.

The website address and email address of the receiving Directorate are (http://www.opm.gov.mt) and (human-resources.opm@gov.mt).

10th July, 2026

MINISTRY FOR ARTS, CULTURE AND NATIONAL HERITAGE

Post of Senior Health and Safety Officer in the Ministry for Arts, Culture and National Heritage

Nomenclatures denoting the male gender include also the female gender.

1. The Permanent Secretary, Ministry for Arts, Culture and National Heritage, invites applications for the post of Senior Health and Safety Officer in the Restoration Department within the Ministry for Arts, Culture and National Heritage.

Terms and Conditions

2.1 This appointment is subject to a probationary/trial period of twelve (12) months.

2.2 The salary for the post of Senior Health and Safety Officer is Salary Scale 8, which in the year 2026 is equivalent to €30,405.02 per annum, rising by annual increments of €486.83 up to a maximum of €33,326.

2.3 A Senior Health and Safety Officer will progress to Scale 7 (€32,158 x €531.17 - €35,345.02 in 2026) on completion of five (5) years service in the grade, subject to satisfactory performance, or after three (3) years service in the grade if in possession of a qualification at MQF Level 7 (subject to a minimum of 90 ECTS credits or equivalent*).

*A recognised Master's qualification with a minimum of 60 ECTS credits is only accepted subject to an MQRIC formal Master's recognition statement being submitted with the application (subject to the provisions of clause 5.4 of the General Provisions document). A recognised Master's qualification from the University of Malta (awarded pre-2009) with less than 60 ECTS credits is acceptable provided that it is verified by MQRIC or the University of Malta that the workload is comparable to at least 60 ECTS credits.

2.4 Appointees will also be entitled to the payment of an annual class allowance of €1,350 in the year 2026, subject

suġġett għall-politiki tal-Amministrazzjoni Ċentrali li jkunu fis-seħħ minn żmien għal żmien.

2.5 Il-kandidati magħżula għandhom ikunu ta' kondotta xierqa għall-post/pożizzjoni li għalih saret l-applikazzjoni. Dawk li japplikaw minn barra s-Servizz Pubbliku għandhom jipproduċu ċertifikat tal-kondotta maħruġ mill-Uffiċċju tar-Rekords Kriminali jew awtorità kompetenti oħra mhux aktar minn sitt (6) xhur qabel id-data tal-għeluq ta' din is-sejħa għall-applikazzjonijiet, li għandu jiġi sottomess mill-persuna magħżula fi żmien ġimgħa (1) mid-data tan-notifika tal-ħatra.

2.6 Fir-rigward tar-rekwiżiti li joħorġu mid-Direttiva 16, dwar il-'Qafas Governattiv għall-Prevenzjoni u l-Ġestjoni ta' Kunflitti ta' Interess fl-Amministrazzjoni Pubblika', maħruġ mis-Segretarju Permanenti Ewlieni fis-27 ta' Novembru, 2023, u li daħal fi-seħħ fl-1 ta' Frar, 2024, il-bord tal-għażla se jivvaluta l-impjiegi preċedenti tal-kandidati biex jevalwa l-kunflitti ta' interess potenzjali. F'dan ir-rigward, il-kandidati għandhom jipprovdu CV kompletament aġġornat, inkluż il-kwalifiki u l-istorja tal-impjieg mal-applikazzjoni tagħhom. Kwalunkwe kwistjoni ta' kunflitt ta' interess potenzjali nnutata għandha tiġi rrappurtata lis-Segretarju Permanenti rispettiv biex jiġi żgurat li, jekk il-kandidat jiġi reklutat, tali kunflitti ta' interess ikunu mmaniġġjati b'mod xieraq.

Barra minn hekk, il-kandidati magħżula għandhom jirrappurtaw Kwalunkwe kunflitt ta' interess magħruf, attwali, potenzjali jew apparenti qabel ma jaċċettaw ħatra, permezz tad-Dikjarazzjoni preskritta disponibbli fl-Appendiċi 1 tad-Direttiva 16 (disponibbli minn (https://peopleandstandards.gov.mt/mt/homepage)).

Dmirijiet

3. Id-dmirijiet għal dan il-post ta' Senior Health and Safety Officer huma:

i. Jimplimenta u jinforza l-leġiżlazzjoni u r-regolamenti dwar is-Saħħa u s-Sigurtà fuq il-Post tax-Xogħol li jkunu fis-seħħ minn żmien għal żmien;

ii. Jiżviluppa, jimplimenta u jinforza r-regolamenti u l-linji gwida dwar is-saħħa u s-sigurtà fi ħdan id-Dipartiment tar-Restawr u l-Konservazzjoni;

iii. Jagħmel spezzjonijiet tal-postijiet u s-siti tax-xogħol, jipprovdi gwida dwar kwalunkwe prekawzjoni tas-sigurtà u metodi ta' xogħol xierqa, u jinforza miżuri ta' prekawzjoni kif meħtieġ;

iv. Jagħmel 'risk assessments' u jintroduċi miżuri ta' kontroll korrispondenti fuq kwalunkwe xogħol jew prattiki ta' xogħol li jkunu qed jitwettqu mill-impjegati fi ħdan id-Dipartiment tar-Restawr u l-Konservazzjoni;

to Central Administration's policies in force from time to time.

2.5 Selected candidates must be of conduct which is appropriate to the post/position applied for. Prior to appointment, selected candidates from outside the Public Service must produce a certificate of conduct issued by the Criminal Records Office or other competent authority not earlier than six (6) months from the closing date of this call for applications, which should be submitted by the selected candidate within one (1) week from the date of the notification of appointment.

2.6 In terms of the requirements emanating from Directive 16, regarding the 'Governing Framework for Preventing and Managing Conflicts of Interest in the Public Administration', issued by the Principal Permanent Secretary on 27th November, 2023, and which came into force on 1st February, 2024, the selection board will assess candidates' previous employments to assess potential conflicts of interest. In this respect, candidates are to provide a completely updated CV, including qualifications and employment history with their application. Any potential conflict of interest matters noted will be reported to the respective Permanent Secretary, to ensure that should the candidate be recruited, such conflicts of interest would be appropriately managed.

Moreover, selected candidates are to report any known actual, potential or apparent conflicts of interest prior to accepting an appointment, through the prescribed Declaration available at Appendix 1 to Directive 16 (available from (https://peopleandstandards.gov.mt/mt/homepage)).

Duties

3. The job duties for the post of Senior Health and Safety Officer include:

i. Implements and enforces the Occupational Health and Safety Legislation and Regulations in force from time to time;

ii. Develops, implements, and enforces health and safety policies and guidelines in the Restoration and Preservation Department;

iii. Inspects places and sites of work, provides guidance on any safety precautions and proper work methods and enforces any precautionary measures as necessary;

iv. Makes risk assessments and introduces corresponding control measures on any work or work practices being carried out by employees in the Restoration and Preservation Department;

v. Jipprovdi informazzjoni u taħriġ dwar kwistjonijiet relatati mas-Saħħa u s-Sigurtà fuq il-Post tax-Xogħol lill-impjegati, u jikkollabora mar-rappreżentanti tal-ħaddiema u uffiċjali oħra fi ħdan id-Dipartiment tar-Restawr u l-Konservazzjoni;

vi. Jorganizza u jipparteċipa f'inizjattivi dwar kwistjonijiet relatati mas-Saħħa u s-Sigurtà fuq il-Post tax-Xogħol li jitwettqu fi ħdan id-Dipartiment;

vii. Jikkumpila rapporti, iżomm rekords u jipprovdi analiżi fuq kwistjonijiet relatati mas-Saħħa u s-Sigurtà fuq il-Post tax-Xogħol;

viii. Jiġi maħtur bħala Rappreżentant tal-Klijent responsabbli għad-disinn u/jew l-esekuzzjoni u/jew is-superviżjoni tal-esekuzzjoni ta' proġett f'isem id-Dipartiment, u jwettaq id-dmirijiet speċifikati fir-Regolamenti dwar is-Saħħa u s-Sigurtà fuq il-Post tax-Xogħol, 2025 kif stipulat fl-Avviż Legali L.N. 52 tal-2025;

ix. Iżomm kuntatt ma' entitajiet pubbliċi oħra u partijiet interessati rilevanti kif meħtieġ għall-esekuzzjoni effettiva tad-dmirijiet assenjati u għall-istabbiliment u ż-żamma ta' koperazzjoni kostruttiva fi kwistjonijiet relatati mas-Saħħa u s-Sigurtà fuq il-Post tax-Xogħol;

x. Iżomm ruħu aġġornat dwar l-iżviluppi fi kwistjonijiet u leġiżlazzjoni relatati mas-Saħħa u s-Sigurtà fuq il-Post tax-Xogħol kemm fuq livell nazzjonali kif ukoll internazzjonali;

xi. Iwettaq kwalunkwe kompitu ieħor li jista' jiġi delegat lilu/lilha mis-superjur tiegħu/tagħha, kif meħtieġ;

xii. Iwettaq kwalunkwe dmir ieħor li jista' jiġi aġġornat biex jissodisfa r-rekwiżiti ta' kwalunkwe qasam ieħor kif ikkonfermat mis-Segretarju Permanenti;

xiii. Iwettaq kwalunkwe dmir ieħor kif dirett mis-Segretarju Permanenti Ewlieni.

Rekwiżiti tal-Eliġibbiltà

4.1 Sal-ħin u d-data tal-għeluq ta' din is-sejħa għall-applikazzjonijiet, l-applikanti għandhom ikunu:

i. a. ċittadini ta' Malta; jew

b. ċittadini ta' Stati Membri oħra tal-Unjoni Ewropea li għandhom jedd għal trattament ugwali daqs ċittadini Maltin fi kwistjonijiet ta' impjieg bis-saħħa ta' leġiżlazzjoni tal-UE u dispożizzjonijiet ta' trattati dwar iċ-ċaqliq ħieles tal-ħaddiema; jew

c. ċittadini ta' kwalunkwe pajjiż ieħor li għandhom jedd għal trattament ugwali daqs ċittadini Maltin fi kwistjonijiet

v. Provides information and training on Occupational Health and Safety issues to employees, and liaising with workers' representatives and other senior officers in the Restoration and Preservation Department;

vi. Organises and participates in any initiatives on Occupational Health and Safety issues undertaken within the Department;

vii. Compiles reports, maintains records and provides analyses on matters relating to Occupational Health and Safety;

viii. Acts as the Client Representative responsible for the design and/or execution and, or supervision of the execution of a project, on behalf of the Department and to carry out the duties specified in the Health and Safety at Work Act Regulations, 2025 as stipulated in Legal Notice L.N. 52 of 2025.

ix. Liaises with other public entities and relevant stakeholders as may be required for effective fulfilment of assigned duties and for establishing and maintaining constructive cooperation in Occupational Health and Safety matters;

x. Keeps abreast with developments in Occupational Health and Safety matters and legislation both at a national and international level;

xi. Undertakes any other tasks, which the superior may delegate to him/her, as may be required;

xii. Undertakes any other duties which may be updated to meet the requirements of any other area as confirmed by the Permanent Secretary;

xiii. Any other duties as directed by the Principal Permanent Secretary.

Eligibility Requirements

4.1 By the closing time and date of this call for applications, applicants must be:

i. a. citizens of Malta; or

b. citizens of other Member States of the European Union who are entitled to equal treatment to Maltese citizens in matters of employment by virtue of EU legislation and treaty provisions dealing with the free movement of workers; or

c. citizens of any other country who are entitled to equal treatment to Maltese citizens in matters related to

ta' impjieg minħabba li jkunu japplikaw għal dak il-pajjiż b'leġiżlazzjoni tal-UE u dispożizzjonijiet ta' trattati dwar iċ-ċaqliq ħieles tal-ħaddiema; jew

d. kwalunkwe persuni oħra li għandhom jedd għal trattament ugwali daqs ċittadini Maltin fi kwistjonijiet ta' impjieg permezz tar-relazzjoni familjari tagħhom ma' persuni msemmija f'(a), (b) jew (c), skont kif hemm fil-liġi jew fil-leġiżlazzjoni tal-UE u dispożizzjonijiet ta' trattati msemmija hawn fuq; jew

e. ċittadini ta' pajjiżi terzi li jkunu ngħataw status ta' residenti li joqogħdu għal żmien twil f'Malta taħt ir-regolament 4 tar-Regolamenti tal-2006 dwar 'Status ta' Residenti li joqogħdu għal Żmien Twil (Ċittadini ta' Pajjiżi Terzi)', jew li jkunu ngħataw permess ta' residenza taħt ir-regolament 18(3) tal-istess regolamenti, flimkien mal-membri tal-familja ta' ċittadini ta' pajjiżi terzi li jkunu ngħataw permess ta' residenza taħt ir-Regolamenti tal-2007 dwar ir-Riunifikazzjoni tal-Familji; jew

f. Fil-pussess ta' dokument tar-residenza maħruġ skont id-dokument 'Status ta' Residenza ta' Ċittadini tar-Renju Unit u l-Membri tal-Familja tagħhom f'Malta skont il-Ftehim dwar l-Irtirar tar-Renju Unit u l-Irlanda ta' Fuq mill-Unjoni Ewropea u r-Regolamenti tal-Komunità Ewropea dwar l-Enerġija Atomika'.

Għandu jintalab il-parir tat-Taqsima taċ-Ċittadinanza fi ħdan l-Aġenzija Komunità Malta u tat-Taqsima tal-Espatrijati fi ħdan Identità skont il-ħtieġa fl-interpretazzjoni tad-dispożizzjonijiet imsemmija hawn fuq.

Il-ħatra ta' kandidati msemmija f'(b), (c), (d) u (e) hawn fuq teħtieġ il-ħruġ ta' liċenzja tax-xogħol f'dawk il-każijiet fejn hija meħtieġa skont l-Att dwar l-Immigrazzjoni u leġiżlazzjoni sussidjarja. Jobsplus għandha tiġi kkonsultata skont il-ħtieġa dwar din il-materja.

ii. kapaċi jikkomunikaw bil-lingwa Maltija u bil-lingwa Ingliża sabiex jitwettqu b'mod suffiċjenti u adegwat d-dmirijiet li għalihom saret l-applikazzjoni;

U

iii. fil-pussess ta' kwalifika rikonoxxuta fil-Livell 6 tal-MQF (suġġetta għal minimu ta' 180 krettu ECTS jew ekwivalenti*) fil-Health and Safety.

*Kwalifika ta' Baċellerat komparabbli rikonoxxuta, kif applikabbli, hija aċċettata biss suġġett għal dikjarazzjoni formali ta' rikonoxximent mill-MQRIC li tiġi sottomessa mal-applikazzjoni (suġġett għad-dispożizzjonijiet tal-klawsola 5.4 taddokument tad-Dispożizzjonijiet Ġenerali).

employment by virtue of the application to that country of EU legislation and treaty provisions dealing with the free movement of workers; or

d. any other persons who are entitled to equal treatment to Maltese citizens in matters related to employment in terms of the law or the above-mentioned EU legislation and treaty provisions, on account of their family relationship with persons mentioned in paragraph (a), (b) or (c); or

e. third country nationals who have been granted long-term resident status in Malta under regulation 4 of the 'Status of Long-term Residents (Third Country Nationals) Regulations, 2006' or who have been granted a residence permit under regulation 18(3) thereof, together with family members of such third country nationals who have been granted a residence permit under the 'Family Reunification Regulations, 2007'; or

f. in possession of a residence document issued in terms of the 'Residence Status of United Kingdom Nationals and their Family Members in Malta in accordance with the Agreement on the Withdrawal of the United Kingdom and Northern Ireland from the European Union and the European Atomic Energy Community Regulations'.

The advice of the Citizenship Unit within Community Malta Agency and the Expatriates Unit within Identità should be sought as necessary in the interpretation of the above provisions.

The appointment of candidates referred to at (b), (c), (d) and (e) above would necessitate the issue of an employment licence in so far as this is required by the Immigration Act and subsidiary legislation. Jobsplus should be consulted as necessary on this issue.

ii. able to communicate in the Maltese and English languages in order to sufficiently and adequately carry out the duties applied for;

AND

iii. in possession of a recognised MQF Level 6 qualification (subject to a minimum of 180 ECTS credits or equivalent*) in Health and Safety.

*A recognised comparable Bachelor's qualification, as applicable, is only accepted subject to an MQRIC formal recognition statement being submitted with the application (subject to the provisions of clause 5.4 of the General Provisions document). A recognised Bachelor's qualification

Kwalifika ta' Baċellerat rikonoxxuta mill-Università ta' Malta (mogħtija qabel l-2009) b'inqas minn 180 krettu ECTS hija aċċettabbli sakemm jiġi vverifikat mill-MQRIC jew l-Università ta' Malta li l-ammont ta' xogħol huwa komparabbli mal-minimu ta' 180 krettu ECTS.

from the University of Malta (awarded pre-2009) with less than 180 ECTS credits is acceptable provided that it is verified by MQRIC or the University of Malta that the workload is comparable to the minimum of 180 ECTS credits.

Uffiċjali pubbliċi li japplikaw għal dan il-post iridu jkunu kkonfermati fil-ħatra attwali tagħhom, sakemm il-ħatra attwali ma tkunx fi klassi/linja ta' karriera differenti jew f'pożizzjoni definita, iżda jistgħu japplikaw għal grad/pożizzjoni inqas anke jekk mhux ikkonfermati u irrispettivament jekk hux fl-istess linja ta' karriera jew le. Riverżjoni għal ħatra preċedenti mhux ikkonfermata mhijiex possibbli.

Public officers applying for this post must be confirmed in their current appointment, unless the current appointment is in a different class/career stream or in a definite position, but may apply for a lower grade/position even if not confirmed and whether in the same stream or not. Reversion to previous unconfirmed appointment is not possible.

4.2 i. Aktar minn hekk, kandidati li għadhom ma kisbux formalment jew għadhom mhux approvati għall-kwalifika rikjesta hekk kif speċifikata fil-paragrafu 4.1 (iii) jew kif indikat f'paragrafu 3.1 tad-dispożizzjonijiet ġenerali (https://peopleandstandards.gov.mt/media/PDFs/Resourcing/GenProvs/GeneralProvisions_MT.pdf) xorta jiġu kkunsidrati, basta jibagħtu evidenza li jinsabu fl-aħħar fażi tal-kors li jwassal għall-għoti tat-tali kwalifika. Il-persuni maħtura jridu jġibu, jew ġew approvati, għat-tali kwalifika fi żmien sena mid-data tal-ħatra tagħhom. Jekk l-iskadenza għall-kisba tal-imsemmija kwalifika ma tintlaħaqx, il-ħatra, għal din ir-raġuni, tiġi awtomatikament terminata.

4.2 i. Candidates who have not yet formally obtained or are not yet approved for the qualification specified in paragraph 4.1 (iii) or else as indicated in paragraph 3.1 of the general provisions (https://peopleandstandards.gov.mt/media/PDFs/Resourcing/GenProvs/GeneralProvisions_ENG.pdf) will still be considered provided that they submit evidence that they are in the final phase of their course leading to such qualification. Appointees must obtain, or be approved, for the award of such qualification within one year of their appointment date. If this stipulated deadline for the attainment of such qualification is not met, the appointment will be, for this reason, automatically terminated.

ii. Kandidati li bħalissa qed isegwu programm ta' studju rikonoxxut f'livell tal-MQF ogħla minn dak mitlub hawn fuq jiġu kkunsidrati wkoll. Dawn il-kandidati għandhom jissottomettu evidenza li temmew b'suċċess il-kretti meħtieġa tal-ECTS, jew ekwivalenti, u laħqu l-livell tal-MQF meħtieġ, sal-ħin u d-data tal-għeluq tas-sejħa għall-applikazzjonijiet. L-applikanti prospettivi għandhom jinnotaw ir-rekwiżit li jipproduċu dikjarazzjonijiet ta' rikonoxximent tal-MQRIC fir-rigward tal-kwalifiki tagħhom mill-MQRIC, jew awtorità pertinenti oħra, kif applikabbli, skont id-dispożizzjonijiet applikabbli għal din is-sejħa għall-applikazzjonijiet (ara l-ħolqa aktar 'l isfel).

ii. Furthermore, candidates who are currently following a recognised programme of study at a higher MQF level than that requested above will also be considered. Such candidates are to submit evidence that they have successfully completed the necessary ECTS credits, or equivalent, and attained the required MQF level, by the closing time and date of the call for applications. Prospective applicants should note the requirement to produce MQRIC recognition statements in respect of their qualifications from MQRIC, or other designated authorities, as applicable, as per provisions applicable to this call for applications (see link below).

4.3. Uffiċjali pubbliċi li għandhom grad fi klassi partikolari, u li ngħataw il-ħatra ta' Officer in Scale permezz ta' deċiżjoni tal-Grievances Unit fl-istess skala ta' dak ta' grad ogħla fl-istess klassi, huma eliġibbli li japplikaw għal gradi miftuħa għal uffiċjali li għandhom tali grad ogħla bl-istess skala ta' dik tal-ħatra ta' Officer in Scale.

4.3 Public officers holding a grade in a particular stream, and who were granted Officer in Scale status by virtue of a Grievances Unit decision in the same scale as that of a higher grade in that stream, are eligible to apply for grades open to officers holding such higher grade within the stream that carries the same scale as that of the Officer in Scale status.

Is-snin ta' servizz mid-data ta' meta daħlet fis-seħħ il-ħatra bħala Officer in Scale jgħoddu bħala parti mis-snin ta' servizz mitluba fis-sejħa għall-applikazzjonijiet.

The years of service since the effective date of appointment as Officer in Scale are reckonable for the purpose of satisfying any requisite years of service stipulated in calls for applications.

Kwalunkwe kriterju ieħor ta' eliġibbiltà għall-post irid jiġi sodisfatt skont din is-sejħa għall-applikazzjonijiet.

Any other eligibility requisites for the post must be met in terms of this call for applications.

4.4 Uffiċjali pubbliċi li bħalissa għandhom ħatra bħala Uffiċjal fil-Grad huma kkunsidrati fuq bażi personali li jappartjenu għall-klassi/linja tal-grad sostantiv immedjatament preċedenti tagħhom, u jistgħu japplikaw fuq il-bażi tal-iskala kurrenti tagħhom bħala Uffiċjal fil-Grad, li għandha tkun ekwivalenti għal, jew ogħla minn, il-livell ta' eliġibbiltà meħtieġ minn din is-sejħa għall-applikazzjonijiet. Is-snin ta' servizz mid-data effettiva tal-ħatra bħala uffiċjal fil-Grad huma kkalkulati għall-iskop li jissodisfaw is-snin meħtieġa ta' 'servizz fil-grad' kif stipulat fis-sejħiet għall-applikazzjonijiet.

Kwalunkwe rekwiżit ieħor ta' eliġibbiltà għall-post/pożizzjoni għandu jintlaħaq f'termini ta' din is-sejħa għall-applikazzjonijiet.

4.5 Din is-sejħa pubblika qed tiġi ppublikata fl-istess waqt ma' sejħa service-wide għal-post ta' Senior Health and Safety Officer fil-Ministeru għall-Arti, il-Kultura u l-Wirt Nazzjonali kif ippublikata nhar il-Ġimgħa 10 ta' Lulju 2026 permezz taċ-Ċirkulari Nru. HR/MACH 1/2026. Applikanti li jgħaddu taħt is-sejħa service-wide jingħataw preċedenza fuq dawk li jgħaddu taħt is-sejħa pubblika. Barra minn hekk, persuna tista' tiġi kkunsidrata għal-ħatra biss jekk ikun hemm vakanza fi żmien tal-validità tar-riżultat.

Sottomissjoni ta' Dokumentazzjoni

5.1 Il-kwalifiki u l-esperjenza li l-persuna jkollha għandhom jintwerew b'ċertifikati/traskrizzjonijiet u/jew dokumenti, li kopja tagħhom għandha tkun skennjata u mibgħuta permezz tal-Portal tar-Reklutaġġ (https://recruitment.gov.mt).

5.2. Id-dokumenti oriġinali għandhom, mingħajr eċċezzjoni, jintwerew waqt l-intervista.

Proċeduri tal-Għażla

6.1 L-applikanti eliġibbli jiġu assessjati minn bord tal-għażla biex jiġi ddeterminat min hu adatt għall-post. Il-marka massima għal dan il-proċess tal-għażla hija 100% u l-marka li persuna trid iġġib biex tgħaddi hija 50%.

6.2 Tingħata kunsiderazzjoni xierqa lill-kandidati li, minbarra dak rikjest f'paragrafi 4.1 sa 4.4, għandhom esperjenza ta' xogħol rilevanti u ppruvata.

Sottomissjoni tal-Applikazzjoni

7.1 L-applikazzjonijiet għandhom jiġu sottomessi, għall-attenzjoni tad Direttur Ġenerali, Ministeru għall-Arti, il-Kultura u l-Wirt Nazzjonali, permezz tal-Portal tar-Reklutaġġ tal-Gvern online **biss** (https://recruitment.gov.mt).

4.4 Public officers who currently hold an appointment as Officer in Grade are considered on a personal basis to pertain to the class/stream of their immediately previous substantive grade, and may apply on the basis of their current scale as Officer in Grade, which must be equivalent to, or higher than, the requisite eligibility level required by this call for applications. The years of service since the effective date of appointment as Officer in Grade are reckonable for the purpose of satisfying any requisite years of 'service in the grade' as stipulated in calls for applications.

Any other eligibility requisites for the post/position must be met in terms of this call for applications

4.5 This public call is being published in concurrence with a service-wide call for the post of Senior Health and Safety Officer in the Ministry for Arts, Culture and National Heritage as published on Friday 10th July 2026 through Circular No. HR/MACH 1/2026. Applicants who are successful under the service-wide call will be given precedence over those who are successful under the public call. Appointment is moreover subject to the availability of vacancies within the validity period of the result.

Submission of Supporting Documents

5.1 Qualifications and experience claimed must be supported by certificates/transcripts and/or testimonials, copies of which are to be scanned and sent through the Recruitment Portal (https://recruitment.gov.mt).

5.2 Original certificates and/or testimonials are to be invariably produced for verification at the interview.

Selection Procedures

6.1 Eligible applicants will be assessed by a selection board to determine their suitability for the post. The maximum mark for this selection process is 100% and the pass mark is 50%.

6.2 Due consideration will be given to applicants who, besides the requisites indicated in paragraphs 4.1 to 4.4, have proven relevant work experience.

Submission of Applications

7.1 Applications are to be submitted, for the attention of the Director General, Ministry for Arts, Culture and National Heritage, through the online Government Recruitment Portal **only** (https://recruitment.gov.mt). Applications are to

L-applikazzjonijiet għandhom jinkludu Curriculum Vitae kompletament aġġornat (li għandu jinkludi lista tal-kwalifiki tal-applikant u l-istorja tal-impjieg). Id-data tal-għeluq tal-applikazzjonijiet hija s-1.30 p.m. (Ħin Ċentrali Ewropew) ta' nhar il-Ġimgħa, 24 ta' Lulju, 2026. Ittra elettronika ġġenerata mill-kompjuter tintbagħat bħala rċevuta tal-applikazzjoni. Aktar dettalji dwar is-sottomissjoni tal-applikazzjonijiet jinsabu fid-dispożizzjonijiet ġenerali msemmija hawn isfel.

7.2 Hija r-responsabbiltà tal-applikanti li ma jħallux sal-aħħar mument biex jissottemettu l-applikazzjoni tagħhom.

7.3 Applikazzjonijiet li jaslu wara d-data u l-ħin tal-għeluq (i.e. applikazzjonijiet tard) ma jiġux aċċettati.

7.4 Applikanti jingħataw sa jumejn (2) xogħol wara d-data u l-ħin tal-għeluq ta' din is-sejħa għall-applikazzjonijiet, biex jissottomettu dokumenti mhux korretti jew mhux mimlija kif suppost jew nieqsa.

Dispożizzjonijiet Ġenerali Oħra

8. Dispożizzjonijiet ġenerali oħra dwar din is-sejħa għall-applikazzjonijiet, b'referenza partikolari għal:

benefiċċji applikabbli, kundizzjonijiet u regoli/regolamenti;
applikazzjonijiet laterali;
bdil raġonevoli għall-persuni rreġistrati b'diżabbiltà;

sottomissjoni ta' dikjarazzjoni ta' rikonoxximent dwar il-kwalifiki;
kwalifiki f'livell ogħla;
livell komparattiv tal-impjegati tas-Settur Pubbliku;
rinunzji ta' applikazzjonjiet pendenti;
pubblikazzjoni tar-riżultat;
eżami mediku;
proċess sabiex tiġi sottomessa petizzjoni dwar ir-riżultat;

aċċess għall-formola tal-applikazzjoni u dettalji relatati;
żamma ta' dokumenti,

jistgħu jiġu aċċessati minn (https://peopleandstandards.gov.mt/media/PDFs/Resourcing/GenProvs/GeneralProvisions_MT.pdf) jew jinkisbu minn 230, Casa Gaspe, Triq ir-Repubblika, Il-Belt Valletta. Dawn id-dispożizzjonijiet ġenerali għandhom jiġu meqjusa bħala parti integrali minn din is-sejħa għall-applikazzjonijiet.

Is-sit elettroniku u l-indirizz elettroniku tad-Direttorat huma (www.kultura.gov.mt) u (hr.mach@gov.mt).

include a Curriculum Vitae, completely up-to-date (which should include a list of qualifications held by applicant and the employment history). The closing date of the receipt of applications is 1.30 p.m. (Central European Time) of Friday, 24th July, 2026. A computer-generated email will be sent as an acknowledgement of the application. Further details concerning the submission of applications are contained in the general provisions referred to below.

7.2 It is the responsibility of the applicants not to leave until the last moment for submission of their application.

7.3 Applications which are received after closing date and time (i.e. late applications) are not allowed.

7.4 Applicants are granted up to two (2) working days after closing date and time of this call for applications, to submit any incorrect or incomplete or missing documents.

Other General Provisions

8. Other general provisions concerning this call for applications, with particular reference to:

applicable benefits, conditions and rules/regulations;

lateral applications;
reasonable accommodation for registered persons with disability;
submission of recognition statements in respect of qualifications;
qualifications at a higher level;
comparative level of Public Sector employees;
renouncement of pending applications;
publication of the result;
medical examination;
the process for the submission of petitions concerning the result;
access to application forms and related details;
retention of documents,

may be accessed from (https://peopleandstandards.gov.mt/media/PDFs/Resourcing/GenProvs/GeneralProvisions_ENG.pdf) or may be obtained from 230, Casa Gaspe, Republic Street, Valletta. These general provisions are to be regarded as an integral part of this call for applications.

The website address and email address of the receiving Directorate are (www.kultura.gov.mt) and (hr.mach@gov.mt).

L-10 ta' Lulju, 2026

10th July, 2026

MINISTERU GĦALL-AFFARIJIET BARRANIN U EWROPEJ

Post ta' Senior Manager fil-Ministeru għall-Affarijiet Barranin u Ewropej

Nomenklaturi li jindikaw il-maskil jinkludu wkoll il-femminil.

1. Id-Direttur għas-Servizzi Korporattivi, Ministeru għall-Affarijiet Barranin u Ewropej jilqa' applikazzjonijiet għallpost ta' Senior Manager fid-Direttorat għas-Servizzi Konsulari u Maltin Jgħixu Barra fil-Ministeru għall-Affarijiet Barranin u Ewropej.

Termini u Kundizzjonijiet

2.1 Din il-ħatra hija suġġetta għal perjodu ta' probation/prova ta' tnax-il (12) xahar.

2.2 Waqt il-perjodu ta' probation/prova, dawk appuntati jridu jkunu temmew b'suċċess kors ta' induzzjoni offrut mill-Istitut għas-Servizzi Pubbliċi sabiex ikunu eliġibbli għall-konferma tal-ħatra.

2.3 Is-salarju ta' Senior Manager (Research) huwa ta' Skala ta' Salarju 5, li fl-2026 huwa ta' €35,837.98 fis-sena, li jiżdied b'€640.67 fis-sena sa massimu ta' €39,682.

2.4 Il-persuni maħtura jkunu wkoll intitolati għal ħlas annwali marbut mal-prestazzjoni sa massimu ta' 15% tas-salarju bażiku tagħhom, marbut ma' xogħol sodisfaċenti, u ħlas ta' allowance tal-klassi annwali ta' €3,000, suġġett għall-politiki tal-amministrazzjoni ċentrali li jkunu fis-seħħ minn żmien għal żmien.

2.5 Mhux se jkun possibbli li jintalab transfer qabel perjodu ta' sentejn (2) mill-ħatra. Hekk kif jiskadi l-imsemmi perjodu ta' sentejn (2), dawk appuntati jistgħu jiġu biss trasferiti fuq talba tagħhom sabiex jaqdu dmirijiet xi mkien ieħor, skont il-postijiet vakanti stabbiliti.

2.6 Ir-riżultat ikun validu għal sentejn (2) mid-data tal-pubblikazzjoni.

2.7 Il-kandidati magħżula għandhom ikunu ta' kondotta xierqa għall-post/pożizzjoni li għalih saret l-applikazzjoni. Dawk li japplikaw minn barra s-Servizz Pubbliku għandhom jipproduċu ċertifikat tal-kondotta maħruġ mill-Uffiċċju tar-Rekords Kriminali jew awtorità kompetenti oħra mhux aktar minn sitt (6) xhur qabel id-data tal-għeluq ta' din is-sejħa għall-applikazzjonijiet, li għandu jiġi sottomess mill-persuna magħżula fi żmien ġimgħa (1) mid-data tan-notifika tal-ħatra.

MINISTRY FOR FOREIGN AND EUROPEAN AFFAIRS

Post of Senior Manager in the Ministry for Foreign and European Affairs

Nomenclatures denoting the male gender include also the female gender.

1. The Director for Corporate Services, Ministry for Foreign and European Affairs invites applications for the post of Senior Manager in the Consular Services and Maltese Living Abroad Directorate within the Ministry for Foreign and European Affairs.

Terms and Conditions

2.1 This appointment is subject to a probationary/trial period of twelve (12) months.

2.2 During the probationary/trial period, appointees must successfully complete appropriate induction programmes organised by the Institute for the Public Services to be eligible for confirmation of appointment.

2.3 The salary for the post of Senior Manager (Project Management) is Salary Scale 5, which in year 2026 is €35,837.98 per annum, rising by annual increments of €640.67 up to a maximum of €39,682.

2.4 Appointees will also be entitled to the payment of an annual performance bonus of up to a maximum of 15% of their basic salary, subject to satisfactory performance and a payment of an annual class allowance of €3,000, subject to Central Administration's policies in force from time to time.

2.5 It will not be possible to request a transfer before a two (2) year period from date of appointment. On the lapse of a two (2) year period, appointees may only be transferred at their own request to carry out duties elsewhere, in accordance with established vacancies.

2.6 The result will be valid for a period of two (2) years from date of publication.

2.7 Selected candidates must be of conduct which is appropriate to the post/position applied for. Prior to appointment, selected candidates from outside the Public Service must produce a certificate of conduct issued by the Criminal Records Office or other competent authority not earlier than six (6) months from the closing date of this call for applications, which should be submitted by the selected candidate within one (1) week from the date of the notification of appointment.

2.8 Fir-rigward tar-rekwiżiti li joħorġu mid-Direttiva 16, dwar il-'Qafas Governattiv għall-Prevenzjoni u l-Ġestjoni ta' Kunflitti ta' Interess fl-Amministrazzjoni Pubblika', maħruġ mis-Segretarju Permanenti Ewlieni fis-27 ta' Novembru, 2023, u li daħal fi-seħħ fl-1 ta' Frar, 2024, il-bord tal-għażla se jivvaluta l-impjiegi preċedenti tal-kandidati biex jevalwa l-kunflitti ta' interess potenzjali. F'dan ir-rigward, il-kandidati għandhom jipprovdu CV kompletament aġġornat, inkluż il-kwalifiki u l-istorja tal-impjieg mal-applikazzjoni tagħhom. Kwalunkwe kwistjoni ta' kunflitt ta' interess potenzjali nnutata għandha tiġi rrappurtata lis-Segretarju Permanenti rispettiv biex jiġi żgurat li, jekk il-kandidat jiġi reklutat, tali kunflitti ta' interess ikunu mmaniġġjati b'mod xieraq.

Barra minn hekk, il-kandidati magħżula għandhom jirrappurtaw Kwalunkwe kunflitt ta' interess magħruf, attwali, potenzjali jew apparenti qabel ma jaċċettaw ħatra, permezz tad-Dikjarazzjoni preskritta disponibbli fl-Appendiċi 1 tad-Direttiva 16 (disponibbli minn (https://peopleandstandards.gov.mt/mt/homepage)).

Dmirijiet

3. Id-dmirijiet għal dan il-post ta' Senior Manager huma:

i. Jappoġġja l-iżvilupp u l-implimentazzjoni ta' politiki, strateġiji u inizjattivi relatati mal-Maltin li jgħixu barra;

ii. Jikkordina x-xogħol tal-Kunsill għall-Maltin li Jgħixu Barra (CMLA) u l-Kumitati Reġjonali, inklużi appuntament, konsultazzjonijiet u azzjonijiet ta' segwitu flimkien mas-Segretarju ta' dan il-Kunsill;

iii. Iżomm relazzjonijiet effettivi mal-komunitajiet Maltin, assoċjazzjonijiet, NGOs, missjonijiet barra u partijiet interessati oħra;

iv. Jipprovdi riċerka, analiżi, noti ta' briefing, rapporti u rakkomandazzjonijiet ta' politika dwar kwistjonijiet tad-dijaspora;

v. Imexxi u jimmaniġġja proġetti li jippromovu l-identità, il-lingwa, il-kultura u l-involviment Malti barra minn Malta;

vi. Jikkordina attivitajiet ta' sensibilizzazzjoni, avvenimenti mal-partijiet interessati u inizjattivi oħra relatati mad-dijaspora;

vii. Jissorvelja l-amministrazzjoni tad-data, ir-rekords, is-sistemi u r-rekwiżiti ta' rapportar relatati mad-dijaspora;

viii. Jissorvelja l-istaff ġewwa l-Unità Maltin li Jgħixu Barra, jalloka x-xogħol u jissorvelja l-prestazzjoni u l-kunsinna;

2.8 In terms of the requirements emanating from Directive 16, regarding the 'Governing Framework for Preventing and Managing Conflicts of Interest in the Public Administration', issued by the Principal Permanent Secretary on 27th November, 2023, and which came into force on 1st February, 2024, the selection board will assess candidates' previous employments to assess potential conflicts of interest. In this respect, candidates are to provide a completely updated CV, including qualifications and employment history with their application. Any potential conflict of interest matters noted will be reported to the respective Permanent Secretary, to ensure that should the candidate be recruited, such conflicts of interest would be appropriately managed.

Moreover, selected candidates are to report any known actual, potential or apparent conflicts of interest prior to accepting an appointment, through the prescribed Declaration available at Appendix 1 to Directive 16 (available from (https://peopleandstandards.gov.mt/mt/homepage)).

Duties

3. The job duties for the post of Senior Manager include:

i. Supports the development and implementation of policies, strategies and initiatives relating to Maltese living abroad;

ii. Coordinates the work of the Council for the Maltese Living Abroad (CMLA) and Regional Committees, including appointments, consultations and follows-up actions along with the Secretary of the said Council;

iii. Maintains effective relations with Maltese communities, associations, NGOs, missions abroad and other stakeholders;

iv. Provides research, analysis, briefing notes, reports and policy recommendations on diaspora matters;

v. Leads and manages projects promoting Maltese identity, language, culture and engagement abroad;

vi. Coordinates outreach activities, stakeholder events and other diaspora-related initiatives;

vii. Oversees the administration of diaspora-related data, records, systems and reporting requirements;

viii. Supervises staff within the Maltese Living Abroad Unit, allocating work and monitoring performance and delivery;

ix. Kwalunkwe kompitu ieħor li s-superjur jista' jiddelega lilu/ha, kif jista' jkun meħtieġ;

x. Kwalunkwe dmir ieħor hekk kif ordnat mis-Segretarju Permanenti Ewlieni.

Rekwiżiti tal-Eliġibbiltà

4.1 Sal-ħin u d-data tal-għeluq ta' din is-sejħa għall-applikazzjonijiet, l-applikanti għandhom ikunu:

i. a. ċittadini ta' Malta; jew

b. ċittadini ta' Stati Membri oħra tal-Unjoni Ewropea li għandhom jedd għal trattament ugwali daqs ċittadini Maltin fi kwistjonijiet ta' impjieg bis-saħħa ta' leġiżlazzjoni tal-UE u dispożizzjonijiet ta' trattati dwar iċ-ċaqliq ħieles tal-ħaddiema; jew

c. ċittadini ta' kwalunkwe pajjiż ieħor li għandhom jedd għal trattament ugwali daqs ċittadini Maltin fi kwistjonijiet ta' impjieg minħabba li jkunu japplikaw għal dak il-pajjiż b'leġiżlazzjoni tal-UE u dispożizzjonijiet ta' trattati dwar iċ-ċaqliq ħieles tal-ħaddiema; jew

d. kwalunkwe persuni oħra li għandhom jedd għal trattament ugwali daqs ċittadini Maltin fi kwistjonijiet ta' impjieg permezz tar-relazzjoni familjari tagħhom ma' persuni msemmija f'(a), (b) jew (c), skont kif hemm fil-liġi jew fil-leġiżlazzjoni tal-UE u dispożizzjonijiet ta' trattati msemmija hawn fuq; jew

e. ċittadini ta' pajjiżi terzi li jkunu ngħataw status ta' residenti li joqogħdu għal żmien twil f'Malta taħt ir-regolament 4 tar-Regolamenti tal-2006 dwar 'Status ta' Residenti li joqogħdu għal Żmien Twil (Ċittadini ta' Pajjiżi Terzi)', jew li jkunu ngħataw permess ta' residenza taħt ir-regolament 18(3) tal-istess regolamenti, flimkien mal-membri tal-familja ta' ċittadini ta' pajjiżi terzi li jkunu ngħataw permess ta' residenza taħt ir-Regolamenti tal-2007 dwar ir-Riunifikazzjoni tal-Familji; jew

f. Fil-pussess ta' dokument tar-residenza maħruġ skont id-dokument 'Status ta' Residenza ta' Ċittadini tar-Renju Unit u l-Membri tal-Familja tagħhom f'Malta skont il-Ftehim dwar l-Irtirar tar-Renju Unit u l-Irlanda ta' Fuq mill-Unjoni Ewropea u r-Regolamenti tal-Komunità Ewropea dwar l-Enerġija Atomika'.

Għandu jintalab il-parir tat-Taqsima taċ-Ċittadinanza fi ħdan l-Aġenzija Komunità Malta u tat-Taqsima tal-Espatrijati fi ħdan Identità skont il-ħtieġa fl-interpretazzjoni tad-dispożizzjonijiet imsemmija hawn fuq.

Il-ħatra ta' kandidati msemmija f'(b), (c), (d) u (e) hawn fuq teħtieġ il-ħruġ ta' liċenzja tax-xogħol f'dawk il-każijiet

ix. Undertakes any other tasks, which the superior may delegate to him/her, as may be required;

x. Any other duties as directed by the Principal Permanent Secretary.

Eligibility Requirements

4.1 By the closing time and date of this call for applications, applicants must be:

i. a. citizens of Malta; or

b. citizens of other Member States of the European Union who are entitled to equal treatment to Maltese citizens in matters of employment by virtue of EU legislation and treaty provisions dealing with the free movement of workers; or

c. citizens of any other country who are entitled to equal treatment to Maltese citizens in matters related to employment by virtue of the application to that country of EU legislation and treaty provisions dealing with the free movement of workers; or

d. any other persons who are entitled to equal treatment to Maltese citizens in matters related to employment in terms of the law or the above-mentioned EU legislation and treaty provisions, on account of their family relationship with persons mentioned in paragraph (a), (b) or (c); or

e. third country nationals who have been granted long-term resident status in Malta under regulation 4 of the 'Status of Long-term Residents (Third Country Nationals) Regulations, 2006' or who have been granted a residence permit under regulation 18(3) thereof, together with family members of such third country nationals who have been granted a residence permit under the 'Family Reunification Regulations, 2007'; or

f. in possession of a residence document issued in terms of the 'Residence Status of United Kingdom Nationals and their Family Members in Malta in accordance with the Agreement on the Withdrawal of the United Kingdom and Northern Ireland from the European Union and the European Atomic Energy Community Regulations'.

The advice of the Citizenship Unit within Community Malta Agency and the Expatriates Unit within Identità should be sought as necessary in the interpretation of the above provisions.

The appointment of candidates referred to at (b), (c), (d) and (e) above would necessitate the issue of an employment

fejn hija meħtieġa skont l-Att dwar l-Immigrazzjoni u leġiżlazzjoni sussidjarja. Jobsplus għandha tiġi kkonsultata skont il-ħtieġa dwar din il-materja.

ii. ikunu proficjenti fil-lingwa Maltija u fil-lingwa Ingliża;

U

iii. ikollhom Master's degree rikonoxxuta fil-Livell 7 tal-MQF (suġġett għal minimu ta' 90 krettu ECTS jew ekwivalenti*) fil-Project Management, jew Management Studies, jew Public Policy, jew Public Administration, jew International Relations, jew Sociology, jew History, jew Diplomatic Studies, jew Contemporary Mediterranean Studies, jew Political Science, jew European Studies, jew Creativity and Innovation, jew f'oqsma rilevanti kif determinat mill-maniġment.

*Kwalifika ta' Master's rikonoxxuta b'minimu ta' 60 krettu ECTS hija aċċettata biss bil-kundizzjoni li dikjarazzjoni formali ta' rikonoxximent tal-Master's mill-MQRIC tiġi sottomessa mal-applikazzjoni (suġġett għad-dispożizzjonijiet tal-klawsola 5.4 tad-dokument tad-Dispożizzjonijiet Ġenerali). Kwalifika ta' Master's rikonoxxuta mill-Università ta' Malta (mogħtija qabel l-2009) b'inqas minn 60 krettu ECTS hija aċċettabbli sakemm jiġi vverifikat mill-MQRIC jew l-Università ta' Malta li l-ammont ta' xogħol huwa komparabbli ma' mill-inqas 60 krettu ECTS.

U

iv. B'ħames (5) snin servizz maniġerjali rilevanti bħala Manager II, liema grad l-impjegat li għandu jkun ikkonfermat. Kwalunkwe esperjenza oħra relatata fil-qasam meħtieġa għall-grad imsemmi hawn fuq, fi, jew komparabbli ma', Skala ta' Salarju 7 fis-Servizz Pubbliku, li l-applikant jista' jkollu jista' jkun meqjusa mill-Amministrazzjoni, liema esperjenza għandha tkun sostnuta kif xieraq b'evidenza rilevanti.

Uffiċjali pubbliċi li japplikaw għal dan il-post iridu jkunu kkonfermati fil-ħatra attwali tagħhom, sakemm il-ħatra attwali ma tkunx fi klassi/linja ta' karriera differenti jew f'pożizzjoni definita, iżda jistgħu japplikaw għal grad/pożizzjoni inqas anke jekk mhux ikkonfermati u irrispettivament jekk hux fl-istess linja ta' karriera jew le. Riverżjoni għal ħatra preċedenti mhux ikkonfermata mhijiex possibbli.

4.2 (i) Barra minn hekk, kandidati li għadhom ma kisbux formalment l-ebda waħda mill-kwalifiki msemmija hawn fuq xorta jiġu kkunsidrati. Dawn il-kandidati għandhom jissottomettu evidenza li ġew approvati għall-għoti tal-kwalifika inkwistjoni.

licence in so far as this is required by the Immigration Act and subsidiary legislation. Jobsplus should be consulted as necessary on this issue.

ii. must be proficient in the Maltese and English languages;

AND

iii. in possession of a recognised Master's degree at MQF Level 7 (subject to a minimum of 90 ECTS credits, or equivalent*) in Project Management, or Management Studies, or Public Policy, or Public Administration, or International Relations, or Sociology, or History, or Diplomatic Studies, or Contemporary Mediterranean Studies, or Political Science, or European Studies, or Creativity and Innovation, or in relevant areas as determined by management.

*A recognised Master's qualification with a minimum of 60 ECTS credits is only accepted subject to an MQRIC formal Master's recognition statement being submitted with the application (subject to the provisions of clause 5.4 of the General Provisions document). A recognised Master's qualification from the University of Malta (awarded pre-2009) with less than 60 ECTS credits is acceptable provided that it is verified by MQRIC or the University of Malta that the workload is comparable to at least 60 ECTS credits.

AND

iv. With five (5) years relevant management service as Manager II, in which grade the employee must be confirmed. Any other related experience in the area required for the afore-mentioned grade, in, or comparable to, Salary Scale 7 level in the Public Service, which the applicant may possess may be considered by the Administration, which experience must be duly sustained with relevant evidence.

Public officers applying for this post must be confirmed in their current appointment, unless the current appointment is in a different class/career stream or in a definite position, but may apply for a lower grade/position even if not confirmed and whether in the same stream or not. Reversion to previous unconfirmed appointment is not possible.

4.2 (i) Moreover, candidates who have not yet formally obtained any of the above-mentioned qualifications will still be considered. Such candidates are to submit evidence that they have been approved for the award of the qualification in question.

(ii) Aktar minn hekk, kandidati li bħalissa qed isegwu programm ta' studju rikonoxxut f'livell tal-MQF ogħla minn dak mitlub hawn fuq jiġu kkunsidrati wkoll. Dawn il-kandidati għandhom jissottomettu evidenza li temmew b'suċċess il-kretti meħtieġa tal-ECTS, jew ekwivalenti, u laħqu l-livell tal-MQF meħtieġ, sal-ħin u d-data tal-għeluq tas-sejħa għall-applikazzjonijiet. L-applikanti prospettivi għandhom jinnotaw ir-rekwiżit li jipproduċu dikjarazzjonijiet ta' rikonoxximent tal-MQRIC fir-rigward tal-kwalifiki tagħhom mill-MQRIC, jew awtorità pertinenti oħra, kif applikabbli, skont id-dispożizzjonijiet applikabbli għal din is-sejħa għall-applikazzjonijiet (ara l-ħolqa aktar 'l isfel).

4.3 Kandidati li għadhom ma kisbux formalment jew għadhom mhux approvati għall-kwalifika rikjesta hekk kif speċifikata fil-paragrafu 4.1 (iii) jew kif indikat f'paragrafu 3.1 tad-dispożizzjonijiet ġenerali (https://peopleandstandards.gov.mt/media/PDFs/Resourcing/GenProvs/GeneralProvisions_MT.pdf) xorta jiġu kkunsidrati, basta jibagħtu evidenza li jinsabu fl-aħħar fażi tal-kors li jwassal għall-għoti tat-tali kwalifika. Il-persuni maħtura jridu jġibu, jew ġew approvati, għat-tali kwalifika fi żmien sena mid-data tal-ħatra tagħhom. Jekk l-iskadenza għall-kisba tal-imsemmija kwalifika ma tintlaħaqx, il-ħatra, għal din ir-raġuni, tiġi awtomatikament terminata.

Sottomissjoni ta' Dokumentazzjoni

5.1 Il-kwalifiki u l-esperjenza li l-persuna jkollha għandhom jintwerew b'ċertifikati/traskrizzjonijiet u/jew dokumenti, li kopja tagħhom għandha tkun skennjata u mibgħuta permezz tal-Portal tar-Reklutaġġ (https://recruitment.gov.mt).

5.2 Id-dokumenti oriġinali għandhom, mingħajr eċċezzjoni, jintwerew waqt l-intervista.

Proċeduri tal-Għażla

6.1 L-applikanti eliġibbli jiġu assessjati minn bord tal-għażla biex jiġi ddeterminat min hu adatt għall-post. Il-marka massima għal dan il-proċess tal-għażla hija 100 u l-marka li persuna trid iġġib biex tgħaddi hija 50.

6.2 Tingħata kunsiderazzjoni xierqa lill-kandidati li, minbarra dak rikjest f'paragrafi 4.1 sa 4.3 hawn fuq, għandhom esperjenza ta' xogħol rilevanti u ppruvata.

Sottomissjoni tal-Applikazzjoni

7.1 L-applikazzjonijiet għandhom jiġu sottomessi, għall-attenzjoni tad-Direttur għas-Servizzi Korporattivi, Ministeru għall-Affarijiet Barranin u Ewropej, permezz tal-Portal tar-Reklutaġġ tal-Gvern online **biss** (https://recruitment.gov.mt). L-applikazzjonijiet għandhom jinkludu Curriculum Vitae

(ii) Furthermore, candidates who are currently following a recognised programme of study at a higher MQF level than that requested above will also be considered. Such candidates are to submit evidence that they have successfully completed the necessary ECTS credits, or equivalent, and attained the required MQF level, by the closing time and date of the call for applications. Prospective applicants should note the requirement to produce MQRIC recognition statements in respect of their qualifications from MQRIC, or other designated authorities, as applicable, as per provisions applicable to this call for applications (see link below).

4.3 Candidates who have not yet formally obtained or are not yet approved for the qualification specified in paragraphs 4.1 (iii) or else as indicated in paragraph 3.1 of the general provisions (https://peopleandstandards.gov.mt/media/PDFs/Resourcing/GenProvs/GeneralProvisions_ENG.pdf) will still be considered provided that they submit evidence that they are in the final phase of their course leading to such qualification. Appointees must obtain, or be approved, for the award of such qualification within one year of their appointment date. If this stipulated deadline for the attainment of such qualification is not met, the appointment will be, for this reason, automatically terminated.

Submission of Supporting Documentation

5.1 Qualifications and experience claimed must be supported by certificates/transcripts and/or testimonials, copies of which are to be scanned and sent through the Recruitment Portal (https://recruitment.gov.mt).

5.2 Original certificates and/or testimonials are to be invariably produced for verification at the interview.

Selection Procedures

6.1 Eligible applicants will be assessed by a selection board to determine their suitability for the post. The maximum mark for this selection process is 100 and the pass mark is 50.

6.2 Due consideration will be given to applicants who, besides the requisites indicated in paragraphs 4.1 to 4.3, have proven relevant work experience.

Submission of Applications

7.1 Applications are to be submitted, for the attention of the Director Corporate Services, Ministry for Foreign and European Affairs, through the online Government Recruitment Portal **only** (https://recruitment.gov.mt). Applications are to include a Curriculum Vitae, completely

kompletament aġġornat (li għandu jinkludi lista tal-kwalifiki tal-applikant u l-istorja tal-impjieg). Id-data tal-għeluq tal-applikazzjonijiet hija s-1.30 p.m. (Ħin Ċentrali Ewropew) ta' nhar il-Ġimgħa, 24 ta' Lulju, 2026. Ittra elettronika ġġenerata mill-kompjuter tintbagħat bħala rċevuta tal-applikazzjoni. Aktar dettalji dwar is-sottomissjoni tal-applikazzjonijiet jinsabu fid-dispożizzjonijiet ġenerali msemmija hawn isfel.

7.2 Hija r-responsabbiltà tal-applikanti li ma jħallux sal-aħħar mument biex jissottomettu l-applikazzjoni tagħhom.

7.3 Applikazzjonijiet li jaslu wara d-data u l-ħin tal-għeluq (i.e. applikazzjonijiet tard) ma jiġux aċċettati.

7.4 Applikanti jingħataw sa jumejn (2) xogħol wara d-data u l-ħin tal-għeluq ta' din is-sejħa għall-applikazzjonijiet, biex jissottomettu dokumenti mhux korretti jew mhux mimlija kif suppost jew nieqsa.

Dispożizzjonijiet Ġenerali Oħra

8. Dispożizzjonijiet ġenerali oħra dwar din is-sejħa għall-applikazzjonijiet, b'referenza partikolari għal:

benefiċċji applikabbli, kundizzjonijiet u regoli/regolamenti;
applikazzjonijiet laterali;
bdil raġonevoli għall-persuni rreġistrati b'diżabbiltà;

sottomissjoni ta' dikjarazzjoni ta' rikonoxximent dwar il-kwalifiki;
kwalifiki f'livell ogħla;
livell komparattiv tal-impjegati tas-Settur Pubbliku;
rinunzji ta' applikazzjonjiet pendenti;
pubblikazzjoni tar-riżultat;
eżami mediku;
proċess sabiex tiġi sottomessa petizzjoni dwar ir-riżultat;

aċċess għall-formola tal-applikazzjoni u dettalji relatati;
żamma ta' dokumenti,

jistgħu jiġu aċċessati minn (https://peopleandstandards.gov.mt/media/PDFs/Resourcing/GenProvs/GeneralProvisions_MT.pdf) jew jinkisbu mid-Dipartiment tar-Riżorsi Umani, Ministeru għall-Affarijiet Barranin u Ewropej, 331, Allied House, Triq San Pawl, Il-Belt Valletta. Dawn id-dispożizzjonijiet ġenerali għandhom jiġu meqjusa bħala parti integrali minn din is-sejħa għall-applikazzjonijiet.

Is-sit elettroniku, in-numru ta' kuntatt u l-indirizz elettroniku tad-Dipartiment huma (http://foreign.gov.mt), (+356) 2204 3413 u (recruitment.foreign@gov.mt).

L-10 ta' Lulju, 2026

up-to-date (which should include a list of qualifications held by applicant and the employment history). The closing date of the receipt of applications is 1.30 p.m. (Central European Time) of Friday, 24th July, 2026. A computer-generated email will be sent as an acknowledgement of the application. Further details concerning the submission of applications are contained in the general provisions referred to below.

7.2 It is the responsibility of the applicants not to leave until the last moment for submission of their application.

7.3 Applications which are received after closing date and time (i.e. late applications) are not allowed.

7.4 Applicants are granted up to two (2) working days after closing date and time of this call for applications, to submit any incorrect or incomplete or missing documents.

Other General Provisions

8. Other general provisions concerning this call for applications, with particular reference to:

applicable benefits, conditions and rules/regulations;

lateral applications;
reasonable accommodation for registered persons with disability;
submission of recognition statements in respect of qualifications;
qualifications at a higher level;
comparative level of Public Sector employees;
renouncement of pending applications;
publication of the result;
medical examination;
the process for the submission of petitions concerning the result;
access to application forms and related details;
retention of documents,

may be accessed from (https://peopleandstandards.gov.mt/media/PDFs/Resourcing/GenProvs/GeneralProvisions_ENG.pdf) or may be obtained from the Human Resources Department, Ministry for Foreign and European Affairs, 331, Allied House, Triq San Pawl, Valletta. These general provisions are to be regarded as an integral part of this call for applications.

The website address, contact number and email address of the receiving Department are (http://foreign.gov.mt), (+356) 2204 3413 and (recruitment.foreign@gov.mt).

10th July, 2026

MINISTERU GĦALL-AGRIKOLTURA,IS-SAJD U L-PROVVISTA TAL-IKEL

Post ta' Agricultural Officer (Degree)/Agricultural Officer (Diploma) fil-Ministeru għall-Agrikoltura, is-Sajd u l-Provvista tal-Ikel

Nomenklaturi li jindikaw il-maskil jinkludu wkoll il-femminil.

1. Is-Segretarju Permanenti, Ministeru għall-Agrikoltura, is-Sajd u l-Provvista tal-Ikel, jilqa' applikazzjonijiet għall-post ta' Agricultural Officer (Degree)/Agricultural Officer (Diploma) fil-Ministeru għall-Agrikoltura, is-Sajd u l-Provvista tal-Ikel.

Termini u Kundizzjonijiet

2.1 Din il-ħatra hija suġġetta għal perjodu ta' probation/prova ta' tnax-il (12) xahar fil-każ ta' Agricultural Officer (Degree) fi skala ta' Salarju 10, u għal perjodu ta' sitt (6) xhur fil-każ ta' Agricultural Officer (Diploma) fi skala ta' Salarju 12.

2.2 Is-salarju ta' Agricultural Officer (Diploma) huwa ta' Skala ta' Salarju 12, li fis-sena 2026 huwa ta' €23,816.00 fis-sena, li jiżdied bi €354.00 fis-sena sa massimu ta' €25,940.00.

2.3 Agricultural Officer (Diploma) fi Skala ta' Salarju 12 (€23,816.00 x €354.00 - €25,940.00 fl-2026) jiprogressa għall Skala ta' Salarju 10 (€27,055.98 x €407.67 - €29,502.00 fl-2026) wara tlett (3) snin servizz fil-grad ta' Agricultural Officer fi Skala ta' Salarju 12, jekk tkun qdiet dmirha b'mod sodisfaċenti.

2.4 Agricultural Officer (Diploma) li jikseb kwalifika rilevanti fil-livell ta' Degree f'Livell 6 tal-MQF (suġġett għall-minimu ta' 180 krettu ECTS jew ekwivalenti*), waqt l-impjieg bħala Agricultural Officer (Diploma), jitla akwtomatikament fi Skala ta' Salarju 10 (€27,055.98 x €407.67 - €29,502.00 fl-2026) bħala Agricultural Officer (Degree) mal-kisba tal-imsemmija kwalifika, u dejjem jekk tkun qdiet dmirha b'mod sodisfaċenti.

*Kwalifika ta' Baċellerat komparabbli rikonoxxuta, kif applikabbli, hija aċċettata biss suġġett għal dikjarazzjoni formali ta' rikonoxximent mill-MQRIC li tiġi sottomessa mal-applikazzjoni (suġġett għad-dispożizzjonijiet tal-klawsola 5.4 tad-dokument tad-Dispożizzjonijiet Ġenerali). Kwalifika ta' Baċellerat rikonoxxuta mill-Università ta' Malta (mogħtija qabel l-2009) b'inqas minn 180 krettu ECTS hija aċċettabbli sakemm jiġi vverifikat mill-MQRIC jew l-Università ta' Malta li l-ammont ta' xogħol huwa komparabbli mal-minimu ta' 180 krettu ECTS.

MINISTRY FOR AGRICULTURE, FISHERIES AND FOOD SUPPLY

Post of Agricultural Officer (Degree)/Agricultural Officer (Diploma) in the Ministry for Agriculture, Fisheries and Food Supply

Nomenclatures denoting the male gender include also the female gender.

1. The Permanent Secretary, Ministry for Agriculture, Fisheries and Food Supply, invites applications for the post of Agricultural Officer (Degree)/Agricultural Officer (Diploma) in the Ministry for Agriculture, Fisheries and Food Supply.

Terms and Conditions

2.1 This appointment is subject to a probationary/trial period of twelve (12) months in the case of Agricultural Officer (Degree) at Salary Scale 10 and to a probationary/trial period of six (6) months in the case of an Agricultural Officer (Diploma) at Salary Scale 12.

2.2 The salary for the post of Agricultural Officer (Diploma) is Salary Scale 12, which in the year 2026 is equivalent to, €23,816.00 per annum, rising by annual increments of €354.00 up to a maximum of €25,940.00.

2.3 An Agricultural Officer (Diploma) in Salary Scale 12 (€23,816.00 x €354.00 - €25,940.00 in 2026) will progress to Salary Scale 10 (€27,055.98 x €407.67 - €29,502.00 in 2026) after three (3) years service in the grade of Agricultural Officer in Salary Scale 12, subject to satisfactory performance.

2.4 An Agricultural Officer (Diploma) who obtains a relevant qualification at Degree Level at MQF Level 6 (subject to a minimum of 180 ECTS credits or equivalent*) whilst in employment as Agricultural Officer (Diploma) shall automatically move into Salary Scale 10 (€27,055.98 x €407.67 - €29,502.00 in 2026), as Agricultural Officer (Degree) upon obtaining the said qualification, always subject to satisfactory performance.

*A recognised comparable Bachelor's qualification, as applicable, is only accepted subject to an MQRIC formal recognition statement being submitted with the application (subject to the provisions of clause 5.4 of the General Provisions document). A recognised Bachelor's qualification from the University of Malta (awarded pre-2009) with less than 180 ECTS credits is acceptable provided that it is verified by MQRIC or the University of Malta that the workload is comparable to the minimum of 180ECTS credits.

2.5 Is-salarju ta' Agricultural Officer (Degree) huwa ta' Skala ta' Salarju 10, li fis-sena 2026 huwa ta' €27,055.98 fis-sena, li jiżdied b'€407.67 fis-sena sa massimu ta' €29,502.00.

2.6 Agricultural Officer (Degree) fi Skala ta' Salarju 10 (€27,055.98 x €407.67 - €29,502.00 fl-2026) jipprogressa fi Skala ta' Salarju 9 (€28,701.02 x €447.33 - €31,385.00 fl-2026) wara sentejn (2) servizz fil-grad ta' Agricultural Officer (Degree) fi Skala ta' Salarju 10, jekk tkun qdiet dmirha b'mod sodisfaċenti.

2.7 Agricultural Officer (Degree) fi Skala ta Salarju 9 (€28,701.02 x €447.33 - €31,385.00 fl-2026) jiprogressa għall-grad ta' Senior Agricultural Officer fi Skala 8 (€30,405.02 x €486.83 - €33,326.00 fl-2026) wara erbgħa (4) snin servizz fil-grad ta' Agricultural Officer (Degree) fi Skala 9, jekk tkun qdiet dmirha b'mod sodisfaċenti.

2.8 Il-kandidati magħżula għandhom ikunu ta' kondotta xierqa għall-post/pożizzjoni li għalih saret l-applikazzjoni. Dawk li japplikaw minn barra s-Servizz Pubbliku għandhom jipproduċu ċertifikat tal-kondotta maħruġ mill-Uffiċċju tar-Rekords Kriminali jew awtorità kompetenti oħra mhux aktar minn sitt (6) xhur qabel id-data tal-għeluq ta' din is-sejħa għall-applikazzjonijiet, li għandu jiġi sottomess mill-persuna magħżula fi żmien ġimgħa (1) mid-data tan-notifika tal-ħatra.

2.9 Fir-rigward tar-rekwiżiti li joħorġu mid-Direttiva 16, dwar il-'Qafas Governattiv għall-Prevenzjoni u l-Ġestjoni ta' Kunflitti ta' Interess fl-Amministrazzjoni Pubblika', maħruġ mis-Segretarju Permanenti Ewlieni fis-27 ta' Novembru, 2023, u li daħal fi-seħħ fl-1 ta' Frar, 2024, il-bord tal-għażla se jivvaluta l-impjiegi preċedenti tal-kandidati biex jevalwa l-kunflitti ta' interess potenzjali. F'dan ir-rigward, il-kandidati għandhom jipprovdu CV kompletament aġġornat, inkluż il-kwalifiki u l-istorja tal-impjieg mal-applikazzjoni tagħhom. Kwalunkwe kwistjoni ta' kunflitt ta' interess potenzjali nnutata għandha tiġi rrappurtata lis-Segretarju Permanenti rispettiv biex jiġi żgurat li, jekk il-kandidat jiġi reklutat, tali kunflitti ta' interess ikunu mmaniġġjati b'mod xieraq.

Barra minn hekk, il-kandidati magħżula għandhom jirrappurtaw kwalunkwe kunflitt ta' interess magħruf, attwali, potenzjali jew apparenti qabel ma jaċċettaw ħatra, permezz tad-Dikjarazzjoni preskritta disponibbli fl-Appendiċi 1 tad-Direttiva 16 (disponibbli minn (https://peopleandstandards.gov.mt/mt/homepage)).

Dmirijiet

3. Id-dmirijiet għal dan il-post ta' Agricultural Officer (Degree)/Agricultural Officer (Diploma) huma:

2.5 The salary for the post of Agricultural Officer (Degree) is Salary Scale 10, which in the year 2026 is equivalent to, €27,055.98 per annum, rising by annual increments of €407.67 up to a maximum of €29,502.00.

2.6 An Agricultural Officer (Degree) in Salary Scale 10 (€27,055.98 x €407.67 - €29,502.00 in 2026) will progress to Salary Scale 9 (€28,701.02 x €447.33 - €31,385.00 in 2026) after two (2) years service in the grade of Agricultural Officer (Degree) in Salary Scale 10, subject to satisfactory performance.

2.7 An Agricultural Officer (Degree) in Scale 9 (€28,701.02 x €447.33 - €31,385.00 in 2026) will be progress to Senior Agricultural Officer in Salary Scale 8 (€30,405.02 x €486.83 x €33,326.00 in 2026) on completion of four (4) years service in the grade of Agricultural Officer (Degree) in Salary Scale 9, subject to satisfactory performance.

2.8 Selected candidates must be of conduct which is appropriate to the post/position applied for. Prior to appointment, selected candidates from outside the Public Service must produce a certificate of conduct issued by the Criminal Records Office or other competent authority not earlier than six (6) months from the closing date of this call for applications, which should be submitted by the selected candidate within one (1) week from the date of the notification of appointment.

2.9 In terms of the requirements emanating from Directive 16, regarding the 'Governing Framework for Preventing and Managing Conflicts of Interest in the Public Administration', issued by the Principal Permanent Secretary on 27th November, 2023, and which came into force on 1st February, 2024, the selection board will assess candidates' previous employments to assess potential conflicts of interest. In this respect, candidates are to provide a completely updated CV, including qualifications and employment history with their application. Any potential conflict of interest matters noted will be reported to the respective Permanent Secretary, to ensure that should the candidate be recruited, such conflicts of interest would be appropriately managed.

Moreover, selected candidates are to report any known actual, potential or apparent conflicts of interest prior to accepting an appointment, through the prescribed Declaration available at Appendix 1 to Directive 16 (available from (https://peopleandstandards.gov.mt/mt/homepage)).

Duties

3. The job duties for the post of Agricultural Officer (Degree)/Agricultural Officer (Diploma) include:

i. Jipprovdi pariri tekniċi lid-Direttur tiegħu u/jew lill-komunità tal-bdiewa;

ii. Jiżviluppa, jimplimenta u jagħmel monitoraġġ fuq programmi ta' riċerka u proġetti filwaqt li jassigura li dawn jiġu implimentati skont l-istabbiliti;

iii. Jiġbor tagħrif u informazzjoni u jikkompilahom għar-reviżjoni minn uffiċjali ogħla sabiex jitħejjew rapporti tekniċi varji, rapporti ta' kull xahar u noti ta' istruzzjoni;

iv. Janalizza liġijiet kurrenti u oħrajn proposti fil-qasam tal-biedja u l-affarijiet rurali, jipprepara rapporti qosra u rakkomandazzjonijiet għal liġijiet ġodda u jżomm indiċi aġġornati ta' regolamenti, linji-gwida u rapporti;

v. Ifassal manwal ta' proċeduri sabiex jitħaddmu skemi ta' għajnuna bbażati fuq ir-Regolamenti tal-UE; jagħti pariri u jsegwi każijiet relatati mal-UE u s-settur tal-Agrikoltura, u jassisti l-bdiewa sabiex japplikaw għall-għajnuna u jdaħħal l-informazzjoni meħtieġa f'sistema kompjuterizzata;

vi. Iwettaq spezzjonijiet u spot checks relatati mal-qasam ta' speċjalizzazzjoni partikolari assenjat u jħejji r-rapporti u jressaq rakkomandazzjonijiet kif meħtieġ;

vii. Jiltaqa' u jikkonsulta ma' persuni interessati u entitajiet b'interess fil-biedja u l-iżvilupp rurali, kif ukoll bdiewa sabiex jiddetermina l-bżonn ta' proġetti/programmi, jikkordina l-iżvilupp ta' pjanijiet, u jindirizza u jħaffef problemi eżistenti jew oħrajn li jistgħu jinqalgħu;

viii. Jassisti lill-Principal Agricultural Officer u/jew lis-Senior Agricultural Officer fit-tfassil u l-implimentazzjoni ta' programm għas-sigurtà tal-ħaddiema u tal-post tax-xogħol, li jinkludi l-akkwist tat-tagħmir u t-taħriġ meħtieġ, jissuġerixxi miżuri ta' sigurtà, filwaqt li jiżgura li jittieħdu l-prekawzjonijiet essenzjali;

ix. Jipparteċipa fl-organizzazzjoni ta' fora informattivi/seminars fuq proġetti assenjati u jattendi għal sessjonijiet ta' taħriġ, konferenzi u seminars ta' informazzjoni kemm lokalment jew kif ukoll barra;

x. Jippartiċipa fl-amministrazzjoni u l-infurzar tal-provvedimenti li joħorġu mil-leġiżlazzjoni rilevanti u minn standards jew linji gwida internazzjonali;

xi. Jipprovdi input regolari fil-programmi komunikattivi tal-Ministeru, inkluż bil-kitba ta' artikli għan-newsletters u f'taħditiet fuq programmi tar-radju u it-televiżjoni;

xii. Imexxi l-ħaddiema li jaħdmu mas-sezzjoni/taqsima tiegħu billi jsegwi mil-qrib l-iżviluppi rilevanti tax-xogħol;

i. Provides technical advice to his/her Director and/or the farming community;

ii. Develops, implements and monitors research programmes and projects whilst ensuring that they are implemented in accordance with set standards;

iii. Collects data and information and compiles it for review by higher officials in the preparation of various technical reports, monthly reports and instruction notes;

iv. Analyses proposed and current legislation on iand rural affairs matters, prepares summary reports and recommendations for new legislation and maintains an up-to-date index of appropriate regulations, guidelines and reports;

v. Drafts manual of procedures for the operation of aid schemes based on EU Regulations; gives advice and follows up on issues related to EU and agricultural sectors and assists farmers in submitting an aid application and inputs information into IT system;

vi. Carries out inspections and spot checks, related to the particular area of specialisation assigned and prepares reports and forwards recommendations as required;

vii. Meets and consults with stakeholders, entities with an interest in agriculture and rural development, and farmers to determine need for projects/programmes, to coordinate development of plans and to address and alleviate existing or potential problems;

viii. Assists the Principal Agricultural Officer and/or the Senior Agricultual Officer in the drawing up and implementation of a programme for the safety of workers and premises, including procuring all necessary equipment and training, suggests safety measures and ensures that all essential precautions are taken;

ix. Participates in the organisation of informational fora/seminars on assigned projects and attends training sessions, conferences and information seminars both locally or abroad;

x. Participates in the administration and enforcement of provisions within related legislation and international standards or guidelines;

xi. Provides regular input to the Ministry's communication programme, including articles for newsletters and talks on radio and television programmes;

xii. Manages any subordinate staff working within his/her section/unit by following relevant work developments closely;

xiii. Kwalunkwe kompitu ieħor li s-superjuri jista' jiddelega lilu/ha, kif jista' jkun meħtieġ;

xiv. Iwettaq dmirijiet oħra li jistgħu jiġu aġġornati biex jissodisfaw ir-rekwiżiti ta' kwalunkwe qasam ieħor kif ikkonfermat mis-Segretarju Permanenti;

xv. Kwalunkwe dmir ieħor hekk kif ordnat mis-Segretarju Permanenti Ewlieni.

Rekwiżiti tal-Eliġibbiltà

4.1 Sal-ħin u d-data tal-għeluq ta' din is-sejħa għall-applikazzjonijiet, l-applikanti għandhom ikunu

i. a. ċittadini ta' Malta; jew

b. ċittadini ta' Stati Membri oħra tal-Unjoni Ewropea li għandhom jedd għal trattament ugwali daqs ċittadini Maltin fi kwistjonijiet ta' impjieg bis-saħħa ta' leġiżlazzjoni tal-UE u dispożizzjonijiet ta' trattati dwar iċ-ċaqliq ħieles tal-ħaddiema; jew

c. ċittadini ta' kwalunkwe pajjiż ieħor li għandhom jedd għal trattament ugwali daqs ċittadini Maltin fi kwistjonijiet ta' impjieg minħabba li jkunu japplikaw għal dak il-pajjiż b'leġiżlazzjoni tal-UE u dispożizzjonijiet ta' trattati dwar iċ-ċaqliq ħieles tal-ħaddiema; jew

d. kwalunkwe persuni oħra li għandhom jedd għal trattament ugwali daqs ċittadini Maltin fi kwistjonijiet ta' impjieg permezz tar-relazzjoni familjari tagħhom ma' persuni msemmija f'(a), (b) jew (c), skont kif hemm fil-liġi jew fil-leġiżlazzjoni tal-UE u dispożizzjonijiet ta' trattati msemmija hawn fuq; jew

e. ċittadini ta' pajjiżi terzi li jkunu ngħataw status ta' residenti li joqogħdu għal żmien twil f'Malta taħt ir-regolament 4 tar-Regolamenti tal-2006 dwar 'Status ta' Residenti li joqogħdu għal Żmien Twil (Ċittadini ta' Pajjiżi Terzi)', jew li jkunu ngħataw permess ta' residenza taħt ir-regolament 18(3) tal-istess regolamenti, flimkien mal-membri tal-familja ta' ċittadini ta' pajjiżi terzi li jkunu ngħataw permess ta' residenza taħt ir-Regolamenti tal-2007 dwar ir-Riunifikazzjoni tal-Familji; jew

f. Fil-pussess ta' dokument tar-residenza maħruġ skont id-dokument 'Status ta' Residenza ta' Ċittadini tar-Renju Unit u l-Membri tal-Familja tagħhom f'Malta skont il-Ftehim dwar l-Irtirar tar-Renju Unit u l-Irlanda ta' Fuq mill-Unjoni Ewropea u r-Regolamenti tal-Komunità Ewropea dwar l-Enerġija Atomika'.

Għandu jintalab il-parir tat-Taqsima taċ-Ċittadinanza fi ħdan l-Aġenzija Komunità Malta u tat-Taqsima tal-Espatrijati fi ħdan Identità skont il-ħtieġa fl-interpretazzjoni tad-dispożizzjonijiet imsemmija hawn fuq.

xiii. Undertakes any other tasks, which the superior may delegate to him/her, as may be required;

xiv. Undertakes any other duties which may be updated to meet the requirements of any other area as confirmed by the Permanent Secretary;

xv. Any other duties as directed by the Principal Permanent Secretary.

Eligibility Requirements

4.1 By the closing time and date of this call for applications, applicants must be:

i. a. citizens of Malta; or

b. citizens of other Member States of the European Union who are entitled to equal treatment to Maltese citizens in matters of employment by virtue of EU legislation and treaty provisions dealing with the free movement of workers; or

c. citizens of any other country who are entitled to equal treatment to Maltese citizens in matters related to employment by virtue of the application to that country of EU legislation and treaty provisions dealing with the free movement of workers; or

d. any other persons who are entitled to equal treatment to Maltese citizens in matters related to employment in terms of the law or the above-mentioned EU legislation and treaty provisions, on account of their family relationship with persons mentioned in paragraph (a), (b) or (c); or

e. third country nationals who have been granted long-term resident status in Malta under regulation 4 of the 'Status of Long-term Residents (Third Country Nationals) Regulations, 2006' or who have been granted a residence permit under regulation 18(3) thereof, together with family members of such third country nationals who have been granted a residence permit under the 'Family Reunification Regulations, 2007'; or

f. in possession of a residence document issued in terms of the 'Residence Status of United Kingdom Nationals and their Family Members in Malta in accordance with the Agreement on the Withdrawal of the United Kingdom and Northern Ireland from the European Union and the European Atomic Energy Community Regulations'.

The advice of the Citizenship Unit within Community Malta Agency and the Expatriates Unit within Identità should be sought as necessary in the interpretation of the above provisions.

Il-ħatra ta' kandidati msemmija f'(b), (c), (d) u (e) hawn fuq teħtieġ il-ħruġ ta' liċenzja tax-xogħol f'dawk il-każijiet fejn hija meħtieġa skont l-Att dwar l-Immigrazzjoni u leġiżlazzjoni sussidjarja. Jobsplus għandha tiġi kkonsultata skont il-ħtieġa dwar din il-materja.

ii. kapaċi jikkomunikaw bil-lingwa Maltija u dik Ingliża, sabiex jitwettqu b'mod suffiċjenti u adegwat d-dmirijiet li għalihom saret l-applikazzjoni;

U

iii. ikollhom Baċċelerat rikonoxxuta fil-Livell 6 tal-MQF (suġġett għall-minimu ta' 180 krettu ECTS jew ewkivalenti*) fl-Agrikoltura, jew f'oqsma rilevanti kif determinat mill-maniġment;

*Kwalifika ta' Baċellerat komparabbli rikonoxxuta, kif applikabbli, hija aċċettata biss suġġett għal dikjarazzjoni formali ta' rikonoxximent mill-MQRIC li tiġi sottomessa mal-applikazzjoni (suġġett għad-dispożizzjonijiet tal-klawsola 5.4 tad-dokument tad-Dispożizzjonijiet Ġenerali). Kwalifika ta' Baċellerat rikonoxxuta mill-Università ta' Malta (mogħtija qabel l-2009) b'inqas minn 180 krettu ECTS hija aċċettabbli sakemm jiġi vverifikat mill-MQRIC jew l-Università ta' Malta li l-ammont ta' xogħol huwa komparabbli mal-minimu ta' 180 krettu ECTS.

JEW

iv. ikollhom kwalifika rikonoxxuta fil-Livell 5 tal-MQF (suġġett għall-minimu ta' 60 krettu ECTS jew ekwivalenti**) fl-Agrikoltura, jew f'oqsma rilevanti kif determinat mill-maniġment.

**Kwalifika rikonoxxuta komparabbli ma' 60 krettu ECTS hekk kif applikabbli, hija aċċetata biss suġġett għall dikjarazzjoni formali ta' rikonoxximent mill-MQRIC li tiġi sottomessa mal-applikazzjoni (suġġett għad-dispożizzjonijiet tal-klawsola 5.4 tad-dokument tad-Dispożizzjonijiet Ġenerali).

Applikanti li jgħaddu taħt paragrafu 4.1 (iii) jidħlu direttament fil-grad ta' Agricultural Officer (Degree), filwaqt li applikanti li jgħaddu taħt paragrafu 4.1 (iv) jidħlu fil-grad ta' Agricultural Officer (Diploma). Il-ħatra ssir skont lOrdni tal-Mertu finali u skont id-disponibbiltà ta' vakanzi matul il-perjodu ta' validita' tar-riżultat..

Uffiċjali pubbliċi li japplikaw għal dan il-post iridu jkunu kkonfermati fil-ħatra attwali tagħhom, sakemm il-ħatra attwali ma tkunx fi klassi/linja ta' karriera differenti jew f'pożizzjoni definita, iżda jistgħu japplikaw għal grad/pożizzjoni inqas anke jekk mhux ikkonfermati u irrispettivament jekk hux fl-istess linja ta' karriera jew le. Riverżjoni għal ħatra preċedenti mhux ikkonfermata mhijiex possibbli.

The appointment of candidates referred to at (b), (c), (d) and (e) above would necessitate the issue of an employment licence in so far as this is required by the Immigration Act and subsidiary legislation. Jobsplus should be consulted as necessary on this issue.

ii. able to communicate in the Maltese and English languages in order to sufficiently and adequately carry out the duties applied for

AND

iii. in possession of a recognised Bachelor's qualification at MQF Level 6 (subject to a minimum of 180 ECTS credits or equivalent*) in Agriculture, or in relevant areas as determined by management;

*A recognised comparable Bachelor's qualification, as applicable, is only accepted subject to an MQRIC formal recognition statement being submitted with the application (subject to the provisions of clause 5.4 of the General Provisions document). A recognised Bachelor's qualification from the University of Malta (awarded pre-2009) with less than 180 ECTS credits is acceptable provided that it is verified by MQRIC or the University of Malta that the workload is comparable to the minimum of 180ECTS credits.

OR

iv. in possession of a recognised qualification at MQF Level 5 (subject to a minimum of 60 ECTS credits or equivalent**) in Agriculture, or in relevant areas as determined by management.

**A recognised qualification comparable to 60 ECTS credits, as applicable is only accepted subject to an MQRIC formal recognition statement being submitted with the application (subject to the provisions of clause 5.4 of the General Provisions document).

Successful candidates under paragraph 4.1 (iii) will enter directly into the grade of Agricultural Officer (Degree), whereas successful candidates under paragraph 4.1 (iv) will enter into the grade of Agricultural Officer (Diploma). Appointments on the basis of the final order of merit, will take place subject to availability of vacancies within the validity period of the result.

Public officers applying for this post must be confirmed in their current appointment, unless the current appointment is in a different class/career stream or in a definite position, but may apply for a lower grade/position even if not confirmed and whether in the same stream or not. Reversion to previous unconfirmed appointment is not possible.

4.2 i. Aktar minn hekk, kandidati li għadhom ma kisbux formalment jew għadhom mhux approvati għall-kwalifika rikjesta hekk kif speċifikata fil-paragrafu 4.1 jew kif indikat f'paragrafu 3.1 tad-dispożizzjonijiet ġenerali (https://peopleandstandards.gov.mt/media/PDFs/Resourcing/GenProvs/GeneralProvisions_MT.pdf) xorta jiġu kkunsidrati, basta jibagħtu evidenza li jinsabu fl-aħħar fażi tal-kors li jwassal għall-għoti tat-tali kwalifika. Il-persuni maħtura jridu jġibu, jew ġew approvati, għat-tali kwalifika fi żmien sena mid-data tal-ħatra tagħhom. Jekk l-iskadenza għall-kisba tal-imsemmija kwalifika ma tintlaħaqx, il-ħatra, għal din ir-raġuni, tiġi awtomatikament terminata.

ii. Kandidati li bħalissa qed isegwu programm ta' studju rikonoxxut f'livell tal-MQF ogħla minn dak mitlub hawn fuq jiġu kkunsidrati wkoll. Dawn il-kandidati għandhom jissottomettu evidenza li temmew b'suċċess il-kretti meħtieġa tal-ECTS, jew ekwivalenti, u laħqu l-livell tal-MQF meħtieġ, sal-ħin u d-data tal-għeluq tas-sejħa għall-applikazzjonijiet. L-applikanti prospettivi għandhom jinnotaw ir-rekwiżit li jipproduċu dikjarazzjonijiet ta' rikonoxximent tal-MQRIC fir-rigward tal-kwalifiki tagħhom mill-MQRIC, jew awtorita' pertinenti oħra, kif applikabbli, skont id-dispożizzjonijiet applikabbli għal din is-sejħa għall-applikazzjonijiet (ara l-ħolqa aktar 'l isfel).

4.3. Uffiċjali pubbliċi li għandhom grad fi klassi partikolari, u li ngħataw il-ħatra ta' Officer in Scale permezz ta' deċiżjoni tal-Grievances Unit fl-istess skala ta' dak ta' grad ogħla fl-istess klassi, huma eliġibbli li japplikaw għal gradi miftuħa għal uffiċjali li għandhom tali grad ogħla bl-istess skala ta' dik tal-ħatra ta' Officer in Scale.

Is-snin ta' servizz mid-data ta' meta daħlet fis-seħħ il-ħatra bħala Officer in Scale jgħoddu bħala parti mis-snin ta' servizz mitluba fis-sejħa għall-applikazzjonijiet.

Kwalunkwe kriterju ieħor ta' eliġibbiltà għall-post irid jiġi sodisfatt skont din is-sejħa għall-applikazzjonijiet.

4.4 Uffiċjali pubbliċi li bħalissa għandhom ħatra bħala Uffiċjal fil-Grad huma kkunsidrati fuq bażi personali li jappartjenu għall-klassi/linja tal-grad sostantiv immedjatament preċedenti tagħhom, u jistgħu japplikaw fuq il-bażi tal-iskala kurrenti tagħhom bħala Uffiċjal fil-Grad, li għandha tkun ekwivalenti għal, jew ogħla minn, il-livell ta' eliġibbiltà meħtieġ minn din is-sejħa għall-applikazzjonijiet.

Is-snin ta' servizz mid-data effettiva tal-ħatra bħala uffiċjal fil-Grad huma kkalkulati għall-iskop li jissodisfaw is-snin meħtieġa ta' 'servizz fil-grad' kif stipulat fis-sejħiet għall-applikazzjonijiet.

Kwalunkwe rekwiżit ieħor ta' eliġibbiltà għall-post/pożizzjoni għandu jintlaħaq f'termini ta' din is-sejħa għall-applikazzjonijiet.

4.2 i. Candidates who have not yet formally obtained or are not yet approved for the qualification specified in paragraph 4.1or else as indicated in paragraph 3.1 of the general provisions (https://peopleandstandards.gov.mt/media/PDFs/Resourcing/GenProvs/GeneralProvisions_ENG.pdf) will still be considered provided that they submit evidence that they are in the final phase of their course leading to such qualification. Appointees must obtain, or be approved, for the award of such qualification within one year of their appointment date. If this stipulated deadline for the attainment of such qualification is not met, the appointment will be, for this reason, automatically terminated.

ii. Furthermore, candidates who are currently following a recognised programme of study at a higher MQF level than that requested above will also be considered. Such candidates are to submit evidence that they have successfully completed the necessary ECTS credits, or equivalent, and attained the required MQF level, by the closing time and date of the call for applications. Prospective applicants should note the requirement to produce MQRIC recognition statements in respect of their qualifications from MQRIC, or other designated authorities, as applicable, as per provisions applicable to this call for applications (see link below).

4.3 Public officers holding a grade in a particular stream, and who were granted Officer in Scale status by virtue of a Grievances Unit decision in the same scale as that of a higher grade in that stream, are eligible to apply for grades open to officers holding such higher grade within the stream that carries the same scale as that of the Officer in Scale status.

The years of service since the effective date of appointment as Officer in Scale are reckonable for the purpose of satisfying any requisite years of service stipulated in calls for applications.

Any other eligibility requisites for the post must be met in terms of this call for applications.

4.4 Public officers who currently hold an appointment as Officer in Grade are considered on a personal basis to pertain to the class/stream of their immediately previous substantive grade, and may apply on the basis of their current scale as Officer in Grade, which must be equivalent to, or higher than, the requisite eligibility level required by this call for applications.

The years of service since the effective date of appointment as Officer in Grade are reckonable for the purpose of satisfying any requisite years of 'service in the grade' as stipulated in calls for applications.

Any other eligibility requisites for the post/position must be met in terms of this call for applications.

Sottomissjoni ta' Dokumentazzjoni

5.1 Il-kwalifiki u l-esperjenza li l-persuna jkollha għandhom jintwerew b'ċertifikati/traskrizzjonijiet u/jew dokumenti, li kopja tagħhom għandha tkun skennjata u mibgħuta permezz tal-Portal tar-Reklutaġġ (https://recruitment.gov.mt).

5.2. Id-dokumenti oriġinali għandhom, mingħajr eċċezzjoni, jintwerew waqt l-intervista.

Proċeduri tal-Għażla

6.1 L-applikanti eliġibbli jiġu assessjati minn bord tal-għażla biex jiġi ddeterminat min hu adatt għall-post. Il-marka massima għal dan il-proċess tal-għażla hija 100% u l-marka li persuna trid iġġib biex tgħaddi hija 50%.

6.2 Tingħata kunsiderazzjoni xierqa lill-kandidati li, minbarra dak rikjest f'paragrafi 4.1 sa 4.4, għandhom esperjenza ta' xogħol rilevanti u ppruvata.

Sottomissjoni tal-Applikazzjoni

7.1 L-applikazzjonijiet għandhom jiġu sottomessi, għall-attenzjoni tad-Direttur għas-Servizzi Korporattivi, Ministeru għall-Agrikoltura, is-Sajd u l-Provvista tal-Ikel, permezz tal-Portal tar-Reklutaġġ tal-Gvern online **biss** (https://recruitment.gov.mt). L-applikazzjonijiet għandhom jinkludu Curriculum Vitae kompletament aġġornat (li għandu jinkludi lista tal-kwalifiki tal-applikant u l-istorja tal-impjieg). Id-data tal-għeluq tal-applikazzjonijiet hija s-1.30 p.m. (Ħin Ċentrali Ewropew) ta' nhar il-Ġimgħa, 24 ta' Lulju, 2026. Ittra elettronika ġġenerata mill-kompjuter tintbagħat bħala rċevuta tal-applikazzjoni. Aktar dettalji dwar is-sottomissjoni tal-applikazzjonijiet jinsabu fid-dispożizzjonijiet ġenerali msemmija hawn isfel.

7.2 Hija r-responsabbiltà tal-applikanti li ma jħallux sal-aħħar mument biex jissottemettu l-applikazzjoni tagħhom.

7.3 Applikazzjonijiet li jaslu wara d-data u l-ħin tal-għeluq (i.e. applikazzjonijiet tard) ma jiġux aċċettati.

7.4 Applikanti jingħataw sa jumejn (2) xogħol wara d-data u l-ħin tal-għeluq ta' din is-sejħa għall-applikazzjonijiet, biex jissottomettu dokumenti mhux korretti jew mhux mimlija kif suppost jew nieqsa.

Dispożizzjonijiet Ġenerali Oħra

8. Dispożizzjonijiet ġenerali oħra dwar din is-sejħa għall-applikazzjonijiet, b'referenza partikolari għal:

benefiċċji applikabbli, kundizzjonijiet u regoli/regolamenti;
applikazzjonijiet laterali;
bdil raġonevoli għall-persuni rreġistrati b'diżabbiltà;

Submission of Supporting Documents

5.1 Qualifications and experience claimed must be supported by certificates/transcripts and/or testimonials, copies of which are to be scanned and sent through the Recruitment Portal (https://recruitment.gov.mt).

5.2 Original certificates and/or testimonials are to be invariably produced for verification at the interview.

Selection Procedures

6.1 Eligible applicants will be assessed by a selection board to determine their suitability for the post. The maximum mark for this selection process is 100% and the pass mark is 50%.

6.2 Due consideration will be given to applicants who, besides the requisites indicated in paragraphs 4.1 to 4.4, have proven relevant work experience.

Submission of Applications

7.1 Applications are to be submitted, for the attention of the Director Corporate Services, Ministry for Agriculture, Fisheries and Food Supply, through the online Government Recruitment Portal **only** (https://recruitment.gov.mt). Applications are to include a Curriculum Vitae, completely up-to-date (which should include a list of qualifications held by applicant and the employment history). The closing date of the receipt of applications is 1.30 p.m. (Central European Time) of Friday, 24th July, 2026. A computer-generated email will be sent as an acknowledgement of the application. Further details concerning the submission of applications are contained in the general provisions referred to below.

7.2 It is the responsibility of the applicants not to leave until the last moment for submission of their application.

7.3 Applications which are received after closing date and time (i.e. late applications) are not allowed.

7.4 Applicants are granted up to two (2) working days after closing date and time of this call for applications, to submit any incorrect or incomplete or missing documents.

Other General Provisions

8. Other general provisions concerning this call for applications, with particular reference to:

applicable benefits, conditions and rules/regulations;
lateral applications;
reasonable accommodation for registered persons with disability;

sottomissjoni ta' dikjarazzjoni ta' rikonoxximent dwar il-kwalifiki;
kwalifiki f'livell ogħla;
livell komparattiv tal-impjegati tas-Settur Pubbliku;
rinunzji ta' applikazzjonijiet pendenti;
pubblikazzjoni tar-riżultat;
eżami mediku;
proċess sabiex tiġi sottomessa petizzjoni dwar ir-riżultat;

aċċess għall-formola tal-applikazzjoni u dettalji relatati;
żamma ta' dokumenti,

jistgħu jiġu aċċessati minn (https://peopleandstandards.gov.mt/media/PDFs/Resourcing/GenProvs/GeneralProvisions_MT.pdf) jew jinkisbu mid-Direttorat għas-Servizzi Korporattivi, Agriculture Research and Innovation Hub, Triq l-Ingiered, Ħal Luqa LQA 3300. Dawn id-dispożizzjonijiet ġenerali għandhom jiġu meqjusa bħala parti integrali minn din is-sejħa għall-applikazzjonijiet.

Is-sit elettroniku, u l-indirizz elettroniku tad-Direttorat huma (http://agrikoltura.gov.mt) u (humanresources.maff@gov.mt).

L-10 ta' Lulju, 2026

MINISTERU GĦALL-INTERN U S-SIGURTÀ

Post ta' Trainee Probation Officer fil-Ministeru għall-Intern u s-Sigurtà

Nomenklaturi li jindikaw il-maskil jinkludu wkoll il-femminil.

1. Id-Direttur (Probation u Parole), tilqa' applikazzjonijiet għall-post ta' Trainee Probation Officer fid-Dipartiment tal-Probation u l-Parole, Ministeru għall-Intern u s-Sigurtà.

Termini u Kundizzjonijiet

2.1 Persuna magħżula tidħol f'assenjament ta' sena (1) bħala Trainee Probation Officer fid-Dipartiment tal-Probation u l-Parole, fil-Ministeru għall-Intern u s-Sigurtà. Din il-ħatra hija suġġetta għal perjodu ta' prova ta' tliet (3) xhur. Il-kuntratt tat-Traineeship jiġi terminat jekk it-trainees ma jilħqux livell sodisfaċenti fuq il-post tax-xogħol jew jonqsu milli jitterminaw il-kors b'suċċess fis-sena akkademika stipulata. Id-Direttur tista' testendi l-kuntratt definit għall-perjodu ieħor ta' tnax-il (12) xahar.

2.2 Is-salarju ta' Trainee Probation Officer huwa ta' Skala ta' Salarju 12, li fis-sena 2026 huwa ta' €23,816.00 fis-sena.

submission of recognition statements in respect of qualifications;
qualifications at a higher level;
comparative level of Public Sector employees;
renouncement of pending applications;
publication of the result;
medical examination;
the process for the submission of petitions concerning the result;
access to application forms and related details;
retention of documents,

may be accessed from (https://peopleandstandards.gov.mt/media/PDFs/Resourcing/GenProvs/GeneralProvisions_ENG.pdf) or may be obtained from the Corporate Services Directorate, Agriculture Research and Innovation Hub, Triq l-Ingiered, Ħal Luqa LQA 3300. These general provisions are to be regarded as an integral part of this call for applications.

The website address and email address of the receiving Directorate are (http://agrikoltura.gov.mt) and (humanresources.maff@gov.mt).

10th July, 2026

MINISTRY FOR HOME AFFAIRS AND SECURITY

Post of Trainee Probation Officer in the Ministry for Home Affairs and Security

Nomenclatures denoting the male gender include also the female gender.

1. The Director (Probation and Parole), invites applications for the post of Trainee Probation Officer in the Department of Probation and Parole, Ministry for Home Affairs and Security.

Terms and Conditions

2.1 A selected candidate will enter into a twelve (12) month assignment as a Trainee Probation Officer in the Department of Probation and Parole, in the Ministry for Home Affairs and Security. This appointment is subject to a probationary period of three (3) months. The Traineeship contract will terminate if the trainee does not perform satisfactorily at the place of work or fail to complete the course successfully in the stipulated academic year. The Director may extend the definite contract for another period of twelve (12) months.

2.2 The salary for the post of Trainee Probation Officer is Salary Scale 12, which in the year 2026 is equivalent to, €23,816.00 per annum.

2.3 It-Trainee Probation Officer għandu japplika għal kors ta' studju tal-Post-graduate Diploma fil-Probation Services jew l-ekwivalenti. Jekk minħabba xi raġuni jew oħra, il-kors ma jkunx se jiftaħ fis-sena tal-ħatra, it-Trainee Probation Officer għandu sal-aħħar tas-sena segwenti biex jerġa' jipprova japplika għall-kors tal-Post-graduate Diploma fil-Probation Services jew l-ekwivalenti, inkella l-kuntratt jiġi tterminat. Id-Direttur jista' jestendi l-kuntratt definit għall-perjodu ieħor ta' (12) tnax-il xahar.

2.3 A Trainee Probation Officer shall apply for the Post-graduate Diploma in Probation Services or equivalent. If, for unforeseen circumstances, the course will not be available during the appointed year, the Trainee Probation Officer has till the end of the following year to apply for the Post-graduate Diploma in Probation Services or equivalent, otherwise the contract will be terminated. The Director may extend the definite contract for another period of one (1) year.

2.4 Mat-tmiem b'suċċess tal-kors ta' studju tal-Post-graduate Diploma fil-Probation Services jew l-ekwivalenti f'livell MQF 7, persuna fil-grad ta' Trainee Probation Officer tinħatar bħala Probation Officer III fi Skala ta' Salarju 8 (li fis-sena 2026 huwa ta' ta' €30,405.02 x €486.83 - €33,326.00).

2.4 A Trainee Probation Officer will be appointed as a Probation Officer III (Salary Scale 8), which in year 2026 is €30,405.02 x €486.83 - €33,326.00 on successful completion of the Post Graduate Diploma in Probation Services or the equivalent at MQF Level 7.

2.5 Il-ħatra bħala Probation Officer III (Skala 8), hija bi prova għal sena (1) u hija full-time.

2.5 The appointment of a Probation Officer III (Salary Scale 8), is subject to a probationary period of one (1) year.

2.6 Persuna fil-grad ta' Probation Officer III (Skala ta' Salarju 8) titla' għal Skala ta' Salarju 7 (li fis-sena 2026 huwa ta' €32,158.00 x €531.17 - €35,345.02) wara tliet (3) snin servizz fil-grad ta' Probation Officer III (Skala ta' Salarju 8), dejjem jekk tkun qdiet dmirha b'mod sodisfaċenti.

2.6 A Probation Officer III (Salary Scale 8) will progress to Salary Scale 7, which in year 2026 is (€32,158,00 x €531.17 - €35,345.02) on completion of three (3) years service in the grade of Probation Officer III (Salary Scale 8), subject to satisfactory performance.

2.7 Probation Officers li huma fil-pussess ta' kwalifika rilevanti f'livell 7 ta' MQF fi Human u Social Sciences hekk kif inhu determinat mill-management minn żmien għall-żmien, għandhom jidħlu fi Skala ta' Salarju 8 u jipprogressaw skont il-ftehim kollettiv.

2.7 Probation Officers who are in possession of a relevant MQF Level 7 qualification in the Human and Social Sciences as determined by the Management from time to time shall be placed on Salary Scale 8 and continue to progress in accordance with the provisions of this agreement.

2.8 Persuna fil-ħatra ta' Trainee Probation Officer għandha jkollha ħiliet ta' komunikazzjoni u tkun kapaċi tibni relazzjonijiet interpersonali. Teħtieġ li jkollha wkoll interviewing skills u ħiliet fil-kitba tajbin. Il-persuna maħtura għandha tkun organizzata u jkollha time management skills tajba, kif ukoll jkollha għajn għad-dettall u kapaċi tipproċessa informazzjoni kunfidenzjali b'mod diskret.

2.8 Trainee Probation Officers must have an aptitude for effective communication skills in building interpersonal relationships. They must have optimal interviewing and report writing skills. Strong organizational skills, time management skills, ability to handle confidential information with discretion and attention to detail are a must.

2.9 Training Probation Officers magħżula jistgħu jkunu mistennija li jaqdu d-dmirijiet tagħhom bħala parti mis-servizz ta' emerġenza ta' erbgħa u għoxrin (24) siegħa.

2.9 Trainee Probation Officers may be required to perform duties as part of a 24-hour emergency service.

2.10 Trainee Probation Officers huma mistennija li jaħdmu sigħat irregolari tal-ġurnata skont l-esiġenzi tax-xogħol.

2.10 Trainee Probation Officers must be prepared to work irregular hours according to the exigencies of the job.

2.11 Trainee Probation Officers huma mistennija li jkollhom fil-pussess tagħhom liċenzja valida tas-sewqan jew ikunu jinsabu fil-proċess li jiksbu waħda u jkunu mistennija jużaw il-mezz tat-transport tagħhom għax-xogħol. Huma jkunu intitolati għall-allowance approvata.

2.11 Trainee Probation Officers will be expected to be in possession of, or are in the process of acquiring, a valid driving license. They are expected to use their own transport for their work and will be entitled to the appropriate approved allowance.

2.12 Trainee Probation Officer huwa marbut li jaħdem mad-Dipartiment tal-Probation u l-Parole għal perjodu fiss mat-tlestija tal-kors akkademiku. Dan huwa fid-dawl li

2.12 A Trainee Probation Officer will be bound to work with the Department of Probation and Parole for a determined period of time following the completion of the academic

d-Dipartiment se jkun qiegħed jiskuża lit-Trainee Probation Officer mix-xogħol biex ikompli l-istudji tiegħu. Dan jimxi mal-Manwal tal-Isponsorships u Study Leave maħruġ mill-Istitut tas-Servizzi Pubbliċi fl-2018. Għal dan il-għan, it-Trainee Probation Officer irid jiffirma l-Formula tal-Impriża għal Studju Akkademiku meta jaċċetta l-ħatra.

2.13 Il-kandidati magħżula għandhom ikunu ta' kondotta xierqa għall-post/pożizzjoni li għalih saret l-applikazzjoni. Dawk li japplikaw minn barra s-Servizz Pubbliku għandhom jipproduċu ċertifikat tal-kondotta maħruġ mill-Uffiċċju tar-Rekords Kriminali jew awtorità kompetenti oħra mhux aktar minn sitt (6) xhur qabel id-data tal-għeluq ta' din is-sejħa għall-applikazzjonijiet, li għandu jiġi sottomess mill-persuna magħżula fi żmien ġimgħa (1) mid-data tan-notifika tal-ħatra.

2.14 Fir-rigward tar-rekwiżiti li joħorġu mid-Direttiva 16, dwar il-'Qafas Governattiv għall-Prevenzjoni u l-Ġestjoni ta' Kunflitti ta' Interess fl-Amministrazzjoni Pubblika', maħruġ mis-Segretarju Permanenti Ewlieni fis-27 ta' Novembru, 2023, u li daħal fi-seħħ fl-1 ta' Frar, 2024, il-bord tal-għażla se jivvaluta l-impjiegi preċedenti tal-kandidati biex jevalwa l-kunflitti ta' interess potenzjali. F'dan ir-rigward, il-kandidati għandhom jipprovdu CV kompletament aġġornat, inkluż il-kwalifiki u l-istorja tal-impjieg mal-applikazzjoni tagħhom. Kwalunkwe kwistjoni ta' kunflitt ta' interess potenzjali nnutata għandha tiġi rrappurtata lis-Segretarju Permanenti rispettiv biex jiġi żgurat li, jekk il-kandidat jiġi reklutat, tali kunflitti ta' interess ikunu mmaniġġjati b'mod xieraq.

Barra minn hekk, il-kandidati magħżula għandhom jirrappurtaw kwalunkwe kunflitt ta' interess magħruf, attwali, potenzjali jew apparenti qabel ma jaċċettaw ħatra, permezz tad-Dikjarazzjoni preskritta disponibbli fl-Appendiċi 1 tad-Direttiva 16 (disponibbli minn (https://peopleandstandards.gov.mt/mt/homepage)).

Dmirijiet

3. Id-dmirijiet għal dan il-post ta' Trainee Probation Officer huma:

i. Jassisti lill-Uffiċjali tal-Probation fl-immaniġġar tal-każijiet jew fi dmirijiet oħra skont l-istruzzjonijiet mogħtija;

ii. Josserva x-xogħol tal-Uffiċjal tal-Probation assenjat lilu/lilha;

iii. Jakkumpanja lill-Uffiċjal tal-Probation fi dmirijiet barra mill-Uffiċċju fosthom home visits u field visits li jikkonsistu fi żjarat fil-ħabs, sptarijiet, aġenziji u entitajiet li joffru servizz li jwassal għar-riabilitazzjoni tal-persuni li jibbenefikaw mis-servizzi tad-Dipartiment;

course. This is in view that the Department will be excusing the Trainee Probation Officer from work to pursue academic education. This is in line with the Sponsorships and Study Leave Manual issued by the Institute for the Public Services in 2018. The Trainee Probation Officer must sign the Form of Undertaking for Academic Education upon accepting the post.

2.13 Selected candidates must be of conduct which is appropriate to the post/position applied for. Prior to appointment, selected candidates from outside the Public Service must produce a certificate of conduct issued by the Criminal Records Office or other competent authority not earlier than six (6) months from the closing date of this call for applications, which should be submitted by the selected candidate within one (1) week from the date of the notification of appointment.

2.14 In terms of the requirements emanating from Directive 16, regarding the 'Governing Framework for Preventing and Managing Conflicts of Interest in the Public Administration', issued by the Principal Permanent Secretary on 27th November, 2023, and which came into force on 1st February, 2024, the selection board will assess candidates' previous employments to assess potential conflicts of interest. In this respect, candidates are to provide a completely updated CV, including qualifications and employment history with their application. Any potential conflict of interest matters noted will be reported to the respective Permanent Secretary, to ensure that should the candidate be recruited, such conflicts of interest would be appropriately managed.

Moreover, selected candidates are to report any known actual, potential or apparent conflicts of interest prior to accepting an appointment, through the prescribed Declaration available at Appendix 1 to Directive 16 (available from (https://peopleandstandards.gov.mt/mt/homepage)).

Duties

3. The job duties for the post of Trainee Probation Officer include:

i. Assisting Probation Officers in the management of cases and performing other tasks as directed;

ii. Shadow the work of the Probation Officer assigned to him/her;

iii. Assist the Probation Officers during outside office duties especially during home and field visits including visits at the Correctional Service Agency, hospitals and other Government Agencies and Entities offering rehabilitation services to the Department's clients;

iv. Jakkumpanja lill-Uffiċjal tal-Probation waqt is-seduti fil-Qrati ta' Malta u Għawdex fejn jikkonċernaw lill-klijenti tad-Dipartiment;

v. Jakkumpanja lill-Uffiċjal tal-Probation u jkun preżenti għall-case conferences fejn jiġi diskuss l-andament tal-klijent;

vi. Iħejji rapporti li jikkonċernaw lill-klijent taħt il-gwida u s-superviżjoni tal-Uffiċjal tal-Probation li jkun assenjat lilu;

vii. Jakkumpanja lill-Uffiċjal tal-Probation waqt sessjonijiet li jsiru mal-klijent fid-Dipartiment;

viii. Iżomm ruħu aġġornat fl-iżvilupp li jseħħ fil-qasam tal-Probation kemm f'Malta kif ukoll barra minn Malta. Għal dan il-għan hu mistenni li jieħu kull opportunità ta' programmi ta' taħriġ offruta lilu/lilha;

ix. Jaqdi d-dmirijiet taħt id-direzzjoni tad-Direttur tal-Probation u l-Parole;

x. Kwalunkwe kompitu ieħor li s-superjur jista' jiddelega lilu/ha, kif jista' jkun meħtieġ;

xi. Kwalunkwe dmir ieħor hekk kif ordnat mis-Segretarju Permanenti Ewlieni.

Rekwiżiti tal-Eliġibbiltà

4.1 Sal-ħin u d-data tal-għeluq ta' din is-sejħa għall-applikazzjonijiet, l-applikanti għandhom ikunu:

i. a. ċittadini ta' Malta; jew

b. ċittadini ta' Stati Membri oħra tal-Unjoni Ewropea li għandhom jedd għal trattament ugwali daqs ċittadini Maltin fi kwistjonijiet ta' impjieg bis-saħħa ta' leġiżlazzjoni tal-UE u dispożizzjonijiet ta' trattati dwar iċ-ċaqliq ħieles tal-ħaddiema; jew

c. ċittadini ta' kwalunkwe pajjiż ieħor li għandhom jedd għal trattament ugwali daqs ċittadini Maltin fi kwistjonijiet ta' impjieg minħabba li jkunu japplikaw għal dak il-pajjiż b'leġiżlazzjoni tal-UE u dispożizzjonijiet ta' trattati dwar iċ-ċaqliq ħieles tal-ħaddiema; jew

d. kwalunkwe persuni oħra li għandhom jedd għal trattament ugwali daqs ċittadini Maltin fi kwistjonijiet ta' impjieg permezz tar-relazzjoni familjari tagħhom ma' persuni msemmija f'(a), (b) jew (c), skont kif hemm fil-liġi jew fil-leġiżlazzjoni tal-UE u dispożizzjonijiet ta' trattati msemmija hawn fuq; jew

iv. Assist the Probation Officers during Court sittings within Malta and Gozo Law Courts;

v. Assist the Probation Officers and be present during case conferences whereby the clients' progression is discussed with other stakeholders;

vi. Compile reports under the guidance and supervision of the Probation Officer assigned to him;

vii. Assist the Probation Officers during sessions with clients carried out within the Department;

viii. Remains conversant with current Probation practices both locally and abroad. To this purpose, the opportunity will be provided for programmes of training, which opportunities the appointees are expected to take;

ix. Performing duties under the direction of the Director for Probation and Parole;

x. Undertake any other tasks, which the superior may delegate to him/her, as may be required;

xi. Any other duties according, as directed by the Principal Permanent Secretary.

Eligibility Requirements

4.1 By the closing time and date of this call for applications, applicants must be:

i. a. citizens of Malta; or

b. citizens of other Member States of the European Union who are entitled to equal treatment to Maltese citizens in matters of employment by virtue of EU legislation and treaty provisions dealing with the free movement of workers; or

c. citizens of any other country who are entitled to equal treatment to Maltese citizens in matters related to employment by virtue of the application to that country of EU legislation and treaty provisions dealing with the free movement of workers; or

d. any other persons who are entitled to equal treatment to Maltese citizens in matters related to employment in terms of the law or the above-mentioned EU legislation and treaty provisions, on account of their family relationship with persons mentioned in paragraph (a), (b) or (c); or

e. ċittadini ta' pajjiżi terzi li jkunu ngħataw status ta' residenti li joqogħdu għal żmien twil f'Malta taħt ir-regolament 4 tar-Regolamenti tal-2006 dwar 'Status ta' Residenti li joqogħdu għal Żmien Twil (Ċittadini ta' Pajjiżi Terzi)', jew li jkunu ngħataw permess ta' residenza taħt ir-regolament 18(3) tal-istess regolamenti, flimkien mal-membri tal-familja ta' ċittadini ta' pajjiżi terzi li jkunu ngħataw permess ta' residenza taħt ir-Regolamenti tal-2007 dwar ir-Riunifikazzjoni tal-Familji; jew

e. third country nationals who have been granted long-term resident status in Malta under regulation 4 of the 'Status of Long-term Residents (Third Country Nationals) Regulations, 2006' or who have been granted a residence permit under regulation 18(3) thereof, together with family members of such third country nationals who have been granted a residence permit under the 'Family Reunification Regulations, 2007'; or

f. Fil-pussess ta' dokument tar-residenza maħruġ skont id-dokument 'Status ta' Residenza ta' Ċittadini tar-Renju Unit u l-Membri tal-Familja tagħhom f'Malta skont il-Ftehim dwar l-Irtirar tar-Renju Unit u l-Irlanda ta' Fuq mill-Unjoni Ewropea u r-Regolamenti tal-Komunità Ewropea dwar l-Enerġija Atomika'.

f. in possession of a residence document issued in terms of the 'Residence Status of United Kingdom Nationals and their Family Members in Malta in accordance with the Agreement on the Withdrawal of the United Kingdom and Northern Ireland from the European Union and the European Atomic Energy Community Regulations'.

Għandu jintalab il-parir tat-Taqsima taċ-Ċittadinanza fi ħdan l-Aġenzija Komunità Malta u tat-Taqsima tal-Espatrijati fi ħdan Identità skont il-ħtieġa fl-interpretazzjoni tad-dispożizzjonijiet imsemmija hawn fuq.

Il-ħatra ta' kandidati msemmija f'(b), (c), (d) u (e) hawn fuq teħtieġ il-ħruġ ta' liċenzja tax-xogħol f'dawk il-każijiet fejn hija meħtieġa skont l-Att dwar l-Immigrazzjoni u leġiżlazzjoni sussidjarja. Jobsplus għandha tiġi kkonsultata skont il-ħtieġa dwar din il-materja.

The advice of the Citizenship Unit within Community Malta Agency and the Expatriates Unit within Identità should be sought as necessary in the interpretation of the above provisions.

The appointment of candidates referred to at (b), (c), (d) and (e) above would necessitate the issue of an employment licence in so far as this is required by the Immigration Act and subsidiary legislation. Jobsplus should be consulted as necessary on this issue.

ii. ikunu profiċjenti fil-lingwa Maltija u fil-lingwa Ingliża;

ii. must be proficient in the Maltese and English languages;

iii. (a) għandhom fil-pussess tagħhom ir-rekwiżiti minimi għad-dħul fil-kors rikonoxxut tal-Post-graduate Diploma fis-Servizzi tal-Probation f'Livell 7 tal-MQF jew kwalifika xierqa, komparabbli u rikonoxxuta, jiġifieri:

iii. (a) in possession of the minimum requirements for admission to a recognised Post-graduate Diploma in Probation Services at MQF Level 7, or an appropriate, comparable and recognised qualification, namely:

First Degree Category II f'Livell 6 tal-MQF (b'minimu ta' 180 krettu ECTS jew ekwivalenti) f'suġġetti kkunsidrati rilevanti; jew

First Degree Category II at MQF Level 6, (subject to a minimum of 180ECTS credits, or equivalent, in an area deemed relevant; or

Honours Degree, second class f'Livell 6 tal-MQF (b'minimu ta' 180 krettu ECTS, jew ekwivalenti) f'suġġetti kkunsidrati rilevanti.

Honours Degree, second class at MQF Level 6 (subject to a minimum of 180ECTS credits or equivalent) in an area deemed relevant.

(b) għandhom ikunu ġew magħżula wara intervista magħmula mill-Università ta' Malta sabiex jibdew il-kors Post-graduate Diploma fis-Servizzi tal-Probation jew ekwivalent.

(b) needs to be successful in an interview conducted by the University of Malta to commence the course of Post-graduate Diploma in Probation Services or equivalent.

(c) Id-Dipartiment ser jiffaċilita l-progress ta' dawk appuntati bħala Trainee Probation Officers li jkunu spiċċaw il-kors tal-Post-graduate Diploma fis-Servizzi tal-Probation sabiex jispiċċaw il-Master's fis-suġġett imsemmi. Dan huwa bla preġudizzju għas-servizz offrut lil klijenti.

(c) the Department shall endeavour to facilitate those appointees as Trainee Probation Officers who concluded the requisite Post-graduate Diploma in Probation Services to conclude their Master's in same subject matter. This is without prejudice to the guarantee of the service delivery to clients.

Uffiċjali pubbliċi li japplikaw għal dan il-post iridu jkunu kkonfermati fil-ħatra attwali tagħhom, sakemm il-ħatra attwali ma tkunx fi klassi/linja ta' karriera differenti jew f'pożizzjoni

Public officers applying for this post must be confirmed in their current appointment, unless the current appointment is in a different class/career stream or in a definite position, but

definita, iżda jistgħu japplikaw għal grad/pożizzjoni inqas anke jekk mhux ikkonfermati u irrispettivament jekk hux fl-istess linja ta' karriera jew le. Riverżjoni għal ħatra preċedenti mhux ikkonfermata mhijiex possibbli.

4.2 i. Aktar minn hekk, kandidati li għadhom ma kisbux formalment jew għadhom mhux approvati għall-kwalifika rikjesta hekk kif speċifikata fil-paragrafu 4.1 iii. jew kif indikat f'paragrafu 3.1 tad-dispożizzjonijiet ġenerali (https://peopleandstandards.gov.mt/media/PDFs/Resourcing/GenProvs/GeneralProvisions_MT.pdf) xorta jiġu kkunsidrati, basta jibagħtu evidenza li jinsabu fl-aħħar fażi tal-kors li jwassal għall-għoti tat-tali kwalifika. Il-persuni maħtura jridu jġibu, jew ġew approvati, għat-tali kwalifika fi żmien sena mid-data tal-ħatra tagħhom. Jekk l-iskadenza għall-kisba tal-imsemmija kwalifika ma tintlaħaqx, il-ħatra, għal din ir-raġuni, tiġi awtomatikament terminata.

ii. Kandidati li bħalissa qed isegwu programm ta' studju rikonoxxut f'livell tal-MQF ogħla minn dak mitlub hawn fuq jiġu kkunsidrati wkoll. Dawn il-kandidati għandhom jissottomettu evidenza li temmew b'suċċess il-kretti meħtieġa tal-ECTS, jew ekwivalenti, u laħqu l-livell tal-MQF meħtieġ, sal-ħin u d-data tal-għeluq tas-sejħa għall-applikazzjonijiet. L-applikanti prospettivi għandhom jinnotaw ir-rekwiżit li jipproduċu dikjarazzjonijiet ta' rikonoxximent tal-MQRIC fir-rigward tal-kwalifiki tagħhom mill-MQRIC, jew awtorita' pertinenti oħra, kif applikabbli, skont id-dispożizzjonijiet applikabbli għal din is-sejħa għall-applikazzjonijiet (ara l-ħolqa aktar 'l isfel).

4.3. Uffiċjali pubbliċi li għandhom grad fi klassi partikolari, u li ngħataw il-ħatra ta' Officer in Scale permezz ta' deċiżjoni tal-Grievances Unit fl-istess skala ta' dak ta' grad ogħla fl-istess klassi, huma eliġibbli li japplikaw għal gradi miftuħa għal uffiċjali li għandhom tali grad ogħla bl-istess skala ta' dik tal-ħatra ta' Officer in Scale.

Is-snin ta' servizz mid-data ta' meta daħlet fis-seħħ il-ħatra bħala Officer in Scale jgħoddu bħala parti mis-snin ta' servizz mitluba fis-sejħa għall-applikazzjonijiet.

Kwalunkwe kriterju ieħor ta' eliġibbiltà għall-post irid jiġi sodisfatt skont din is-sejħa għall-applikazzjonijiet.

4.4 Uffiċjali pubbliċi li bħalissa għandhom ħatra bħala Uffiċjal fil-Grad huma kkunsidrati fuq bażi personali li jappartjenu għall-klassi/linja tal-grad sostantiv immedjatament preċedenti tagħhom, u jistgħu japplikaw fuq il-bażi tal-iskala kurrenti tagħhom bħala Uffiċjal fil-Grad, li għandha tkun ekwivalenti għal, jew ogħla minn, il-livell ta' eliġibbiltà meħtieġ minn din is-sejħa għall-applikazzjonijiet.

Is-snin ta' servizz mid-data effettiva tal-ħatra bħala uffiċjal fil-Grad huma kkalkulati għall-iskop li jissodisfaw

may apply for a lower grade/position even if not confirmed and whether in the same stream or not. Reversion to previous unconfirmed appointment is not possible.

4.2 i. Candidates who have not yet formally obtained or are not yet approved for the qualification specified in paragraph 4.1 iii. or else as indicated in paragraph 3.1 of the general provisions (https://peopleandstandards.gov.mt/media/PDFs/Resourcing/GenProvs/GeneralProvisions_ENG.pdf) will still be considered provided that they submit evidence that they are in the final phase of their course leading to such qualification. Appointees must obtain, or be approved, for the award of such qualification within one year of their appointment date. If this stipulated deadline for the attainment of such qualification is not met, the appointment will be, for this reason, automatically terminated.

ii. Furthermore, candidates who are currently following a recognised programme of study at a higher MQF level than that requested above will also be considered. Such candidates are to submit evidence that they have successfully completed the necessary ECTS credits, or equivalent, and attained the required MQF level, by the closing time and date of the call for applications. Prospective applicants should note the requirement to produce MQRIC recognition statements in respect of their qualifications from MQRIC, or other designated authorities, as applicable, as per provisions applicable to this call for applications (see link below).

4.3 Public officers holding a grade in a particular stream, and who were granted Officer in Scale status by virtue of a Grievances Unit decision in the same scale as that of a higher grade in that stream, are eligible to apply for grades open to officers holding such higher grade within the stream that carries the same scale as that of the Officer in Scale status.

The years of service since the effective date of appointment as Officer in Scale are reckonable for the purpose of satisfying any requisite years of service stipulated in calls for applications.

Any other eligibility requisites for the post must be met in terms of this call for applications.

4.4 Public officers who currently hold an appointment as Officer in Grade are considered on a personal basis to pertain to the class/stream of their immediately previous substantive grade, and may apply on the basis of their current scale as Officer in Grade, which must be equivalent to, or higher than, the requisite eligibility level required by this call for applications.

The years of service since the effective date of appointment as Officer in Grade are reckonable for the

is-snin meħtieġa ta' 'servizz fil-grad' kif stipulat fis-sejħiet għall-applikazzjonijiet.

Kwalunkwe rekwiżit ieħor ta' eliġibbiltà għall-post/pożizzjoni għandu jintlaħaq f'termini ta' din is-sejħa għall-applikazzjonijiet.

Sottomissjoni ta' Dokumentazzjoni

5.1 Il-kwalifiki u l-esperjenza li l-persuna jkollha għandhom jintwerew b'ċertifikati/traskrizzjonijiet u/jew dokumenti, li kopja tagħhom għandha tkun skennjata u mibgħuta permezz tal-Portal tar-Reklutaġġ (https://recruitment.gov.mt).

5.2. Id-dokumenti oriġinali għandhom, mingħajr eċċezzjoni, jintwerew waqt l-intervista.

Proċeduri tal-Għażla

6.1 L-applikanti eliġibbli jiġu assessjati minn bord tal-għażla biex jiġi ddeterminat min hu adatt għall-post. Il-marka massima għal dan il-proċess tal-għażla hija 100% u l-marka li persuna trid iġġib biex tgħaddi hija 50%.

6.2 Tingħata kunsiderazzjoni xierqa lill-kandidati li, minbarra dak rikjest f'paragrafi 4.1 sa 4.5, għandhom esperjenza ta' xogħol rilevanti u ppruvata.

Sottomissjoni tal-Applikazzjoni

7.1 L-applikazzjonijiet għandhom jiġu sottomessi, għall-attenzjoni tad-Direttur (Probation u Parole), Ministeru għall-Intern u s-Sigurtà, permezz tal-Portal tar-Reklutaġġ tal-Gvern online **biss** (https://recruitment.gov.mt). L-applikazzjonijiet għandhom jinkludu Curriculum Vitae kompletament aġġornat (li għandu jinkludi lista tal-kwalifiki tal-applikant u l-istorja tal-impjieg). Id-data tal-għeluq tal-applikazzjonijiet hija s-1.30 p.m. (Ħin Ċentrali Ewropew) ta' nhar il-Ġimgħa, 24 ta' Lulju, 2026. Ittra elettronika ġġenerata mill-kompjuter tintbagħat bħala rċevuta tal-applikazzjoni. Aktar dettalji dwar is-sottomissjoni tal-applikazzjonijiet jinsabu fid-dispożizzjonijiet ġenerali msemmija hawn isfel.

7.2 Hija r-responsabbiltà tal-applikanti li ma jħallux sal-aħħar mument biex jissottemettu l-applikazzjoni tagħhom.

7.3 Applikazzjonijiet li jaslu wara d-data u l-ħin tal-għeluq (i.e. applikazzjonijiet tard) ma jiġux aċċettati.

7.4 Applikanti jingħataw sa jumejn (2) xogħol wara d-data u l-ħin tal-għeluq ta' din is-sejħa għall-applikazzjonijiet, biex jissottomettu dokumenti mhux korretti jew mhux mimlija kif suppost jew nieqsa.

purpose of satisfying any requisite years of 'service in the grade' as stipulated in calls for applications.

Any other eligibility requisites for the post/position must be met in terms of this call for applications

Submission of Supporting Documents

5.1 Qualifications and experience claimed must be supported by certificates/transcripts and/or testimonials, copies of which are to be scanned and sent through the Recruitment Portal (https://recruitment.gov.mt).

5.2 Original certificates and/or testimonials are to be invariably produced for verification at the interview.

Selection Procedures

6.1 Eligible applicants will be assessed by a selection board to determine their suitability for the post. The maximum mark for this selection process is 100% and the pass mark is 50%.

6.2 Due consideration will be given to applicants who, besides the requisites indicated in paragraphs 4.1 to 4.5, have proven relevant work experience.

Submission of Applications

7.1 Applications are to be submitted, for the attention of the Director (Probation and Parole), Ministry for Home Affairs and Security, through the online Government Recruitment Portal **only** (https://recruitment.gov.mt). Applications are to include a Curriculum Vitae, completely up-to-date (which should include a list of qualifications held by applicant and the employment history). The closing date of the receipt of applications is 1.30 p.m. (Central European Time) of Friday, 24th July, 2026. A computer-generated email will be sent as an acknowledgement of the application. Further details concerning the submission of applications are contained in the general provisions referred to below.

7.2 It is the responsibility of the applicants not to leave until the last moment for submission of their application.

7.3 Applications which are received after closing date and time (i.e. late applications) are not allowed.

7.4 Applicants are granted up to two (2) working days after closing date and time of this call for applications, to submit any incorrect or incomplete or missing documents.

Dispożizzjonijiet Ġenerali Oħra

8. Dispożizzjonijiet ġenerali oħra dwar din is-sejħa għall-applikazzjonijiet, b'referenza partikolari għal:

benefiċċji applikabbli, kundizzjonijiet u regoli/regolamenti;
applikazzjonijiet laterali;
bdil raġonevoli għall-persuni rreġistrati b'diżabbiltà;

sottomissjoni ta' dikjarazzjoni ta' rikonoxximent dwar il-kwalifiki;
kwalifiki f'livell ogħla;
livell komparattiv tal-impjegati tas-Settur Pubbliku;
rinunzji ta' applikazzjonjiet pendenti;
pubblikazzjoni tar-riżultat;
eżami mediku;
proċess sabiex tiġi sottomessa petizzjoni dwar ir-riżultat;

aċċess għall-formola tal-applikazzjoni u dettalji relatati;
żamma ta' dokumenti,

jistgħu jiġu aċċessati minn (https://peopleandstandards.gov.mt/media/PDFs/Resourcing/GenProvs/GeneralProvisions_MT.pdf) jew jinkisbu mild-Dipartiment tal-Probation u l-Parole, Millennia Building, it-3 Sular, Triq Aldo Moro, Il-Marsa MRS 9065. Dawn id-dispożizzjonijiet ġenerali għandhom jiġu meqjusa bħala parti integrali minn din is-sejħa għall-applikazzjonijiet.

L-indirizz elettroniku tad-Dipartiment huwa (recruitment.probaton@gov.mt).

L-10 ta' Lulju, 2026

Other General Provisions

8. Other general provisions concerning this call for applications, with particular reference to:

applicable benefits, conditions and rules/regulations;
lateral applications;
reasonable accommodation for registered persons with disability;
submission of recognition statements in respect of qualifications;
qualifications at a higher level;
comparative level of Public Sector employees;
renouncement of pending applications;
publication of the result;
medical examination;
the process for the submission of petitions concerning the result;
access to application forms and related details;
retention of documents,

may be accessed from (https://peopleandstandards.gov.mt/media/PDFs/Resourcing/GenProvs/GeneralProvisions_ENG.pdf) or may be obtained from Department of Probation and Parole, Millennia Building, 3rd Floor, Triq Aldo Moro, Marsa MRS 9065. These general provisions are to be regarded as an integral part of this call for applications.

The email address of the receiving Department is (recruitment.probation@gov.mt).

10th July, 2026

REGOLATUR GĦAS-SERVIZZI TAL-ENERĠIJA U L-ILMA

Deċiżjoni Nru 1 tal-2026 tat-12 ta' Ġunju, 2026, li temenda d-Deċiżjoni Nru 01/2011/ED tal-31 ta' Marzu, 2011, kif emendata bid-Deċiżjoni Nru 01/2016 tal-14 ta' Jannar, 2016

Ir-Regolatur għas-Servizzi tal-Enerġija u l-Ilma approvat id-Deċiżjoni Nru 1 tat-12 ta' Ġunju, 2026, li temenda d-Deċiżjoni Nru 01/2011/ED tal-31 ta' Marzu, 2011.

Il-marġni massimu taż-żieda fil-prezz bl-imnut għall-istazzjonijiet tal-petrol, kif rivedut permezz tad-Deċiżjoni Nru 9 tal-20 ta' Ġunju, 2019, jibqa' kif stabbilit f'dik id-Deċiżjoni.

Id-Deċiżjoni tista' titniżżel minn (https://www.rews.org.mt/mt/notifikazzjonijiet-tad-decizjonijiet/).

L-10 ta' Lulju, 2026

REGULATOR FOR ENERGY AND WATER SERVICES

Decision No. 1 of 2026 of the 12th June, 2026, amending Decision No 01/2011/ED of the 31st March, 2011, as amended by Decision No. 01/2016 of the 14th January, 2016

The Regulator for Energy and Water Services has approved Decision no. 1 of 12th June, 2026, amending Decision No. 01/2011/ED of the 31st March, 2011.

The maximum retail mark up for petroleum filling stations as revised by means of Decision No. 9 of 20th June, 2019 remains as determined by that Decision.

The Decision may be downloaded from (https://www.rews.org.mt/decision-notices/).

10th July, 2026

ATT DWAR L-ELEZZJONIJIET ĠENERALI
(KAP. 354)

Avviż

Il-Kummissjoni Elettorali tgħarraf illi, skont id-dispożizzjonijiet tal-artikolu 51 tat-Erbatax-il Skeda tal-Att dwar l-Elezzjonijiet Ġenerali (Kap. 354), ir-rapporti u dikjarazzjonijiet ikkontemplati fl-artikolu 50 tal-Erbatax-il Skeda tal-Att imsemmi hawn fuq intbagħtu lil dak li hu ffirmat hawn taħt fid-data li tidher ma' ġenb l-isem ta' kull kandidat, jiġifieri:

GENERAL ELECTIONS ACT
(CAP. 354)

Notice

The Electoral Commission notifies that, in accordance with the provisions of article 51 of the Fourteenth Schedule of the General Elections Act (Cap. 354), the retums and declarations contemplated in article 50 of the Fourteenth Schedule of the aforesaid Act were transmitted to the undersigned on the date shown against the name of each candidate, viz:

L-EWWEL DISTRETT – *FIRST DIVISION*

Azzopardi Tanti Keith John - 11-6-26
Carabott Darren - 11-6-26
Debattista Jude-Taddeo k/a Deo - 10-6-26
Vella Nigel - 11-6-26
Mifsud Bonnici Paula - 11-6-26

IT-TIENI DISTRETT – *SECOND DIVISION*

Abela Robert - 10-6-26
Spiteri Stephen - 11-6-26
Caruana Clyde - 8-6-26
Bedingfield Glenn - 11-6-26
Zerafa Civelli Alison - 10-6-26

IT-TIELET DISTRETT – *THIRD DIVISION*

Spiteri Stephen - 11-6-26
Fearne Christopher - 10-6-26
Bonett Christian Paul - 11-6-26
Bonnici Owen - 10-6-26
Abela Carmelo - 10-6-26

IR-RABA' DISTRETT – *FOURTH DIVISION*

Sammut Mark Anthony - 11-6-26
Fearne Christopher - 10-6-26
Camilleri Byron - 11-6-26
Attard Jonathan - 11-6-26
Piccinino Michael Richard - 11-6-26

IL-ĦAMES DISTRETT – *FIFTH DIVISION*

Abela Robert - 10-6-26
Farrugia Omar - 11-6-26
Bezzina Anthony k/a Toni - 11-6-26
Borg Manchè Conrad - 11-6-26
Dalli Miriam - 11-6-26

IS-SITT DISTRETT – *SIXTH DIVISION*

Caruana Cilia Jerome - 11-6-26
Borg Ian - 10-6-26
Schembri Saviour k/a Silvio - 11-6-26
Borg Julian - 11-6-26
Cutajar Rosianne - 11-6-26

IS-SEBA' DISTRETT – *SEVENTH DIVISION*

Borg Ian - 10-6-26
Delia Adrian - 11-6-26
Farrugia Julia - 9-6-26
Agius Galea Malcolm Paul - 11-6-26
Borg Rebekah-Ann - 11-6-26

IT-TMIEN DISTRETT – *EIGHTH DIVISION*

Delia Adrian - 11-6-26
Caruana Clyde - 8-6-26
Grech John Joseph - 11-6-26
Fenech Adami Joseph k/a Beppe - 11-6-26
Schembri Justin - 11-6-26

ID-DISA' DISTRETT – *NINTH DIVISION*

Grima Clifton - 11-6-26
Falzon Michael - 10-6-26
Giglio Joseph - 11-6-26
Borg Bonello Eve - 11-6-26
Perici Calascione Alexander - 11-6-26

L-GĦAXAR DISTRETT – *TENTH DIVISION*

Giglio Joseph - 11-6-26
Borg Manchè Conrad - 11-6-26
Falzon Michael - 10-6-26
Grima Clifton - 11-6-26
Sammut Mark Anthony - 11-6-26

IL-ĦDAX-IL DISTRETT – *ELEVENTH DIVISION*

Dalli Miriam - 11-6-26
Bartolo Ivan - 11-6-26
Agius Decelis Anthony - 8-6-26
Grech Bernard - 11-6-26
Borg Rebekah-Ann - 11-6-26

IT-TNAX-IL DISTRETT – *TWELFTH DIVISION*

Borg Alexander - 11-6-26
Castillo Ivan - 11-6-26
Attard Jonathan - 11-6-26
Galea Graziella - 11-6-26
Bugeja Said Alicia Maree Beth Sephora - 11-6-26

IT-TLETTAX-IL DISTRETT – *THIRTEENTH DIVISION*

Borg Alexander - 11-6-26
Camilleri Clint - 11-6-26
Refalo Anthony - 11-6-26
Galea Beppe - 10-6-26
Abela Joetienne - 11-6-26

Kandidati eletti bħala Membri tal-Kamra tad-Deputati skont id-dispożizzjonijiet tal-*proviso* tas-subartikolu (1) tal-artikolu 52 tal-Kostituzzjoni ta' Malta.

Candidates elected as Members of the House of Representatives in accordance with the proviso of subarticle (1) of article 52 of the Constitution of Malta.

Abela Chetcuti Janice – 10-6-26
Tabone Frank Anthony – 10-6-26

Il-Kummissjoni Elettorali tgħarraf ukoll illi kull min jixtieq jispezzjona rapport jew dikjarazzjoni, jew min jixtieq jikseb kopja minn dawn jista' jagħmel hekk fl-Uffiċċju tal-Kummissjoni Elettorali, Ex-Trade Fair Grounds, In-Naxxar, mit-Tnejn sal-Ġimgħa sa nhar il-Ġimgħa, is-17 ta' Lulju, 2026, bejn id-9.00 a.m. u nofsinhar billi jħallas id-dritt preskritt.

The Electoral Commission further notifies that any person wishing to inspect any such retum or declaration, or any person wishing to obtain copies of same may do so at the Office of the Electoral Commission, Ex-Trade Fair Grounds, In-Naxxar, from Monday to Friday up to Friday, 17th July, 2026, from 9.00 a.m. to noon on payment of the prescribed fee.

J. GALEA
A/Kummissjonarju Elettorali Prinċipali

J. GALEA
A/Chief Electoral Commissioner

Uffiċċju tal-Kummissjoni Elettorali,
Ex-Trade Fair Grounds,
In-Naxxar.

Office of the Electoral Commission,
Ex-Trade Fair Grounds,
In-Naxxar.

L-10 ta' Lulju, 2026

10th July, 2026

AVVIŻ TAT-TEŻOR

Fidwa taż-0.10% Stock Tal-Gvern ta' Malta 2026 IV

Skont u għall-finijiet ta' paragrafu 4 taċ-Ċirkolarijiet tal-Offerti ppublikati fil-Gazzetta tal-Gvern, (i) tat-23 ta' Lulju 2021 taħt Avviż Nru. 1025 u (ii) tal-5 ta' Novembru 2021 taħt Avviż Nru. 1464 it-Teżor javża li l-iStock kollu taż-0.10% Stock tal-Gvern ta' Malta 2026 IV li għandu valur nominali ta' €183,000,000 ser jinfeda b'parita` fl-20 ta' Lulju 2026.

L-aħħar ħlas tal-imgħax dovut għall-perjodu bejn l-20 ta' Jannar 2026 u d-19 ta' Lulju 2026 (iż-żewġ dati nklużi) ser isir fid-data tal-fidwa tal-iStock nhar l-20 ta' Lulju 2026 bir-rata ta' 0.05% lill-persuni kollha li fit-28 ta' Ġunju 2026 kienu reġistrati bħala detenturi tal-iStock fir-Reġistru tal-Borża ta' Malta.

Il-kapital ser jitħallas lura fl-20 ta' Lulju 2026 lill-persuni kollha li fit-28 ta' Ġunju 2026 kienu reġistrati bħala detenturi tal-iStock fir-Reġistru tal-Borża ta' Malta.

L-10 ta' Lulju, 2026

TREASURY NOTICE

Redemption of the 0.10% Malta Government Stock 2026 IV

Pursuant to and for the purpose of paragraph 4 of the Offering Circulars published in the Government Gazette of (i) 23 July 2021 under Notice No. 1025 and (ii) 5 November 2021 under Notice No. 1464, the Treasury hereby gives notice that all of the 0.10% Malta Government Stock 2026 IV that is, €183,000,000 nominal will be redeemed at par on 20 July 2026.

The final interest payment covering the period from 20 January 2026 to 19 July 2026 (both days inclusive) will be payable on 20 July 2026 at the rate of 0.05% to all the persons registered as holders in the Register of the Malta Stock Exchange on 28 June 2026.

The principal will be repaid on 20 July 2026 to all the persons registered as holders in the Register of the Malta Stock Exchange on 28 June 2026.

10th July, 2026

CENTRAL BANK OF MALTA

ASSETS AND LIABILITIES AS AT 31 MAY 2026

	€		€
Gold and gold receivables	54,533,212	Banknotes in circulation	1,899,975,870
Claims on non-euro area residents in fcy	1,366,630,335	Liabilities related to monetary policy operations	4,062,311,644
Claims on euro area residents in fcy	246,998,723	Other liabilities on euro area credit institutions in euro	35,316,654
Claims on non-euro area residents in euro	939,036,492	Debt certificates issued	-
Lending related to monetary policy operations	74,200,000	Liabilities to other euro area residents in euro	952,911,102
Other claims on euro area credit institutions in euro	1,168,539	Liabilities to non-euro area residents in euro	16,704,592
Securities of euro area residents in euro	2,780,295,022	Liabilities to euro area residents in fcy	294,853,105
General government debt in euro	-	Liabilities to non-euro area residents in fcy	-
Intra-Eurosystem claims	2,622,734,036	Counterpart of special drawing rights allocated by the IMF	303,328,226
Items in course of settlement	7,890,615	Intra-Eurosystem liabilities	548,282,250
Other assets	643,318,721	Items in course of settlement	-
		Other liabilities	62,093,902
		Provisions	123,055,799
		Revaluation accounts	41,593,434
		Capital and reserves	396,379,117
	8,736,805,695		**8,736,805,695**

AMY CAMILLERI
HEAD
FINANCIAL CONTROL

OLIVER BONELLO
DEPUTY GOVERNOR
FINANCIAL STABILITY

MINISTERU GĦAL GĦAWDEX

Il-Unit tal-Kultura fi ħdan id-Direttorat għall-Wirt Kulturali, Ministeru għal Għawdex, jixtieq jgħarraf li qed jippubblika l-applikazzjonijiet u regolamenti għal parteċipazzjoni f'kompetizzjonijiet tal-Milied 2026 fl-'Iskema Presepji esibiti għall-pubbliku f'Għawdex".

Tagħrif dwar dawn il-kompetizzjonijiet jista' jinkiseb mit-Taqsima tal-Kultura, Banca Giuratale, Pjazza Indipendenza, Ir-Rabat, Għawdex.

Formoli tal-applikazzjoni jinkisbu mill-imsemmi uffiċċju u għandhom jaslu fl-istess uffiċċju mhux iktar tard minn nhar il-Ħamis, l-1 ta' Ottubru, 2026.

L-10 ta' Lulju, 2026

MINISTRY FOR GOZO

The Culture Unit within the Cultural Heritage Directorate, Ministry for Gozo, notifies that it has published the applications and regulations for participation in competitions in Christmas 2026 'Scheme for Cribs for public exhibition in Gozo'.

Further Information can be obtained from the Culture Unit, Banca Giuratale, Pjazza Indipendenza, Victoria, Gozo.

Application forms may be obtained from the abovementioned office and must be returned by not later than Thursday, 1st October, 2026.

10th July, 2026

TRANSPORT MALTA

Avviż lis-Sidien ta' Vetturi li Tneħħew mit-Triq

Skont ir-Regolamenti dwar l-Ikklampjar u t-Tneħħija ta' Vetturi bil-Mutur u Oġġetti ta' Ingombru SL.65.13, Transport Malta qiegħda b'dan l-avviż tippubblika lista ta' vetturi li tneħħew mit-toroq għar-raġuni li marru kontra l-Att dwar ir-Reġistrazzjoni ta' Vetturi bil-Mutur (Kap. 368) u Regolamenti dwar ir-Reġistrazzjoni u l-Liċenzjar ta' Vetturi bil-Mutur, L.S. 368.02 u li ma ttieħdux lura mis-sidien legali tagħhom.

Il-lista tinkludi deskrizzjoni tal-vettura. Dawn il-vetturi qed jiġu miżmuma fil-compound ta' Transport Malta.

Is-sidien rispettivi huma ġentilment mitluba sabiex jieħdu lura l-vettura tagħhom mingħand Transport Malta billi jissottomettu prova li huma s-sidien tal-vettura inkwistjoni filwaqt li għandu jsir il-ħlas tat-taxxa tar-reġistrazzjoni applikabbli, liċenzji, kontravenzjonijiet u miżati amministrattivi oħra li jkunu dovuti.

Vetturi li jibqgħu mhux miġbura u li għalihom ma jsir l-ebda ħlas għal-liċenzji, kontravenzjonijiet, taxxa applikabbli u drittijiet oħra sa nhar is-17 ta' Lulju, 2026, se jiġu rkantati u, jekk mhux mibjugħa, se jiġu meqruda.

Aktar informazzjoni tista' tinkiseb bin-numru tat-telefown 2556 4134 bejn id-9.30 a.m. u s-2.30 p.m., jew permezz ta' ittra elettronika lil (auctions.tm@transport.gov.mt).

TRANSPORT MALTA

Notice to Owners of Vehicles Removed from the Road

In accordance with the Clamping and Removal of Motor Vehicles and Encumbering Objects Regulations SL.65.13, Transport Malta is hereby publishing a list of vehicles that were removed from the road for being in breach of the Motor Vehicles Registration and Licensing Act (Cap. 368) and the Registration and Licensing of Motor Vehicles Regulations S.L. 368.02 and which have not been retrieved by their lawful owners.

The list includes a description of the removed motor vehicle. The vehicles are currently being stored at Transport Malta's compound.

Respective owners are to retrieve their motor vehicle from Transport Malta upon submission of proof of ownership and upon payment of the applicable registration tax, licences, contraventions and other administration fees that may be due.

Vehicles which are not retrieved and for which any applicable registration tax, licences, contraventions and other fees are not paid by 17th July, 2026, will be auctioned and, if not sold, will be destroyed.

Further information may be obtained by telephone number 2556 4134 between 9.30 a.m. and 2.30 p.m., or by email to (auctions.tm@transport.gov.mt).

Għamla *Make*	Mudell *Model*	Kulur *Colour*	Nru tar-Reġistrazzjoni/Chassis *Registration/Chassis No.*	Lokalità ta' Tneħħija *Locality of Removal*
Honda	Accord	Ikħal	EBU262	L-Imsida
Peugeot	207	Iswed	EC329LW	Birkirkara

Għamla *Make*	Mudell *Model*	Kulur *Colour*	Nru tar-Reġistrazzjoni/Chassis *Registration/Chassis No.*	Lokalità ta' Tneħħija *Locality of Removal*
Volkswagen	Polo	Iswed	ACX712	Tas-Sliema
Ssang Yong	Rexton	Iswed	BBQ528	Il-Qajjenza
Audi	A6	Griż	ABV164	Il-Qajjenza
BMW	116D	Abjad	ACP771	Ħal Kirkop
Hyundai	Getz	Griż	DBL285	Il-Mosta
Mercedes	SLA180	Iswed	WV71RVA	In-Naxxar
Chevrolet	Lacetti	Griż	EBZ402	Is-Swieqi
Smart	Fortwo	Abjad	EBX552	Is-Swieqi
Mazda	CX3	Aħmar	CEH254	Is-Swieqi
Volkswagen	Polo	Iswed	DCW054	Tas-Sliema
Toyota	Hilux	Ikħal	FBH662	Il-Marsa
Range Rover	Sport	Iswed	REI6YXF	Burmarrad
Mini	Cooper	Ikħal	GV PV 29	Il-Mosta
Toyota	Dyna	Abjad	ACO921	L-Imrieħel
Skoda	Felicia	Abjad	FAJ485	Il-Fgura
Smart	Fortwo	Iswed	BEN418	Il-Marsa
Toyota	Vitz	Isfar	CCM026	Ħal Kirkop
Mitsubishi	Pajero Junior	Abjad	FBR037	Santa Venera
Citroen	C1	Griż	FBW352	Il-Fgura

L-10 ta' Lulju, 2026

10th July, 2026

AĠENZIJA GĦAR-REĠISTRAZZJONI TAL-ARTIJIET

Lista ta' offerti u direct order contracts mogħtija mill-Aġenzija għar-Reġistrazzjoni tal-Artijiet matul il-perjodu mill-1 ta' Jannar, 2026 sat-30 ta' Ġunju, 2026, skont ir-Regolament 111 (2) tar-Regolamenti tal-Kuntratti Pubbliċi L.S. 601.03*.

L-10 ta' Lulju, 2026

LAND REGISTRATION AGENCY

List of tenders and direct order contracts awarded by the Land Registration Agency during the period between 1st January, 2026 and 30th June, 2026, published in terms of Regulation 111 (2) of the Public Procurement Regulations S.L. 601.03*.

10th July, 2026

Offerti/*Tenders*

Nru ta' Referenza tal-Offerta *Tender Reference Number*	Isem tal-Offerta/Suġġett tal-Offerta *Tender Name/Subject of Tender*	Data tal-Għotja *Award Date*	Isem il-Kuntrattur *Contractor's Name*	Valur tal-Kuntratt Esklużi VAT (skont POF - inklużi Varjazzjonijiet u/jew Estensjonijiet u/jew repetizzjonijiet *Contract Value Excl. VAT (As per POF – including Variations and/or Extensions and/or Repetitions)*
SPD6/2025/059	Tender for the provision of accounting experts services to design and test property valuation tools for the lands authority	16.05.2026	Alecta Advisors	€58,495.00

Direct Order Contracts

It-threshold għad-direct order hija ta' €5,000 eskluża l-VAT. Jekk awtorità kontraenti tqis li kwotazzjoni taħt it-threshold stabbilita hija ta' importanza sinifikanti, din tista' tiġi inkluża.
Threshold set for direct orders stands at €5,000 excl. VAT. Should a contracting authority deem that a direct order below the set threshold is of significant importance, it can also be included.

Nru ta' Referenza tad-Direct Contracts *Direct Order Reference Number*	Isem tad-Direct Contracts/ Suġġett tad-Direct Contracts *Direct Order Name/Subject of Direct Order*	Data tal-Approvazzjoni *Approval Date*	Isem il-Kuntrattur *Contractor's Name*	Ammont tal-Kuntratt eskluża l-VAT *Contract Value Excl. VAT*
DO/LA/26/01	Bingemma Survey	09.01.2026	Prismatik	€7,600.00
	External financial audit for the year ended 31 December 2025	13.01.2026	Quazar	€8,000.00
	Assisting the architects with the valuation related to a plot of land at Ghaxaq	04.02.2026	Nouv	€7,000.00
	CCTV system including 45 cameras	16.02.2026	Signal 8 Security Services	€46,250.00
DO/LA/26/12	Design, development and commissioning of a mobile application.	12.03.2026	Inifnite Fusion	€93,000.00
DO/LA/26/15	Land Surveying at Forte San Salvatore, Vittoriosa	17.03.2026	Professional Survey Services	€6,000.00
DO/LA/26/16	Verification of costs at ISTC	17.03.2026	NB Engineering Services	€8,750.00
DO/LA/26/14	Surrounding the perimeter of Selmun Palace with Fencing	17.03.2026	Cubed Turnkey Projects	€35,382.79

AMMINISTRAZZJONI TAT-TAXXA U D-DWANA TA' MALTA

Kuntratti mogħtija mill-Amministrazzjoni tat-Taxxa u d-Dwana ta' Malta, ippubblikati skont ir-Regolament 111(2) tal-Public Procurement Regulations (A.L. 352/2016).

L-10 ta' Lulju, 2026

Ref. Nru *Ref. No.*	Suġġett *Subject*	Data tal-għotja *Awarded Date*	Isem il-Kuntrattur *Contractor's Name*	Valur tal-Kuntratt eskluża l-VAT *Contract Value Excl. VAT*
Contract dated: 1st July 2026	Contract for services for 6 months	1st July 2026	Mr Noel Bartolo	€12.62/hour
Contract dated: 1st July 2026	Contract for services for 6 months	1st July 2026	Mr Donald Cauchi	€15.09/hour
Contract dated: 1st July 2026	Contract for services for 6 months	1st July 2026	Mr Martin Debattista	€15.09/hour

MALTA TAX AND CUSTOMS ADMINISTRATION

Contracts awarded by the Malta Tax and Customs Administration, published in terms of Regulation 111(2) of the Public Procurement Regulations (L.N. 352/2016).

10th July, 2026

Ref. Nru *Ref. No.*	Suġġett *Subject*	Data tal-għotja *Awarded Date*	Isem il-Kuntrattur *Contractor's Name*	Valur tal-Kuntratt eskluża l-VAT *Contract Value Excl. VAT*
Contract dated: 1st July 2026	Contract for services for 6 months	1st July 2026	Mr Mario Ellul	€11.65/hour
Contract dated: 1st July 2026	Contract for services for 6 months	1st July 2026	Mr Aldo Mifsud	€16.99/hour
Contract dated: 1st July 2026	Contract for services for 6 months	1st July 2026	Mr Albert Zammit	€16.99/hour
Contract dated: 15th July 2026	Contract for services for 5.5 months	15th July 2026	Mr Paul Bonello	€19.97/hour
Contract dated: 26th April 2026	Contract for services for 12 months	26th April 2026	Mr Sacha Borg	€82.08/hour

AĠENZIJA SAPPORT

Lista ta' kwotazzjonijiet u direct contracts approvati mogħtija minn Aġenzija Sapport matul il-perjodu bejn l-1 ta' Jannar, 2026 u t-30 ta' Ġunju, 2026, ippubblikata skont l-Artikolu 111(2) tar-Regolamenti dwar il-Kuntratti Pubbliċi (S.L. 601.03).

L-10 ta' Lulju, 2026

AĠENZIJA SAPPORT

List of quotations and direct contracts awarded by Aġenzija Sapport during the period between 1st January, 2026, and 30th June, 2026 published in terms of Regulation 111(2) of the Public Procurement Regulations S.L. 601.03.

10th July, 2026

Kwotazzjonijiet/*Quotations*

Nru *No.*	Numru ta' Ref. tal-Kwotazzjoni *Quotation Ref. Number*	Isem tal-Kwotazzjoni/ Suġġett tal-Kwotazzjoni *Quotation Name/Subject of Quotation*	Data tal-Għotja *Award Date*	Isem tal-Kuntrattur *Contractor's name*	Valur tal-Kuntratt VAT Eskluża *Contract Value Excl. VAT*
1	SAPP.25.1320	Call for Quotation for the Services of Occupational Health and Safety Risk Assessment including Reports for premises of Aġenzija Sapport	28.01.2026	QPM Limited	€5,060.00
2	AS.PROC.25.13	Call for Quotations for the Provision of Psychologist Services for Aġenzija Sapport	07.01.2026	Willingness	€8,800.00
3	AS.PROC.25.32	The Provision of Mechanical Services for the Fleet Vehicles of Aġenzija Sapport	13.04.2026	Christopher Cutajar	€6,556.56

Direct Contracts

Nru *No.*	Numru ta' Ref. tad-Direct Contract *Direct Contract Ref. Number*	Isem tad-Direct Contract/ Suġġett tad-Direct Contract *Direct Contract Name/ Subject of Direct Contract*	Data tal-Għotja *Award Date*	Isem tal-Kuntrattur *Contractor's name*	Valur tal-Kuntratt VAT Eskluża *Contract Value Excl. VAT*
1	AS.PROC.26.05	Provision of Legal Services related to GDPR to Aġenzija Sapport	27.01.2026	Dr Clayton Silvio	€12,000.00

Nru *No.*	Numru ta' Ref. tad-Direct Contract *Direct Contract Ref. Number*	Isem tad-Direct Contract/ Suġġett tad-Direct Contract *Direct Contract Name/ Subject of Direct Contract*	Data tal-Għotja *Award Date*	Isem tal-Kuntrattur *Contractor's name*	Valur tal-Kuntratt VAT Eskluża *Contract Value Excl. VAT*
2	AS.PROC.26.11	Provision of Speech Language Pathology Services to Service Users within the ACTU of Aġenzija Sapport	02.02.2026	Ms Ann Marie Sant	€7,000.00
3	AS.PROC.26.10	Provision of Speech Language Pathology Services to Service Users within the ACTU of Aġenzija Sapport	02.02.2026	Mr Ramon Zammit	€7,000.00
4	AS,PROC.26.18	Provision of Legal Services to Aġenzija Sapport	02.03.2026	Dr Hermann Mula	€9,000.00
5	AS.PROC.26.21	Document Archiving Services	18.02.2026	Rentastore Malta	€8,000.00
6	AS.PROC.26.35	Provision of Specialist Advisory support for the Services within the Operations Directorate of Aġenzija Sapport	23.04.2026	Dr Anthony Zahra	€9,000.00
7	AS.PROC.26.43	Website and Maintenance, and Adhoc work services	11.02.2026	Zigpress	€38,160.00
8	AS.PROC.26.09	Refurbishment and Capital works at Balluta Premises	16.03.2026	Richmond Foundation	€99,961.92
9	AS.PROC.26.34	Consolidation and Development of service users Database system	20.05.2026	Ixead	€139,944.00
10	AS.PROC.26.47	Leasing of Additional Premises in Millenia, Marsa	16.06.2026	Unitrade LTD	€270,000.00
11	PO069435	Furniture for Ħal Kirkop Residence	04.05.2026	Index Furniture	€7,028.31
12	PO069439	Furniture for STILC Offices	05.05.2026	Index Furniture	€6,864.90
13	PO069368	Bocce Pitch Works	22.04.2026	Gardania Gardening and Landscaping	€9,757.50
14	AS.PROC.26.52	Lease of Car Spaces in Ħandaq l/o Ħal Qormi	20.05.2026	D.Peak Ltd	€7,200.00
15	AS.PROC.25.26	The Provision of Nursing Services for the SIL Dept. of Aġenzija Sapport in Malta and Gozo	16.01.2026	Matter of Care Operating Ltd	€6,816.72
16	AS.PROC.25.54	Mental Health First Aid Training to Aġenzija Sapport	06.02.2026	Richmond Foundation	€8,250.00
17	AS.PROC.26.13	Advisory Services on the EU Disability Card and EU Parking Card Directive	06.02.2027	Eleven 11 Advisory	€6,000.00
18	AS.PROC.26..41	Provision of Services of Clerks I (including customer care duties), for Aġenzija Sapport	22.06.2026	Kerber Securities Ltd	€85,471.20
19	AS.PROC.26.55	Leasing of PDC Offices Level 3	30.06.2026	Cutrico Limited	€88,087.77

Nru *No.*	Numru ta' Ref. tad-Direct Contract *Direct Contract Ref. Number*	Isem tad-Direct Contract/ Suġġett tad-Direct Contract *Direct Contract Name/ Subject of Direct Contract*	Data tal-Għotja *Award Date*	Isem tal-Kuntrattur *Contractor's name*	Valur tal-Kuntratt VAT Eskluża *Contract Value Excl. VAT*
20	AS.PROC.26.44	Printing of Blue Badge Cards and EU Disability Cards	14.06.2026	Galaxy Ltd	€81,720.00
21	AS.PROC.26.12	Mechanical, Electrical and Plumbing works at Gżira Premises	30.03.2026	Alan Calleja obo Homeworx	€48,947.00
22	AS.PROC.26.43	NAPPI Training and Recertification for 2026	15.06.2026	NAPPI UK	€22,687.89
23	PO 69604	Waterproofing works at Ħaż-Żabbar Residence	29.05.2026	Pierre Bonello	€5,900.00
24	PO 69179	Electrical, Mechanical and Plumbing Works at Gżira Day Centre	13.03.2026	Alan Calleja/ Homeworx	€48,947.00

KUNSILL LOKALI ĦAL GĦARGĦUR

Festa ta' San Bartilmew – 30 ta'Awwissu, 2026

Armar ta' Gabbani

Il-Kunsill Lokali Ħal Għargħur javża li qed jilqa' applikazzjonijiet għall-armar ta' gabbani fl-okkażjoni tal-festa ta' San Bartilmew. L-applikazzjonijiet għandhom jaslu fl-Uffiċċju tal-Kunsill Lokali Ħal Għargħur sa mhux aktar tard mit-Tnejn, 10 ta' Awwissu, 2026.

Flimkien mal-applikazzjoni, l-applikanti għandhom jipprovdu:

Il-karta tal-identità tagħhom
Ritratt tal-gabbana
Ċertifikat mid-Dipartiment tat-Taxxa fuq il-VAT
Liċenzja tal-kummerċ
Ċertifikat maħruġ mid-Dipartiment tas-Sahha Pubblika

Jekk xi dokument minn dawn ma jigix ippreżentat, l-applikazzjoni ma tintlaqax.

Għandu jithallas dritt skont l-Avviż Legali 119/2002.

L-10 ta' Lulju, 2026

ĦAL GĦARGĦUR LOCAL COUNCIL

Feast of Saint Bartholomew – 30th August, 2026

Setting up of Kiosks

The Ħal Għargħur Local Council notifies that it is accepting applications for the setting up of kiosks for the occasion of the feast of Saint Bartholomew. These applications are to reach the office of the Ħal Għargħur Local Council by not later than Monday, 10th August, 2026.

Together with the application, the applicants have to submit:

Their identity card
A photo of the kiosk
A certification from the VAT Department
A trade licence
A certificate issued by the Department of Public Health

If one of these documents is not presented, the application will not be accepted.

A fee should be paid in accordance to Legal Notice 119/2002.

10th July, 2026

KUNSILL LOKALI ĦAŻ-ŻEBBUĠ

Irmunkar ta' Vetturi

Il-Kunsill Lokali Ħaż-Żebbuġ jgħarraf li dawn il-vetturi kienu pparkjati għal diversi xhur bil-liċenzja skaduta, u ġew ittowjati fit-22 ta' Ġunju, 2026, u meħuda għand Ta' Robba

ĦAŻ-ŻEBBUĠ LOCAL COUNCIL

Towing of Vehicles

The Ħaż-Żebbuġ Local Council notifies that these vehicles which were parked for a long period with an expired licence, were towed on the 22nd of June, 2026, and

Recycling Plant, Ħal Kirkop, wara tmint ijiem ta' avviż għall-finijiet ta' Artikolu 8A, tal-Avviż Legali 94 tal-1977, kif emendat bl-avviż legali ta' subsidiary legislation 65.13 (Regolament dwar l-ikklampjar u t-tneħħija ta' oġġetti ta' ingombru).

Jekk sidien il-vetturi ma jmorrux għalihom fiż-żmien stipulat mil-liġi, dawn se jiġu skreppjati.

Vettura 1:
NPS report: 6/POL/2749/2026
Numri ta' reġistrazzjoni t-tnejn preżenti: CCI 463
Għamla: Transit
Triq l-Imdina, Ħaż-Żebbuġ

Vettura 2:
NPS report: 6/POL/2750/2026
Numri ta' reġistrazzjoni: Mhux preżenti
Għamla: VW Vento
Triq it-Taqtigħa, Ħaż-Żebbuġ

L-10 ta' Lulju, 2026

taken to Ta' Robba Recycling Plant, Ħal Kirkop, after being notified for 8 days as in virtue of Section 8A of Legal Notice 94 of 1977, as amended by the legal notice of subsidiary legislation 65.13 (Traffic Regulations and Removal of Encumbering Objects).

If the owners of the said vehicles do not show up within the stipulated time frame, these vehicles will be scrapped.

Vehicle 1:
NPS report: 6/POL/2749/2026
Number plates both present: CCI 463
Make: Transit
Triq l-Imdina, Ħaż-Żebbuġ

Vehicle 2:
NPS report: 6/POL/2750/2026
Number plates: Not present
Make: VW Vento
Triq it-Taqtigħa, Ħaż-Żebbuġ

10th July, 2026

AWTORITÀ TAL-ARTIJIET

L-Uffiċjal Kap Eżekuttiv, Awtoritàtal-Artijiet, jgħarraf li:

Offerti ssiġillati għall-avviżi li ġejjin għandhom jintefgħu fil-kaxxa tal-offerti tal-Awtorità tal-Artijiet, Berġa tal-Baviera, Il-Belt Valletta, sal-10.00 a.m. tal-Ħamis, 16 ta' Lulju, 2026.

Avviż Nru 18. Kiri, għall-perjodu li fadal tal-kirja preżenti li jintemm fil-21 ta' Ottubru, 2039, tal-kjosk vojt tale quale fi Pjazza Tritoni, il-Belt Valletta, kif muri bl-aħmar fuq il-pjanta P.D.2018_0209 (part of). Il-kerrej preżenti ma jridx jibqa' fil-kirja u terz interessat lest li jidħol għar-rimanenti perjodu ta' din il-kirja. Dan it-terz interessat għandu d-dritt tal-ewwel rifjut riżervat favurih skont Artikolu Nru 3 (1) tal-Avviż Legali Nru 573.02. L-offerti għandhom ikunu akkumpanjati b'bid-bond għall-ammont ta' €50,000 kif stipulat fil-kundizzjonijiet tal-offerta. Offerti anqas mill-ammont ta' sebgħa u għoxrin elf u tliet mija u ħamsa u sebgħin ewro (€27,375) fis-sena ma jiġux ikkunsidrati. Irid isir ħlas ta' €50 għad-dokumenti tal-offerta.

Avviż Nru 19. Kiri għall-perjodu ta' ħmistax-il (15) sena ta' garaxx offrut bħala tale quale, liema fond għandu kejl ta' madwar wieħed u tletin punt deċimali sebgħa tnejn metru kwadru (31.72m²) sal-għoli ta' ħdax-il (11) filati, f'Nru 6, l'hemm minn Triq il-Ħarruba, Ħal Safi, kif muri bl-aħmar fuq il-pjanta P.D.174_82_1_6. L-arja ta' fuq dan il-garaxx ma hijiex inkluża. Dan il-garaxx ma jkunx jista' jiġi mifdi bl-ebda skema tal-garaxxijiet matul din il-kirja. L-offerti għandhom ikunu akkumpanjati b'bid-bond għall-ammont ta'

LANDS AUTHORITY

The Chief Executive Officer, Lands Authority, notifies that:

Sealed tenders in respect of the following advertisements have to be deposited in the tender box at the Lands Authority, Auberge de Baviere, Valletta, by 10.00 a.m. on Thursday, 16th July, 2026.

Advt No. 18. Lease, for the remaining period of the present lease which ends on the 21st October, 2039, of the bare kiosk tale quale at Piazza Tritoni, Valletta, as shown edged in red and marked kiosk No. 2 on plan P.D.2018_0209 (part of). The present tenant does not want to remain in the lease and an interested third party is ready to assume the remaining term of this lease. The interested third party has been reserved the right of first refusal as per Article No. 3 (1) of Legal Notice 573.02.Tenders are to be accompanied by a bid-bond for an amount of €50,000 as stipulated in the tender conditions. Offers below the amount of twenty-seven thousand and three hundred and seventy-five euro (€27,375) per annum will not be considered. A fee of €50 will be charged for the tender documents.

Advt No. 19. Lease for a period of fifteen (15) years of garage, offered as tale quale measuring around thirty-one decimal point seven two square metres (31.72m²) up to the height of eleven (11) courses (filati) at No. 6, Off Triq Il-Ħarruba, Ħal Safi, as shown edged in red on the plan P.D. 174_82_1_6. The airspace of this garage is not included. This garage cannot be redeemed with any garage scheme for the duration of this lease. Tenders are to be accompanied by a bid-bond for an amount of €5,400 as stipulated in the tender

€5,400 kif stipulat fil-kundizzjonijiet tal-offerta. Offerti anqas mill-ammont ta' elf u tmien mitt ewro (€1,800) fis-sena ma jiġux ikkunsidrati. Din l-offerta tista' tkun suġġetta għal dritt magħruf bħala dritt tal-ewwel rifjut skont artikolu Nru 32 tal-Kapitolu Nru 573 tal-Liġijiet ta' Malta. Irid isir ħlas ta' €50 għad-dokumenti tal-offerta

Dawn l-avviżi qegħdin jiġu ppubblikati bħala stedina għall-pubbliku sabiex jakkwista d-dokumenti tal-offerta online. L-offerenti għandhom jirreferu għall-kundizzjonijiet kollha tad-dokument tal-offerta u huma mitluba li jaqraw sew dawn id-dokumenti. L-offerti għandhom isiru biss fuq il-formola preskritta, li flimkien mal-kundizzjonijiet rilevanti u dokumenti oħra jistgħu jinkisbu billi tagħżel 'Buy Tender' fuq il-paġna ta' dawn L-offerti fis-sit (https://landsauthority.org.mt/services/tendering/). Il-ħlas ta' ħamsin ewro (€50) għandu jsir permezz tas-sistema online tas-sit tal-Awtorità tal-Artijiet bil-card bankarja tal-preferenza tiegħek.

L-10 ta' Lulju, 2026

KUNSILL MALTI GĦAS-SETTUR TAL-VOLONTARJAT

Il-Kunsill Malti għas-Settur tal-Volontarjat jgħarraf li 'Din l-Art Ħelwa' qiegħda tħabbar pubblikazzjoni għal sejħa għal offerti:

Referenza tal-Proġett: CSS A2.11.2026

'Din l-Art Ħelwa' teħtieġ ir-restawr tal-monument ta' John Apsley Pulteney, li jinsab fis-settur Ċ, qabar numru 158, skont il-permess tal-PA nru 0891/26. Dawn ix-xogħlijiet jiffurmaw parti mill-proġett CSS A2.11.2026 – monument ta' 'John Apsley Pulteney' u jinkludu tibdil tal-ġebel iddeterjorat, kif ukoll it-tinqix u r-restawr tad-dettalji arkitettoniċi tal-monument.

Dawk interessati għandhom jagħmlu kuntatt għall-ispeċifikazzjoni ma' (info@dinlarthelwa.org).

Is-sejħa tal-offerti tagħlaq nhar il-Ġimgħa, 31 ta' Lulju, 2026.

Dan il-proġett ġie ffinanzjat permezz tal-Community Support Scheme amministrat mill-Kunsill Malti għas-Settur tal-Volontarjat f'isem il-Ministeru għall-Inklużjoni u l-Volontarjat.

L-10 ta' Lulju, 2026

KUNSILL MALTI GĦAS-SETTUR TAL-VOLONTARJAT

Il-Kunsill Malti għas-Settur tal-Volontarjat jgħarraf li Arthritis and Rheumatism Association Malta qiegħda tħabbar pubblikazzjoni għal sejħa għal offerti:

conditions. Offers below the amount of one thousand and eight hundred euro (€1,800) per annum will not be considered. This tender may be subject to the right known as the right of first refusal as per article No. 32 of Chapter No. 573 of the Laws of Malta. A fee of €50 will be charged for the tender documents.

These advertisements are being published as an invitation to the public to acquire tender documents online. The bidders are to refer to all the conditions of the tender document and are invited to carefully read these conditions. Tenders should be submitted only on the prescribed form, which together with the relevant conditions and other documents, may be obtained by clicking on 'Buy Tender' on the webpage where these tenders are available on (https://landsauthority.org.mt/services/tendering/). A fee of fifty euro (€50) must be paid through the online system of the Lands Authority website by using your preferred banking card.

10th July, 2026

MALTA COUNCIL FOR THE VOLUNTARY SECTOR

The Malta Council for the Voluntary Sector notifies that 'Din l-Art Ħelwa' is requesting the call for tenders:

Project Reference: CSS A2.11.2026

'Din l-Art Ħelwa' needs the restoration and replacment of stones, and carving of details of the monument belonging to John Apsley Pulteney, grave marked no. 158 in section C as per PA permit held 0891/21, as part of the CSS A2.11.2026 'John Apsley Pulteney' monument.

Prospective bidders are invited to contact (info@dinlarthelwa.org) for specifications.

Deadline for submissions is Friday, 31st July, 2026.

This project has been funded through the Community Support Scheme managed by the Malta Council for the Voluntary Sector supported by the Ministry for Inclusion and the Voluntary Sector.

10th July, 2026

MALTA COUNCIL FOR THE VOLUNTARY SECTOR

The Malta Council for the Voluntary Sector notifies that Arthritis and Rheumatism Association Malta is requesting the call for tenders:

Referenza tal-Proġett: VOPS A4.11.2026

Arthritis and Rheumatism Association Malta teħtieġ il-provvista, konsenja, żvilupp, hosting, manutenzjoni, u kkummissjonar ta' pjattaforma diġitali integrata bħala parti mill-proġett CARE: Community Arthritis Resilience and Empowerment, taħt il-VOPS A4.11.2026.

Dawk interessati għandhom jibagħtu ittra elettronika għall-ispeċifikazzjoni lil(aramalta.gmail.com).

Is-sejħa tal-offerti tagħlaq nhar il-Ġimgħa, 31 ta' Lulju, 2026.

Dan il-proġett ġie ffinanzjat permezz tal-Voluntary Organisations Project Scheme amministrat mill-Kunsill Malti għas-Settur tal-Volontarjat f'isem il-Ministeru għall-Inklużjoni u l-Volontarjat.

L-10 ta' Lulju, 2026

CENTRAL PROCUREMENT AND SUPPLIES UNIT

Is-CEO għas-Central Procurement and Supplies Unit (CPSU), Uffiċċju għad-Deputat Prim Ministru u Ministeru għas-Saħħa, jgħarraf illi s-sottomissjonijiet tal-ERU Competitive Calls imniżżla hawn taħt għandhom jintlaqgħu sal-10.00 a.m. tat-Tnejn, 13 ta' Lulju, 2026.

ERU0607U26 – Devices
ERU0607U26A – Medicinal
ERU0707U26 – Medicinal
ERU0707U26A – Medicinal
ERU0707U26B – Medicinal
ERU0707U26C – Medicinal
ERU0707U26D – Medicinal
ERU0707U26E – Medicinal
ERU0707U26F – Medicinal

Sejħiet kompetittivi tal-Emergency Response Unit (ERU) jistgħu jitniżżlu mis-sit elettroniku tas-CPSU.

Sottomissjonijiet għal din is-sejħa għal kompetizzjoni għandhom jiġu sottomessi skont l-istruzzjonijiet mogħtija fid-dossier.

L-10 ta' Lulju, 2026

CENTRAL PROCUREMENT AND SUPPLIES UNIT

Is-CEO għas-Central Procurement and Supplies Unit (CPSU), Uffiċċju għad-Deputat Prim Ministru u Ministeru għas-Saħħa, jgħarraf illi s-sottomissjonijiet tal-ERU Competitive Calls imniżżla hawn taħt għandhom jintlaqgħu sal-10.00 a.m. tat-Tlieta, 14 ta' Lulju, 2026.

ERU0807U26 – Medicinal

Project Reference: VOPS A4.11.2026

Arthritis and Rheumatism Association Malta needs the supply, delivery, development, hosting, maintenance, and commissioning of an integrated digital platform, as part of the VOPS A4.11.2026 for Project CARE: Community Arthritis Resilience and Empowerment.

Prospective bidders are to send an email to (aramalta@gmail.com) for specifications.

Deadline for submissions is Friday, 31st July, 2026.

This project has been funded through the Voluntary Organisations Project Scheme managed by the Malta Council for the Voluntary Sector supported by the Ministry for Inclusion and the Voluntary Sector.

10th July, 2026

CENTRAL PROCUREMENT AND SUPPLIES UNIT

The CEO for the Central Procurement and Supplies Unit within the Office of the Deputy Prime Minister and Ministry for Health, notifies that submissions for the below listed ERU Competitive Calls will be received up to 10.00 a.m. on Monday, 13th July, 2026.

ERU0607U26 – Devices
ERU0607U26A – Medicinal
ERU0707U26 – Medicinal
ERU0707U26A – Medicinal
ERU0707U26B – Medicinal
ERU0707U26C – Medicinal
ERU0707U26D – Medicinal
ERU0707U26E – Medicinal
ERU0707U26F – Medicinal

Emergency Response Unit (ERU) Competitive Calls can be downloaded from the CPSU website.

Submissions for this call for competition are to be submitted as per instructions given in the dossier.

10th July, 2026

CENTRAL PROCUREMENT AND SUPPLIES UNIT

The CEO for the Central Procurement and Supplies Unit within the Office of the Deputy Prime Minister and Ministry for Health, notifies that submissions for the below listed ERU Competitive Calls will be received up to 10.00 a.m. on Tuesday, 14th July, 2026.

ERU0807U26 – Medicinal

ERU0807U26A – Medicinal
ERU0807U26B – Devices
ERU0807U26C – Devices

Sejħiet kompetittivi tal-Emergency Response Unit (ERU) jistgħu jitniżżlu mis-sit elettroniku tas-CPSU.

Sottomissjonijiet għal din is-sejħa għal kompetizzjoni għandhom jiġu sottomessi skont l-istruzzjonijiet mogħtija fid-dossier.

L-10 ta' Lulju, 2026

KUNSILL LOKALI MARSASKALA

Il-Kunsill Lokali Marsaskala jgħarraf illi:

Sejħiet għall-offerti għandhom jintlaqgħu mil-Kunsill Lokali Marsaskala permezz tal-ePPS sal-11.00 a.m. tal-Ġimgħa, 31 ta' Lulju, 2026, għal:

Avviż Nru KLM2026/02. Provvista ta' akkomodazzjoni f'lukanda f'Marsaskala għal madwar mitt (100) kamra fuq bażi ta' sodda u kolazzjoni (B&B) bħala parti mill-Programm taċ-Ċittadini, l-Ugwaljanza, id-Drittijiet u l-Valuri (CERV) tal-Kummissjoni Ewropea.

Id-dokumenti tal-offerta huma bla ħlas u jiġu mniżżla mill-ePPS (www.etenders.gov.mt).

Kull kjarifika jew addenda lid-dokument jittellgħu fuq is-sit elettroniku u tista' tarahom jew tniżżilhom mill-istess sit.

Il-Kunsill Lokali jżomm id-dritt li jirrifjuta kwalunkwe offerta, anke l-aktar waħda vantaġġjuża.

L-10 ta' Lulju, 2026

KUNSILL LOKALI L-KALKARA

Il-Kunsill Lokali l-Kalkara jgħarraf illi:

Sejħiet għall-offerti għandhom jintlaqgħu permezz tal-ePPS mill-Kunsill Lokali l-Kalkara sa nofsinhar ta' nhar il-Ġimgħa, 31 ta' Lulju, 2026, għal:

Avviż Nru KKR/T/01/2026. Xogħlijiet fi Trejqet iċ-Ċimiterju.

ERU0807U26A – Medicinal
ERU0807U26B – Devices
ERU0807U26C – Devices

Emergency Response Unit (ERU) Competitive Calls can be downloaded from the CPSU website.

Submissions for this call for competition are to be submitted as per instructions given in the dossier.

10th July, 2026

MARSASKALA LOCAL COUNCIL

The Marsaskala Local Council notifies that:

Tenders will be received at the Marsaskala Local Council through ePPS, up to 11.00 a.m. of Friday, 31st July, 2026, for the:

Advt No. KLM2026/02. Supply of a hotel accomodation in Marsaskala for approximately one hundred (100) rooms on a bed and breakfast (B&B) basis as part of the Citizens, Equality, Rights and Values Programme (CERV) of the European Commission.

Tender documents are free of charge and may be downloaded from the ePPS (www.etenders.gov.mt).

Any clarifications or addenda to the tender document will be available to view and download from this same website.

The Local Council reserves the right to refuse any offer, even the most advantageous.

10th July, 2026

KALKARA LOCAL COUNCIL

The Kalkara Local Council nnotifies that:

Tenders will be received at the Kalkara Local Council through ePPS up to noon of Friday, 31st July, 2026, for the:

Advt No. KKR/T/01/2026. Works in Trejqet iċ-Ċimiterju.

Id-dokumenti tal-offerta huma bla ħlas u jiġu miksuba/imniżżla u milqugħa BISS minn fuq is-sit elettroniku (www.etenders.gov.mt).

Kull kjarifika jew addenda lid-dokument jittellgħu fuq is-sit elettroniku u wieħed jista' jarahom jew iniżżilhom mill-istess sit.

Il-Kunsill Lokali jżomm id-dritt li jirrifjuta kull offerta, anke l-aktar waħda vantaġġjuża.

L-10 ta' Lulju, 2026

KUNSILL LOKALI PAOLA

Il-Kunsill Lokali Paola jgħarraf illi:

Sejħiet għall-offerti għandhom jintlaqgħu mill-Kunsill Lokali Paola sad-9.00 a.m. ta' nhar il-Ġimgħa, 24 ta' Lulju, 2026, għal:

Avviż Nru PLA 10/2026. Xogħlijiet esterni ta' tisbiħ tal-binja tal-kunsill lokali fi Ġnien Pawlu Boffa, bl-użu ta' materjali u prattiki li ma jagħmlux ħsara 'l ambjent għall-Kunsill Lokali Paola.

Id-dokumenti tal-offerta huma bla ħlas u jiġu miksuba, imniżżla u milqugħa BISS mis-sit elettroniku (www.etenders.gov.mt).

Kull kjarifika jew addenda lid-dokument jittellgħu fis-sit elettroniku u wieħed jista' jarahom jew iniżżilhom mill-istess sit.

Il-Kunsill jirriserva d-dritt li jirrifjuta kull offerta, anke l-aktar waħda vantaġġjuża.

L-10 ta' Lulju, 2026

Tender documents are free of charge and are to be viewed/downloaded and submitted ONLY through the etenders website (www.etenders.gov.mt).

Any clarifications or addenda to the tender document will be uploaded and available to view and download from the same website.

The Local Council reserves the right to refuse any offer, even the most advantageous.

10th July, 2026

PAOLA LOCAL COUNCIL

The Paola Local Council notifies that:

Tenders will be received at the Paola Local Council through ePPS, up to 9.00 a.m. of Friday, 24th July, 2026, for the:

Advt No. PLA 10/2026. External embellishment works of the local council's administrative building in Ġnien Pawlu Boffa, using environmentally friendly materials and practices for the Paola Local Council.

Tender documents are free of charge and are to be viewed/downloaded and submitted ONLY through the etenders website on (www.etenders.gov.mt).

Any clarifications or addenda to the tender document will be uploaded and available to view and download from this same website.

The Council reserves the right of refusing any offer, even the most advantageous.

10th July, 2026

AVVIŻ TAL-QORTI – *COURT NOTICE*

1771

B'digriet mogħti mill-Qorti Ċivili, Prim'Awla, fit-13 ta' April, 2026, fl-atti tar-Rikors Ġuramentat numru 100/26DC, fl-ismijiet: Lawrence Mizzi et vs Malta Boatmen & Mooring Services Co-Op Ltd, ġiet ordnata s-segwenti pubblikazzjoni a tenur tal-Artikolu 187 et sequitur tal-Kapitlu 12, biex isservi bħala notifika fil-konfront tal-intimat.

Permezz tar-rikors fl-ismijiet: Lawrence Mizzi (131493M) et vs Malta Boatmen & Mooring Services Co-Op Ltd (Reg. No. 110) ippreżentat fil-Qorti Ċivili Prim'Awla fis-6 ta' Frar, 2026, ir-rikorrent talab lil din l-Onorabbli Qorti sabiex:

By means of a decree given by the Civil Court, First Hall, on the 13th April 2026, in the records of the Sworn application number 100/26DC, in the names: Lawrence Mizzi et vs Malta Boatmen & mooring services Co-OP Ltd, the following publication was ordered in terms of Article 187 et sequitur of Cap. 12, for the purpose of service of the respondent.

By means of an application in the names: Lawrence Mizzi (131493M) et vs Malta Boatmen & mooring services Co-OP Ltd (Reg. No. 110) filed in the First Hall Civil Court on the 6th February, 2026, the applicant asked this Honourable Court to:

1. Tiddikjara li l-esponenti huma ħaddiema bix-xift;

2. Tiddikjara li l-kundizzjonijiet tax-xogħol ma jistgħux ivarjaw unilateralment u li ma tistax tivvittimizza lill-esponenti talli lmentaw fuq il-ħlas ta' paga;

3. Tiddikjara li s-sigħat kollha li l-esponenti jaħdmu/ħadmu waqt li jkunu 'on duty' jikkwalifikaw bħala 'working time' u għalhekk għandu isir ħlas ta' paga bir-rata ta' sahra għal dawk is-sigħat u tordna lill-Kooperattiva tħallas dak l-ammont kif likwidat lil esponenti;

4. Tiddikjara li s-sigħat kollha li l-esponenti jkunu fuq stand-by kull xahar jikkwalifika ukoll bħala 'working time' u tikkwantifika skont l-individwu, l-ammont dovut bħala paga bir-rata ta' sahra għal dawk is-sigħat li l-esponenti jagħmlu/għamlu stand-by kull xahar, u tordna lill-Kooperattiva tħallas dak l-ammont kif likwidat lil esponenti;

5. Tiddikjara li huwa dovut kumpens għal dawk il-ġranet li l-esponenti ħadmu fil-festi u l-Ħdud; tillikwida skont l-individwu, il-kumpens dovut u tordna lill-Kooperattiva tħallas dak l-ammont kif likwidat lil esponenti.

Bl-ispejjeż kollha kontra l-intimat li minn issa huwa inġunt għas-subizzjoni.

Ir-Rikors Ġuramentat numru 100/2026DC fl-ismijiet imsemmija hawn fuq huwa differit għal-20 ta' Ottubru, 2026, fid-9.00 a.m.

Notifika Intimat: Malta Boatmen & Mooring Services Co-Op Ltd, 1st Floor, Vault VII, Valletta Waterfront, Il-Furjana

Reġistru tal-Qrati Superjuri, illum 8 ta' Lulju, 2026

GABRIEL MANGION
Għar-Reġistrarur, Qrati Ċivili u Tribunali

1. Declare that the applicants are shift workers;

2. Declare that the working conditions cannot vary unilaterally and that it cannot victimise the interpellants for complaining about the payment of wages;

3. Declare that all the hours that the interpellants work while on duty qualify as working time and thus payment of wages at the rate of overtime for those hours is to be made and order Cooperative to pay that amount as liquidated to the interpellant;

4. Declare that all the hours that the interpellants spend on stand-by every month also qualifies as working time and quantify according to the individual, the amount due as wages at the rate of overtime for those hours that the interpellants spend on stand-by every month, and order Cooperative to pay that amount as liquidated to the interpellant;

5. Declare that compensation is due for those days that the applicants worked on holidays and Sundays; liquidate according to the individual, the compensation due and order Cooperative to pay that amount as liquidated to the interpellant.

With all costs against the respondent who is from now summoned so that a reference to his evidence be made.

The Sworn application number 100/2026DC in the names mentioned above is postponed to the 20th October 2026, fid-9.00 a.m.

Notification respondent: Malta Boatmen & Mooring Services Co-Op Ltd, 1st Floor, Vault VII, Valletta Waterfront, Floriana

Registry of the Superior Courts, today 8th July, 2026

GABRIEL MANGION
For the Registrar, Civil Courts and Tribunals

1772

B'digriet mogħti mill-Qorti Ċivili, Prim'Awla, fit-18 ta' Ġunju, 2026, fl-atti tar-Rikors Ġuramentat numru 1243/2025JPG, fl-ismijiet Guimin Mifsud vs Anton Mifsud u Christine Mifsud, ġiet ordnata s-segwenti pubblikazzjoni, a tenur tal-Artikolu 187 et sequitur tal-Kapitlu 12, biex isservi bħala notifika fil-konfront tal-intimat.

Permezz ta' rikors fl-ismijiet: Guimin Mifsud (0138000A) vs Anton Mifsud (126689M) u Christine Mifsud (261184M) ippreżentat fil-Qorti Ċivili, Prim'Awla, fl-4 ta' Diċembru, 2025, ir-rikorrent talab lil din l-Onorabbli Qorti sabiex:

1. Tiddikjara li r-rikorrenti hija intitolata għall-flejjes kollha depożitati mal-APS Bank plc intestati f'isem id-defunt John Mifsud u li kien hemm fil-ġurnata tal-mewt tiegħu;

By means of a decree given by the Civil Court, First Hall, on the 18th June, 2026, in the records of the Sworn application number 1243/2025JPG, in the names Guimin Mifsud vs Anton Mifsud and Christine Mifsud, the following publication was ordered, in terms of Article 187 et sequitur of Cap. 12, for the purpose of service of the respondent.

By means of an application in the names: Guimin Mifsud (0138000A) vs Anton Mifsud (126689M) and Christine Mifsud (261184M) filed in the Civil Court First Hall on the 4th December, 2025, the applicant asked this Honourable Court to:

1. Declare that the applicant is entitled to all monies deposited with APS Bank plc in the name of the deceased John Mifsud and that there was on the day of his death;

2. Tordna lill-intimati sabiex jew iħallsu lill-esponenti l-ammont hemm depożitat fil-ġurnata tal-mewt, jew jawtorizzaw il-Bank APS jirrilaxxja s-somma jew l-ammont rimanenti u fl-eventwalità li sar xi tnaqqis, iħallaslu d-differenza lill-esponenti.

Bl-ispejjeż tal-preżenti, bl-imgħax mid-data tal-ftuħ tas-suċċessjoni u bl-intimat minn issa inġunti in subizzjoni.

Ir-Rikors Ġuramentat numru 1243/2025JPG fl-ismijiet imsemmija hawn fuq huwa differit għas-26 ta' Ottubru, 2026, fid-9.30 a.m.

Notifika intimat: Anton Mifsud, Don Juan Court, Flat 1, Triq Bir Miftuħ, Il-Gudja

Christine Mifsud, Don Juan Court, Flat 1, Triq Bir Miftuħ, Il-Gudja

Reġistru tal-Qrati Superjuri, illum 8 ta' Lulju, 2026

GABRIEL MANGION
Għar-Reġistratur, Qrati Ċivili u Tribunali

2. order the respondents to either pay the interpellant the amount deposited on the day of death, or authorise APS Bank to release the remaining sum or amount and in the event that any deduction has been made, pay the difference to the interpellant.

With costs of this present, with interest from the date of the opening of the succession and with the respondent from now summoned so that a reference to his evidence be made.

The Sworn application number 1243/2025JPG in the names mentioned above is postponed to the 26th October, 2026, at 9.30 a.m.

Notify respondent: Anton Mifsud, Don Juan Court, Flat 1, Triq Bir Miftuħ, Gudja

Christine Mifsud, Don Juan Court, Flat 1, Triq Bir Miftuħ, Gudja

Registry of the Superior Courts, today 8th July, 2026

GABRIEL MANGION
For the Registrar, Civil Courts and Tribunals

1773

B'digriet mogħti mill-Qorti Ċivili Prim'Awla (Sede Kostituzzjonali), fit-28 ta' Mejju, 2026, fl-atti tar-Rikors Ġuramentat numru 68/2026LM, fl-ismijiet: Rose Marie Portelli et vs l-Avukat L-Istat et, ġiet ordnata s-segwenti pubblikazzjoni, a tenur tal-Artikolu 187 tal-Kapitlu 12, biex isservi bħala notifika fil-konfront tal-intimat.

Permezz ta' rikors fl-ismijiet: Rose Marie Portelli (KI16253M) et vs L-Avukat L-Istat u Richard Ellul (KI 708247M) ippreżentat fil-Qorti Ċivili Prim'Awla (Sede Kostituzzjonali) fis-26 ta' Frar, 2026, l-intimati jgħidu lil din l-Onorabbli Qorti għaliex m'għandhiex;

1. Tiddikjara u tiddeċiedi illi qabel l-emenda ai termini tal-Att XXIV tal-2021 Kap.69 tal-Liġijiet ta' Malta kif ukoll tal-Att X tal-2009, sentjatament iżda mhux biss dawk introdotti fil-Kodiċi Ċivili permezz tal-artikoli 1531B,1531Ċ,1531F u 1531K, jiksru d-drittijiet fundamentali tar-rikorrenti kif tutelati permezz tal-artikoli 37 u 39 tal-Kostituzzjoni ta' Malta;

2. Tiddikjara u tiddeċiedi illi l-intimat Avukat tal-Istat huwa responsabbli għal kumpens pekunjarju u danni morali sofferti mir-rikorrenti;

3. Tillikwida l-istess kumpens u danni pekunjarji u nonpekunjarji kif sofferti mir-rikorrenti;

4. Tikkundanna lill-intimat Avukat tal-Istat sabiex iħallas l-istess kumpens u danni hekk likwidati;

By means of a decree given by the Civil Court First Hall (Constitutional jurisdiction), on the 28th May, 2026, in the records of the Sworn application number 68/2026LM, in the names: Rose Marie Portelli et vs the State Advocate et, the following publication was ordered, in terms of Article 187 of Cap. 12, for the purpose of service of the respondent.

By means of an application in the names Rose Marie Portelli (KI16253M) et vs the State Advocate and Richard Ellul (ID 708247M) filed in the Civil Court First Hall (Constitutional jurisdiction) on the 26th February, 2026, the respondents state this Honourable Court why it should not;

1. Declare and decide that before the amendment in terms of Act XXIV of 2021 Kap.69 of the Laws of Malta as well as of Act X of 2009, especially but not only those introduced in the Civil Code by means of Articles 1531B,1531 C ,1531F and 1531K, violate the fundamental rights of the applicants as interpreted by means of Articles 37 and 39 of the Constitution of Malta;

2. Declare and decide that the respondent State Advocate is responsible for pecuniary compensation and moral damages suffered by the applicant;

3. Liquidate the same compensation and pecuniary and non-pecuniary damages as suffered by the applicant;

4. Condemn the respondent State Advocate to pay the same compensation and damages so liquidated;

5. Tagħti kull rimedju u/jew provvediment ieħor meħtieġ.

Bl-ispejjeż u l-imgħax legali kontra l-intimati jew min minnhom, li minn issa huma inġunti għas-subizzjoni.

Ir-Rikors Ġuramentat numru 68/2026LM fl-ismijiet imsemmija hawn fuq huwa differit għas-16 ta' Settembru, 2026, fl-10.00 a.m.

Notifika: Richard Ellul, 47, Triq Nicolò Isouard, Tas-Sliema, Malta

Reġistru tal-Qrati Superjuri, illum 8 ta' Lulju, 2026

GABRIEL MANGION
Għar-Reġistratur, Qrati Ċivili u Tribunali

5. Give all necessary remedial and/or other provisions.

With costs and legal interest against the respondents or either of whom, who are from now summoned so that a reference to their evidence be made.

The Sworn application number 68/2026LM in the names mentioned above is postponed to 16th September, 2026, at 10.00 a.m.

Notify: Richard Ellul, 47, Triq Nicolò Isouard, Tas-, Malta

Registry of the Superior Courts, today 8th July, 2026

GABRIEL MANGION
For the Registrar, Civil Courts and Tribunals

1774

B'digriet mogħti mill-Qorti Ċivili, Prim'Awla, fit-30 ta' April, 2026, fl-atti tar-Rikors Ġuramentat numru 243/2026DC, fl-ismijiet: Impel Communications Limited vs Isaac Gatt Valletta et, ġiet ordnata s-segwenti pubblikazzjoni, a tenur tal-Artikolu 187 et sequitur tal-Kapitlu 12, biex isservi bħala notifika fil-konfront tal-intimat.

Permezz ta' rikors fl-ismijiet Impel Communications Limited (C36517) vs Isaac Gatt Valletta et (KI 0437602L) ppreżentat fil-Qorti Ċivili, Prim'Awla fis-16 ta' Marzu, 2026, ir-rikorrenti talbu bir-rispett lil din l-Onorabbli Qorti sabiex:

1. Taqta' u tiddeċiedi din il-kawża bid-dispensa tas-smigħ ai termini tal-Artikolu 167 tal-Kap. 12 tal-Liġijiet ta' Malta;

2. Tikkundanna u tillikwida, għar-raġunijiet premessi, lill-konvenuti sabiex solidament bejniethom iħallsu lill-attriċi Impel Communications Limited is-somma ta' ħamsa u għoxrin elf ewro (€25,000.00), jew somma verjuri, rappreżentanti ammonti dovuti bħala ħlas żejjed li sar lilhom għal xogħlijiet f'39, Triq Ta' Ċenċ k/m Triq Marsilja, Ta' Sannat, Għawdex, u kif ukoll ammonti minħabba tiswijiet ta' xogħlijiet li saru ħażin f'39, Triq Ta' Ċenċ k/m Triq Marsilja, Ta' Sannat, Għawdex.

Bl-ispejjeż inkluż dawk tal-ittra uffiċjali bin-numru 19/2026 ippreżentata nhar il-11 ta' Frar, 2026, ai termini tal-Art. 166A tal-Kap. 12 tal-Liġijiet ta' Malta u l-mandat ta' sekwestru kawtelatorju bin-numru 209/2026 u bl-imgħax legali kontra l-konvenuti sad-data ta' ħlas effettiv, li huma minn issa inġunt in subizzjoni.

Ir-Rikors Ġuramentat numru 243/2026DC fl-ismijiet imsemmija hawn fuq huwa differit għall-15 ta' Lulju fid-9.30 a.m.

By means of a decree given by the Civil Court, First Hall, on the 30th April, 2026, in the records of the Sworn application number 243/2026DC, in the names: Impel communications Limited vs Isaac Gatt Valletta et, the following publication was ordered, in terms of Article 187 et sequitur of Cap. 12, for the purpose of service of the respondent.

By means of an application in the names IMPEL communications Limited (C36517) vs Isaac Gatt Valletta et (ID 0437602L) filed in the Civil Court First Hall on the 16th March, 2026, the applicants respectfully asked this Honourable Court to:

1. Decide this case without proceeding to a hearing in terms of Article 167 of Cap. 12 of the Laws of Malta;

2. Condemn and liquidate, for the reasons premised, the defendants so that in solidum between them they pay the plaintiff Impel Communications Limited the sum of twenty five thousand euro (€25,000.00), or more precise sum, representing amounts due as excess payment made to them for works at 39, Triq Ta'Ċenċ c/w Triq Marsilja, Ta'Sannat, Gozo, as well as amounts due to repairs of works carried out incorrectly at 39, Triq Ta' Ċenċ c/w Triq Marsilja, Ta'Sannat, Gozo.

With costs including those of the judicial letter with number 19/2026 filed on the 11th February, 2026, in terms of Art. 166A of Cap. 12 of the Laws of Malta and the precautionary garnishee order with number 209/2026 and legal interest against the defendants till the date of effective payment, who are from now summoned so that a reference to their evidence be made.

The Sworn application number 243/2026DC in the names mentioned above is postponed to the 15th July at 9.30 a.m.

Notifiki: Mahmoud Altlas, 124, St Peter, Triq Domenico Cachia, Birkirkara BKR 1012

Alayyash Abdülkadir c/o 23, Degabriele Mansions, Flat 1, Triq il-Ħortan, Marsaskala

Reġistu tal-Qrati Superjuri, illum 8 ta' Lulju, 2026

GABRIEL MANGION
Għar-Reġistratur, Qrati Ċivili u Tribunali

Services: Mahmoud Altlas, 124, St Peter, Triq Domenico Cachia, Birkirkara BKR 1012

Alayyash Abdülkadir c/o 23, Degabriele Mansions, Flat 1, Triq il-Ħortan, Marsaskala

Registry of the Superior Courts, today 8th July, 2026

GABRIEL MANGION
for the Registrar, Civil Courts and Tribunals

1775

B'digriet mogħti mill-Qorti Ċivili, Prim'Awla, fl-24 ta' Marzu, 2026, fl-Atti tar-Rikors Ġuramentat numru 1294/2025JVC, fl-ismijiet Lapsi Estate Ltd vs David Bondin, ġiet ordnata s-segwenti pubblikazzjoni, a tenur tal-Artikolu 187 et sequitur tal-Kapitlu 12, biex isservi bħala notifika fil-konfront tal-intimat.

Permezz ta' rikors fl-ismijiet: Lapsi Estate (C268) vs David Bondin (19977M), ippreżentat fil-Qorti Ċivili, Prim'Awla, fit-18 ta' Diċembru, 2025, l-esponenti qiegħda umilment titlob lil din l-Onorabbli Qorti jogħġobha:

1. Tiddikjara u tiddeċiedi li l-intimat qiegħed jokkupa u jiddetjeni abbużivament, illegalment u mingħajr titolu fil-liġi l-boathouse msemmija;

2. Tordna l-iżgumbrament tal-intimat mill-imsemmija boathouse u dan fi żmien qasir u perentorju;

3. Tiddikjara illi l-intimat huwa responsabbli għal danni sofferti mis-soċjetà rikorrenti minħabba l-aġir abbusiv u illegali tiegħu;

4. Tillikwida l-istess danni sofferti okkorrendo bl-opra ta' periti nominandi u tordna l-ħlas tal-istess.

Bl-ispejjeż kontra l-intimat li huma minn issa inġunt biex jidher għas-subizzjoni u b'riżerva ta' kull dritt ta' azzjoni u rimedju fil-liġi.

Ir-Rikors Ġuramentat numru 1294/2025JVC, fl-ismijiet imsemmija hawn fuq huwa differit għall-14 ta' Lulju, 2026, fid-9.05 a.m.

Notifika: David Bondin,Villa Marita, 84, Triq Lapsi, Is-Siġġiewi

Reġistru tal-Qrati Superjuri, illum 8 ta' Lulju, 2026

GABRIEL MANGION
Għar-Reġistratur, Qrati Ċivili u Tribunali

By means of a decree given by the Civil Court, First Hall, on the 24th March, 2026, in the records of the Sworn application number 1294/2025JVC, in the names Lapsi Estate Ltd vs David Bondin, the following publication was ordered, in terms of Article 187 et sequitur of Cap. 12, for the purpose of service of the respondent.

By means of an application in the names: Lapsi estate (C268) vs David Bondin (19977M), filed in the Civil Court First Hall, on the 18th December, 2025, the applicant is humbly asking this Honourable Court to:

1. Declare and decide that the respondent is abusively occupying and holding, illegally and without title at law, the boathouse mentioned;

2. Order the eviction of the respondent from the said boathouse and this within a short and peremptory period;

3. Declare that the respondent is responsible for damages suffered by the applicant company due to his abusive and illegal behaviour;

4. Liquidate the same damages suffered if necessary by the appointment of referees and order the payment of the same.

With costs against the respondent who is from now summoned so that a reference to his evidence be made and saving any right of action and remedy at law.

The Sworn application number 1294/2025JVC, in the names mentioned above is postponed to the 14th July, 2026, at 9.05 a.m.

Notification: David Bondin, Villa Marita, 84, Triq Lapsi, Siġġiewi

Registry of the Superior Courts, today 8th July, 2026

GABRIEL MANGION
For the Registrar, Civil Courts and Tribunals

1776

B'digriet mogħti mill-Qorti Ċivili, Prim'Awla, fis-7 ta' Mejju, 2026, fl-atti tar-Rikors Ġuramentat numru 288/2026FDP, fl-ismijiet: Peter-Paul Cefai et vs Jason Caruana, ġiet ordnata s-segwenti pubblikazzjoni, a tenur tal-Artikolu 187 et sequitur tal-Kapitlu 12, biex isservi bħala notifika fil-konfront tal-intimat.

Permezz ta' rikors fl-ismijiet: Peter-Paul Cefai (KI 437962M) et vs Jason Caruana (KI 43977M) ppreżentat fil-Qorti Ċivili, Prim'Awla fis-26 ta' Marzu, 2026, ir-rikorrenti talbu lil din l-Onorabbli Qorti sabiex:

1. Tiddeċiedi t-talba bid-dispensa tas-smigħ a tenur tal-Artikolu 167(1)(b) et sequitur tal-Kap.12 tal-Liġijiet ta' Malta stante li din hija azzjoni għal żgumbrament billi l-intimat m'għandux titolu validu skont il-liġi u peress li fil-fehma tar-rikorrenti l-intimat m'għandux eċċezzjonijiet x'jagħti għat-talba tagħhom;

2. Tikkundanna lill-intimat jiżgombra fi żmien qasir u perentorju mill-fond 2, St Francis Street, Il-Furjana, stante li m'għandux titolu validu skont il-liġi.

Bl-ispejjeż kontra l-intimat li minn issa huwa inġunt għas-subizzjoni.

Ir-Rikors Ġuramentat numru 288/2026FDP fl-ismijiet imsemmija hawn fuq huwa differit għall-14 ta' Lulju, 2026, fid-9.30 a.m.

Notifika: Jason Caruana, 2, St Francis Street, Il-Furjana

Reġistru tal-Qrati Superjuri, illum 8 ta' Lulju, 2026

GABRIEL MANGION
Għar-Reġistratur, Qrati Ċivili u Tribunali

By means of a decree given by the Civil Court, First Hall, on the 7th May, 2026, in the records of the Sworn application number 288/2026FDP, in the names: Peter-Paul Cefai et vs Jason Caruana, the following publication was ordered, in terms of Article 187 et sequitur of Cap. 12, for the purpose of service of the respondent.

By means of an application in the names: Peter-Paul Cefai (ID 437962M) et vs Jason Caruana (ID 43977M) filed in the Civil Court First Hall on the 26th March, 2026, the applicants asked this Honourable Court to:

1. decide the case without proceeding to a hearing in terms of Article 167 (1) (b) et sequitur of the Kap.12 of the Laws of Malta since this is an action for eviction as the respondent does not have a valid title according to law and because in the opinion of the applicants the respondent has no pleas to give to their demand;

2. Condemn the respondent to vacate within a short and peremptory period from the premises 2, St Francis Street, Floriana, since he does not have a valid title according to law.

With costs against the respondent who is from now summoned so that a reference to his evidence be made.

The Sworn application number 288/2026FDP in the names mentioned above is postponed to the 14th July, 2026, fid-9.30 a.m.

Notify: Jason Caruana, 2, St Francis Street, Floriana

Registry of the Superior Courts, today 8th July, 2026

GABRIEL MANGION
For the Registrar, Civil Courts and Tribunals

1777

Bandu għall-Kuraturi

Repubblika ta' Malta

Lill-Uffiċċjal Eżekuttiv tal-Qorti tal-Maġistrati (Għawdex)

Ikun jaf kulħadd illi b'digriet mogħti fis-7 ta' Lulju, 2026, il-Qorti tal-Maġistrati (Għawdex), Ġuriżdizzjoni Superjuri, Sezzjoni Ġenerali, ordnat il-pubblikazzjoni tal-estratt riprodott hawn taħt u dan ai termini tal-artikolu 931(3) tal-Kodiċi ta' Organizzazzjoni u Proċedura Ċivili.

B'digriet mogħti fis-7 ta' Lulju, 2026, ġie ordnat li jintgħażlu:

Banns for Curators

Republic of Malta

To the Executive Officer of the Court of Magistrates (Gozo)

It is hereby notified that by a decree issued on the 7th of July, 2026, the Court of Magistrates (Gozo), Superior Jurisdiction, General Section, ordered the publication of the extract reproduced below in terms of article 931 (3) of the Code of Organisation and Civil Procedure.

By virtue of a decree given on the 7th of July, 2026, the selection of was ordered:

i) Kuraturi deputati sabiex jirrappreżentaw lill-eredi mhux magħrufa tal-utile dominju tal-proprjetà bin-numru 11, Triq il-Forn, Marsalforn limiti taż-Żebbuġ;

ii) Kuraturi deputati sabiex jirrappreżentaw lill-persuni mhux magħrufa, suċċessuri tal-entità Conti Sant Cassia rappreżentanti l-utile dominju tal-proprjetà bin-numru 12, Triq il-Forn, Marsalforn limiti taż-Żebbuġ;

iii) Kuraturi deputati sabiex jirrappreżentaw lill-persuni mhux magħrufa tal-eredi tas-subutilisti John Borg u Loretu Xuereb rappreżentanti s-subċens fuq il-proprjetà bin-numru 12, Triq il-Forn, Marsalforn limiti taż-Żebbuġ, u dan hekk kif hawn taħt indikat u pattwit.

Intitolati sabiex jirċievu ċ-ċens annwu u perpetwu indikat, u dan fl-atti taċ-ċedola ta' depożitu u fidi ta' ċens, liema ċedola ġġib in-numru 193/2026 FG fl-ismijiet:

'Dr Maria Bartolo Dimech

vs

i) Kuraturi deputati sabiex jirrappreżentaw lill-eredi mhux magħrufa tal-utile dominju tal-proprjetà bin-numru 11, Triq il-Forn, Marsalforn limiti Żebbuġ;

ii) Kuraturi deputati sabiex jirrappreżentaw lill-persuni mhux magħrufa, suċċessuri tal-entità Conti Sant Cassia rappreżentanti l-utile dominju tal-proprjetà bin-numru 12, Triq il-Forn, Marsalforn limiti Żebbuġ;

iii) Kuraturi deputati sabiex jirrappreżentaw lill-persuni mhux magħrufa tal-eredi tas-subutilisti John Borg u Loretu Xuereb rappreżentanti s-subċens fuq il-proprjetà bin-numru 12, Triq il-Forn, Marsalforn limiti taż-Żebbuġ, u dan hekk kif hawn taħt indikat u pattwit;'

Liema ċedola ġiet ippreżentata fil-15 ta' Ġunju, 2026, fil-Qorti tal-Maġistrati (Għawdex), Ġuriżdizzjoni Superjuri, Sezzjoni Ġenerali u fl-atti l-oħrajn kollha relattivi u sussegwenti.

Iċ-Ċedola taqra hekk:

Ċedola ta' depożitu u kontestwali fidi ta' ċens ta' Dr Maria Bartolo Dimech nomine, mart Daniel Bartolo, bint Joseph Dimech u Melina Dimech née Formosa, imwielda r-Rabat, Għawdex, nhar id-dsatax ta' April elf disa mija tlieta u disgħin (19/4/1993) u residenti Rabat, Għawdex, detentriċi tal-karta tal-identità numru 24993G, li qed tidher għan-nom u inrappreżentanza tal-kumpanija Elzan Properties Limited kumpanija numru C86669 bl-indirizz reġistrat 'Elzan', Triq l-Arċisqof Pietru Pace, Ir-Rabat, Għawdex, hekk kif awtorizzata peremezz tal-board resolution hawn annessa.

i) Deputy curators to represent the unknown heirs of the utile dominium of the property with number 11, Triq il-Forn, Marsalforn limits of Żebbuġ;

ii) Deputy curators to represent the unknown persons, successors of the entity Conti Sant Cassia representing the utile dominium of the property with number 12, Triq il-Forn, Marsalforn, limits of Żebbuġ;

iii) Deputy curators to represent the unknown persons of the heirs of the sub-utilists John Borg and Loretu Xuereb representing the sub ground-rent on the property with number 12, Triq il-Forn, Marsalforn, limits of Żebbuġ, and this as hereunder indicated and agreed.

Entitled to receive the annual and perpetual ground-rent indicated, and this in the acts of the schedule of deposit and redemption of ground-rent, which schedule bears the number 193/2026 FG in the names of:

'Dr Maria Bartolo Dimech

vs

i) Deputy curators to represent the unknown heirs of the utile dominium of the property with number 11, Triq il-Forn, Marsalforn limits of Żebbuġ;

ii) Deputy curators to represent the unknown persons, successors of the entity Conti Sant Cassia representing the utile dominium of the property with number 12, Triq il-Forn, Marsalforn limits of Żebbuġ;

iii) Deputy curators to represent the unknown persons of the heirs of the sub-utilists John Borg and Loretu Xuereb representing the sub ground-rent on the property with number 12, Triq il-Forn, Marsalforn limits of Żebbuġ, and this as hereunder indicated and agreed';

Which schedule was filed on the 15th of June, 2026, in the Court of Magistrates (Gozo) Superior Jurisdiction, General Section, and in all other relative and subsequent acts.

The Schedule reads as follows:

Schedule of deposit and contextual redemption of ground-rent of Dr Maria Bartolo Dimech nomine, wife of Daniel Bartolo, daughter of Joseph Dimech and Melina Dimech née Formosa, born in Rabat, Gozo on the nineteenth April one thousand nine hundred and ninety three (19/4/1993) and residing in Rabat, Gozo, holder of identity card number 24993G, who is appearing in the name and in representation of the company Elzan Properties Limited company number C86669 with registered address 'Elzan', Triq l-Arċisqof Pietru Pace, Victoria, Gozo, as authorised by means of the attached board resolution.

Tesponi bir-rispett:

Illi r-rikorrenti hija proprjetarja tal-fond bin-numru uffiċjali ħdax (11) u tnax (12) bl-isem 'Dertrude', fi Triq il-Forn, Marsalforn, limiti taż-Żebbug, Għawdex, liema fond qed jiġi hawn immarkat fuq il-pjanta hawn annessa u mmarkata Dokument 'A';

Illi r-rikorrenti akkwistat il-proprjetà permezz tal-kuntratt ta' akkwist fl-atti tan-Nutar Dott. Kristen Dimech datat is-sitta ta' Frar tas-sena elfejn tlieta u għoxrin (2023) liema kuntratt qed jiġi hawn anness u mmarkat Dokument 'B';

Illi mir-riċerki u ċoè mil-kuntratt fl-atti tan-Nutar Michael Refalo datat it-tmienja u għoxrin ta' Jannar tas-sena elf disa' mija tnejn u tmenin (1982) irriżulta illi fl-ewwel lok, il-fond bin-numru ħdax (11) huwa suġġett għal ċens annwu u perpetwu fl-ammont ta' għaxar ċenteżmi u żewġ milleżmi (Lm0.10,2) ekwivalenti għal tlieta u għoxrin ċenteżmu (€0.23), liema ċens huwa dovut lill-eredi mhux magħrufa tal-utile dominju ta' dan iċ-ċens, liema kuntratt qed jiġi hawn anness u mmarkat Dokument 'C';

Illi fit-tieni lok, irriżulta wkoll illi fir-rigward tal-fond numru tnax (12) fi Triq il-Forn, Marsalforn, il-proprjetà hija suġġetta għal ċens annwu u perpetwu fl-ammont ta' disa' xelini u sitt soldi (9s6d), ekwivalenti għal erbgħa u sebgħin ċenteżmu u ħames milleżmi (€0.74.5) liema ċens huwa dovut lill-eredi mhux magħrufa tal-entità magħrufa bħala Conti Sant Cassia kif ukoll għal-subċens ta' żewg liri (Lm2) dovuti lill-eredi ta' John Borg u Loretu Xuereb in total fl-ammont kollu ta' żewġ liri sebgħa u erbgħin ċenteżmu u ħames milleżmi (Lm2.47c5) illum ekwivalenti għal ħames ewro u sebgħa u sebgħin ċenteżmu (€5.77) u dan hekk kif jidher mill-kuntratt fl-atti tan-Nutar John Busuttil datat is-sitta (6) ta' Frar tas-sena elf disa' mija tlieta u sittin (1963) li qed jiġi hawn anness u mmarkat Dokument 'D';

Illi l-esponenti tixtieq tipprevalixxi ruħha mill-fakultà mogħtija lilha bl-artikolu elf ħames mija u wieħed (1501) tal-Kapitlu sittax (16) tal-Kodiċi Ċivili u tifdi ċ-ċens;

Illi s-somma ta' ċens fir-rigward il-proprjetà bin-numru ħdax (11) hija ta' tlieta u għoxrin ċenteżmu (€0.23) kapitalizzata bil-ħamsa fil-mija (5%) tammonta għal erbgħa ewro u sittin ċenteżmu (€4.60);

Illi s-somma ta' ċens fir-rigward il-proprjetà bin-numru tnax (12) hija ta' sebgħa u erbgħin ċenteżmu u ħames milleżmi (€0.47.5) kapitalizzata bil-ħamsa fil-mija (5%) tammonta għal disgħa ewro u ħamsin ċenteżmu (€9.50);

Respectfully pleads:

That the applicant is the owner of the premises with official number eleven (11) and twelve (12) with the name 'Dertrude', in Triq il-Forn, Marsalforn, limits of Żebbuġ, Gozo, which premises is being marked on the plan hereby attached and marked Document 'A';

That the applicant acquired the property by means of a contract of acquisition in the records of Notary Dr Kristen Dimech dated sixth February of the year two thousand twenty three (2023) which contract is being hereby attached and marked Document 'B';

That from the searches and namely from the contract in the records of Notary Michael Refalo dated twenty eight January of the year one thousand nine hundred eighty two (1982) it resulted that in the first place, the premises with number eleven (11) is subject to an annual and perpetual ground-rent in the amount of ten cents and two mils (Lm0.10,2) equivalent to twenty three cents (€0.23) which ground-rent is due to the unknown heirs of the utile dominium of this ground-rent, which contract is hereby being attached and marked Document 'C';

That in the second place, it also resulted that as regards the premises number twelve (12) in Triq il-Forn, Marsalforn, the property is subject to an annual and perpetual ground-rent in the amount of nine shillings and six pence (9s6d), equivalent to seventy four cents and five mils (€0.74.5) which ground-rent is due to the unknown heirs of the entity known as Conti Sant Cassia as well as to the sub ground-rent of two (Lm2) liri due to the heirs of John Borg and Loretu Xuereb in total in the total amount of two liri forty seven cents and five mils (Lm2.47c5) today equivalent to five euro and seventy seven cents (€5.77) and this as appears from the contract in the records of Notary John Busuttil dated six (6) of February of the year one thousand nine hundred sixty three (1963) which is being hereby attached and marked Document 'D';

That the applicant wishes to avail herself of the faculty given to her by Article one thousand five hundred and one (1501) of Cap. sixteen (16) of the Civil Code and redeem the ground-rent;

That the sum of ground-rent regarding the property with number eleven (11) is twenty three cents (€0.23) capitalised at five percent (5%) amounts to four euro and sixty cents (€4.60);

That the sum of ground-rent regarding the property with number twelve (12) is forty seven cents and five mills (€0.47.5) capitalised at five per cent (5%) amounts to nine euro and fifty cents (€9.50);

Filwaqt illi s-somma tas-sub-ċens fuq il-proprjetà bin-numru tnax (12) hija ta' ħames ewro u sebgħa u sebgħin ċenteżmu (€5.77) kapitalizzata bil-ħamsa fil-mija (5%) tammonta għal-mija u ħmistax-il ewro u erbgħin ċenteżmu (€115.40);

Illi sabiex jeżimu ruħhom minn kull responsabbiltà, l-esponenti qegħdin ukoll jiddepożitaw tletin (30) annata ta' ċens, ammontanti għal mija tlieta u sebgħin ewro u għaxar ċenteżmu (€173.10); u għal sitt ewro u disgħin ċenteżmu (€6.90c) rispettivament;

Għaldaqstant, l-esponenti sabiex teżimi ruħha minn kull responsabbilta` qiegħda tadixxi lil din l-Onorabbli Qorti u taħt l-awtorità tagħha tiddepożita s-somma komplessiva ta' tliet mija u disa' ewro u ħamsin ċenteżmu (€309.50) rappreżentanti l-fidi ta' ċens u arretrati ta' ċens kif fuq indikat fuq il-proprjetà bin-numru ħdax (11) u bin-numru tnax (12) fi Triq il-Forn, Marsalforn, minn liema l-ammont ta' mija u tnejn u erbgħin ewro u sittin ċenteżmu (€142.60) tista' tiġi liberament żbankata mill-kuratur deputat rappreżentanti tal-eredi mhux magħrufa tal-utile dominju tal-proprjetà bin-numru 11, Triq il-Forn, Marsalforn limiti taż-Żebbuġ, filwaqt illi s-somma ta' tlieta u għoxrin Ewro u ħamsa u sebgħin ċenteżmu (€23.75) tista' tiġi liberament żbankata mill-kuratur deputat rappreżentanti lill-persuni mhux magħrufa suċċessuri tal-entità Conti Sant Cassia filwaqt illi l-ammont ta' mija u tlieta u erbgħin ewro u ħmistax il-ċenteżmu (€143.15) jista' jiġi liberament żbankat mill-kuraturi deputati rappreżentanti lill-persuni mhux magħrufa tal-eredi tas-subutilisti John Borg u Loretu Xuereb u dan wara li titħalla debita riċevuta skont il-liġi.

(ft) L-Av. Maria Bartolo Dimech
19, Triq Mary Mejlaq, Ir-Rabat, Għawdex
79081901
(drmdimech@gmail.com)

Inti, uffiċjal eżekuttiv tal-Qorti tal-Maġistrati (Għawdex) għaldaqshekk ordnat li twaħħal kopja uffiċjali ta' dan il-bandu fid-daħla ta' din il-Qorti u ssejjaħ b'dan lil kull min irid jidħol bħala kuratur biex jidher fi żmien sitt (6) ijiem f'dan ir-Reġistru u jagħmel b'nota d-dikjarazzjoni illi huwa jidħol għal dan.

Inti ordnat ukoll li tgħarraf lil kull wieħed illi jekk ma jagħmilx din id-dikjarazzjoni fiż-żmien fuq mogħti, din il-Qorti tgħaddi biex tagħżel kuratur tal-uffiċċju. U wara li tkun għamilt dan, jew jekk tiltaqa' ma' xi xkiel fl-esekuzzjoni ta' dan il-bandu, inti għandek tgħarraf lil din il-Qorti.

Mogħti mill-Qorti tal-Maġistrati (Għawdex), Ġuriżdizzjoni Superjuri, Sezzjoni Ġenerali, hawn fuq imsemmija, bix-xhieda tal-Maġistrat Dott. Franca Giordmaina, LLD, Dip. Trib. Eccles. Melit., Maġistrat tal-Qorti hawn fuq imsemmija.

Whereas the sum of the sub-ground-rent on the property with number twelve (12) is five euro and seventy seven cents (€5.77) capitalised at five per cent (5%) amounts to one hundred and fifteen euro and forty cents (€115.40);

That in order to exempt themselves from all responsibility, the applicants are also depositing thirty (30) annals of ground-rent, amounting to one hundred seventy three euro and ten cents (€173.10); and to six euro and ninety cents (€6.90c) respectively;

Thus, the applicant in order to exonerate herself from all responsibility is requesting this Honorable Court and under its authority is depositing the total sum of three hundred and nine Euro and fifty cents (€309.50) representing the redemption of ground-rent and ground-rent arrears as above indicated on the property with number eleven (11) and number twelve (12) in Triq il-Forn, Marsalforn, from which the amount of one hundred and forty two euro and sixty cents (€142.60) can be freely withdrawn by the deputy curator representing the unknown heirs of the utile dominium of the property number 11, Triq il-Forn, Marsalforn limits of Żebbuġ, whilst the sum of twenty three Euro and seventy five cents (€23.75) can be freely withdrawn by the deputy curator representing the unknown persons, successors of the entity Conti Sant Cassia whilst the amount of one hundred and forty three euro and fifteen cents (€143.15) can be freely withdrawn by deputy curators representing the unknown persons of the heirs of the sub-utilists John Borg and Loretu Xuereb upon tendering due receipt according to law.

(ft) Adv. Maria Bartolo Dimech
19, Triq Mary Mejlaq, Victoria, Gozo
79081901
(drmdimech@gmail.com)

You, executive officer of the Court of Magistrates (Gozo) are therefore ordered to affix an official copy of this notice at the entrance of this Court and thereby summon anyone who wants to enter as a curator to appear within a period of six (6) days in this Registry and make a note declaring that they so accept.

You are also ordered to inform one and all that if they do not make this declaration within the time given above, this Court will proceed to choose a curator of the office. And after you have done this, or if you encounter any obstacle in the execution of this order, you should inform this Court.

Issued by the Court of Magistrates (Gozo), Superior Jurisdiction, General Section, mentioned above, with the testimony of Magistrate Doctor Franca Giordmaina, LLD, Dip. Trib. Eccles. Melit., a Magistrate of the aforementioned Court.

Illum 7 ta' Lulju, 2026

Reġistru tal-Qorti tal-Maġistrati (Għawdex), Ġuriżdizzjoni Superjuri, Sezzjoni Ġenerali

MARY JANE ATTARD
Deputat Reġistratur, għar-Reġistratur, Qrati u Tribunali (Għawdex)

This 7th of July, 2026

Registry of the Court of Magistrates (Gozo), Superior Jurisdiction, General Section

MARY JANE ATTARD
Deputy Registrar, for the Registrar, Gozo Courts and Tribunals

1778

ARB/C072/2026 – ORDNI TA' QBID U FFRIŻAR

IKUN JAF KULĦADD illi b'digriet mogħti fil-30 ta' Ġunju, 2026, mill-Qorti tal-Maġistrati (Malta) bħala Qorti ta' Ġudikatura Kriminali (il-Maġistrat Dott, Gabriella Vella LLD). Kumpilazzjoni Numru 5197/2026, fil-kawża fl-ismijiet:

Ir-Repubblika ta' Malta

Kontra

MAXIMO LUNA DIAZ, ta' 60 sena, bin Maximino Luna Diaz u Catalina Aracena xebba Diaz, imwieled fir-Repubblika Dominikani, fit-8 ta' Mejju, 1966, u resident fi 80, Il-Ġardina, Triq il-Markiż G. Scicluna, In-Naxxar, Malta, u detentur tal-passaport Olandiż bin-numru NT5CKJ1R4.

Il-Qorti qed tordna Ordni ta' Qbid u Ffriżar u qiegħda tissekwestra f'idejn terzi persuni b'mod ġenerali, il-flejjes u l-proprjetà mobbli jew immobbli kollha li jkunu dovuti lil MAXIMO LUNA DIAZ jew ikunu jmissu lilu jew ikunu proprjetà tiegħu, u tipprojbixxi lill-imputat milli jittrasferixxi jew xort'oħra jiddisponi minn xi proprjetà mobbli jew immobbli u dan ai termini tal- Artikolu 23A tal-Kap. 9 tal-Liġijiet ta' Malta, tal-Artikolu 22A tal-Kap. 101 tal-Liġijiet ta' Malta dwar Ordinanza Dwar il-Mediċini Perikoluži u tal-Artikolu 120A(2A) tal-Kap. 31 tal-Liġijiet ta' Malta dwar tal-Ordinanza dwar il-Professjoni Medika.

Il-Qorti qed tawtorizza, li tul iż-żmien li jkun fis-seħħ dan l-Ordni ta' Friżar, jirċievi s-somma ta' tlettax-il elf disa' mija sitta u sebgħin ewro u erbgħa u għoxrin ċenteżmu (€13,976.24) fis-sena, b'dan li qabel għandhom jiġu speċifikati l-għejjun, il-mod u modalitajiet oħra ta' ħlas, inkluži salarju, paga, pensjoni u benefiċċji soċjali li jkunu se jitħallsu lill MAXIMO LUNA DIAZ.

Kull persuna li tagħmel xi ħaġa bi ksur tal-ordni tal-Qorti msemmi fl' Artikolu 23A, Artikolu 22A u Artikolu 120A(2A) u tkun ħatja ta' reat u teħel meta tinstab ħatja multa ta' mhux iżjed minn ħdax-il elf, sitt mija u sitta u erbgħin ewro u sebgħa u tmenin ċenteżmu (€11,646.87) jew priġunerija għal żmien ta' mhux iżjed minn tnax-il xahar, jew dik il-multa u priġunerija flimkien.

ARB/C072/2026 – SEIZING AND FREEZING ORDER

IT IS BEING NOTIFIED that by a decree dated 30th June, 2026, given by the Court of Magistrates (Malta) as a Court of Criminal Judicature (Magistrate Dr Gabriella Vella, LLD). Compilation Number 5197/2026, in the case:

The Republic of Malta

Versus

MAXIMO LUNA DIAZ, of 60 sena, son of Maximino Luna Diaz and Catalina Aracena née Diaz, born at Dominican Republic, on the 8th May, 1966, and residing at 80, Il-Ġardina, Triq il-Markiż G. Scicluna, Naxxar, Malta, and holder of Netherland passport bearing number NT5CKJ1R4.

The Court issued a Seizure and Freezing Order and ordered the attachment, in the hands of third parties, all monies and all movable or immovable property due to or belonging to MAXIMO LUNA DIAZ or which is his property and prohibits the accused from transferring or otherwise disposing of any movable or immovable property. This is in terms of Article 23A of Cap. 9 of the Laws of Malta, Article 22A of Cap. 101 of the Laws of Malta Dangerous Drugs Ordinance and Article 120A (2A) of Cap. 31 of the Laws of Malta, Medical and Kindred Professions Ordinance.

The Court authorizes that, for the duration of this Freezing Order, the recipient may receive the sum of thirteen thousand nine hundred and seventy-six euro and twenty-four cents (€13,976.24) per year, provided that the sources, method, and other modalities of payment are first specified, including any salary, wages, pension, and social benefits that are to be paid to MAXIMO LUNA DIAZ.

Any person who does anything in breach of the Court order referred to in Article 23A, Article 22A and Article 120A (2A) shall be guilty of an offence and, upon conviction, shall be liable to a fine (multa) of not more than eleven thousand, six hundred and forty-six euro and eighty-seven cents (€11,646.87), or to imprisonment for a term of not more than twelve months, or to both such fine and imprisonment together.

Kull trasferiment ieħor jew tneħħija oħra ta' proprjetà li jsiru bi ksur ta' dik l-ordni tal-Qorti jkunu nulli u ma jkollhom ebda effett fil-liġi.

Ilum 7 ta' Lulju, 2026

IS-SA EUNICE GRECH FIORINI
Direttur, Uffiċċju għall-Irkupru tal-Assi

Any transfer or other disposal of any property made in contravention of the said Court order shall be null and without effect at law.

Today 7th July, 2026

MS EUNICE GRECH FIORINI
Director, Asset Recovery Bureau

1779

ARB/C075/2026 – ORDNI TA' QBID U FFRIŻAR

IKUN JAF KULĦADD illi b'digriet mogħti fit-28 ta' Ġunju, 2026, mill-Qorti tal-Maġistrati (Malta) bħala Qorti ta' Ġudikatura Kriminali (Maġistrat Dott. Tanya Sammut, LLD), Kumpilazzjoni Numru 5179/2026, fil-kawża fl-ismijiet:

Ir-Repubblika ta' Malta

Kontra

IAN ZAMMIT, ta' 37 sena, iben Christopher Zammit u Joan Zammit xebba' Giordmaina, imwieled Tal-Pietà, Malta, fit-23 ta' April, 1989, u residenti f'Chayanne Crt, Flat 9, Triq it-Terħa, Ħal Għaxaq, u detentur ta' karta tal-identità Maltija bin-numru 227489M b'indirizz reġistrat. Susannah Crt, Flat 2, Triq il-Bħajra, Iż-Żejtun.

Il-Qorti ORDNAT is-sekwestru f'idejn partijiet terzi b'mod ġenerali l-flus u kull proprjetà mobbli oħra dovuta jew li tappartjeni jew li hija ta' IAN ZAMMIT u pprojbietu milli jittrasferixxi, jagħti b'rahan, jipoteka jew xort'oħra jiddisponi minn xi proprjetà mobbli jew immobbli, u dan ai termini tal-Artikolu 22A tal-Ordinanza dwar il-Mediċini Perikoluż, Kap. 101 tal- Liġijiet ta' Malta.

Kull persuna li tagħmel xi ħaġa bi ksur tal-ordni tal-Qorti msemmi fl-Artikolu 36, fl-Artikolu 22A u fl-Artikolu 5, tkun ħatja ta' reat u teħel meta tinstab ħatja multa ta' mhux iżjed minn ħdax-il elf, sitt mija u sitta u erbgħin ewro u sebgħa u tmenin ċenteżmu (€11,646.87) jew priġunerija għal żmien ta' mhux iżjed minn tnax-il xahar, jew dik il-multa u priġunerija flimkien.

Kull trasferiment ieħor jew tneħħija oħra ta' proprjetà li jsiru bi ksur ta' dik l-ordni tal-Qorti jkunu nulli u ma jkollhom ebda effett fil-liġi.

Illum 7 ta' Lulju, 2026

IS-SA EUNICE GRECH FIORINI
Direttur, Uffiċċju għal-Irkupru tal-Assi

ARB/C075/2026 – SEIZING AND FREEZING ORDER

IT IS BEING NOTIFIED that by a decree dated 28th June, 2026, given by the Court of Magistrates (Malta) as a Court of Criminal Judicature (Magistrate Dr Tanya Sammut, LLD), with Compilation Number 5179/2026, in the case:

The Republic of Malta

Versus

IAN ZAMMIT, 37 years, son of Christopher Zammit and Joan Zammit née Giordmaina, born in Tal-Pietà, Malta, on the 23rd April, 1989, and residing at Chayanne Crt, Flat 9, Triq it-Terħa, Ħal Għaxaq, and holder of a Maltese identity card bearing number 227489M with registered address ' Susannah Crt, Flat 2, Triq il-Bħajra, Żejtun'.

The Court ORDERED the attachment in the hands of third parties in general of all moneys and other movable property due to or pertaining or belonging to IAN ZAMMIT and prohibits the said accused from transferring, pledging, hypothecating or otherwise disposing of any movable or immovable property, and this in terms of Article 22A of the Dangerous Drugs Ordinance, Cap. 101 of the Laws of Malta.

Any person who acts in contravention of the court order mentioned in Article 36, Article 22A and Article 5, referred to above shall be guilty of an offence and shall on conviction be liable to a fine (multa) not exceeding eleven thousand, six hundred and forty-six euro and eighty-seven cents (€11,646.87), or to imprisonment for a period not exceeding twelve months, or to both such fine and imprisonment.

Any transfer or other disposal of any property made in contravention of the said Court order shall be null and without effect at law.

Today 7th July, 2026

MS EUNICE GRECH FIORINI
Director, Asset Recovery Bureau

1780

ARB/C076/2026 – ORDNI TA' QBID U FFRIŻAR

IKUN JAF KULĦADD illi b'digriet mogħti fis-27 ta' Ġunju, 2026, mill-Qorti tal-Maġistrati (Malta) bħala Qorti ta' Ġudikatura Kriminali (il-Maġistrat Dott. Antoine Agius Bonnici, LLD), Kumpilazzjoni Numru 5417/2026, fil-kawża fl-ismijiet:

Ir-Repubblika ta' Malta

Kontra

ABDULRAHMAN MUSTAFA, ta' 24 sena, imwieled is-Somalja, fit-3 ta' Jannar, 2002, u residenti f'102, Swansea Crt, Flat 1, Triq Manouel De Vilhena, Il-Gżira, u detentur ta' karta tal-identità Maltija bin-numru 0404066A.

Il-Qorti ORDNAT is-sekwestru f'idejn partijiet terzi b'mod ġenerali l-flus u kull proprjetà mobbli oħra dovuta jew li tappartjeni jew li hija ta' ABDULRAHMAN MUSTAFA u pprojbiethu milli jittrasferixxi, jagħti b'rahan, jipoteka jew xort'oħra jiddisponi minn xi proprjetà mobbli jew immobbli, u dan ai termini tal-Artikolu 22A tal-Ordinanza dwar il-Mediċini Perikoluż, Kap. 101 tal-Liġijiet ta' Malta.

Kull persuna li tagħmel xi ħaġa bi ksur tal-ordni tal-Qorti msemmi fl-Artikolu 22A, tkun ħatja ta' reat u teħel meta tinstab ħatja multa ta' mhux iżjed minn ħdax-il elf, sitt mija u sitta u erbgħin ewro u sebgħa u tmenin ċenteżmu (€11,646.87) jew priġunerija għal żmien ta' mhux iżjed minn tnax-il xahar, jew dik il-multa u priġunerija flimkien.

Kull trasferiment ieħor jew tneħħija oħra ta' proprjetà li jsiru bi ksur ta' dik l-ordni tal-Qorti jkunu nulli u ma jkollhom ebda effett fil-liġi.

Illum 9 ta' Lulju, 2026

IS-SA EUNICE GRECH FIORINI
Direttur, Uffiċċju għal-Irkupru tal-Assi

ARB/C076/2026 – SEIZING AND FREEZING ORDER

IT IS BEING NOTIFIED that by a decree dated 27th June, 2026, given by the Court of Magistrates (Malta) as a Court of Criminal Judicature (Magistrate Dr Antoine Agius Bonnici, LLD), with Compilation Number 5417/2026, in the case:

The Republic of Malta

Versus

ABDULRAHMAN MUSTAFA, 24 years, born in Somalia, on the 3rd January, 2002, and residing at 102, Swansea CRT, Flat 1, Triq Manouel De Vilhena, Gżira, and holder of a Maltese identity card bearing number 0404066A.

The Court ORDERED the attachment in the hands of third parties in general of all moneys and other movable property due to or pertaining or belonging to ABDULRAHMAN MUSTAFA and prohibits the said accused from transferring, pledging, hypothecating or otherwise disposing of any movable or immovable property, and this in terms of Article 22A of the Dangerous Drugs Ordinance, Cap. 101 of the Laws of Malta.

Any person who acts in contravention of the court order mentioned in Article 22A, referred to above shall be guilty of an offence and shall on conviction be liable to a fine (multa) not exceeding eleven thousand, six hundred and forty-six euro and eighty-seven cents (€11,646.87), or to imprisonment for a period not exceeding twelve months, or to both such fine and imprisonment.

Any transfer or other disposal of any property made in contravention of the said Court order shall be null and without effect at law.

Today 9th July, 2026

MS EUNICE GRECH FIORINI
Director, Asset Recovery Bureau

1781

ARB/C123/2025 – VARJAZZJONI TAL-ORDNI TA' QBID U FFRIŻAR

IKUN JAF KULĦADD illi b'digriet mogħti fl-25 ta' Ġunju, 2026, mill-Qorti tal-Maġistrati (Malta) bħala Qorti ta' Ġudikatura Kriminali (il-Maġistrat Dott. Lara Lanfranco, LLD), Kumpilazzjoni Numru 6149/2025, fil-kawża fl-ismijiet:

ARB/C123/2025 – VARIATION OF A SEIZING AND FREEZING ORDER

IT IS BEING NOTIFIED that by a decree dated 25th June, 2026, given by the Court of Magistrates (Malta) as a Court of Criminal Judicature (Magistrate Dr Lara Lanfranco, LLD), with Compilation Number 6149/2025, in the case:

Ir-Repubblika ta' Malta

Kontra

JAKE BUHAGIAR, ta' 25 sena, iben Emmanuel Buhagiar u Romina Buhagiar xebba' Agius, imwieled f'Tal-Pietà, fit-28 ta' Jannar, 2001, residenti fi Block B, Flat 11, Triq Bertha K. ILG, San Ġiljan, u detentur ta' karti tal-identità Maltija bin-numru 125601L.

Il-Qorti AWTORIZZAT lil JAKE BUHAGIAR sabiex iħallas is-somma ta' €565.77 (ħames mija u ħamsa u sittin ewro u sebgħa u sebgħin ċenteżmu) lil Argus Insurance Company (Europe) Limited, rappreżentanti ħlas tal-polza tal-assigurazzjoni u tal-liċenzja tat-triq fir-rigward tal-vettura msemmija fid-digriet tal-Qorti datat il-25 ta' Ġunju, 2026, mill-kont bankarju li jispiċċa bin-numri -0269 u miżmum ma' Revolut Bank UAB.

Din il-varjazzjoni qed issir ai termini tal-Artikolu 22A (3) tal-Ordinanza dwar il-Mediċini Perikoluż, Kap. 101 tal-Liġijiet ta' Malta, tal-Artikolu 36 tal-Att dwar ir-Rikavat mill-Kriminalità, Kap. 621 tal-Liġijiet ta' Malta u tal-Artikolu 120A(2A) tal-Ordinanza dwar il-Professjoni Medika u l-Professjonijiet li għandhom x'jaqsmu magħha, Kap. 31 tal-Liġijiet ta' Malta, wara digriet ta' ordni ta' qbid u ffriżar mogħti mill-Qorti tal-Maġistrati (Malta) bħala Qorti ta' Ġudikatura Kriminali (il-Maġistrat Dott. Caroline Farrugia Frendo, LLD), fil-21 ta' Ottubru, 2025, li ġiet ippubblikata fil-Gazzetta tal-Gvern fit-18 ta' Novembru, 2025, fejn il-Qorti ordnat iż-żamma u s-sekwestru f'idejn terzi persuni b'mod ġenerali, tal-flejjes u l-proprjetà mobbli jew immobbli kollha li huma dovuti lil, jew imissu lil, jew li huma proprjetà ta' JAKE BUHAGIAR.

Illum 9 ta' Lulju, 2026

IS-SA EUNICE GRECH FIORINI
Direttur, Uffiċċju għall-Irkupru tal-Assi

The Republic of Malta

Versus

JAKE BUHAGIAR, 25 years, son of Emmanuel Buhagiar and Romina Buhagiar née Agius born in Pietà, on the 28th January, 2001, residing at Block B, Flat 11, Triq Bertha K. ILG, St Julian's, and holder of a Maltese identity card bearing number 125601L.

The Court AUTHORISED JAKE BUHAGIAR to pay the amount of €565.77 (five hundred and sixty-five euro and seventy-seven cents) to Argus Insurance Company (Europe) Limited, representing payment of the insurance premium and road licence in connection with the vehicle mentioned in the Court decree dated 25th June ,2026, from the bank account ending in -0269 and held with Revolut Bank UAB.

This variation is being published in terms of Article 36 of the Proceeds of Crime Act, Cap. 621 of the Laws of Malta, Article 22A (3) of the Dangerous Drugs Ordinance, Cap. 101 of the Laws of Malta and Article 120A of the Medical and Kindred Professions Ordinance, Cap. 31 of the Laws of Malta following a seizing and freezing order which decree was given by the Court of Magistrates (Malta) as a Court of Criminal Judicature (Magistrate Dr Caroline Farrugia Frendo, LLD) on the 21st October, 2025, which was published in the Government Gazette on the 18th November, 2025, where the court ordered the attachment in the hands of third parties in general of all moneys and other movable or immovable property due or pertaining or belonging to JAKE BUHAGIAR.

Today 9th July, 2026

MS EUNICE GRECH FIORINI
Director, Asset Recovery Bureau

1782

Permezz ta' digriet mogħti fl-24 ta' Ġunju, 2026, fl-atti tal-protest numru 207/2026, fl-ismijiet Caroline Ramons Bath vs Townheath Ltd et, il-Prim'Awla tal-Qorti ordnat is-segwenti pubblikazzjoni biex isservi ta' notifika a tenur tal-Artikolu 891 tal-Kap. 12.

Fil-Prim'Awla tal-Qorti Ċivili

Illum 24 ta' Ġunju, 2026

Juliette Galea (K.I. 63982M), bħala avukat debitament awtorizzata tipprattika f'Malta u bħala mandatarja speċjali ta':

By means of a decree of the 24th June, 2026, in the records of the protest number 207/2026, in the names Caroline Ramos Bath vs Townheath Ltd et, the First Hall of the Civil Court ordered the following publication for the purpose of effecting service in terms of Article 891 of Cap. 12.

In the First Hall of the Civil Court

Today 24th June, 2026

Juliette Galea (Maltese identity card number no. 63982M), as an advocate duly authorised to practise in Malta and as a special mandatory to:

1. Caroline Ramos Bath (passaport Portugiż numru CD416317)

v.

1. Townheath Ltd. (UK Reg. No. 02445750);

2. Equiom FW035 IC (Jersey Reg. No. 139383);

3. Equiom Crewing ICC (Jersey Reg. No. 113227);

4. British Marine QBE European Operations plc;

5. Fraser Worldwide S.A.M (RCI 11S05598)

Protest Ġudizzjarju ta' Juliette Galea (KI 63982M), bħala avukat debitament awtorizzata tipprattika f'Malta u bħala mandatarja speċjali ta' Caroline Ramos Bath (passaport Portugiż numru CD416317), residenti Rua Davos 849, Campos do Jordao, Sao Paulo, Il-Brażil:

Tesponi, bir-rispett:

1. Illi fl-24 ta' Lulju, 2024, Caroline Ramos Bath (passaport Portugiż numru CD416317) residenti Rua Davos 849, Campos do Jordao, Sao Paulo, Il-Brażil, matul l-impieg tagħha mal-kumpanija intimata Townheath Ltd (UK Reg. No. 02445750) bħala crew member, korriet abbord il-yacht Paloma proprjetà ta' Equiom FW035 IC (Jersey Reg. No. 139383);

2. Illi hi hawn annessa u mmarkata Dok. A. traduzzjoni ta' dan il-protest ġudizzjarju bil-lingwa Ingliża.

Għaldaqstant, bil-preżenti protest ġudizzjarju l-imsemmija Caroline Ramos Bath kif rappreżentata:

1. Tpoġġi l-intimati kollha f'dolo, mora et culpa għall-inċident tal-24 ta' Lulju, 2024, abbord il-Paloma – yacht proprjetà tal-imsemmija kumpanija intimata Equiom FW035 IC (Jersey Reg. No. 139383) u għad-danni kollha relattivi skont il-liġi;

2. Tinterrompi kwalunkwe perjodu ta' preskrizzjoni applikabbli.

Esponenti: L-Av. Juliette Galea noe, 22/26, Vincenti Buildings, Triq id-Dejqa, Il-Belt Valletta

Notifika Intimati: Townheath Ltd. (UK Reg. No. 02445750), Cannon Place, 78 Cannon Street, London, United Kingdom, EC4N 6AF

Equiom FW035 IC (Jersey Reg. No. 139383), EMAS Suite, 4th Floor, One The Esplanade, St. Helier, Jersey, JE2 3QA

1. Caroline Ramos Bath (Portughese passport number CD416317)

v.

1. Townheath Ltd. (UK Reg. No. 02445750);

2. Equiom FW035 IC (Jersey Reg. No. 139383);

3. Equiom Crewing ICC (Jersey Reg. No. 113227);

4. British Marine QBE European Operations plc;

5. Fraser Worldwide S.A.M (RCI 11S05598)

Judicial Protest filed by Juliette Galea (ID 63982M), as an advocate duly authorised to practise in Malta and as a special mandatory to Caroline Ramos Bath (Portughese passport number CD416317) residing at Rua Davos 849, Campos do Jordao, Sao Paulo, Brazil:

Respectfully sheweth:

1. That on the 24th July, 2024, Caroline Ramos Bath (Portughese passport number CD416317), residing at Rua Davos 849, Campos do Jordao, Sao Paulo, Brazil, whilst employed with the defendant company Townheath Ltd (UK Reg. No. 02445750) as a crew member was injured aboard the Paloma – a yacht property of Equiom FW035 IC (Jersey Reg. No. 139383);

2. A translation of this judicial protest into the English language is herewith attached and marked as Doc. A;

Therefore by means of the present judicial protest the said Caroline Ramos Bath as represented:

1. Holds all defendants in dolo, mora et culpa for the said incident of the 24th July, 2024, aboard the yacht Paloma property of said defendant company Equiom FW035 IC (Jersey Reg. No. 139383) and for all relative damages due at law;

2. Interrupts any and all applicable time-limitations.

Applicant: Adv. Juliette Galea noe, 22/26, Vincenti Buildings, Triq id-Dejqa, Valletta

Notification respondents: Townheath Ltd. (UK Reg. No. 02445750), Cannon Place, 78 Cannon Street, London, United Kingdom, EC4N 6AF

Equiom FW035 IC (Jersey Reg. No. 139383), EMAS Suite, 4th Floor, One The Esplanade, St Helier, Jersey, JE2 3QA

Equiom Crewing ICC (Jersey Reg. No. 113227), EMAS Suite, 4th Floor, One The Esplanade, St Helier, Jersey, JE2 3QA

British Marine QBE European Operations plc, 30, Fenchurch Street, London, United Kingdom EC3M 3BD

Fraser Worldwide S.A.M – (RCI) 11S05598, Le Coronado, 3ème Etage, N°106, 20 Avenue de Fontvieille, 98000 Monaco

Reġistru tal-Qrati Superjuri, illum 9 ta' Lulju, 2026

ALEXANDRA DEBATTISTA
Għar-Reġistratur tal-Qrati Ċivili u Tribunali

Equiom Crewing ICC (Jersey Reg. No. 113227), EMAS Suite, 4th Floor, One The Esplanade, St. Helier, Jersey, JE2 3QA

British Marine QBE European Operations plc, 30, Fenchurch Street, London, United Kingdom EC3M 3BD

Fraser Worldwide S.A.M – (RCI) 11S05598, Le Coronado, 3ème Etage, N°106, 20 Avenue de Fontvieille, 98000 Monaco

Registry of the Superior Courts, today 9th July, 2026

ALEXANDRA DEBATTISTA
For the Registrar, Civil Courts and Tribunals

1783

B'digriet mogħti mill-Qorti Ċivili, Prim'Awla, fid-19 ta' Awwissu, 2025, fl-atti ta' Rikors Ġuramentat numru 824/2025JPG, fl-ismijiet: Mario Grech vs Kuraturi Deputati sabiex jirrappreżentaw sidien mhux magħrufa ta' kwalsijasi kwota rimanenti fil-proprjetà mertu ta' din il-kawża u permezz ta' digriet tal-Qorti tas-6 ta' Ottubru, 2025, taħtar lil Dott. Martin Matthew Farrugia u PL Gerald Bonello, ġiet ordnata s-segwenti pubblikazzjoni, a tenur tal-Artikolu 495A et sequitur tal-Kapitlu 16, biex isservi bħala notifika fil-konfront tal-intimat.

Permezz ta' rikors fl-ismijiet: Mario Grech (470351M) vs Kuraturi Deputati sabiex jirrappreżentaw sidien mhux magħrufa ta' kwalsijasi kwota rimanenti fil-proprjetà mertu ta' din il-kawża u permezz ta' digriet tal-Qorti tas-6 ta' Ottubru, 2025, taħtar lil Dott. Martin Matthew Farrugia u PL Gerald Bonello, ppreżentat fil-Qorti Ċivili, Prim'Awla, fit-12 ta' Awwissu, 2025, Mario Grech (470351M) jesponi bir-rispett u bil-ġurament:

1. Illi, permezz ta' dikjarazzjoni causa mortis datata nhar tnejn (2) ta Marzu tas-sena elfejn u ħamsa (2005) ir-rikorrenti ddikjara li huwa wiret mingħand il-mejjet Saviour Grech parti mid-dar bin-nurmu għaxra (10) ġja numru sitta (6) Triq Luqa, Raħal Ġdid, filwaqt li b'kuntratt ta' bejgħ liema att huwa datat nhar sbatax (17) ta' Awwissu tas-sena elfejn u sittax (2016) akkwista mingħand oħtu Maria Isabella Spiteri magħrufa bħala Marisa Spiteri sehemha mill-fond sovraċitat, sabiex b'hekk huwa sar il-proprjetarju ta' ħdax-il sehem minn tnax (11/12);

2. Illi, jirriżulta li sehem minn tnax (1/12) huwa proprjetà ta' terzi li mhux magħrufa u nonostante li n-Nutar Carmelo Gafà għamel riċerka estensiva (ara rapport tat-titlu anness u mmarkat bħala Dokument C), jidher ċar li kien fl-impossibbiltà sabiex jasal għal min huma s-sidien l-oħra;

3. Illi, ir-rikorrenti jiddikjara bil-ġurament, ai termini tal-Art 495A (4) tal-Kapitolu 16 tal-Liġijiet ta' Malta, illi ma

By means of a decree given by the Civil Court, First Hall, on the 19th August, 2025, in the records of Sworn application number 824/2025JPG, in the names: Mario Grech vs Deputy Curators to represent the unknown owners of any remaining quota in the property merit of this cause and by means of a Court decree of the 6th October, 2025, appoint Dr Martin Matthew Farrugia and PL Gerald Bonello, the following publication was ordered, in terms of Article 495A et sequitur of Chapter 16, to serve as notification against the respondent.

By means of an application in the names: Mario Grech (470351M) vs Deputy Curators to represent the unknown owners of any remaining quota in the property merit of this cause and by decree of the 6th October, 2025, appoint Dr Martin Matthew Farrugia and PL Gerald Bonello, filed in the Civil Court, First Hall, on the 12th August, 2025, Mario Grech (470351M) respectfully submitted and on oath:

1. That, by means of a declaration causa mortis dated Monday (2) of March of the year two thousand and five (2005) the applicant declared that he inherited from the deceased Saviour Grech part of the house bearing number ten (10) previously number six (6) Triq Luqa, Paola, whilst by a contract of sale which deed is dated seventeen (17) of August of the year two thousand and sixteen (2016) acquired from his sister Maria Isabella Spiteri known as Marisa Spiteri her share of the above mentioned tenement, so that he became the owner of eleven out of twelve (11/12);

2. That, it results that a share of one twelveth (1/12) is the property of unknown third parties and notwithstanding that Notary Carmelo Gafà carried out extensive research (see report of the title attached and marked as document C), it is clear that it was impossible to reach out to the other owners;

3. That, the applicant declares on oath, in terms of Art 495A (4) of Chapter 16 of the Laws of Malta, that it could

setax jinstabu minn riċerka sidien mhux magħrufa tas-sehem minn tnax (1/12) mid-dar bin-nurmu għaxra (10) ġja numru sitta (6) Triq Luqa, Paola;

4. Illi, konsegwentement ir-rikorrenti huwa l-proprjetarju ta' ħdax-il sehem minn tnax (11/12) u t-terzi mhux magħrufa huma l-proprjetarji ta' sehem minn tnax (1/12);

5. Illi, ir-rikorrenti ma beda ebda azzjoni ġudizzjarja oħra fuq l-istess fond;

6. Illi, bħala sid tal-maġġoranza tal-ishma tal-proprjetajiet de quo, jixtieq li l-fond in dežamina jinbiegħ għall-prezz ta' mija u disgħin elf ewro (€190,000), liema valur jirrifletti sewwa l-valur ġust tal-propjetà meta mibjugħa fis-suq miftuħ fiċ-ċirkostanzi odjerni;

7. Illi, ir-rikorrenti għandu il-possibbiltà reali tal-bejgħ tal-fond mertu ta' din il-kawża, u di fatti huwa diġà kkonkluda konvenju ma' xerrej prospettiv, suġġett naturalment għall-awtorizzazzjoni meħtieġa skont il-liġi sabiex ikun jista' jittrasferixxi l-fond de quo. Kopja tal-konvenju, bit-termini u kundizzjonijiet tal-bejgħ prospettiv, qiegħda tiġi hawn annessa bħala Dokument D u b'kopja tal-irċevuta tal-ħlas tal-boll proviżorju Dokument E;

8. Illi, l-intimati mhux se jkunu preġudikati bl-imsemmi bejgħ u għalhekk ma hemm ebda ġustifikazzjoni għall-oppożizzjoni daparti tagħhom għall-istess;

9. Illi, dawn il-fatti r-rikorrenti Mario Grech jaf bihom personalment u jikkonferma l-istess bħala dikjarazzjoni tiegħu.

Għaldaqstant, ir-rikorrenti umilment jitlob li din l-Onorabbli Qorti jogħġobha, prevja kwalsijasi dikjarazzjoni u proveddiment li jidhrilha xierqa u opportuni, u kif ukoll okkorrendo prevja l-ħatra ta' periti tekniċi:

1. Tawtorizza lir-rikorrenti jbigħ, għall-prezz ta' mija u disgħin elf ewro (€190,000), il-fond msemmija fil-konvenju anness bħala Dokument D skont it-termini u kundizzjonijiet hemmhekk pattwiti;

2. In subsidium u fl-eventwalità li din l-Onorabbli Qorti tordna li l-bejgħ għandu jsir għal prezz iżjed għoli minn dak indikat fit-talba preċedenti, tawtorizza l-bejgħ tal-fond de quo skont il-konvenju esibit bħala Dokument D, u tordna lir-rikorrenti jikkumpensa proporzjonalment lill-intimati għal kwalunkwe differenza li talvolta tirriżulta;

3. Tagħti dawk il-provedimenti neċessarji ai termini tal-Artikolu 495A(7) tal-Kapitolu 16 tal-Liġijiet ta' Malta.

not be found from the research the unknown owners of the share of one twelveth (1/12) of the house bearing number ten (10) previously number six (6) Triq Luqa, Paola;

4. That consequently the applicant is the owner of eleven out of twelve (11/12) and the unknown third parties are the owners of one out of one twelveth (1/12);

5. That, the applicant did not initiate any other judicial action on the same premises;

6. That, as owner of the majority of the shares of the properties de quo, he wishes that the premises in question be sold for the price of one hundred and ninety thousand euro (€190,000), which value reflects well the fair value of the property when sold on the open market in the present circumstances;

7. That, the applicant has the real possibility of the sale of the premises merit of this case, and in fact he has already concluded a preliminary agreement with a prospective purchaser, subject of course to the authorisation required by law in order to be able to transfer the premises de quo. A copy of the preliminary agreement, with the terms and conditions of the prospective sale, is hereby attached as document D and with a copy of the receipt of payment of the provisional stamp duty document E;

8. That the respondents shall not be prejudiced by the said sale and thus there is no justification for the opposition on their part to the same;

9. That, these facts the applicant Mario Grech knows of them personally and confirms the same as his declaration.

Thus, the applicant humbly asks that this Honourable Court, saving any declaration and provision it deems fit and opportune, as well as if necessary saving the appointment of technical referees, to:

1. Authorise the applicant to sell, for the price of one hundred and ninety thousand euro (€190,000), the premises mentioned in the preliminary agreement annexed as document D according to the terms and conditions therein agreed;

2. Subsidiarily and in the event that this Honourable Court orders that the sale be made for a price higher than that indicated in the preceeding demand, authorise the sale of the premises de quo according to the preliminary agreement exhibited as document D, and order the applicant to compensate proportionally the respondents for any difference that may result;

3. Give those necessary provisions in terms of Article 495A(7) of Chapter 16 of the Laws of Malta.

Salv kull provediment illi din l-Onorabbli Qorti jidrilha xierqa u opportuni.

Bl-ispejjeż kollha kontra l-intimati, li jibqgħu minn issa inġunti għas-subizzjoni tagħhom.

Ir-Rikors Ġuramentat numru 824/2025JPG fl-ismijiet imsemmija hawn fuq huwa differit għall-14 ta' Lulju, 2026, fil-11.00 a.m.

Notifika intimat: Kuraturi deputati

Reġistru tal-Qrati Superjuri, illum 9 ta' Lulju, 2026

GABRIEL MANGION
Għar-Reġistratur, Qrati Ċivili u Tribunali

Saving any provision that this Honourable Court deems fit and opportune.

With all costs against the respondents, who are from now summoned so that a reference to their evidence be made.

The Sworn application number 824/2025JPG in the names mentioned above is postponed for hearing to the 14th July, 2026, at 11.00 a.m.

Notification respondent: Deputy curators

Registry of the Superior Courts, today 9th July, 2026

GABRIEL MANGION
For the Registrar, Civil Courts and Tribunals

1784

Bandu għall-Kuraturi

Repubblika ta' Malta

Lill-Marixxall tal-Qrati

B'digriet mogħti minn din il-Qorti fit-28 ta' April, 2025, fuq talba ta' Dott. Nadia Vella noe ġie ordnat biex tappunta kuraturi deputati sabiex jirrappreżentaw lil Joseph Galdes Giappone, Mary Galdes Giappone u Rosaria Tabone jew lil eredi mhux magħrufa tagħhom, fl-atti taċ-ċedola numru 792/2025 fl-ismijiet Dott. Nadia Vella noe vs Kuraturi Deputati u fl-atti l-oħra relattivi u sussegewenti:

Permezz ta' ċedola ta' depożitu u kontestwali fidi ta' ċens numru 792/2025 fl-ismijiet l-Avukat Dott. Nadia Vella għan nom ta' Patricia Zarb Mizzi, armla minn Edward Zarb, bint il-mejtin Eric Mizzi u Valentina Mizzi née Rausi, imwielda Tas-Sliema fl-10 ta' Ottubru, 1949, bil-karta tal-identità numru 820349M; Stephanie Mizzi, xebba, bint il-mejtin Raymond Mizzi u Audrey Mizzi née Mizzi, imwielda San Ġiljan nhar it-2 ta' Awwissu, 1977, bil-karta tal-identità numru 382777M; Pamela Griffin, mart Anthony Griffin, bint il-mejtin Raymond Mizzi u Audrey Mizzi née Mizzi, imwielda Tal-Pietà nhar is-17 ta' April, 1981, bil-karta tal-identità numru 206581M, vs Kuraturi Deputati sabiex jirrappreżentaw lil Joseph Galdes Giappone, Mary Galdes Giappone u Rosaria Tabone, jew lill-eredi mhux magħrufa tagħhom, ilkoll ulied il-mejtin Luigi Galdes Giappone u Giuseppina Galdes Giappone née Abela, bħala direttarji tat-tliet terrani bl-ismijiet 'Audrey' u 'Patricia' li qegħdin fi Triq San Ġorġ Paola, u l-ieħor Salvino li qiegħed fil-kantuniera fi Triq Schrieber u Triq San Gorg, Paola, flimkien mal-arja relattiva tagħhom mingħajr limitu ta' għoli, u taż-żewġ garaxxijiet bl-ismijiet 'Pataud' u 'Mizzito', li jinsabu fi Triq San Ġorġ, Paola, taħt it-terrani 'Salvino' u 'Audrey' fuq

Banns for Curators

Republic of Malta

To the Court of Marshall

By means of a decree given by this Court on the 28th April 2025 following a request of Doctor Nadia Vella noe it was ordered that deputy curators be nominated to represent the unknown heirs of Joseph Galdes Giappone,Mary Galdes Giappone and Rosaria Tabone, in the acts of the schedule of deposit number 792/2025 in the names Doctor Nadia Vella noe vs Deputy Curators and in the other relative and subsequent acts:

By means of a schedule of deposit and redemption of groundrent number 792/2025 in the names Dr Nadia Vella on behalf of Patricia Zarb Mizzi, widow of Edward Zarb, daughter of the late Eric Mizzi and Valentina Mizzi née Rausi, born in Tas-Sliema on the 10th of October, 1949, with identity card number 820349M; Stephanie Mizzi, unmarried, daughter of the late Raymond Mizzi and Audrey Mizzi née Mizzi, born in St Julian's on the 2nd of August, 1977, with identity card number 382777M; Pamela Griffin, wife of Anthony Griffin, daughter of the late Raymond Mizzi and Audrey Mizzi née Mizzi, born in Tal-Pietà on the 17th of April, 1981, with identity card number 206581M, vs Deputy Curators to represent Joseph Galdes Giappone, Mary Galdes Giappone and Rosaria Tabone, or to their unknown heirs, all children of the late Luigi Galdes Giappone and Giuseppina Galdes Giappone née Abela, as directors of the three tenaments named 'Audrey' and 'Patricia' situated in Triq San Ġorġ Paola, and the other with the name Salvino found in the corner of Triq Schrieber and Triq San Gorg, Paola together with their relative area without height limit, and of the two garages named 'Pataud' and 'Mizzito', situated in Triq San Ġorġ, Paola below the tenements 'Salvino'

imsemmija, ppreżentata fit-8 ta' April, 2025, fejn l-Avukat Dott. Nadia Vella għan-nom ta' Patricia Zarb Mizzi et tesponi bir-rispett:

Illi l-esponenti huma werrieta ta' Eric Carmelo Mizzi u Valentina Mizzi née Rausi, li mietu nhar it-3 ta' Settembru, 1980, u nhar l-14 ta' Frar, 2006, rispettivament;

Illi permezz ta' att ta' bejgħ datat 21 ta' Novembru, 1953, fl-atti tan-Nutar Joseph Felix Abela, Eric Carmelo Mizzi akkwista mezzanin bl-isem ta' 'Fiora', terran bl-isem ta' 'Mario',garaxx mingħajr isem, garaxx bl-isem ta' 'Elizabeth', u porzjon art fabbrikabbli tal-kejl ta' ċirka 842 pied kwadru b'faċċata ta' 32 pied fuq triq proġettata, ilkoll f'Old Temple Street, Paola. Dawn il-fondi kienu lkoll suġġetti flimkien għar-rata ta' ċens annwu u perpetwu ta' tlettax-il lira fis-sena. L-att tal-akkwist qiegħed jiġi hawn anness u mmarkat bl-ittra A;

Illi illum, il-fondi fuq imsemmija ġew konvertiti fi tliet terrani bl-ismijiet 'Audrey' u 'Patricia' li qegħdin fi Triq San Ġorġ Paola, u l-ieħor bl-isem ta' 'Salvinu' li qiegħed fil-kantuniera fi Triq Schrieber u Triq San Ġorġ Paola, flimkien mal-arja relattiva tagħhom mingħajr limitu ta' għoli, u f'żewġ garaxxijiet bl-ismijiet 'Pataud' u 'Mizzito', li jinsabu fi Triq San Ġorġ, Paola taħt it-terrani 'Salvino' u 'Audrey' fuq imsemmija. Il-proprjetà u ċoè l-fondi kollha mertu ta' dan il-fidi qiegħda tiġi murija aħjar fuq l-annessi pjanti markati dokument 'B'sa 'F';

Illi dawn il-fondi nbiegħu taħt dawk il-kundizzjonijiet kollha naxxenti mill-att ta' ċens oriġinali datat 2 ta' Frar, 1952, fl-atti tan-Nutar Nicola Said, liema att jindika lid-direttarji Galdes Giappone, li però ma nstabet l-ebda informazzjoni ulterjuri dwarhom. Kopja ta' dan l-att qiegħda tiġi hawn annessa bħala dokument 'G';

Illi l-esponenti jixtiequ jħallsu ċ-ċens dovut għall-aħħar tliet snin kif ukoll jipprevalixxu ruħhom mill-fakultà mogħtija lilhom bl-artikolu elf ħames mija u wieħed (1501) tal-Kodiċi Ċivili u jifdu dan iċ-ċens;

Illi s-somma ta' tlettax-il lira (Lm13), li hija ekwivalenti għal tletin ewro u disgħa u għoxrin ċenteżmi tal-ewro (€30.29), kapitalizzati bil-ħamsa fil-mija (5%) tammonta għal sitt mija u ħames ewro u tmenin ċenteżmu (€605.80);

Illi l-ħlas ta' tliet snin ċens jammonta għal disgħin ewro u sebgħa u tmenin ċenteżmu tal-ewro (€90.87).

Għaldaqstant, l-esponenti tadixxi lil din l-Onorabbli Qorti u taħt l-awtorità tagħha tiddepożita a favur tal-intimat is-somma totali ta' sitt mija u sitta u disgħin ewro u sebgħa u sittin ċenteżmu tal-ewro (€696.67), sabiex tiġi liberament

and 'Audrey', filed on the 8th of April, 2025, where the applicants Advocate Doctor Nadia Vella for and on behalf of Patricia Zarb Mizzi et respectfully submit:

That the applicants are the heirs of Eric Carmelo Mizzi and Valentina Mizzi née Rausi, who died on the 3rd of September, 1980, and the 14th February, 2006, respectively;

That by means of a deed of sale dated 21st November, 1953, in the records of Notary Joseph Felix Abela, Eric Carmelo Mizzi acquired a mezzanine called 'Fiora', a ground floor called 'Mario', an unnamed garage, a garage called 'Elizabeth', and a portion of developable land measuring approximately 842 square feet with a frontage of 32 feet on a projected road, all in Old Temple Street, Paola. These properties were all subject together to the annual and perpetual rent rate of thirteen lira per annum. The deed of acquisition is attached hereto and marked with the letter A;

That today, the above-mentioned properties have been converted into three tenements with the names 'Audrey' and 'Patricia' located in Triq San Ġorġ Paola, and the other with the name of 'Salvinu' located at the corner of Triq Schrieber and Triq San Ġorġ Paola, together with their relative area without height limit, and into two garages with the names 'Pataud' and 'Mizzito', located in Triq San Ġorġ, Paola under the abovementioned tenements 'Salvino and 'Audrey'. The property and that is all the properties merit of this this redemption are being better shown on the attached plans marked document 'B'to 'F';

That these properties were sold under all those conditions arising from the original deed of groundrent dated 2nd February, 1952, in the records of Notary Nicola Said, which deed indicates the direct owners Galdes Giappone, but no further information was found about them. A copy of this deed is attached hereto as document 'G';

That the applicants wish to pay the groundrent due for the last three years as well as avail themselves of the faculty granted to them by article one thousand five hundred and one (1501) of the Civil Code and redeem this groundrent;

That the sum of thirteen Maltese lira (Lm13), which is equivalent to thirty euro and twenty-nine euro cents (€30.29), capitalised at five per cent (5%) amounts to six hundred and five euro and eighty cents (€605.80);

That the payment of three years' rent amounts to ninety euro and eighty-seven euro cents (€90.87).

Therefore, the respondent hereby request this Honourable Court and under its authority deposit in favour of the respondent the total sum of six hundred and ninety-six euro and sixty-seven euro cents (€696.67), to be freely withdrawn

żbankata minnu u dan wara li titħalla debiti riċevuta skont il-liġi.

Esponenti: c/o COR 951, Level One, Pjazza J. F. Kennedy, Ir-Rabat, Għawdex

Notifiki: Kuraturi deputati

Direttur Reġistru Pubbliku (Malta), 126, Triq l-Arċisqof, Il-Belt Valletta, Malta

Int għaldaqstant ordnat li twaħħal kopja uffiċjali ta' dan il-bandu fid-daħla ta' din il-Qorti Superjuri u ssejjaħ b'dan lil kull min irid jidħol bħala kuratur biex jidher fi żmien sitt ijem f'dan ir-Reġistru u jagħmel b'nota d-dikjarazzjoni illi huwa jidħol għal dan.

Int ordnat ukoll li tgħarraf lil kull wieħed illi jekk ma jagħmilx din id-dikjarazzjoni fiż-żmien fuq mogħti, din il-Qorti tgħaddi biex tagħzel kuraturi tal-uffiċċju.

U wara li tkun għamilt dan, jew jekk tiltaqa' ma' xi xkiel fl-esekuzzjoni ta' dan il-bandu, inti għandek tgħarraf minnufih lil din il-Qorti.

Mogħti mill-Qorti Superjuri hawn fuq imsemmija bix-xhieda tal-Onor. Imħallef Anna Felice, LLD, Duttur tal-Liġi.

Illum 28 ta' April, 2025

Reġistru tal-Qrati Superjuri, illum 4 ta' Lulju, 2026

ALEXANDRA DEBATTISTA
Għar-Reġistratur, Qrati u Tribunali

by him and this after leaving a receipt in accordance with the law.

Applicant: c/o COR 951, Level One, Pjazza J. F. Kennedy, Victoria, Gozo

Notifications: Deputy curators

Director Public Registry (Malta), 126, Triq l-Arċisqof, Valletta, Malta

You are therefore ordered to affix an official copy of these banns at the entrance of this Superior Court and to summon whosoever wishes to act as curator to appear before this Registry within six days and by means of a minute to submit a declaration that he wishes so to act.

You are also ordered to inform each one that if he fails to make this declaration within the stipulated time, this Court will proceed to the selection of curators of office.

And after so acting, or if you encounter any difficulty in the execution of these banns, you are to inform forthwith this Court.

Given by the above mentioned Superior Court with the witness of the Hon. Madam Justice Anna Felice, LLD, doctor of Laws.

Today 28th April, 2025

Registry of the Superior Courts, today 4th July, 2026

ALEXANDRA DEBATTISTA
For the Registrar, Civil Courts and Tribunals

1785

Permezz ta' digriet mogħti fis-16 ta' Ġunju, 2026, mill-Bord li Jirregola l-Kera fl-atti tar-rikors fl-ismijiet Joseph Martin Jaccarini et vs Partit Laburista et, Rikors numru 125/2026CZ, ġiet ordnata s-segwenti pubblikazzjoni biex isservi ta' notifika fil-konfront tal-intimat Kumitat taċ-Ċentru Laburista Valletta a tenur tal-Artikolu 187(3) et sequitur tal-Kodiċi ta' Organizzazzjoni u Proċedura Ċivili (Kap. 12).

Permezz ta' rikors fl-ismijiet Joseph Martin Jaccarini (KI 713662M), Vera Rudrum (KI 528546M), Claire Farrugia (KI 829153M), Theresa Mallia (Ki 750060M), Christian Mallia (KI 49385M), Matthew Mallia (KI 82595M), Daniel Mallia (KI 268291M), Julian Mallia (KI 15090M), Claire Berrad (KI 309087M), David Jaccarini (KI 534361M) Bernard Jaccarini (KI 270357M)m, Francis Jaccarini (KII 434355M) u Pavillion Jewellers Ltd (C 23886) vs il-Partit Laburista u Kumitat tac-Centru Laburista Valletta ppreżentat fil-Bord

By means of a decree of the 16th June, 2026, of the Rent Regulation Board, in the records of the Application in the names Joseph Martin Jaccarini et vs Partit Laburista et, Application number 125/2026CZ, the following publication was ordered for the purpose of effecting service on the respondent the Labour Centre Committee Valletta in terms of Article 187(3) et sequitur of the Code of Organisation and Civil Procedure (Cap 12)

By means of an application in the names Joseph Martin Jaccarini (ID 713662M), Vera Rudrum (ID 528546M), Claire Farrugia (ID 829153M), Theresa Mallia (ID 750060M), Christian Mallia (ID 49385M), Matthew Mallia (ID 82595M), Daniel Mallia (ID 268291M), Julian Mallia (ID 15090M), Claire Berrad (ID 309087M), David Jaccarini (ID 534361M) Bernard Jaccarini (KI 270357M), Francis Jaccarini (KI 434355M) and Pavillion Jewellers Ltd (C 23886) vs Partit Laburista and the Labour Centre Committee

li Jirregola l-Kera fit-13 ta' April, 2026, fejn ir-rikorrenti Joseph Martin Jaccarini et talbu lil dan l-Onorabbli Bord għaliex m'għandux:

1. Jordna illi din il-kawża tinstema' bil-proċeduri sommarji u dan peress li jikkonkorru l-elementi neċessarji a tenur tal-Artikolu 16A tal-Kap. 69 tal-Liġijiet ta' Malta;

2. Jiddikjara u jiddeċiedi li l-intimati Kumitat Ċentru Laburista Valletta u Partit Laburista ma jistgħux jibqgħu jistrieħu fuq id-dispożizzjonijiet tal-Ordinanza li Tirregola t-Tiġdid tal-Kiri tal-Bini (Kap. 69) sabiex jibqgħu fl-okkupazzjoni tal-fond 41/2 fi Triq ir-Repubblika fil-Belt Valletta;

3. Jiddikara u jiddeċiedi li għalhekk ir-rikorrenti mhumiex obbligati jġeddu l-kirja tal-fond 41/2 fi Triq ir-Repubblika fil-Belt Valletta, lill-istess intimat biex b'hekk huma intitolati jieħdu lura l-pussess sħiħ u immedjat tal-istess fond;

4. Konsegwentement jiddikjara u jiddeċiedi illi l-istess intimati ma jistgħux jibqgħu fl-okkupazzjoni tal-fond 41/2 fi Triq ir-Repubblika, fil-Belt Valletta, stante illi l-kirja ġiet terminata ex lege ai termini tal-Artikolu 6 tal-Kostituzzjoni ta' Malta u l-Artikolu 3 tal-Att dwa il-Konvenzjoni Ewropea ġjaladarba ġiet reża nulla u bla effett fil-liġi minħabba li kienet saret ai termini tal-Ordinanza li Tirregola t-Tiġdid tal-Kiri tal-Bini (Kap. 69), liema lokazzjoni tivvjola d-drittijiet fundamentali tar-rikorrenti kif deċiż bis-sentenza deċiża finalment mill-Prim'Awla tal-Qorti (Sede Kostituzzjonali) u dan skont is-sentenza surreferita, u kull ġurnata in okkupazzjoni qed tikkawża danni lill-istess rikorrenti;

5. Jordna lill intimati sabiex jiżgombraw mill-fond 41/2 fi Triq ir-Repubblika fil-Belt Valletta fi żmien qasir u perentorju li jiġi lilhom iffissat minn dan l-Onorabbli Bord.

Bl-ispejjeż u bl-inġunzjoni tal-intimati għas-subizzjoni u b'riżerva għal azzjoni ulterjuri ta' danni kontra l-intimati kumitat Ċentru Laburista Valletta u Partit Laburista.

Rikorrenti: Block 15A, Flat 8, Triq Stefanotis, San Ġwann

Intimat: Kumitat Ċentru Laburista Valletta, 41/2, Triq ir-Repubblika, Il-Belt Valletta

Ir-rikors fl-ismijiet Joseph Martin Jaccarini et vs Partit Laburista et, Rikors numru 125/2026CZ, jinsab differit għat-8 ta' Lulju, 2026, fil-12.15 p.m.

Valletta filed in the Rent Regulation Board, on the 13th April, 2026, the applicants Joseph Martin Jaccarini et requested this Honourable Board why it should not:

1. Order that this case be heard by summary proceedings and this since the necessary elements concur under Article 16A of Cap. 69 of the Laws of Malta;

2. Declare and decide that the respondent the Labour Centre Committee Valletta and Partit Laburista cannot continue to rely on the provisions of the Reletting of Urban Property Regulation Ordinance (Cap. 69) so that they remain in occupation of the premises 41/2 in Triq ir-Repubblika in Valletta;

3. Declares and decides that therefore the applicants are not obliged to renew the lease of the premises 41/2 in Triq ir-Repubblika in Valletta, to the same respondent so that they are entitled to regain full and immediate possession of the same premises;

4. Consequently declares and decides that the same respondents cannot continue in occupation of the premises at 41/2, Triq ir-Repubblika, Valletta, given that the lease was terminated ex lege in terms of Article 6 of the Constitution of Malta and Article 3 of the European Convention Act since it was rendered null and void in law because it had been made in terms of the Reletting of Urban Property Regulation Ordinance (Cap. 69), which lease violates the fundamental rights of the applicants as decided by the judgment finally decided by the First Hall of the Civil Court (Constitutional Jurisdiction) and this in accordance with the above-referred judgment, and every day in occupation is causing damages to the same applicant;

5. Orders the respondents to vacate the premises at 41/2 Triq ir-Repubblika in Valletta within a short and peremptory time to be fixed by this Honourable Board.

With costs and from now the respondents are summoned so that a reference to their oath be made and with reservation for further action for damages against the respondents the Labour Centre Committee Valletta and the Partit Laburista.

Applicant: Block 15A, Flat 8, Triq Stefanotis, San Ġwann

Respondent: Labour Centre Committee Valletta, 41/2 Triq ir-Repubblika, Valletta

The application in the names Joseph Martin Jaccarini et vs Partit Laburista et, Application number 125/2026CZ, has been postponed for hearing to the 8th July, 2026, at 1.00 p.m.

Reġistru tal-Qrati Superjuri, illum 9 ta' Lulju, 2026

ALEXANDRA DEBATTISTA
Għar-Reġistratur, Qrati Ċivili u Tribunali

Registry of the Superior Courts, today 9th July, 2026

ALEXANDRA DEBATTISTA
For the Registrar, Civil Courts and Tribunals

1786

Bandu għall-Kuraturi

Repubblika ta' Malta

Lill-Marixxall tal-Qrati

B'digriet mogħti minn din il-Qorti fil-5 ta' Ġunju, 2026, fuq talba ta' Michelle Caruana ġie ordnat sabiex jinħatru kuraturi deputati sabiex jirrappreżentaw lid-direttarji mhux magħrufa tal-fond 41, Triq San Gaetan, Il-Ħamrun, fl-atti taċ-ċedola numru 1135/2026 fl-ismijiet Michelle Caruana vs Kuraturi Deputati u fl-atti l-oħra relattivi u sussegewenti:

Permezz ta' ċedola ta' depożitu u fidi ta' ċens numru 1135/2026 fl-ismijiet Michelle Caruana, xebba u supply teacher, bint Francis Caruana u Carmen Caruana née Aquilina, imwielda Tal-Pietà fl-20 ta' Ġunju, 1976, u toqgħod 41, Triq San Gaetan, Il-Ħamrun, detentriċi tal-karta tal-identità numru 407576M vs Kuraturi Deputati sabiex jirrappreżentaw lid-direttarji mhux magħrufa tal-fond 41, Triq San Gaetan, Il-Ħamrun, ippreżentata fit-2 ta' Ġunju, 2026, fejn Michelle Caruana tesponi bir-rispett:

Illi l-esponenti akkwistat l-utile dominju perpetwu tat-terran mingħajr l-arja tiegħu, uffiċjalment markat bin-numru wieħed u erbgħin (41), fi Triq San Gaetan, Il-Ħamrun, suġġett għaċ-ċens annwu u perpetwu ta' €6.99 (sitt ewro u disgħa u disgħin ċenteżmu), altrimenti liberu u frank, bid-drittijiet u l-pertinenzi kollha tiegħu, kif jidher immarkat fil-pjanta Dok. A, b'kuntratt tan-Nutar Dott. Charlene Mizzi tal-4 ta' Lulju, 2018 (Dok. B);

Illi l-esponent ma tafx min hu l-padrun dirett tat-terran tagħha;

Illi hija tixtieq tipprevalixxi ruħha mill-fakultà mogħtija lilha bl-Artikolu elf ħames mija u wieħed (1501) tal-Kodiċi Ċivili, u tifdi dan iċ-ċens kif stipulat fil-liġi;

Illi ċ-ċens annwu u perpetwu gravanti dan il-fond fl-ammont ta' sitt ewro u disgħa u disgħin ċenteżmu (€6.99), kapitallizat bir-rata ta' ħamsa fil-mija (5%) fis-sena, jammonta għal €139.80 (mija u disgħa u tletin ewro u tmenin ċenteżmu);

Illi inoltre, l-esponenti qed tiddepożita l-ekwivalenti tal-arretrati taċ-ċens għall-aħħar ħames snin, ammontanti

Banns for Curators

Republic of Malta

To the Court of Marshall

By means of a decree given by this Court on the 5th June, 2026, following a request of Michelle Caruana it was ordered that deputy curators be appointed to represent the direct owners of the premises 41, Triq San Gaetan, Ħamrun, and this in the acts of schedule of deposit number 1135/2026, in the names Michelle Caruana vs Deputy Curators and in the other relative and subsequent acts.

By means of a schedule of deposit and redemption of groundrent number 1135/2026 in the names of Michelle Caruana, unmarried and supply teacher, daughter of Francis Caruana and Carmen Caruana née Aquilina, born in Tal-Pietà on the 20th June, 1976, and residing at 41, Triq San Gaetan, Hamrun, holder of identity card number 407576M vs. Deputy Curators to represent the unknown direct owners of the premises 41, Triq San Gaetan, Ħamrun, filed on the 2nd June, 2026, whereby Michelle Caruana respectfully submits:

That the applicant has acquired the perpetual utile dominium without its airspace, officially marked with number forty one (41), in Triq San Gaetan, Ħamrun, subject to the annual and perpetual groundrent of € 6.99 (six euro and ninety nine cents), as shown on the plan Doc. A, by a deed of Notary Doctor Charlene Mizzi dated 4th July, 2018 (Doc. B);

That the applicant does not know who the direct owner of her tenemant is;

That she wishes to avail herself on the faculty in terms of Article one thousand five hundred and one (1501) of the Civil Code, and redeem this groundrent as stipulated at law;

That the annual and perpetual groundrent burdening this property in the amount of six euro and ninety-nine cents (€6.99), capitalized at the rate of five percent (5%) per annum, amounts to €139.80 (one hundred and thirty-nine euro and eighty);

That furthermore, the applicant is depositing the equivalent of the arrears of groundrent for the last years five

għal €34.95 (erbgħa u tletin ewro u ħamsa u disgħin ċenteżmu);

Illi l-esponenti tokkupa dan it-terran bħala r-residenza ordinarja tagħha.

Għaldaqstant, l-esponenti tadixxi lil din l-Onorabbli Qorti u taħt l-awtorità tagħha qed tiddepożita s-somma komplessiva ta' €174.75 (mija u erbgħa u sebgħin ewro u ħamsa u sebgħin ċenteżmu) u ċoè:

a) €34.95 (erbgħa u tletin ewro u ħamsa u disgħin ċenteżmu) għas-saldu tal-arretrati ta' ċens dovut lill-intimat; u

b) €139.80 (mija u disgħa u tletin ewro u tmenin ċenteżmu) prezz tal-fidi taċ-ċens annwu u perpetwu dovut lill-intimat;

U pagabbli lill-kuraturi deputati maħtura sabiex jirrappreżentaw l-interessi tad-direttarju mhux magħruf tal-fond 41, Triq San Gaetan, Il-Ħamrun, wara li jħallu d-debita riċevuta għas-saldu skont il-liġi.

Esponent: Michelle Caruana, 41, Triq San Gaetan, Il-Ħamrun

Notifiki: Direttur tar-Reġistru Pubbliku, Triq id-Dejqa, Il-Belt Valletta
Reġistratur tal-Art, Casa Bolino, Triq il-Punent, Il-Belt Valletta
Kuraturi deputati

Int għaldaqstant ordnat li twaħħal kopja uffiċjali ta' dan il-bandu fid-daħla ta' din il-Qorti Superjuri u ssejjaħ b'dan lil kull min irid jidħol bħala kuratur biex jidher fi żmien sitt ijiem f'dan ir-Reġistru u jagħmel b'nota d-dikjarazzjoni illi huwa jidħol għal dan.

Int ordnat ukoll li tgħarraf lil kull wieħed illi jekk ma jagħmilx din id-dikjarazzjoni fiż-żmien fuq mogħti, din il-Qorti tgħaddi biex tagħżel kuraturi tal-uffiċċju.

U wara li tkun għamilt dan, jew jekk tiltaqa' ma' xi xkiel fl-esekuzzjoni ta' dan il-bandu, inti għandek tgħarraf minnufih lil din il-Qorti.

Mogħti mill-Qorti Superjuri hawn fuq imsemmija bix-xhieda tal-Onor. Imħallef Charmaine Galea, LLD, Duttur tal-Liġi

Illum 5 ta' Ġunju, 2026

Reġistru tal-Qrati Superjuri, illum 9 ta' Lulju, 2026

ALEXANDRA DEBATTISTA
Għar-Reġistratur, Qrati Ċivili u Tribunali

years, amounting to €34.95 (thirty-four euro and ninety-five cents);

That the applicant occupies this tenement as her ordinary residence.

Thus, the applicant hereby requests this Honourable Court and under its authority deposits the total sum of €174.75 (one hundred and seventy-four euro and seventy-five cents) and namely:

a) €34.95 (thirty-four euro and ninety-five cents) for the settlement of the arrears of rent due to the respondent; and

b) €139.80 (one hundred and thirty-nine euro and eighty cents) in redemption of the annual and perpetual rent due to the respondent;

And payable to the appointed curators to represent the interest of the direct owners of the property 41, Triq San Gaetan, Ħamrun, after leaving the due receipt according to law.

Exponent: Michelle Caruana, 41, Triq San Gaetan, Ħamrun

Notifications: Director of the Public Registry, Triq id-Dejqa, Valletta
Land Registrar, Casa Bolino, Triq il-Punent, Valletta

Deputy curators

You are therefore ordered to affix an official copy of these banns at the entrance of this Superior Court and to summon whosoever wishes to act as curator to appear before this Registry within six days and by means of a minute to submit a declaration that he wishes so to act.

You are also ordered to inform each one that if he fails to make this declaration within the stipulated time, this Court will proceed to the selection of curators of office.

And after so acting, or if you encounter any difficulty in the execution of these banns, you are to inform forthwith this Court.

Given by the abovementioned Superior Court with the witness of Hon. Madame Justice Charmaine Galea, LLD, Doctor of Laws.

This 5th June, 2026

Registry of the Superior Courts, today 9th July, 2026

ALEXANDRA DEBATTISTA
For the Registrar, Civil Courts and Tribunals

Ippubblikat mid-Dipartiment tal-Informazzjoni (doi.gov.mt) — Valletta — *Published by the Department of Information (doi.gov.mt) — Valletta*
Mitbugħ fl-Istamperija tal-Gvern fuq karta FSC® — *Printed at the Government Printing Press on FSC® certified paper*

FSC
www.fsc.org
MIX
Paper | Supporting responsible forestry
FSC® C140603