Nru. 17,448
Prezz 32c
Price 32c

Gazzetta tal-Gvern ta' Malta
The Malta Government Gazette

It-Tnejn, 21 ta' Lulju, 2003
Monday, 21st July, 2003

Pubblikata b'Awtorità
Published by Authority

NOTIFIKAZZJONIJIET TAL-GVERN

Nru. 640

AKKWIST TA' ART

DIN id-dikjarazzjoni li ġejja, magħmula mill-President ta' Malta bis-saħħa ta' l-artikolu 3 ta' l-Ordinanza dwar l-Akkwist ta' l-Artijiet għal Skopijiet Pubbliċi (Kapitolu 88) hija ppubblikata skond u għall-finijiet ta' l-artikolu 9(1) ta' dik l-Ordinanza.

Il-21 ta' Lulju, 2003

(File No. L228/93/4)

DIKJARAZZJONI MILL-PRESIDENT TA' MALTA

Illi b'dikjarazzjoni tal-President ta' Malta tat-22 ta' Ottubru, 1996, l-art hawn taħt imsemmija kienet dikjarata meħtieġa mill-awtorità kompetenti għal skop pubbliku skond id-dispożizzjonijiet ta' l-Ordinanza dwar l-Akkwist ta' Artijiet għal Skopijiet Pubbliċi (Kapitolu 88) u illi l-akkwist tagħha kellu jkun b'xiri assolut.

Deskrizzjoni ta' l-Art

Il-fond li ġej fl-Imsida:–

1. Il-fond Nru. 19 fi Triq il-Wied/Nru. 15 fi Triq Garcin.

Il-fond hawn fuq imsemmi jidher immarkat fuq il-pjanta L.D. 46/96, li wieħed jista' jara fuq talba fid-Dipartiment ta' l-Art, Auberge de Baviere, Valletta.

GOVERNMENT NOTICES

No. 640

ACQUISITION OF LAND

THE following declaration, made by the President of Malta under section 3 of the Land Acquisition (Public Purposes) Ordinance (Chapter 88), is published in terms and for the purposes of section 9(1) thereof.

21st July, 2003

DECLARATION BY THE PRESIDENT OF MALTA

Whereas by declaration of the President of Malta dated 22nd October, 1996, the undermentioned land had been declared as required by the competent authority for a public purpose in accordance with the provisions of the Land Acquisition (Public Purposes) Ordinance (Chapter 88) and that the acquisition thereof should have been by absolute purchase.

Description of the Land

The following premises at Msida:–

1. Premises No. 19 in Triq il-Wied/No. 15 in Triq Garcin.

The above mentioned premises is shown marked on plan L.D. 46/96, which may be seen on demand at the Land Department, Auberge de Baviere, Valletta.

Illi d-Dikjarazzjoni tal-President ta' Malta odjerna qiegħda tiġi ppubblikata għall-fini ta' l-Att XI ta' l-2002.

Il-kumpens offrut hu ta' disat elef Lira Maltija (Lm9,000) skond l-Avviż ta' Ftehim tad-29 ta' Jannar, 2003, liema avviż ħareġ skond l-istima tal-Perit Carmen V. Sutton li hawn ma' din id-dikjarazzjoni.

Ma' din id-dikjarazzjoni qed tiġi annessa *site plan* ta' l-immobbli msemmija.

(Iff) GEORGE HYZLER
A/President
13/6/2003

Din is-*site plan* qed tiġi ppubblikata f'paġna 10,109.

Stima tal-Perit (oriġinali bil-Malti)

Akkwist ta' Fondi fl-Imsida

Fuq struzzjonijiet tal-Kummissarju ta' l-Artijiet, skond l-Ordinanza dwar l-Akkwist ta' Artijiet għal Skopijiet Pubbliċi, qiegħed niffissa l-valur liberu u frank tal-proprjetà hawn taħt deskritta fl-Imsida, li hija meħtieġa mill-Gvern għal skop pubbliku, u dan wara li ħadt in konsiderazzjoni l-lokalità, kif ukoll ħwejjeġ oħra li jista' jkollhom x'jaqsmu mal-valur ta' l-istess proprjetà:

Il-fond Nru. 19, Triq il-Wied/15, Triq Garcin, l-Imsida, muri bl-aħdar fuq il-pjanti Hsg. Dwg. No. MS/2/93 – MS/4/93 – MS/6/93, li jikkonsisti f'erbat ikmamar u bitħa fuq il-livell terran u tliet ikmamar fuq l-ewwel sular, huwa stmat għall-valur ta' disat elef Lira Maltija (Lm9,000).

Iffirmata Carmen V. Sutton, A&C.E.

Dan ir-rapport ta' stima u l-pjanta mehmuża miegħu qed jibdel rapport ta' stima datat 20 ta' Jannar, 1998, għal dak li għandu x'jaqsam mal-fond imsemmi.

It-30 ta' Ġunju, 2002

Whereas the present Declaration by the President of Malta is being issued in terms of Act XI of 2002.

The compensation offered is nine thousand Maltese Lira (Lm9,000) according to the Notice of Agreement of the 29th January, 2003, which notice was issued according to the valuation with this declaration as made by architect Carmen V. Sutton.

A site plan showing the mentioned immovable property is being attached with this declaration.

(Sgd) GEORGE HYZLER
A/President
13/6/2003

This site plan is being published on page 10,109.

Architect's Valuation (original in Maltese)

Acquisition of Premises at Msida

I have been instructed by the Commissioner of Land to assess under the Land Acquisition (Public Purposes) Ordinance, the freehold value of the hereunder described property at Msida required by Government for a public purpose. After taking into consideration the locality as well as other factors which could have a bearing on the value of the property described, I assess the freehold value as follows:

Premises No. 19, Triq il-Wied/15, Triq Garcin, Msida, shown in green on plans Hsg. Dwg. No. MS/2/93 – MS/4/93 – MS/6/93, consisting of four rooms and a yard on ground floor level and three rooms on first floor level , is assessed at the price of one nine thousand Maltese Liri (Lm9, 000).


Signed Carmen V. Sutton, A&C.E.

This valuation report and the attached site plan is replacing the valuation report dated 20th January, 1998, regarding the mentioned premises.


30th June, 2002

Dan hu dokument uffiċċjali għall-użu biss fir-Reġistru tal-Artijiet

This is an official document for Land Registry use only [227 - Divizjoni ta' l-Artijiet tal-Gvern]

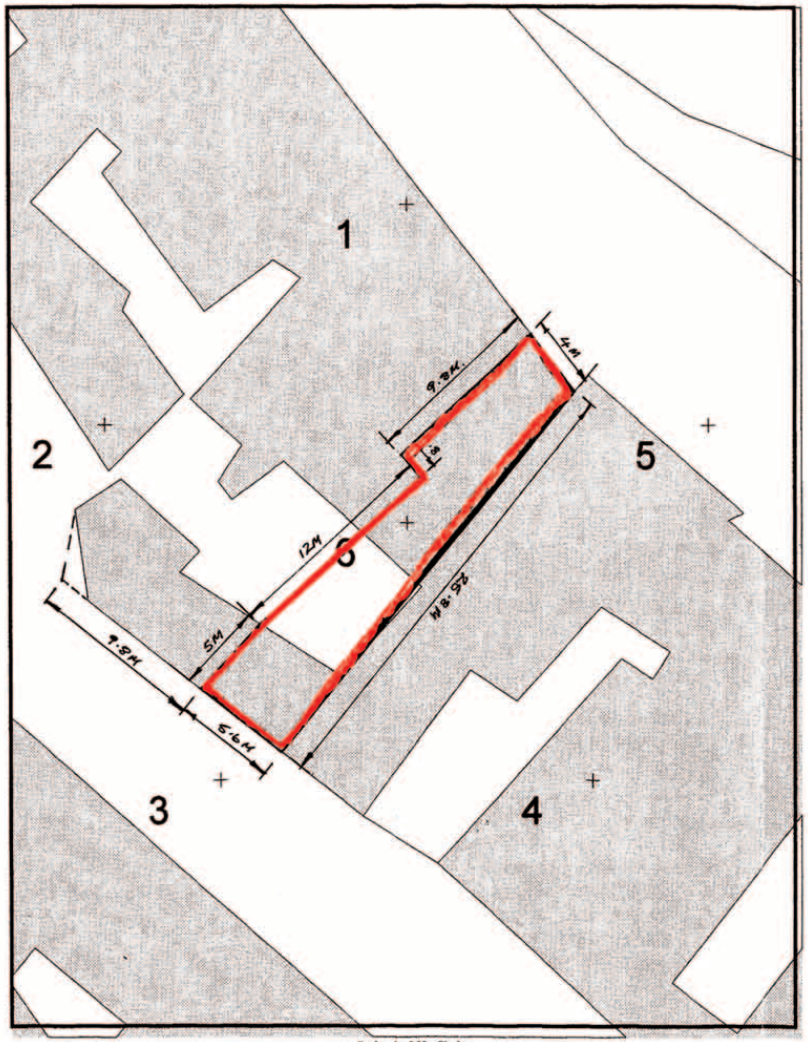

NOT TO SCALE
INDICATION OF LOCATION FOR INFORMATION PURPOSES ONLY

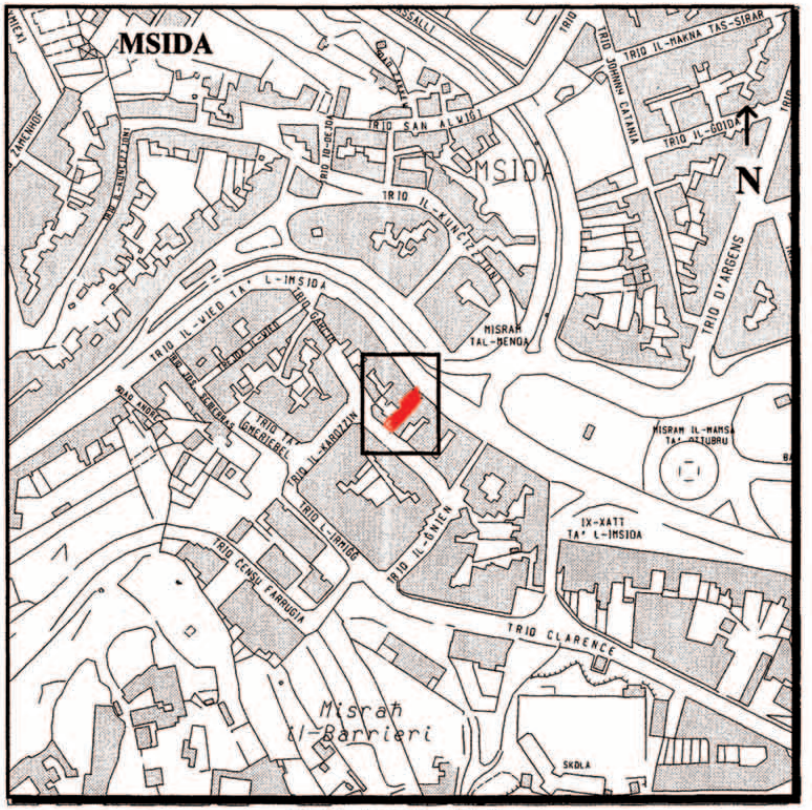

Gvern Ta' Malta — Pjanta tas-sit 1:2500 *Site Plan* — Government of Malta

Reġistru ta' l-Artijiet — **Land Registry**

Casa Bolino, 116 Triq il-Punent, Valletta — *Casa Bolino, 116 West Street, Valletta*

Nru tal-Mappa: *Map Number:* 65356M	Pożizzjoni Ċentrali: x = 53796 *Centre Coordinates:* y = 72721	*Parti minn SS:* *Extracted from SS:* 5272	Data: *Date:* 17/04/2003

Perit *Architect:*

Timbru tal-Perit *Architect's Stamp*

Stefan Scotto A. & C.E

Qies (metri kwadri) *Area (square metres)*

Firma tal-Applikant *Applicant's signature*

Dritt Mħallas *Fee Paid*

Nru. 641

AKKWIST TA' ART

DIN id-dikjarazzjoni li ġejja, magħmula mill-President ta' Malta bis-saħħa ta' l-artikolu 3 ta' l-Ordinanza dwar l-Akkwist ta' l-Artijiet għal Skopijiet Pubbliċi (Kapitolu 88) hija ppubblikata skond u għall-finijiet ta' l-artikolu 9(1) ta' dik l-Ordinanza.

Il-21 ta' Lulju, 2003

(File No. L228/93/5)

DIKJARAZZJONI MILL-PRESIDENT TA' MALTA

Illi b'dikjarazzjoni tal-President ta' Malta tat-22 ta' Ottubru, 1996, l-art hawn taħt imsemmija kienet dikjarata meħtieġa mill-awtorità kompetenti għal skop pubbliku skond id-dispożizzjonijiet ta' l-Ordinanza dwar l-Akkwist ta' Artijiet għal Skopijiet Pubbliċi (Kapitolu 88) u illi l-akkwist tagħha kellu jkun b'xiri assolut.

Deskrizzjoni ta' l-Art

Il-fond li ġej fl-Imsida:–

1. Il-fond Nru. 16 fi Triq Garcin/18 fi Triq il-Wied.

Il-fond hawn fuq imsemmi jidher immarkat fuq il-pjanta L.D. 46/96, li wieħed jista' jara fuq talba fid-Dipartiment ta' l-Art, Auberge de Baviere, Valletta.

Illi d-Dikjarazzjoni tal-President ta' Malta odjerna qiegħda tiġi ppubblikata għall-fini ta' l-Att XI ta' l-2002.

Il-kumpens offrut hu ta' sitt elef u tliet mitt Lira Maltija (Lm6,300) skond l-Avviz ta' Ftehim tas-17 ta' Jannar, 2003, liema avviż ħareġ skond l-istima tal-Perit Carmen V. Sutton, A&C.E., li hawn ma' din id-dikjarazzjoni.

No. 641

ACQUISITION OF LAND

THE following declaration made by the President of Malta under section 3 of the Land Acquisition (Public Purposes) Ordinance (Chapter 88) is published in terms and for the purposes of section 9(1) thereof.

21st July, 2003

DECLARATION BY THE PRESIDENT OF MALTA

Whereas by declaration of the President of Malta dated 22nd October, 1996, the undermentioned land had been declared as required by the competent authority for a public purpose in accordance with the provisions of the Land Acquisition (Public Purposes) Ordinance (Chapter 88) and that the acquisition thereof should have been by absolute purchase.

Description of the Land

The following premises at Msida:–

1. Premises No. 16 in Triq Garcin/18 in Triq il-Wied.

The above mentioned premises is shown marked on plan L.D. 46/96, which may be seen on demand at the Land Department, Auberge de Baviere, Valletta.

Whereas the present Declaration by the President of Malta is being issued in terms of Act XI of 2002.

The compensation offered is six thousand and three hundred Maltese Lira (Lm6,300) according to the Notice of Agreement of the 17th January, 2003, which notice was issued according to the valuation with this declaration as made by architect Carmen V. Sutton, A&C.E.

Ma' din id-dikjarazzjoni qed tiġi annessa *site plan* ta' l-immobbli msemmija.

(Iff) GEORGE HYZLER
A/President
13/6/2003

Din is-*site plan* qed tiġi ppubblikata f'paġna 10,112.

A site plan showing the mentioned immovable property is being attached with this declaration.

(Sgd) GEORGE HYZLER
A/President
13/6/2003

This site plan is being published on page 10,112.

Stima tal-Perit (oriġinali bil-Malti)

Fondi fl-Imsida

Fuq struzzjonijiet tal-Kummissarju ta' l-Artijiet, skond l-Ordinanza dwar l-Akkwist ta' Artijiet għal Skopijiet Pubbliċi, qiegħed niffissa l-valur liberu u frank tal-proprjetà hawn taħt deskritta fl-Imsida, li hija meħtieġa mill-Gvern għal skop pubbliku, u dan wara li ħadt in konsiderazzjoni l-lokalità, kif ukoll ħwejjeġ oħra li jista' jkollhom x'jaqsmu mal-valur ta' l-istess proprjetà:

Il-fond Nru. 18, Triq il-Wied/16, Triq Garcin, l-Imsida, indikat fuq il-pjanta L.D. 46/96 u muri bl-aħmar fuq il-pjanti Hsg. Dwg. No. MS/2/93 – MS/4/93 – MS/6/93, li jikkonsisti f'ħamest ikmamar u bitħa fuq il-livell terran u tliet ikmamar fuq l-ewwel sular, huwa stmat għall-valur ta' sitt elef u tliet mitt lira Lira Maltija (Lm6,300).

Iffirmata Carmen V. Sutton, A&C.E.

Dan ir-rapport ta' stima u l-pjanta mehmuża miegħu qed jibdel rapport ta' stima datat 20 ta' Jannar, 1998, għal dak li għandu x'jaqsam mal-fond imsemmi.

Il-15 ta' Ottubru, 2002

Architect's Valuation (original in Maltese)

Premises at Msida

I have been instructed by the Commissioner of Land to assess under the Land Acquisition (Public Purposes) Ordinance, the freehold value of the hereunder described property at Msida required by Government for a public purpose. After taking into consideration the locality as well as other factors which could have a bearing on the value of the property described, I assess the freehold value as follows:

Premises No. 18, Triq il-Wied/16, Triq Garcin, Msida, indicated on plan L.D. 46/96 and shown in red on plans Hsg. Dwg. No. MS/2/93 – MS/4/93 – MS/6/93, consisting of five rooms and a yard on ground floor level and three rooms on first floor level , is assessed at the price of six thousand and three hundred Maltese Liri (Lm6, 300).


Signed Carmen V. Sutton, A&C.E.

This valuation report and the attached site plan is replacing the valuation report dated 20th January, 1998, regarding the mentioned premises.


15th October, 2002

Dan hu dokument uffiċjali ghall-użu biss fir-Reġistru tal-Artijiet

This is an official document for Land Registry use only [227 - Diviżjoni ta' l-Artijiet tal-Gvern]

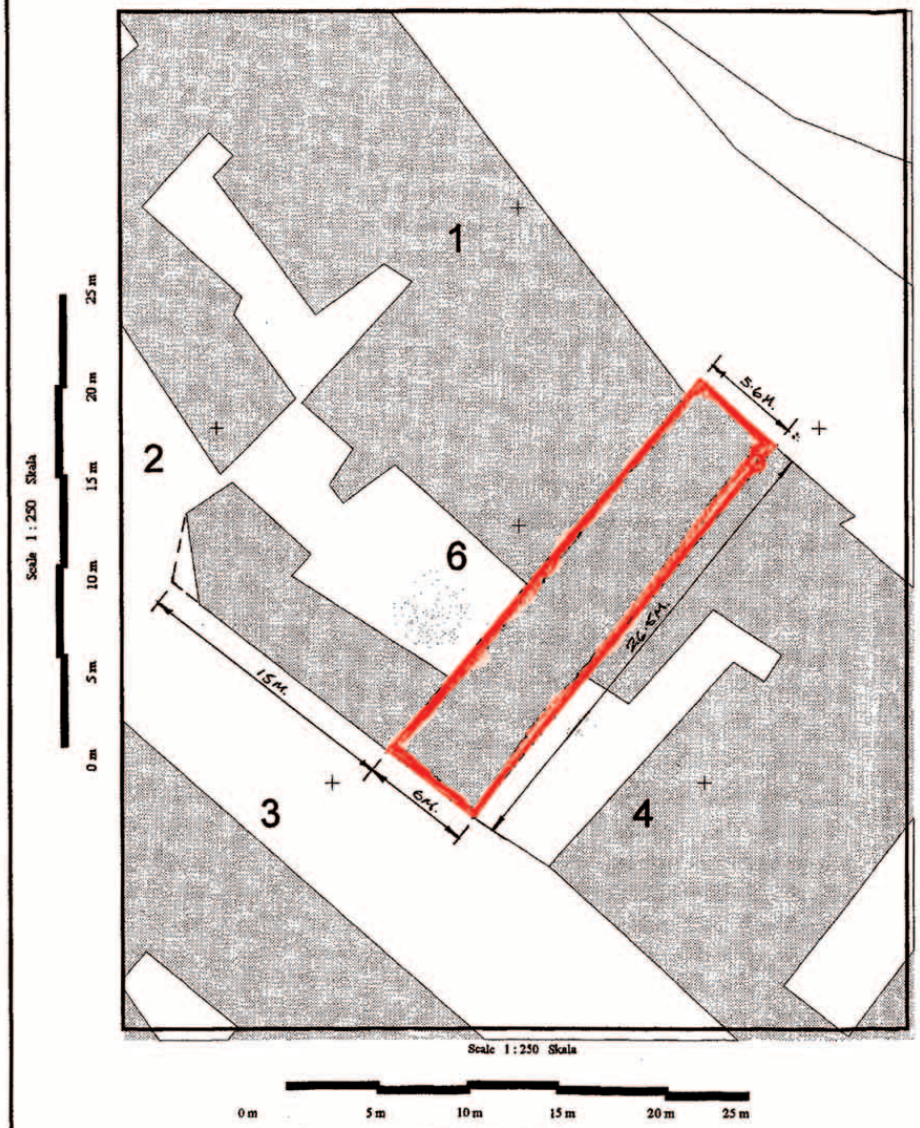

NOT TO SCALE
INDICATION OF LOCATION FOR INFORMATION PURPOSES ONLY

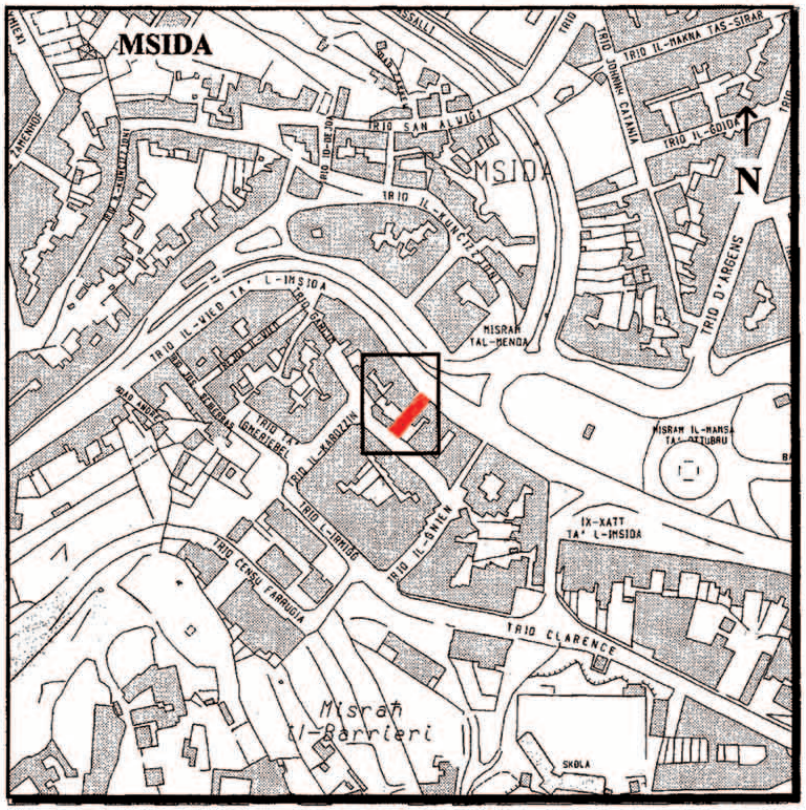

Gvern Ta' Malta — Pjanta tas-sit 1:2500 *Site Plan* — Government of Malta

Reġistru ta' l-Artijiet

Casa Bolino, 116 Triq il-Punent, Valletta

Land Registry

Casa Bolino, 116 West Street, Valletta

Nru tal-Mappa: *Map Number:* 65355M	Pożizzjoni Ċentrali: *Centre Coordinates:* x = 53796 y = 72721	*Parti minn SS: Extracted from SS:* 5272	Data: *Date:* 17/04/2003

Perit *Architect:*

Timbru tal-Perit *Architect's Stamp* Stefan Scotto A. & C.f.

Qies (metri kwadri) *Area (square metres)*

Firma tal-Applikant *Applicant's signature*

Dritt Mhallas *Fee Paid*

Nru. 642

AKKWIST TA' ART

DIN id-dikjarazzjoni li ġejja, magħmula mill-President ta' Malta bis-saħħa ta' l-artikolu 3 ta' l-Ordinanza dwar l-Akkwist ta' l-Artijiet għal Skopijiet Pubbliċi (Kapitolu 88) hija ppubblikata skond u għall-finijiet ta' l-artikolu 9(1) ta' dik l-Ordinanza.

Il-21 ta' Lulju, 2003
(File No. L228/93/II/3)

DIKJARAZZJONI MILL-PRESIDENT TA' MALTA

Illi b'dikjarazzjoni tal-President ta' Malta ta' l-24 ta' Mejju, 2002, l-art hawn taħt imsemmija kienet dikjarata meħtieġa mill-awtorità kompetenti għal skop pubbliku skond id-dispożizzjonijiet ta' l-Ordinanza dwar l-Akkwist ta' Artijiet għal Skopijiet Pubbliċi (Kapitolu 88) u illi l-akkwist tagħha kellu jkun b'xiri assolut.

Deskrizzjoni ta' l-Art

Il-fond li ġej fl-Imsida:–

1. Il-fond Nru. 8 fi Triq il-Wied.

Il-fond hawn fuq imsemmi jidher bil-kulur aħmar fuq il-pjanta L.D. 46B/96, li wieħed jista' jara fuq talba fid-Dipartiment ta' l-Art, Auberge de Baviere, Valletta.

Illi d-Dikjarazzjoni tal-President ta' Malta odjerna qiegħda tiġi ppubblikata għall-fini ta' l-Att XI ta' l-2002.

Il-kumpens offrut hu ta' disat elef Lira Maltija (Lm9,000) skond l-Avviz ta' Ftehim ta' l-20 ta' Novembru, 2002, liema avviż ħareġ skond l-estratt ta' l-istima tal-Perit Joseph Mizzi, A&C.E., li hawn ma' din id-dikjarazzjoni.

Ma' din id-dikjarazzjoni qed tiġi annessa *site plan* ta' l-immobbli msemmija.

(Iff) GEORGE HYZLER
A/President
13/6/2003

Din is-*site plan* qed tiġi ppubblikata f'paġna 10,114.

Stima tal-Perit (oriġinali bil-Malti)

Fondi fl-Imsida

Fuq struzzjonijiet tal-Kummissarju ta' l-Artijiet, skond l-Ordinanza dwar l-Akkwist ta' Artijiet għal Skopijiet Pubbliċi, qiegħed niffissa l-valur liberu u frank tal-proprjetà hawn taħt deskritta fl-Imsida, li hija meħtieġa mill-Gvern għal skop pubbliku, u dan wara li ħadt in konsiderazzjoni l-lokalità, kif ukoll ħwejjeġ oħra li jista' jkollhom x'jaqsmu mal-valur ta' l-istess proprjetà:

(Item No. 1) Il-fond Nru. 8 fi Triq il-Wied, muri bl-aħmar fuq il-pjanta L.D. 46B/96, huwa stmat għall-valur ta' disat elef Lira Maltija (Lm9,000).

.....Omissis.....

Iffirmata Joseph Mizzi, A&C.E.

Estratt ta' l-Oriġinal.

L-4 ta' Ġunju, 2001

No. 642

ACQUISITION OF LAND

THE following declaration made by the President of Malta under section 3 of the Land Acquisition (Public Purposes) Ordinance (Chapter 88) is published in terms and for the purposes of section 9(1) thereof.

21st July, 2003

DECLARATION BY THE PRESIDENT OF MALTA

Whereas by declaration of the President of Malta dated 24th May, 2002, the undermentioned land had been declared as required by the competent authority for a public purpose in accordance with the provisions of the Land Acquisition (Public Purposes) Ordinance (Chapter 88) and that the acquisition thereof should have been by absolute purchase.

Description of the Land

The following premises at Msida:–

1. Premises No. 8 in Triq il-Wied.

The above mentioned premises is shown marked on plan L.D. 46B/96, which may be seen on demand at the Land Department, Auberge de Baviere, Valletta.

Whereas the present Declaration by the President of Malta is being issued in terms of Act XI of 2002.

The compensation offered is nine thousand Maltese Lira (Lm9,000) according to the Notice of Agreement of the 20th November, 2003, which notice was issued according to the valuation with this declaration as made by architect Joseph Mizzi, A&C.E.

A site plan showing the mentioned immovable property is being attached with this declaration.

(Sgd) GEORGE HYZLER
A/President
13/6/2003

This site plan is being published on page 10,114.

Architect's Valuation (original in Maltese)

Premises at Msida

I have been instructed by the Commissioner of Land to assess under the Land Acquisition (Public Purposes) Ordinance, the freehold value of the hereunder described property at Msida required by Government for a public purpose. After taking into consideration the locality as well as other factors which could have a bearing on the value of the property described, I assess the freehold value as follows:

(Item No. 1) Premises No. 8 in Triq il-Wied, shown in red on plan L.D. 46B96, is assessed at the price of nine thousand Maltese Liri (Lm9, 000).

.....Omissis.....


Signed Joseph Mizzi, A&C.E.

Extract from the Original.

4th June, 2001

Dan hu dokument uffiċċjali għall-użu biss fir-Reġistru tal-Artijiet

This is an official document for Land Registry use only [227 - Divizjoni ta' l-Artijiet tal-Gvern]

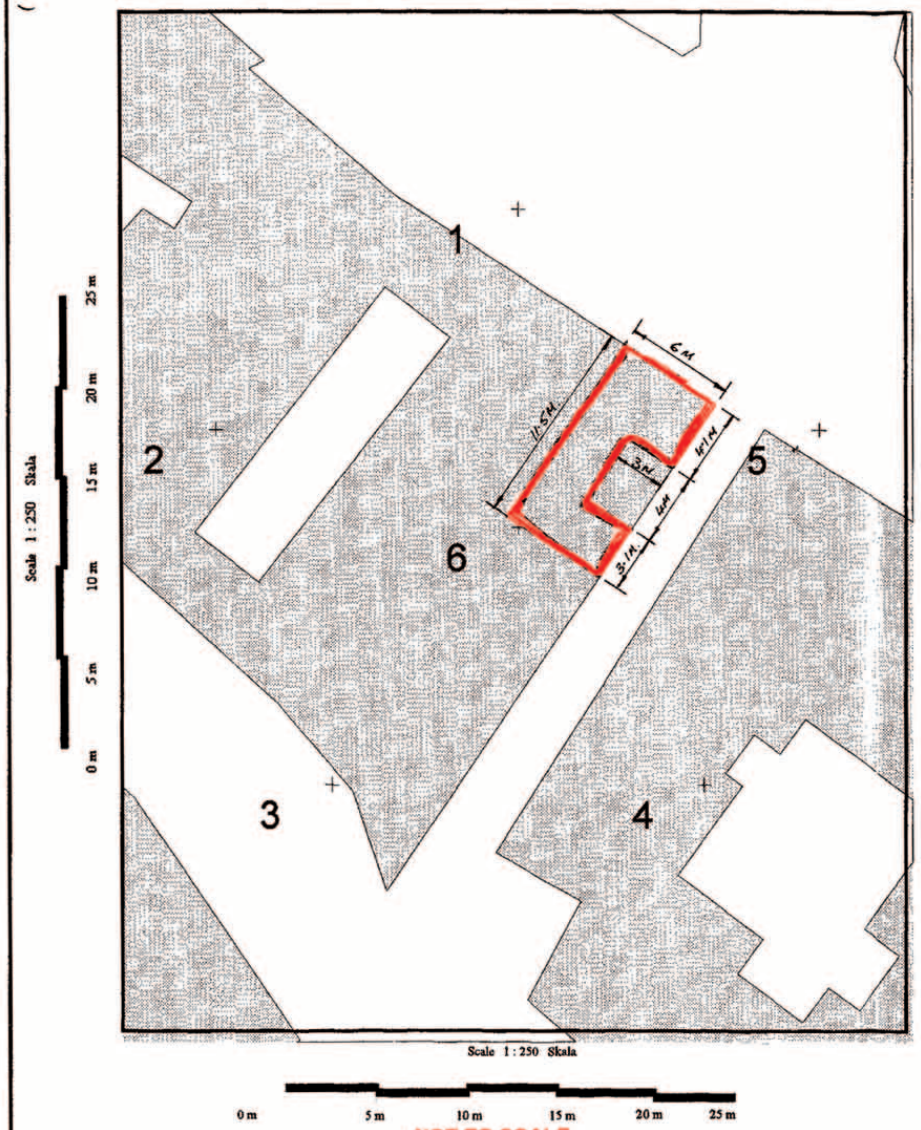



Gvern Ta' Malta — Pjanta tas-sit 1:2500 *Site Plan* — Government of Malta

Reġistru ta' l-Artijiet — **Land Registry**

Casa Bolino, 116 Triq il-Punent, Valletta — *Casa Bolino, 116 West Street, Valletta*

Nru tal-Mappa: *Map Number:* 65316M	Pożizzjoni Ċentrali: *Centre Coordinates:* x = 53829, y = 72696	*Parti minn SS:* *Extracted from SS:* 5272	Data: *Date:* 17/04/2003

Perit *Architect:*

Timbru tal-Perit *Architect's Stamp*

Stefan Scotto A. & C.E.

Qies (metri kwadri) *Area (square metres)*

Firma tal-Applikant *Applicant's signature*

Dritt Mhallas *Fee Paid*

Nru. 643

AKKWIST TA' ART

DIN id-dikjarazzjoni li ġejja, magħmula mill-President ta' Malta bis-saħħa ta' l-artikolu 3 ta' l-Ordinanza dwar l-Akkwist ta' l-Artijiet għal Skopijiet Pubbliċi (Kapitolu 88) hija ppubblikata skond u għall-finijiet ta' l-artikolu 9(1) ta' dik l-Ordinanza.

Il-21 ta' Lulju, 2003
(File No. L240/2002)

DIKJARAZZJONI MILL-PRESIDENT TA' MALTA

Jiena hawnhekk niddikjara illi l-art hawn taħt imsemmija hija meħtieġa mill-awtorità kompetenti għal skop pubbliku skond id-dispożizzjonijiet ta' l-Ordinanza dwar l-Akkwist ta' Artijiet għal Skopijiet Pubbliċi (Kapitolu 88) u illi l-akkwist tagħha kellu jkun b'xiri assolut.

Il-kumpens offrut hu ta' elfejn, mija u għoxrin Lira Maltija (Lm2,120) skond l-istima tal-Perit Arkitett Fred H.Valentino, A&C.E., li hawn ma' din id-dikjarazzjoni.

Deskrizzjoni ta' l-Art

L-art li ġejja fiż-Żurrieq:–

1. Biċċa art tal-kejl ta' madwar 30 metru kwadru, li tmiss mix-Xlokk ma' proprjetà ta' Anna D'Amato u oħrajn, mil-Lbiċ u mill-Majjistral ma' proprjetà ta' Paul Għigo.

L-art hawn fuq imsemmija tidher immarkata bil-kulur aħmar fuq il-pjanta P.D. 148_2002, li wieħed jista' jara fuq talba fid-Dipartiment ta' l-Art, Auberge de Baviere, Valletta.

Ma' din id-dikjarazzjoni qed tiġi annessa *site plan* ta' l-immobbli msemmija.

(Iff) GEORGE HYZLER
A/President
13/6/2003

Din is-*site plan* qed tiġi ppubblikata f'paġna 10,116.

Stima tal-Perit (oriġinali bil-Malti)

Art fiż-Żurrieq

Fuq struzzjonijiet tal-Kummissarju ta' l-Artijiet, skond l-Ordinanza dwar l-Akkwist ta' Artijiet għal Skopijiet Pubbliċi, qiegħed niffissa l-valur liberu u frank tal-proprjetà hawn taħt deskritta fiż-Żurrieq, li hija meħtieġa mill-Gvern għal skop pubbliku, u dan wara li ħadt in konsiderazzjoni l-lokalità, kif ukoll ħwejjeġ oħra li jista' jkollhom x'jaqsmu mal-valur ta' l-istess proprjetà:

Biċċa art tal-kejl ta' madwar 30 metru kwadru, li tmiss mix-Xlokk ma' proprjetà ta' Anna D'Amato u oħrajn, mil-Lbiċ u mill-Majjistral ma' proprjetà ta' Paul Għigo, liema art hija meqjusa bħala art fabbrikabbli fit-termini ta' l-Ordinanza dwar l-Akkwist ta' Artijiet u hija murija bl-aħmar fuq il-pjanta P.D. 148_2002, u hija stmata għall-valur ta' elfejn, mija u għoxrin Lira Maltija (Lm2,120).

Iffirmata Fred H. Valentino, A&C.E.

Il-25 ta' Frar, 2000

No. 643

ACQUISITION OF LAND

THE following declaration made by the President of Malta under section 3 of the Land Acquisition (Public Purposes) Ordinance (Chapter 88) is published in terms and for the purposes of section 9(1) thereof.

21st July, 2003

DECLARATION BY THE PRESIDENT OF MALTA

I hereby declare that the undermentioned land is required by the competent authority for a public purpose in accordance with the provisions of the Land Acquisition (Public Purposes) Ordinance (Chapter 88) and that the acquisition thereof should have been by absolute purchase.

The compensation offered is two thousand, one hundred and twenty Maltese Lira (Lm2,120) according to the valuation with this declaration as made by architect Fred H.Valentino, A&C.E.

Description of the Land

The following land at Żurrieq:–

1. A plot of land of the area of 30 square metres, bounded on the South East by property of Anna D'Amato and others, South West and North West by property of Paul Ghigo.

The above mentioned land is shown marked with the colour red on plan L.D. 148_2002, which may be seen on demand at the Land Department, Auberge de Baviere, Valletta.

A site plan showing the mentioned immovable property is being attached with this declaration.

(Sgd) GEORGE HYZLER
A/President
13/6/2003

This site plan is being published on page 10,116.

Architect's Valuation (original in Maltese)

Land at Żurrieq

I have been instructed by the Commissioner of Land to assess under the Land Acquisition (Public Purposes) Ordinance, the freehold value of the hereunder described property at Żurrieq required by Government for a public purpose. After taking into consideration the locality as well as other factors which could have a bearing on the value of the property described, I assess the freehold value as follows:


A plot of land of the area of 30 square metres, bounded on the South East by property of Anna D'Amato and others, South West and North West by property of Paul Ghigo, which land is considered as fabricable land in terms of the Land Acquisition Ordinance and is shown marked in red on plan P.D. 148_2002, and is assessed at the price of two thousand, one hundred and twenty Maltese Lira (Lm2,120).

Signed Fred H. Valentino, A&C.E.

25th February, 2000

Dan hu dokument uffiċjali għall-użu biss fir-Reġistru tal-Artijiet

This is an official document for Land Registry use only [227 - Divizjoni ta' l-Artijiet tal-Gvern]

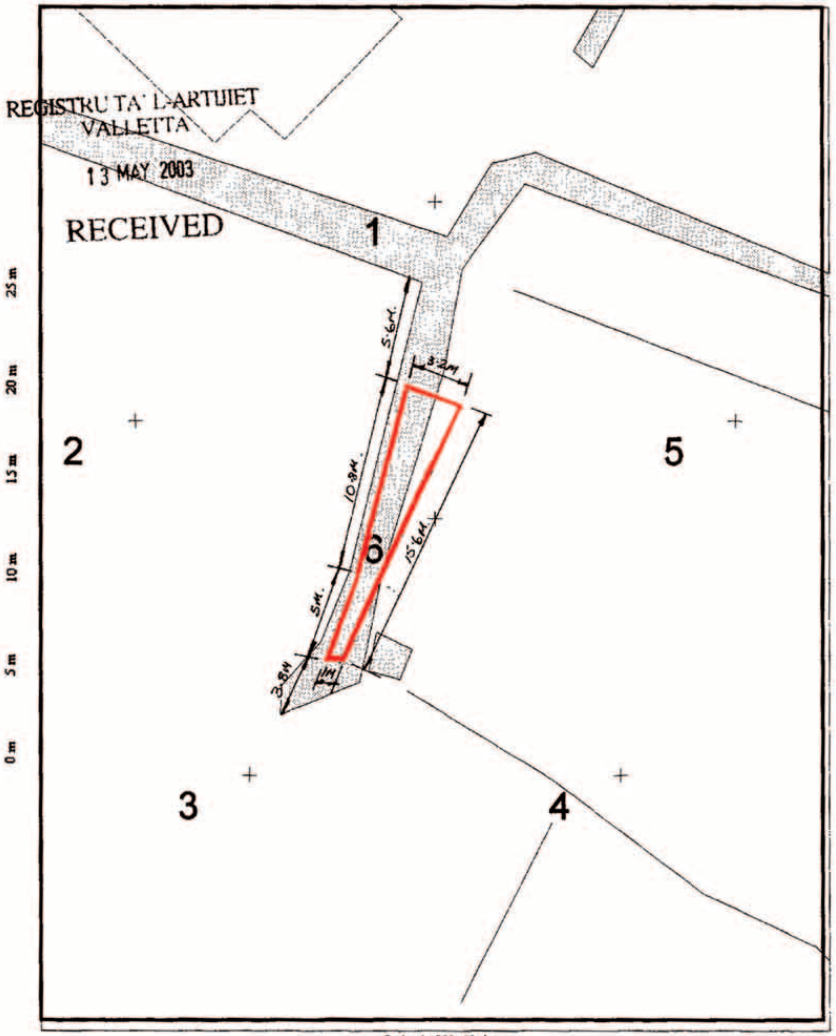



Gvern Ta' Malta — Pjanta tas-sit 1:2500 *Site Plan* — Government of Malta

Reġistru ta' l-Artijiet — **Land Registry**

Casa Bolino, 116 Triq il-Punent, Valletta — *Casa Bolino, 116 West Street, Valletta*

Nru tal-Mappa: *Map Number:* 65568M	Pożizzjoni Ċentrali: x = 52988 *Centre Coordinates:* y = 65055	*Parti minn SS:* *Extracted from SS:* 5265	Data: *Date:* 30/04/2003

Perit *Architect:*

Timbru tal-Perit *Architect's Stamp* — Stefan Scotto A. & C.E.

Qies (metri kwadri) *Area (square metres)* Area - 30m²

Firma tal-Applikant *Applicant's signature*

Dritt Mhallas *Fee Paid*

Scale 1 : 250 Skala

0 m 5 m 10 m 15 m 20 m 25 m

NOT TO SCALE

INDICATION OF LOCATION FOR INFORMATION PURPOSES ONLY

Nru. 644

AKKWIST TA' ART

DIN id-dikjarazzjoni li ġejja, magħmula mill-President ta' Malta bis-saħħa ta' l-artikolu 3 ta' l-Ordinanza dwar l-Akkwist ta' l-Artijiet għal Skopijiet Pubbliċi (Kapitolu 88) hija ppubblikata skond u għall-finijiet ta' l-artikolu 9(1) ta' dik l-Ordinanza.

Il-21 ta' Lulju, 2003
(File No. L331/91/III/13)

DIKJARAZZJONI MILL-PRESIDENT TA' MALTA

Illi b'dikjarazzjoni tal-President ta' Malta tas-6 ta' Frar, 1996, l-art hawn taħt imsemmija kienet dikjarata meħtieġa mill-awtorità kompetenti għal skop pubbliku skond id-dispożizzjonijiet ta' l-Ordinanza dwar l-Akkwist ta' Artijiet għal Skopijiet Pubbliċi (Kapitolu 88) u illi l-akkwist tagħha kellu jkun b'xiri assolut.

Deskrizzjoni ta' l-Art

Il-fond li ġej fl-Imsida:–

1. Il-fond Nru. 41 fi Triq il-Kunċizzjoni.

Il-fond hawn fuq imsemmi jidher bil-kulur aħmar fuq il-pjanta L.D. Nru. 78B/97, li wieħed jista' jara fuq talba fid-Dipartiment ta' l-Art, Auberge de Baviere, Valletta.

Illi d-Dikjarazzjoni tal-President ta' Malta odjerna qiegħda tiġi ppubblikata għall-fini ta' l-Att XI ta' l-2002.

Il-kumpens offrut hu ta' elf, seba' mija u sittin Lira Maltija (Lm1,760) għall-Utile Dominju Perpetwu u ta' erbgħin Lira Maltija (Lm40) għad-Dirett Dominju Perpetwu, skond l-Avviz ta' Ftehim tas-27 ta' Diċembru, 2002, liema avviż ħareġ skond l-estratt ta' l-istima tal-Perit Carmen V. Sutton, A&C.E., li hawn ma' din id-dikjarazzjoni.

No. 644

ACQUISITION OF LAND

THE following declaration made by the President of Malta under section 3 of the Land Acquisition (Public Purposes) Ordinance (Chapter 88) is published in terms and for the purposes of section 9(1) thereof.

21st July, 2003

DECLARATION BY THE PRESIDENT OF MALTA

Whereas by declaration of the President of Malta dated 6th February, 1996, the undermentioned land had been declared as required by the competent authority for a public purpose in accordance with the provisions of the Land Acquisition (Public Purposes) Ordinance (Chapter 88) and that the acquisition thereof should have been by absolute purchase.

Description of the Land

The following premises at Msida:–

1. Premises No. 41 in Triq il-Kunċizzjoni.

The above mentioned premises is shown marked with the colour red on plan L.D. 78B/97, which may be seen on demand at the Land Department, Auberge de Baviere, Valletta.

Whereas the present Declaration by the President of Malta is being issued in terms of Act XI of 2002.

The compensation offered is one thousand, seven hundred and sixty Maltese Lira (Lm1,760) for the Utile Dominju Perpetwu and forty Maltese Lira (Lm40) for the Direct Dominju Perpetwu according to the Notice of Agreement of the 27th December, 2003, which notice was issued acording to the valuation with this declaration as made by architect Carmen V. Sutton, A&C.E.

Ma' din id-dikjarazzjoni qed tiġi annessa *site plan* ta' l-immobbli msemmija.

(Iff) GEORGE HYZLER
A/President
13/6/2003

Din is-*site plan* qed tiġi ppubblikata f'paġna 10,119.

A site plan showing the mentioned immovable property is being attached with this declaration.

(Sgd) GEORGE HYZLER
A/President
13/6/2003

This site plan is being published on page 10,119.

Stima tal-Perit (oriġinali bil-Malti)

Fond fl-Imsida

Fuq struzzjonijiet tal-Kummissarju ta' l-Artijiet, skond l-Ordinanza dwar l-Akkwist ta' Artijiet għal Skopijiet Pubbliċi, qiegħed niffissa l-valur liberu u frank tal-proprjetà hawn taħt deskritta fl-Imsida, li hija meħtieġa mill-Gvern għal skop pubbliku, u dan wara li ħadt in konsiderazzjoni l-lokalità, kif ukoll ħwejjeġ oħra li jista' jkollhom x'jaqsmu mal-valur ta' l-istess proprjetà:

Il-fond Nru. 41 fi Triq il-Kunċizzjoni, l-Imsida, muri bl-ikħal u mmarkat bin-numru '13' fuq il-pjanta L.D. 78B/97, li kien jikkonsisti f'terran b'żewġt ikmamar u bitħa fuq wara, huwa stmat għall-valur ta' elf u tmien mitt Lira Maltija (Lm1,800).

Dan il-valur għandu jinqasam kif ġej:

Is-sehem ta' – **Perp. Directum Dominium** huwa ta' erbgħin Lira Maltija (Lm40. 00),
Perp. Utile Dominium huwa ta' elf, seba' mija u sittin Lira Maltija (Lm1,760)

Iffirmata Carmen V. Sutton, A&C.E.

Dan ir-rapport ta' stima u l-pjanta mehmuża miegħu qed jibdel rapport ta' stima datat 6 ta' Awissu, 1997, għal dak li għandu x'jaqsam mal-fond imsemmi.

Il-15 ta'Ottubru, 2002

Architect's Valuation (original in Maltese)

Premises at Msida

I have been instructed by the Commissioner of Land to assess under the Land Acquisition (Public Purposes) Ordinance, the freehold value of the hereunder described property at Msida required by Government for a public purpose. After taking into consideration the locality as well as other factors which could have a bearing on the value of the property described, I assess the freehold value as follows:

Premises No. 41 in il-Kunċizzjoni, Msida, shown in blue and marked with the number '13' on plan L.D. 78B/97, which consisted of a ground floor tenement with two rooms and a yard at the back, is assessed at the price of one thousand and eight hundred Maltese Liri (Lm1, 800).

This value should be divided as follows:

The part of – **Perp. Directum Dominium** is of forty Maltese Lira (Lm40. 00),
Perp. Utile Dominium is of one thousand seven hundred and sixty Maltese Liri (Lm1,760).

Signed Carmen V. Sutton, A&C.E.


This valuation report and the attached site plan is replacing the valuation report dated 6th August, 1997, regarding the mentioned premises.

15th October, 2002

Dan hu dokument uffiċjali ghall-uzu biss fir-Registru tal-Artijiet — This is an official document for Land Registry use only [228]



NOT TO SCALE
INDICATION OF LOCATION FOR INFORMATION PURPOSES ONLY

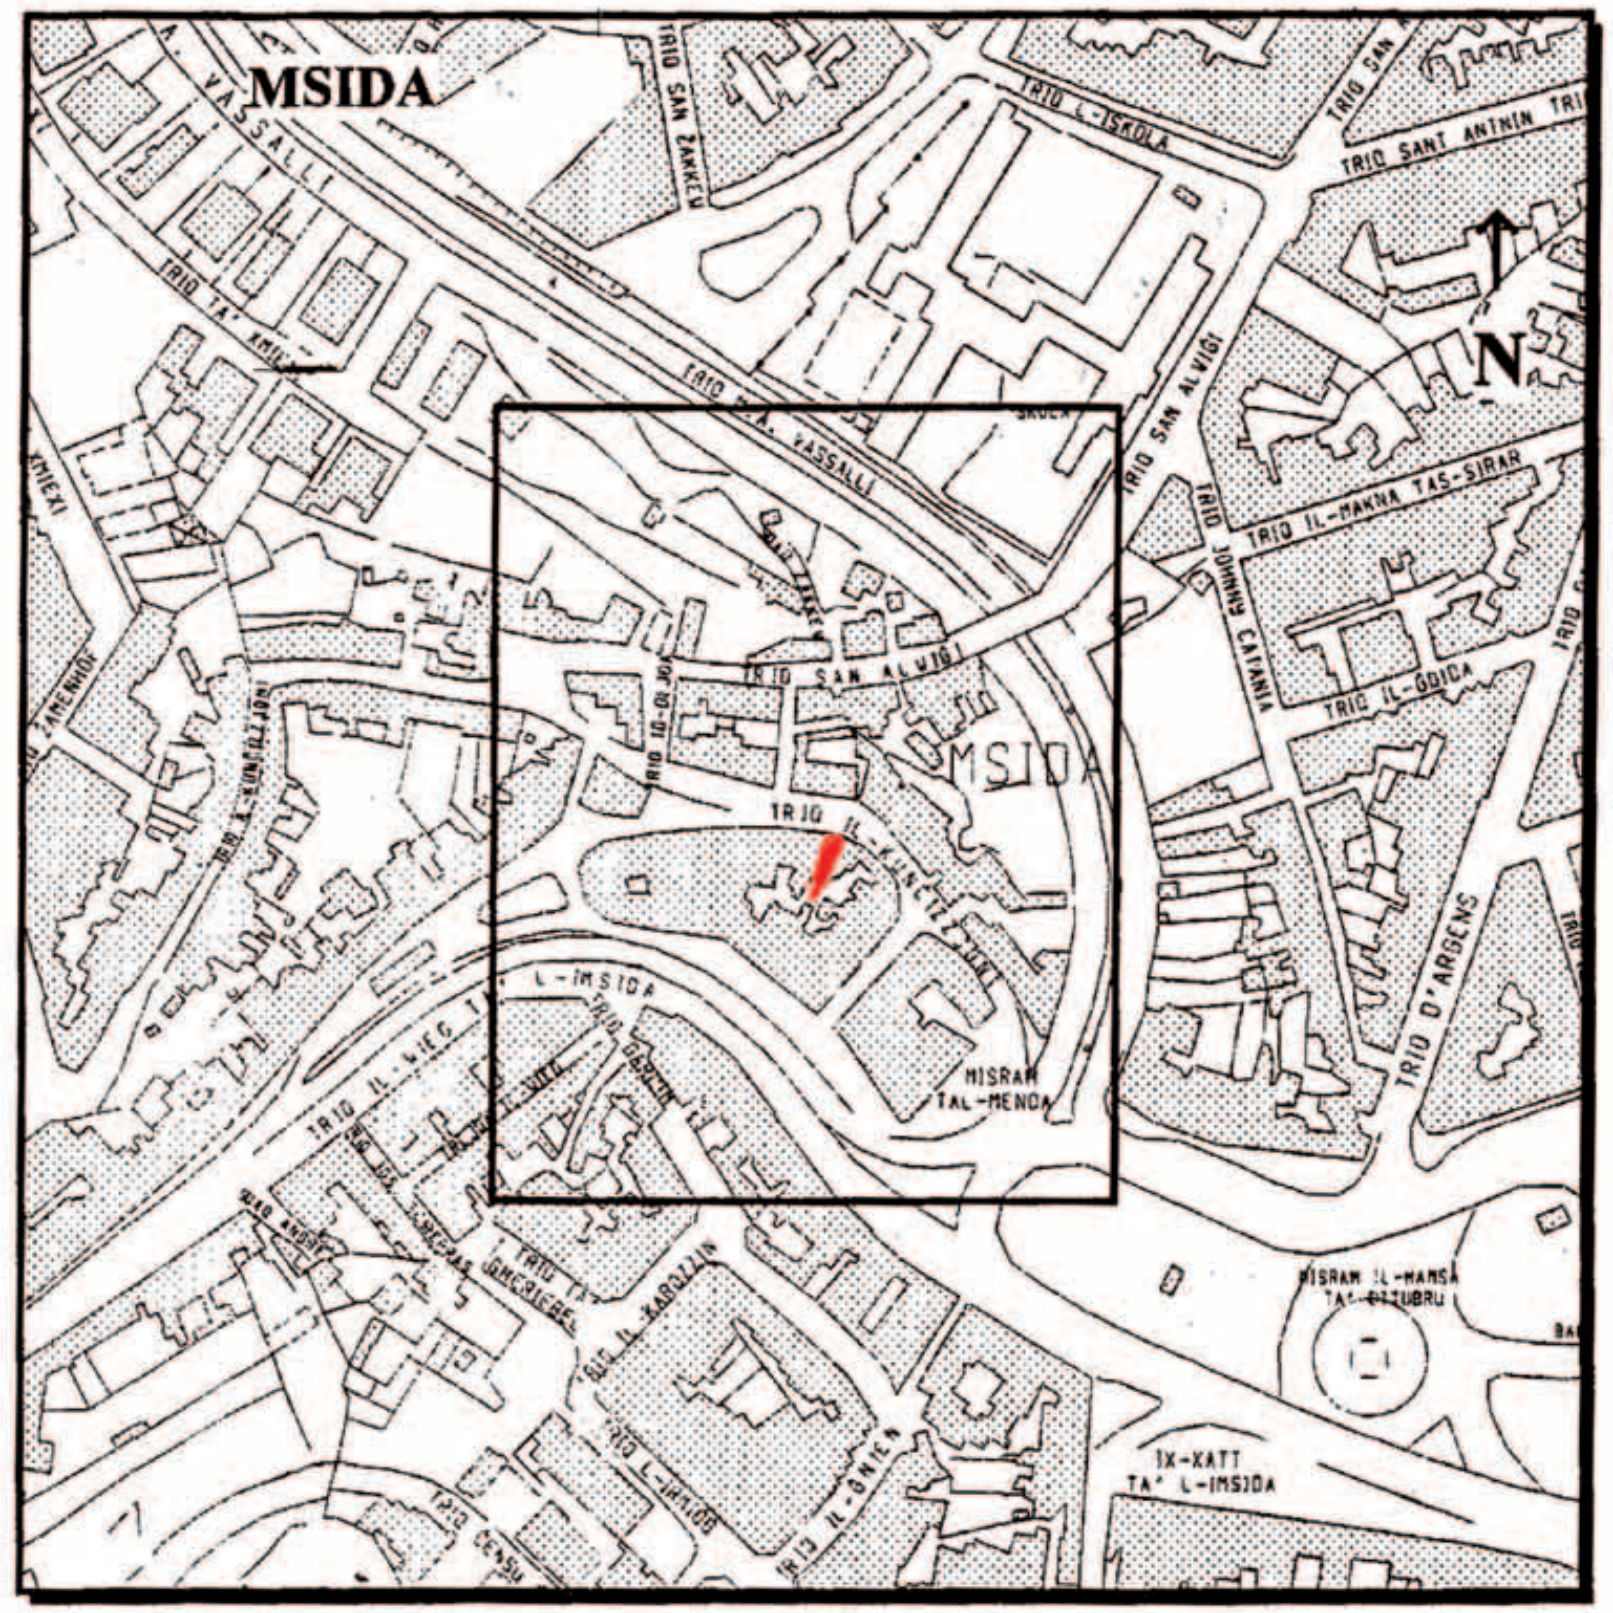

Pjanta tas-sit 1:2500 *Site Plan*

Registru ta' l-Artijiet
Casa Bolino, 116 Triq il-Punent, Valletta

Land Registry
Casa Bolino, 116 West Street, Valletta

Nru tal-Mappa: *Map Number:* 52093M	Posizzjoni Centrali: *Centre Coordinates:* x = 53795 y = 72840	*Parti minn SS:* *Extracted from SS:* 5272 5673	Data: *Date:* 25/04/2001
Perit *Architect:* M. Schembri Arch		Qies (metri kwadri) *Area (square metres)*	
Timbru tal-Perit *Architect's Stamp* MICHAEL SCHEMBRI Architect & Civil Engineer		Firma tal-Applikant *Applicant's signature*	
		Dritt Mhallas *Fee Paid*	

Nru. 645

AKKWIST TA' ART

DIN id-dikjarazzjoni li ġejja, magħmula mill-President ta' Malta bis-saħħa ta' l-artikolu 3 ta' l-Ordinanza dwar l-Akkwist ta' l-Artijiet għal Skopijiet Pubbliċi (Kapitolu 88) hija ppubblikata skond u għall-finijiet ta' l-artikolu 9(1) ta' dik l-Ordinanza.

Il-21 ta' Lulju, 2003
(File No. L331/91/III/38)

DIKJARAZZJONI MILL-PRESIDENT TA' MALTA

Illi b'dikjarazzjoni tal-President ta' Malta tas-6 ta' Frar, 1996, l-art hawn taħt imsemmija kienet dikjarata meħtieġa mill-awtorità kompetenti għal skop pubbliku skond id-dispożizzjonijiet ta' l-Ordinanza dwar l-Akkwist ta' Artijiet għal Skopijiet Pubbliċi (Kapitolu 88) u illi l-akkwist tagħha kellu jkun b'xiri assolut.

Deskrizzjoni ta' l-Art

Il-fond li ġej fl-Imsida:–

1. Il-fond Nru. 176 fi Triq il-Wied.

Il-fond hawn fuq imsemmi jidher muri bl-aħmar fuq il-pjanta L.D. Nru. 78A/97, li wieħed jista' jara fuq talba fid-Dipartiment ta' l-Art, Auberge de Baviere, Valletta.

Illi d-Dikjarazzjoni tal-President ta' Malta odjerna qiegħda tiġi ppubblikata għall-fini ta' l-Att XI ta' l-2002.

Il-kumpens offrut hu ta' elf u seba' mitt Lira Maltija (Lm1,700), skond l-Avviz ta' Ftehim tas-7 ta' Frar, 2003, liema avviż ħareġ skond l-istima tal-Perit Carmen V. Sutton, A&C.E., li hawn ma' din id-dikjarazzjoni.

Ma' din id-dikjarazzjoni qed tiġi annessa *site plan* ta' l-immobbli msemmija.

(Iff) GEORGE HYZLER
A/President
13/6/2003

Din is-*site plan* qed tiġi ppubblikata f'paġna 10,121.

Stima tal-Perit (oriġinali bil-Malti)

Akkwist ta' fondi fl-Imsida

Il-fond Nru. 176, Triq il-Wied, l-Imsida, muri aħmar fuq L.D. 78A/97 u mmarkat bin-numru '38' fuq il-pjanti L.D. 78E/97 u L.D. 78F/97, li kien jikkonsisti f'kamra u bitħa fuq il-pjan terren u żewġt ikmamar fuq l-ewwel sular, huwa stmat għall-valur ta' elf u seba' mitt Lira Maltija (Lm1,700).

Iffirmata Carmen V. Sutton, A&C.E.

Dan ir-rapport ta' stima u l-pjanta mehmuża miegħu qed jibdel rapport ta' stima datat 6 ta' Awissu, 1997, għal dak li għandu x'jaqsam mal-fond imsemmi.

L-4 ta' Novembru, 2002

No. 645

ACQUISITION OF LAND

THE following declaration made by the President of Malta under section 3 of the Land Acquisition (Public Purposes) Ordinance (Chapter 88) is published in terms and for the purposes of section 9(1) thereof.

21st July, 2003

DECLARATION BY THE PRESIDENT OF MALTA

Whereas by declaration of the President of Malta dated 6th February, 1996, the undermentioned land had been declared as required by the competent authority for a public purpose in accordance with the provisions of the Land Acquisition (Public Purposes) Ordinance (Chapter 88) and that the acquisition thereof should have been by absolute purchase.

Description of the Land

The following premises at Msida:–

1. Premises No. 176 in Triq il-Wied.

The above mentioned premises is shown marked with the colour red on plan L.D. 78A/97, which may be seen on demand at the Land Department, Auberge de Baviere, Valletta.

Whereas the present Declaration by the President of Malta is being issued in terms of Act XI of 2002.

The compensation offered is one thousand and seven hundred Maltese Lira (Lm1,700) according to the Notice of Agreement of the 7th February, 2003, which notice was issued according to the valuation with this declaration as made by architect Carmen V. Sutton, A&C.E.

A site plan showing the mentioned immovable property is being attached with this declaration.

(Sgd) GEORGE HYZLER
A/President
13/6/2003

This site plan is being published on page 10,121.

Architect's Valuation (original in Maltese)

Acquisition of premises at Msida

Premises No. 176, Triq il-Wied, Msida, shown red on plan L.D. 78A/97 and marked with the number '38' on plans L.D. 78E/97 and L.D. 78F/97, which consisted of a room and a yard on ground floor level and two rooms on first floor level, is assessed at the price of one thousand and seven hundred Maltese Liri (Lm1,700).


Signed Carmen V. Sutton, A&C.E.


This valuation report and the attached site plan is replacing the valuation report dated 6th August, 1997, regarding the mentioned premises.

4th November, 2002

Dan hu dokument uffiċċjali għall-użu biss fir-Reġistru tal-Artijiet

This is an official document for Land Registry use only [227 - Divizjoni ta' l-Artijiet tal-Gvern]

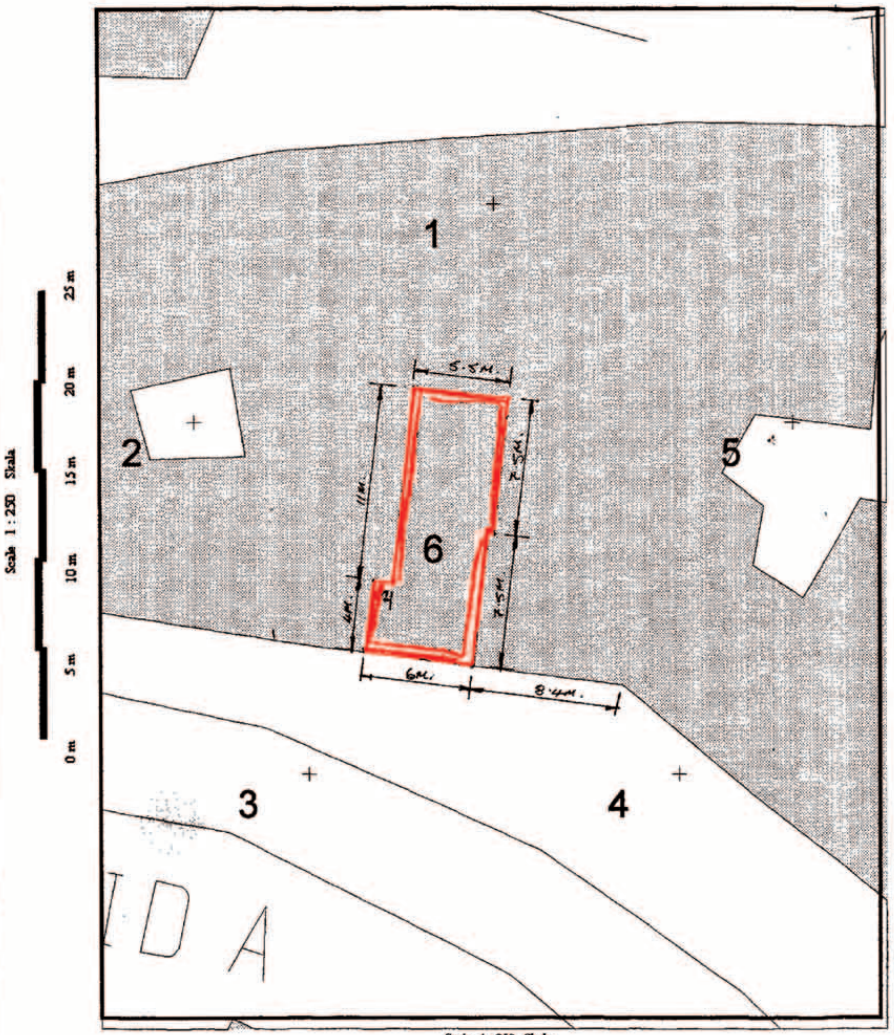

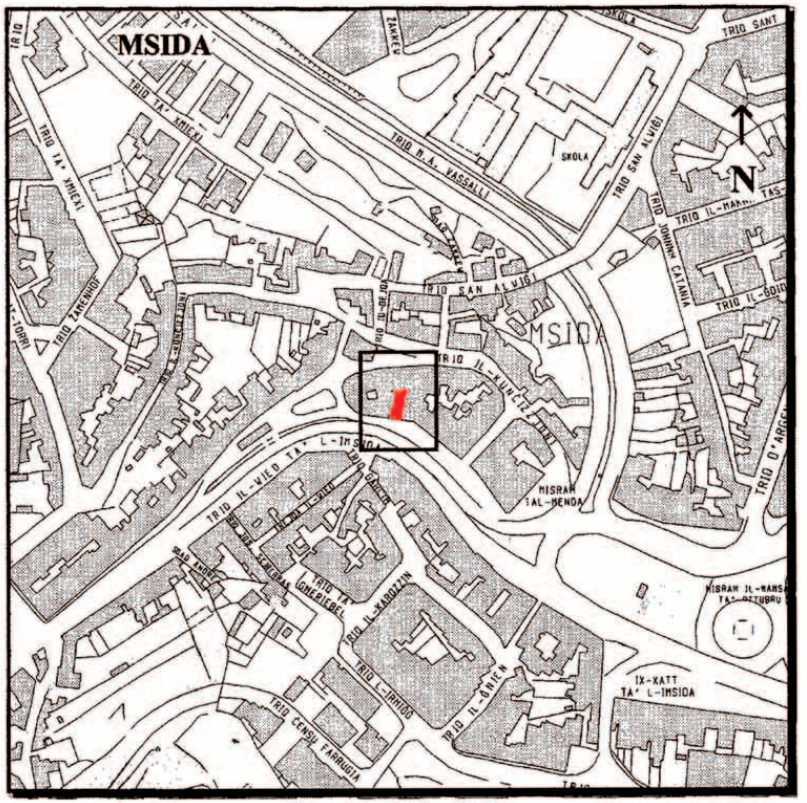

Gvern Ta' Malta — Pjanta tas-sit 1:2500 *Site Plan* — Government of Malta

Reġistru ta' l-Artijiet — **Land Registry**

Casa Bolino, 116 Triq il-Punent, Valletta — *Casa Bolino, 116 West Street, Valletta*

Nru tal-Mappa: *Map Number:* 65437M	Pożizzjoni Ċentrali: x = 53765 *Centre Coordinates:* y = 72812	*Parti minn SS:* *Extracted from SS:* 5272	Data: *Date:* 21/04/2003

Perit *Architect:*

Timbru tal-Perit *Architect's Stamp*

Stefan Scotto A. & C.E.

Qies (metri kwadri) *Area (square metres)*

Firma tal-Applikant *Applicant's signature*

Dritt Mħallas *Fee Paid*

NOT TO SCALE

INDICATION OF LOCATION FOR INFORMATION PURPOSES ONLY

Nru. 646

AKKWIST TA' ART

DIN id-dikjarazzjoni li ġejja, magħmula mill-President ta' Malta bis-saħħa ta' l-artikolu 3 ta' l-Ordinanza dwar l-Akkwist ta' l-Artijiet għal Skopijiet Pubbliċi (Kapitolu 88) hija ppubblikata skond u għall-finijiet ta' l-artikolu 9(1) ta' dik l-Ordinanza.

Il-21 ta' Lulju, 2003

(File No. L392/95/24)

DIKJARAZZJONI MILL-PRESIDENT TA' MALTA

Illi b'dikjarazzjoni tal-President ta' Malta tas-17 ta' Frar, 1998, l-art hawn taħt imsemmija kienet dikjarata meħtieġa mill-awtorità kompetenti għal skop pubbliku skond id-dispożizzjonijiet ta' l-Ordinanza dwar l-Akkwist ta' Artijiet għal Skopijiet Pubbliċi (Kapitolu 88) u illi l-akkwist tagħha kellu jkun b'xiri assolut.

Deskrizzjoni ta' l-Art

Il-proprjetà li ġejja f'Bormla:–

1. Il-fondi bin-Nri. 70 u 71 fi Triq San Ġwann.

Il-proprjetà hawn fuq imsemmija tidher immarkata fuq il-pjanta L.D. Nru. 25A/97, li wieħed jista' jara fuq talba fid-Dipartiment ta' l-Art, Auberge de Baviere, Valletta.

Illi d-Dikjarazzjoni tal-President ta' Malta odjerna qiegħda tiġi ppubblikata għall-fini ta' l-Att XI ta' l-2002.

Il-kumpens offrut hu ta' elfejn u sitt mitt Lira Maltija (Lm2,600) u tmien mija u erbgħin Lira Maltija (Lm840) rispettivament, skond żewġ Avviżi ta' Ftehim tat-28 ta' Frar, 2003, liema avviżi ħarġu skond l-istima tal-Perit Carmen V. Sutton, A&C.E., li hawn ma' din id-dikjarazzjoni.

No. 646

ACQUISITION OF LAND

THE following declaration made by the President of Malta under section 3 of the Land Acquisition (Public Purposes) Ordinance (Chapter 88) is published in terms and for the purposes of section 9(1) thereof.

21st July, 2003

DECLARATION BY THE PRESIDENT OF MALTA

Whereas by declaration of the President of Malta dated 17th February, 1998, the undermentioned land had been declared as required by the competent authority for a public purpose in accordance with the provisions of the Land Acquisition (Public Purposes) Ordinance (Chapter 88) and that the acquisition thereof should have been by absolute purchase.

Description of the Land

The following property at Bormla:–

1. Premises with the Nos. 70 and 71 in Triq San Ġwann.

The above mentioned property is shown marked on plan L.D. 25A/97, which may be seen on demand at the Land Department, Auberge de Baviere, Valletta.

Whereas the present Declaration by the President of Malta is being issued in terms of Act XI of 2002.

The compensation offered is two thousand and six hundred Maltese Lira (Lm2,600) and eight hundred and forty Maltese Lira (Lm840) arespectively, according to the Notices of Agreement of the 28th February, 2003, which notices were issued according to the valuation with this declaration as made by architect Carmen V. Sutton, A&C.E.

Ma' din id-dikjarazzjoni qed tiġi annessa *site plan* ta' l-immobbli msemmija.

(Iff) GEORGE HYZLER
A/President
13/6/2003

Din is-*site plan* qed tiġi ppubblikata f'paġna 10,124.

Stima tal-Perit (oriġinali bil-Malti)

Akkwist ta' fondi f'Bormla

Fuq struzzjonijiet tal-Kummissarju ta' l-Artijiet, skond l-Ordinanza dwar l-Akkwist ta' Artijiet għal Skopijiet Pubbliċi, qiegħed niffissa l-valur liberu u frank tal-proprjetà hawn taħt deskritta f'Bormla, li hija meħtieġa mill-Gvern għal skop pubbliku, u dan wara li ħadt in konsiderazzjoni l-lokalità, kif ukoll ħwejjeġ oħra li jista' jkollhom x'jaqsmu mal-valur ta' l-istess proprjetà

.....Omissis.....

2. **Il-fond Nru. 70, fi Triq San Ġwann, Bormla**, muri bl-aħmar fuq il-pjanta L.D. 25A/97 u bil-vjola WD Drwg. No. 10G/488 (*plan level 4*), li jikkonsisti fi store mikri, b'żewġt ikmamar fuq il-livell terren, huwa stmat għall-valur ta' elfejn u sitt mitt Lira Maltija (Lm2,600).

3. **Il-fond Nru. 71, fi Triq San Ġwann, Bormla**, muri bl-aħmar fuq il-pjanta L.D. 25A/97 u bil-vjola WD Drwg. No. 10G/488 (*plan level 3*), li jikkonsisti f'residenza mikrija, bi tliet ikmamar taħt il-livell tat-triq, huwa stmat għall-valur ta' tmin mija u erbgħin Lira Maltija (Lm840).

Iffirmata Carmen V. Sutton, A&C.E.
Arkitett u Inġinier Ċivili

Estratt ta' l-Oriġinal.

L-24 ta' Frar, 2003

A site plan showing the mentioned immovable property is being attached with this declaration.

(Sgd) GEORGE HYZLER
A/President
13/6/2003

This site plan is being published on page 10,124.

Architect's Valuation (original in Maltese)

Acquisition of premises at Bormla

I have been instructed by the Commissioner of Land to assess under the Land Acquisition (Public Purposes) Ordinance, the freehold value of the hereunder described property at Bormla required by Government for a public purpose. After taking into consideration the locality as well as other factors which could have a bearing on the value of the property described, I assess the freehold value as follows:

.....Omissis.....

2. **Premises No. 70, in Triq San Ġwann, Bormla**, shown in red on plan L.D. 25A/97 and in violet WD Drwg. No. 10G/488 (plan level 4), consisting of a leased store, with two rooms on ground floor level, is assessed at the price of two thousand and six hundred Maltese Liri (Lm2, 600).

3. **Premises No. 71, in Triq San Ġwann, Bormla**, shown in red on plan L.D. 25A/97 and in violet WD Drwg. No. 10G/488 (plan level 3), consisting of a leased residence, with three rooms below street level, is assessed at the price of eight hundred and forty Maltese Liri (Lm840).


Signed Carmen V. Sutton, A&C.E.
Architect and Civil Engineer


Extract from the Original.

24th February, 2003

Dan hu dokument uffiċċjali għall-użu biss fir-Reġistru tal-Artijiet

This is an official document for Land Registry use only [227 - Divizjoni ta' l-Artijiet tal-Gvern]

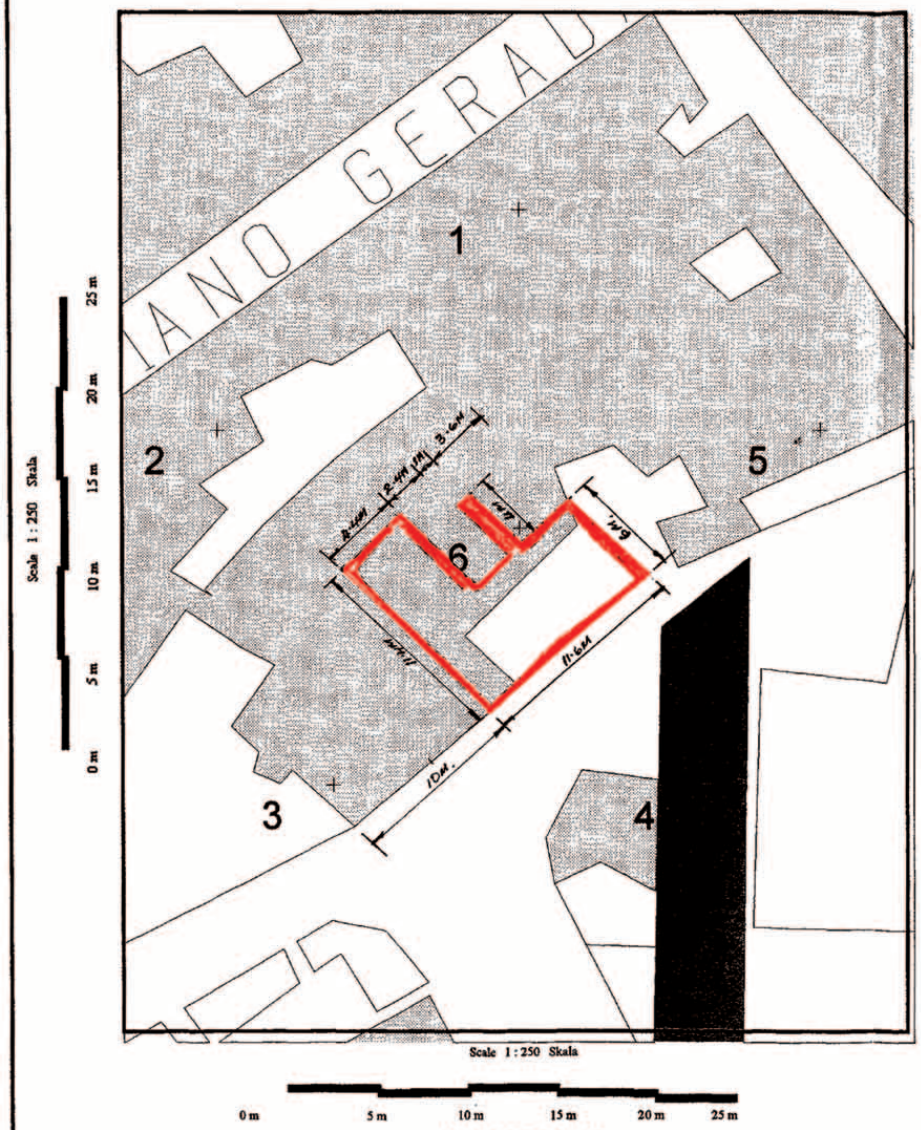

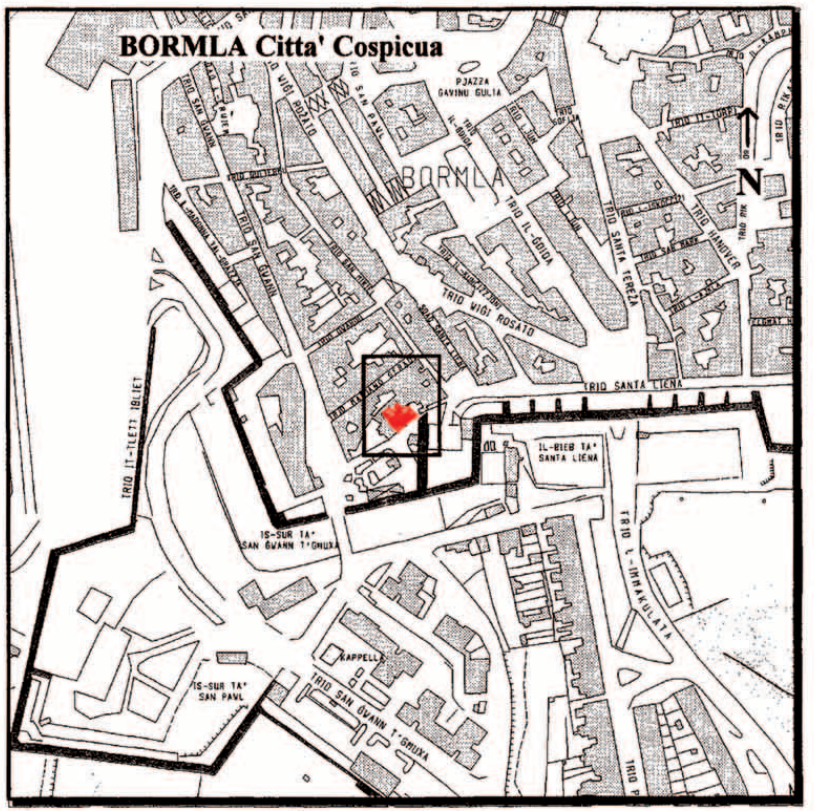

Gvern Ta' Malta

Pjanta tas-sit 1:2500 *Site Plan*

Government of Malta

Reġistru ta' l-Artijiet

Casa Bolino, 116 Triq il-Punent, Valletta

Land Registry

Casa Bolino, 116 West Street, Valletta

Nru tal-Mappa: *Map Number:* 65292M	Pożizzjoni Ċentrali: x = 56680 *Centre Coordinates:* y = 70857	*Parti minn SS:* *Extracted from SS:* 5670	Data: *Date:* 16/04/2003

Perit *Architect:*

Timbru tal-Perit *Architect's Stamp*

Stefan Scotto A. & C.E.

Qies (metri kwadri) *Area (square metres)*

Firma tal-Applikant *Applicant's signature*

Dritt Mħallas *Fee Paid*

Nru. 647

AKKWIST TA' ART

DIN id-dikjarazzjoni li ġejja, magħmula mill-President ta' Malta bis-saħħa ta' l-artikolu 3 ta' l-Ordinanza dwar l-Akkwist ta' l-Artijiet għal Skopijiet Pubbliċi (Kapitolu 88) hija ppubblikata skond u għall-finijiet ta' l-artikolu 9(1) ta' dik l-Ordinanza.

Il-21 ta' Lulju, 2003

(File No. L80/89/98;99)

DIKJARAZZJONI MILL-PRESIDENT TA' MALTA

Illi b'dikjarazzjoni tal-President ta' Malta tal-5 ta' Ottubru, 1999, l-art hawn taħt imsemmija kienet dikjarata meħtieġa mill-awtorità kompetenti għal skop pubbliku skond id-dispożizzjonijiet ta' l-Ordinanza dwar l-Akkwist ta' Artijiet għal Skopijiet Pubbliċi (Kapitolu 88) u illi l-akkwist tagħha kellu jkun b'xiri assolut.

Deskrizzjoni ta' l-Art

Il-proprjetà li ġejja f'Bormla:–

1. Il-fondi Nri. 36 u 37 fi Triq Santa Helena.

Il-proprjetà hawn fuq imsemmija tidher immarkata bil-kulur aħmar fuq il-pjanta L.D. Nru. 176/90/A/1, li wieħed jista' jara fuq talba fid-Dipartiment ta' l-Art, Auberge de Baviere, Valletta.

Illi d-Dikjarazzjoni tal-President ta' Malta odjerna qieghda tiġi ppubblikata għall-fini ta' l-Att XI ta' l-2002.

Il-kumpens offrut hu ta' sebat elef Lira Maltija (Lm7,000) għall-intier, skond l-Avviż ta' Ftehim tal-31 ta' Jannar, 2003, li ħareġ għal sebgħa minn ħmistax (7/15) partijiet indiviżi, u

No. 647

ACQUISITION OF LAND

THE following declaration made by the President of Malta under section 3 of the Land Acquisition (Public Purposes) Ordinance (Chapter 88) is published in terms and for the purposes of section 9(1) thereof.

21st July, 2003

DECLARATION BY THE PRESIDENT OF MALTA

Whereas by declaration of the President of Malta dated 5th October, 1999, the undermentioned land had been declared as required by the competent authority for a public purpose in accordance with the provisions of the Land Acquisition (Public Purposes) Ordinance (Chapter 88) and that the acquisition thereof should have been by absolute purchase.

Description of the Land

The following property at Bormla:–

1. Premises Nos. 36 and 37 in Triq Santa Helena.

The above mentioned property is shown marked with the colour red on plan L.D. 176/90/A/1, which may be seen on demand at the Land Department, Auberge de Baviere, Valletta.

Whereas the present Declaration by the President of Malta is being issued in terms of Act XI of 2002.

The compensation offered is seven thousandMaltese Lira (Lm7,000), according to the Notice of Agreement of the 31st January, 2003, issued for seven fifteenths (7/15) undivided

dan skond l-istima tal-Perit Carmen V. Sutton, A&C.E., li hawn ma' din id-dikjarazzjoni.

Ma' din id-dikjarazzjoni qed tiġi annessa *site plan* ta' l-immobbli msemmija.

(Iff) GEORGE HYZLER
A/President
13/6/2003

Din is-*site plan* qed tiġi ppubblikata f'paġna 10,127.

Stima tal-Perit (oriġinali bil-Malti)

Akkwist ta' fond f'Bormla

Fuq struzzjonijiet tal-Kummissarju ta' l-Artijiet, skond l-Ordinanza dwar l-Akkwist ta' Artijiet għal Skopijiet Pubbliċi, qiegħed niffissa l-valur liberu u frank tal-proprjetà hawn taħt deskritta f'Bormla, li hija meħtieġa mill-Gvern għal skop pubbliku, u dan wara li ħadt in konsiderazzjoni l-lokalità, kif ukoll ħwejjeġ oħra li jista' jkollhom x'jaqsmu mal-valur ta' l-istess proprjetà

Il-fond Nru. 36 u 37, Triq Santa Liena, Bormla, muri bl-aħmar fuq il-pjanta L.D. 176/90/A/1 li skond il-pjanti Hsg Drwgs. Cos/3/93 u Cos/4/93 kien jikkonsisti f'żewġt ikmamar b'entratura minn numru 36 u f'erbat ikmamar b'entratura minn numru 37, huwa stmat għall-valur ta' sebat elef Lira Maltija (Lm7,000).

Iffirmata Carmen V. Sutton, A&C.E.
Arkitett u Inġinier Ċivili

It-12 ta' Ottubru, 2002

portions, and this according to the valuation with this declaration as made by architect Carmen V. Sutton, A&C.E.

A site plan showing the mentioned immovable property is being attached with this declaration.

(Sgd) GEORGE HYZLER
A/President
13/6/2003

This site plan is being published on page 10,127.

Architect's Valuation (original in Maltese)


Acquisition of premises at Bormla

I have been instructed by the Commissioner of Land to assess under the Land Acquisition (Public Purposes) Ordinance, the freehold value of the hereunder described property at Bormla required by Government for a public purpose. After taking into consideration the locality as well as other factors which could have a bearing on the value of the property described, I assess the freehold value as follows:

Preemises No. 36 and 37, Triq Santa Liena, Bormla, shown in red on plan L.D. 176/90/A/1 that according to the plans Hsg Drwgs. Cos/3/93 and Cos/4/93 consisted of two rooms with an entrance from number 36 and of four rooms with an entrance from number 37, is assessed at the price of seven thousand Maltese Liri (Lm7,000).

Signed Carmen V. Sutton, A&C.E.
Architect and Civil Engineer

12th October, 2002

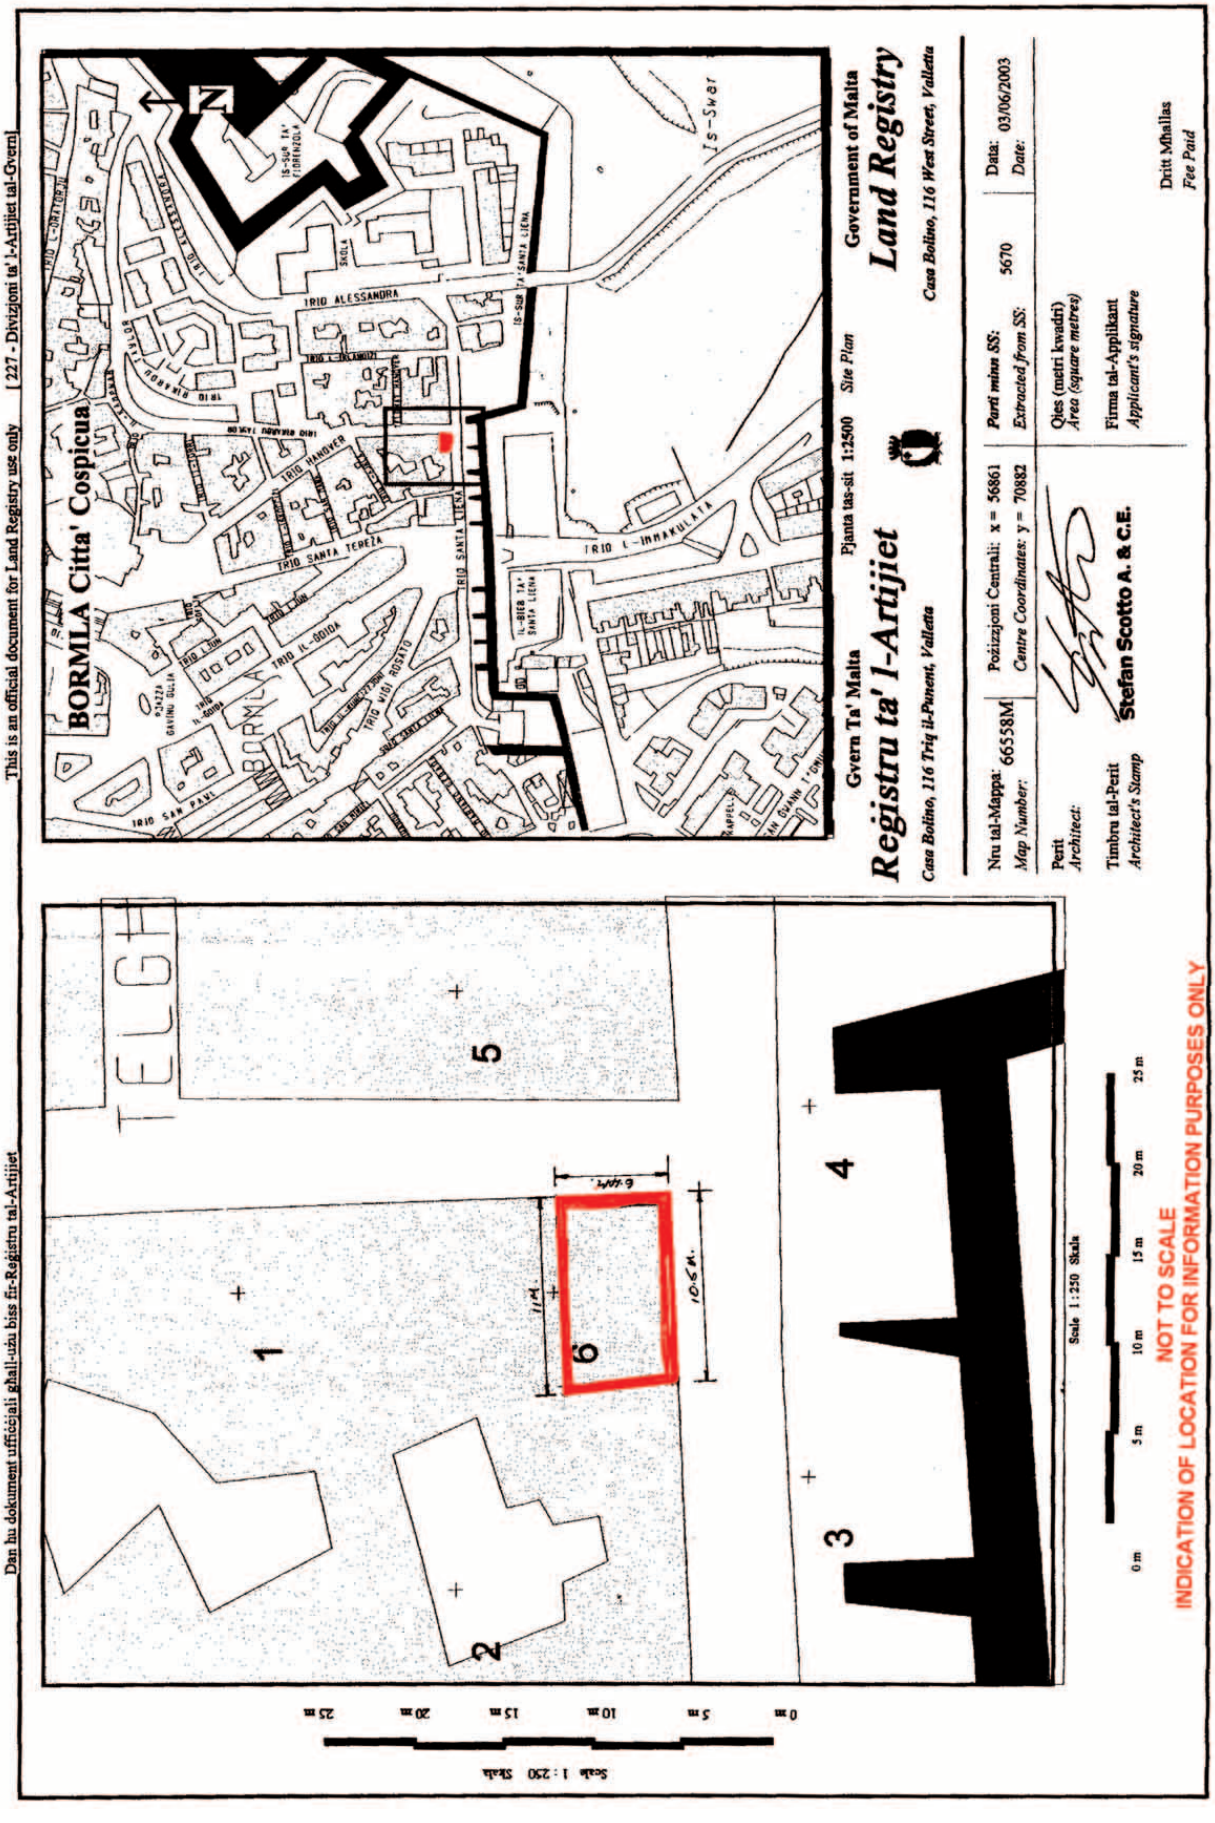
Dan hu dokument uffiċjali għall-użu biss fir-Reġistru tal-Artijiet
This is an official document for Land Registry use only [227 - Diviżjoni ta' l-Artijiet tal-Gvern]
BORMLA Citta' Cospicua
Gvern Ta' Malta
Reġistru ta' l-Artijiet
Pjanta tas-sit 1:2500 Site Plan
Government of Malta
Land Registry
Nru tal-Mappa: 66558M
Map Number:
Pożizzjoni Ċentrali: x = 56861
Centre Coordinates: y = 70882
Parti minn SS: 5670
Extracted from SS:
Data: 03/06/2003
Date:
Perit
Architect:
Stefan Scotto A. & C.E.
Qies (metri kwadri)
Area (square metres)
Firma tal-Applikant
Applicant's signature
Timbru tal-Perit
Architect's Stamp
Dritt Mħallas
Fee Paid
Scale 1:250 Skala
INDICATION OF LOCATION FOR INFORMATION PURPOSES ONLY
NOT TO SCALE

Nru. 648

AKKWIST TA' ART

DIN id-dikjarazzjoni li ġejja, magħmula mill-President ta' Malta bis-saħħa ta' l-artikolu 3 ta' l-Ordinanza dwar l-Akkwist ta' l-Artijiet għal Skopijiet Pubbliċi (Kapitolu 88) hija ppubblikata skond u għall-finijiet ta' l-artikolu 9(1) ta' dik l-Ordinanza.

Il-21 ta' Lulju, 2003

(File No. L394/97/1)

DIKJARAZZJONI MILL-PRESIDENT TA' MALTA

Illi b'dikjarazzjoni tal-President ta' Malta tas-7 ta' Settembru, 1998, l-art hawn taħt imsemmija kienet dikjarata meħtieġa mill-awtorità kompetenti għal skop pubbliku skond id-dispożizzjonijiet ta' l-Ordinanza dwar l-Akkwist ta' Artijiet għal Skopijiet Pubbliċi (Kapitolu 88) u illi l-akkwist tagħha kellu jkun b'xiri assolut.

Deskrizzjoni ta' l-Art

L-art li ġejja fil-Qrendi:–

1. Biċċa art tal-kejl ta' madwar 107 metru kwadru, li tmiss mill-Majjistral u mill-Grigal ma' Triq pubblika u mil-Lbiċ ma' proprjetà ta' Anthony Mifsud.

2. Biċċa art tal-kejl ta' madwar 25 metru kwadru, li tmiss mill-Grigal ma' proprjetà ta' Ephraim Vella, mil-Lbiċ ma' proprjetà ta' Anthony Mifsud u oħrajn u mill-Majjistral ma' triq pubblika.

L-artijiet hawn fuq imsemmija murija bl-aħmar bin-numru 1 fuq il-pjanta L.D. 207/97/1 u bin-numru 2A fuq il-pjanta P.D. 207_97_2 rispettivament, li wieħed jista' jara fuq talba fid-Dipartiment ta' l-Art, Auberge de Baviere, Valletta.

Illi d-Dikjarazzjoni tal-President ta' Malta odjerna qiegħda tiġi ppubblikata għall-fini ta' l-Att XI ta' l-2002.

No. 648

ACQUISITION OF LAND

THE following declaration made by the President of Malta under section 3 of the Land Acquisition (Public Purposes) Ordinance (Chapter 88) is published in terms and for the purposes of section 9(1) thereof.

21st July, 2003

DECLARATION BY THE PRESIDENT OF MALTA

Whereas by declaration of the President of Malta dated 7th September, 1998, the undermentioned land had been declared as required by the competent authority for a public purpose in accordance with the provisions of the Land Acquisition (Public Purposes) Ordinance (Chapter 88) and that the acquisition thereof should have been by absolute purchase.

Description of the Land

The following land at Qrendi:–

1. A plot of land of the area of about 107 square metres, bounded on the North West and on the North East by a public road and on the South West by property of Anthony Mifsud.

2. A plot of land of the area of about 25 square metres, bounded on the North East by property of Ephraim Vella, on the South West by property of Anthony Mifsud and others and on the orth West by a public road.

The above mentioned lands are shown marked in red and with the number 1 on plan L.D. 207/97/1 and with the number 2A on plan P.D. 207_97_2 respectively, which may be seen on demand at the Land Department, Auberge de Baviere, Valletta.

Whereas the present Declaration by the President of Malta is being issued in terms of Act XI of 2002.

Il-kumpens offrut hu ta' erbat elef u tletin Lira Maltija (Lm4,030) u ta' disa' mija u erbghin Lira Maltija (Lm940) rispettivament, skond l-Avviż ta' Ftehim tat-30 ta' Ottubru, 2001, liema avviż ħareġ skond żewġ estratti ta' stima tal-Perit Fred H. Valentino, A&C.E., li hawn ma' din id-dikjarazzjoni.

Ma' din id-dikjarazzjoni qed tiġi annessa *site plan* ta' l-immobbli msemmija.

(Iff) GEORGE HYZLER
A/President
13/6/2003

Din is-*site plan* qed tiġi ppubblikata f'paġna 10,130.

Stima tal-Perit (oriġinali bil-Malti)

Art fil-Qrendi

Fuq struzzjonijiet tal-Kummissarju ta' l-Artijiet, skond l-Ordinanza dwar l-Akkwist ta' Artijiet għal Skopijiet Pubbliċi, qiegħed niffissa l-valur liberu u frank tal-proprjetà hawn taħt deskritta fil-Qrendi, li hija meħtieġa mill-Gvern għal skop pubbliku, u dan wara li ħadt in konsiderazzjoni l-lokalità, kif ukoll ħwejjeġ oħra li jista' jkollhom x'jaqsmu mal-valur ta' l-istess proprjetà.

Plot 2A. Biċċa art tal-kejl ta' circa 25 metru kwadru, li tmiss mill-Grigal ma' proprjetà ta' Ephraim Vella, mil-Lbiċ ma' proprjetà ta' Anthony Mifsud et. u mill-Majjistral ma' triq pubblika, liema art hija meqjusa bħala art fabbrikabbli fit-termini ta' l-Ordinanza dwar l-Akkwist ta' Artijiet u hija murija bl-aħmar u mmarkata bin-numru 2A fuq il-pjanta P.D. 207_97_2, hija stmata għall-valur ta' disa' mija u erbghin Lira Maltija (Lm940).

.....Omissis.....

Iffirmat Fred H. Valentino, A&C.E.

Estratt ta' l-Oriġinal.

It-28 ta' Settembru, 2001

The compensation offered is four thousand and thirty Maltese Lira (Lm4,030) and of nine hundred and forty Maltese Lira (Lm940) respectively, according to the Notice of Agreement of the 30th October, 2001, which notice was issued according to two extracts from a valuation with this declaration as made by architect Fred H. Valentino, A&C.E.

A site plan showing the mentioned immovable property is being attached with this declaration.

(Sgd) GEORGE HYZLER
A/President
13/6/2003

This site plan is being published on page 10,130.

Architect's Valuation (original in Maltese)

Land at Qrendi

I have been instructed by the Commissioner of Land to assess under the Land Acquisition (Public Purposes) Ordinance, the freehold value of the hereunder described property at Qrendi required by Government for a public purpose. After taking into consideration the locality as well as other factors which could have a bearing on the value of the property described, I assess the freehold value as follows:


Plot 2A. A plot of land of the area of about 25 square metres, bounded on the North East by property of Ephraim Vella, on the South West by property of Anthony Mifsud et and on the North West by a public road, which land is considered as fabricable land in terms of the Land Acquisition Ordinance and is shown marked in red and with the number 2A on plan P.D. 207_97_2, is assessed at the price of nine hundred and forty Maltese Lira (Lm940).

.....Omissis.....

Signed Fred H. Valentino, A&C.E.

Extract from the Original.

28th September, 2001

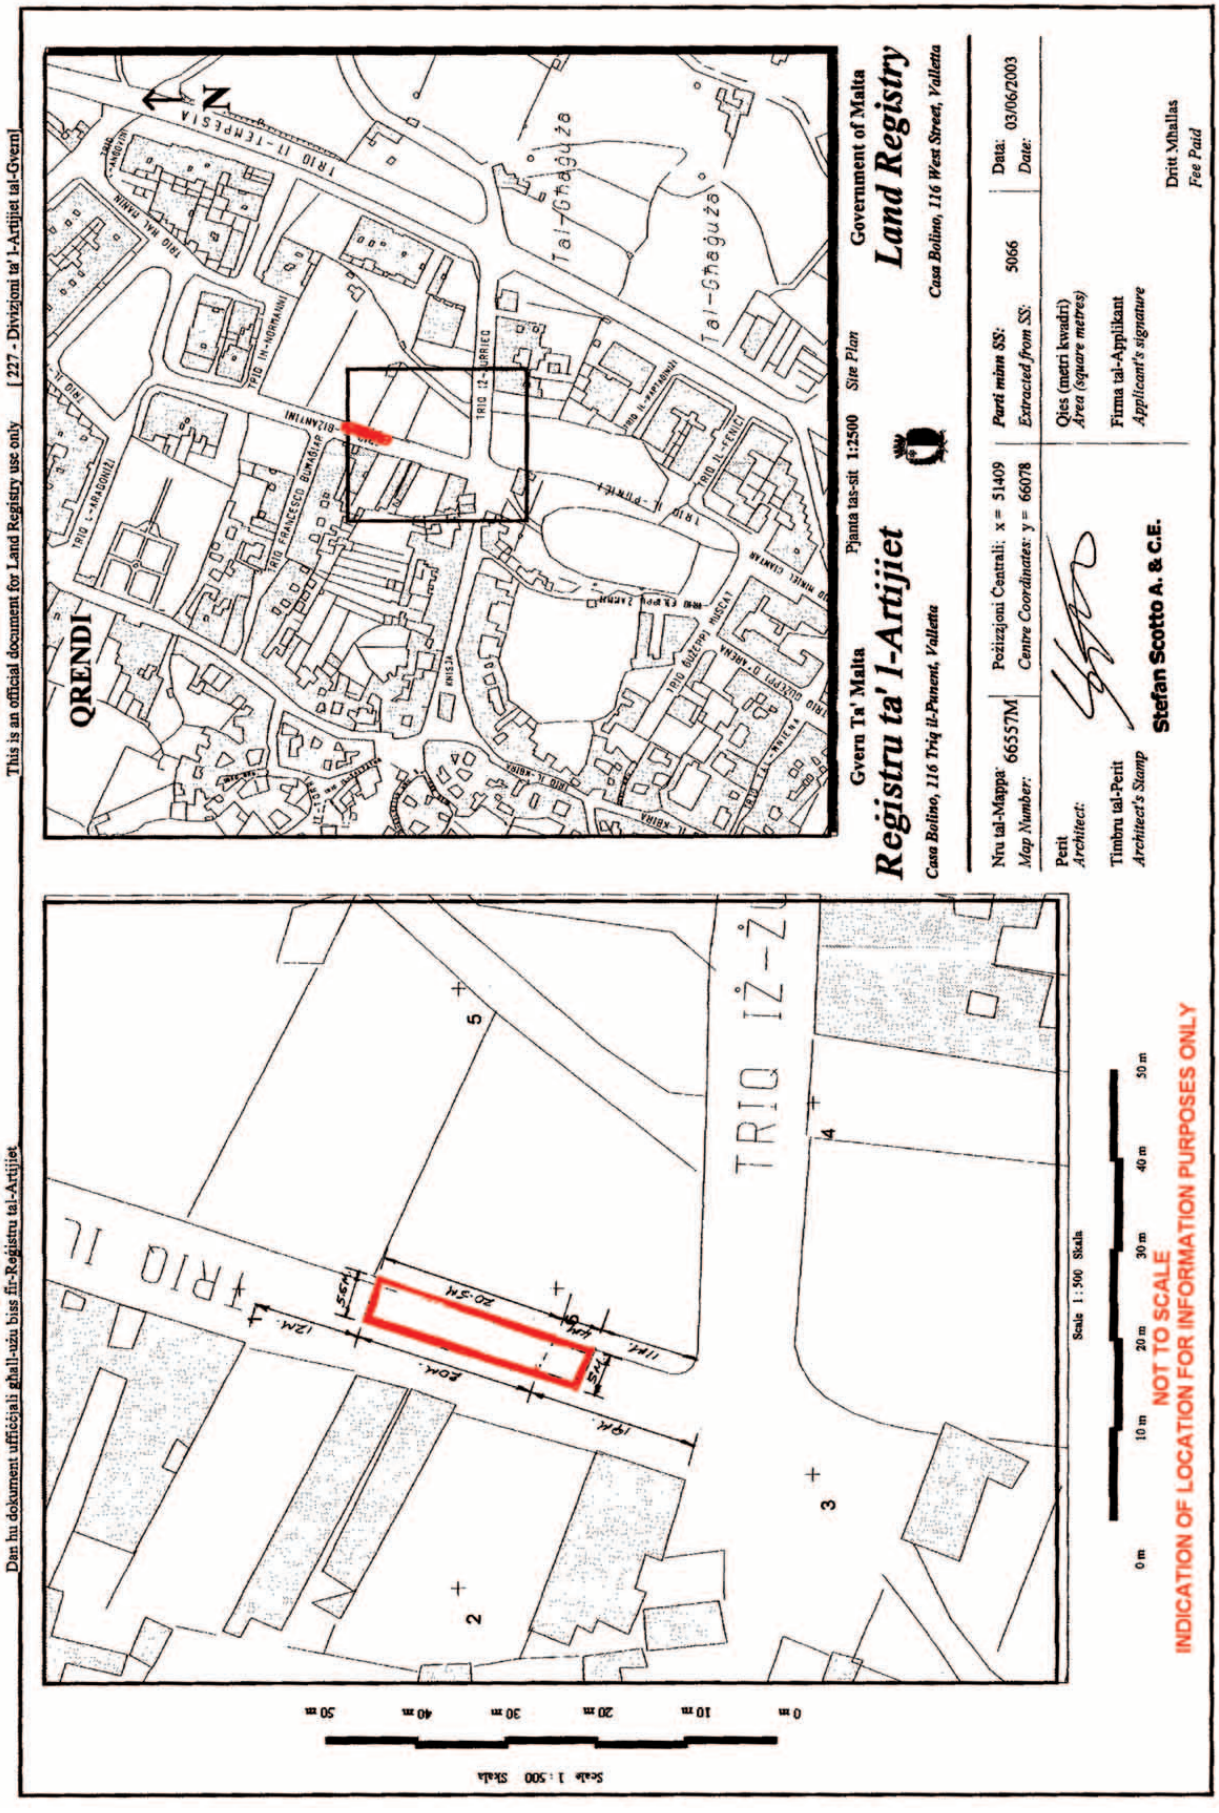
This is an official document for Land Registry use only [227 - Divizioni ta' l-Artijiet tal-Gvern]
Dan hu dokument uffiċjali għall-użu biss fir-Registru tal-Artijiet
QRENDI
Gvern Ta' Malta
Registru ta' l-Artijiet
Casa Bolino, 116 Triq il-Punent, Valletta
Pjanta tas-sit 1:2500 Site Plan
Government of Malta
Land Registry
Casa Bolino, 116 West Street, Valletta
Nru tal-Mappa: 66557M
Map Number:
Pożizzjoni Ċentrali: x = 51409
Centre Coordinates: y = 66078
Parti minn SS: 5066
Extracted from SS:
Data: 03/06/2003
Date:
Perit
Architect:
Timbru tal-Perit
Architect's Stamp
Stefan Scotto A. & C.E.
Qies (metri kwadri)
Area (square metres)
Firma tal-Applikant
Applicant's signature
Dritt Mhallas
Fee Paid
TRIQ IŻ-ŻU
TRIQ IL
Scale 1:500 Skala
0 m 10 m 20 m 30 m 40 m 50 m
NOT TO SCALE
INDICATION OF LOCATION FOR INFORMATION PURPOSES ONLY

Nru. 649

AKKWIST TA' ART

DIN id-dikjarazzjoni li ġejja, magħmula mill-President ta' Malta bis-saħħa ta' l-artikolu 3 ta' l-Ordinanza dwar l-Akkwist ta' l-Artijiet għal Skopijiet Pubbliċi (Kapitolu 88) hija ppubblikata skond u għall-finijiet ta' l-artikolu 9(1) ta' dik l-Ordinanza.

Il-21 ta' Lulju, 2003

(File No. L394/97/2)

DIKJARAZZJONI MILL-PRESIDENT TA' MALTA

Illi b'dikjarazzjoni tal-President ta' Malta tas-7 ta' Settembru, 1998, l-art hawn taħt imsemmija kienet dikjarata meħtieġa mill-awtorità kompetenti għal skop pubbliku skond id-dispożizzjonijiet ta' l-Ordinanza dwar l-Akkwist ta' Artijiet għal Skopijiet Pubbliċi (Kapitolu 88) u illi l-akkwist tagħha kellu jkun b'xiri assolut.

Deskrizzjoni ta' l-Art

L-art li ġejja fil-Qrendi:–

1. Biċċa art tal-kejl ta' madwar 143 metru kwadru, li tmiss mill-Grigal ma' proprjetà ta' Ephraim Vella u mill-Majjistral u min-Nofsinhar ma' triq pubblika.

L-art hawn fuq imsemmija tidher murija bil-kulur aħmar u mmarkata bin-numru 2B fuq il-pjanta P.D. Nru. 207_97_2, li wieħed jista' jara fuq talba fid-Dipartiment ta' l-Art, Auberge de Baviere, Valletta.

Illi d-Dikjarazzjoni tal-President ta' Malta odjerna qiegħda tiġi ppubblikata għall-fini ta' l-Att XI ta' l-2002.

Il-kumpens offrut għall-biċċa art hawn fuq imsemmija hu ta' ħamest elef, tliet mija u disgħin Lira Maltija (Lm5,390), skond l-Avviż ta' Ftehim ta' l-24 ta' Lulju, 2002, liema avviż

No. 649

ACQUISITION OF LAND

THE following declaration made by the President of Malta under section 3 of the Land Acquisition (Public Purposes) Ordinance (Chapter 88) is published in terms and for the purposes of section 9(1) thereof.

21st July, 2003

DECLARATION BY THE PRESIDENT OF MALTA

Whereas by declaration of the President of Malta dated 7th September, 1998, the undermentioned land had been declared as required by the competent authority for a public purpose in accordance with the provisions of the Land Acquisition (Public Purposes) Ordinance (Chapter 88) and that the acquisition thereof should have been by absolute purchase.

Description of the Land

The following land at Qrendi:–

1. A plot of land of the area of about 143 square metres, bounded on the North East by property of Ephraim Vella and on the North West and South by a public road.

The above mentioned land is shown marked with the colour red and with the number 2B on plan P.D. 207_97_2, which may be seen on demand at the Land Department, Auberge de Baviere, Valletta.

Whereas the present Declaration by the President of Malta is being issued in terms of Act XI of 2002.

The compensation offered is five thousand, three hundred and ninety Maltese Lira (Lm5,390) , according to the Notice of Agreement of the 24th July, 2002, which notice was issued

ħareġ skond l-istima tal-Perit Fred H. Valentino, A&C.E., li hawn ma' din id-dikjarazzjoni.

Ma' din id-dikjarazzjoni qed tiġi annessa *site plan* ta' l-immobbli msemmija.

(Iff) GEORGE HYZLER
A/President
13/6/2003

Din is-*site plan* qed tiġi ppubblikata f'paġna 10,133.

Stima tal-Perit (oriġinali bil-Malti)

Art fil-Qrendi

Fuq struzzjonijiet tal-Kummissarju ta' l-Artijiet, skond l-Ordinanza dwar l-Akkwist ta' Artijiet għal Skopijiet Pubbliċi, qiegħed niffissa l-valur liberu u frank tal-proprjetà hawn taħt deskritta fil-Qrendi, li hija meħtieġa mill-Gvern għal skop pubbliku, u dan wara li ħadt in konsiderazzjoni l-lokalità, kif ukoll ħwejjeġ oħra li jista' jkollhom x'jaqsmu mal-valur ta' l-istess proprjetà.

.....Omissis.....

Plot 2B. Biċċa art tal-kejl ta' circa 143 metru kwadru, li tmiss mill-Grigal ma' proprjetà ta' Ephraim Vella u mill-Majjistral u min-Nofsinhar ma' triq pubblika, liema art hija meqjusa bħala art fabbrikabbli fit-termini ta' l-Ordinanza dwar l-Akkwist ta' Artijiet u hija murija bl-aħmar u mmarkata bin-numru 2B fuq il-pjanta P.D. 207_97_2, hija stmata għall-valur ta' ħamest elef, tliet mija u disgħin Lira Maltija (Lm5,390).

Iffirmat Fred H. Valentino, A&C.E.

Estratt ta' l-Oriġinal.

It-28 ta' Settembru, 2001

according to the valuation with this declaration as made by architect Fred H. Valentino, A&C.E.

A site plan showing the mentioned immovable property is being attached with this declaration.

(Sgd) GEORGE HYZLER
A/President
13/6/2003

This site plan is being published on page 10,133.

Architect's Valuation (original in Maltese)

Land at Qrendi

I have been instructed by the Commissioner of Land to assess under the Land Acquisition (Public Purposes) Ordinance, the freehold value of the hereunder described property at Qrendi required by Government for a public purpose. After taking into consideration the locality as well as other factors which could have a bearing on the value of the property described, I assess the freehold value as follows:


.....Omissis.....

Plot 2B. A plot of land of the area of about 143 square metres, bounded on the North East by property of Ephraim Vella and on the North West and South by a public road, which land is considered as fabricable land in terms of the Land Acquisition Ordinance and is shown marked in red and with the number 2B on plan P.D. 207_97_2, is assessed at the price of five thousand, three hundred and ninety Maltese Lira (Lm5,390).

Signed Fred H. Valentino, A&C.E.

Extract from the Original.

28th September, 2001

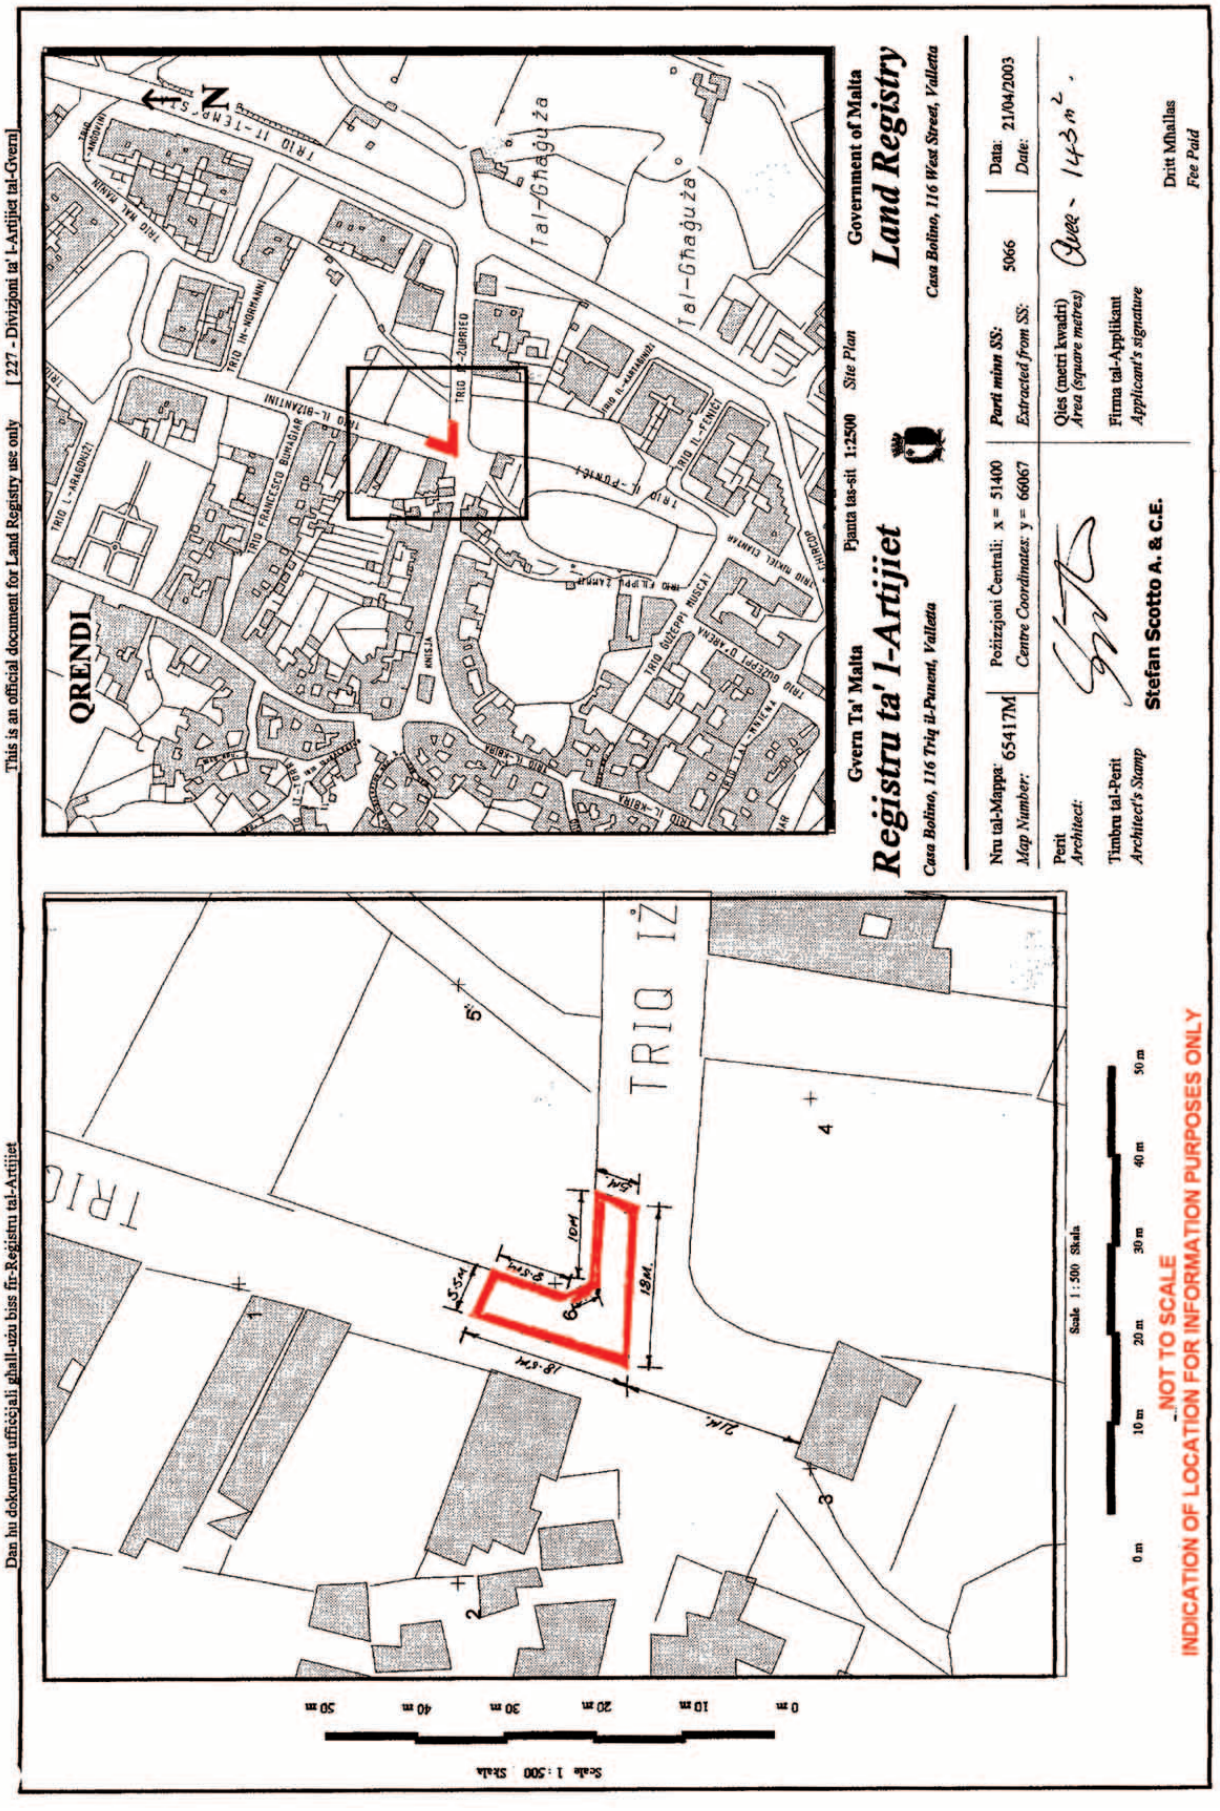
Dan hu dokument uffiċjali għall-użu biss fir-Reġistru tal-Artijiet
This is an official document for Land Registry use only [227 - Diviżjoni ta' l-Artijiet tal-Gvern]
QRENDI
Gvern Ta' Malta
Reġistru ta' l-Artijiet
Casa Bolino, 116 Triq il-Punent, Valletta
Pjanta tas-sit 1:2500 Site Plan
Government of Malta
Land Registry
Casa Bolino, 116 West Street, Valletta
Nru tal-Mappa: 65417M
Map Number:
Pożizzjoni Ċentrali: x = 51400
Centre Coordinates: y = 66067
Parti minn SS: 5066
Extracted from SS:
Data: 21/04/2003
Date:
Periż
Architect:
Timbru tal-Periż
Architect's Stamp
Stefan Scotto A. & C.E.
Qies (metri kwadri) Area (square metres) Circa - 143 m²
Firma tal-Applikant
Applicant's signature
Dritt Mhallas
Fee Paid
TRIQ IŻ
Scale 1:500 Skala
0 m 10 m 20 m 30 m 40 m 50 m
NOT TO SCALE
INDICATION OF LOCATION FOR INFORMATION PURPOSES ONLY

AVVIŻI TAR- REĠISTRU TAL-KUMPANNIJI

Għall-finijiet tal-paragrafu (e) tas-subartikolu (1) ta' l-Artikolu 401 ta' l-Att tal-1995 dwar il-kumpanniji ngħarrfu li G.V. Xuereb Limited (C 3918) b'uffiċċju rreġistrat Dock Street, Paola, Malta ġiet xolta fil-30 ta' Lulju, 2001 bis-saħħa ta' ordni għall stralċ magħmul mill-Prim Awla tal-Qorti Ċivili fid-29 ta' Jannar 2002.

Ir-reġistrazzjoni ġiet effettwata fil-14 ta' Lulju, 2003.

DOTT. ANTON BARTOLO, LL.D.
Reġistratur tal-Kumpanniji

Għall-finijiet tal-paragrafu (e) tas-subartikolu (1) ta' l-Artikolu 401 ta' l-Att tal-1995 dwar il-kumpanniji ngħarrfu li Concrete Structures Limited (C 7174) b'uffiċċju rreġistrat Dock Street, Paola, Malta ġiet xolta fit-22 ta' Awissu, 2001 bis-saħħa ta' ordni għall stralċ magħmul mill-Prim Awla tal-Qorti Ċivili fid-29 ta' Jannar, 2002.

Ir-reġistrazzjoni ġiet effettwata fil- 14 ta' Lulju, 2003.

DOTT. ANTON BARTOLO, LL.D.
Reġistratur tal-Kumpanniji

B'riferenza għall-avviz li deher f'pagna 9780 tal-Gazetta tal-Gvern tad-9 ta' Lulju, 2003 id-data tax-xoljiment tal-kumpannija Xuereb Construction & Investments Limited (C 5340) għandha tkun 22 ta' Awissu, 2001 u mhux 22 ta' Awissu, 2003.

DOTT. ANTON BARTOLO, LL.D.
Reġistratur tal-Kumpanniji

Għal finijiet tas-subartikolu (2) tal-Artikolu 353 ta' l-Att ta' l-1995 dwar il-Kumpanniji ngħarrfu li l-għaqda bejn Malta Auto Imports Ltd (C 24035) b'uffiċċju rreġistrat Garage No 1, Ċensu Busuttil Street, B'Kara (il-kumpannija li takkwista) u Zorin Limited (C 10190) (il-kumpannija li tiġi akkwistata) ġiet fis-seħħ fl-10 ta' Lulju, 2003.

DOTT ANTON BARTOLO LL.D.
Reġistratur tal-Kumpanniji

Skond il-paragrafu (e) tas-subartikolu (1) ta' l-Artikolu 401 ta' l-Att ta' l-1995 dwar il-Kumpanniji, ngħarrfu li l-isem tal-kumpannija Zorin Limited (C 10190) b'uffiċċju rreġistrat Garage No 1, Ċensu Busuttil Street, B'Kara, Malta ġie mħassar minn fuq ir-Reġistru fil- 10 ta' Lulju, 2003 minħabba l-fużjoni tagħha ma' Malta Auto Imports Ltd (C 24035) skond is-subartikolu 1 ta' l-Artikolu 353 ta' dan l-Att.

DOTT ANTON BARTOLO LL.D.
Reġistratur tal-Kumpanniji

NOTICES OF REGISTRY OF COMPANIES

Notice is hereby given for the purpose of paragraph (e) of sub-section (1) of section 401 of the Companies Act, 1995 that G.V. Xuereb Limited (C 3918) with registered office at Dock Street, Paola, Malta was dissolved with effect from the 30th July, 2001 pursuant to a winding up order made by the First Hall of the Civil Court on the 29th January 2002.

Registration was effected on the 14th July, 2003.

DR. ANTON BARTOLO, LL.D.
Registrar of Companies

Notice is hereby given for the purpose of paragraph (e) of sub-section (1) of section 401 of the Companies Act, 1995 that Concrete Structures Limited (C 7174) with registered office at Dock Street, Paola, Malta was dissolved with effect from the 22nd August, 2001 pursuant to a winding up order made by the First Hall of the Civil Court on the 29th January, 2002.

Registration was effected on 14th July, 2003.

DR. ANTON BARTOLO, LL.D.
Registrar of Companies

With reference to the notice published on page 9780 of the Government Gazette of the 9th July, 2003 the date of dissolution of the company Xuereb Construction & Investments Limited (C 5340) should be 22nd August, 2001 and not 22nd August, 2003.

DR. ANTON BARTOLO, LL.D.
Registrar of Companies

For the purpose of subsection (2) of Section 353 of the Companies Act, 1995 it is hereby notified that the amalgamation of Malta Auto Imports Ltd (C 24035) with registered office at Garage No 1, Ċensu Busuttil Street, B'Kara, Malta (the acquiring company) and Zorin Limited (C 10190) (the company being acquired) became effective on 10th July, 2003.

DR ANTON BARTOLO LL.D.
Registrar of Companies

In accordance with paragraph (e) of sub-section (1) of Section 401 of the Companies Act, 1995 it is hereby notified that the name of the company Zorin Limited (C 10190) with registered office at Garage No 1, Ċensu Busuttil Street, B'Kara, Malta was struck off the Register on 10th July, 2003 by virtue of its merger into Malta Auto Imports Limited (C 24035) in terms of subsection 1 of Section 353 of the Act.

DR ANTON BARTOLO LL.D.
Registrar of Companies

Skond il-paragrafu (e) tas-subartikolu 1 ta' l-Artikolu 401 ta' l-Att ta' l-1995 dwar il-Kumpanniji ngħarrfu li fil-21 ta' Mejju 2003 id-diretturi tal-kumpannija Comsix Company Limited (C 8868) b'uffiċċju rreġistrat J Vella Holdings, Triq il-Parjan, Mosta, Malta ikkonsenjaw għar-reġistrazzjoni u pubblikazzjoni kopja tar-riżoluzzjoni straordinarja li tapprova l-bdil tal-kumpannija b'responsabbiltà limitata f'soċjetà 'en nom collectif' flimkien ma kopja ta' l-Att tas-Soċjetà skond is-subartikolu 1 ta' l-Artikolu 331 ta' dan il-Att.

Reġistrazzjoni ġiet effettwata fil-15 ta' Lulju, 2003.

Kull kreditur ta' din il-kumpannija huwa nfurmat li jekk ma ssirx oppożizzjoni skond il-liġi, il-bidla tibda sseħħ tliet xhur wara d-data tal-pubblikazzjoni tad-dikjarazzjoni msemmija fil-paragrafu (e) tas-subartikolu (1) ta' l-Artikolu 401 ta' l-Att dwar il-Kumpanniji.

DOTT ANTON BARTOLO LL.D.
Reġistratur tal-Kumpanniji

Skond il-paragrafu (e) tas-subartikolu 1 ta' l-Artikolu 401 ta' l-Att tal-1995 dwar il-Kumpanniji ngħarrfu li fil-14 ta' Lulju, 2003 id-diretturi tal-kumpannija J S Properties Limited (C 11142) b'uffiċċju rreġistrat Casa Vella, E B Vella Street, Mosta, Malta ikkonsenjaw għar-registrazzjoni u pubblikazzjoni kopja tar-riżoluzzjoni straordinarja li tapprova l-bdil tal-kumpannija b'responsabbiltà limitata f'soċjetà 'en nom collectif' flimkien ma kopja ta' l-Att tas-Soċjetà skond is-subartikolu 1 ta' l-Artikolu 331 ta' dan il-Att.

Reġistrazzjoni ġiet effettwata fil-15 ta' Lulju, 2003.

Kull kreditur ta' din il-kumpannija huwa nfurmat li jekk ma ssirx oppożizzjoni skond il-liġi, il-bidla tibda sseħħ tliet xhur wara d-data tal-pubblikazzjoni tad-dikjarazzjoni msemmija fil-paragrafu (e) tas-subartikolu (1) ta' l-Artikolu 401 ta' l-Att dwar il-Kumpanniji.

DOTT ANTON BARTOLO LL.D.
Reġistratur tal-Kumpanniji

Skond l-artikolu 192 (1) d ta' l-Ordinanza dwar is-Soċjetajiet Kummerċjali ngħarrfu illi Northwind Shipping Limited (C 6800) bl-uffiċċju rreġistrat 178, Old Bakery Street, Valletta, Malta ġiet imħassra minn fuq ir-reġistru fil-15 ta' Lulju, 2003

DOTT ANTON BARTOLO LL.D.
Reġistratur tal-Kumpanniji

In accordance with paragraph (e) of sub-section 1 of Section 401 of the Companies Act, 1995 it is hereby notified that on the 21st May, 2003 the directors of the company Comsix Company Limited (C 8868) with registered office at J Vella Holdings, Triq il-Parjan, Mosta, Malta delivered for registration and publication a copy of the extraordinary resolution approving the conversion of the company into a partnership 'en nom collectif' together with a copy of the Deed of Partnership in terms of subsection 1 of Section 331 of the said Act.

Registration was effected on 15th July, 2003.

Any creditor of the said company is advised that unless objection is lodged in terms of law, the conversion shall become effective on the lapse of three months from the date of publication of the statement referred to in paragraph (e) of subsection (1) of Section 401 of the Companies Act, 1995.

DR ANTON BARTOLO LL.D.
Registrar of Companies

In accordance with paragraph (e) of sub-section 1 of Section 401 of the Companies Act, 1995 it is hereby notified that on the 14th July, 2003 the directors of the company J S Properties Company Limited (C 11142) with registered office at Casa Vella, E B Vella Street, Mosta, Malta delivered for registration and publication a copy of the extraordinary resolution approving the conversion of the company into a partnership 'en nom collectif' together with a copy of the Deed of Partnership in terms of subsection 1 of Section 331 of the said Act.

Registration was effected on 15th July, 2003.

Any creditor of the said company is advised that unless objection is lodged in terms of law, the conversion shall become effective on the lapse of three months from the date of publication of the statement referred to in paragraph (e) of subsection (1) of Section 401 of the Companies Act, 1995.

DR ANTON BARTOLO LL.D.
Registrar of Companies

In terms of Section 192 (1) d of the Commercial Partnerships Ordinance it is hereby notified that Northwind Shipping Limited (C 6800) with a registered office at 178, Old Bakery Street, Valletta, Malta was struck off the register on the 15th July, 2003.

DR ANTON BARTOLO LL.D.
Registrar of Companies

Skond il-paragrafu (e) tas-subartikolu (1) ta' l-Artikolu 401 tal-Att ta' l-1995 dwar il-Kumpanniji, ngħarrfu li fid-19 ta' Ġunju, 2003 id-diretturi tal-kumpannija li takkwista La Toc Limited (C 11742) b'uffiċċju rreġistrat La Toc, Triq iż-Żernieq, High Ridge, St Andrews, Malta u d-diretturi tal-kumpannija li tkun se tiġi akkwistata Y Not Shipping Limited (C 17446) b'uffiċċju rreġistrat El Shaddai, Resort Street, St Paul's Bay, Malta ikkonsenjaw l-abbozz tal-kondizzjonijiet ta' l-akkwist għar-reġistrazzjoni u pubblikazzjoni skond paragrafu (a) tas-subartiklu 3 ta' l-artikolu 358 ta' dan l-Att.

Ir-reġistrazzjoni ġiet effettwata fl-10 ta' Lulju, 2003.

Kull parti nterressata fl-imsemmija kumpanniji hija infurmata li jekk ma ssirx oppożizzjoni skond il-liġi, l-għaqda tibda sseħħ tliet xhur wara d-data tal-pubblikazzjoni tad-dikjarazzjoni msemmija fil-paragrafu (e) tas-subartikolu (1) ta' l-Artikolu 401 ta' l-Att dwar il-Kumpanniji.

DOTT ANTON BARTOLO LL.D.
Reġistratur tal-Kumpanniji

In accordance with paragraph (e) of sub-section 1 of Section 401 of the Companies Act, 1995, it is hereby notified that on the 19th JunE, 2003 the directors of the acquiring company La Toc Limited (C 11742) with registered office at La Toc, Triq iż-Żernieq, High Ridge, St Andrews, Malta and of the company being acquired Y Not Shipping Limited (C 17446) with registered office at El Shaddai, Resort Street, St Paul's Bay, Malta delivered the draft terms of acquisition for registration and publication in terms of paragraph (a) of subsection 3 of Section 358 of the said Act.

Registration was effected on 10th July, 2003.

Any interested party in the said companies is advised that unless objection to the operation is lodged in terms of law, amalgamation shall become effective on the lapse of three months from the date of publication of the statement referred to in paragraph (e) of subsection (1) of Section 401 of the Companies Act, 1995.

DR ANTON BARTOLO LL.D.
Registrar of Companies

Skond il-paragrafu (e) tas-subartikolu (1) ta' l-Artikolu 401 tal-Att ta' l-1995 dwar il-Kumpanniji, ngħarrfu li fil-20 ta' Ġunju, 2003 id-diretturi tal-kumpannija li takkwista Camcas Limited (C 11934) b'uffiċċju rreġistrat Giuliana, Lapsi Street, St Julians, Malta u d-diretturi tal-kumpanniji li jkunu se jiġu akkwistati C.S. Limited (C 13073) u San Salvatore Limited (C 8377) b'ufficju rreġistrat Villa Giuliana, Lapsi Street, St Julians, Malta ikkonsenjaw l-abbozz tal-kondizzjonijiet ta' l-għaqda għar-registrazzjoni u pubblikazzjoni skond subartiklu 3 ta' l-artikolu 344 ta' dan l-Att.

Ir-registrazzjoni giet effettwata fl-10 ta' Lulju, 2003.

L-azzjonisti kollha ta' kull kumpannija imsemmija huma mgħarrfa li kull waħda minn dawn il-kumpanniji li jkunu se jamalgamaw għandha tadotta riżoluzzjoni straordinarja li tapprova dik l-amalgamazzjoni iżda l-approvazzjoni tal-laqgħa ġenerali tal-kumpannija li takkwista ma tkunx meħtieġ jekk il-kondizzjonijiet imsemmija f'subartikolu 6 ta' l-artikolu 345 ta' dan l-Att jkunu sodisfatti.

L-approvazzjoni tal-għaqda ma' tkunx valida kemm il darba r-riżoluzzjoni straordinarja ma' tkunx adottata għall-inqas xahar wara l-pubblikazzjoni ta' l-abbozz tal-kondizzjonijiet ta' l-għaqda u mhux iktar tard minn tliet xhur minn dik id-data.

DOTT ANTON BARTOLO LL.D.
Registratur tal-Kumpanniji

In accordance with paragraph (e) of sub-section 1 of Section 401 of the Companies Act, 1995, it is hereby notified that on the 20th JunE, 2003 the directors of the acquiring company Camcas Limited (C 11934) with registered office at Giuliana, Lapsi Street, St Julians, Malta and of the companies being acquired C.S. Limited (C 13073) and San Salvatore Limited (C 8377) with registered office at Giuliana, Lapsi Street, St Julians, Malta delivered the draft terms of merger for registration and publication in terms of subsection 3 of Section 344 of the said Act

Registration was effected on 10th July, 2003.

All shareholders of the said companies are advised that each of the said companies shall adopt an extraordinary resolution approving such amalgamation provided that the approval of the general meeting of the acquiring company shall not be required if the conditions specified in Section 345 (6) of the said Act are fulfilled.

Unless the extraordinary resolution is adopted at least one month after the publication of this notice and not later than three months therefrom, it shall not be valid.

DR ANTON BARTOLO LL.D.
Registrar of Companies

Skond l-artikolu 192 (1) d ta' l-Ordinanza dwar is-Soċjetajiet Kummerċjali ngħarrfu illi Cegia Company Limited (C 6925) bl-uffiċċju rreġistrat Redentur, Dejma Road, Fgura, Malta ġiet imħassra minn fuq ir-reġistru fil-15 ta' Lulju, 2003.

DOTT ANTON BARTOLO LL.D.
Reġistratur tal-Kumpanniji

In terms of Section 192 (1) d of the Commercial Partnerships Ordinance it is hereby notified that Cegia Company Limited (C 6925) with a registered office at Redentur, Dejma Road, Fgura, Malta was struck off the register on the 15th July, 2003.

DR ANTON BARTOLO LL.D.
Registrar of Companies

Skond il-paragrafu (e) tas-subartikolu (1) ta' l-Artikolu 401 ta' l-Att ta' l-1995 dwar il-Kumpanniji ngħarrfu li l-membri tal-kumpannija li se tiġi diviża Joel Properties Limited (C 13769) b'uffiċċju rreġistrat 12, Capuchins Street, Victoria, Gozo, Malta u l-kumpanniji riċevituri Clan (Gozo) Co. Limited (C 9895) b'uffiċċju rreġistrat 10, Capuchins Street, Victoria, Gozo u General Tech Services (G.T.S.) Limited (C 28596) b'uffiċċju rreġistrat Dewdrops, n/s off Dun Ġorġ Preca Street, Xagħra, Gozo, Malta ikkonsenjaw, għall-finijiet ta' l-Artikolu 367 tal-Att , ir-riżoluzzjonijiet straordinarji li japprovaw il-qsim datati 10 ta' Ġunju, 2003 flimkien mad-dokumenti li jagħtu seħħ lill-qsim.

Ir-reġistrazzjoni ġiet effettwata fil-15 ta' Lulju, 2003.

Kull kreditur tal-kumpannija li se tinqasam huwa nfurmat li jekk ma ssirx oppożizzjoni permezz ta' ċitazzjoni, skond is-subartikolu (2) ta' l-Artikolu 368 ta' l-Att, id-diviżjoni tibda sseħħ tliet xhur wara d-data tal-pubblikazzjoni tad-dikjarazzjoni msemmija fil-paragrafu (e) tas-subartikolu (1) ta' l-Artikolu 401 ta' l-Att dwar il-Kumpanniji.

DOTT ANTON BARTOLO LL.D.
Reġistratur tal-Kumpanniji

Skond il-paragrafu (e) tas-subartikolu 1 ta' l-Artikolu 401 ta' l-Att tal-1995 dwar il-Kumpanniji ngħarrfu li fis-16 ta' Ġunju, 2003 id-diretturi tal-kumpannija Peter Vella Limited (C 27161) b'uffiċċju rreġistrat Villa Helen, De Paule Avenue, Balzan, Malta ikkonsenjaw għar-registrazzjoni u pubblikazzjoni kopja tar-riżoluzzjoni straordinarja li tapprova l-bdil tal-kumpannija b'responsabbiltà limitata f'soċjetà 'en nom collectif' flimkien ma kopja ta' l-Att tas-Soċjetà skond is-subartikolu 1 ta' l-Artikolu 331 ta' dan il-Att.

Reġistrazzjoni ġiet effettwata fil-15 ta' Lulju, 2003.

Kull kreditur ta' din il-kumpannija huwa nfurmat li jekk ma ssirx oppożizzjoni skond il-liġi, il-bidla tibda sseħħ tliet xhur wara d-data tal-pubblikazzjoni tad-dikjarazzjoni msemmija fil-paragrafu (e) tas-subartikolu (1) ta' l-Artikolu 401 ta' l-Att dwar il-Kumpanniji.

DOTT ANTON BARTOLO LL.D.
Reġistratur tal-Kumpanniji

Skond l-artikolu 192 (1) d ta' l-Ordinanza dwar is-Soċjetajiet Kummerċjali ngħarrfu illi Cormorant Limited (C 14033) bl-uffiċċju rreġistrat 147/1, St Lucia Street, Valletta, Malta ġiet imħassra minn fuq ir-reġistru fil-15 ta' Lulju, 2003

DOTT ANTON BARTOLO LL.D.
Reġistratur tal-Kumpanniji

Għall-finijiet tal-paragrafu (e) tas-subartikolu (1) ta' l-Artikolu 401 ta' l-Att ta' l-1995 dwar il-Kumpanniji, ngħarrfu li s-soċjetà f'isem kollectiv Goldmarket (P 811) b'uffiċċju reġistrat Casa Zammit, Old Church Street, Birkirkara, Malta ġiet xolta fl-1 ta' Ġunju, 2003.

In accordance with paragraph (e) of sub-section 1 of Section 401 of the Companies Act, 1995 it is hereby notified that the members of the company being divided Joel Properties Limited (C 13769) with registered office at 12, Capuchins Street, Victoria, Gozo, Malta and the recipient companies Clan (Gozo) Co. Limited (C 9895) with registered office at 10, Capuchins Street, Victoria, Gozo, Malta and General Tech Services (G.T.S.) Limited (C 28596) with registered office at Dewdrops, n/s off Dun Ġorġ Preca Street, Xaghra, Gozo, Malta submitted for registration, for the purposes of Section 367 of the Act, the extraordinary resolutions approving the division and dated 10th June, 2003 together with the instruments giving effect to the division.

Registration was effected on 15th July, 2003.

Any creditor of the company being divided is advised that unless objection is lodged, by writ of summons, in terms of subsection (2) of Section 368 of the Act, the division shall become effective on the lapse of three months from the date of publication of the statement referred to in paragraph (e) of subsection (1) of Section 401 of the Companies Act, 1995.

DR ANTON BARTOLO LL.D.
Registrar of Companies

In accordance with paragraph (e) of sub-section 1 of Section 401 of the Companies Act, 1995 it is hereby notified that on the 16th June, 2003 the directors of the company Peter Vella Limited (C 27161) with registered office at Villa Helen, De Paule Avenue, Balzan, Malta delivered for registration and publication a copy of the extraordinary resolution approving the conversion of the company into a partnership 'en nom collectif' together with a copy of the Deed of Partnership in terms of subsection 1 of Section 331 of the said Act.

Registration was effected on 15th July, 2003.

Any creditor of the said company is advised that unless objection is lodged in terms of law, the conversion shall become effective on the lapse of three months from the date of publication of the statement referred to in paragraph (e) of subsection (1) of Section 401 of the Companies Act, 1995.

DR ANTON BARTOLO LL.D.
Registrar of Companies

In terms of Section 192 (1) d of the Commercial Partnerships Ordinance it is hereby notified that Cormorant Limited (C 14033) with a registered office at 147c1, St Lucia Street, Valletta, Malta was struck off the register on the 15th July, 2003.

DR ANTON BARTOLO LL.D.
Registrar of Companies

Notice is hereby given for the purpose of paragraph (e) of subsection (1) of Section 401 of the Companies Act, 1995 that Goldmarket (P 811) with a registered office at, Casa Zammit, Old Church Street, Birkirkara, Malta was dissolved on the 1st June, 2003.

Ir-Registrazzjoni giet effettwata fis-16 ta' Ġunju, 2003.

Kull kreditur tas-soċjetà huwa nfurmat li jekk ma ssirx oppożizzjoni permess ta' ċitazzjoni skond is-subartikolu (2) ta' l-Artikolu 21 ta' l-Att, ix-xoljiment jibda jseħħ tliet xhur wara d-data tal-pubblikazzjoni tad-dikjarazzjoni msemmija fil-paragrafu (e) tas-subartikolu (1) ta' l-Artikolu 401 ta' l-Att dwar il-Kumpanniji.

DOTT. ANTON BARTOLO, LL.D.
Reġistratur tal-Kumpanniji

Għall-finijiet tal-paragrafu (e) tas-subartikolu (1) ta' l-Artikolu 401 ta' l-Att ta' l-1995 dwar il-Kumpanniji, ngħarrfu li s-soċjetà f'isem kollectiv Omicron-Tech (P 851) b'uffiċċju reġistrat Soleado, Triq San Anard, Tarxien, Malta ġiet xolta fis-7 ta' Mejju, 2003.

Ir-Registrazzjoni giet effettwata fis-16ta' Ġunju, 2003.

Kull kreditur tas-soċjetà huwa nfurmat li jekk ma ssirx oppożizzjoni permess ta' ċitazzjoni skond is-subartikolu (2) ta' l-Artikolu 21 ta' l-Att, ix-xoljiment jibda jseħħ tliet xhur wara l-pubblikazzjoni tad-dikjarazzjoni msemmija fil-paragrafu (e) tas-subartikolu (1) ta' l-Artikolu 401 ta' l-Att dwar il-Kumpanniji.

DOTT. ANTON BARTOLO, LL.D.
Reġistratur tal-Kumpanniji

Għal finijiet tas-subartikolu (2) ta' l-Artikolu 353 ta' l-Att ta' l-1995 dwar il-Kumpanniji ngħarrfu li l-għaqda bejn Aplan Limited (C 2450) b'uffiċċju rreġistrat Aplan Centre, B'Kara Bypass, B'Kara (il-kumpannija li takkwista) u MSV International Limited (C 3466) (il-kumpannija li tiġi akkwistata) ġiet fis-seħħ fl-10 ta' Lulju, 2003.

DOTT ANTON BARTOLO LL.D.
Reġistratur tal-Kumpanniji

Registration was effected on 16th June, 2003.

Any creditor of the partnership is advised that unless objection by wirt of summons, in terms of subsection (2) of section 21 of the Act, the dissolution shall become effective three months from the date of publication of the statement referred to in paragraph (e) of subsection (1) of Section 401 of the Companies Act, 1995.

DR ANTON BARTOLO, LL.D.
Registrar of Companies

Notice is hereby given for the purpose of paragraph (e) of subsection (1) of Section 401 of the Companies Act, 1995 that Omicron-Tech (P 851) with a registered office at Soleado, Triq San Anard, Tarxien, Malta was dissolved on the 7th May 2003.

Registration was effected on 16th June, 2003.

Any creditor of the partnership is advised that unless objection by wirt of summons, in terms of subsection (2) of section 21 of the Act, the dissolution shall become effective three months from the date of publication of the statement referred to in paragraph (e) of subsection (1) of Section 401 of the Companies Act, 1995.

DR ANTON BARTOLO, LL.D.
Registrar of Companies

For the purpose of subsection (2) of Section 353 of the Companies Act, 1995 it is hereby notified that the amalgamation of Aplan Limited (C 2450) with registered office at Aplan Centre, B'Kara Bypass, B' Kara, Malta (the acquiring company) and MSV International Limited (C 3466) (the company being acquired) became effective on 10th July, 2003.

DR ANTON BARTOLO LL.D.
Registrar of Companies

GRANT OF LETTERS PATENT

Notice is hereby given for the purpose of Section 19 of the Industrial Property (Protection) Ordinance (Chapter 29) that

Pfizer Inc. a Corporation organised under the laws of the State of Delaware, United States of America, of 235 East 42nd Street, New York, N.Y. 10017, UNITED STATES OF AMERICA, have submitted an application for the registration of a patent entitled:

A A2a agonist and an anti-cholinergic agent in combination, for treating obstructive airways diseases - Patent No 1723

The specification attached to the above application has been accepted and, in default of lawful opposition to be made within two months of the date of this notice, Letters Patent shall be granted to applicants with effect from 24th May, 2002 (priority claim 25/5/2001).

18th July, 2003

CARMEL V. GALEA
Comptroller of Industrial Property

Ippubblikat mid-Dipartiment ta' l-Informazzjoni (doi.gov.mt) — Valletta — *Published by the Department of Information (doi.gov.mt) — Valletta*
Mitbugh fl-Istamperija tal-Gvern — *Printed at the Government Printing Press*