Nru. 17,479
Prezz 40c
Price 40c

Gazzetta tal-Gvern ta' Malta
The Malta Government Gazette

It-Tnejn, 29 ta' Settembru, 2003
Monday, 29th September, 2003

Pubblikata b'Awtorità
Published by Authority

NOTIFIKAZZJONIJIET TAL-GVERN

Nru. 878

AKKWIST TA' ART

DIN id-dikjarazzjoni li ġejja, magħmula mill-President ta' Malta bis-saħħa ta' l-artikolu 3 ta' l-Ordinanza dwar l-Akkwist ta' l-Artijiet għal Skopijiet Pubbliċi (Kapitolu 88) hija ppubblikata skond u għall-finijiet ta' l-artikolu 9(1) ta' dik l-Ordinanza.

Id-29 ta' Settembru, 2003

(File No. L416/87/I)

DIKJARAZZJONI MILL-PRESIDENT TA' MALTA

Jiena hawnhekk niddikjara illi l-art hawn taħt imsemmija hija meħtieġa mill-awtorità kompetenti għal skop pubbliku skond id-dispożizzjonijiet ta' l-Ordinanza dwar l-Akkwist ta' Artijiet għal Skopijiet Pubbliċi (Kapitolu 88) u illi l-akkwist tagħha għandu jkun b'xiri assolut.

Deskrizzjoni ta' l-Art

L-art li ġejja f'Ħal Qormi:–

1. Biċċa art tal-kejl ta' madwar 27 metru kwadru, li tmiss mill-Majjistral, mill-Grigal u mix-Xlokk ma' toroq pubbliċi jew irjieħ verjuri.

GOVERNMENT NOTICES

No. 878

ACQUISITION OF LAND

THE following declaration, made by the President of Malta under section 3 of the Land Acquisition (Public Purposes) Ordinance (Chapter 88), is published in terms and for the purposes of section 9(1) thereof.

29th September, 2003

DECLARATION BY THE PRESIDENT OF MALTA

I hereby declare that the undermentioned is required by the competent authority for a public purpose in accordance with the provisions of the Land Acquisition (Public Purposes) Ordinance (Chapter 88) and that the acquisition thereof should be by absolute purchase.

Description of the Land

The following land at Qormi:–

1. A plot of land of the area of about 27 square metres, bounded on the North West, North East and South East by public roads or more precise boundaries.

L-art hawn fuq imsemmija tidher murija bil-kulur aħmar fuq il-pjanta P.D. 115_2003, li wieħed jista' jara fuq talba fid-Dipartiment ta' l-Art, Auberge de Baviere, Valletta.

Il-kumpens offrut hu ta' tlett elef u sitt mitt Lira Maltija (Lm3,600) skond l-istima tal-Perit Arkitett Joseph Mizzi, A&C.E., li hawn ma' din id-dikjarazzjoni.

Ma' din id-dikjarazzjoni qed tiġi annessa *site plan* ta' l-immobbli msemmija.

(Iff) GEORGE HYZLER
A/President
22/9/2003

Din is-*site plan* qed tiġi ppubblikata f'paġna 12,163.

Stima tal-Perit (oriġinali bil-Malti)

Art f'Ħal Qormi

Fuq struzzjonijiet tal-Kummissarju ta' l-Artijiet, skond l-Ordinanza dwar l-Akkwist ta' Artijiet għal Skopijiet Pubbliċi, qiegħed niffissa l-valur liberu u frank tal-proprjetà hawn taħt deskritta f'Ħal Qormi, li hija meħtieġa mill-Gvern għal skop pubbliku, u dan wara li ħadt in konsiderazzjoni l-lokalità, kif ukoll ħwejjeġ oħra li jista' jkollhom x'jaqsmu mal-valur ta' l-istess proprjetà:

Biċċa art tal-kejl ta' ċirka 27 metru kwadru, li tmiss mill-Majjistral, mill-Grigal u mix-Xlokk ma' toroq pubbliċi, liema art hija meqjusa bħala art fabbrikabbli fit-termini ta' l-Ordinanza dwar l-Akkwist ta' Artijiet u hija murija bil-kulur aħmar fuq il-pjanta P.D. 115_2003 u hija stmata għall-valur ta' tliet elef u sitt mitt Lira Maltija (Lm3,600).

Iffirmat Joseph Mizzi, A&C.E.

Is-27 ta' Awissu, 2003

The above mentioned land is shown marked with the colour red on plan P.D. 115_2003, which may be seen on demand at the Land Department, Auberge de Baviere, Valletta.

The compensation offered is three thousand and six hundred Maltese Lira (Lm3,600) according to the valuation with this declaration as made by architect Joseph Mizzi, A&C.E.

A site plan showing the mentioned immovable property is being attached with this declaration.

(Sgd) GEORGE HYZLER
A/President
22/9/2003

This site plan is being published on page 12,163.

Architect's Valuation (original in Maltese)

Land at Għarb, Gozo

I have been instructed by the Commissioner of Land to assess under the Land Acquisition (Public Purposes) Ordinance, the freehold value of the hereunder described property at Qormi, required by Government for a public purpose. After taking into consideration the locality as well as other factors which could have a bearing on the value of the property described, I assess the freehold value as follows:


A plot of land of the area of about 27 square metres, bounded on the North West, North East and South East by public roads, which land is considered as a building site in terms of the Land Acquisition Ordinance and is shown marked with the colour red on plan P.D. 115_2003 and is assessed at the price of three thousand and six hundred Maltese Liri (Lm3,600).

Signed Joseph Mizzi, A&C.E.


27th August, 2003

Dan hu dokument ufficjali ghall-uzu biss fir-Registru tal-Artijiet

This is an official document for Land Registry use only [227 - Divizjoni ta' l-Artijiet tal-Gvern]

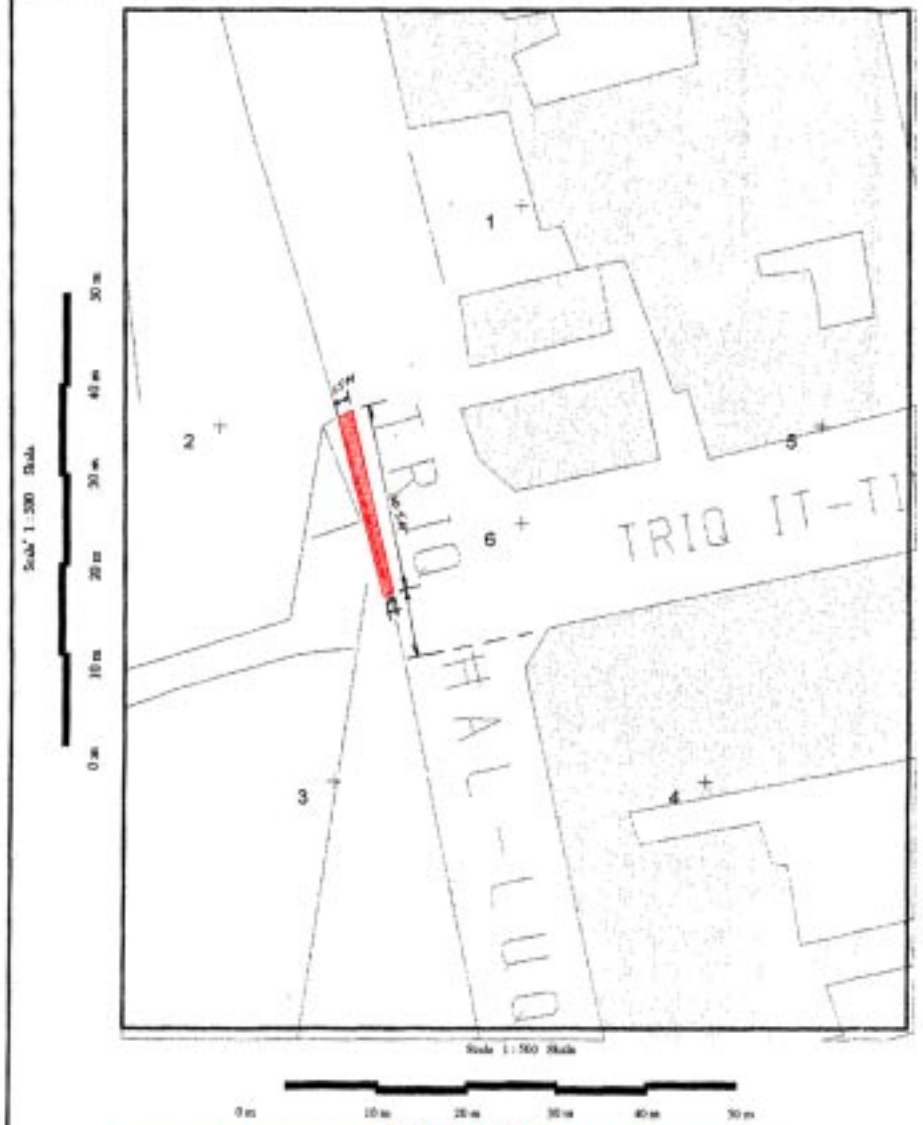

NOT TO SCALE
INDICATION OF LOCATION FOR INFORMATION PURPOSES ONLY

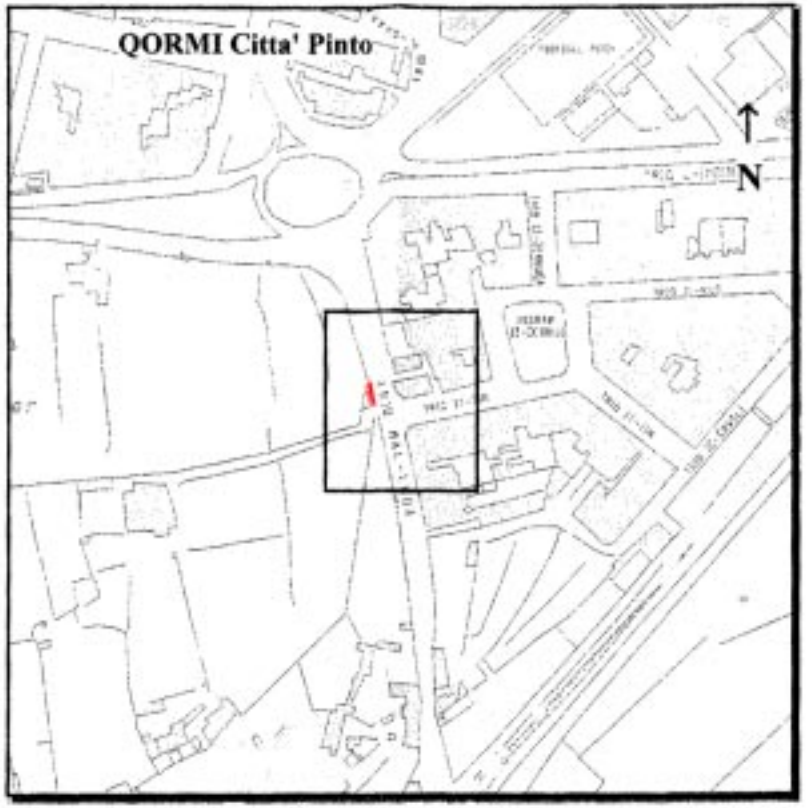

Gvern Ta' Malta — Pjanta tas-sit 1:2500 *Site Plan* — Government of Malta

Reġistru ta' l-Artijiet — **Land Registry**

Casa Bolino, 116 Triq il-Punent, Valletta — *Casa Bolino, 116 West Street, Valletta*

Nru tal-Mappa *Map Number:* 67595M	Pożizzjoni Ċentrali: x = 52845 *Centre Coordinates:* y = 70335	*Pjanti annessi SS:* *Extracted from SS:* 5270	Data: *Date:* 25/07/2003
Perit *Architect:*		Qies (metri kwadri) *Area (square metres)* Circa 27m²	
Timbru tal-Perit *Architect's Stamp* Stefan Scotto A. & C.E.		Firma tal-Applikant *Applicant's signature*	
			Dritt Mhallas *Fee Paid*

Nru. 879

AKKWIST TA' ART

DIN id-dikjarazzjoni li ġejja, magħmula mill-President ta' Malta bis-saħħa ta' l-artikolu 3 ta' l-Ordinanza dwar l-Akkwist ta' l-Artijiet għal Skopijiet Pubbliċi (Kapitolu 88) hija ppubblikata skond u għall-finijiet ta' l-artikolu 9(1) ta' dik l-Ordinanza.

Id-29 ta' Settembru, 2003

(File No. L331/91/III/35)

DIKJARAZZJONI MILL-PRESIDENT TA' MALTA

Illi b'dikjarazzjoni tal-President ta' Malta tas-6 ta' Frar, 1996, l-art hawn taħt imsemmija kienet dikjarata meħtieġa mill-awtorità kompetenti għal skop pubbliku skond id-dispożizzjonijiet ta' l-Ordinanza dwar l-Akkwist ta' Artijiet għal Skopijiet Pubbliċi (Kapitolu 88) u illi l-akkwist tagħha kellu jkun b'xiri assolut.

Deskrizzjoni ta' l-Art

Il-fond li ġej fl-Imsida:–

1. Il-fond Nru. 173 fi Triq il-Wied.

Il-fond hawn fuq imsemmi jidher muri bl-aħmar fuq il-pjanta L.D. Nru. 78A/97 u mmarkat bin-numru "35" fuq il-pjanti L.D. 78E/97 u L.D. 78F/97, li wieħed jista' jara fuq talba fid-Dipartiment ta' l-Art, Auberge de Baviere, Valletta.

Illi d-Dikjarazzjoni tal-President ta' Malta odjerna qiegħda tiġi ppubblikata għall-fini ta' l-Att XI ta' l-2002.

Il-kumpens offrut hu ta' sitt elef, seba' mija u sittax-il Lira Maltija u wieħed u disgħin ċenteżmu (Lm6,716.91) għad-Dirett Dominju Temporanju u ta' elfejn, tlieta u tmenin Lira Maltija u disa' ċenteżmi (Lm2,083.09) għall-Utile Dominju Temporanju skond l-Avviz ta' Ftehim tat-12 ta' Frar, 2003,

No. 879

ACQUISITION OF LAND

THE following declaration made by the President of Malta under section 3 of the Land Acquisition (Public Purposes) Ordinance (Chapter 88) is published in terms and for the purposes of section 9(1) thereof.

29th September, 2003

DECLARATION BY THE PRESIDENT OF MALTA

Whereas by declaration of the President of Malta dated 6th February, 1996, the undermentioned land had been declared as required by the competent authority for a public purpose in accordance with the provisions of the Land Acquisition (Public Purposes) Ordinance (Chapter 88) and that the acquisition thereof should have been by absolute purchase.

Description of the Land

The following premises at Msida:–

1. Premises No. 173 in Triq il-Wied.

The above mentioned premises is shown marked on plan L.D. 78A/97 and marked with the number "35" on plans L.D. 78E/97 and L.D. 78F/97, which may be seen on demand at the Land Department, Auberge de Baviere, Valletta.

Whereas the present Declaration by the President of Malta is being issued in terms of Act XI of 2002.

The compensation offered is six thousand, seven hundred and sixteen Maltese Liri and ninety one cents (Lm6,716.91) for the Temporary Directum Dominium and of two thousand, eighty three Maltese Liri and nine cents (Lm2,083.09) for the Temporary Utile Dominium according to the Notice of

liema avviż ħareġ skond l-istima tal-Perit Carmen V. Sutton, li hawn ma' din id-dikjarazzjoni.

Ma' din id-dikjarazzjoni qed tiġi annessa *site plan* ta' l-immobbli msemmija.

(Iff) GEORGE HYZLER
A/President
22/9/2003

Din is-*site plan* qed tiġi ppubblikata f'paġna12,166.

Agreement of the 12th February, 2003, which notice was issued according to the valuation with this declaration as made by architect Carmen V. Sutton.

A site plan showing the mentioned immovable property is being attached with this declaration.

(Sgd) GEORGE HYZLER
A/President
22/9/2003

This site plan is being published on page 12,166.

Stima tal-Perit (oriġinali bil-Malti)

Fondi fl-Imsida

Il-fond Nru. 173, Triq il-Wied, l-Imsida, muri bl-aħmar fuq L.D. 78A/97 u mmarkat bin-numru "35" fuq il-pjanti L.D. 78E/97 u L.D. 78F/97, li kien jikkonsisti f'żewġt ikmamar u bitħa fuq il-pjan terren u tliet ikmamar fuq l-ewwel sular, huwa stmat għall-valur ta' tmint elef u tmien mitt Lira Maltija (Lm8,800).

Dan il-valur għandu jinqasam kif ġej:

Is-sehem ta': Temp. Directum Dominium huwa ta' sitt elef, seba' mija u sittax-il Lira Maltija u wieħed u disgħin ċenteżmu (Lm6,716.91).

Temp. Utile Dominium huwa ta' elfejn, tlieta u tmenin Lira Maltija u disa' ċenteżmi (Lm2,083.09).

Iffirmat Carmen V. Sutton, A&C.E.

Dan ir-rapport ta' stima u l-pjanta mehmuża miegħu qed jibdel rapport ta' stima datat 6 ta' Awissu 1997, għal dak li għandu x'jaqsam mal-fond imsemmi.

L-4 ta' Novembru, 2002

Architect's Valuation (original in Maltese)

Premises at Msida

Premises No. 173, Triq il-Wied, Msida, indicated on plan L.D. L.D. 78A/97 and marked with the number "35" on plans L.D. 78E/97 and L.D. 78F/97, which consisted of two rooms and a yard on the ground floor and three rooms on the first floor, is assessed at the price of eight thousand and eight hundred Maltese Liri (Lm8, 800).

This value should be divided as follows:

The part of: Temp. Directum Dominium is of six thousand, seven hundred and sixteen Maltese Liri and ninety one cents (Lm6,716.91).


Temp. Utile Dominium is of two thousand, eighty three Maltese Liri and nine cents (Lm2,083.09).

Signed Carmen V. Sutton, A&C.E.

This valuation report and the attached site plan is replacing the valuation report dated 6th August, 1997, regarding the mentioned premises.


4th November, 2002

Dan hu dokument ufficjali ghall-uzu biss fir-Registru tal-Artijiet. This is an official document for Land Registry use only. [227 - Divizjoni ta' l-Artijiet tal-Gvern]

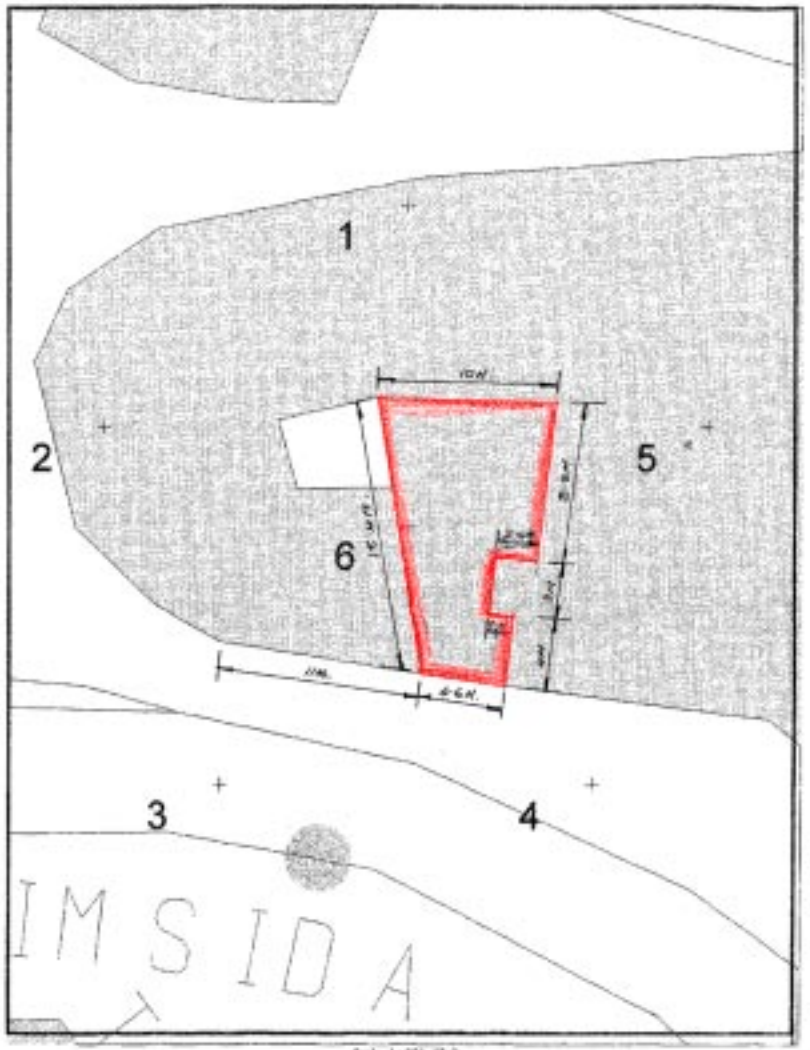

NOT TO SCALE

INDICATION OF LOCATION FOR INFORMATION PURPOSES ONLY

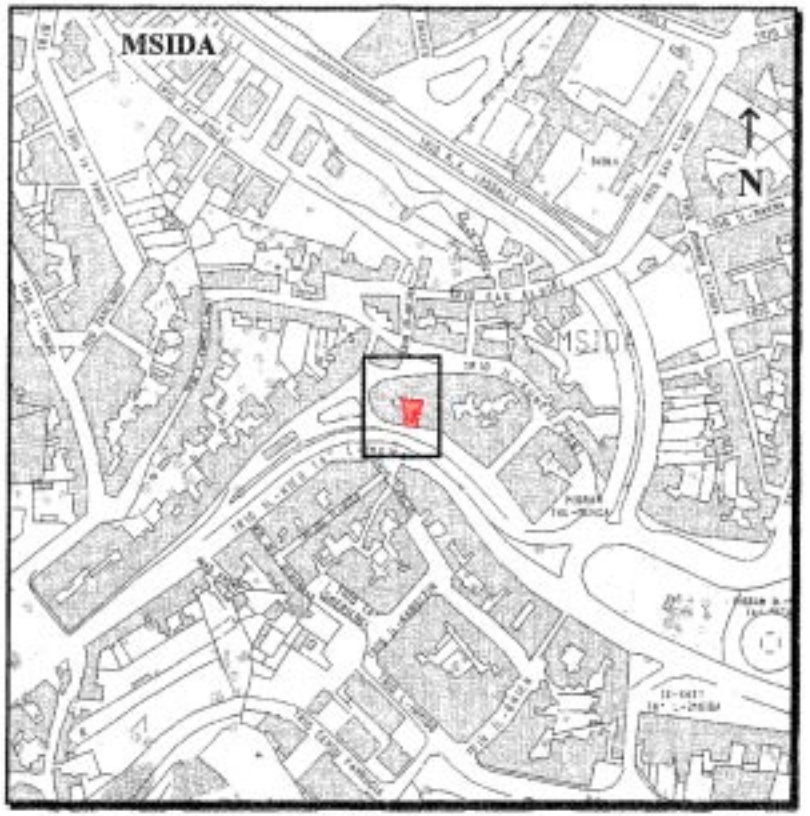

Gvern Ta' Malta — Pjanta tas-sit 1:2500 *Site Plan* — Government of Malta

Reġistru ta' l-Artijiet

Casa Bolino, 116 Triq il-Pinent, Valletta

Land Registry

Casa Bolino, 116 West Street, Valletta

Nru tal-Mappa: *Map Number:* 6543BM	Polizijoni Centroli: x = 53752 *Centre Coordinates:* y = 72813	*Parti mina SS: Extracted from SS:* 5272	Data: *Date:* 21/04/2005

Perit: *Architect:*

Timbru tal-Perit: *Architect's Stamp*

Stefan Scotto A. & C.E

Qies (metri kwadri) *Area (square metres)*

Firma tal-Applikant: *Applicant's signature*

Debt Mhallas *Fee Paid*

Nru. 880

AKKWIST TA' ART

DIN id-dikjarazzjoni li ġejja, magħmula mill-President ta' Malta bis-saħħa ta' l-artikolu 3 ta' l-Ordinanza dwar l-Akkwist ta' l-Artijiet għal Skopijiet Pubbliċi (Kapitolu 88) hija ppubblikata skond u għall-finijiet ta' l-artikolu 9(1) ta' dik l-Ordinanza.

Id-29 ta' Settembru, 2003

(File No. L.A.34/48/12)

DIKJARAZZJONI MILL-PRESIDENT TA' MALTA

Jiena hawnhekk niddikjara illi l-art hawn taħt imsemmija hija meħtieġa mill-awtorità kompetenti għal skop pubbliku skond id-dispożizzjonijiet ta' l-Ordinanza dwar l-Akkwist ta' Artijiet għal Skopijiet Pubbliċi (Kapitolu 88) u illi l-akkwist tagħha għandu jkun b'xiri assolut.

Deskrizzjoni ta' l-Art

L-art li ġejja f'Ħaż-Żebbuġ, Malta:–

1. Il-Kera ta' Għarfien ta' seba' liri Maltin u disa' ċenteżmi (Lm7.09) imposta fuq il-biċċa art tal-kejl ta' ċirka 1,604 metri kwadri, li tmiss mit-Tramuntana ma' proprjetà ta' Joseph Agius, mil-Lvant ma' Vjal il-Ħelsien u mil-Lbiċ ma' proprjetà tal-Gvern ta' Malta jew irjieħ verjuri.

L-art hawn fuq imsemmija tidher murija bil-kulur aħmar u mmarkata bħala *plot* "A" fuq il-pjanta P.D. 193_2003, li wieħed jista' jara fuq talba fid-Dipartiment ta' l-Art, Auberge de Baviere, Valletta.

Din il-Kera ta' Għarfien ġiet kostitwita b'att tan-Nutar Anthony Attard tat-8 ta' Novembru, 1950, fejn jissemma' l-kejl ta' tomna, żewġ sigħan u disa' kejliet (1,668 metru kwadru). B'Att ieħor tan-Nutar Anthony Attard tat-22 ta' Ġunju, 1963, il-Gvern xtara biċċa art tal-kejl ta' 64 metru kwadru u għaldaqstant l-art li fuqha titħallas il-Kera ta'

No. 880

ACQUISITION OF LAND

THE following declaration, made by the President of Malta under section 3 of the Land Acquisition (Public Purposes) Ordinance (Chapter 88), is published in terms and for the purposes of section 9(1) thereof.

29th September, 2003

DECLARATION BY THE PRESIDENT OF MALTA

I hereby declare that the undermentioned is required by the competent authority for a public purpose in accordance with the provisions of the Land Acquisition (Public Purposes) Ordinance (Chapter 88) and that the acquisition thereof should be by absolute purchase.

Description of the Land

The following land at Żebbuġ, Malta:–

1. The Recognition Rent of seven Maltese Lira and nine cents (Lm7.09) imposed on the plot of land of the area of about 1,604 square metres, bounded on the North by property of Joseph Agius, on the East by Vjal il-Ħelsien and on the South West by Government property or more precise boundaries.

The above mentioned land is shown with the colour red and marked as plot "A" on plan P.D. 193_2003, which may be seen on demand at the Land Department, Auberge de Baviere, Valletta.

This Recognition Rent was constituted by an act of Notary Anthony Attard of the 8th November, 1950, where the area of one tumolo, two sigħan and nine kejliet as mentioned (1,668 square metres). By another act of Notary Anthony Attard of the 22nd June, 1963, the Government purchased a plot of land of the area of 64 square metres and therefore the land on

Għarfien ġiet ridotta għall-kejl ta' ċirka 1,604 metru kwadru u l-Kera ta' Għarfien ġiet ridotta għall-Lm7.09)

Il-kumpens offrut, ai termini tal-Kap. 88 tal-Liġijiet ta' Malta, hu ta' ħames mija u sitt Liri Maltin u tnejn u erbgħin ċenteżmu (Lm506.42) skond l-istima tal-Perit Arkitett Michael Schembri, A&C.E., li hawn ma' din id-dikjarazzjoni.

Ma' din id-dikjarazzjoni qed tiġi annessa *site plan* ta' l-immobbli msemmija.

(Iff) GEORGE HYZLER
A/President
22/9/2003

Din is-site plan qed tiġi ppubblikata f'paġna 12,169.

Stima tal-Perit (oriġinali bil-Malti)

Art f'Ħaż-Żebbuġ

Skond it-termini tas-sezzjoni 22 (2) tal-Kap. 88 ta' l-Ordinanza dwar l-Akkwist ta' Artijiet għal Skopijiet Pubbliċi, fuq struzzjonijiet tal-Kummissarju ta' l-Artijiet, qiegħed niffissa l-valur liberu u frank ta' l-art hawn taħt deskritta f'Ħaż-Żebbuġ, soġġetta għall-Kera ta' Għarfien ta' seba' Liri Maltin u disa' ċenteżmi (Lm7.09), li hija meħtieġa mill-Gvern għal skop pubbliku, u dan wara li ħadt in konsiderazzjoni l-lokalità, kif ukoll ħwejjeġ oħra li jista' jkollhom x'jaqsmu mal-valur ta' l-istess art:

Biċċa art tal-kejl ta' 1,604 metru kwadru, li tmiss mit-Tramuntana ma' proprjetà ta' Joseph Agius, mil-Lvant ma' Vjal il-Ħelsien u mil-Lbiċ ma' proprjetà tal-Gvern, u hija murija bl-aħmar u mmarkata bħala *plot* bl-ittra 'A' fuq il-pjanta P.D. 193_2003 għall-valur ta' ħames mija u sitt Liri Maltin u tnejn u erbgħin ċenteżmu (Lm506.42).

Iffirmat Michael Schembri, A&C.E.

It-2 ta' Settembru, 2003

which the Recognition Rent is paid has been reduced to an area of 1,604 square metres and the Recognition Rent reduced to Lm7.09)

The compensation offered, according to Cap. 88 of the Laws of Malta, is five hundred and six Maltese Lira and forty two cents (Lm506.42) according to the valuation with this declaration as made by Architect Michael Schembri, A&C.E.

A site plan showing the mentioned immovable property is being attached with this declaration.

(Sgd) GEORGE HYZLER
A/President
22/9/2003

This site plan is being published on page 12,169.

Architect's Valuation (original in Maltese)


Premises at Żebbuġ

I have been instructed by the Commissioner of Land to assess under the Land Acquisition (Public Purposes) Ordinance, the freehold value of the hereunder described property at Msida required by Government for a public purpose. After taking into consideration the locality as well as other factors which could have a bearing on the value of the property described, I assess the freehold value as follows:

A plot of land of the area of about 1,604 square metres, bounded on the North by property of Joseph Agius, on the East by Vjal il-Ħelsien and on the South West by Government property, and is shown in red and marked as plot with letter "A" on plan P.D. 193_2003 for the value of five hundred and six Maltese Lira and forty two cents (Lm506.42)

Signed Michael Schembri, A&C.E.

2nd September, 2003

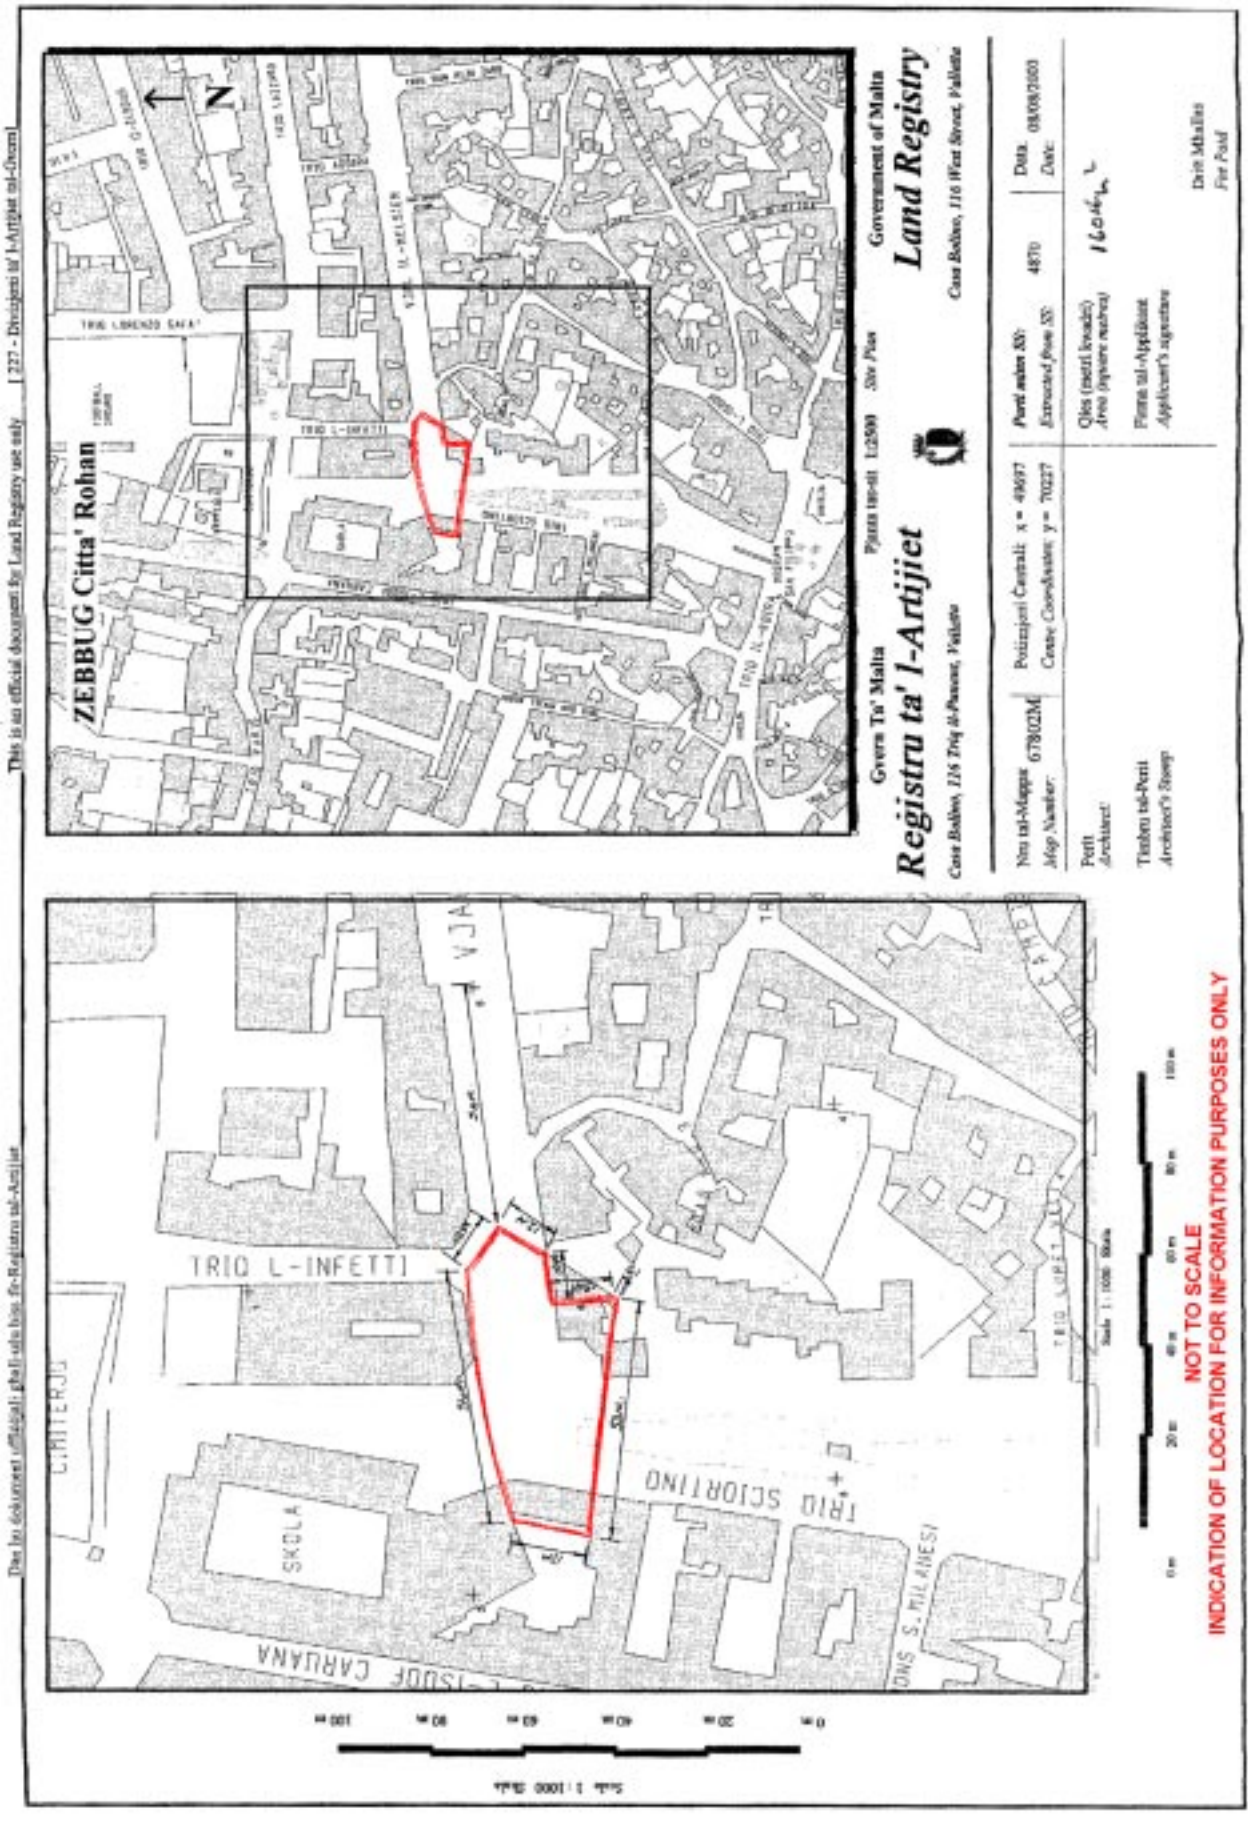
This is an official document for Land Registry use only [227 - Divizjoni tal-Artijiet tal-Gvern]
Dan hu dokument uffiċjali għall-użu biss fir-Reġistru tal-Artijiet
ZEBBUG Citta' Rohan
N
Gvern Ta' Malta
Reġistru ta' l-Artijiet
Government of Malta
Land Registry
Site Plan
Pjanta tas-Sit
TRIQ L-INFETTI
TRIQ SCIORTINO
SKOLA
C.MITERJU
Data 08/08/2003
Date
Din Mhallisx
Not to Scale
INDICATION OF LOCATION FOR INFORMATION PURPOSES ONLY

Nru. 881

AKKWIST TA' ART

DIN id-dikjarazzjoni li ġejja, magħmula mill-President ta' Malta bis-saħħa ta' l-artikolu 3 ta' l-Ordinanza dwar l-Akkwist ta' l-Artijiet għal Skopijiet Pubbliċi (Kapitolu 88) hija ppubblikata skond u għall-finijiet ta' l-artikolu 9(1) ta' dik l-Ordinanza.

Id-29 ta' Settembru, 2003
(File No. L136/2001)

DIKJARAZZJONI MILL-PRESIDENT TA' MALTA

Jiena hawnhekk niddikjara illi l-art hawn taħt imsemmija hija meħtieġa mill-awtorità kompetenti għal skop pubbliku skond id-dispożizzjonijiet ta' l-Ordinanza dwar l-Akkwist ta' Artijiet għal Skopijiet Pubbliċi (Kapitolu 88) u illi l-akkwist tagħha għandu jkun b'xiri assolut.

Deskrizzjoni ta' l-Art

L-art li ġejja fl-Imsida:–

1. Biċċa art tal-kejl ta' madwar 486 metru kwadru, li tmiss mill-Majjistral, mill-Grigal u mil-Lbiċ ma' proprjetà ta' Ġużè Diacono jew irjieħ verjuri.

L-art hawn fuq imsemmija tidher murija bil-kulur aħmar fuq il-pjanta P.D. 173_2002, li wieħed jista' jara fuq talba fid-Dipartiment ta' l-Art, Auberge de Baviere, Valletta.

Il-kumpens offrut hu ta' sebgħa u erbgħin elf u sitt mitt Lira Maltija (Lm47,600) skond l-istima tal-Perit Fred H. Valentino, A&C.E., li hawn ma' din id-dikjarazzjoni.

Ma' din id-dikjarazzjoni qed tiġi annessa *site plan* ta' l-immobbli msemmija.

(Iff) GEORGE HYZLER
A/President
22/9/2003

Din is-*site plan* qed tiġi ppubblikata f'paġna 12,171.

Stima tal-Perit (oriġinali bil-Malti)

Art fl-Imsida

Fuq struzzjonijiet tal-Kummissarju ta' l-Artijiet, skond l-Ordinanza dwar l-Akkwist ta' Artijiet għal Skopijiet Pubbliċi, qiegħed niffissa l-valur liberu u frank tal-proprjetà hawn taħt deskritta fl-Imsida, li hija meħtieġa mill-Gvern għal skop pubbliku, u dan wara li ħadt in konsiderazzjoni l-lokalità, kif ukoll ħwejjeġ oħra li jista' jkollhom x'jaqsmu mal-valur ta' l-istess proprjetà:

Biċċa art tal-kejl ta' ċirka 486 metru kwadru, li tmiss mill-Majjistral, mill-Grigal u mil-Lbiċ ma' proprjetà ta' Ġużè Diacono, liema art hija meqjusa in parti bħala art fabbrikabbli u in parti bħala art agrikola fit-termini ta' l-Ordinanza dwar l-Akkwist ta' Artijiet u hija murija bl-aħmar fuq il-pjanta P.D. 173_2002 u hija stmata għall-valur ta' sebgħa u erbgħin elf u sitt mitt Lira Maltija (Lm47,600).

Iffirmat Fred H. Valentino, A&C.E.

L-4 ta' Settembru, 2003

No. 881

ACQUISITION OF LAND

THE following declaration made by the President of Malta under section 3 of the Land Acquisition (Public Purposes) Ordinance (Chapter 88) is published in terms and for the purposes of section 9(1) thereof.

29th September, 2003

DECLARATION BY THE PRESIDENT OF MALTA

I hereby declare that the undermentioned is required by the competent authority for a public purpose in accordance with the provisions of the Land Acquisition (Public Purposes) Ordinance (Chapter 88) and that the acquisition thereof should be by absolute purchase.

Description of the Land

The following land at Msida:–

1. A plot of land of the area of about 486 square metres, bounded on the North West, North East and South West by property of Ġużè Diacono or more precise boundaries.

The above mentioned land is shown marked with the colour red on plan P.D. 173_2002, which may be seen on demand at the Land Department, Auberge de Baviere, Valletta.

The compensation offered is forty seven thousand and six hundred Maltese Lira (Lm47,600) according to the valuation with this declaration as made by Architect Fred H. Valentino.

A site plan showing the mentioned immovable property is being attached with this declaration.

(Sgd) GEORGE HYZLER
A/President
22/9/2003

This site plan is being published on page 12,171.

Architect's Valuation (original in Maltese)

Land at Msida


I have been instructed by the Commissioner of Land to assess under the Land Acquisition (Public Purposes) Ordinance, the freehold value of the hereunder described property at Msida required by Government for a public purpose. After taking into consideration the locality as well as other factors which could have a bearing on the value of the property described, I assess the freehold value as follows:

A plot of land of the area of about 486 square metres, bounded on the North West, North East and South West by property of or Ġużè Diacono, which land is considered partly as a building site and partly as agricultural land in terms of the Land Acquisition Ordinance and is shown marked with the colour red on plan P.D. 173_2002 and is assessed at the price of forty seven thousand and six hundred Maltese Lira (Lm47,600).


Signed Fred H. Valentino, A&C.E.

4th September, 2003

Dan hu dokument uffiċjali għall-użu biss fir-Reġistru tal-Artijiet. This is an official document for Land Registry use only [227 - Diviżjoni ta' l-Artijiet tal-Gvern]

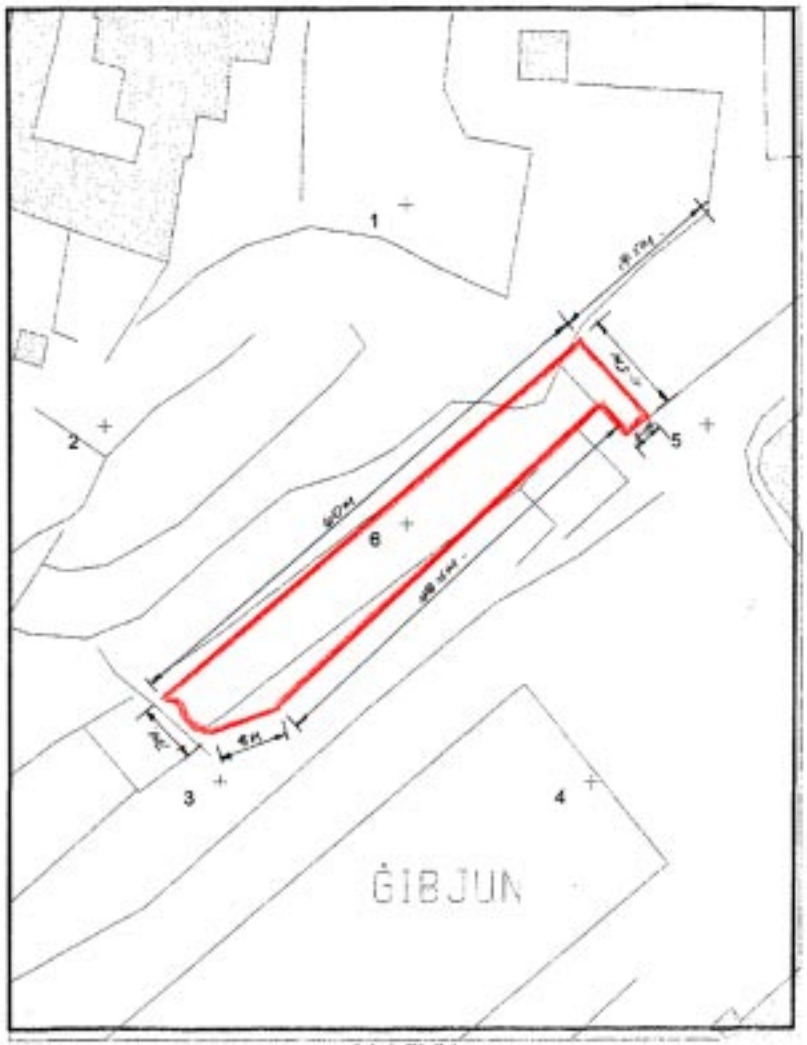

NOT TO SCALE
INDICATION OF LOCATION FOR INFORMATION PURPOSES ONLY

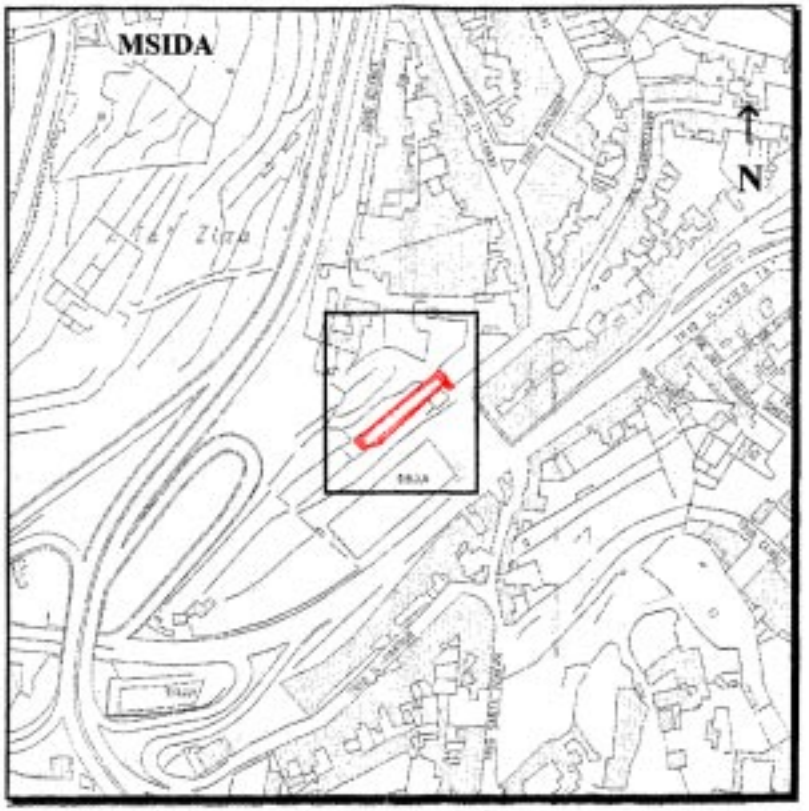

Gvern Ta' Malta — Reġistru ta' l-Artijiet
Casa Ballino, 116 Triq il-Punent, Valletta

Fjanna tas-sit: 1:2500 Site Plan

Government of Malta — Land Registry
Casa Ballino, 116 West Street, Valletta

Nru tal-Mappa / Map Number: 69017M	Pożizzjoni Ċentrali: x = 53507 / Centre Coordinates: y = 72712	Parti minn SS: / Extracted from SS: 5272	Data / Date: 19/06/2003

Perit / Architect:

Timbru tal-Perit / Architect's Stamp: Stefan Scotto A. & C.P.

Qiegħ (metri kwadri) / Area (square metres): 40.96 m²

Firma tal-Applikant / Applicant's signature

Dritt Mħallas / Fee Paid

Nru. 882

AKKWIST TA' ART

DIN id-dikjarazzjoni li ġejja, magħmula mill-President ta' Malta bis-saħħa ta' l-artikolu 3 ta' l-Ordinanza dwar l-Akkwist ta' l-Artijiet għal Skopijiet Pubbliċi (Kapitolu 88) hija ppubblikata skond u għall-finijiet ta' l-artikolu 9(1) ta' dik l-Ordinanza.

Il-25 ta' Awissu, 2003

(File No. L228/93/III/7)

DIKJARAZZJONI MILL-PRESIDENT TA' MALTA

Illi b'dikjarazzjoni tal-President ta' Malta tas-26 ta' Ġunju, 2001, l-art hawn taħt imsemmija kienet dikjarata meħtieġa mill-awtorità kompetenti għal skop pubbliku skond id-dispożizzjonijiet ta' l-Ordinanza dwar l-Akkwist ta' Artijiet għal Skopijiet Pubbliċi (Kapitolu 88) u illi l-akkwist tagħha kellu jkun b'xiri assolut.

Deskrizzjoni ta' l-Art

Il-fond li ġej fl-Imsida:–

1. Il-fond Nru. 39 fi Triq il-Wied.

Il-fond hawn fuq imsemmi jidher immarkat fuq il-pjanta L.D. 144/99 u fuq il-pjanta Hsg. Drwg. Nru. MS/3/93, li wieħed jista' jara fuq talba fid-Dipartiment ta' l-Art, Auberge de Baviere, Valletta.

Illi d-Dikjarazzjoni tal-President ta' Malta odjerna qiegħda tiġi ppubblikata għall-fini ta' l-Att XI ta' l-2002.

Il-kumpens offrut hu ta' tnejn u għoxrin elf Lira Maltija (Lm22,000) skond l-Avviż ta' Ftehim ta' l-14 ta' Jannar, 2003,

No. 882

ACQUISITION OF LAND

THE following declaration made by the President of Malta under section 3 of the Land Acquisition (Public Purposes) Ordinance (Chapter 88) is published in terms and for the purposes of section 9(1) thereof.

25th August, 2003

DECLARATION BY THE PRESIDENT OF MALTA

Whereas by declaration of the President of Malta dated 26th June, 2001, the undermentioned land had been declared as required by the competent authority for a public purpose in accordance with the provisions of the Land Acquisition (Public Purposes) Ordinance (Chapter 88) and that the acquisition thereof should have been by absolute purchase.

Description of the Land

The following premises at Msida:–

1. Premises No. 39 in Triq il-Wied.

The above mentioned premises is shown marked on plan L.D. 144/99 and on plan Hsg. Drwg. No. MS/3/93, which may be seen on demand at the Land Department, Auberge de Baviere, Valletta.

Whereas the present Declaration by the President of Malta is being issued in terms of Act XI of 2002.

The compensation offered is twenty two thousand Maltese Lira (Lm22,000) according to the Notice of Agreement of

liema avviż ħareġ skond l-istima tal-Perit Joseph Mizzi A&C.E., li hawn ma' din id-dikjarazzjoni.

Ma' din id-dikjarazzjoni qed tiġi annessa *site plan* ta' l-immobbli msemmija.

(Iff) GUIDO DE MARCO
President
4/8/2003

Din is-*site plan* qed tiġi ppubblikata f'paġna 12,174.

Stima tal-Perit (oriġinali bil-Malti)

Fondi fl-Imsida

Fuq struzzjonijiet tal-Kummissarju ta' l-Artijiet, skond l-Ordinanza dwar l-Akkwist ta' Artijiet għal Skopijiet Pubbliċi, qiegħed niffissa l-valur liberu u frank tal-proprjetà hawn taħt deskritta fl-Imsida, li hija meħtieġa mill-Gvern għal skop pubbliku, u dan wara li ħadt in konsiderazzjoni l-lokalità, kif ukoll ħwejjeġ oħra li jista' jkollhom x'jaqsmu mal-valur ta' l-istess proprjetà:

.....Omissis.....

2. Il-fond Nru. 39, Triq il-Wied, muri bl-aħmar fuq il-pjanta L.D. 144/99, huwa stmat għall-valur tnejn u għoxrin elf Lira Maltija (Lm22,000).

.....Omissis.....

Iffirmat Joe Mizzi, A&C.E.

Estratt ta' l-Oriġinal.

L-10 ta' Lulju, 2000

A site plan showing the mentioned immovable property is being attached with this declaration.

(Sgd) GUIDO DE MARCO
President
4/8/2003

This site plan is being published on page 12,174.

Architect's Valuation (original in Maltese)

Premises at Msida

I have been instructed by the Commissioner of Land to assess under the Land Acquisition (Public Purposes) Ordinance, the freehold value of the hereunder described property at Msida required by Government for a public purpose. After taking into consideration the locality as well as other factors which could have a bearing on the value of the property described, I assess the freehold value as follows:

.....Omissis.....

Premises No. 39 in Triq il-Wied, Msida, shown in red on plan L.D. 144/99, is assessed at the price of twenty two thousand Maltese Liri (Lm22, 000).

.....Omissis.....


Signed Joe Mizzi, A&C.E.


Extract from the Original.

10th July, 2000

Dan hu dokument ufficjali ghall-uzu biss fir-Registru tal-Artijiet

This is an official document for Land Registry use only [227 - Divizjoni ta' l-Artijiet tal-Gvern]

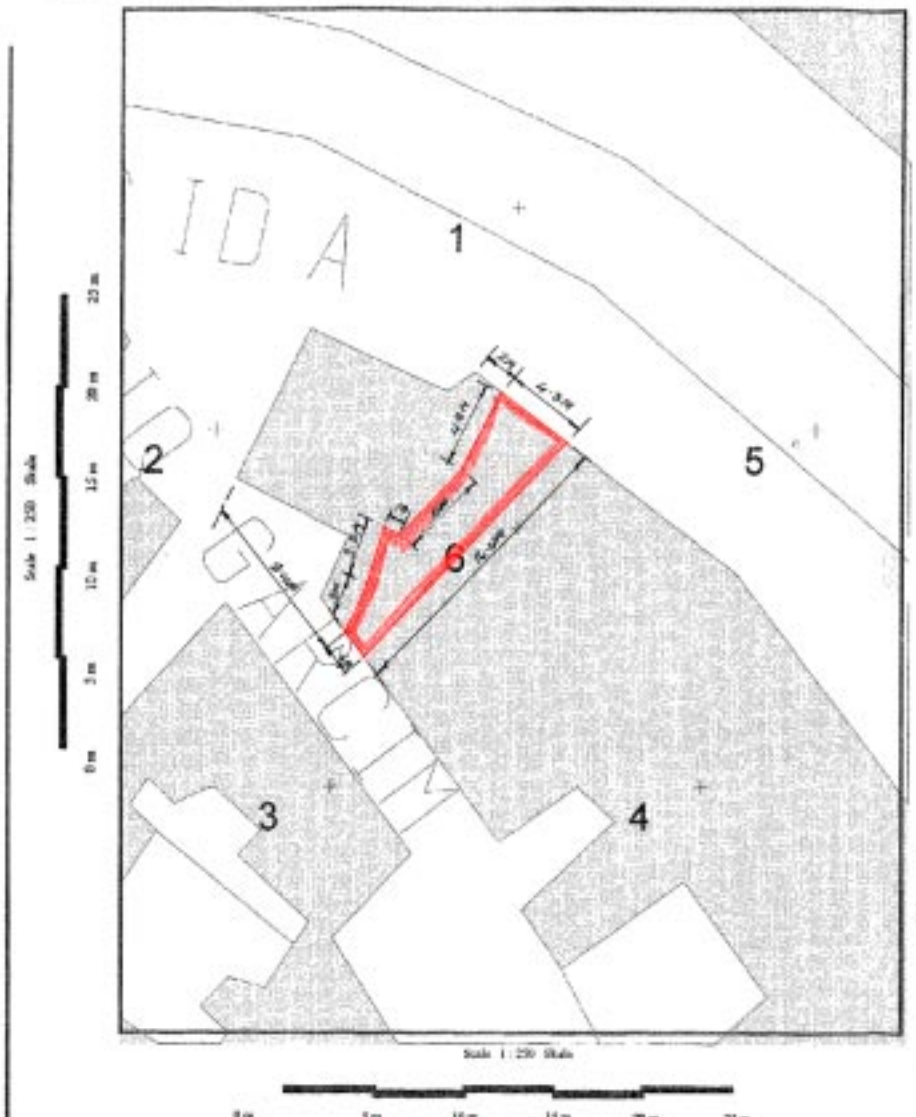

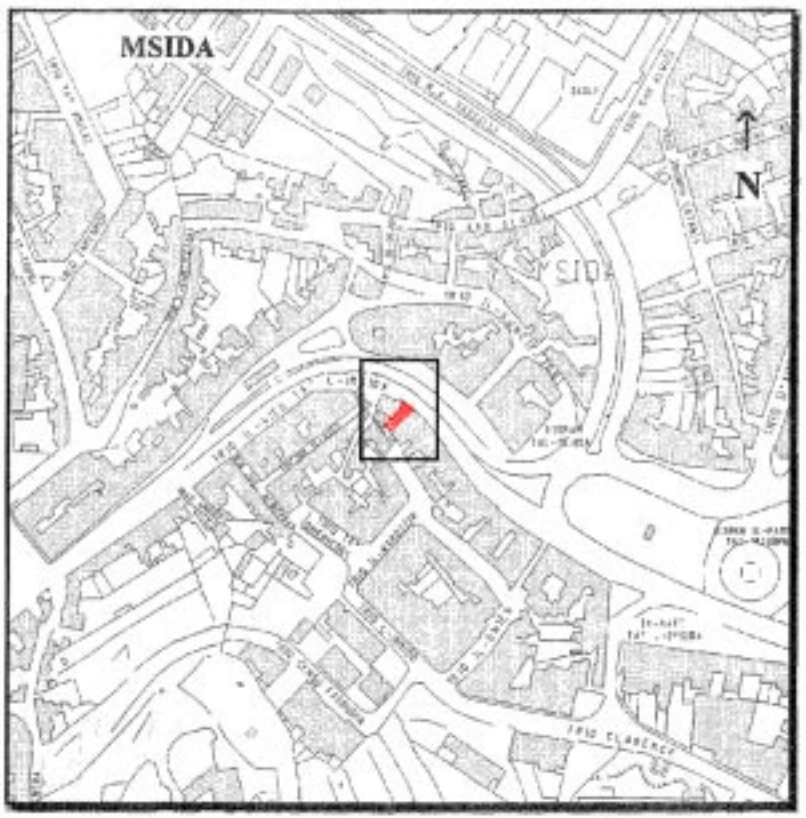

Gvern Ta' Malta — Pjanta tas-sit 1:2500 *Site Plan* — Government of Malta

Reġistru ta' l-Artijiet — **Land Registry**

Casa Bolino, 116 Triq il-Punent, Valletta — *Casa Bolino, 116 West Street, Valletta*

Nru tal-Mappa *Map Number:* 65313M	Pożizzjoni Ċentrali: x = 55762 *Centre Coordinates:* y = 72773	*Parti minn SS:* *Extracted from SS:* 5272	Data: *Date:* 17/04/2003
Perit *Architect:*		Qies (metri kwadri) *Area (square metres)*	
Timbru tal-Perit *Architect's Stamp*	Stefan Scotto A. & C.E.	Firma tal-Applikant *Applicant's signature*	
			Dritt Mħallas *Fee Paid*

Nru. 883

AKKWIST TA' ART

DIN id-dikjarazzjoni li ġejja, magħmula mill-President ta' Malta bis-saħħa ta' l-artikolu 3 ta' l-Ordinanza dwar l-Akkwist ta' l-Artijiet għal Skopijiet Pubbliċi (Kapitolu 88) hija ppubblikata skond u għall-finijiet ta' l-artikolu 9(1) ta' dik l-Ordinanza.

Id-29 ta' Settembru, 2003

(File No. L228/93/II/2)

DIKJARAZZJONI MILL-PRESIDENT TA' MALTA

Illi b'dikjarazzjoni ta' l-Aġent President ta' Malta ta' l-24 ta' Mejju, 2002, l-art hawn taħt imsemmija kienet dikjarata meħtieġa mill-awtorità kompetenti għal skop pubbliku skond id-dispożizzjonijiet ta' l-Ordinanza dwar l-Akkwist ta' Artijiet għal Skopijiet Pubbliċi (Kapitolu 88) u illi l-akkwist tagħha kellu jkun b'xiri assolut.

Deskrizzjoni ta' l-Art

Il-fond li ġej fl-Imsida:–

1. Il-fond Nru. 31 fi Triq Garcin.

Il-fond hawn fuq imsemmi jidher immarkat fuq il-pjanta L.D. 46B/96 u fuq il-pjanta Hsg Drwg Nru. MS/2/93; MS/4/93; MS/6/93 li wieħed jista' jara fuq talba fid-Dipartiment ta' l-Art, Auberge de Baviere, Valletta.

Illi d-Dikjarazzjoni tal-President ta' Malta odjerna qiegħda tiġi ppubblikata għall-fini ta' l-Att XI ta' l-2002.

No. 883

ACQUISITION OF LAND

THE following declaration made by the President of Malta under section 3 of the Land Acquisition (Public Purposes) Ordinance (Chapter 88) is published in terms and for the purposes of section 9(1) thereof.

29th September, 2003

DECLARATION BY THE PRESIDENT OF MALTA

Whereas by declaration of the Acting President of Malta dated 24th May, 2002, the undermentioned land had been declared as required by the competent authority for a public purpose in accordance with the provisions of the Land Acquisition (Public Purposes) Ordinance (Chapter 88) and that the acquisition thereof should have been by absolute purchase.

Description of the Land

The following premises at Msida:–

1. Premises No. 31 in Triq Garcin.

The above mentioned premises is shown marked on plan L.D. 46B/96 and on plan Hsg Drwg No. MS/2/93; MS/4/93; MS/6/93, which may be seen on demand at the Land Department, Auberge de Baviere, Valletta.

Whereas the present Declaration by the President of Malta is being issued in terms of Act XI of 2002.

Il-kumpens offrut hu ta' sitt elef u ħames mitt Lira Maltija (Lm6,500), skond l-Avviż ta' Ftehim tas-17 ta' Diċembru, 2002, liema avviż ħareġ skond l-estratt ta' l-istima tal-Perit Carmen V. Sutton, A&C.E., li hawn ma' din id-dikjarazzjoni.

Ma' din id-dikjarazzjoni qed tiġi annessa *site plan* ta' l-immobbli msemmija.

(Iff) GUIDO DE MARCO
President
4/8/2003

Din is-site plan qed tiġi ppubblikata f'paġna 12,177.

Stima tal-Perit (oriġinali bil-Malti)

Fondi fl-Imsida

Fuq struzzjonijiet tal-Kummissarju ta' l-Artijiet, skond l-Ordinanza dwar l-Akkwist ta' Artijiet għal Skopijiet Pubbliċi, qiegħed niffissa l-valur liberu u frank tal-proprjetà hawn taħt deskritta fl-Imsida, li hija meħtieġa mill-Gvern għal skop pubbliku, u dan wara li ħadt in konsiderazzjoni l-lokalità, kif ukoll ħwejjeġ oħra li jista' jkollhom x'jaqsmu mal-valur ta' l-istess proprjetà:

.....Omissis.....

(*Item* No. 2) Il-fond Nru. 31 fi Triq Garcin, muri bl-aħmar fuq il-pjanta L.D. 46B/96, huwa stmat għall-valur ta' sitt elef u ħames mitt Lira Maltija (Lm6,500).

Iffirmat Carmen V. Sutton, A&C.E.

Estratt ta' l-Oriġinal.

Il-25 ta' Lulju, 2001

The compensation offered is six thousand and five hundred Maltese Lira (Lm6,500) according to the Notice of Agreement of the 17th December, 2002, which notice was issued according to the extract of the valuation with this declaration as made by architect Joseph Mizzi, A&C.E.

A site plan showing the mentioned immovable property is being attached with this declaration.

(Sgd) GUIDO DE MARCO
President
4/8/2003

This site plan is being published on page 12,177.

Architect's Valuation (original in Maltese)

Premises at Msida

I have been instructed by the Commissioner of Land to assess under the Land Acquisition (Public Purposes) Ordinance, the freehold value of the hereunder described property at Msida required by Government for a public purpose. After taking into consideration the locality as well as other factors which could have a bearing on the value of the property described, I assess the freehold value as follows:

.....Omissis.....

Premises No. 31 in Triq Garcin, shown on plan L.D. 46B/96, is assessed at the price of six thousand and five hundred Maltese Liri (Lm6, 500).


Signed Carmen V. Sutton, A&C.E.

Extract from the Original.


25th July, 2001

Dan hu dokument uffiċjali għall-użu biss fir-Reġistru tal-Artijiet

This is an official document for Land Registry use only [227 - Diviżjoni ta' l-Artijiet tal-Gvern]

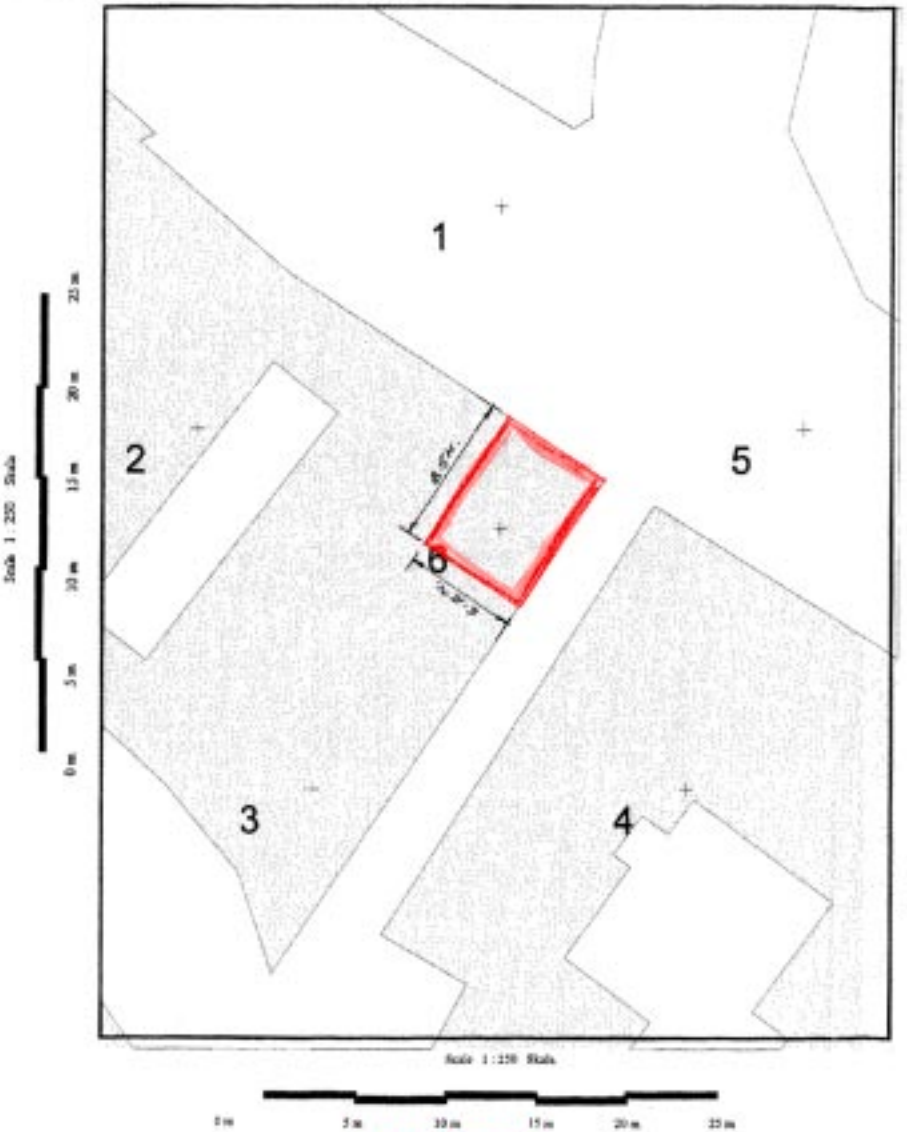

NOT TO SCALE
INDICATION OF LOCATION FOR INFORMATION PURPOSES ONLY

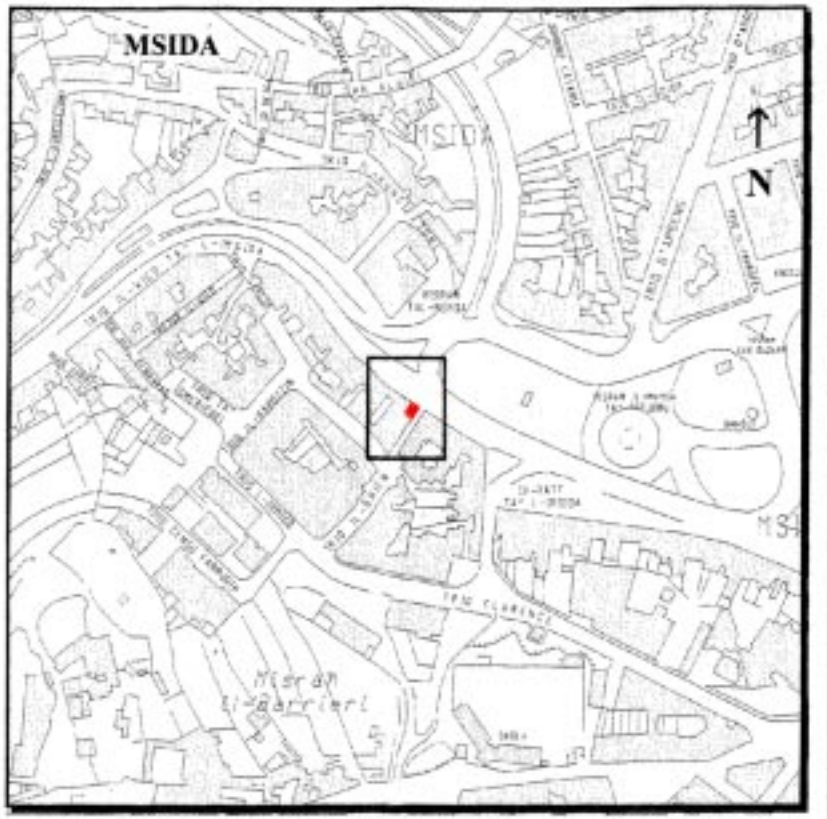

Gvern Ta' Malta — Pjanta tas-sit 1:2500 *Site Plan* — Government of Malta

Reġistru ta' l-Artijiet — **Land Registry**

Casa Bellino, 116 Triq il-Pusent, Valletta — *Casa Bellino, 116 West Street, Valletta*

Nru tal-Mappa *Map Number:* 67100M	Pożizzjoni Ċentrali: x = 53834 *Centre Coordinates:* y = 72700	*Parti mis-SS:* *Extracted from SS:* 5272	Data: *Date:* 02/07/2003

Perit *Architect:*

Timbru tal-Perit *Architect's Stamp*

Stefan Scotto A. & C.E.

Qies (metri kwadri) *Area (square metres)*

Firma tal-Applikant *Applicant's signature*

Dritt Mħallas *Fee Paid*

Nru. 884

AKKWIST TA' ART

DIN id-dikjarazzjoni li ġejja, magħmula mill-President ta' Malta bis-saħħa ta' l-artikolu 3 ta' l-Ordinanza dwar l-Akkwist ta' l-Artijiet għal Skopijiet Pubbliċi (Kapitolu 88) hija ppubblikata skond u għall-finijiet ta' l-artikolu 9(1) ta' dik l-Ordinanza.

Id-29 ta' Settembru, 2003

(File No. L278/2000/5)

DIKJARAZZJONI MILL-PRESIDENT TA' MALTA

Illi b'dikjarazzjoni tal-President ta' Malta tas-27 ta' April, 2001, l-art hawn taħt imsemmija kienet dikjarata meħtieġa mill-awtorità kompetenti għal skop pubbliku skond id-dispożizzjonijiet ta' l-Ordinanza dwar l-Akkwist ta' Artijiet għal Skopijiet Pubbliċi (Kapitolu 88) u illi l-akkwist tagħha kellu jkun b'xiri assolut.

Deskrizzjoni ta' l-Art

L-art li ġejja fil-Mosta:–

1. Biċċa art tal-kejl ta' madwar 56 metru kwadru, li tmiss mill-Majjistral u mill-Grigal ma' triq pubblika u min-Nofsinhar ma' proprjetà ta' E. Quattromani, jew irjieħ verjuri.

L-art hawn fuq imsemmija tidher murija bil-kulur aħmar u mmarkata bħala *plot* numru 5 fuq il-pjanta P.D. Nru. 7A_2001, li wieħed jista' jara fuq talba fid-Dipartiment ta' l-Art, Auberge de Baviere, Valletta.

Illi d-Dikjarazzjoni tal-President ta' Malta odjerna qiegħda tiġi ppubblikata għall-fini ta' l-Att XI ta' l-2002.

Il-kumpens offrut hu ta' tliet elef Lira Maltija (Lm3,000) skond l-estratt ta' l-istima tal-Perit Joe Mizzi, A&C.E., li hawn

No. 884

ACQUISITION OF LAND

THE following declaration, made by the President of Malta under section 3 of the Land Acquisition (Public Purposes) Ordinance (Chapter 88), is published in terms and for the purposes of section 9(1) thereof.

29th September, 2003

DECLARATION BY THE PRESIDENT OF MALTA

Whereas by declaration of the President of Malta dated 27th April, 2001, the undermentioned land had been declared as required by the competent authority for a public purpose in accordance with the provisions of the Land Acquisition (Public Purposes) Ordinance (Chapter 88) and that the acquisition thereof should have been by absolute purchase.

Description of the Land

The following land at Mosta:–

1. A plot of land of the area of about 56 quare metres, bounded on the North West and North East by a public road and on the South by property of E. Quattromani, or more precise boundaries.

The above mentioned land is shown marked with the colour red and marked as plot number 5 on plan P.D. No. 7A_2001, which may be seen on demand at the Land Department, Auberge de Baviere, Valletta.

Whereas the present Declaration by the President of Malta is being issued in terms of Act XI of 2002.

The compensation is three thousand Maltese Lira (Lm3,000) according to the extract of the valuation with this

ma' din id-dikjarazzjoni.

Ma' din id-dikjarazzjoni qed tiġi annessa *site plan* ta' l-immobbli msemmija.

(Iff) GUIDO DE MARCO
President
4/8/2003

Din is-*site plan* qed tiġi ppubblikata f'paġna 12,180.

Stima tal-Perit (oriġinali bil-Malti)

Art fil-Mosta u n-Naxxar

Fuq struzzjonijiet tal-Kummissarju ta' l-Artijiet, skond l-Ordinanza dwar l-Akkwist ta' Artijiet għal Skopijiet Pubbliċi, qiegħed niffissa l-valur liberu u frank tal-proprjetà hawn taħt deskritta fil-Mosta u n-Naxxar, li hija meħtieġa mill-Gvern għal skop pubbliku, u dan wara li ħadt in konsiderazzjoni l-lokalità, kif ukoll ħwejjeġ oħra li jista' jkollhom x'jaqsmu mal-valur ta' l-istess proprjetà:

.....Omissis.....

Plot 5. Biċċa art tal-kejl ta' madwar 56 metru kwadru, li tmiss mill-Majjistral u mill-Grigal ma' triq pubblika u min-Nofsinhar ma' proprjetà ta' E. Quattromani, liema art hija meqjusa bħala art fabbrikabbli fit-termini ta' l-Ordinanza dwar l-Akkwist ta' Artijiet u hija murija bl-aħmar u mmarkata bin-numru 5 fuq il-pjanta P.D. 7A_2001, hija stmata għall-valur ta' tliet elef Lira Maltija (Lm3,000).

.....Omissis.....

Iffirmat Joe Mizzi, A&C.E.

Estratt ta' l-Oriġinal.

Id-29 ta' Marzu, 2001

declaration as made by architect Joe Mizzi, A&C.E.

A site plan showing the mentioned immovable property is being attached with this declaration.

(Sgd) GUIDO DE MARCO
President
4/8/2003

This site plan is being published on page 12,180.

Architect's Valuation (original in Maltese)

Land at Mosta and Naxxar

I have been instructed by the Commissioner of Land to assess under the Land Acquisition (Public Purposes) Ordinance, the freehold value of the hereunder described property at Mosta and naxxar required by Government for a public purpose. After taking into consideration the locality as well as other factors which could have a bearing on the value of the property described, I assess the freehold value as follows:

.....Omissis.....

A plot of land of the area of about 56 quare metres, bounded on the North West and North East by a public road and on the South by property of E. Quattromani, which land is considered as a building site in terms of the Land Acquisition Ordinance and is shown with the colour red and marked with the number 5 on plan P.D. 7A_2001, and is assessed at the price of three thousand Maltese Lira (Lm3,000).

.....Omissis.....


Signed Joe Mizzi, A&C.E.


Extract from the Original.

29th March, 2001

Dan ha dokument ufficjali ghall-użu biss fir-Registru tal-Artijiet

This is an official document for Land Registry use only [228]

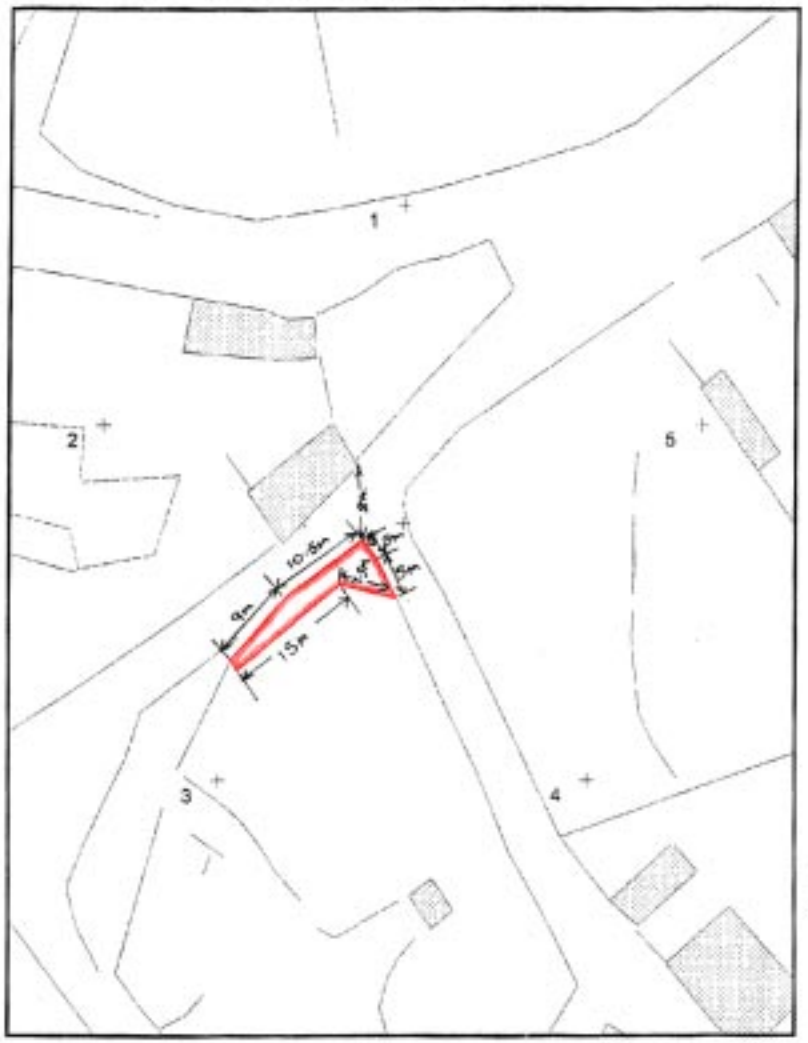

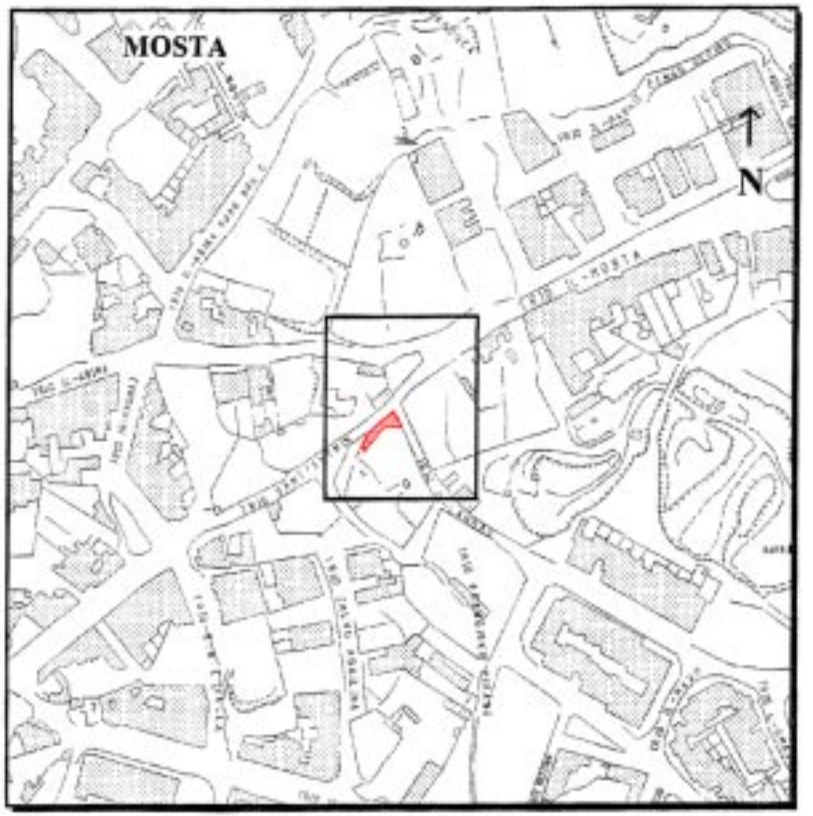

Pjanta tas-sit 1:2500 *Site Plan*

Registru ta' l-Artijiet

Casa Bolino, 116 Triq il-Pinent, Valletta

Land Registry

Casa Bolino, 116 West Street, Valletta

Nru tal-Mappa: *Map Number:* 53499M	Pożizzjoni Ċentrali: x = 48997 *Centre Coordinates:* y = 74549		*Parti mis-SS: Extracted from SS.*	4874	Data: *Date:* 09/07/2001
Perit *Architect:*			Qies (metri kwadri) *Area (square metres)*	AREA 65m²	
Timbru tal-Perit *Architect's Stamp*			Firma tal-Applikant *Applicant's signature*		
					Dritt Mhallas *Fee Paid*

NOT TO SCALE

INDICATION OF LOCATION FOR INFORMATION PURPOSES ONLY

Nru. 885

AKKWIST TA' ART

DIN id-dikjarazzjoni li ġejja, magħmula mill-President ta' Malta bis-saħħa ta' l-artikolu 3 ta' l-Ordinanza dwar l-Akkwist ta' l-Artijiet għal Skopijiet Pubbliċi (Kapitolu 88) hija ppubblikata skond u għall-finijiet ta' l-artikolu 9(1) ta' dik l-Ordinanza.

Id-29 ta' Settembru, 2003

(File No. L278/2000/8)

DIKJARAZZJONI MILL-PRESIDENT TA' MALTA

Illi b'dikjarazzjoni tal-President ta' Malta tas-27 ta' April, 2001, l-art hawn taħt imsemmija kienet dikjarata meħtieġa mill-awtorità kompetenti għal skop pubbliku skond id-dispożizzjonijiet ta' l-Ordinanza dwar l-Akkwist ta' Artijiet għal Skopijiet Pubbliċi (Kapitolu 88) u illi l-akkwist tagħha kellu jkun b'xiri assolut.

Deskrizzjoni ta' l-Art

L-art li ġejja fil-Mosta:–

1. Biċċa art tal-kejl ta' madwar 240 metru kwadru, li tmiss mill-Grigal u mill-Punent ma' triq pubblika u mil-Lvant ma' proprjetà ta' Mifsud Brothers, jew irjieħ verjuri.

L-art hawn fuq imsemmija tidher murija bil-kulur aħmar u mmarkata bħala *plot* numru 8 fuq il-pjanta P.D. Nru. 7B_2001, li wieħed jista' jara fuq talba fid-Dipartiment ta' l-Art, Auberge de Baviere, Valletta.

Illi d-Dikjarazzjoni tal-President ta' Malta odjerna qiegħda tiġi ppubblikata għall-fini ta' l-Att XI ta' l-2002.

Il-kumpens offrut hu ta' tnax-il elf u disa' mitt Lira Maltija (Lm12,900) skond l-Avviż ta' Ftehim tas-16 ta' Jannar, 2002, liema avviż ħareġ skond l-istima tal-Perit Joe Mizzi, A&C.E., li hawn ma' din id-dikjarazzjoni.

No. 885

ACQUISITION OF LAND

THE following declaration, made by the President of Malta under section 3 of the Land Acquisition (Public Purposes) Ordinance (Chapter 88), is published in terms and for the purposes of section 9(1) thereof.

29th September, 2003

DECLARATION BY THE PRESIDENT OF MALTA

Whereas by declaration of the President of Malta dated 27th April, 2001, the undermentioned land had been declared as required by the competent authority for a public purpose in accordance with the provisions of the Land Acquisition (Public Purposes) Ordinance (Chapter 88) and that the acquisition thereof should have been by absolute purchase.

Description of the Land

The following land at Mosta:–

1. A plot of land of the area of about 240 quare metres, bounded on the North East and on the West by a public road and on the East by property of Mifsud Brothers, or more precise boundaries.

The above mentioned land is shown marked with the colour red and marked as plot number 8 on plan P.D. No. 7B_2001, which may be seen on demand at the Land Department, Auberge de Baviere, Valletta.

Whereas the present Declaration by the President of Malta is being issued in terms of Act XI of 2002.

The compensation is twelve thousand and nine hundred Maltese Lira (Lm12,900) according to the Notice of Agreement of the 16th January, 2002, which notice was issued according to the extract of the valuation with this declaration as made by architect Joseph Mizzi, A&C.E.

Ma' din id-dikjarazzjoni qed tiġi annessa *site plan* ta' l-immobbli msemmija.

(Iff) GUIDO DE MARCO
President
4/8/2003

Din is-*site plan* qed tiġi ppubblikata f'paġna 12,183.

Stima tal-Perit (oriġinali bil-Malti)

Art fil-Mosta u n-Naxxar

Fuq struzzjonijiet tal-Kummissarju ta' l-Artijiet, skond l-Ordinanza dwar l-Akkwist ta' Artijiet għal Skopijiet Pubbliċi, qiegħed niffissa l-valur liberu u frank tal-proprjetà hawn taħt deskritta fil-Mosta u n-Naxxar, li hija meħtieġa mill-Gvern għal skop pubbliku, u dan wara li ħadt in konsiderazzjoni l-lokalità, kif ukoll ħwejjeġ oħra li jista' jkollhom x'jaqsmu mal-valur ta' l-istess proprjetà:

.....Omissis.....

Plot 8. Biċċa art tal-kejl ta' madwar 240 metru kwadru, li tmiss mill-Grigal u mill-Punent ma' triq pubblika u mil-Lvant ma' proprjetà ta' Mifsud Brothers, liema art hija meqjusa bħala art fabbrikabbli fit-termini ta' l-Ordinanza dwar l-Akkwist ta' Artijiet u hija murija bl-aħmar u mmarkata bin-numru 8 fuq il-pjanta P.D. 7B_2001, hija stmata għall-valur ta' tnax-il elf u disa' mitt Lira Maltija (Lm12,900).

.....Omissis.....

Iffirmat Joe Mizzi, A&C.E.

Estratt ta' l-Oriġinal.

Id-29 ta' Marzu, 2001

A site plan showing the mentioned immovable property is being attached with this declaration.

(Sgd) GUIDO DE MARCO
President
4/8/2003

This site plan is being published on page 12,183.

Architect's Valuation (original in Maltese)

Land at Mosta and Naxxar

I have been instructed by the Commissioner of Land to assess under the Land Acquisition (Public Purposes) Ordinance, the freehold value of the hereunder described property at Mosta and naxxar required by Government for a public purpose. After taking into consideration the locality as well as other factors which could have a bearing on the value of the property described, I assess the freehold value as follows:

.....Omissis.....


A plot of land of the area of about 240 square metres, bounded on the North East and on the West by a public road and on the East by property of Mifsud brothers, which land is considered as a building site in terms of the Land Acquisition Ordinance and is shown with the colour red and marked with the number 8 on plan P.D. 7B_2001, and is assessed at the price of twelve thousand and nine hundred Maltese Liri (Lm12,900).

.....Omissis.....

Signed Joe Mizzi, A&C.E.

Extract from the Original.

29th March, 2001

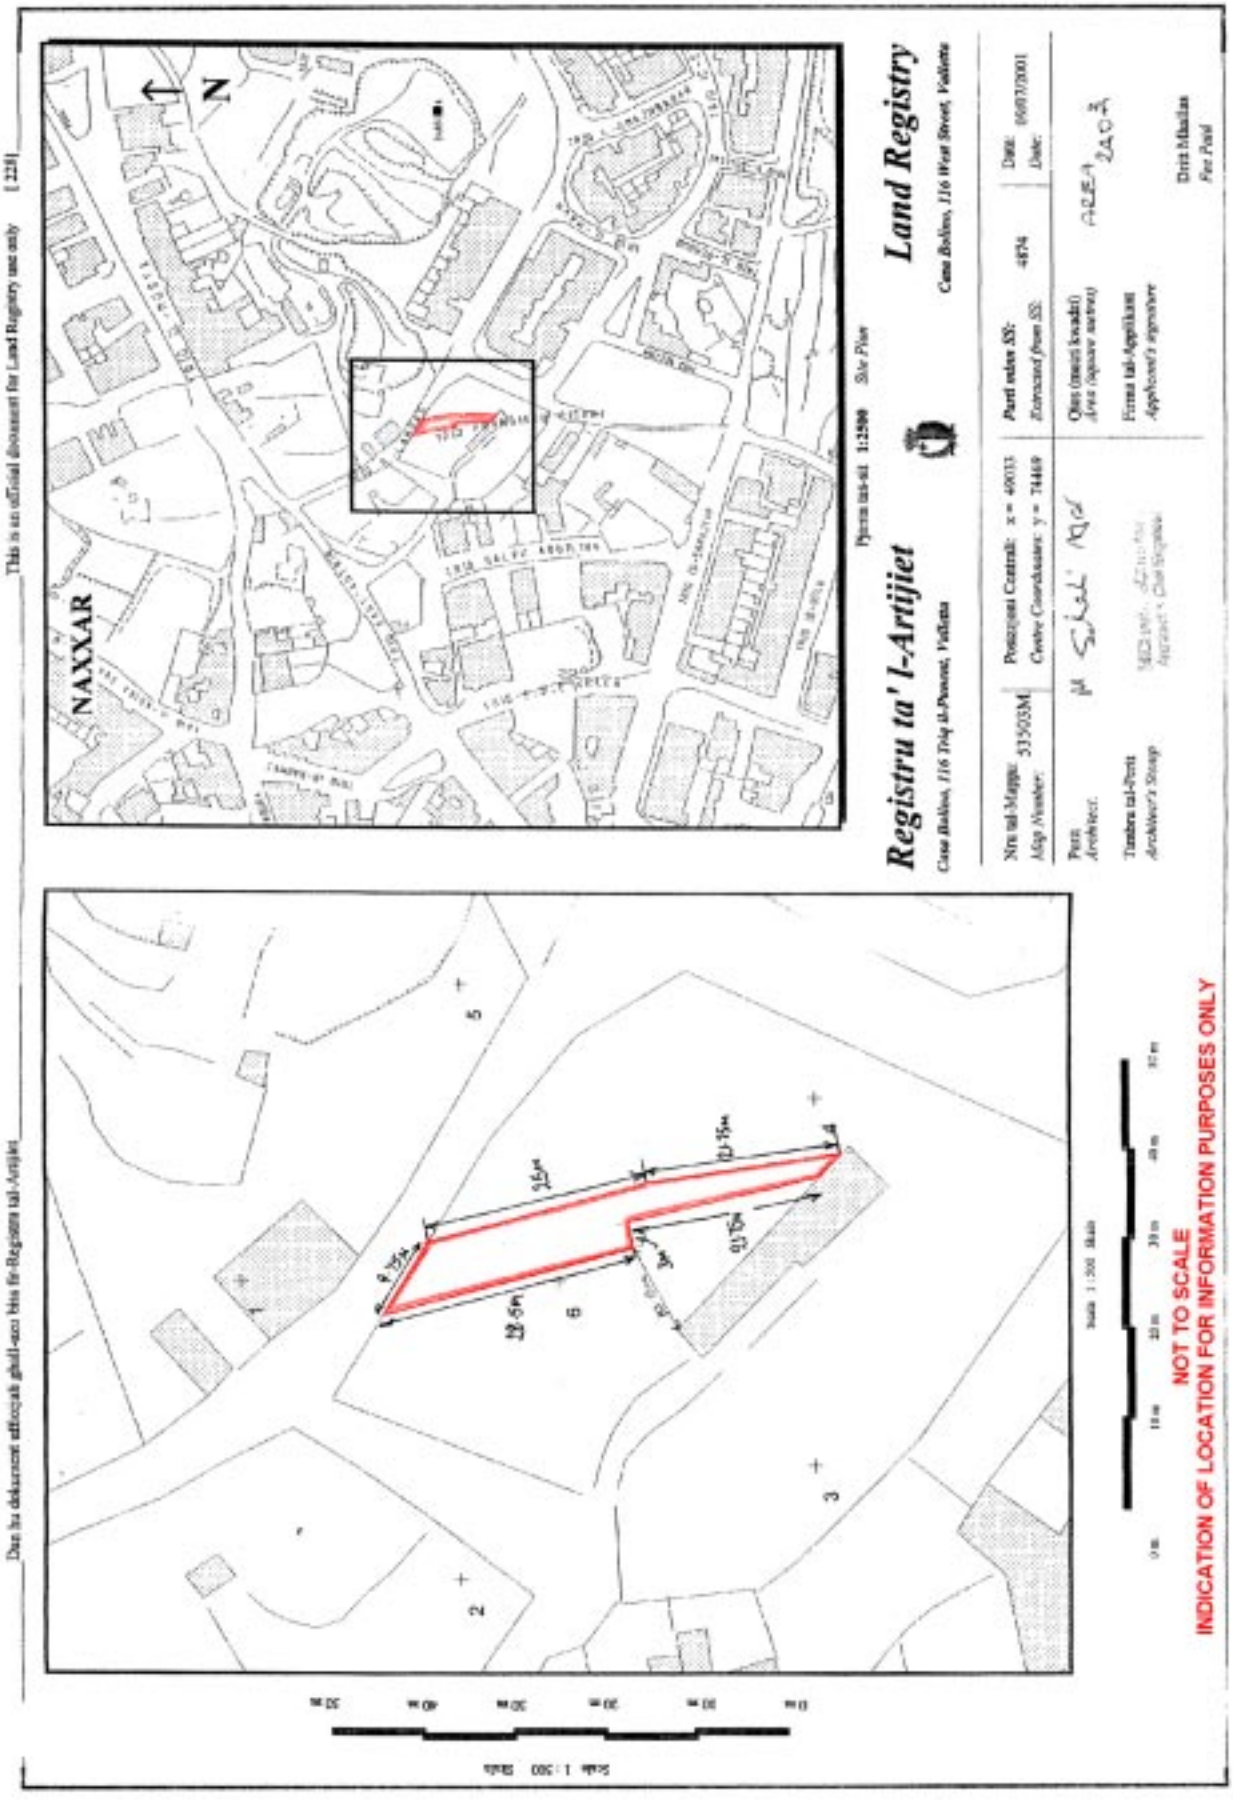
Land Registry
Registru ta' l-Artijiet
NAXXAR
N
NOT TO SCALE
INDICATION OF LOCATION FOR INFORMATION PURPOSES ONLY

Nru. 886

AKKWIST TA' ART

DIN id-dikjarazzjoni li ġejja, magħmula mill-President ta' Malta bis-saħħa ta' l-artikolu 3 ta' l-Ordinanza dwar l-Akkwist ta' l-Artijiet għal Skopijiet Pubbliċi (Kapitolu 88) hija ppubblikata skond u għall-finijiet ta' l-artikolu 9(1) ta' dik l-Ordinanza.

Id-29 ta' Settembru, 2003

(File No. L278/2000/9)

DIKJARAZZJONI MILL-PRESIDENT TA' MALTA

Illi b'dikjarazzjoni tal-President ta' Malta tas-27 ta' April, 2001, l-art hawn taħt imsemmija kienet dikjarata meħtieġa mill-awtorità kompetenti għal skop pubbliku skond id-dispożizzjonijiet ta' l-Ordinanza dwar l-Akkwist ta' Artijiet għal Skopijiet Pubbliċi (Kapitolu 88) u illi l-akkwist tagħha kellu jkun b'xiri assolut.

Deskrizzjoni ta' l-Art

L-art li ġejja fil-Mosta:–

1. Biċċa art tal-kejl ta' madwar 120 metru kwadru, li tmiss mill-Punent u min-Nofsinhar ma' triq pubblika u mil-Lvant ma' proprjetà ta' sidien mhux magħrufa, jew irjieħ verjuri.

L-art hawn fuq imsemmija tidher murija bil-kulur aħmar u mmarkata bħala *plot* numru 9 fuq il-pjanta P.D. Nru. 7B_2001, li wieħed jista' jara fuq talba fid-Dipartiment ta' l-Art, Auberge de Baviere, Valletta.

Illi d-Dikjarazzjoni tal-President ta' Malta odjerna qiegħda tiġi ppubblikata għall-fini ta' l-Att XI ta' l-2002.

Il-kumpens offrut hu ta'sitt elef, erba' mija u ħamsin Lira Maltija (Lm6,450) skond l-Avviż ta' Ftehim tas-16 ta' Jannar, 2002, liema avviż ħareġ skond l-istima tal-Perit Joe Mizzi,

No. 886

ACQUISITION OF LAND

THE following declaration, made by the President of Malta under section 3 of the Land Acquisition (Public Purposes) Ordinance (Chapter 88), is published in terms and for the purposes of section 9(1) thereof.

29th September, 2003

DECLARATION BY THE PRESIDENT OF MALTA

Whereas by declaration of the President of Malta dated 27th April, 2001, the undermentioned land had been declared as required by the competent authority for a public purpose in accordance with the provisions of the Land Acquisition (Public Purposes) Ordinance (Chapter 88) and that the acquisition thereof should have been by absolute purchase.

Description of the Land

The following land at Mosta:–

1. A plot of land of the area of about 120 quare metres, bounded on the West and on the South by a public road and on the East by property of unknown owners, or more precise boundaries.

The above mentioned land is shown marked with the colour red and marked as plot number 9 on plan P.D. No. 7B_2001, which may be seen on demand at the Land Department, Auberge de Baviere, Valletta.

Whereas the present Declaration by the President of Malta is being issued in terms of Act XI of 2002.

The compensation is six thousand, four hundred and fifty Maltese Lira (Lm6,450) according to the Notice of Agreement of the 16th January, 2002, which notice was issued according

A&C.E., li hawn ma' din id-dikjarazzjoni.

Ma' din id-dikjarazzjoni qed tiġi annessa *site plan* ta' l-immobbli msemmija.

(Iff) GUIDO DE MARCO
President
8/8/2003

Din is-*site plan* qed tiġi ppubblikata f'paġna 12,186.

Stima tal-Perit (oriġinali bil-Malti)

Art fil-Mosta u n-Naxxar

Fuq struzzjonijiet tal-Kummissarju ta' l-Artijiet, skond l-Ordinanza dwar l-Akkwist ta' Artijiet għal Skopijiet Pubbliċi, qiegħed niffissa l-valur liberu u frank tal-proprjetà hawn taħt deskritta fil-Mosta u n-Naxxar, li hija meħtieġa mill-Gvern għal skop pubbliku, u dan wara li ħadt in konsiderazzjoni l-lokalità, kif ukoll ħwejjeġ oħra li jista' jkollhom x'jaqsmu mal-valur ta' l-istess proprjetà:

.....Omissis.....

Plot 9. Biċċa art tal-kejl ta' madwar 120 metru kwadru, li tmiss mill-Punent u min-Nofsinhar ma' triq pubblika u mil-Lvant ma' proprjetà ta' sidien mhux magħrufa, liema art hija meqjusa bħala art fabbrikabbli fit-termini ta' l-Ordinanza dwar l-Akkwist ta' Artijiet u hija murija bl-aħmar u mmarkata bin-numru 9 fuq il-pjanta P.D. 7B_2001, hija stmata għall-valur ta' sitt elef, erba' mija u ħamsin Lira Maltija (Lm6,450).

.....Omissis.....

Iffirmat Joe Mizzi, A&C.E.

Estratt ta' l-Oriġinal.

Id-29 ta' Marzu, 2001

to the extract of the valuation with this declaration as made by architect Joseph Mizzi, A&C.E.

A site plan showing the mentioned immovable property is being attached with this declaration.

(Sgd) GUIDO DE MARCO
President
8/8/2003

This site plan is being published on page 12,186.

Architect's Valuation (original in Maltese)

Land at Mosta and Naxxar

I have been instructed by the Commissioner of Land to assess under the Land Acquisition (Public Purposes) Ordinance, the freehold value of the hereunder described property at Mosta and naxxar required by Government for a public purpose. After taking into consideration the locality as well as other factors which could have a bearing on the value of the property described, I assess the freehold value as follows:

.....Omissis.....


A plot of land of the area of about 120 quare metres, bounded on the West and on the South by a public road and on the East by property of unknown owners, which land is considered as a building site in terms of the Land Acquisition Ordinance and is shown with the colour red and marked with the number 9 on plan P.D. 7B_2001, and is assessed at the price of six thousand, four hundred and fifty Maltese Lira (Lm6,450).

.....Omissis.....

Signed Joe Mizzi, A&C.E.

Extract from the Original.

29th March, 2001

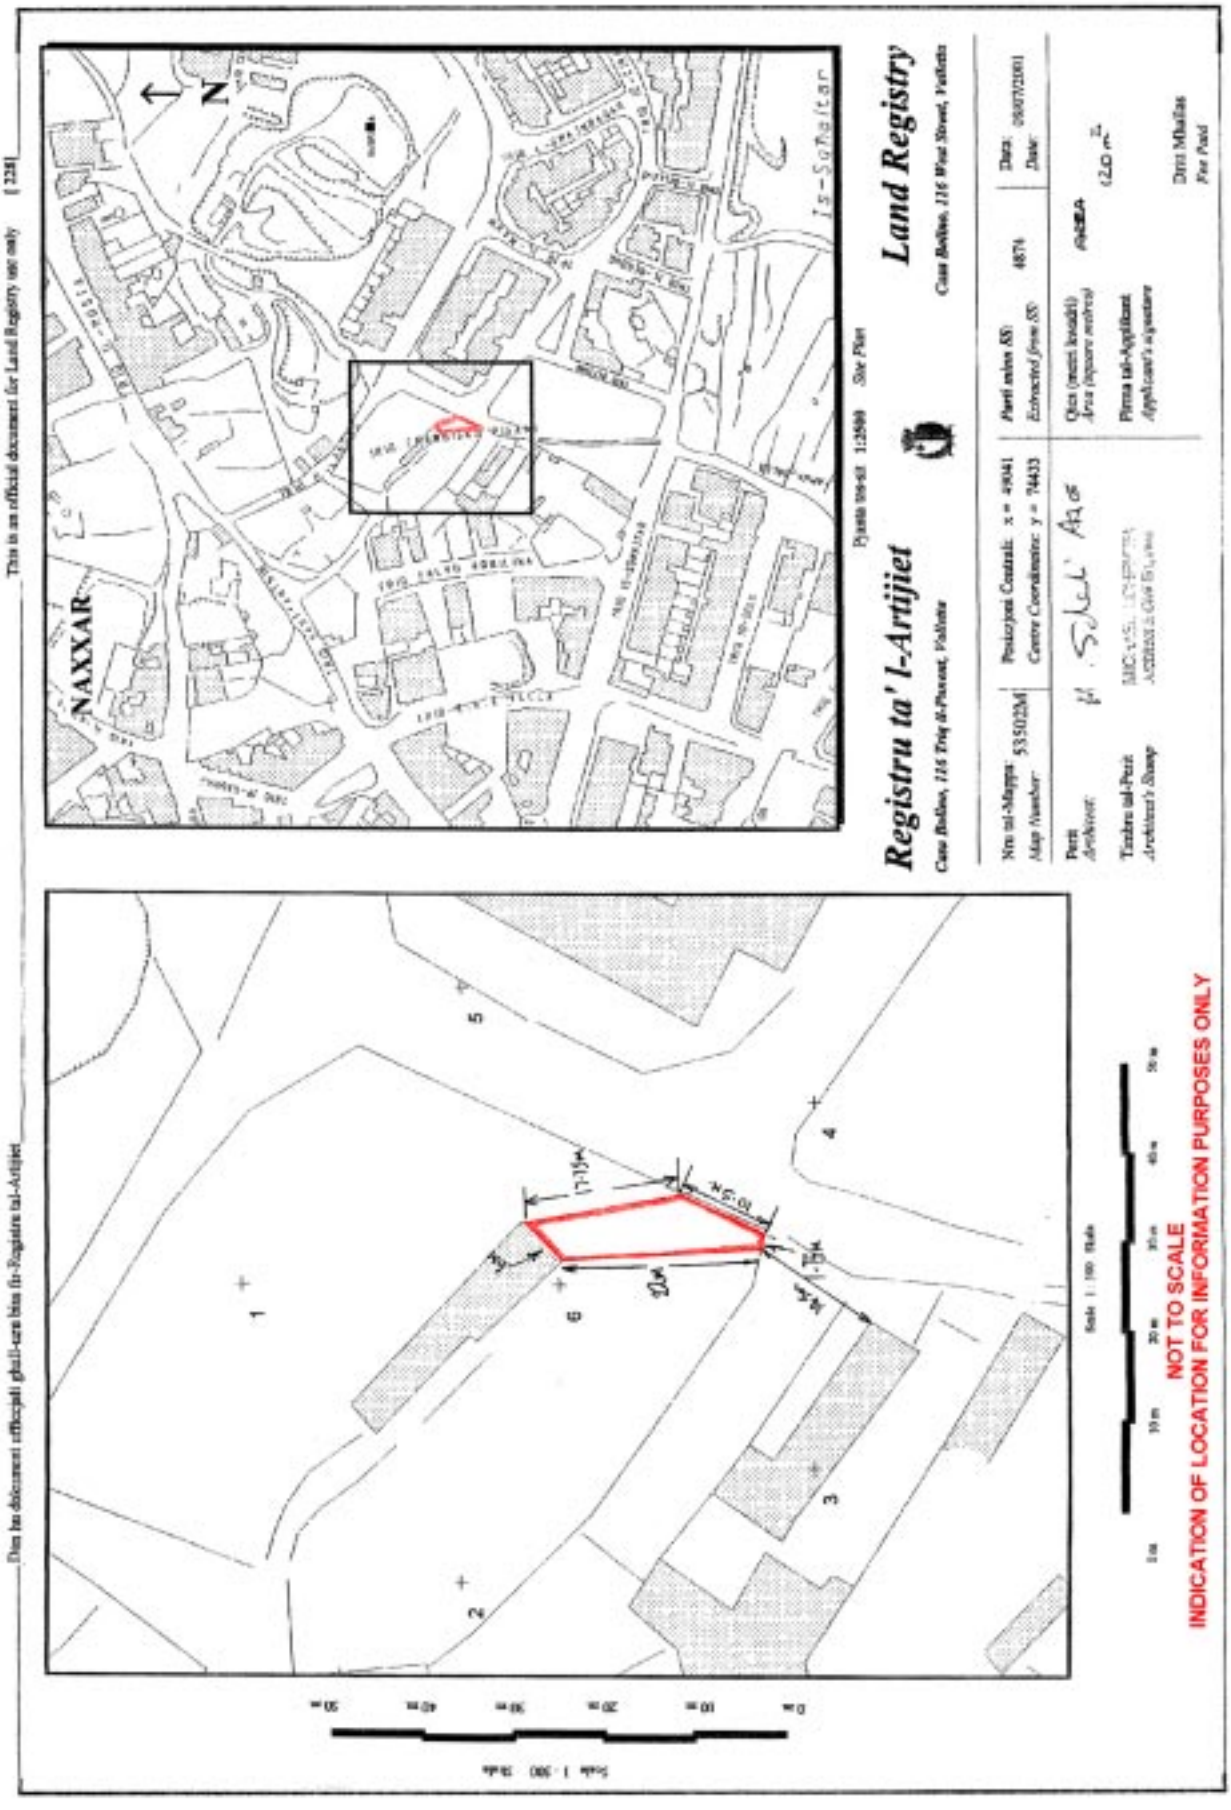
Land Registry
Registru ta' l-Artijiet
NAXXAR
N
Is-Salvatur
Site Plan
INDICATION OF LOCATION FOR INFORMATION PURPOSES ONLY
NOT TO SCALE

Nru. 887

AKKWIST TA' ART

DIN id-dikjarazzjoni li ġejja, magħmula mill-President ta' Malta bis-saħħa ta' l-artikolu 3 ta' l-Ordinanza dwar l-Akkwist ta' l-Artijiet għal Skopijiet Pubbliċi (Kapitolu 88) hija ppubblikata skond u għall-finijiet ta' l-artikolu 9(1) ta' dik l-Ordinanza.

Il-29 ta' Settembru, 2003

(File No. L278/2000/16/16A)

DIKJARAZZJONI MILL-PRESIDENT TA' MALTA

Illi b'dikjarazzjoni tal-President ta' Malta tas-27 ta' April, 2001, l-art hawn taħt imsemmija kienet dikjarata meħtieġa mill-awtorità kompetenti għal skop pubbliku skond id-dispożizzjonijiet ta' l-Ordinanza dwar l-Akkwist ta' Artijiet għal Skopijiet Pubbliċi (Kapitolu 88) u illi l-akkwist tagħha kellu jkun b'xiri assolut.

Deskrizzjoni ta' l-Art

L-art li ġejja fil-Mosta/Naxxar:–

1. Biċċa art tal-kejl ta' madwar 1,278 metru kwadru, li tmiss mill-Grigal, mill-Majjistral u mil-Lbiċ ma' proprjetà ta' San Antonio Holdings Limited, jew irjieħ verjuri.

L-art hawn fuq imsemmija tidher murija bil-kulur aħmar u mmarkata bħala *plot* numru 16A fuq il-pjanta P.D. Nru. 7D_2001_1, li wieħed jista' jara fuq talba fid-Dipartiment ta' l-Art, Auberge de Baviere, Valletta.

Illi d-Dikjarazzjoni tal-President ta' Malta odjerna qiegħda tiġi ppubblikata għall-fini ta' l-Att XI ta' l-2002.

Il-kumpens offrut hu ta' elf, mija u sebgħa u tletin Lira

No. 887

ACQUISITION OF LAND

THE following declaration, made by the President of Malta under section 3 of the Land Acquisition (Public Purposes) Ordinance (Chapter 88), is published in terms and for the purposes of section 9(1) thereof.

29th September, 2003

DECLARATION BY THE PRESIDENT OF MALTA

Whereas by declaration of the President of Malta dated 27th April, 2001, the undermentioned land had been declared as required by the competent authority for a public purpose in accordance with the provisions of the Land Acquisition (Public Purposes) Ordinance (Chapter 88) and that the acquisition thereof should have been by absolute purchase.

Description of the Land

The following land at Mosta/Naxxar:–

1. A plot of land of the area of about 1,278 square metres, bounded on the North East, North West and on the South West by property of San Antonio Holdings Limited, or more precise boundaries.

The above mentioned land is shown marked with the colour red and marked as plot number 16A on plan P.D. No. 7D_2001_1, which may be seen on demand at the Land Department, Auberge de Baviere, Valletta.

Whereas the present Declaration by the President of Malta is being issued in terms of Act XI of 2002.

The compensation is one thousand, one hundred and thirty

Maltija (Lm1,137) skond l-estratt ta' l-istima tal-Perit Joe Mizzi, A&C.E., li hawn ma' din id-dikjarazzjoni.

Ma' din id-dikjarazzjoni qed tiġi annessa *site plan* ta' l-immobbli msemmija.

(Iff) GUIDO DE MARCO
President
4/8/2003

Din is-*site plan* qed tiġi ppubblikata f'paġna 12,189.

Stima tal-Perit (oriġinali bil-Malti)

Art fil-Mosta u n-Naxxar

Fuq struzzjonijiet tal-Kummissarju ta' l-Artijiet, skond l-Ordinanza dwar l-Akkwist ta' Artijiet għal Skopijiet Pubbliċi, qiegħed niffissa l-valur liberu u frank tal-proprjetà hawn taħt deskritta fil-Mosta u n-Naxxar, li hija meħtieġa mill-Gvern għal skop pubbliku, u dan wara li ħadt in konsiderazzjoni l-lokalità, kif ukoll ħwejjeġ oħra li jista' jkollhom x'jaqsmu mal-valur ta' l-istess proprjetà:

.....Omissis.....

Plot 16A. Biċċa art tal-kejl ta' madwar 1,278 metru kwadru, li tmiss mill-Grigal, mill-Majjistral u mil-Lbiċ ma' proprjetà ta' San Antonio Holding, liema art hija meqjusa bħala art agrikola fit-termini ta' l-Ordinanza dwar l-Akkwist ta' Artijiet u hija murija bl-aħmar u mmarkata bin-numru 16A fuq il-pjanta P.D. 7D_2001_1, hija stmata għall-valur ta' elf, mija u sebgħa u tletin Lira Maltija (Lm1,137).

Iffirmat Joe Mizzi, A&C.E.

Estratt ta' l-Oriġinal.

Id-29 ta' Marzu, 2001

seven Maltese Liri (Lm1,137) according to the valuation with this declaration as made by architect Joseph Mizzi, A&C.E.

A site plan showing the mentioned immovable property is being attached with this declaration.

(Sgd) GUIDO DE MARCO
President
4/8/2003

This site plan is being published on page 12,189.

Architect's Valuation (original in Maltese)

Land at Mosta and Naxxar

I have been instructed by the Commissioner of Land to assess under the Land Acquisition (Public Purposes) Ordinance, the freehold value of the hereunder described property at Mosta and naxxar required by Government for a public purpose. After taking into consideration the locality as well as other factors which could have a bearing on the value of the property described, I assess the freehold value as follows:


.....Omissis.....

Plot 16A. A plot of land of the area of about 1,278 square metres, bounded on the North East, North West and on the South West by property of San Antonio Holding, which land is considered as agricultural land in terms of the Land Acquisition Ordinance and is shown with the colour red and marked with the number 16A on plan P.D. 7D_2001_1, and is assessed at the price of one thousand, one hundred andthirty seven Maltese Lira (Lm1,137).

Signed Joe Mizzi, A&C.E.

Extract from the Original.

29th March, 2001

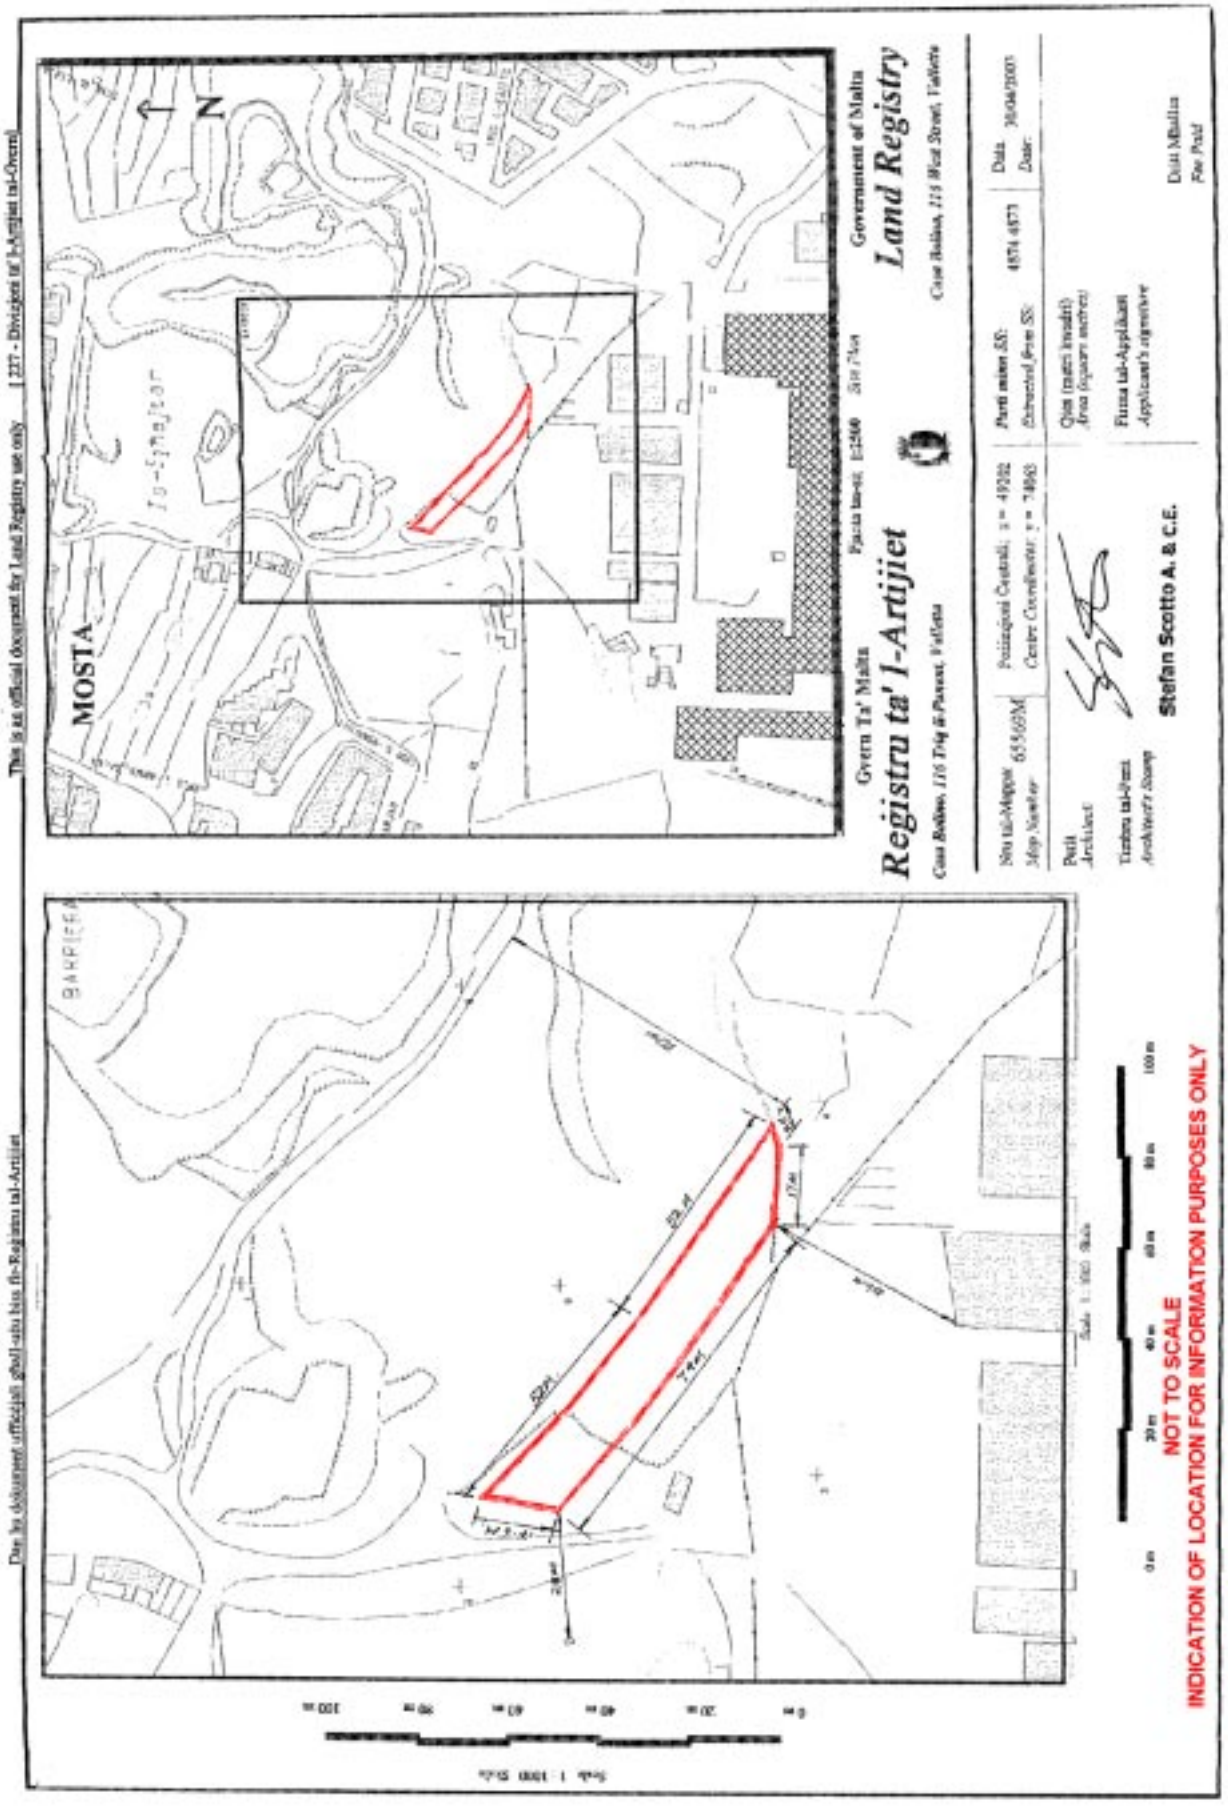
This is an official document for Land Registry use only
Dan hu dokument uffiċjali għall-użu biss fir-Reġistru tal-Artijiet
1237 - Direttorji tal-Artijiet tal-Ovest
Government of Malta
Land Registry
Registru ta' l-Artijiet
Gvern Ta' Malta
MOSTA
N
BAHRIET
Stefan Scotto A. & C.E.
INDICATION OF LOCATION FOR INFORMATION PURPOSES ONLY
NOT TO SCALE

Nru. 888

AKKWIST TA' ART

DIN id-dikjarazzjoni li ġejja, magħmula mill-President ta' Malta bis-saħħa ta' l-artikolu 3 ta' l-Ordinanza dwar l-Akkwist ta' l-Artijiet għal Skopijiet Pubbliċi (Kapitolu 88) hija ppubblikata skond u għall-finijiet ta' l-artikolu 9(1) ta' dik l-Ordinanza.

Id-29 ta' Settembru, 2003

(File No. L278/2000/12B)

DIKJARAZZJONI MILL-PRESIDENT TA' MALTA

Illi b'dikjarazzjoni tal-President ta' Malta tas-27 ta' April, 2001, l-art hawn taħt imsemmija, li hija parti mill-art imsemmija bħala *item* Nru. 12, kienet dikjarata meħtieġa mill-awtorità kompetenti għal skop pubbliku skond id-dispożizzjonijiet ta' l-Ordinanza dwar l-Akkwist ta' Artijiet għal Skopijiet Pubbliċi (Kapitolu 88) u illi l-akkwist tagħha kellu jkun b'xiri assolut.

Deskrizzjoni ta' l-Art

L-art li ġejja fil-Mosta:–

1. Biċċa art tal-kejl ta' madwar 234 metru kwadru, li tmiss min-Nofsinhar ma' proprjetà ta' Maria Vella et. u mil-Lbiċ u mill-Grigal ma' proprjetà ta' Wiġi Borg, jew irjieħ verjuri.

L-art hawn fuq imsemmija tidher murija bil-kulur aħmar u mmarkata bħala *plot* numru 12B fuq il-pjanta P.D. Nru. 7C_2001_1, li wieħed jista' jara fuq talba fid-Dipartiment ta' l-Art, Auberge de Baviere, Valletta.

Illi d-Dikjarazzjoni tal-President ta' Malta odjerna qiegħda tiġi ppubblikata għall-fini ta' l-Att XI ta' l-2002.

No. 888

ACQUISITION OF LAND

THE following declaration, made by the President of Malta under section 3 of the Land Acquisition (Public Purposes) Ordinance (Chapter 88), is published in terms and for the purposes of section 9(1) thereof.

29th September, 2003

DECLARATION BY THE PRESIDENT OF MALTA

Whereas by declaration of the President of Malta dated 27th April, 2001, the undermentioned land, which forms part of the land mentioned as item No. 12, had been declared as required by the competent authority for a public purpose in accordance with the provisions of the Land Acquisition (Public Purposes) Ordinance (Chapter 88) and that the acquisition thereof should have been by absolute purchase.

Description of the Land

The following land at Mosta:–

1. A plot of land of the area of about 234 square metres, bounded on the South by property of Maria Vella et. and on the South West by property of Wiġi Borg, or more precise boundaries.

The above mentioned land is shown marked with the colour red and marked as plot number 12B on plan P.D. No. 7C_2001_1, which may be seen on demand at the Land Department, Auberge de Baviere, Valletta.

Whereas the present Declaration by the President of Malta is being issued in terms of Act XI of 2002.

Il-kumpens offrut hu ta' tnax-il elf, ħames mija u tmenin Lira Maltija (Lm12,580) skond l-estratt ta' l-istima tal-Perit Joe Mizzi, A&C.E., li hawn ma' din id-dikjarazzjoni.

Ma' din id-dikjarazzjoni qed tiġi annessa *site plan* ta' l-immobbli msemmija.

(Iff) GUIDO DE MARCO
President
4/8/2003

Din is-*site plan* qed tiġi ppubblikata f'paġna 12,192.

Stima tal-Perit (oriġinali bil-Malti)

Art fil-Mosta

Fuq struzzjonijiet tal-Kummissarju ta' l-Artijiet, skond l-Ordinanza dwar l-Akkwist ta' Artijiet għal Skopijiet Pubbliċi, qiegħed niffissa l-valur liberu u frank tal-proprjetà hawn taħt deskritta fil-Mosta, li hija meħtieġa mill-Gvern għal skop pubbliku, u dan wara li ħadt in konsiderazzjoni l-lokalità, kif ukoll ħwejjeġ oħra li jista' jkollhom x'jaqsmu mal-valur ta' l-istess proprjetà:

Plot 12B. Biċċa art tal-kejl ta' madwar 234 metru kwadru, li tmiss min-Nofsinhar ma' proprjetà ta' Maria Vella et. u mil-Lbiċ u mill-Grigal ma' proprjetà ta' Wiġi Borg, liema art hija meqjusa bħala art fabbrikabbli fit-termini ta' l-Ordinanza dwar l-Akkwist ta' Artijiet u hija murija bl-aħmar u mmarkata bin-numru 12B fuq il-pjanta P.D. 7C_2001_1, hija stmata għall-valur ta' tnax-il elf, ħames mija u tmenin Lira Maltija (Lm12,580).

.....Omissis.....

Iffirmat Joe Mizzi, A&C.E.

Estratt ta' l-Oriġinal.

Is-7 ta' Novembru, 2001

The compensation is twelve thousand, five hundred and eighty Maltese Lira (Lm12,580) according to the valuation with this declaration as made by architect Joseph Mizzi, A&C.E.

A site plan showing the mentioned immovable property is being attached with this declaration.

(Sgd) GUIDO DE MARCO
President
4/8/2003

This site plan is being published on page 12,192.

Architect's Valuation (original in Maltese)

Land at Mosta

I have been instructed by the Commissioner of Land to assess under the Land Acquisition (Public Purposes) Ordinance, the freehold value of the hereunder described property at Mosta and naxxar required by Government for a public purpose. After taking into consideration the locality as well as other factors which could have a bearing on the value of the property described, I assess the freehold value as follows:


Plot 12B. A plot of land of the area of about 234 square metres, bounded on the South by property of Maria Vella et. and on the South West by property of Wiġi Borg, which land is considered as a building site in terms of the Land Acquisition Ordinance and is shown with the colour red and marked with the number 12B on plan P.D. 7C_2001_1, and is assessed at the price of twelve thousand, five hundred and eighty Maltese Lira (Lm12,580).

.....Omissis.....

Signed Joe Mizzi, A&C.E.

Extract from the Original.

7th November, 2001

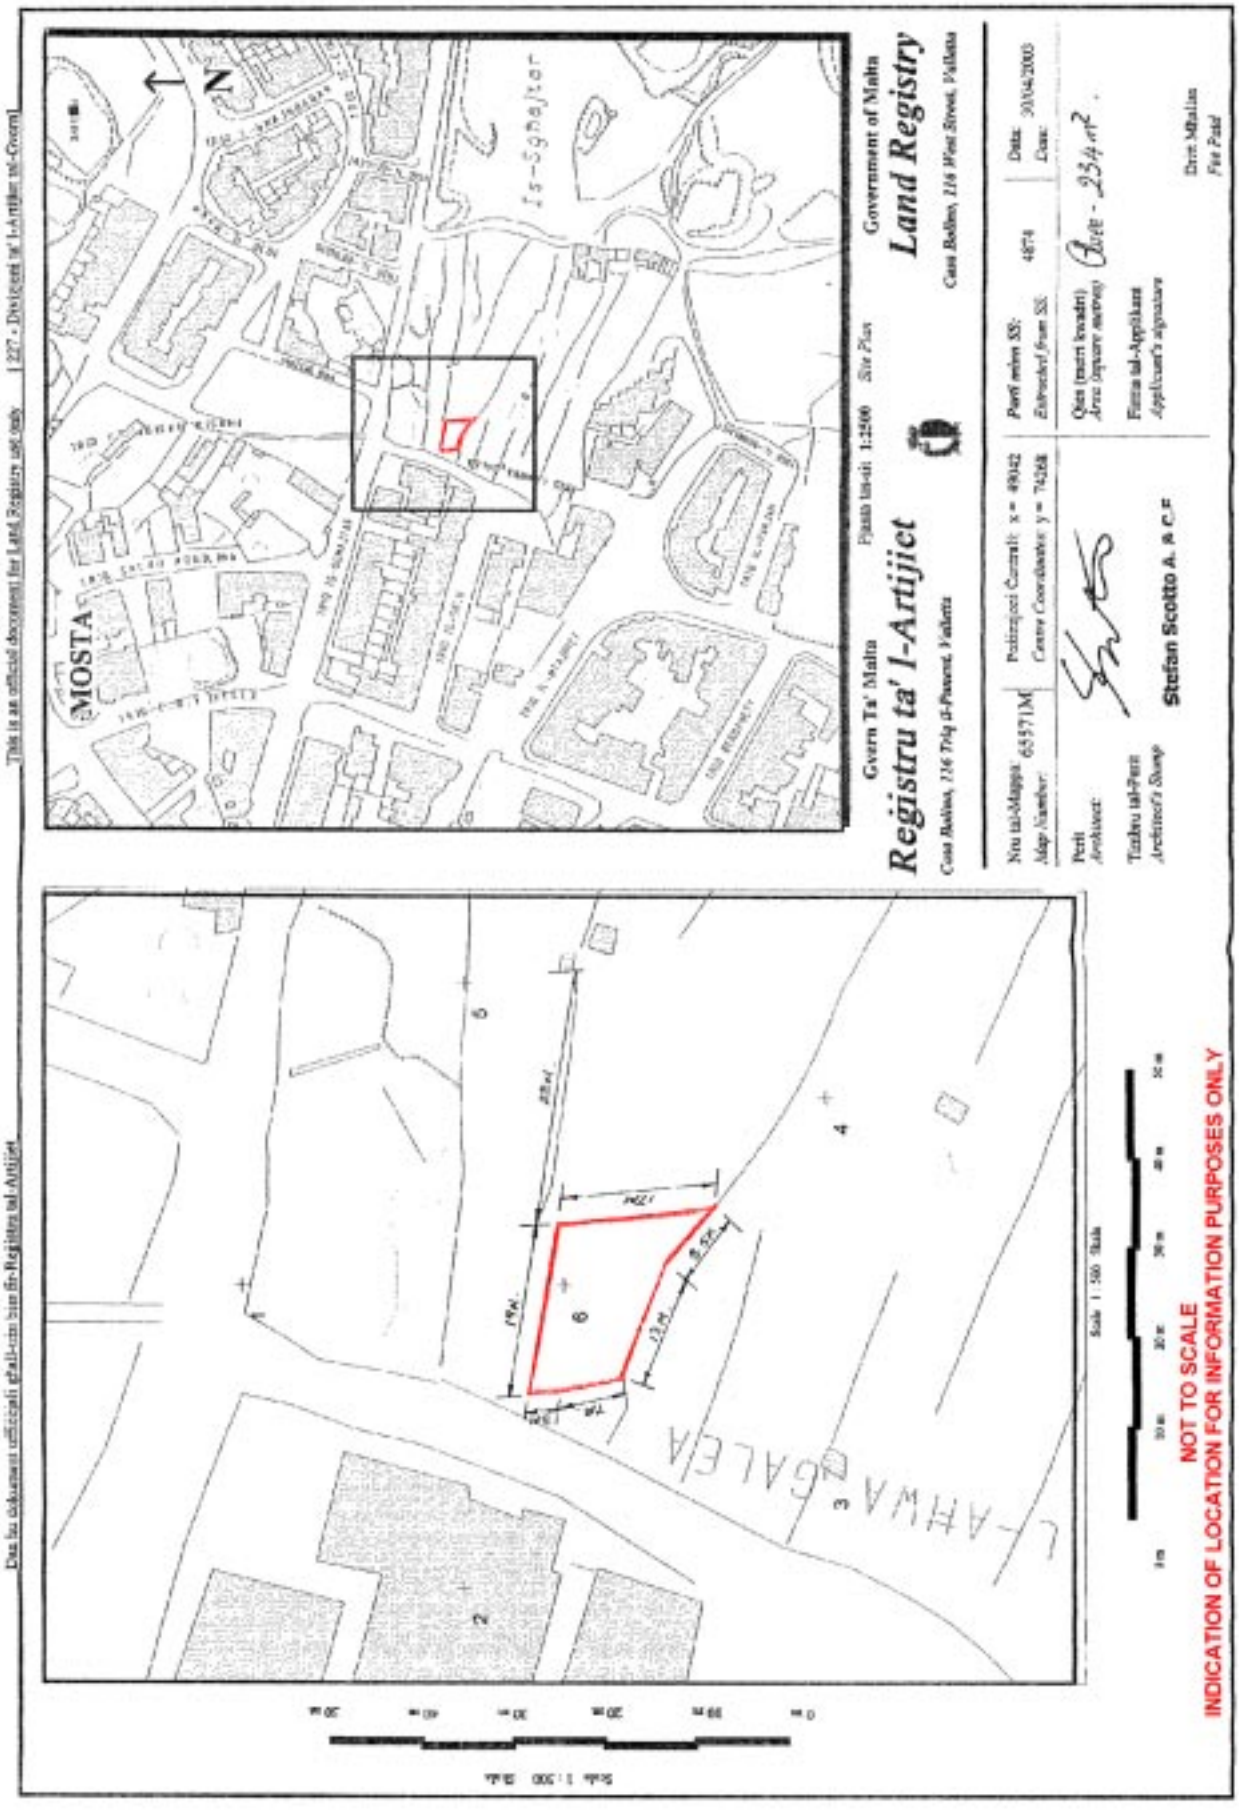
Dan ha dokument uffiċjali għall-użu biss fir-Reġistru tal-Artijiet
This is an official document for Land Registry use only
227 - Direttorat ta' l-Artijiet tal-Gvern
Gvern Ta' Malta
Registru ta' l-Artijiet
Casa Rolina, 116 Triq il-Pinent, Valletta
Government of Malta
Land Registry
Casa Rolina, 116 West Street, Valletta
Pjanta tas-sit 1:2500 Site Plan
MOSTA
Is-Sghajtar
Nru tal-Mappa 6597/1M
Map Number
Pożizzjoni Ċentrali x = 49042
Centre Coordinates y = 74268
Perit
Architect
Tarbiu tal-Perit
Architect's Stamp
Stefan Scotto A.R.C.E.
Perit mhix SS:
Ex-officio from SS
4874
Data 30/04/2003
Date
Qies (metri kwadri)
Area (square metres)
Circa - 234 m²
Firma tal-Applikant
Applicant's signature
Dritt Mallin
Fee Paid
L-AMWA GALEA
Scale 1:500
NOT TO SCALE
INDICATION OF LOCATION FOR INFORMATION PURPOSES ONLY

Nru. 889

AKKWIST TA' ART

DIN id-dikjarazzjoni li ġejja, magħmula mill-President ta' Malta bis-saħħa ta' l-artikolu 3 ta' l-Ordinanza dwar l-Akkwist ta' l-Artijiet għal Skopijiet Pubbliċi (Kapitolu 88) hija ppubblikata skond u għall-finijiet ta' l-artikolu 9(1) ta' dik l-Ordinanza.

Id-29 ta' Settembru, 2003

(File No. L447/93/I)

DIKJARAZZJONI MILL-PRESIDENT TA' MALTA

Illi b'dikjarazzjoni tal-President ta' Malta tat-12 ta' Marzu, 2002, l-art hawn taħt imsemmija kienet dikjarata meħtieġa mill-awtorità kompetenti għal skop pubbliku skond id-dispożizzjonijiet ta' l-Ordinanza dwar l-Akkwist ta' Artijiet għal Skopijiet Pubbliċi (Kapitolu 88) u illi l-akkwist tagħha kellu jkun b'xiri assolut.

Deskrizzjoni ta' l-Art

L-art li ġejja fil-Mosta:–

1. Biċċa art tal-kejl ta' madwar 71 metru kwadru, li tmiss mil-Lbiċ u mill-Majjistral ma' triq pubblika u mill-Grigal ma' proprjetà ta' Giovanni Bonanno, jew irjieħ verjuri.

L-art hawn fuq imsemmija tidher murija bil-kulur aħmar fuq il-pjanta P.D. 197A_2000, li wieħed jista' jara fuq talba fid-Dipartiment ta' l-Art, Auberge de Baviere, Valletta.

Illi d-Dikjarazzjoni tal-President ta' Malta odjerna qiegħda tiġi ppubblikata għall-fini ta' l-Att XI ta' l-2002.

No. 889

ACQUISITION OF LAND

THE following declaration, made by the President of Malta under section 3 of the Land Acquisition (Public Purposes) Ordinance (Chapter 88), is published in terms and for the purposes of section 9(1) thereof.

29th September, 2003

DECLARATION BY THE PRESIDENT OF MALTA

Whereas by declaration of the President of Malta dated 12th March, 2002, the undermentioned land had been declared as required by the competent authority for a public purpose in accordance with the provisions of the Land Acquisition (Public Purposes) Ordinance (Chapter 88) and that the acquisition thereof should have been by absolute purchase.

Description of the Land

The following land at Mosta:–

1. A plot of land of the area of about 71 square metres, bounded on the South West and North West by a public road and on the North East by property of Giovanni Bonanno, or more precise boundaries.

The above mentioned land is shown marked with the colour red on plan P.D. 197A_2000, which may be seen on demand at the Land Department, Auberge de Baviere, Valletta.

Whereas the present Declaration by the President of Malta is being issued in terms of Act XI of 2002.

Il-kumpens offrut hu ta' ħamest elef u disgħin Lira Maltija (Lm5,090) skond l-istima tal-Perit Joe Mizzi, A&C.E., li hawn ma' din id-dikjarazzjoni.

Ma' din id-dikjarazzjoni qed tiġi annessa *site plan* ta' l-immobbli msemmija.

(Iff) GUIDO DE MARCO
President
4/8/2003

Din is-*site plan* qed tiġi ppubblikata f'paġna 12,195.

Stima tal-Perit (oriġinali bil-Malti)

Art fil-Mosta

Fuq struzzjonijiet tal-Kummissarju ta' l-Artijiet, skond l-Ordinanza dwar l-Akkwist ta' Artijiet għal Skopijiet Pubbliċi, qiegħed niffissa l-valur liberu u frank tal-proprjetà hawn taħt deskritta fil-Mosta, li hija meħtieġa mill-Gvern għal skop pubbliku, u dan wara li ħadt in konsiderazzjoni l-lokalità, kif ukoll ħwejjeġ oħra li jista' jkollhom x'jaqsmu mal-valur ta' l-istess proprjetà:

Biċċa art tal-kejl ta' madwar 71 metru kwadru, li tmiss mil-Lbiċ u mill-Majjistral ma' triq pubblika u mill-Grigal ma' proprjetà ta' Giovanni Bonanno, liema art hija meqjusa bħala art fabbrikabbli fit-termini ta' l-Ordinanza dwar l-Akkwist ta' Artijiet u hija murija bl-aħmar fuq il-pjanta P.D. 197A_2000, hija stmata għall-valur ta' ħamest elef u disgħin Lira Maltija (Lm5,090).

Iffirmat Joe Mizzi, A&C.E.

It-22 ta' Awissu, 2001

The compensation is five thousand and ninety Maltese Liri (Lm5,090) according to the valuation with this declaration as made by architect Joseph Mizzi, A&C.E.

A site plan showing the mentioned immovable property is being attached with this declaration.

(Sgd) GUIDO DE MARCO
President
4/8/2003

This site plan is being published on page 12,195.

Architect's Valuation (original in Maltese)

Land at Mosta and Naxxar


I have been instructed by the Commissioner of Land to assess under the Land Acquisition (Public Purposes) Ordinance, the freehold value of the hereunder described property at Mosta and naxxar required by Government for a public purpose. After taking into consideration the locality as well as other factors which could have a bearing on the value of the property described, I assess the freehold value as follows:

A plot of land of the area of about 71 square metres, bounded on the South West and North West by a public road and on the North East by property of Giovanni Bonanno, which land is considered as a building site in terms of the Land Acquisition Ordinance and is shown with the colour red on plan P.D. 197A_2000, and is assessed at the price of five thousand and ninety Maltese Lira (Lm5,090).


Signed Joe Mizzi, A&C.E.

22nd August, 2001

Dan hu dokument uffiċjali għall-użu biss fir-Reġistru tal-Artijiet. This is an official document for Land Registry use only. [237 - Diviżjoni ta' l-Artijiet tal-Gvern]

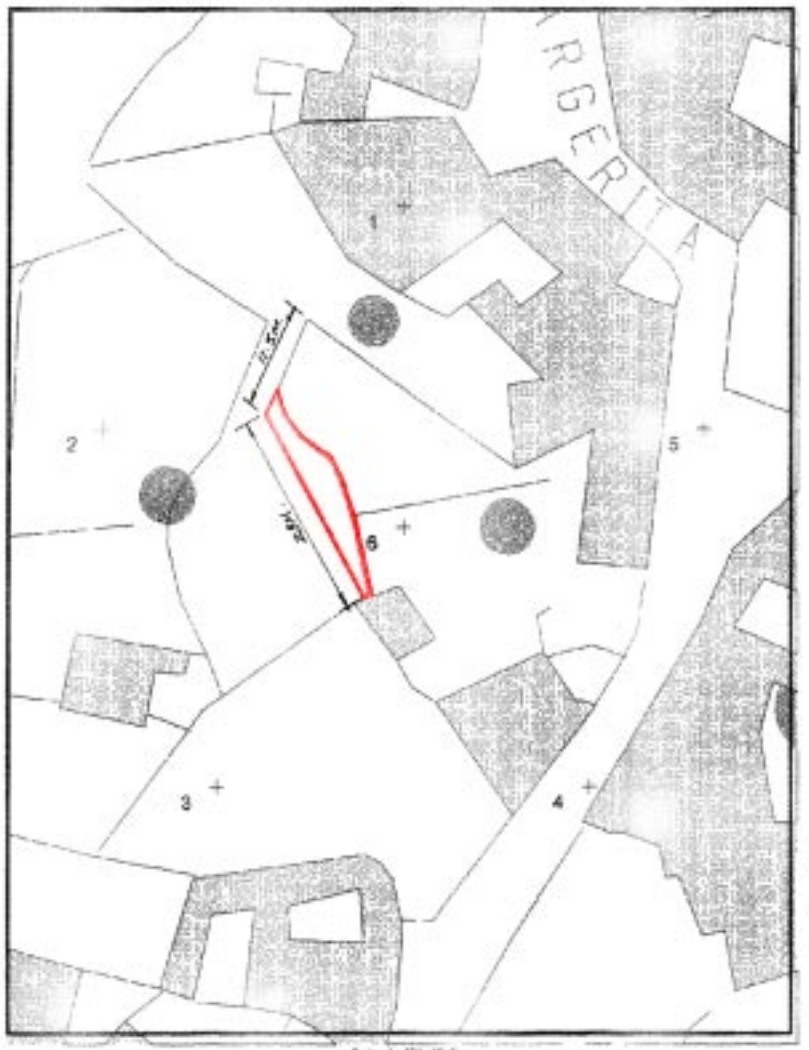

NOT TO SCALE
INDICATION OF LOCATION FOR INFORMATION PURPOSES ONLY

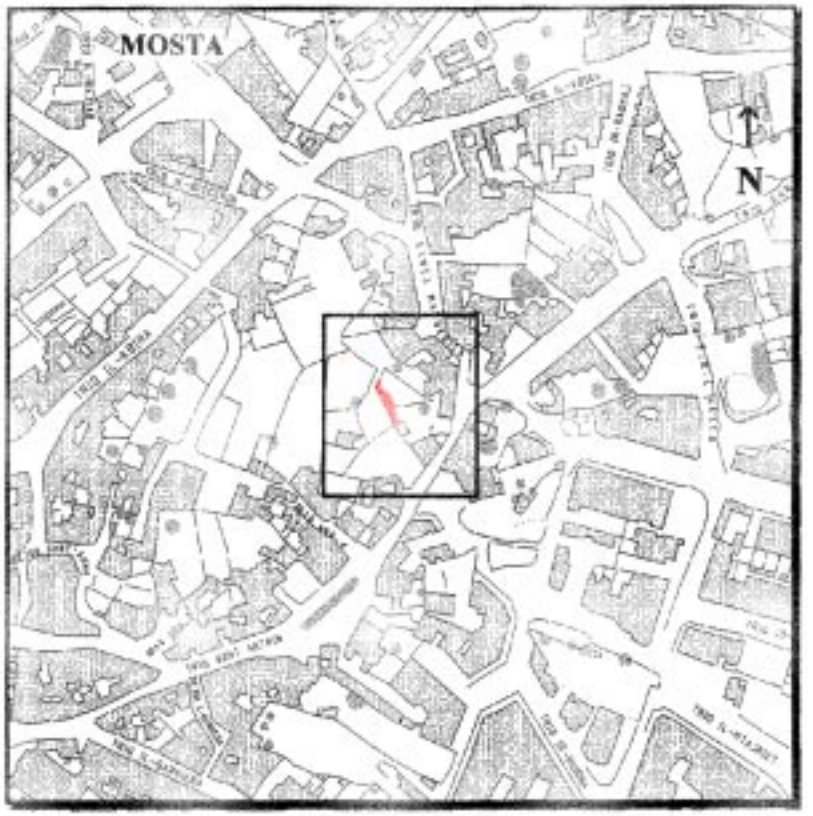

Gvern Ta' Malta — Pjanta tas-sit 1:2500 *Site Plan* — Government of Malta

Reġistru ta' l-Artijiet — **Land Registry**

Casa Bolino, 116 Triq il-Pasaxx, Valletta — *Casa Bolino, 116 West Street, Valletta*

Nru tal-Mappa: 66642M *Map Number:*	Pożizzjoni Ċentrali: x = 48725 *Centre Coordinates:* y = 74390	*Partt minn SS:* *Extracted from SS:* 4874	Data: 05/06/2003 *Date:*
Perit: *Architect:*		Qies (metri kwadri) *Area (square metres)*	
Timbru tal-Perit *Architect's Stamp*	Stefan Scotto A. & C.E.	Firma tal-Applikant *Applicant's signature*	
			Drittijiet Imħallsa *Fee Paid*

AVVIŻI TAR- REĠISTRU TAL-KUMPANNIJI

Skond il-paragrafu (e) tas-subartiklu 1 ta' l-Artikolu 401 tal-Att ta' l-1995 dwar il-Kumpannji ngħarrfu li il-membri tal-kumpannija li takkwista Anobat Holdings Limited (C 2742) b'uffiċċju rreġistrat Dar Majset, Tal-Balal, l/o Birkirkara, Malta u tal-kumpannija li tkun se tiġi akkwistata Barton Limited (C 23690) b'uffiċċju rreġistrat 1, Col. Savona Street, Sliema, Malta ikkonsenjaw għar-reġistrazzjoni, għall-finijiet tal-artikolu 350 tal-Att, kopji tar-riżoluzzjonijiet straordinarji li japprovaw l-amalgamazzjoni flimkien mad-dokument li jagħtihom effett.

Ir-reġistrazzjoni ġiet effetwata fit-23 ta' Settembru, 2003.

Kull parti nteressata fl-imsemmija kumpanniji hija nfurmata li jekk ma ssirx oppożizzjoni permezz ta' ċitazzjoni, skond is-subartikolu (2) ta' l-Artikolu 351 tal-Att, l-għaqda tibda sseħħ tliet wara d-data tal-pubblikazzjoni tad-dikjarazzjoni msemmija fil-paragrafu (e) tas-subartikolu (1) ta' l-Artikolu 401 ta' l-Att dwar il-Kumpanniji.

DOTT ANTON BARTOLO LL.D.
Reġistratur tal-Kumpanniji

Skond il-paragrafu (e) tas-subartikolu (1) ta' l-Artikolu 401 ta' l-Att ta' l-1995 dwar il-Kumpanniji ngħarrfu li fil-14t'Awissu 2003 id-diretturi tal-Kumpannija C&B International Limited (C 6474) b'uffiċċju rreġistrat 34, Marina Court Triq Guzeppe Cali, Ta' Xbiex, Malta ikkonsenjaw għar-reġistrazzjoni u pubblikazzjoni kopja ta' riżoluzzjoni straordinarja għal tnaqqis tal-kapital azzjonarju maħruġ, skond is-subartiklu (1) ta' l-Artikolu 83 ta' dan l-Att.

Reġistrazzjoni ġiet effetwata fil-25 ta'Awissu, 2003.

Kull kreditur tal-kumpannija li d-dejn tagħha kien jeżisti qabel il-pubblikazzjoni ta' din id-dikjarazzjoni hu nfurmat li jekk ma ssirx oppożizzjoni skond il-liġi, ir-riżoluzzjoni tibda sseħħ tliet xhur wara d-data tal-publikazzjoni tad-dikjarazzjoni msemmija fil-paragrafu (e) tas-subartikolu (1) ta' l-Artikolu 401 ta' l-Att dwar il-Kumpanniji.

DOTT ANTON BARTOLO LL.D.
Reġistratur tal-Kumpanniji

NOTICES OF REGISTRY OF COMPANIES

In accordance with paragraph (e) of sub section 1 of Section 401 of the Companies Act, 1995 it is hereby notified that the members of the acquiring company Anobat Holdings Limited (C 2742) with registered office at Dar Majset, Tal-Balal, l/o Birkirkara, Malta and of the company being acquired Barton Limited (C 23690) with registered office at 1, Col. Savona Street, Sliema, Malta have submitted for registration, for the purpose of section 350 of the Act, copies of the extraordinary resolutions approving the amalgamation together with the instruments giving effect thereto.

Registration was effected on 23rd September, 2003.

Any interested party in the said companies is advised that unless objection is lodged, by writ of summons, in terms of subsection (2) of Section 351 of the Act, amalgamation shall become effective on the lapse of 3 months from the date of publication of the statement referred to in paragraph (e) of subsection (1) of Section 401 of the Companies Act, 1995.

DR ANTON BARTOLO LL.D.
Registrar of Companies

In accordance with paragraph (e) of subsection (1) of Section 401 of the Companies Act, 1995, it is hereby notified that on the 14th August, 2003 the directors of C &B International Limited (C 6474) with registered office 34, Marina Court Triq Guzeppe Cali, Ta' Xbiex, Malta delivered for registration and publication a copy of an extraordinary resolution for a reduction of the issued share capital in terms of sub-section (1) of Section 83 of the said Act.

Registration was effected on 25th August, 2003.

Any creditor of the company whose debt existed prior to the publication of this statement is advised that unless objection is lodged in terms of law, the resolution shall become effective on the lapse of three months from the date of publication of the statement referred to in paragraph (e) of subsection (1) of Section 401 of the Companies Act, 1995.

DR ANTON BARTOLO LL.D.
Registrar of Companies

Għall-finijiet tal-paragrafu (e) tas-subartikolu (1) ta' l-Artikolu 401 ta' l-Att ta' l-1995 dwar il-Kumpanniji, ngħarrfu li fis-17 ta' Settembru, 2003 id-direttur tal-Kumpannija Mantwan Limited (C 10137) b'uffiċċju rreġistrat Mirage, Ramija Street, Siġġiewi, Malta għamel rikors fil-Prim Awla tal-Qorti Ċivili skond il-paragrafu (b) tas-subartikolu (1) tal-Artikolu 218 tal-Att għax-xoljiment u stralċ tal-kumpannija konvenuta, taħt id-dispożizzjonijiet tal-paragrafu (b) (iii) tas-subartikolu (2) ta' l-Artikolu 214 ta' l-Att.

Ir-reġistrazzjoni ġiet effetwata fit-23ta' Settembru 2003

DOTT ANTON BARTOLO LL.D.
Reġistratur tal-Kumpanniji

Notice is hereby given for the purpose of paragraph (e) of subsection (1) of Section 401 of the Companies Act, 1995 that on 17th September, 2003 the director of Mantwan Limited (C 10137) with registered office at Mirage, Ramija Street, Siġġiewi, Malta filed an application in the First Hall of the Civil Court in terms of paragraph (b) of subsection (1) of Section 218 of the Act for the dissolution and winding up of the defendant company, under the provisions of paragraph (b) (iii) of subsection (2) of section 214 of the Act.

Registration was effected on 23rd September, 2003.

DR ANTON BARTOLO LL.D.
Registrar of Companies

Skond il-paragrafu (e) tas-subartikolu (1) ta' l-Artikolu 401 ta' l-Att ta' l-1995 dwar il-Kumpanniji ngħarrfu li fit-22 ta' Settembru, 2003 id-diretturi tal-Kumpannija International Capital Holdings Limited (C 26752) b'uffiċċju rreġistrat Lower Ground Floor, Valletta Buildings, South Street, Valletta, Malta ikkonsenjaw għar-reġistrazzjoni u pubblikazzjoni kopja ta' riżoluzzjoni straordinarja għal tnaqqis tal-kapital azzjonarju maħruġ, skond is-subartiklu (1) ta' l-Artikolu 83 ta' dan l-Att.

Reġistrazzjoni ġiet effetwata fit-23 ta' Settembru, 2003.

Kull kreditur tal-kumpannija li d-dejn tagħha kien jeżisti qabel il-pubblikazzjoni ta' din id-dikjarazzjoni hu nfurmat li jekk ma ssirx oppożizzjoni skond il-liġi, ir-riżoluzzjoni tibda sseħħ tliet xhur wara d-data tal-pubblikazzjoni tad-dikjarazzjoni msemmija fil-paragrafu (e) tas-subartikolu (1) ta' l-Artikolu 401 ta' l-Att dwar il-Kumpanniji.

DOTT ANTON BARTOLO LL.D.
Reġistratur tal-Kumpanniji

In accordance with paragraph (e) of subsection (1) of Section 401 of the Companies Act, 1995, it is hereby notified that on the 22nd September, 2003 the directors of International Capital Holdings Limited (C 26752) with registered office Lower Ground Floor, Valletta Buildings, South Street, Valletta, Malta delivered for registration and publication a copy of an extraordinary resolution for a reduction of the issued share capital in terms of sub-section (1) of Section 83 of the said Act.

Registration was effected on 23rd September, 2003.

Any creditor of the company whose debt existed prior to the publication of this statement is advised that unless objection is lodged in terms of law, the resolution shall become effective on the lapse of three months from the date of publication of the statement referred to in paragraph (e) of subsection (1) of Section 401 of the Companies Act, 1995.

DR ANTON BARTOLO LL.D.
Registrar of Companies

Għall-finijiet tal-paragrafu (e) tas-subartikolu (1) tal-Artikolu 401 ta' l-Att ta' l-1995 dwar il-Kumpanniji, ngħarrfu li fil-5 ta' Lulju, 2001 Galleria Management Limited bħala kredituri ta' Thoughts Company Limited (C 21937) għamlu rikors fil-Prim Awla tal-Qorti Civili skond il-paragrafu (b) tas-subartikolu (1) tal-Artikolu 218 tal-Att għax-xoljiment u stralċ tal-kumpannija konvenuta, taħt id-dispożizzjonijiet tal-paragrafu (a) (ii) tas-subartikolu (2) ta' l-Artikolu 214 ta' l-Att.

Ir-Reġistrazzjoni ġiet effetwata fit-23 ta' Settembru, 2003.

DOTT ANTON BARTOLO LL.D.
Reġistratur tal-Kumpanniji

Notice is hereby given for the purpose of paragraph (e) of subsection (1) of Section 401 of the Companies Act, 1995 that on 5th July, 2001 Galleria Management Limited as creditors of Thoughts Company Limited (C 21937) filed an application in the First Hall of the Civil Court in terms of paragraph (b) of subsection (1) of Section 218 of the Act for the dissolution and winding up of the defendant company under the provisions of paragraph (a) (ii) of subsection (2) of Section 214 of the Act.

Registration was effected on 23rd September, 2003.

DR ANTON BARTOLO LL.D.
Registrar of Companies

Skond il-paragrafu (e) tas-subartikolu 1 ta' l-Artikolu 401 ta' l-Att tal-1995 dwar il-Kumpanniji ngħarrfu li fis-16 ta' Settembru, 2003 id-diretturi tal-kumpannija Olivia Company Limited (C 10249) b'uffiċċju rreġistrat 18, Zenqa Street, Naxxar, Malta ikkonsenjaw għar-reġistrazzjoni u pubblikazzjoni kopja tar-riżoluzzjoni straordinarja li tapprova l-bdil tal-kumpannija b'responsabbilta' limitata f'soċjetà 'en nom collectif' flimkien ma kopja ta' l-Att tas-Soċjeta skond is-subartikolu 1 ta' l-Artikolu 331 ta' dan l-Att.

Reġistrazzjoni ġiet effetwata fit-23 ta' Settembru, 2003.

Kull kreditur ta' din il-kumpannija huwa nfurmat li jekk ma ssirx oppożizzjoni skond il-liġi, il-bidla tibda sseħħ tliet xhur wara d-data tal-pubblikazzjoni tad-dikjarazzjoni msemmija fil-paragrafu (e) tas-subartikolu (1) ta' l-Artikolu 401 ta' l-Att dwar il-Kumpanniji.

DOTT ANTON BARTOLO LL.D.
Reġistratur tal-Kumpanniji

In accordance with paragraph (e) of sub-section 1 of Section 401 of the Companies Act, 1995 it is hereby notified that on the 16th September 2003 the directors of the company Olivia Properties Limited (C 10249) with registered office at 18, Zenqa Street, Naxxar, Malta delivered for registration and publication a copy of the extraordinary resolution approving the conversion of the company into a partnership 'en nom collectif' together with a copy of the Deed of Partnership in terms of subsection 1 of Section 331 of the said Act.

Registration was effected on 23rd September, 2003.

Any creditor of the said company is advised that unless objection is lodged in terms of law, the conversion shall become effective on the lapse of three months from the date of publication of the statement referred to in paragraph (e) of subsection (1) of Section 401 of the Companies Act, 1995.

DR ANTON BARTOLO LL.D.
Registrar of Companies

Skond il-paragrafu (e) tas-subartikolu 1 ta' l-Artikolu 401 ta' l-Att tal-1995 dwar il-Kumpanniji ngħarrfu li fis-17 ta' Settembru 2003 id-diretturi tal-kumpannija Woodstock Company Limited (C 18407) b'uffiċċju rreġistrat 523A, Triq il-Ġojjin, Sta Marija Estate, Mellieħa, Malta għar-reġistrazzjoni u pubblikazzjoni kopja tar-riżoluzzjoni straordinarja li tapprova l-bdil tal-kumpannija b'responsabbiltà limitata f'soċjetà 'en nom collectif' flimkien ma kopja ta' l-Att tas-Soċjetà skond is-subartikolu 1 ta' l-Artikolu 331 ta' dan l-Att.

Reġistrazzjoni ġiet effetwata fit-23 ta' Settembru, 2003.

Kull kreditur ta' din il-kumpannija huwa nfurmat li jekk ma ssirx oppożizzjoni skond il-liġi, il-bidla tibda sseħħ tliet xhur wara d-data tal-pubblikazzjoni tad-dikjarazzjoni msemmija fil-paragrafu (e) tas-subartikolu (1) ta' l-Artikolu 401 ta' l-Att dwar il-Kumpanniji.

DOTT ANTON BARTOLO LL.D.
Reġistratur tal-Kumpanniji

In accordance with paragraph (e) of sub-section 1 of Section 401 of the Companies Act, 1995 it is hereby notified that on the 17th September, 2003 the directors of the company Woodstock Company Limited (C 18407) with registered office at 523A, Triq il-Ġojjin, Sta Marija Estate, Mellieħa, Malta delivered for registration and publication a copy of the extraordinary resolution approving the conversion of the company into a partnership 'en nom collectif' together with a copy of the Deed of Partnership in terms of subsection 1 of Section 331 of the said Act.

Registration was effected on 23rd September, 2003.

Any creditor of the said company is advised that unless objection is lodged in terms of law, the conversion shall become effective on the lapse of three months from the date of publication of the statement referred to in paragraph (e) of subsection (1) of Section 401 of the Companies Act, 1995.

DR ANTON BARTOLO LL.D.
Registrar of Companies

DIPARTIMENT TA' L-INFORMAZZJONI – 3, PJAZZA KASTILJA – VALLETTA – MALTA
DEPARTMENT OF INFORMATION – 3, CASTILLE PLACE – VALLETTA – MALTA

PUBBLIKAZZJONIJIET MIXXELLANJI
MISCELLANEOUS PUBLICATIONS

Bejtiet il-Lingwa – Aspetti tal-Lingwa fil-Folklor Malti	Lm2.00c
Child Protection – Procedures for Schools	Lm1.50c
Geological Maps of Malta	Lm7.00c
Geological Maps of Gozo	Lm5.00c
Geological Maps of Malta and Gozo	Lm10.00c
Il-Bennej	Lm3.50c
Il-Ġaħan ta' Binġemma	Lm 2.00c
Il-Ħajja ta' Rużar Briffa – Oliver Friggieri	Lm1.00c
Il-Miġja tal-Franċiżi f'Malta – Ktejjeb ta' Tifkira 1798-1998	Lm1.00c
Kodiċi ta' Etika għall-Ġudikanti	Lm1.00c
Leli ta' Ħaż-Żgħir – G. Ellul Mercer	Lm1.00c
Santo Spirito Hospital	Lm2.00c
Syllabus for the Primary School – Years 4,5 and 6	Lm1.00c

PUBBLIKAZZJONIJIET STATISTIĊI
STATISTICAL PUBLICATIONS

Agriculture and Fisheries 2000	Lm 2.00c
A Window on the World of Work	Lm 2.00c
Abstract of Statistics 1999	Lm 5.00c
Children	Lm 3.00c
Continuing Vocational Training Survey	Lm 2.00c
Culture Statistics	Lm 2.00c
Demographic Review 2001	Lm 3.00c
Education Statistics 2001	Lm 4.50c
Environment Statistics	Lm 4.00c
Household Budgetary Survey	Lm 8.00c
Industry Statistics 1998, Vol I and II	Lm 8.00c
Kultura 2000 - A Survey On Cultural Participation	Lm 3.00c
Malta in Figures 2002	Lm 2.00c
National Accounts of the Maltese Islands 1999	Lm 3.00c
Shipping and Aviation Statistics 2001	Lm 4.50c
Social Welfare - Orientated Non-Governmental Organisations - A Statistical Profile	Lm 2.00c
Survey on ICT Usage in Households 2002	Lm 2.00c
Trade Statistics 2001	Lm 7.00c
Transport Statistics 2002	Lm 2.00c

Dawn il-Pubblikazzjonijiet jistgħu jinxtraw mid-Dipartiment ta' l-Informazzjoni
3, Pjazza Kastilja, Valletta, Malta

These Publications are obtainable from the Department of Information
3, Castille Place, Valletta, Malta
www.doi.gov.mt
info@gov.mt

DIPARTIMENT TA' L-INFORMAZZJONI – 3, PJAZZA KASTILJA – VALLETTA – MALTA
DEPARTMENT OF INFORMATION – 3, CASTILLE PLACE – VALLETTA – MALTA

PUBBLIKAZZJONIJIET UFFIĊJALI
OFFICIAL PUBLICATIONS

Acts of Parliament passed during 2002	Lm12.00c
Annual Reports of Government Departments – 2002	Lm 7.00c
Budget Speech 2003	50c
Creating Inclusive Schools: Guidelines for the Implementation of the NMC Policy on Inclusive Education	Lm 1.80c
Cultural Policy in Malta – A Discussion Document	Lm 3.00c
Customs Tariff	Lm 5.30c
Diplomatic and Consular Representation in Malta – February 2001	50c
Diskors tal-*Budget* 2003	50c
Economic Survey January - September 2002	Lm 2.00c
Electoral Register, April 2003	Lm10.40c
Electoral Register, Local Councils, April 2003	Lm31.46c
Estimates 2003	Lm 2.00c
External Affairs Service List –October 2000	50c
Financial Report 2002	Lm 2.00c
Government of Malta Staff List as at 1st April 2000	Lm 7.00c
Guidelines for Special Examination Arrangements for Candidates with Particular Requirements	Lm 1.40c
Il-Manwal tal-President tar-Repubblika	50c
Il-Politika Kulturali f'Malta – Dokument għad-Diskussjoni	Lm 3.00c
Internal Audit Function within Government Ministries, January 2000	Lm 1.00c
Kodiċi għat-Traffiku fit-Triq	Lm 1.00c
Lejn Malta fl-Ewropa - minn Copenhagen sa Ateni	Lm 1.00c
National Curriculum on its Way – Proceedings	Lm 2.40c
National Curriculum on its Way – Strategic Plan	Lm 1.00c
National Curriculum on its Way – Strategic Plan – Abridged	25c
Performance Audit – Department of Consumer Affairs	Lm 1.00c
Performance Audit – Environment Protection Department – Countryside Section	Lm 1.50c
Performance Audit – Government Transport	Lm 1.50c
Performance Audit – Licensing and Testing Department	Lm 1.50c
Performance Audit – Museums Department – Promoting Heritage Sites	Lm 1.50c
Performance Audit – Preventing and Dealing with Pollution from Ships at Sea and Ports	Lm 1.50c
Performance Audit – School Information System – Education Division	Lm 2.00c
Performance Audit – School Transport System – Education Division	Lm 1.50c
Portfolio Assessments	Lm 4.00c
Public Service Management Code	Lm 4.00c
Report of the Auditor General – Public Accounts 2001	Lm 2.50c
Subsidiary Legislation for the year 2002	Lm22.00c
The Highway Code	Lm 1.00c
The Press Act	50c
The Registers of the Medical Council (Malta) 2001	Lm 3.00c
White Paper dwar Att Ġdid dwar l-Armi	Lm 1.00c
White Paper fuq il-Privatizzazzjoni	50c
White Paper on a New Act about Arms	Lm 1.00c

Dawn il-Pubblikazzjonijiet jistgħu jinxtraw mid-Dipartiment ta' l-Informazzjoni
3, Pjazza Kastilja, Valletta, Malta
These Publications are obtainable from the Department of Information
3, Castille Place, Valletta, Malta
www.doi.gov.mt
info@gov.mt

Ippubblikat mid-Dipartiment ta' l-Informazzjoni (doi.gov.mt) — Valletta — *Published by the Department of Information (doi.gov.mt) — Valletta*
Mitbugħ fl-Istamperija tal-Gvern — *Printed at the Government Printing Press*