Nru. 17,511
Prezz 40c
Price 40c

Gazzetta tal-Gvern ta' Malta
The Malta Government Gazette

It-Tnejn, 1 ta' Diċembru, 2003
Monday, 1st December, 2003

Pubblikata b'Awtorità
Published by Authority

NOTIFIKAZZJONIJIET TAL-GVERN

Nru. 1126

AKKWIST TA' ART

DIN id-dikjarazzjoni li ġejja, magħmula mill-President ta' Malta bis-saħħa ta' l-artikolu 3 ta' l-Ordinanza dwar l-Akkwist ta' l-Artijiet għal Skopijiet Pubbliċi (Kapitolu 88) hija ppubblikata skond u għall-finijiet ta' l-artikolu 9(1) ta' dik l-Ordinanza.

L-1 ta' Diċembru, 2003
(File No. L158/99)

DIKJARAZZJONI MILL-PRESIDENT TA' MALTA

Illi b'dikjarazzjoni tal-President ta' Malta tal-5 ta' April, 2002, l-art hawn taħt imsemmija kienet dikjarata meħtieġa mill-awtorità kompetenti għal skop pubbliku skond id-dispożizzjonijiet ta' l-Ordinanza dwar l-Akkwist ta' Artijiet għal Skopijiet Pubbliċi (Kapitolu 88) u illi l-akkwist tagħha kellu jkun b'xiri assolut.

Deskrizzjoni ta' l-Art

L-art fil-Bajja tal-Ġnejna fil-limiti ta' l-Imġarr, Malta:–

1. Biċċa art tal-kejl ta' madwar 1,130 metru kwadru, li tmiss mit-Tramuntana u mill-Majjistral ma' proprjetà tal-Gvern u mix-Xlokk ma' proprjetà tal-Konti F.Dei Conti Manduca.

L-art hawn fuq imsemmija tidher murija bil-kulur aħmar u mmarkata bħala *plot* numru 2 fuq il-pjanta P.D. Nru.

GOVERNMENT NOTICES

No. 1126

ACQUISITION OF LAND

THE following declaration, made by the President of Malta under section 3 of the Land Acquisition (Public Purposes) Ordinance (Chapter 88), is published in terms and for the purposes of section 9(1) thereof.

1st December, 2003

DECLARATION BY THE PRESIDENT OF MALTA

Whereas by declaration of the President of Malta dated 5th April, 2002, the undermentioned land had been declared as required by the competent authority for a public purpose in accordance with the provisions of the Land Acquisition (Public Purposes) Ordinance (Chapter 88) and that the acquisition thereof should have been by absolute purchase.

Description of the Land

The land at Ġnejna Bay, limits of Imġarr, Malta:–

1. A plot of land of the area of about 1,130 square metres, bounded on the North and North West by Government property and on the South East by property of Count F.Dei Conti Manduca.

The above mentioned land is shown with the colour red and marked as plot number 2 on plan P.D. No. 79_2001, which

79_2001, li wieħed jista' jara fuq talba fid-Dipartiment ta' l-Artijiet, Auberge de Baviere, Valletta.

Illi d-Dikjarazzjoni tal-President ta' Malta odjerna qiegħda tiġi ppubblikata għall-fini ta' l-Att XI ta' l-2002.

Il-kumpens offrut hu ta' elf u ħames mitt Lira Maltija (Lm1,500) skond l-estratt ta' l-istima tal-Perit Arkitett Joseph Mizzi, A&C.E., li hawn ma' din id-dikjarazzjoni.

Ma' din id-dikjarazzjoni qed tiġi annessa *site plan* ta' l-immobbli msemmija.

(Iff) GUIDO DE MARCO
President
5/11/2003

Din is-*site plan* qed tiġi ppubblikata f'paġna 14,075.

Stima tal-Perit (oriġinali bil-Malti)

Art fi Ġnejna Bay, limiti ta' l-Imġarr, Malta

Fuq struzzjonijiet tal-Kummissarju ta' l-Artijiet, skond l-Ordinanza dwar l-Akkwist ta' Artijiet għal Skopijiet Pubbliċi, qiegħed niffissa l-valur liberu u frank tal-proprjetà hawn taħt deskritta fi Ġnejna Bay, limiti ta' l-Imġarr, li hija meħtieġa mill-Gvern għal skop pubbliku, u dan wara li ħadt in konsiderazzjoni l-lokalità, kif ukoll ħwejjeġ oħra li jista' jkollhom x'jaqsmu mal-valur ta' l-istess proprjetà:

.....Omissis.....

2) Biċċa art tal-kejl ta' ċirka 1,130 metru kwadru li tmiss mit-Tramuntana u mill-Majjistral ma' proprjetà tal-Gvern u mix-Xlokk ma' proprjetà tal-Konti F.Dei Conti Manduca, liema art hija meqjusa bħala art agrikola fit-termini ta' l-Ordinanza dwar l-Akkwist ta' Artijiet u hija murija bl-aħmar fuq il-pjanta P.D. 79_2001, hija stmata għall-valur ta' elf u ħames mitt Lira Maltija (Lm1,500).

Iffirmat Joseph Mizzi, A&C.E.

Is-26 ta' Frar, 2002

may be seen on demand at the Land Department, Auberge de Baviere, Valletta.

Whereas the present Declaration by the President of Malta is being issued in terms of Act XI of 2002.

The compensation offered is one thousand and five hundred Maltese Lira (Lm1,500) according to the extract of the valuation with this declaration as made by architect Joseph Mizzi, A&C.E.

A site plan showing the mentioned immovable property is being published with this declaration.

(Sgd) GUIDO DE MARCO
President
5/11/2003

This site plan is being published on page 14,075.

Architect's Valuation (original in Maltese)

Land at Ġnejna Bay, limits of Imġarr, Malta

I have been instructed by the Commissioner of Land to assess under the Land Acquisition (Public Purposes) Ordinance, the freehold value of the hereunder described property at Ġnejna Bay, limits of Imġarr, Malta, required by Government for a public purpose. After taking into consideration the locality as well as other factors which could have a bearing on the value of the property described, I assess the freehold value as follows:

.....Omissis.....

2) A plot of land of the area of about 1,130 square metres, bounded on the North and North West by Government property and on the South East by property of Count F.Dei Conti Manduca, which land is considered as agricultural land in terms of the Land Acquisition Ordinance and is shown with the colour red on plan P.D. 79_2001, is assessed at the price of one thousand and five hundred Maltese Lira (Lm1,500)


Signed Joe Mizzi, A&C.E.

26th February, 2002

Dan hu dokument uffiċjali għall-użu biss fir-Reġistru tal-Artijiet

This is an official document for Land Registry use only [227 - Diviżjoni ta' l-Artijiet tal-Gvern]



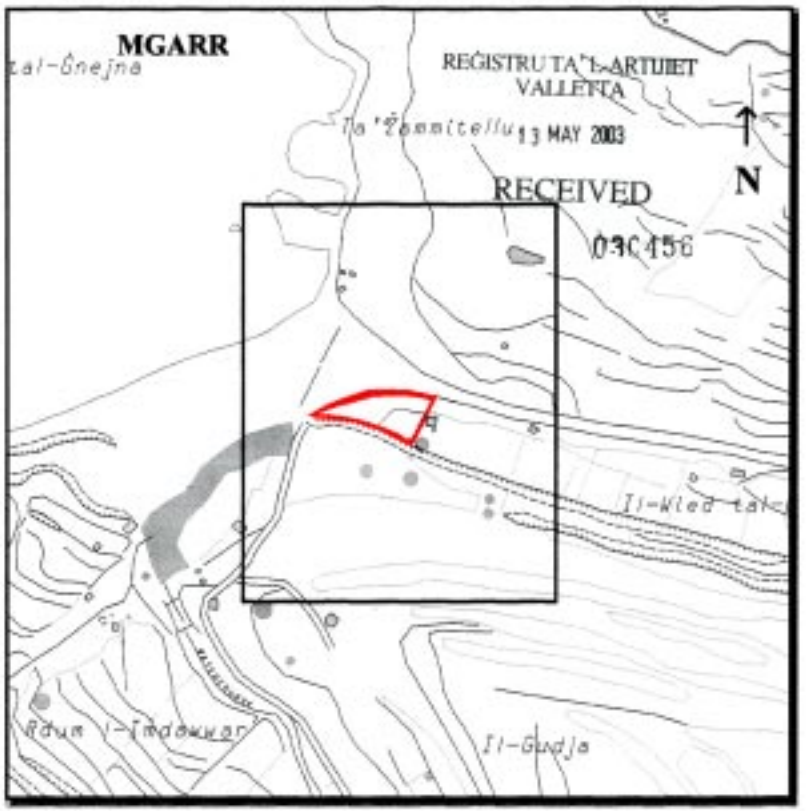

Gvern Ta' Malta — Pjanta tas-sit: 1:2500 *Site Plan* — Government of Malta

Reġistru ta' l-Artijiet — *Casa Bolino, 116 Triq il-Punent, Valletta*

Land Registry — *Casa Bolino, 116 West Street, Valletta*

Nru tal-Mappa *Map Number:* 65819M	Pożizzjoni Ċentrali: x = 40920 *Centre Coordinates:* y = 75509	*Parti minn SS:* 4075 *Extracted from SS:*	Data: 08/05/2003 *Date:*

Perit *Architect:*

Timbru tal-Perit *Architect's Stamp* Stefan Scotto A. & C.E.

Qas (metri kwadri) *Area (square metres)* Area - 1,130m².

Firma tal-Applikant *Applicant's signature*

Drit Mhallas *Fee Paid*

Nru. 1127

AKKWIST TA' ART

DIN id-dikjarazzjoni li ġejja, magħmula mill-President ta' Malta bis-saħħa ta' l-artikolu 3 ta' l-Ordinanza dwar l-Akkwist ta' l-Artijiet għal Skopijiet Pubbliċi (Kapitolu 88) hija ppubblikata skond u għall-finijiet ta' l-artikolu 9(1) ta' dik l-Ordinanza.

L-1 ta' Diċembru, 2003

(File No. L158/99)

DIKJARAZZJONI MILL-PRESIDENT TA' MALTA

Illi b'dikjarazzjoni tal-President ta' Malta tal-5 ta' April, 2002, l-art hawn taħt imsemmija kienet dikjarata meħtieġa mill-awtorità kompetenti għal skop pubbliku skond id-dispożizzjonijiet ta' l-Ordinanza dwar l-Akkwist ta' Artijiet għal Skopijiet Pubbliċi (Kapitolu 88) u illi l-akkwist tagħha kellu jkun b'xiri assolut.

Deskrizzjoni ta' l-Art

L-art fil-Bajja tal-Ġnejna fil-limiti ta' l-Imġarr, Malta:–

1. Biċċa art tal-kejl ta' madwar 198 metru kwadru, li tmiss mill-Punent u mil-Lbiċ ma' proprjetà tal-Gvern u mill-Grigal ma' proprjetà tal-Konti F.Dei Conti Manduca.

L-art hawn fuq imsemmija tidher murija bil-kulur aħmar u mmarkata bħala *plot* numru 1 fuq il-pjanta P.D. Nru. 79_2001, li wieħed jista' jara fuq talba fid-Dipartiment ta' l-Artijiet, Auberge de Baviere, Valletta.

Illi d-Dikjarazzjoni tal-President ta' Malta odjerna qiegħda tiġi ppubblikata għall-fini ta' l-Att XI ta' l-2002.

No. 1127

ACQUISITION OF LAND

THE following declaration, made by the President of Malta under section 3 of the Land Acquisition (Public Purposes) Ordinance (Chapter 88), is published in terms and for the purposes of section 9(1) thereof.

1st December, 2003

DECLARATION BY THE PRESIDENT OF MALTA

Whereas by declaration of the President of Malta dated 5th April, 2002, the undermentioned land had been declared as required by the competent authority for a public purpose in accordance with the provisions of the Land Acquisition (Public Purposes) Ordinance (Chapter 88) and that the acquisition thereof should have been by absolute purchase.

Description of the Land

The land at Ġnejna Bay, limits of Imġarr, Malta:–

1. A plot of land of the area of about 198 square metres, bounded on the West and South West by Government property and on the North East by property of Count F.Dei Conti Manduca.

The above mentioned land is shown with the colour red and marked as plot number 1 on plan P.D. No. 79_2001, which may be seen on demand at the Land Department, Auberge de Baviere, Valletta.

Whereas the present Declaration by the President of Malta is being issued in terms of Act XI of 2002.

Il-kumpens offrut hu ta' mitejn u erbgħa u sittin Lira Maltija (Lm264) skond l-estratt ta' l-istima tal-Perit Arkitett Joseph Mizzi, A&C.E., li hawn ma' din id-dikjarazzjoni.

Ma' din id-dikjarazzjoni qed tiġi annessa *site plan* ta' l-immobbli msemmija.

(Iff) GUIDO DE MARCO
President
5/11/2003

Din is-*site plan* qed tiġi ppubblikata f'paġna 14,078.

Stima tal-Perit (oriġinali bil-Malti)

Art fi Ġnejna Bay, limiti ta' l-Imġarr, Malta

Fuq struzzjonijiet tal-Kummissarju ta' l-Artijiet, skond l-Ordinanza dwar l-Akkwist ta' Artijiet għal Skopijiet Pubbliċi, qiegħed niffissa l-valur liberu u frank tal-proprjetà hawn taht deskritta fi Ġnejna Bay, limiti ta' l-Imġarr, li hija meħtieġa mill-Gvern għal skop pubbliku, u dan wara li ħadt in konsiderazzjoni l-lokalità, kif ukoll ħwejjeġ oħra li jista' jkollhom x'jaqsmu mal-valur ta' l-istess proprjetà:

1) Biċċa art tal-kejl ta' ċirka 198 metru kwadru li tmiss mill-Punent u mil-Lbiċ ma' proprjetà tal-Gvern u mill-Grigal ma' proprjetà tal-Konti F.Dei Conti Manduca, liema art hija meqjusa bħala art agrikola fit-termini ta' l-Ordinanza dwar l-Akkwist ta' Artijiet u hija murija bl-aħmar fuq il-pjanta P.D. 79_2001, hija stmata għall-valur ta' mitejn u erbgħa u sittin Lira Maltija (Lm264).

.....Omissis.....

Iffirmat Joseph Mizzi, A&C.E.

Is-26 ta' Frar, 2002

The compensation offered is two hundred and sixty four Maltese Lira (Lm264) according to the extract of the valuation with this declaration as made by architect Joseph Mizzi, A&C.E.

A site plan showing the mentioned immovable property is being published with this declaration.

(Sgd) GUIDO DE MARCO
President
5/11/2003

This site plan is being published on page 14,078.

Architect's Valuation (original in Maltese)

Land at Ġnejna Bay, limits of Imġarr, Malta

I have been instructed by the Commissioner of Land to assess under the Land Acquisition (Public Purposes) Ordinance, the freehold value of the hereunder described property at Ġnejna Bay, limits of Imġarr, Malta, required by Government for a public purpose. After taking into consideration the locality as well as other factors which could have a bearing on the value of the property described, I assess the freehold value as follows:

1). A plot of land of the area of about 198 square metres, bounded on the West and South West by Government property and on the North East by property of Count F.Dei Conti Manduca, which land is considered as agricultural land in terms of the Land Acquisition Ordinance and is shown with the colour red on plan P.D. 79_2001, is assessed at the price of two hundred and sixty four Maltese Lira (Lm264)


.....Omissis.....

Signed Joe Mizzi, A&C.E.

26th February, 2002

Dan hu dokument uffiċjali għall-użu biss fir-Reġistru tal-Artijiet

This is an official document for Land Registry use only [227 - Diviżjoni ta' l-Artijiet tal-Gvern]

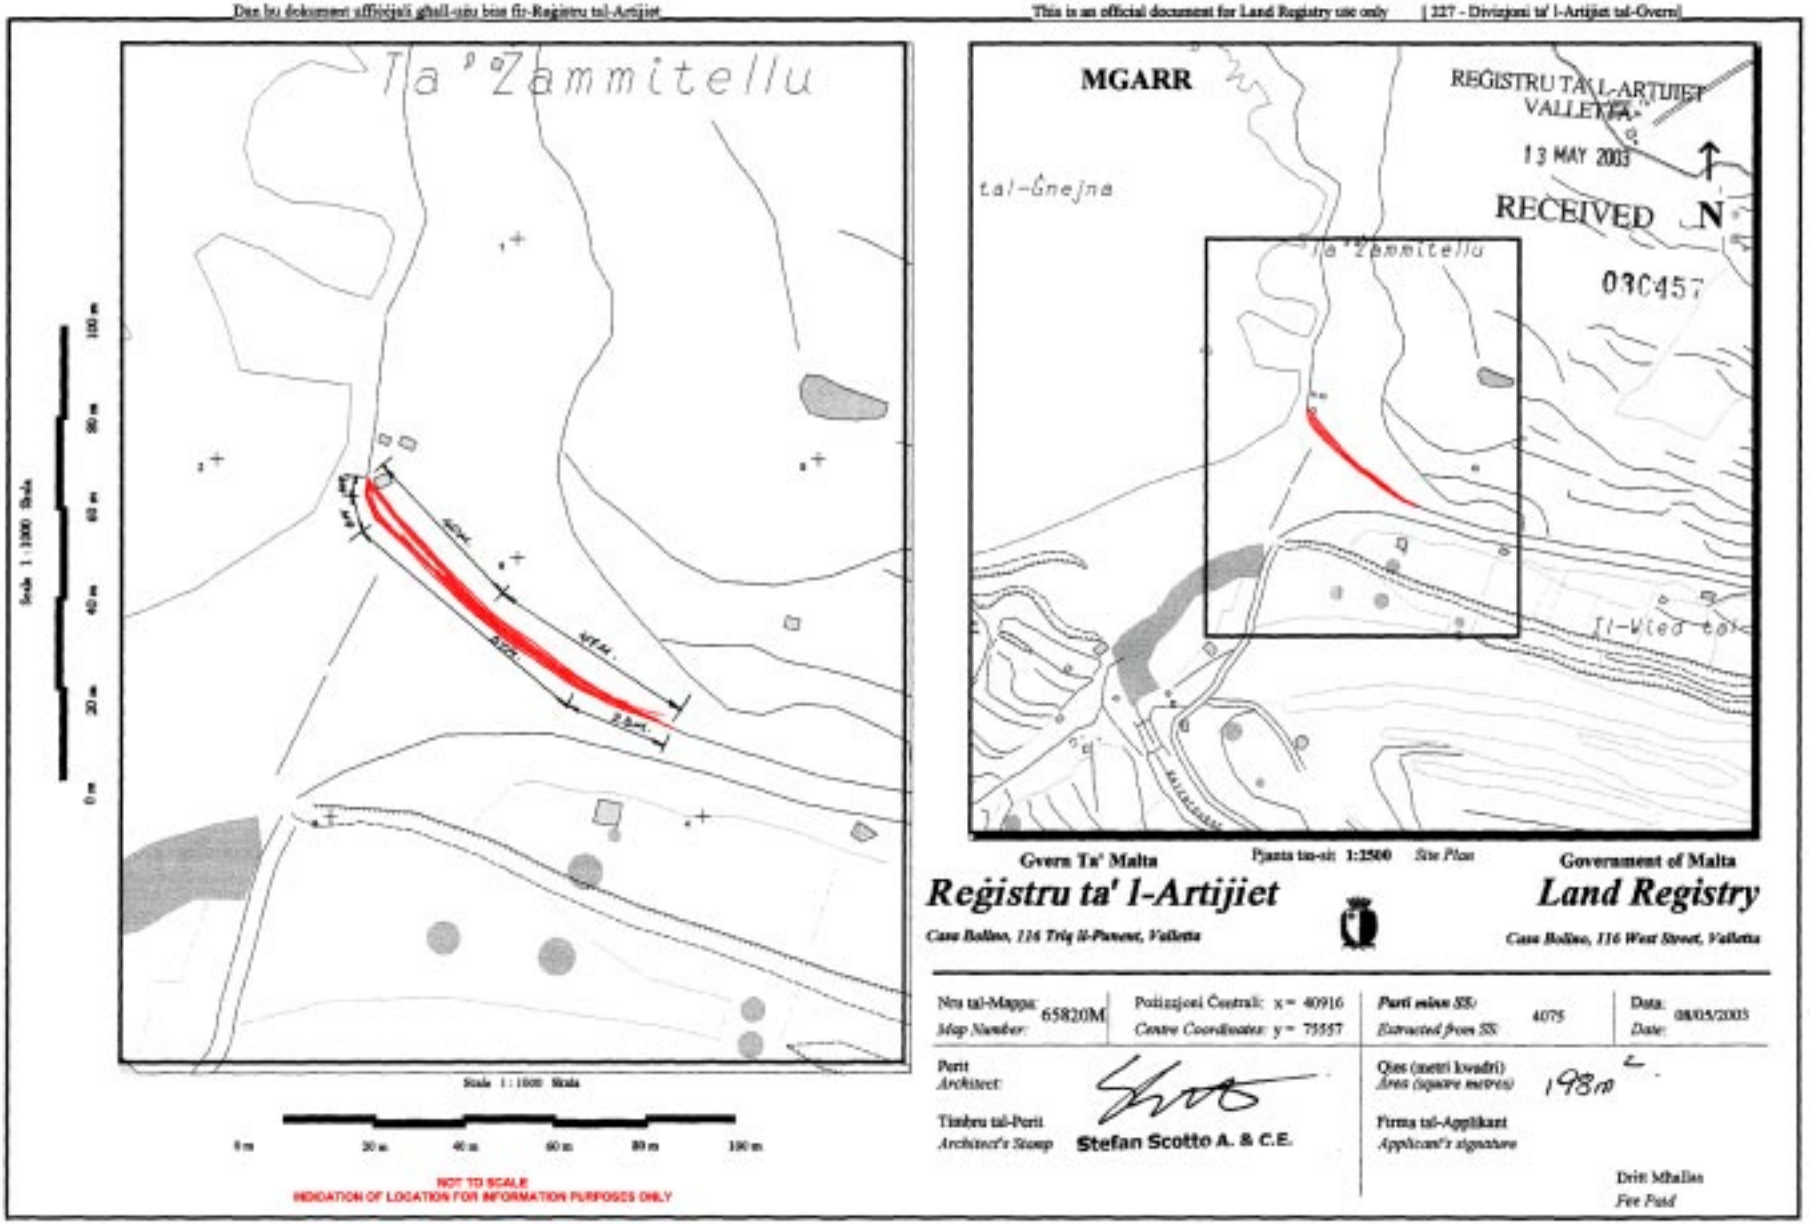

Nru. 1128

AKKWIST TA' ART

DIN id-dikjarazzjoni li ġejja, magħmula mill-President ta' Malta bis-saħħa ta' l-artikolu 3 ta' l-Ordinanza dwar l-Akkwist ta' l-Artijiet għal Skopijiet Pubbliċi (Kapitolu 88) hija ppubblikata skond u għall-finijiet ta' l-artikolu 9(1) ta' dik l-Ordinanza.

L-1 ta' Diċembru, 2003

(File No. L394/97/3)

DIKJARAZZJONI MILL-PRESIDENT TA' MALTA

Illi b'dikjarazzjoni tal-President ta' Malta tas-7 ta' Settembru, 1998, l-art hawn taħt imsemmija kienet dikjarata meħtieġa mill-awtorità kompetenti għal skop pubbliku skond id-dispożizzjonijiet ta' l-Ordinanza dwar l-Akkwist ta' Artijiet għal Skopijiet Pubbliċi (Kapitolu 88) u illi l-akkwist tagħha kellu jkun b'xiri assolut.

Deskrizzjoni ta' l-Art

L-art li ġejja fil-Qrendi:–

1. Biċċa art tal-kejl ta' ċirka 13-il metru kwadru, li tmiss mill-Punent ma' proprjetà ta' Anthony Mifsud u min-Nofsinhar u mil-Lvant ma' triq pubblika.

L-art hawn fuq imsemmija tidher murija bil-kulur aħmar u mmarkata bħala *plot* numru 3 fuq il-pjanta L.D. Nru. 207/97/1, li wieħed jista' jara fuq talba fid-Dipartiment ta' l-Artijiet, Auberge de Baviere, Valletta.

Illi d-Dikjarazzjoni tal-President ta' Malta odjerna qiegħda tiġi ppubblikata għall-fini ta' l-Att XI ta' l-2002.

Il-kumpens offrut hu ta' erba' mija u disgħin Lira Maltija

No. 1128

ACQUISITION OF LAND

THE following declaration, made by the President of Malta under section 3 of the Land Acquisition (Public Purposes) Ordinance (Chapter 88), is published in terms and for the purposes of section 9(1) thereof.

1st December, 2003

DECLARATION BY THE PRESIDENT OF MALTA

Whereas by declaration of the President of Malta dated 7th September, 1998, the undermentioned land had been declared as required by the competent authority for a public purpose in accordance with the provisions of the Land Acquisition (Public Purposes) Ordinance (Chapter 88) and that the acquisition thereof should have been by absolute purchase.

Description of the Land

The following land at Qrendi:–

1. A plot of land of the area of about 13 square metres, bounded on the West by property of Anthony Mifsud and on the South and East by a public road.

The above mentioned land is shown with the colour red and marked as plot number 3 on plan L.D. No. 207/97/1, which may be seen on demand at the Land Department, Auberge de Baviere, Valletta.

Whereas the present Declaration by the President of Malta is being issued in terms of Act XI of 2002.

The compensation offered is four hundred and ninety Maltese

(Lm490) skond l-estratt ta' l-istima tal-Perit Arkitett Fred. H. Valentino, A&C.E., li hawn ma' din id-dikjarazzjoni.

Ma' din id-dikjarazzjoni qed tiġi annessa *site plan* ta' l-immobbli msemmija.

(Iff) GUIDO DE MARCO
President
5/11/2003

Din is-*site plan* qed tiġi ppubblikata f'paġna 14,081.

Stima tal-Perit (oriġinali bil-Malti)

Art fil-Qrendi

Fuq struzzjonijiet tal-Kummissarju ta' l-Artijiet, skond l-Ordinanza dwar l-Akkwist ta' Artijiet għal Skopijiet Pubbliċi, qiegħed niffissa l-valur liberu u frank tal-proprjetà hawn taħt deskritta fil-Qrendi, li hija meħtieġa mill-Gvern għal skop pubbliku, u dan wara li ħadt in konsiderazzjoni l-lokalità, kif ukoll ħwejjeġ oħra li jista' jkollhom x'jaqsmu mal-valur ta' l-istess proprjetà:

.....Omissis.....

Plot Nru. 3. Biċċa art tal-kejl ta' ċirka 13-il metru kwadru li tmiss mill-Punent ma' proprjetà ta' Anthony Mifsud u min-Nofsinhar u mil-Lvant ma' triq pubblika, liema art hija meqjusa bħala art fabbrikabbli fit-termini ta' l-Ordinanza dwar l-Akkwist ta' Artijiet u hija murija bl-aħmar u mmarkata bin-numru '3' fuq il-pjanta L.D. 207/97/1, hija stmata għall-valur ta' erba' mija u disgħin Lira Maltija (Lm490).

Iffirmat Fred. H. Valentino, A&C.E.

Estratt ta' l-Oriġinal.

Il-15 ta' Frar, 2000

Lira (Lm490) according to the extract of the valuation with this declaration as made by architect Fred. H. Valentino, A&C.E.

A site plan showing the mentioned immovable property is being published with this declaration.

(Sgd) GUIDO DE MARCO
President
5/11/2003

This site plan is being published on page 14,081.

Architect's Valuation (original in Maltese)

Land at Qrendi

I have been instructed by the Commissioner of Land to assess under the Land Acquisition (Public Purposes) Ordinance, the freehold value of the hereunder described property at Qrendi, required by Government for a public purpose. After taking into consideration the locality as well as other factors which could have a bearing on the value of the property described, I assess the freehold value as follows:


.....Omissis.....

Plot No. 3. A plot of land of the area of about 13 square metres, bounded on the West by property of Anthony Mifsud and on the South and East by a public road, which land is considered as a building site in terms of the Land Acquisition Ordinance and is shown with the colour red and marked with the number '3' on plan L.D. 207/97/1, is assessed at the price of four hundred and ninety Maltese Lira (Lm490).

Signed Fred. H. Valentino, A&C.E.

Extract from the Original.

15th February, 2000

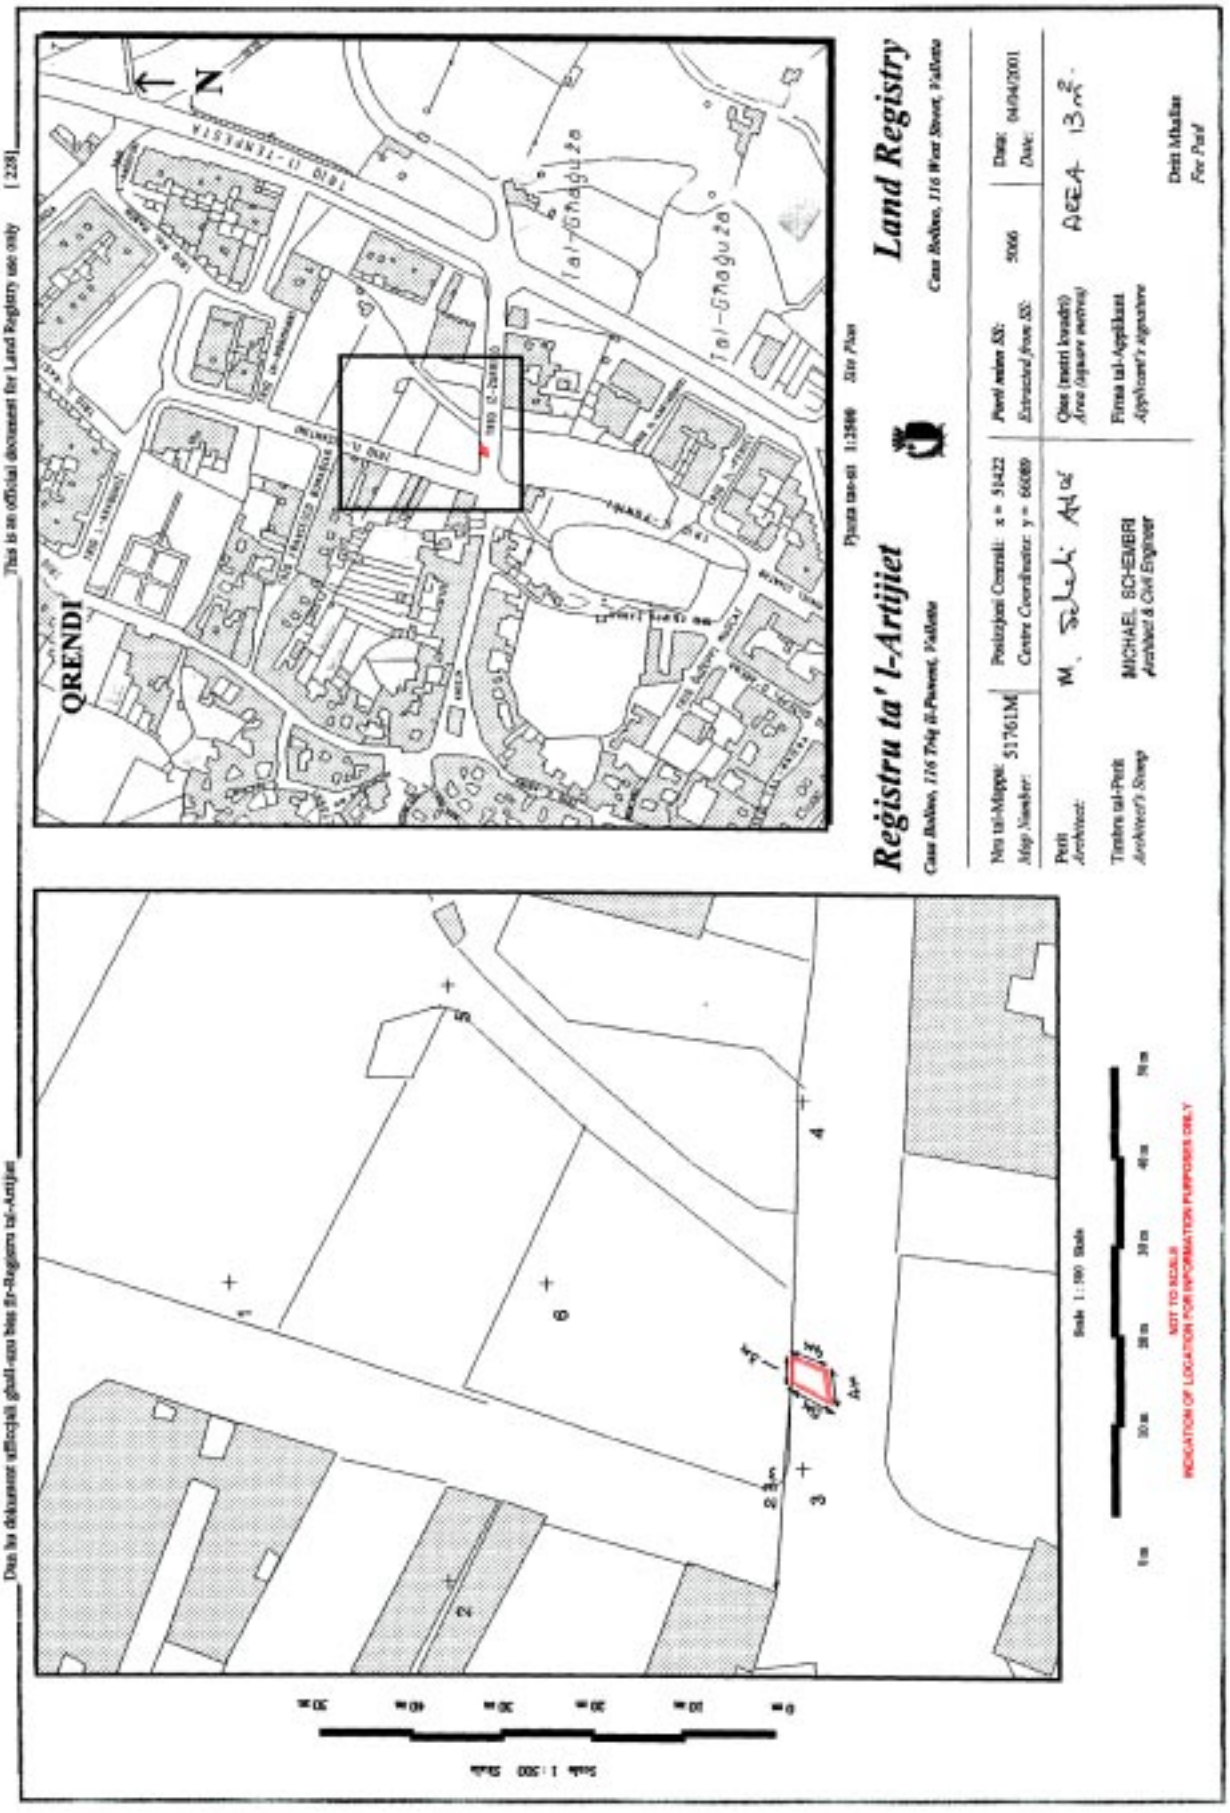
Dan ix-xogħol ma jistax jibda qabel ma jinħareġ il-permess tal-Bini
This is an official document for Land Registry use only [228]
Land Registry
Registru ta' l-Artijiet
Site Plan
Pjanta tas-sit
QRENDI
Tal-Ghaqda
Tal-Ghaqda
Scale 1:200
Scale 1:100
NOT TO SCALE
INDICATION OF LOCATION FOR INFORMATION PURPOSES ONLY
MICHAEL SCHEMBRI
Architect & Civil Engineer
AREA 13m²

Nru. 1129

AKKWIST TA' ART

DIN id-dikjarazzjoni li ġejja, magħmula mill-President ta' Malta bis-saħħa ta' l-artikolu 3 ta' l-Ordinanza dwar l-Akkwist ta' l-Artijiet għal Skopijiet Pubbliċi (Kapitolu 88) hija ppubblikata skond u għall-finijiet ta' l-artikolu 9(1) ta' dik l-Ordinanza.

L-1 ta' Diċembru, 2003
(File No. L564/73/2A&N)

DIKJARAZZJONI MILL-PRESIDENT TA' MALTA

Illi b'dikjarazzjoni tal-Gvernatur Ġenerali tas-27 ta' Awissu, 1974, l-art hawn taħt imsemmija kienet dikjarata meħtieġa mill-awtorità kompetenti għal skop pubbliku skond id-dispożizzjonijiet ta' l-Ordinanza dwar l-Akkwist ta' Artijiet għal Skopijiet Pubbliċi (Kapitolu 88) u illi l-akkwist tagħha kellu jkun b'xiri assolut.

Deskrizzjoni ta' l-Art

L-art li ġejja fil-Fgura:–

1. Biċċa art tal-kejl ta' 185.6 metri kwadri, li tmiss mit-Tramuntana in parti ma' proprjetà tas-Sinjura Alfonsa Grech u in parti ma' proprjetà tas-Sur Carmelo Axisa u oħrajn u min-Nofsinhar ma' proprjetà tas-Sur Salvatore Axisa u mill-Punent ma' proprjetà tas-Sinjura Alfonsa Grech, jew irjieħ aktar korretti.

L-art hawn fuq imsemmija tidher immarkata bħala *Plot* numru 14 fuq pjanta L.D. 193/74/2, li wieħed jista' jara fuq talba fid-Dipartiment ta' l-Artijiet, Auberge de Baviere, Valletta.

Illi d-Dikjarazzjoni tal-President ta' Malta odjerna qiegħda tiġi ppubblikata għall-fini ta' l-Att XI ta' l-2002.

Il-kumpens offrut hu ta' wieħed u erbgħin Lira Maltija u tmienja u għoxrin ċenteżmu (Lm41.28,0) kif iffissat b'deċiżjoni tal-25 ta' Frar, 1994 mill-Bord ta' l-Arbitraġġ dwar l-Artijiet, liema deċiżjoni bidlet l-istima tal-Perit Arkitett Oscar Caruana Montaldo, A&C.E., li estratt tagħha qed jiġi ppubblikat ma' din id-dikjarazzjoni.

No. 1129

ACQUISITION OF LAND

THE following declaration, made by the President of Malta under section 3 of the Land Acquisition (Public Purposes) Ordinance (Chapter 88), is published in terms and for the purposes of section 9(1) thereof.

1st December, 2003

DECLARATION BY THE PRESIDENT OF MALTA

Whereas by declaration of Governor General dated 27th August, 1974, the undermentioned land had been declared as required by the competent authority for a public purpose in accordance with the provisions of the Land Acquisition (Public Purposes) Ordinance (Chapter 88) and that the acquisition thereof should have been by absolute purchase.

Description of the Land

The following land at Fgura:–

1. A plot of land of the area of 185.6 square metres, bounded on the North partly by property of Mrs Alfonsa Grech and partly by property of Mr Carmelo Axisa and others and on the South by property of Mr Salvatore Axisa and on the West by property of Mrs Alfonsa Grech, or more precise boundaries.

The above mentioned land is shown as Plot number 14 on plan 193/74/2, which may be seen on demand at the Land Department, Auberge de Baviere, Valletta.

Whereas the present Declaration by the President of Malta is being issued in terms of Act XI of 2002.

The compensation offered is forty one Maltese Lira and twenty eight cents (Lm41.28,0) as stipulated by a decision of the 25th February, 1994 by the Land Arbitration Board, which decision changed the valuation of Architect Oscar Caruana Montaldo, A&C.E., of which an extract is being published with this declaration.

Ma' din id-dikjarazzjoni qed tiġi annessa *site plan* ta' l-immobbli msemmija.

(Iff) GUIDO DE MARCO
President
5/11/2003

Din is-*site plan* qed tiġi ppubblikata f'paġna 14,084.

Stima tal-Perit (oriġinali bil-Malti)

Art fil-Fgura

Fuq struzzjonijiet tal-Kummissarju ta' l-Artijiet qiegħed nistma, skond l-Ordinanza dwar l-Akkwist ta' Artijiet għal Skopijiet Pubbliċi (Kapitolu 136) il-valur, liberu u frank ta' l-art hawn taħt deskritta fil-Fgura, meħtieġa mill-Gvern għal skop pubbliku.

Wara li spezzjonajt il-lok u wara li ħadt in konsiderazzjoni l-lokalità kif ukoll ħwejjeġ oħra li jista' jkollhom x'jaqsmu mal-valur tal-proprjetà deskritta, qiegħed nistma l-valur, liberu u frank, kif jidher hawn taħt:

L-Art li ġejja fil-Fgura:

.....Omissis.....

14. Biċċa art tal-kejl ta' 185.6 metri kwadri (0 tumoli, 0 sigħan, 9.9 kejliet), li tmiss mit-Tramuntana in parti ma' proprjetà tas-Sinjura Alfonsa Grech u in parti ma' proprjetà tas-Sur Carmelo Axisa u oħrajn u min-Nofsinhar ma' proprjetà tas-Sur Salvatore Axisa u mill-Punent ma' proprjetà tas-Sinjura Alfonsa Grech.

Stmata Lm 24.85,0

.....Omissis.....

Din l-art hija indikata fuq Land Drawing Nru. 193/74/2.

Iffirmat O. Caruana Montaldo,
Arkitett u Inġinier Ċivili
fid-Dipartiment ta' l-Artijiet

Estratt ta' l-oriġinal.

It-18 ta' Ottubru, 1977

A site plan showing the mentioned immovable property is being published with this declaration.

(Sgd) GUIDO DE MARCO
President
5/11/2003

This site plan is being published on page 14,084.

Architect's Valuation (original in Maltese)

Land at Fgura

I have been instructed by the Commissioner of Land to assess under the Land Acquisition (Public Purposes) Ordinance (Chapter 136), the freehold value of the hereunder described land at Fgura, required by Government for a public purpose.

After inpecting the site and after taking into consideration the locality as well as other factors which could have a bearing on the value of the property described, I assess the freehold value as follows:

The following land at Fgura:

.....Omissis.....

14. A plot of land of the area of 185.6 square metres, bounded on the North partly by property of Mrs Alfonsa Grech and partly by property of Mr Carmelo Axisa and others and on the South by property of Mr Salvatore Axisa and on the West by property of Mrs Alfonsa Grech.

Assessed Lm 24.85,0


.....Omissis.....

This indicated land is shown on Land Drawing No. 193/74/2.

Signed O. Caruana Montaldo,
Architect and Civil Engineer
in the Department of Land

Extract from the original.

18th October, 1977

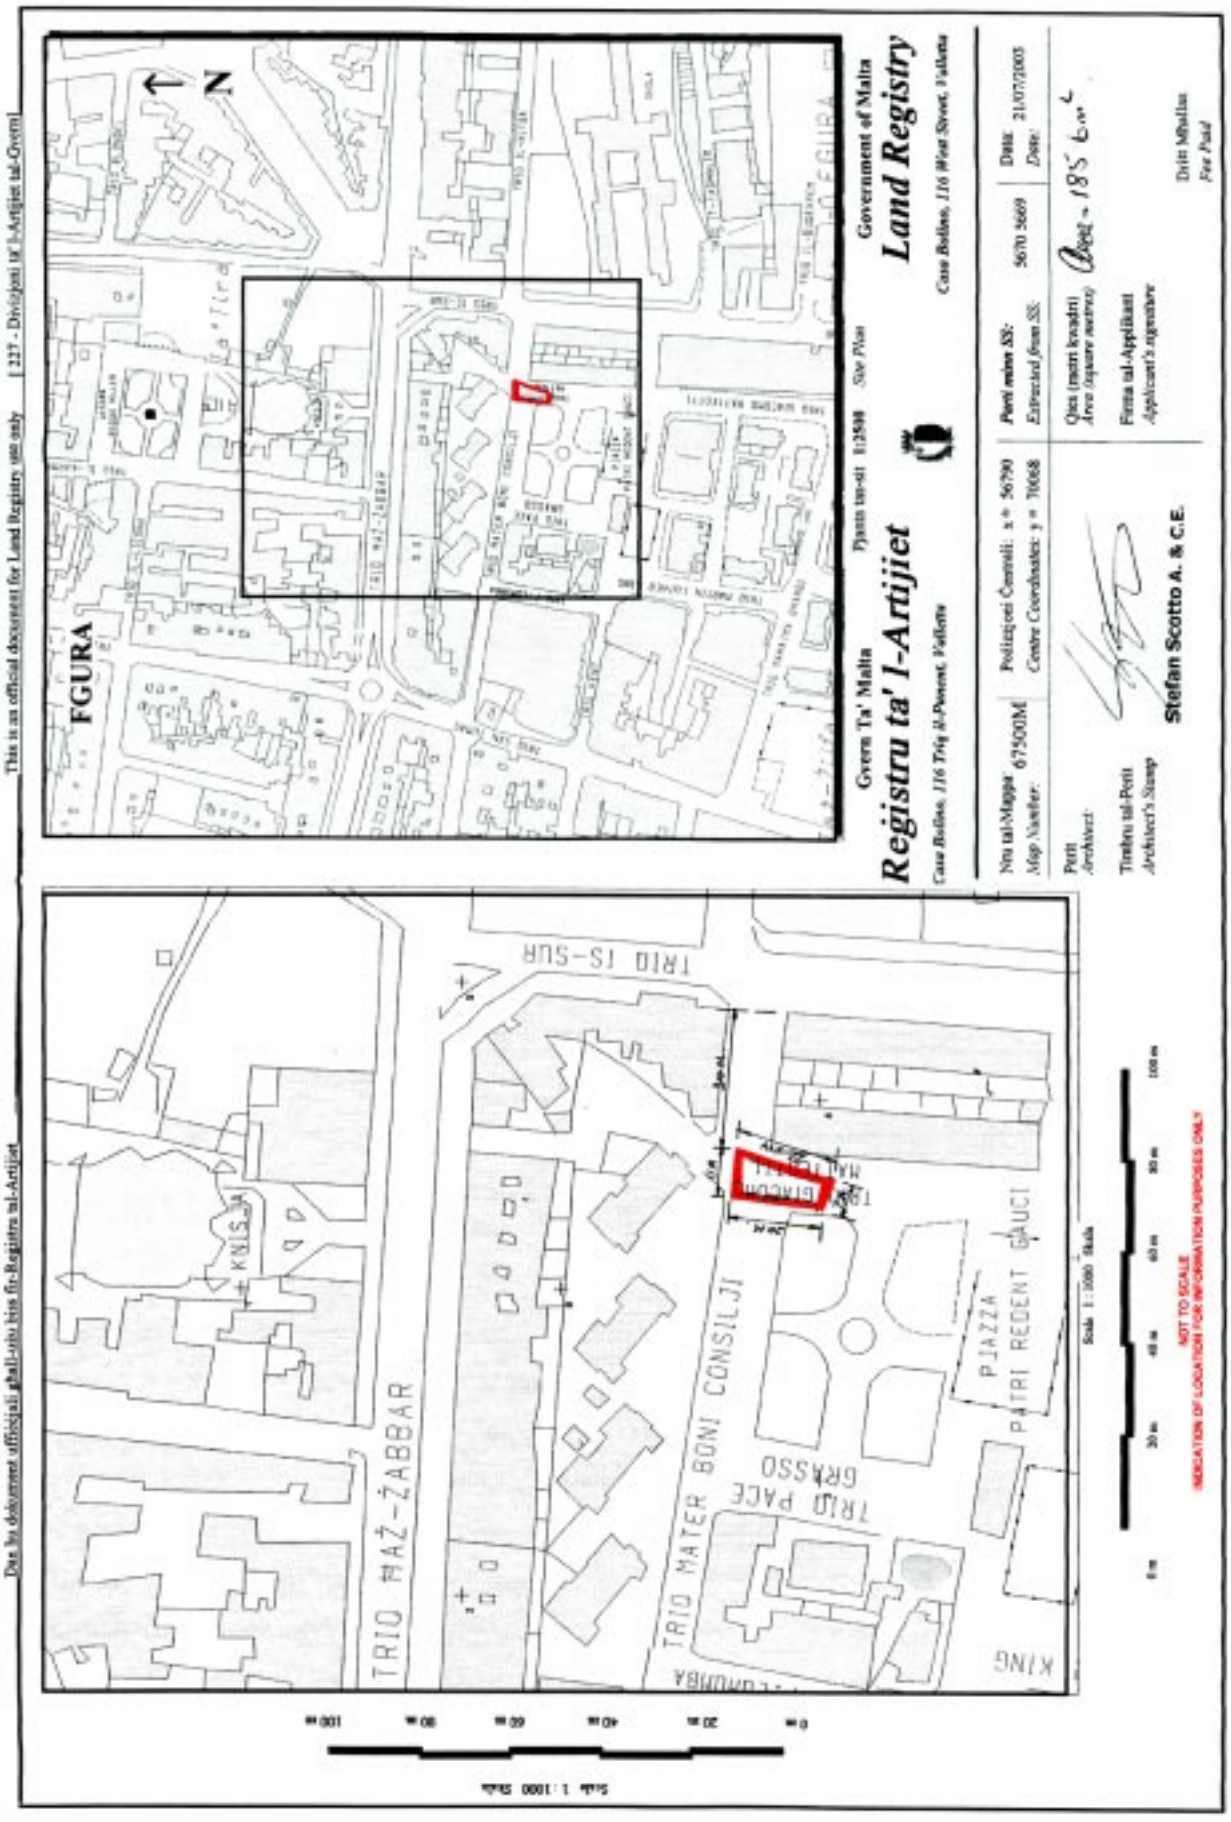
This is an official document for Land Registry use only [227 - Diviżjoni tal'-Artijiet tal-Gvern]
Dan hu dokument uffiċjali għall-użu biss fir-Reġistru tal-Artijiet
Government of Malta
Land Registry
Case Bailiss, 116 West Street, Valletta
Gvern Ta' Malta
Reġistru ta' l-Artijiet
Case Bailiss, 116 Triq il-Punent, Valletta
Pjanta tas-sit 1:2500 Site Plan
FGURA
N
TRIO MAŻ-ŻABBAR
TRIO MATER BONI CONSILJI
TRIO PACE GRASSO
PJAZZA PATRI REDENT GAUCI
TRIO IS-SUR
KNISJA
KING
Nru tal-Mappa 67500M
Map Number:
Pożizzjoni Ċentrali: x = 56790
Centre Coordinates: y = 70068
Punti mbiet SS: 3670 5669
Extracted from SS:
Data: 21/07/2003
Date:
Qies (metri kwadri)
Area (square metres)
Firma tal-Applikant
Applicant's signature
Perit
Architect:
Timbru tal-Perit
Architect's Stamp
Stefan Scotto A. & C.E.
Dritt Mħallas
Fee Paid
Scale 1:1000
NOT TO SCALE
INDICATION OF LOCATION FOR INFORMATION PURPOSES ONLY

Nru. 1130

AKKWIST TA' ART

DIN id-dikjarazzjoni li ġejja, magħmula mill-President ta' Malta bis-saħħa ta' l-artikolu 3 ta' l-Ordinanza dwar l-Akkwist ta' l-Artijiet għal Skopijiet Pubbliċi (Kapitolu 88) hija ppubblikata skond u għall-finijiet ta' l-artikolu 9(1) ta' dik l-Ordinanza.

L-1 ta' Diċembru, 2003

(File No. L564/73/2A&N)

DIKJARAZZJONI MILL-PRESIDENT TA' MALTA

Illi b'dikjarazzjoni tal-Gvernatur Ġenerali tas-27 ta' Awissu, 1974, l-art hawn taħt imsemmija kienet dikjarata meħtieġa mill-awtorità kompetenti għal skop pubbliku skond id-dispożizzjonijiet ta' l-Ordinanza dwar l-Akkwist ta' Artijiet għal Skopijiet Pubbliċi (Kapitolu 88) u illi l-akkwist tagħha kellu jkun b'xiri assolut.

Deskrizzjoni ta' l-Art

L-art li ġejja fil-Fgura:–

1. Biċċa art tal-kejl ta' 397.3 metri kwadri, li tmiss mit-Tramuntana ma' proprjetà tas-Sur Salvatore Axisa u mil-Lvant u min-Nofsinhar ma' proprjetà tas-Sur Carmelo Axisa u oħrajn, jew irjieħ aktar korretti.

L-art hawn fuq imsemmija tidher immarkata bħala *Plot* numru 1 fuq pjanta L.D. 193/74/2, li wieħed jista' jara fuq talba fid-Dipartiment ta' l-Artijiet, Auberge de Baviere, Valletta.

Illi d-Dikjarazzjoni tal-President ta' Malta odjerna qiegħda tiġi ppubblikata għall-fini ta' l-Att XI ta' l-2002.

Il-kumpens offrut hu ta' tmienja u tmenin Lira Maltija u erbgħin ċenteżmu (Lm88.40,0) kif iffissat b'deċiżjoni tal-25 ta' Frar, 1994 mill-Bord ta' l-Arbitraġġ dwar l-Artijiet, liema deċiżjoni bidlet l-istima tal-Perit Arkitett Oscar Caruana Montaldo, A&C.E., li estratt tagħha qed jiġi ppubblikat ma' din id-dikjarazzjoni.

No. 1130

ACQUISITION OF LAND

THE following declaration, made by the President of Malta under section 3 of the Land Acquisition (Public Purposes) Ordinance (Chapter 88), is published in terms and for the purposes of section 9(1) thereof.

1st December, 2003

DECLARATION BY THE PRESIDENT OF MALTA

Whereas by declaration of Governor General dated 27th August, 1974, the undermentioned land had been declared as required by the competent authority for a public purpose in accordance with the provisions of the Land Acquisition (Public Purposes) Ordinance (Chapter 88) and that the acquisition thereof should have been by absolute purchase.

Description of the Land

The following land at Fgura:–

1. A plot of land of the area of 397.3 square metres, bounded on the North by property of Mr Salvatore Axisa and on the East and South by property of Mr Carmelo Axisa and others, or more precise boundaries.

The above mentioned land is shown as Plot number 1 on plan 193/74/2, which may be seen on demand at the Land Department, Auberge de Baviere, Valletta.

Whereas the present Declaration by the President of Malta is being issued in terms of Act XI of 2002.

The compensation offered is eighty eight Maltese Lira and forty cents (Lm88.40,0) as stipulated by a decision of the 25th February, 1994 by the Land Arbitration Board, which decision changed the valuation of Architect Oscar Caruana Montaldo, of which an extract is being published with this declaration.

Ma' din id-dikjarazzjoni qed tiġi annessa *site plan* ta' l-immobbli msemmija.

(Iff) GUIDO DE MARCO
President
5/11/2003

Din is-*site plan* qed tiġi ppubblikata f'paġna 14,087.

Stima tal-Perit (oriġinali bil-Malti)

Art fil-Fgura

Fuq struzzjonijiet tal-Kummissarju ta' l-Artijiet qiegħed nistma, skond l-Ordinanza dwar l-Akkwist ta' Artijiet għal Skopijiet Pubbliċi (Kapitolu 136) il-valur, liberu u frank ta' l-art hawn taħt deskritta fil-Fgura, meħtieġa mill-Gvern għal skop pubbliku.

Wara li spezzjonajt il-lok u wara li ħadt in konsiderazzjoni l-lokalità kif ukoll ħwejjeġ oħra li jista' jkollhom x'jaqsmu mal-valur tal-proprjetà deskritta, qiegħed nistma l-valur, liberu u frank, kif jidher hawn taħt:

L-art li ġejja fil-Fgura:

1. Biċċa art tal-kejl ta' 397.3 metri kwadri (0 tumoli, 2 sigħan, 1.2 kejliet), li tmiss mit-Tramuntana ma' proprjetà tas-Sur Salvatore Axisa u mil-Lvant u min-Nofsinhar ma' proprjetà tas-Sur Carmelo Axisa u oħrajn.

Stmata Lm 53.25,0

.....Omissis.....

Din l-art hija indikata fuq Land Drawing Nru. 193/74/2.

Iffirmat O. Caruana Montaldo,
Arkitett u Inġinier Ċivili
fid-Dipartiment ta' l-Artijiet

Estratt ta' l-oriġinal.

It-18 ta' Ottubru, 1977

A site plan showing the mentioned immovable property is being published with this declaration.

(Sgd) GUIDO DE MARCO
President
5/11/2003

This site plan is being published on page 14,087.

Architect's Valuation (original in Maltese)

Land at Fgura

I have been instructed by the Commissioner of Land to assess under the Land Acquisition (Public Purposes) Ordinance (Chapter 136), the freehold value of the hereunder described land at Fgura, required by Government for a public purpose.

After inpecting the site and after taking into consideration the locality as well as other factors which could have a bearing on the value of the property described, I assess the freehold value as follows:

The following land at Fgura:

1. A plot of land of the area of 397.3 square metres (0 tumoli, 2 sigħan, 1.2 kejliet), bounded on the North by property of Mr Salvatore Axisa and on the East and South by property of Mr Carmelo Axisa and others.

Assessed Lm 53.25,0


.....Omissis.....

This indicated land is shown on Land Drawing No. 193/74/2.

Signed O. Caruana Montaldo,
Architect and Civil Engineer
in the Department of Land

Extract from the original.

18th October, 1977

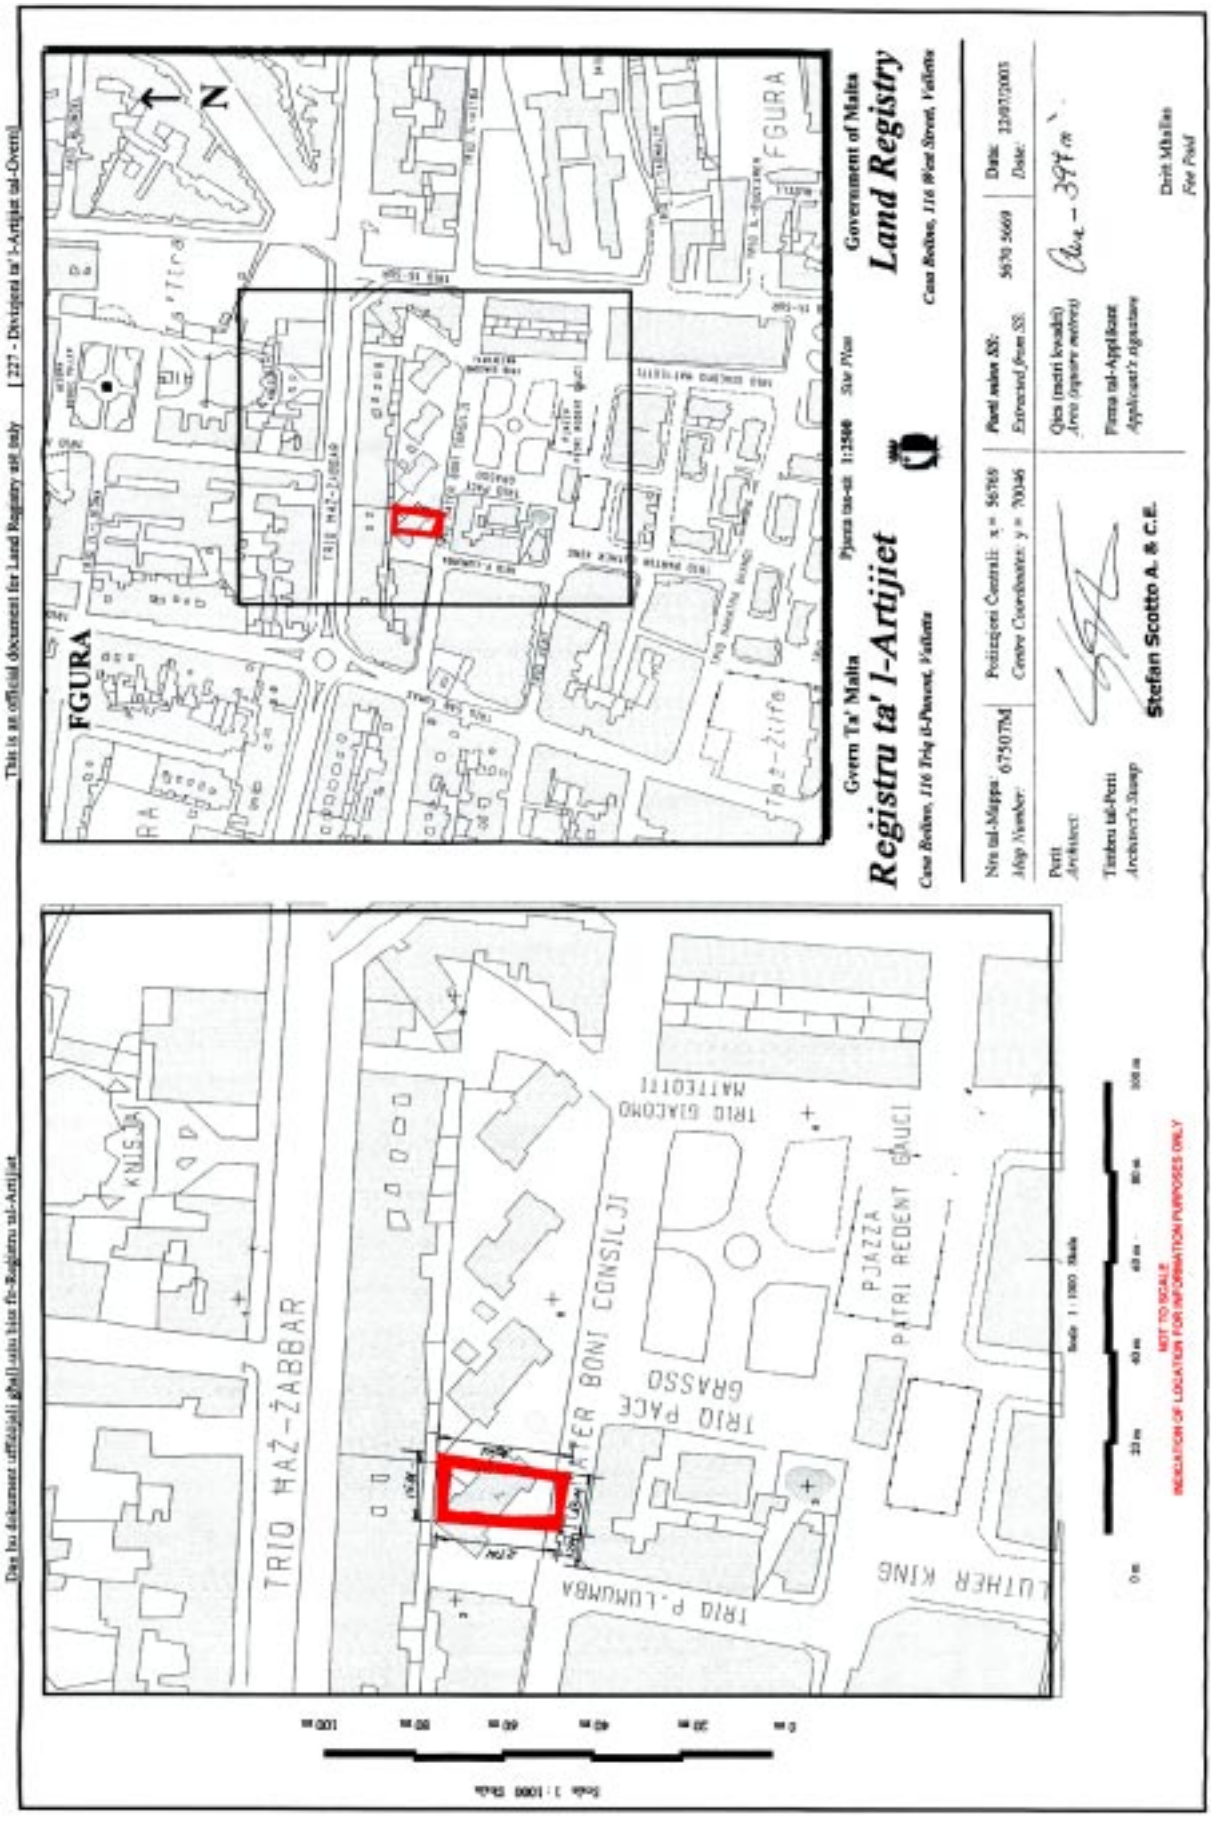
Dan hu dokument uffiċjali għall-użu biss fir-Reġistru tal-Artijiet
This is an official document for Land Registry use only
[227 - Diviżjoni tal-Artijiet tal-Ovest]
Gvern Ta' Malta
Government of Malta
Reġistru ta' l-Artijiet
Land Registry
Case Bedlam, 116 Triq il-Pursnet, Valletta
Case Bedlam, 116 West Street, Valletta
Pjanta tas-sit 1:2500
Site Plan
FGURA
TRIO HAŻ-ŻABBAR
TRIO P. LUMUMBA
PJAZZA PATRI REDENT ĠAUCI
TRIO PACE GRASSO
TRIO GIACOMO MATTEOTTI
LUTHER KING
Nru tal-Mappa / Map Number: 6750/M
Pożizzjoni Ċentrali: x = 56768 y = 70046
Centre Coordinates: x = 56768 y = 70046
Parti mehuda / Extracted from: 5670 5669
Data / Date: 12/07/2003
Qies (metri kwadri) / Area (square metres): 394 m²
Perit / Architect
Timbru tal-Perit / Architect's Stamp
Firma tal-Applikant / Applicant's signature
Stefan Scotto A. & C.E.
Dritt Mhallas / Fee Paid
Skala 1:1000 Scale
NOT TO SCALE
INDICATION OF LOCATION FOR INFORMATION PURPOSES ONLY

Nru. 1131

AKKWIST TA' ART

DIN id-dikjarazzjoni li ġejja, magħmula mill-President ta' Malta bis-saħħa ta' l-artikolu 3 ta' l-Ordinanza dwar l-Akkwist ta' l-Artijiet għal Skopijiet Pubbliċi (Kapitolu 88) hija ppubblikata skond u għall-finijiet ta' l-artikolu 9(1) ta' dik l-Ordinanza.

L-1 ta' Diċembru, 2003
(File No. L564/73/2D&I)

DIKJARAZZJONI MILL-PRESIDENT TA' MALTA

Illi b'dikjarazzjoni tal-Gvernatur Ġenerali tas-27 ta' Awissu, 1974, l-art hawn taħt imsemmija kienet dikjarata meħtieġa mill-awtorità kompetenti għal skop pubbliku skond id-dispożizzjonijiet ta' l-Ordinanza dwar l-Akkwist ta' Artijiet għal Skopijiet Pubbliċi (Kapitolu 88) u illi l-akkwist tagħha kellu jkun b'xiri assolut.

Deskrizzjoni ta' l-Art

L-art li ġejja fil-Fgura:–

1. Biċċa art tal-kejl ta' 565.9 metri kwadri, li tmiss mit-Tramuntana ma' proprjetà tas-Sinjura Concetta Garzia, min-Nofsinhar in parti ma' proprjetà tas-Sur Joseph Axisa u in parti ma' proprjetà tas-Sinjura Alfonsa Grech u mill-Punent ma' proprjetà tas-Sur Emanuel Axisa, jew irjieħ aktar korretti.

L-art hawn fuq imsemmija tidher immarkata bħala *Plot* numru 9 fuq pjanta L.D. 193/74/2, li wieħed jista' jara fuq talba fid-Dipartiment ta' l-Artijiet, Auberge de Baviere, Valletta.

Illi d-Dikjarazzjoni tal-President ta' Malta odjerna qiegħda tiġi ppubblikata għall-fini ta' l-Att XI ta' l-2002.

Il-kumpens offrut hu ta' mija u ħamsa u għoxrin Lira Maltija u erbgħa u disgħin ċenteżmu (Lm125.94ċ) kif iffissat b'deċiżjoni tal-25 ta' Frar, 1994 mill-Bord ta' l-Arbitraġġ dwar l-Artijiet, liema deċiżjoni bidlet l-istima tal-Perit Arkitett Oscar Caruana Montaldo, A&C.E., li estratt tagħha qed jiġi ppubblikat ma' din id-dikjarazzjoni.

No. 1131

ACQUISITION OF LAND

THE following declaration, made by the President of Malta under section 3 of the Land Acquisition (Public Purposes) Ordinance (Chapter 88), is published in terms and for the purposes of section 9(1) thereof.

1st December, 2003

DECLARATION BY THE PRESIDENT OF MALTA

Whereas by declaration of Governor General dated 27th August, 1974, the undermentioned land had been declared as required by the competent authority for a public purpose in accordance with the provisions of the Land Acquisition (Public Purposes) Ordinance (Chapter 88) and that the acquisition thereof should have been by absolute purchase.

Description of the Land

The following land at Fgura:–

1. A plot of land of the area of 565.9 square metres, bounded on the North by property of Mrs Concetta Garzia, on the South partly by property of Mr Joseph Axisa and partly by property of Mrs Alfonsa Grech and on the West by property of Mr Emanuel Axisa, or more precise boundaries.

The above mentioned land is shown as Plot number 1 on plan 193/74/2, which may be seen on demand at the Land Department, Auberge de Baviere, Valletta.

Whereas the present Declaration by the President of Malta is being issued in terms of Act XI of 2002.

The compensation offered is one hundred and twenty five Maltese Lira and ninety four cents (Lm125.94c) as stipulated by a decision of the 25th February, 1994 by the Land Arbitration Board, which decision changed the valuation of Architect Oscar Caruana Montaldo, A&C.E., of which an extract is being published with this declaration.

Ma' din id-dikjarazzjoni qed tiġi annessa *site plan* ta' l-immobbli msemmija.

(Iff) GUIDO DE MARCO
President
5/11/2003

Din is-*site plan* qed tiġi ppubblikata f'paġna 14,090.

Stima tal-Perit (oriġinali bil-Malti)

Art fil-Fgura

Fuq struzzjonijiet tal-Kummissarju ta' l-Artijiet qiegħed nistma, skond l-Ordinanza dwar l-Akkwist ta' Artijiet għal Skopijiet Pubbliċi (Kapitolu 136) il-valur, liberu u frank ta' l-art hawn taħt deskritta fil-Fgura, meħtieġa mill-Gvern għal skop pubbliku.

Wara li spezzjonajt il-lok u wara li ħadt in konsiderazzjoni l-lokalità kif ukoll ħwejjeġ oħra li jista' jkollhom x'jaqsmu mal-valur tal-proprjetà deskritta, qiegħed nistma l-valur, liberu u frank, kif jidher hawn taħt:

L-art li ġejja fil-Fgura:

.....Omissis.....

9. Biċċa art tal-kejl ta' 565.9 metri kwadri (0 tumoli, 3 sigħan, 0.2 kejliet), li tmiss mit-Tramuntana ma' proprjetà tas-Sinjura Concetta Garzia, min-Nofsinhar in parti ma' proprjetà tas-Sur Joseph Axisa, u in parti ma' proprjetà tas-Sinjura Alfonsa Grech u mill-Punent ma' proprjetà tas-Sur Emanuel Axisa.

Stmata Lm 75.85,0

.....Omissis.....

Din l-art hija indikata fuq Land Drawing Nru. 193/74/2.

Iffirmat O. Caruana Montaldo,
Arkitett u Inġinier Ċivili
fid-Dipartiment ta' l-Artijiet

Estratt ta' l-oriġinal.

It-18 ta' Ottubru, 1977

A site plan showing the mentioned immovable property is being published with this declaration.

(Sgd) GUIDO DE MARCO
President
5/11/2003

This site plan is being published on page 14,090.

Architect's Valuation (original in Maltese)

Land at Fgura

I have been instructed by the Commissioner of Land to assess under the Land Acquisition (Public Purposes) Ordinance (Chapter 136), the freehold value of the hereunder described land at Fgura, required by Government for a public purpose.

After inpecting the site and after taking into consideration the locality as well as other factors which could have a bearing on the value of the property described, I assess the freehold value as follows:

The following land at Fgura:

.....Omissis.....

9. A plot of land of the area of 565.9 square metres (0 tumoli, 3 sigħan, 0.2 kejliet), bounded on the North by property of Mrs Concetta Garzia, on the South partly by property of Mr Joseph Axisa and partly by property of Mrs Alfonsa Grech and on the West by property of Mr Emanuel Axisa

Assessed Lm 75.85,0


.....Omissis.....

This indicated land is shown on Land Drawing No. 193/74/2.

Signed O. Caruana Montaldo,
Architect and Civil Engineer
in the Department of Land

Extract from the original.

18th October, 1977

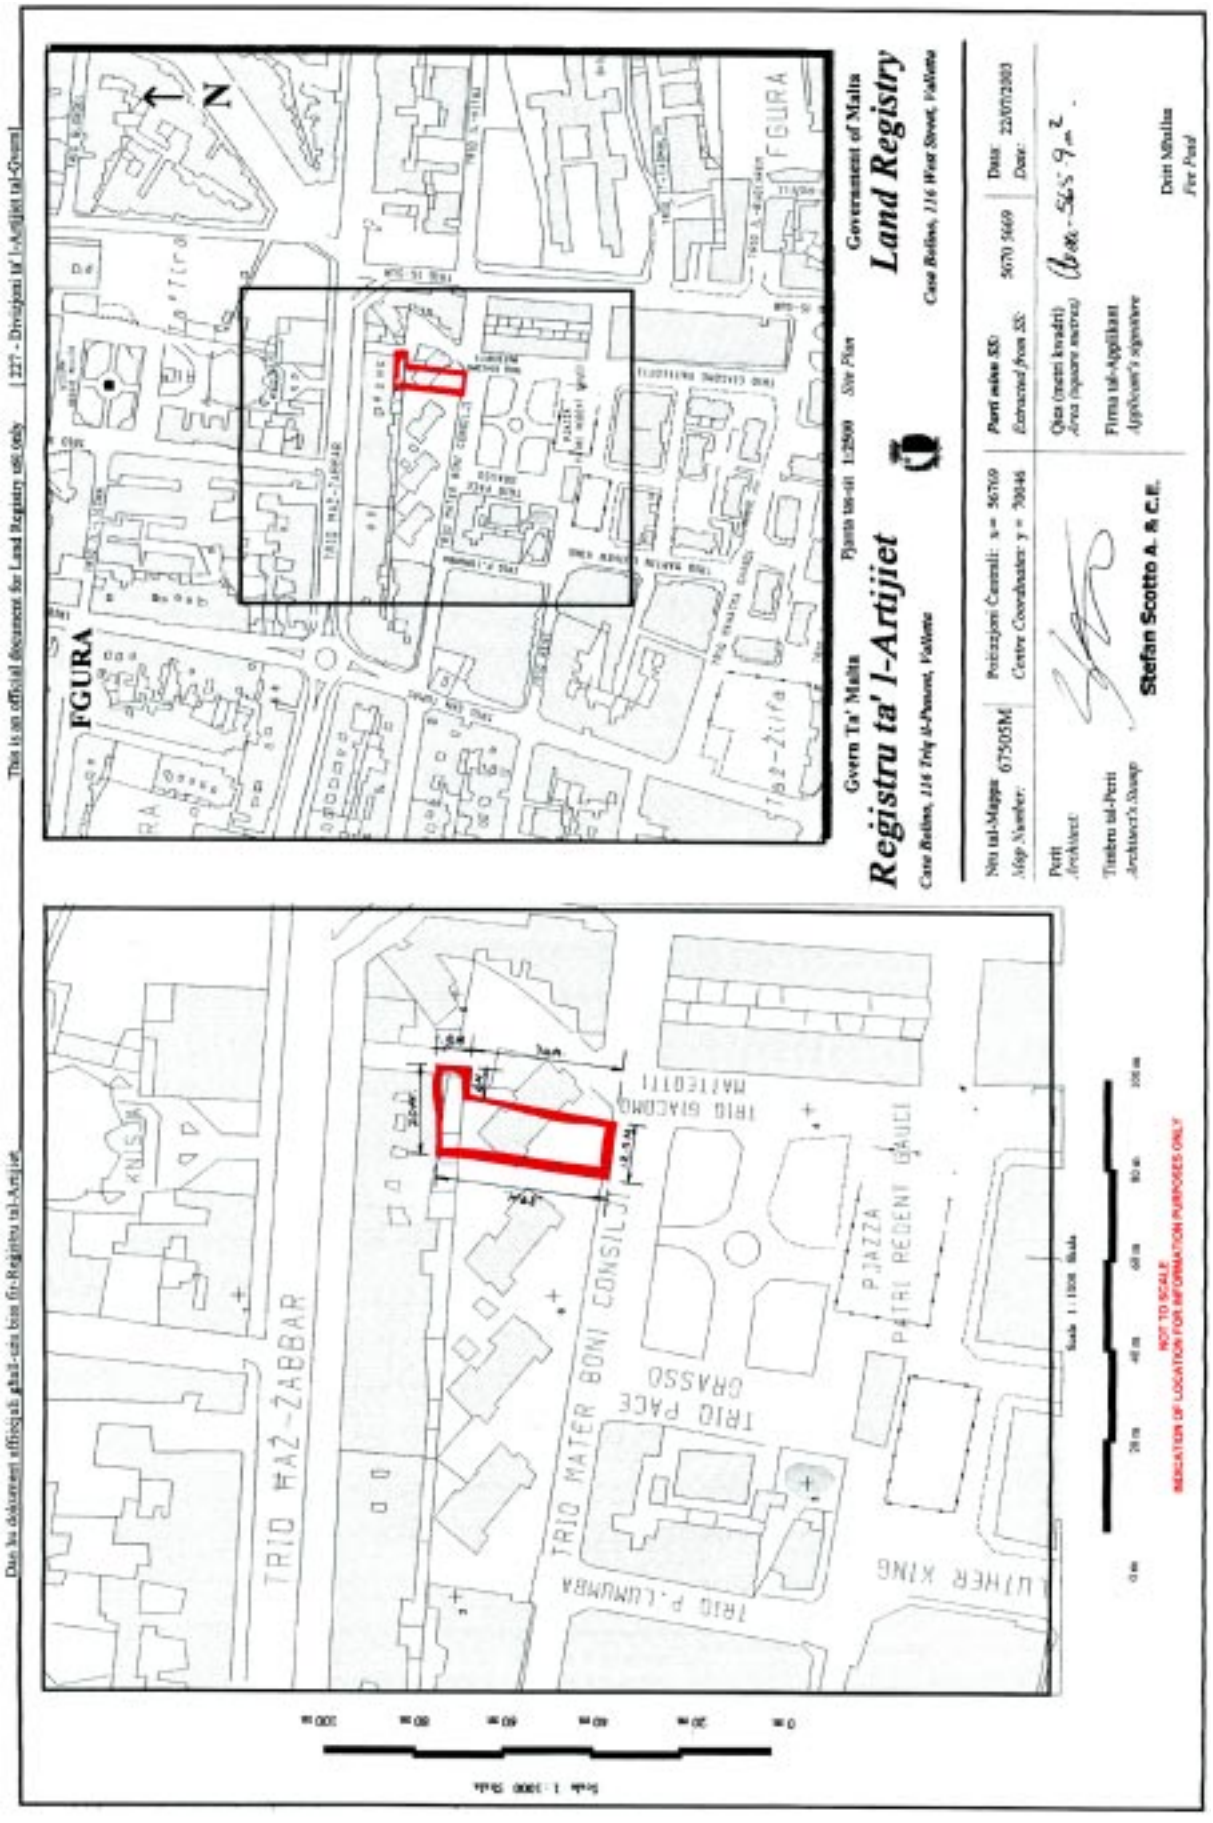
This is an official document for Land Registry use only | 227 - Divizjoni tal-Artijiet tal-Gvern |
Dan hu dokument ufficjali ghall-użu biss fir-Registru tal-Artijiet
Gvern Ta' Malta
Pjanta tas-sit 1:2500 Site Plan
Government of Malta
Registru ta' l-Artijiet
Land Registry
Cane Bolina, 116 Triq il-Pinnett, Valletta
Cane Bolina, 116 West Street, Valletta
Nru tal-Mappa 67505M
Map Number:
Koordinati Centrali: x = 36769
Centre Coordinates: y = 70046
Punti uzkoi XII
Extracted from XII:
5670 5669
Data 22/07/2003
Date:
Qisa (metri kwadri)
Area (square metres)
Firma tal-Applikant
Applicant's signature
Perit
Architect:
Timbru tal-Perit
Architect's Stamp
Stefan Scotto A. & C.E.
Dott Mikiha
Per Perit
FGURA
TRIO HAŻ-ŻABBAR
TRIO MATER BONI CONSILII
TRIO PACE GRASSO
PJAZZA PATRI REGENT GAUCI
TRIO GIACOMO MATTEOTTI
LUTHER KING
NOT TO SCALE
INDICATION OF LOCATION FOR INFORMATION PURPOSES ONLY

Nru. 1132

AKKWIST TA' ART

DIN id-dikjarazzjoni li ġejja, magħmula mill-President ta' Malta bis-saħħa ta' l-artikolu 3 ta' l-Ordinanza dwar l-Akkwist ta' l-Artijiet għal Skopijiet Pubbliċi (Kapitolu 88) hija ppubblikata skond u għall-finijiet ta' l-artikolu 9(1) ta' dik l-Ordinanza.

L-1 ta' Diċembru, 2003

(File No. L564/73/2D&I)

DIKJARAZZJONI MILL-PRESIDENT TA' MALTA

Illi b'dikjarazzjoni tal-Gvernatur Ġenerali tas-27 ta' Awissu, 1974, l-art hawn taħt imsemmija kienet dikjarata meħtieġa mill-awtorità kompetenti għal skop pubbliku skond id-dispożizzjonijiet ta' l-Ordinanza dwar l-Akkwist ta' Artijiet għal Skopijiet Pubbliċi (Kapitolu 88) u illi l-akkwist tagħha kellu jkun b'xiri assolut.

Deskrizzjoni ta' l-Art

L-art li ġejja fil-Fgura:–

1. Biċċa art tal-kejl ta' 213.7 metri kwadri, li tmiss mit-Tramuntana u mill-Punent ma' proprjetà tas-Sinjura Rosaria Formosa u mil-Lvant ma' proprjetà tas-Sur Emanuel Axisa, jew irjieħ aktar korretti.

L-art hawn fuq imsemmija tidher immarkata bħala *Plot* numru 4 fuq pjanta L.D. 193/74/2, li wieħed jista' jara fuq talba fid-Dipartiment ta' l-Artijiet, Auberge de Baviere, Valletta.

Illi d-Dikjarazzjoni tal-President ta' Malta odjerna qiegħda tiġi ppubblikata għall-fini ta' l-Att XI ta' l-2002.

Il-kumpens offrut hu ta' sebgħa u erbgħin Lira Maltija u erbgħa u ħamsin ċenteżmu (Lm47.54ċ) kif iffissat b'deċiżjoni tal-25 ta' Frar, 1994 mill-Bord ta' l-Arbitraġġ dwar l-Artijiet, liema deċiżjoni bidlet l-istima tal-Perit Arkitett Oscar Caruana Montaldo, A&C.E., li estratt tagħha qed jiġi ppubblikat ma' din id-dikjarazzjoni.

No. 1132

ACQUISITION OF LAND

THE following declaration, made by the President of Malta under section 3 of the Land Acquisition (Public Purposes) Ordinance (Chapter 88), is published in terms and for the purposes of section 9(1) thereof.

1st December, 2003

DECLARATION BY THE PRESIDENT OF MALTA

Whereas by declaration of Governor General dated 27th August, 1974, the undermentioned land had been declared as required by the competent authority for a public purpose in accordance with the provisions of the Land Acquisition (Public Purposes) Ordinance (Chapter 88) and that the acquisition thereof should have been by absolute purchase.

Description of the Land

The following land at Fgura:–

1. A plot of land of the area of 213.7 square metres, bounded on the North and West by property of Mrs Rosaria Formosa and on the East by property of Mr Emanuel Axisa, or more precise boundaries.

The above mentioned land is shown as Plot number 4 on plan 193/74/2, which may be seen on demand at the Land Department, Auberge de Baviere, Valletta.

Whereas the present Declaration by the President of Malta is being issued in terms of Act XI of 2002.

The compensation offered is forty seven Maltese Lira and fifty four cents (Lm47.54,0) as stipulated by a decision of the 25th February, 1994 by the Land Arbitration Board, which decision changed the valuation of Architect Oscar Caruana Montaldo, A&C.E., of which an extract is being published with this declaration.

Ma' din id-dikjarazzjoni qed tiġi annessa *site plan* ta' l-immobbli msemmija.

(Iff) GUIDO DE MARCO
President
5/11/2003

Din is-*site plan* qed tiġi ppubblikata f'paġna 14,093.

Stima tal-Perit (oriġinali bil-Malti)

Art fil-Fgura

Fuq struzzjonijiet tal-Kummissarju ta' l-Artijiet qiegħed nistma, skond l-Ordinanza dwar l-Akkwist ta' Artijiet għal Skopijiet Pubbliċi (Kapitolu 136) il-valur, liberu u frank ta' l-art hawn taħt deskritta fil-Fgura, meħtieġa mill-Gvern għal skop pubbliku.

Wara li spezzjonajt il-lok u wara li ħadt in konsiderazzjoni l-lokalità kif ukoll ħwejjeġ oħra li jista' jkollhom x'jaqsmu mal-valur tal-proprjetà deskritta, qiegħed nistma l-valur, liberu u frank, kif jidher hawn taħt:

L-art li ġejja fil-Fgura:

.....Omissis.....

4. Biċċa art tal-kejl ta' 213.7 metri kwadri (0 tumoli, 1 sigħ, 1.4 kejliet), li tmiss mit-Tramuntana u mill-Punent ma' proprjetà tas-Sinjura Rosaria Formosa u mil-Lvant ma' proprjetà tas-Sur Emanuel Axisa.

Stmata Lm 28.65,0

.....Omissis.....

Din l-art hija indikata fuq Land Drawing Nru. 193/74/2.

Iffirmat O. Caruana Montaldo,
Arkitett u Inġinier Ċivili
fid-Dipartiment ta' l-Artijiet

Estratt ta' l-oriġinal.

It-18 ta' Ottubru, 1977

A site plan showing the mentioned immovable property is being published with this declaration.

(Sgd) GUIDO DE MARCO
President
5/11/2003

This site plan is being published on page 14,093.

Architect's Valuation (original in Maltese)

Land at Fgura

I have been instructed by the Commissioner of Land to assess under the Land Acquisition (Public Purposes) Ordinance (Chapter 136), the freehold value of the hereunder described land at Fgura, required by Government for a public purpose.

After inpecting the site and after taking into consideration the locality as well as other factors which could have a bearing on the value of the property described, I assess the freehold value as follows:

The following land at Fgura:

.....Omissis.....

4. A plot of land of the area of 213.7 square metres (0 tumoli, 1 sigħ, 1.4 kejliet), bounded on the North and West by property of Mrs Rosaria Formosa and on the East by property of Mr Emanuel Axisa.

Assessed Lm 28.65,0


.....Omissis.....

This indicated land is shown on Land Drawing No. 193/74/2.

Signed O. Caruana Montaldo,
Architect and Civil Engineer
in the Department of Land

Extract from the original.

18th October, 1977

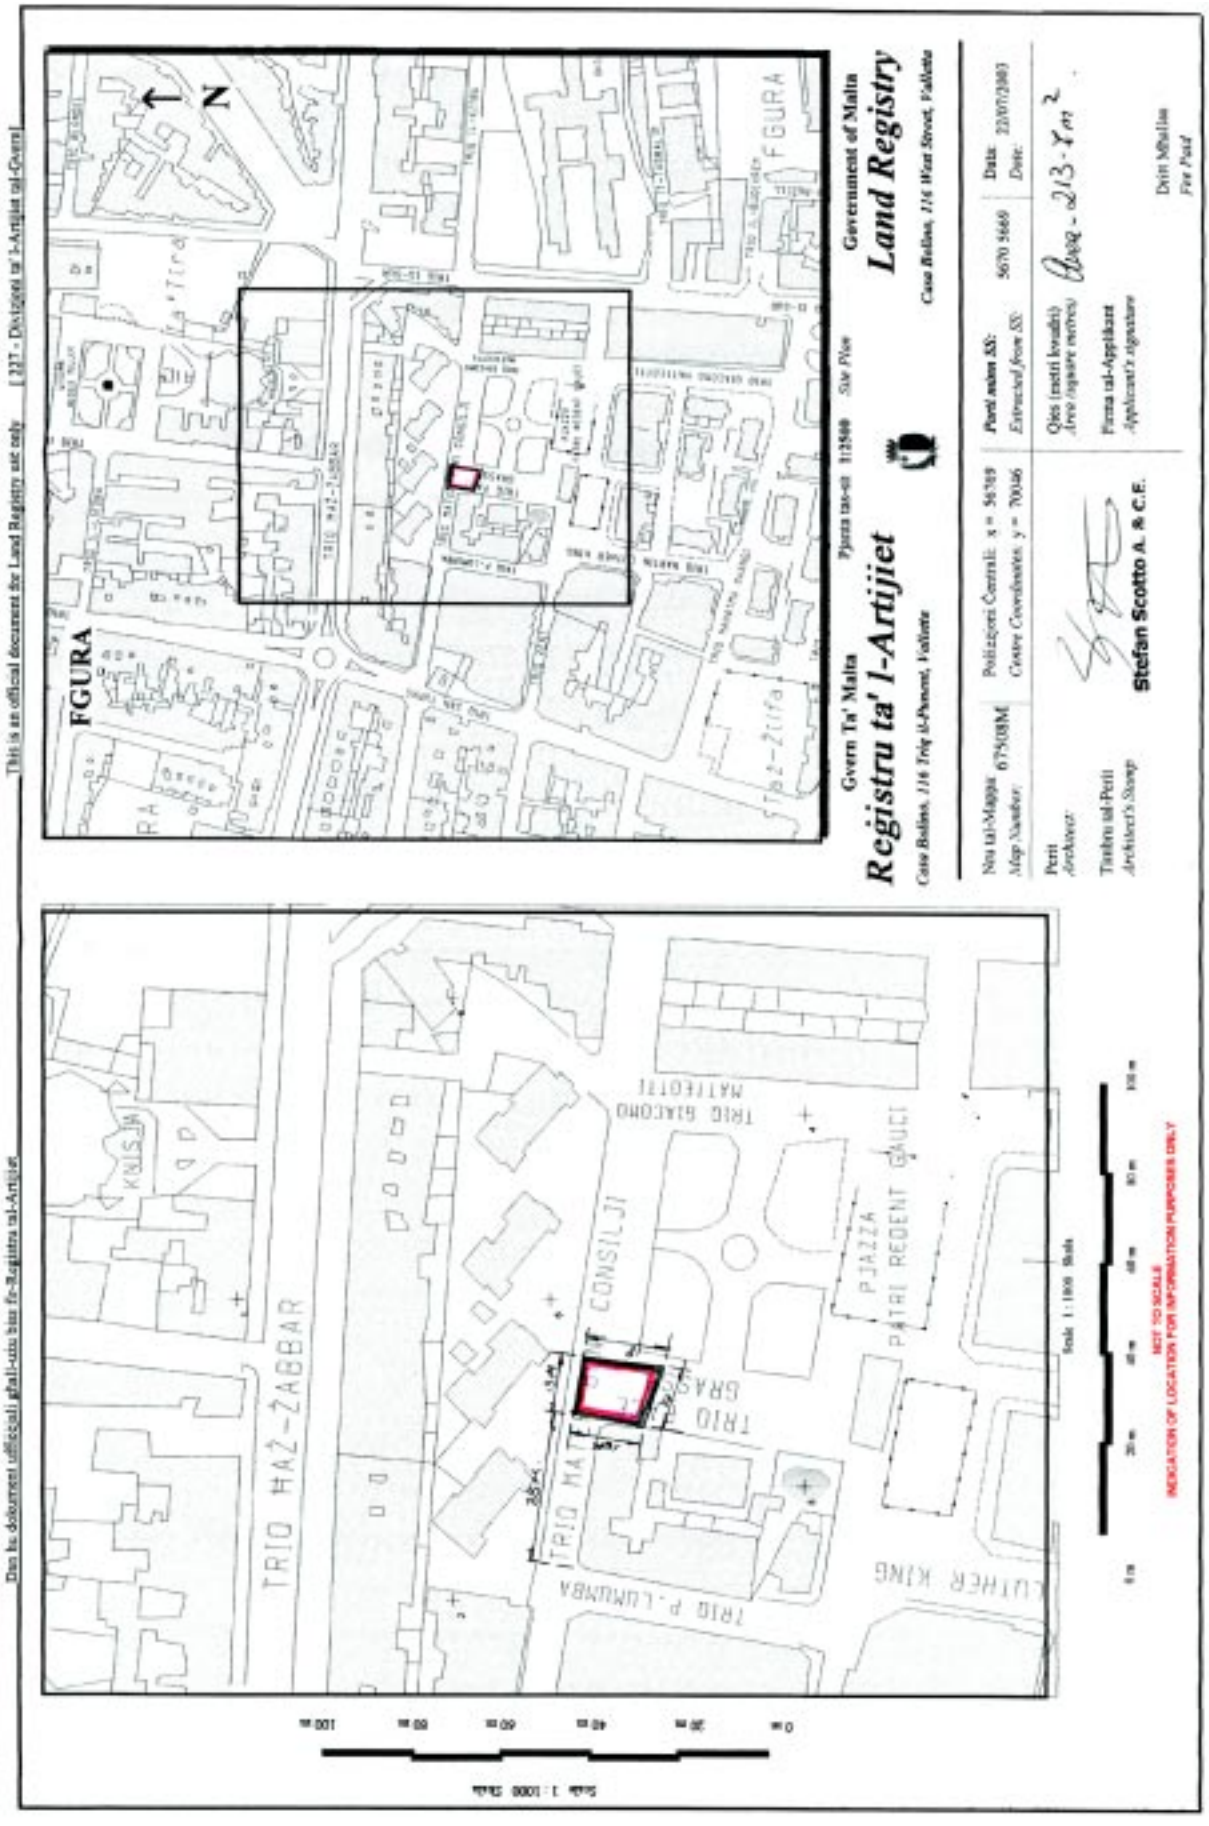
Dan ha dokument uffiċjali għall-użu biss fir-Reġistru tal-Artijiet
This is an official document for Land Registry use only
[337 - Direttorat tal-Artijiet tal-Gvern]
Gvern Ta' Malta
Reġistru ta' l-Artijiet
Government of Malta
Land Registry
FGURA
TRIO HAŻ-ŻABBAR
TRIO GIACOMO MATTEOTTI
PJAZZA PATRI REGENT GAUCI
TRIO CONSILJI
TRIO P. LUMUMBA
LUTHER KING
N
Scale 1:1000
NOT TO SCALE
INDICATION OF LOCATION FOR INFORMATION PURPOSES ONLY
Stefan Scotto A. & C.E.

Nru. 1133

AKKWIST TA' ART

DIN id-dikjarazzjoni li ġejja, magħmula mill-President ta' Malta bis-saħħa ta' l-artikolu 3 ta' l-Ordinanza dwar l-Akkwist ta' l-Artijiet għal Skopijiet Pubbliċi (Kapitolu 88) hija ppubblikata skond u għall-finijiet ta' l-artikolu 9(1) ta' dik l-Ordinanza.

L-1 ta' Diċembru, 2003

(File No. L862/73/15)

DIKJARAZZJONI MILL-PRESIDENT TA' MALTA

Illi b'dikjarazzjoni tal-President ta' Malta tal-21 ta' Jannar, 1975, l-art hawn taħt imsemmija kienet dikjarata meħtieġa mill-awtorità kompetenti għal skop pubbliku skond id-dispożizzjonijiet ta' l-Ordinanza dwar l-Akkwist ta' Artijiet għal Skopijiet Pubbliċi (Kapitolu 88) u illi l-akkwist tagħha kellu jkun b'xiri assolut.

Deskrizzjoni ta' l-Art

L-art li ġejja f'Ħ'Attard:–

1. Biċċa art tal-kejl ta' madwar 100 metru kwadru, li tmiss mill-Majjistral ma' proprjetà tas-Sur Luigi Camilleri, mill-Grigal ma' proprjetà ta' l-eredi ta' Michelina Said u min-Nofsinhar ma' proprjetà ta' l-eredi tan-Nutar Giovanni C. Chapelle jew irjieħ aktar korretti.

L-art hawn fuq imsemmija tidher murija bil-kulur ikħal u mmarkata bħala *plot* numru 15 fuq il-pjanta L.D. Nru. 6/75/A, li wieħed jista' jara fuq talba fid-Dipartiment ta' l-Artijiet, Auberge de Baviere, Valletta.

Illi d-Dikjarazzjoni tal-President ta' Malta odjerna qiegħda tiġi ppubblikata għall-fini ta' l-Att XI ta' l-2002.

Il-kumpens offrut hu ta' mitejn u sittin Lira Maltija (Lm260) skond l-istima tal-Perit Arkitett Joseph Mizzi, A&C.E., li hawn ma' din id-dikjarazzjoni.

No. 1133

ACQUISITION OF LAND

THE following declaration, made by the President of Malta under section 3 of the Land Acquisition (Public Purposes) Ordinance (Chapter 88), is published in terms and for the purposes of section 9(1) thereof.

1st December, 2003

DECLARATION BY THE PRESIDENT OF MALTA

Whereas by declaration of the President of Malta dated 21st January, 1975, the undermentioned land had been declared as required by the competent authority for a public purpose in accordance with the provisions of the Land Acquisition (Public Purposes) Ordinance (Chapter 88) and that the acquisition thereof should have been by absolute purchase.

Description of the Land

The following land at Attard:–

1. A plot of land of the area of about 100 square metres, bounded on the North West by property of Mr Luigi Camilleri, on the North East by property of the heirs of Michelina Said and on the South by property of the heirs of Notary Giovanni C. Chapelle, or more precise boundaries.

The above mentioned land is shown shown with the colour blue and marked as plot number 15 on plan L.D. 6/75/A, which may be seen on demand at the Land Department, Auberge de Baviere, Valletta.

Whereas the present Declaration by the President of Malta is being issued in terms of Act XI of 2002.

The compensation offered is two hundred and sixty Maltese Lira (Lm260) according to the valuation with this declaration as made by architect Joseph Mizzi, A&C.E.

Ma' din id-dikjarazzjoni qed tiġi annessa *site plan* ta' l-immobbli msemmija.

Din id-Dikjarazzjoni qed tissostitwixxi d-Dikjarazzjoni ta' l-Aġent President ta' Malta skond in-Notifikazzjoni tal-Gvern Nru. 513 tad-19 ta' Ġunju, 2003 peress li l-istima li kienet saret mill-Perit Joseph Mizzi A&C.E. datata 26 ta' Marzu, 2003 kienet erronea, fis-sens li kemm il-konfigurazzjoni ta' l-art kif ukoll il-kejl ta' l-art kienu skoretti u konsegwentament l-istima kienet skoretta.

(Iff) GUIDO DE MARCO
President
5/11/2003

Din is-*site plan* qed tiġi ppubblikata f'paġna 14,096.

Stima tal-Perit (oriġinali bil-Malti)

Akkwist ta' art f'Ħ'Attard

Fuq struzzjonijiet tal-Kummissarju ta' l-Artijiet, skond l-Ordinanza dwar l-Akkwist ta' Artijiet għal Skopijiet Pubbliċi, qiegħed niffissa l-valur liberu u frank tal-proprjetà hawn taħt deskritta f'Ħ'Attard, li hija meħtieġa mill-Gvern għal skop pubbliku, u dan wara li ħadt in konsiderazzjoni l-lokalità, kif ukoll ħwejjeġ oħra li jista' jkollhom x'jaqsmu mal-valur ta' l-istess proprjetà:

Biċċa art tal-kejl ta' madwar 100 metru kwadru, li tmiss mill-Majjistral ma' proprjetà tas-Sur Luigi Camilleri, mill-Grigal ma' proprjetà ta' l-eredi ta' Michelina Said u min-Nofsinhar ma' proprjetà ta' l-eredi tan-Nutar Giovanni C. Chapelle, liema art hija meqjusa bħala art agrikola fit-termini ta' l-Ordinanza dwar l-Akkwist ta' Artijiet u hija murija bil-kulur ikħal fuq il-pjanta L.D. 6/75/A, hija stmata għall-valur ta' mitejn u sittin Lira Maltija (Lm260).

Iffirmat Joseph Mizzi, A&C.E.

Is-17 ta' Settembru, 2003

A site plan showing the mentioned immovable property is being published with this declaration.

This declaration is substituting the Declaration of the Acting President of Malta according to the Government Notice No. 513 of the 19th June, 2003 due to the fact that the valuation as made by Architect Joseph Mizzi A&C.E. dated 26th March, 2003 was incorrect, in the sense that the configuartion of the land as well as the area of the land were not correct and consequently the valuation was incorrect.

(Sgd) GUIDO DE MARCO
President
5/11/2003

This site plan is being published on page 14,096.

Architect's Valuation (original in Maltese)

Acquisition of land at Attard

I have been instructed by the Commissioner of Land to assess under the Land Acquisition (Public Purposes) Ordinance, the freehold value of the hereunder described property at Attard, required by Government for a public purpose. After taking into consideration the locality as well as other factors which could have a bearing on the value of the property described, I assess the freehold value as follows:


A plot of land of the area of about 100 square metres, bounded on the North West by property of Mr Luigi Camilleri, on the North East by property of the heirs of Michelina Said and on the South by property of the heirs of Notary Giovanni C. Chapelle, which land is considered as agricultural land in terms of the Land Acquisition Ordinance and is shown with the colour blue on plan L.D. 6/75/A, is assessed at the price of two hundred and sixty Maltese Lira (Lm260)


Signed Joe Mizzi, A&C.E.

17th September, 2003

Dan hu dokument uffiċjali għall-użu biss fir-Reġistru tal-Artijiet

This is an official document for Land Registry use only [227 - Diviżjoni ta' l-Artijiet tal-Gvern]

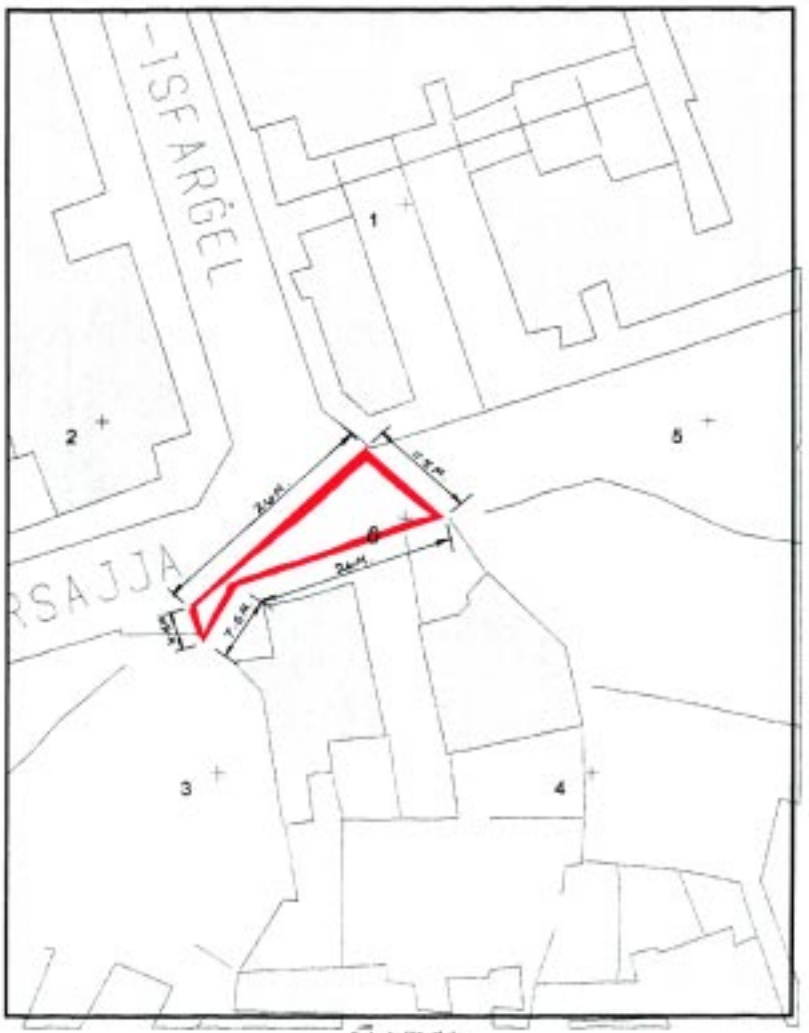

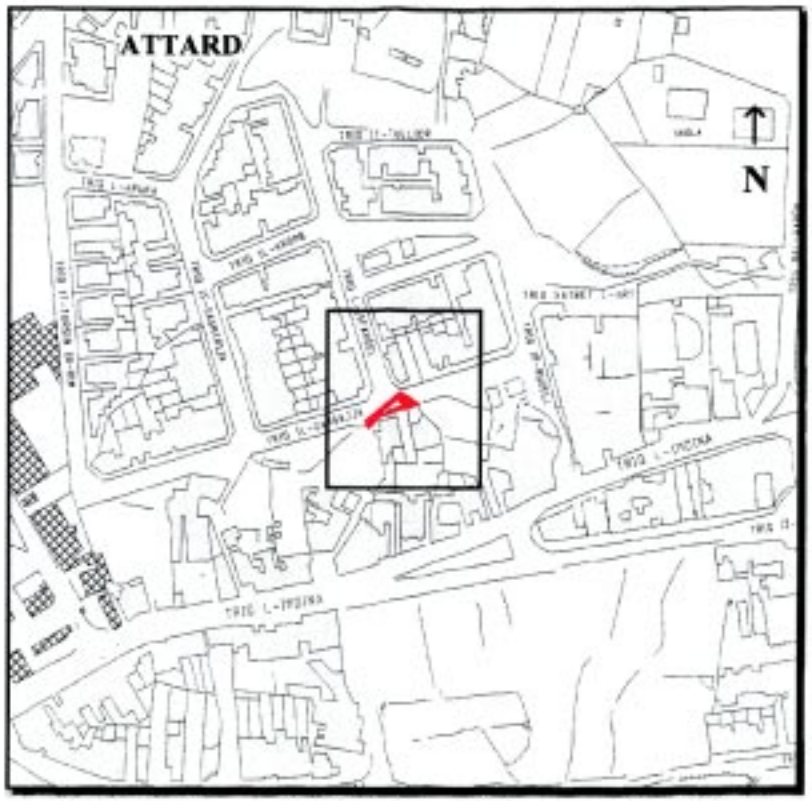

Gvern Ta' Malta — Pjanta tas-sit 1:2500 *Site Plan* — Government of Malta

Reġistru ta' l-Artijiet — **Land Registry**

Casa Bolino, 116 Triq il-Punent, Valletta — *Casa Bolino, 116 West Street, Valletta*

Nru tal-Mappa: *Map Number:* 68542M	Pożizzjoni Ċentrali: x = 49411 *Centre Coordinates:* y = 72090	*Parti mine SS:* *Extracted from SS:* 4872	Data: *Date:* 02/10/2003
Perit *Architect:*		Qies (metri kwadri) *Area (square metres):*	Circa - 100m².
Timbru tal-Perit *Architect's Stamp:* Stefan Scotto A. & C.E.		Firma tal-Applikant *Applicant's signature*	

Dritt Mħallas
Fee Paid

Nru. 1134

AKKWIST TA' ART

DIN id-dikjarazzjoni li ġejja, magħmula mill-President ta' Malta bis-saħħa ta' l-artikolu 3 ta' l-Ordinanza dwar l-Akkwist ta' l-Artijiet għal Skopijiet Pubbliċi (Kapitolu 88) hija ppubblikata skond u għall-finijiet ta' l-artikolu 9(1) ta' dik l-Ordinanza.

L-1 ta' Diċembru, 2003

(File No. L80/89/III/1)

DIKJARAZZJONI MILL-PRESIDENT TA' MALTA

Jiena hawnhekk niddikjara li l-art hawn taħt imsemmija hija meħtieġa mill-awtorità kompetenti għal skop pubbliku skond id-dispożizzjonijiet ta' l-Ordinanza dwar l-Akkwist ta' Artijiet għal Skopijiet Pubbliċi (Kapitolu 88) u illi l-akkwist tagħha għandu jkun b'xiri assolut.

Deskrizzjoni ta' l-Art

L-art li ġejja f'Bormla:–

1. Biċċa art tal-kejl ta' madwar 37 metru kwadru, li tmiss mit-Tramuntana ma' Triq San Mark, mill-Punent ma' Triq Hanover u mil-Lvant ma' proprjetà ta' Pauline Rapinett jew irjieħ aktar korretti.

L-art hawn fuq imsemmija tidher murija bil-kulur aħmar u mmarkata bħala *plot* numru '1' fuq il-pjanta P.D. 94_2002, li wieħed jista' jara fuq talba fid-Dipartiment ta' l-Artijiet, Auberge de Baviere, Valletta.

Illi d-Dikjarazzjoni tal-President ta' Malta odjerna qiegħda tiġi ppubblikata għall-fini ta' l-Att XI ta' l-2002.

Il-kumpens offrut hu ta' tlett elef u hames mitt Lira Maltija

No. 1134

ACQUISITION OF LAND

THE following declaration, made by the President of Malta under section 3 of the Land Acquisition (Public Purposes) Ordinance (Chapter 88), is published in terms and for the purposes of section 9(1) thereof.

1st December, 2003

DECLARATION BY THE PRESIDENT OF MALTA

I hereby declare that the undermentioned land is required by the competent authority for a public purpose in accordance with the provisions of the Land Acquisition (Public Purposes) Ordinance (Chapter 88) and that the acquisition thereof should be by absolute purchase.

Description of the Land

The following land at Cospicua:–

1. A plot of land of the area of about 37 square metres, bounded on the North by Triq San Mark, on the West by Triq Hanover and on the East by property of Pauline Rapinett, or more precise boundaries.

The above mentioned land is shown with the colour red and marked as plot number '1' on plan P.D. 94_2002, which may be seen on demand at the Land Department, Auberge de Baviere, Valletta.

Whereas the present Declaration by the President of Malta is being issued in terms of Act XI of 2002.

The compensation offered is three thousand and five hundred

(Lm3,500) skond l-istima tal-Perit Arkitett Fred H. Valentino, A&C.E., li hawn ma' din id-dikjarazzjoni.

Ma' din id-dikjarazzjoni qed tiġi annessa *site plan* ta' l-immobbli msemmija.

(Iff) GUIDO DE MARCO
President
5/11/2003

Din is-*site plan* qed tiġi ppubblikata f'paġna 14,099.

Stima tal-Perit (oriġinali bil-Malti)

Akkwist ta' art f'Bormla

Fuq struzzjonijiet tal-Kummissarju ta' l-Artijiet, skond l-Ordinanza dwar l-Akkwist ta' Artijiet għal Skopijiet Pubbliċi, qiegħed niffissa l-valur liberu u frank tal-proprjetà hawn taħt deskritta f'Bormla, li hija meħtieġa mill-Gvern għal skop pubbliku, u dan wara li ħadt in konsiderazzjoni l-lokalità, kif ukoll ħwejjeġ oħra li jista' jkollhom x'jaqsmu mal-valur ta' l-istess proprjetà:

Plot Nru. 1. Biċċa art tal-kejl ta' madwar 37 metru kwadru, li tmiss mit-Tramuntana ma' Triq San Mark, mill-Punent ma' Triq Hanover u mil-Lvant ma' proprjetà ta' Pauline Rapinett, liema art hija meqjusa bħala art fabbrikabbli fit-termini ta' l-Ordinanza dwar l-Akkwist ta' Artijiet u hija murija bl-aħmar u mmarkata bħala *plot* numru '1' fuq il-pjanta P.D. 94_2002, hija stmata għall-valur ta' tlett elef u ħames mitt Lira Maltija (Lm3,500).

.....Omissis.....

Iffirmat Fred H. Valentino, A&C.E.

Estratt ta' l-oriġinal.

Il-5 ta' Frar, 2003

Maltese Lira (Lm3,500) according to the valuation with this declaration as made by architect Fred H. Valentino, A&C.E.

A site plan showing the mentioned immovable property is being published with this declaration.

(Sgd) GUIDO DE MARCO
President
5/11/2003

This site plan is being published on page 14,099.

Architect's Valuation (original in Maltese)

Acquisition of land at Bormla

I have been instructed by the Commissioner of Land to assess under the Land Acquisition (Public Purposes) Ordinance, the freehold value of the hereunder described property at Cospicua, required by Government for a public purpose. After taking into consideration the locality as well as other factors which could have a bearing on the value of the property described, I assess the freehold value as follows:

Plot No. 1. A plot of land of the area of about 37 square metres, bounded on the North by Triq San Mark, on the West by Triq Hanover and on the East by property of Pauline Rapinett, which land is considered as a building site in terms of the Land Acquisition Ordinance and is shown in red on plan marked as plot number '1' P.D. 94_2002, is assessed at the price of three thousand and five hundred Maltese Lira (Lm3,500).

.....Omissis.....


Signed Fred H. Valentino, A&C.E.

Extract from the original.


5th February, 2003

Dan hu dokument uffiċjali għall-użu biss fir-Reġistru tal-Artijiet

This is an official document for Land Registry use only [127 - Diviżjoni ta' l-Artijiet tal-Gvern]

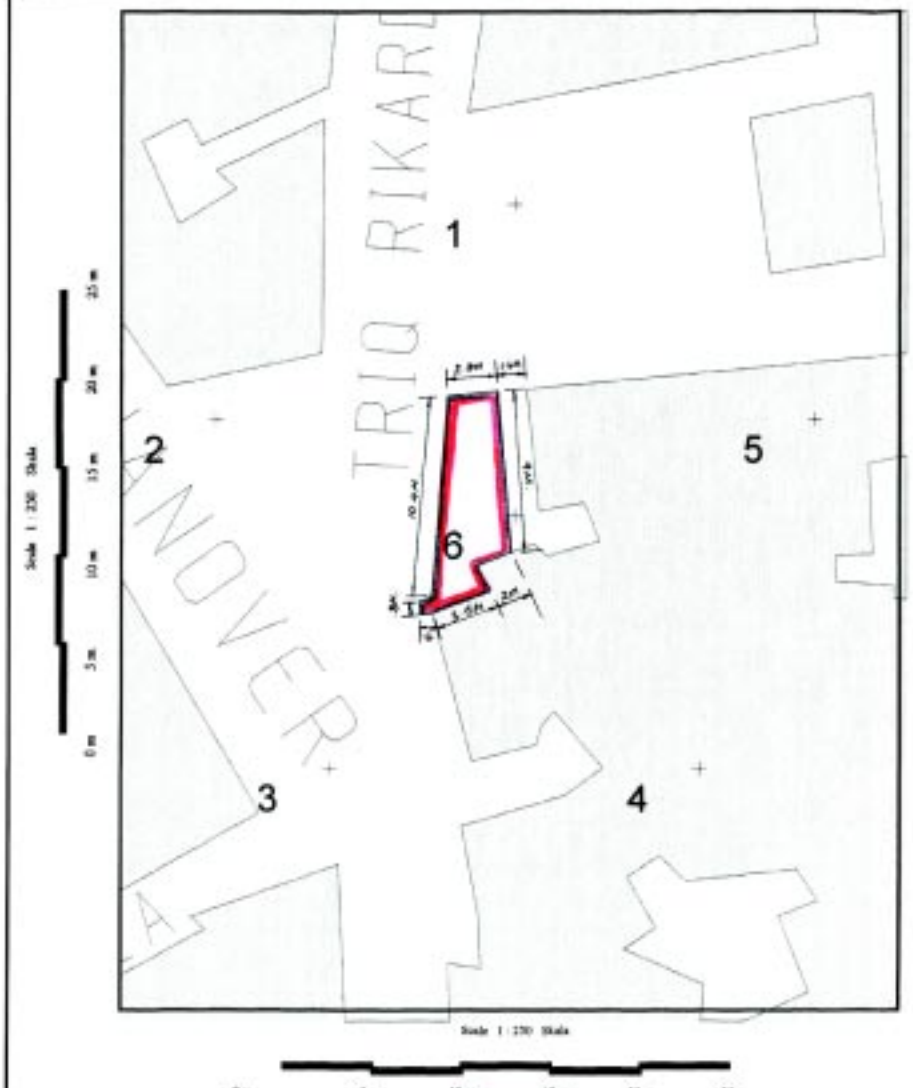

NOT TO SCALE
INDICATION OF LOCATION FOR INFORMATION PURPOSES ONLY

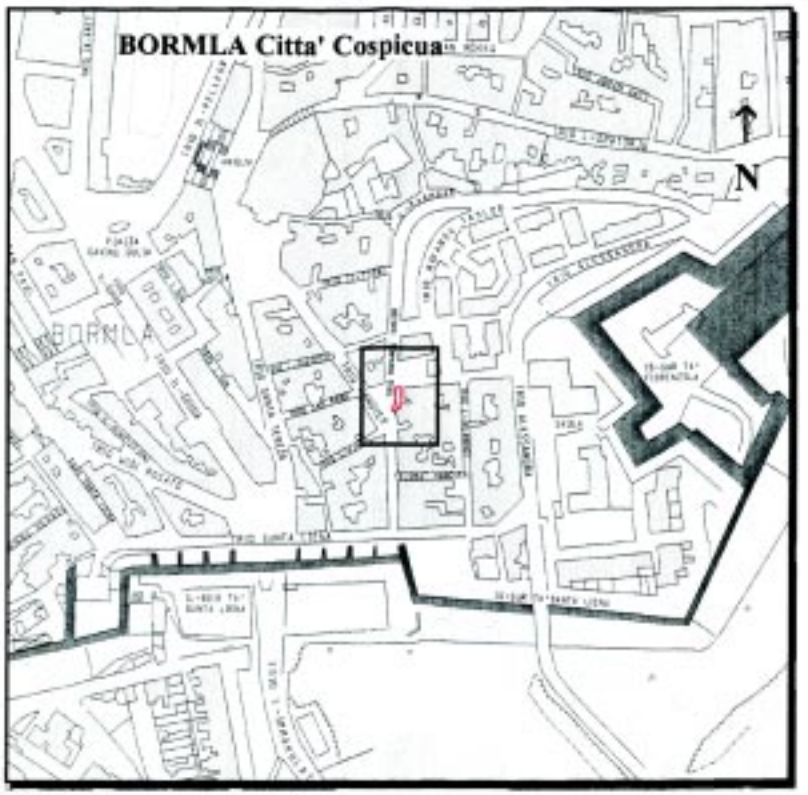

Gvern Ta' Malta — Pjanta tas-sit 1:2500 *Site Plan* — Government of Malta

Reġistru ta' l-Artijiet
Casa Bolino, 116 Triq il-Punent, Valletta

Land Registry
Casa Bolino, 116 West Street, Valletta

Nru tal-Mappa: *Map Number:* 67535M	Pożizzjoni Ċentrali: x = 56874 *Centre Coordinates:* y = 70947	*Parti minn SS:* *Extracted from SS:* 5670		Data: *Date:* 23/07/2003
Perit: *Architect:*		Qies (metri kwadri) *Area (square metres)*	Area 37m²	
Timbru tal-Perit: *Architect's Stamp*	Stefan Scotto A. & C.E.	Firma tal-Applikant: *Applicant's signature*		
			Dritt Mhallas: *Fee Paid*	

Nru. 1135

AKKWIST TA' ART

DIN id-dikjarazzjoni li ġejja, magħmula mill-President ta' Malta bis-saħħa ta' l-artikolu 3 ta' l-Ordinanza dwar l-Akkwist ta' l-Artijiet għal Skopijiet Pubbliċi (Kapitolu 88) hija ppubblikata skond u għall-finijiet ta' l-artikolu 9(1) ta' dik l-Ordinanza.

L-1 ta' Diċembru, 2003

(File No. L80/89/III/2)

DIKJARAZZJONI MILL-PRESIDENT TA' MALTA

Jiena hawnhekk niddikjara li l-art hawn taħt imsemmija hija meħtieġa mill-awtorità kompetenti għal skop pubbliku skond id-dispożizzjonijiet ta' l-Ordinanza dwar l-Akkwist ta' Artijiet għal Skopijiet Pubbliċi (Kapitolu 88) u illi l-akkwist tagħha għandu jkun b'xiri assolut.

Deskrizzjoni ta' l-Art

L-art li ġejja f'Bormla:–

1. Biċċa art tal-kejl ta' madwar 13-il metru kwadru, li tmiss mill-Punent u min-Nofsinhar ma' Triq Hanover u mil-Lvant ma' proprjetà ta' Salvatore Azzopardi jew irjieħ aktar korretti.

L-art hawn fuq imsemmija tidher murija bil-kulur aħmar u mmarkata bħala *plot* numru '2' fuq il-pjanta P.D. 94_2002, li wieħed jista' jara fuq talba fid-Dipartiment ta' l-Artijiet, Auberge de Baviere, Valletta.

Illi d-Dikjarazzjoni tal-President ta' Malta odjerna qiegħda tiġi ppubblikata għall-fini ta' l-Att XI ta' l-2002.

Il-kumpens offrut hu ta' elf, mitejn u ħamsin Lira Maltija

No. 1135

ACQUISITION OF LAND

THE following declaration, made by the President of Malta under section 3 of the Land Acquisition (Public Purposes) Ordinance (Chapter 88), is published in terms and for the purposes of section 9(1) thereof.

1st December, 2003

DECLARATION BY THE PRESIDENT OF MALTA

I hereby declare that the undermentioned land is required by the competent authority for a public purpose in accordance with the provisions of the Land Acquisition (Public Purposes) Ordinance (Chapter 88) and that the acquisition thereof should be by absolute purchase.

Description of the Land

The following land at Cospicua:–

1. A plot of land of the area of about 13 square metres, bounded on the West and on the South by Triq Hanover and on the East by property of Salvatore Azzopardi, or more precise boundaries.

The above mentioned land is shown with the colour red and marked as plot number '2' on plan P.D. 94_2002, which may be seen on demand at the Land Department, Auberge de Baviere, Valletta.

Whereas the present Declaration by the President of Malta is being issued in terms of Act XI of 2002.

The compensation offered is one thousand, two hundred and

(Lm1,250) skond l-istima tal-Perit Arkitett Fred H. Valentino, A&C.E., li hawn ma' din id-dikjarazzjoni.

Ma' din id-dikjarazzjoni qed tiġi annessa *site plan* ta' l-immobbli msemmija.

(Iff) GUIDO DE MARCO
President
5/11/2003

Din is-*site plan* qed tiġi ppubblikata f'paġna 14,102.

Stima tal-Perit (oriġinali bil-Malti)

Akkwist ta' art f'Bormla

Fuq struzzjonijiet tal-Kummissarju ta' l-Artijiet, skond l-Ordinanza dwar l-Akkwist ta' Artijiet għal Skopijiet Pubbliċi, qiegħed niffissa l-valur liberu u frank tal-proprjetà hawn taħt deskritta f'Bormla, li hija meħtieġa mill-Gvern għal skop pubbliku, u dan wara li ħadt in konsiderazzjoni l-lokalità, kif ukoll ħwejjeġ oħra li jista' jkollhom x'jaqsmu mal-valur ta' l-istess proprjetà:

.....Omissis.....

Plot Nru. 2. Biċċa art tal-kejl ta' madwar 13-il metru kwadru, li tmiss mill-Punent u min-Nofsinhar ma' Triq Hanover u mil-Lvant ma' proprjetà ta' Salvatore Azzopardi, liema art hija meqjusa bħala art fabbrikabbli fit-termini ta' l-Ordinanza dwar l-Akkwist ta' Artijiet u hija murija bl-aħmar u mmarkata bħala *plot* numru '2' fuq il-pjanta P.D. 94_2002, hija stmata għall-valur ta' elf, mitejn u ħamsin Lira Maltija (Lm1,250).

Iffirmat Fred H. Valentino, A&C.E.

Estratt ta' l-oriġinal

Il-5 ta' Frar, 2003

fifty Maltese Lira (Lm1,250) according to the valuation with this declaration as made by architect Fred H. Valentino, A&C.E.

A site plan showing the mentioned immovable property is being published with this declaration.

(Sgd) GUIDO DE MARCO
President
5/11/2003

This site plan is being published on page 14,102.

Architect's Valuation (original in Maltese)

Aqcuisition of land at Cospicua

I have been instructed by the Commissioner of Land to assess under the Land Acquisition (Public Purposes) Ordinance, the freehold value of the hereunder described property at Cospicua, required by Government for a public purpose. After taking into consideration the locality as well as other factors which could have a bearing on the value of the property described, I assess the freehold value as follows:

.....Omissis.....

Plot No. 2. A plot of land of the area of about 13 square metres, bounded on the West and on the South by Triq Hanover and on the East by property of Salvatore Azzopardi, which land is considered as a building site in terms of the Land Acquisition Ordinance and is shown in red on plan marked as plot number '2' P.D. 94_2002, is assessed at the price of one thousand, two hundred and fifty Maltese Lira (Lm1,250).


Signed Fred H. Valentino, A&C.E.

Extract from the original

5th February, 2003

Dan hu dokument uffiċjali għall-użu biss fir-Reġistru tal-Artijiet

This is an official document for Land Registry use only [227 - Diviżjoni ta' l-Artijiet tal-Gvern]

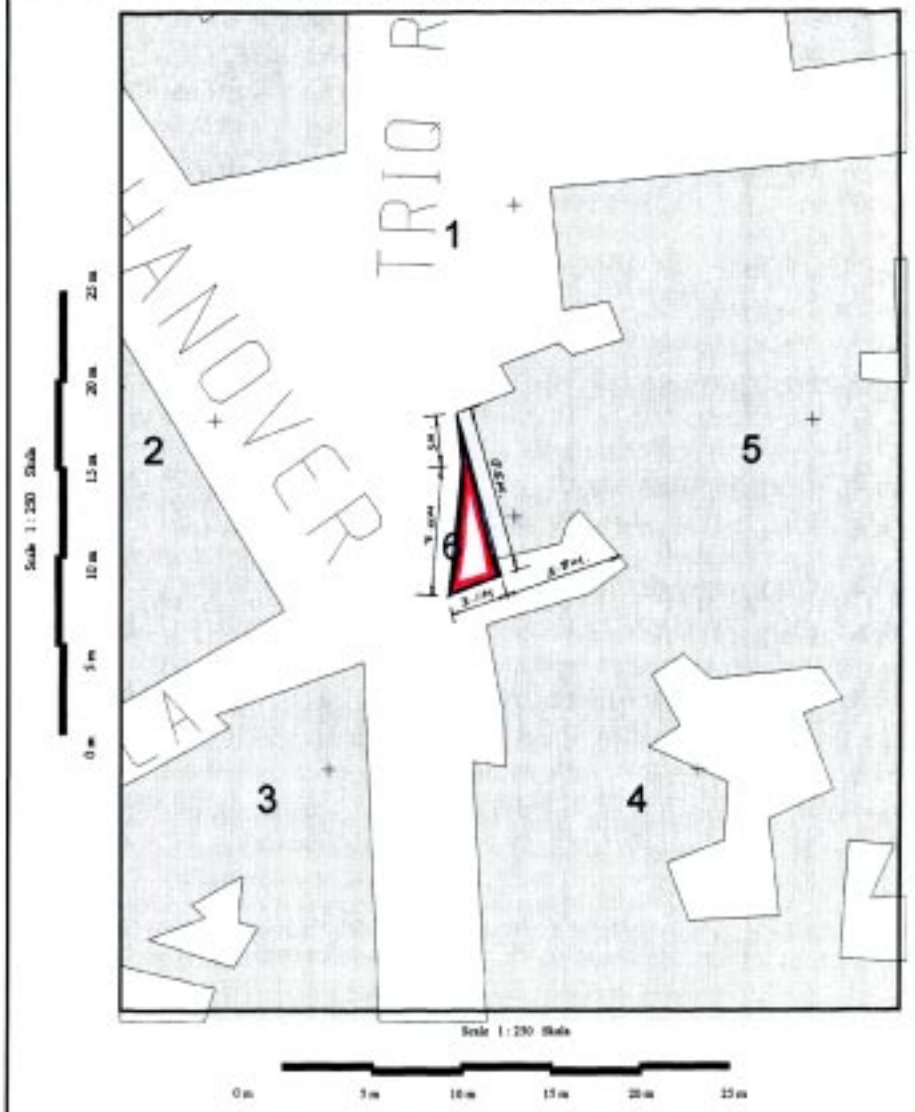



Gvern Ta' Malta — Pjanta tas-sit 1:2500 *Site Plan* — Government of Malta

Reġistru ta' l-Artijiet — **Land Registry**

Casa Bolino, 116 Triq il-Punent, Valletta — *Casa Bolino, 116 West Street, Valletta*

Nru tal-Mappa *Map Number:* 67536M	Pożizzjoni Ċentrali: x = 56872 *Centre Coordinates:* y = 70936	*Parti mis-SS:* *Extracted from SS:* 5670	Data: *Date:* 23/07/2003

Periti *Architect:*

Timbru tal-Perit *Architect's Stamp*

Stefan Scotto A. & C.E.

Qies (metri kwadri) *Area (square metres)* Circa 13m².

Firma tal-Applikant *Applicant's signature*

Drit Mħallas *Fee Paid*

Nru. 1136

AKKWIST TA' ART

DIN id-dikjarazzjoni li ġejja, magħmula mill-President ta' Malta bis-saħħa ta' l-artikolu 3 ta' l-Ordinanza dwar l-Akkwist ta' l-Artijiet għal Skopijiet Pubbliċi (Kapitolu 88) hija ppubblikata skond u għall-finijiet ta' l-artikolu 9(1) ta' dik l-Ordinanza.

L-1 ta' Diċembru, 2003
(File No. L382/89/1)

DIKJARAZZJONI MILL-PRESIDENT TA' MALTA

Illi b'dikjarazzjoni tal-President ta' Malta tat-30 ta' Novembru, 1989, l-art hawn taħt imsemmija kienet dikjarata meħtieġa mill-awtorità kompetenti għal skop pubbliku skond id-dispożizzjonijiet ta' l-Ordinanza dwar l-Akkwist ta' Artijiet għal Skopijiet Pubbliċi (Kapitolu 88) u illi l-akkwist tagħha kellu jkun b'xiri assolut.

Deskrizzjoni ta' l-Art

Il-proprjetà li ġejja fil-Floriana:–

Id-dirett dominju perpetwu ta' 32c3m impost fuq il-fond Nru. 57 fi Triq il-Konservatorju kif jidher fuq il-pjanta markata L.D.252/89, li wieħed jista' jara fuq talba fid-Dipartiment ta' l-Artijiet, Auberge de Baviere, Valletta.

Illi d-Dikjarazzjoni tal-President ta' Malta odjerna qiegħda tiġi ppubblikata għall-fini ta' l-Att XI ta' l-2002.

Il-kumpens offrut għad-dirett dominju perpetwu hu ta' sitt Liri Maltin u sitta u erbgħin ċenteżmu (Lm6.46,0) skond l-istima tal-Perit Arkitett Oscar Caruana Montaldo, A&C.E., li hawn ma' din id-dikjarazzjoni.

Ma' din id-dikjarazzjoni qed tiġi annessa *site plan* ta' l-immobbli msemmija.

(Iff) GUIDO DE MARCO
President
5/11/2003

No. 1136

ACQUISITION OF LAND

THE following declaration, made by the President of Malta under section 3 of the Land Acquisition (Public Purposes) Ordinance (Chapter 88), is published in terms and for the purposes of section 9(1) thereof.

1st December, 2003

DECLARATION BY THE PRESIDENT OF MALTA

Whereas by declaration of Governor General dated 30th November, 1989, the undermentioned land had been declared as required by the competent authority for a public purpose in accordance with the provisions of the Land Acquisition (Public Purposes) Ordinance (Chapter 88) and that the acquisition thereof should have been by absolute purchase.

Description of the Land

The following land at Floriana:–

The perpetual direct dominium of 32c3m imposed on the premises No. 57 in Triq il-Konservatorju as shown on plan marked L.D.252/89, which may be seen on demand at the Land Department, Auberge de Baviere, Valletta.

Whereas the present Declaration by the President of Malta is being issued in terms of Act XI of 2002.

The compensation offered for the perpetual direct dominium is six Maltese Lira and forty six cents (Lm6.46,0) according to the valuation with this declaration as made by Architect Oscar Caruana Montaldo, A&C.E., of which an extract is being published with this declaration.

A site plan showing the mentioned immovable property is being published with this declaration.

(Sgd) GUIDO DE MARCO
President
5/11/2003

Din is-*site plan* qed tiġi ppubblikata f'paġn 14,105.

Stima tal-Perit (oriġinali bil-Malti)

Art fil-Floriana

Fuq struzzjonijiet tal-Kummissarju ta' l-Artijiet qieghed nistma, skond l-Ordinanza dwar l-Akkwist ta' Artijiet għal Skopijiet Pubbliċi (Kapitolu 88) il-valur, liberu u frank ta' l-art hawn taħt deskritta fil-Florjana, meħtieġa mill-Gvern għal skop pubbliku.

Wara li spezzjonajt il-lok u wara li ħadt in konsiderazzjoni l-lokalità kif ukoll ħwejjeġ oħra li jista' jkollhom x'jaqsmu mal-valur tal-proprjetà deskritta, qieghed nistma l-valur, liberu u frank, kif jidher hawn taħt:

Il-Fond Nru 57, Triq il-Konservatorju;

1795.00,0

Dan il-fond huwa soġġett għal Lm0.32,3 ċens perpetwu fis-sena u għalhekk is-somma ta' Lm1795.00,0 għandha tinqasam kif ġej:

a) Lm6.46, 0 għad-Dirett Dominju Perpetwu
u b) Lm1788.54, 0 għall-Utili Dominju Perpetwu.

Din il-proprjetà hija indikata fuq Land Drawing Nru. 252/89.

Iffirmat O. Caruana Montaldo,
Arkitett u Inġinier Ċivili
fid-Dipartiment ta' l-Artijiet

N.B. Dan ir-rapport qieghed jissostitwixxi r-rapport ta' stima datat 31 ta' Ottubru, 1989 għal dak biss li għandu x'jaqsam mal-fond Nru. 57 f'dak ir-rapport.

Id-29 ta' Lulju, 1991

This site plan is being published on page 14,105.

Architect's Valuation (original in Maltese)

Land at Floriana

I have been instructed by the Commissioner of Land to assess under the Land Acquisition (Public Purposes) Ordinance (Chapter 88), the freehold value of the hereunder described land at Floriana, required by Government for a public purpose.

After inpecting the site and after taking into consideration the locality as well as other factors which could have a bearing on the value of the property described, I assess the freehold value as follows:

Premises No. 57, Triq il-Konservatorju;

1795.00,0

This premises is subject to Lm0.32,3 annual perpetual rent and therefore the sum of Lm1795.00,0, should be divided as follows:

a) Lm6.46, 0 for the Perpetual Direct Dominium
and b) Lm1788.54, 0 for the Perpetual Utile Dominium


This indicated land is shown on Land Drawing No. 252/89.


Signed O. Caruana Montaldo,
Architect nd Civil Engineer
in the Department of Lands

N.B. This report is substituting the valuation report dated 31st October, 1989 only for that relating to premises No. 57 in that report.

29th July, 1991

Dan hu dokument uffiċjali għall-użu biss fir-Reġistru tal-Artijiet This is an official document for Land Registry use only [227 - Diviżjoni ta' l-Artijiet tal-Gvern]

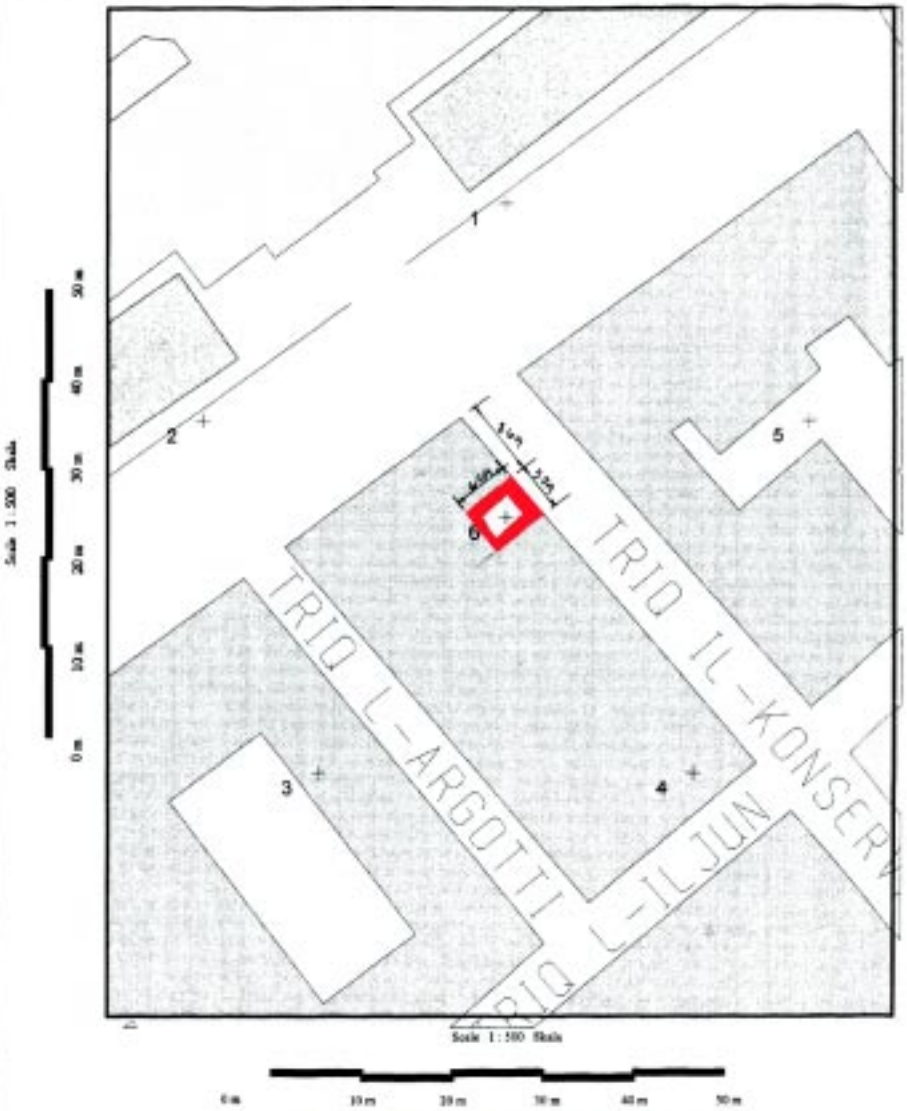

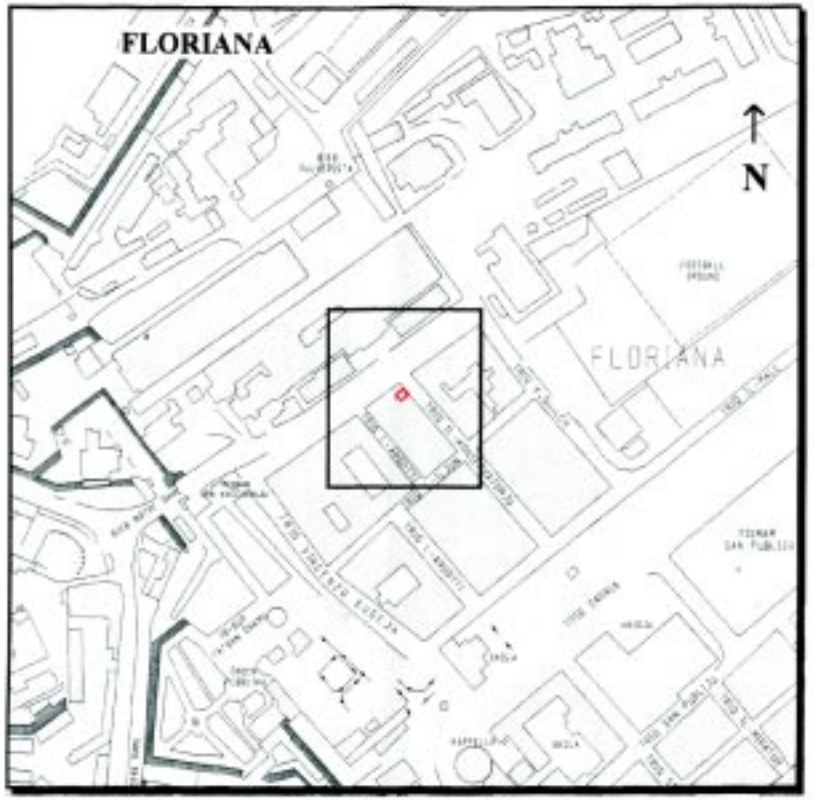

Gvern Ta' Malta — Pjanta tas-sit 1:2500 *Site Plan* — Government of Malta

Reġistru ta' l-Artijiet — **Land Registry**

Casa Bolino, 116 Triq il-Punent, Valletta — *Casa Bolino, 116 West Street, Valletta*

Nru tal-Mappa *Map Number:* 67600M	Pożizzjoni Ċentrali: x = 55227 *Centre Coordinates:* y = 72474	*Parti minn SS:* 5472 *Extracted from SS*	Data: 25/07/2003 *Date:*
Perit *Architect:*		Qies (metri kwadri) *Area (square metres)*	
Timbru tal-Perit *Architect's Stamp*	Stefan Scotto A. & C.E.	Firma tal-Applikant *Applicant's signature*	
			Drit Mħallas *Fee Paid*

Nru. 1137

AKKWIST TA' ART

DIN id-dikjarazzjoni li ġejja, magħmula mill-President ta' Malta bis-saħħa ta' l-artikolu 3 ta' l-Ordinanza dwar l-Akkwist ta' l-Artijiet għal Skopijiet Pubbliċi (Kapitolu 88) hija ppubblikata skond u għall-finijiet ta' l-artikolu 9(1) ta' dik l-Ordinanza.

L-1 ta' Diċembru, 2003

(File No. L106/2003)

DIKJARAZZJONI MILL-PRESIDENT TA' MALTA

Jiena hawnhekk niddikjara li l-art hawn taħt imsemmija hija meħtieġa mill-awtorità kompetenti għal skop pubbliku skond id-dispożizzjonijiet ta' l-Ordinanza dwar l-Akkwist ta' Artijiet għal Skopijiet Pubbliċi (Kapitolu 88) u illi l-akkwist tagħha għandu jkun b'xiri assolut.

Deskrizzjoni ta' l-Art

L-art li ġejja fil-Ħamrun:–

1. Biċċa art tal-kejl ta' madwar 76 metru kwadru, li tmiss mit-Tramuntana, mil-Lbiċ u mill-Majjistral ma' triq pubblika jew irjieħ aktar korretti.

L-art hawn fuq imsemmija tidher murija bil-kulur aħmar fuq il-pjanta P.D. Numru 104_2003, li wieħed jista' jara fuq talba fid-Dipartiment ta' l-Artijiet, Auberge de Baviere, Valletta.

Il-kumpens offrut hu ta' tmint elef, mija u tletin Lira Maltija

No. 1137

ACQUISITION OF LAND

THE following declaration, made by the President of Malta under section 3 of the Land Acquisition (Public Purposes) Ordinance (Chapter 88), is published in terms and for the purposes of section 9(1) thereof.

1st December, 2003

DECLARATION BY THE PRESIDENT OF MALTA

I hereby declare that the undermentioned land is required by the competent authority for a public purpose in accordance with the provisions of the Land Acquisition (Public Purposes) Ordinance (Chapter 88) and that the acquisition thereof should be by absolute purchase.

Description of the Land

The following land at Ħamrun:–

1. A plot of land of the area of about 76 square metres, bounded on the North, South West and North West by a public road, or more precise boundaries.

The above mentioned land is shown with the colour red on plan P.D. Number 104_2003, which may be seen on demand at the Land Department, Auberge de Baviere, Valletta.

The compensation offered is eight thousand, one hundred

(Lm8,130) skond l-istima tal-Perit Arkitett Joseph Mizzi, A&C.E., li hawn ma' din id-dikjarazzjoni.

Ma' din id-dikjarazzjoni qed tiġi annessa *site plan* ta' l-immobbli msemmija.

(Iff) GUIDO DE MARCO
President
5/11/2003

Din is-*site plan* qed tiġi ppubblikata f'paġna 14,108.

Stima tal-Perit (oriġinali bil-Malti)

Akkwist ta' art fil-Ħamrun

Fuq struzzjonijiet tal-Kummissarju ta' l-Artijiet, skond l-Ordinanza dwar l-Akkwist ta' Artijiet għal Skopijiet Pubbliċi, qiegħed niffissa l-valur liberu u frank tal-proprjetà hawn taħt deskritta fil-Ħamrun, li hija meħtieġa mill-Gvern għal skop pubbliku, u dan wara li ħadt in konsiderazzjoni l-lokalità, kif ukoll ħwejjeġ oħra li jista' jkollhom x'jaqsmu mal-valur ta' l-istess proprjetà:

Biċċa art tal-kejl ta' circa 76 metru kwadru, li tmiss mit-Tramuntana, mil-Lbiċ u mill-Majjistral ma' triq pubblika, liema art hija meqjusa bħala art fabbrikabbli fit-termini ta' l-Ordinanza dwar l-Akkwist ta' Artijiet u hija murija bl-aħmar fuq il-pjanta P.D. 104_2003, hija stmata għall-valur ta' tmint elef, mija u tletin Lira Maltija (Lm8,130).

Iffirmat Joseph Mizzi, A&C.E.

It-3 ta' Settembru, 2003

and thirty Maltese Lira (Lm8,130) according to the valuation with this declaration as made by architect Joseph Mizzi, A&C.E.

A site plan showing the mentioned immovable property is being published with this declaration.

(Sgd) GUIDO DE MARCO
President
5/11/2003

This site plan is being published on page 14,108.

Architect's Valuation (original in Maltese)

Acquisition of land at Ħamrun

I have been instructed by the Commissioner of Land to assess under the Land Acquisition (Public Purposes) Ordinance, the freehold value of the hereunder described property at Ħamrun, required by Government for a public purpose. After taking into consideration the locality as well as other factors which could have a bearing on the value of the property described, I assess the freehold value as follows:

A plot of land of the area of about 76 square metres, bounded on the North, South West and North West by a public road, which land is considered as a building site in terms of the Land Acquisition Ordinance and is shown in red on plan P.D. 104_2003, is assessed at the price of eight thousand, one hundred and thirty Maltese Lira (Lm8,130).

Signed Fred H. Valentino, A&C.E.

3rd September, 2003


This is an official document for Land Registry use only [33 - Registru ta' l-Artijiet - Malta]
Dan hu dokument uffiċjali għall-użu biss fir-Reġistru tal-Artijiet
Government of Malta
Land Registry
Registru ta' l-Artijiet
Gvern Ta' Malta
Pjanta tas-sit 1:2500 Site Plan
HAMRUN
N
Scale 1:500 Skala
NOT TO SCALE
INDICATION OF LOCATION FOR INFORMATION PURPOSES ONLY
Stefan Scotto A. & C.E.
Data 29/09/2003
Date
Dritt Mhallas
Fee Paid

AVVIŻI TAR- REĠISTRU TAL-KUMPANNIJI

Skond il-paragrafu (e) tas-subartikolu (1) ta' l-Artikolu 401 ta' l-Att ta' l-1995 dwar il-Kumpanniji, u għall-finijiet tas-subartikolu (1) ta' l-Artikolu 370 ta' l-Att, ngħarrfu li l-isem tal-kumpannija Big Bon Holdings Limited (C 4206) b'uffiċċju rreġistrat 133A, Naxxar Road, Birkirkara, Malta, ġie mħassar minn fuq ir-Reġistru fid-19 ta' Novembru 2003 minħabba l-qsim tagħha f'żewġ kumpanniji riċevituri msemmija hawn taħt Big Bon Investments Limited (C 30049) b'uffiċċju rreġistrat 133A, Naxxar Road, Birkirkara, Malta, u Orchid Enterprises Limited (C 11402) b'uffiċċju rreġistrat 144A, Tower Road, Sliema, Malta.

DOTT. ANTON BARTOLO LL.D.
Reġistratur tal-Kumpanniji

Skond il-paragrafu (e) tas-subartikolu (1) ta' l-Artikolu 401 ta' l-Att ta' l-1995 dwar il-Kumpanniji, u għall-finijiet tas-subartikolu (1) ta' l-Artikolu 370 ta' l-Att, ngħarrfu li l-isem tal-kumpannija Zarb Garage Limited (C 7125) b'uffiċċju rreġistrat Zarb Garage, Għarghur Road, San Ġwann, Malta, ġie mħassar minn fuq ir-Reġistru fid-19 ta' Novembru 2003 minħabba l-qsim tagħha f'żewġ kumpanniji riċevituri msemmija hawn taħt Zarb Coaches Limited (C 28927) b'uffiċċju rreġistrat Zarb Garage, Għarghur Road, San Ġwann, Malta, u Carmelo Zarb Limited (C 28928) b'uffiċċju rreġistrat 8 Graceland, Triq P H Skippon, Naxxar, Malta.

DOTT. ANTON BARTOLO LL.D.
Reġistratur tal-Kumpanniji

Skond il-paragrafu (e) tas-subartikolu (1) ta' l-Artikolu 401 ta' l-Att ta' l-1995 dwar il-Kumpanniji u għall-finijiet tas-subartikolu (2) ta' l-Artikolu 370 ta' l-istess Att ngħarrfu li d-diviżjoni ta' Zarb Garage Limited (C 7125) b'uffiċċju rreġistrat Zarb Garage, Gharghur Road, San Ġwann, Malta, ġiet fis-seħħ fid-19 ta' Novembru 2003.

DOTT. ANTON BARTOLO LL.D.
Reġistratur tal-Kumpanniji

Għall-finijiet tas-subartikolu (2) tal-Artikolu 353 ta' l-Att ta' l-1995 dwar il-Kumpanniji ngħarrfu li l-għaqda bejn Cons (Trading) Limited (C 8995)b'uffiċċju rreġistrat 43, Windsor Terrace, Sliema, Malta, (il-kumpannija li takkwista) u T.A.T. Trading Co. Limited (C 15569) b'uffiċċju rreġistrat 43, Windsor Terrace, Sliema, Malta, (il-kumpannija li tiġi akkwistata) ġiet fis-seħħ fid-19 ta' Awissu 2003.

DOTT. ANTON BARTOLO LL.D.
Reġistratur tal-Kumpanniji

NOTICES OF REGISTRY OF COMPANIES

In accordance with paragraph (e) of sub-section (1) of Section 401 of the Companies Act, 1995 and for the purpose of subsection (1) of Section 370 of the Act it is hereby notified that the name of the company Big Bon Holdings Limited (C 4206) with registered office at 133A, Naxxar Road, Birkirkara, Malta was struck off the Register on 19th November 2003 by virtue of its division into the under-mentioned two recipient companies Big Bon Investments Limited (C 30049) with registered office at 133A, Naxxar Road, Birkirkara, Malta and Orchid Enterprises Limited (C 11402) with registered office at 144A, Tower Road, Sliema, Malta.

DR ANTON BARTOLO LL.D.
Registrar of Companies

In accordance with paragraph (e) of sub-section (1) of Section 401 of the Companies Act, 1995 and for the purpose of subsection (1) of Section 370 of the Act it is hereby notified that the name of the company Zarb Garage Limited (C 7125) with registered office at Zarb Garage, Għarghur Road, San Ġwann, Malta was struck off the Register on 19th November 2003 by virtue of its division into the under-mentioned two recipient companies Zarb Coaches Limited (C 28927) with registered office at Zarb Garage, Għarghur Road, San Ġwann, Malta and Carmelo Zarb Limited (C 28928) with registered office at 8, Triq P H Skippon, Naxxar, Malta.

DR ANTON BARTOLO LL.D.
Registrar of Companies

In accordance with paragraph (e) of sub-section 1 of Section 401 of the Companies Act, 1995, and for the purpose of subsection (2) of Section 370 of the said Act, it is hereby notified that the division of Zarb Garage Limited (C 7125) with registered office at Zarb Garage, Għarghur Road, San Ġwann, Malta has became effective on 19th November 2003.

DR ANTON BARTOLO LL.D.
Registrar of Companies

For the purpose of subsection (2) of Section 353 of the Companies Act, 1995 it is hereby notified that the amalgamation of Cons (Trading) Limited (C 8995) with registered office at 43, Windsor Terrace, Sliema, Malta (the acquiring company) and T.A.T. Trading Co. Limited (C 15569) with registered office at 43, Windsor Terrace, Sliema, Malta (the company being acquired) became effective on 19th November 2003.

DR ANTON BARTOLO LL.D.
Registrar of Companies

Skond il-paragrafu (e) tas-subartikolu (1) ta' l-Artikolu 401 ta' l-Att ta' l-1995 dwar il-Kumpanniji, ngħarrfu li l-isem tal-kumpannija T.A.T. Trading Co. Limited (C 15569) ġie mħassar minn fuq ir-Reġistru fid-19ta' Novembru 2003 minħabba l-fużjoni tagħha/tagħhom ma' Cons (Trading) Limited (C 8995) skond is-subartikolu 1 ta' l-Artikolu 353 ta' dan l-Att.

DOTT. ANTON BARTOLO LL.D.
Reġistratur tal-Kumpanniji

Skond il-paragrafu (e) tas-subartikolu (1) ta' l-Artikolu 401 ta' l-Att ta' l-1995 dwar il-Kumpanniji, u għall-finijiet tas-subartikolu (1) ta' l-Artikolu 370 ta' l-Att, ngħarrfu li l-isem tal-kumpannija Joel Properties Limited (C 13769) b'uffiċċju rreġistrat 12, Capuchins Street, Victoria, Gozo, Malta, ġie mħassar minn fuq ir-Reġistru fl-21 ta' Ottubru 2003 minħabba l-qsim tagħha f'żewġ kumpanniji riċevituri msemmija hawn taħt Clan (Gozo) Co. Limited (C 9895) b'uffiċċju rreġistrat 10, Capuchins Street, Victoria, Gozo, Malta, u General Tech Services (G.T.S.) Limited (C 28596) b'uffiċċju rreġistrat Dewdrops, n/s off Dun Ġorġ Preca Street, Xagħra, Gozo, Malta.

DOTT. ANTON BARTOLO LL.D.
Reġistratur tal-Kumpanniji

Skond il-paragrafu (e) tas-subartikolu (1) ta' l-Artikolu 401 ta' l-Att ta' l-1995 dwar il-Kumpanniji u għall-finijiet tas-subartikolu (2) ta' l-Artikolu 370 ta' l-istess Att ngħarrfu li d-diviżjoni ta' Joel Properties Limited (C 13769) b'uffiċċju rreġistrat 12, Capuchins Street, Victoria, Gozo, Malta, ġiet fis-seħħ fil-21 ta' Ottubru 2003.

DOTT. ANTON BARTOLO LL.D.
Reġistratur tal-Kumpanniji

Skond il-paragrafu (e) tas-subartikolu (1) ta' l-Artikolu 401 ta' l-Att ta' l-1995 dwar il-Kumpanniji u għall-finijiet tas-subartikolu (2) ta' l-Artikolu 370 ta' l-istess Att ngħarrfu li d-diviżjoni ta' Zammit and Cachia Limited (2725) b'uffiċċju rreġistrat Cachia Buildings, Cannon Road, Qormi, Malta, ġiet fis-seħħ fid-19 ta' Novembru 2003.

DOTT. ANTON BARTOLO LL.D.
Reġistratur tal-Kumpanniji

Skond il-paragrafu (e) tas-subartikolu (1) ta' l-Artikolu 401 ta' l-Att ta' l-1995 dwar il-Kumpanniji, u għall-finijiet tas-subartikolu (1) ta' l-Artikolu 370 ta' l-Att, ngħarrfu li l-isem tal-kumpannija Zammit and Cachia Limited (C 2725) b'uffiċċju rreġistrat Cachia Buildings, Cannon Road, Qormi, Malta, ġie mħassar minn fuq ir-Reġistru fid-19 ta' Novembru 2003 minħabba l-qsim tagħha u l-formazzjoni ta' tliet kumpanniji godda msemmija hawn taħt Ta' Landretti Properties Limited (C 32499) , Zammit & Cachia (Properties) Limited (C 32498) u Zammit & Cachia Trading Limited (C 32497) kollha b'uffiċċju rreġistrat Cachia Buildings, Cannon Road, Qormi, Malta.

DOTT. ANTON BARTOLO LL.D.
Reġistratur tal-Kumpanniji

In accordance with paragraph (e) of sub-section (1) of Section 401 of the Companies Act, 1995 it is hereby notified that the name of the company T.A.T. Trading Co. Limited (C 15569) was struck off the Register on 19th November 2003 by virtue of its merger into Cons (Trading) Limited (C 8995) in terms of subsection 1 of Section 353 of the Act.

DR ANTON BARTOLO LL.D.
Registrar of Companies

In accordance with paragraph (e) of sub-section (1) of Section 401 of the Companies Act, 1995 and for the purpose of subsection (1) of Section 370 of the Act it is hereby notified that the name of the company Joel Properties Limited (C 13769) with registered office at 12, Capuchins Street, Victoria, Gozo, Malta was struck off the Register on 21st October 2003 by virtue of its division into the under-mentioned two recipient companies Clan (Gozo) Co. Limited (C 9895) with registered office at 10, Capuchins Street, Victoria, Gozo, Malta and General Tech Services (G.T.S.) Limited (C 28596) with registered office at Dewdrops, n/s off Dun Ġorġ Preca Street, Xagħra, Gozo, Malta.

DR ANTON BARTOLO LL.D.
Registrar of Companies

In accordance with paragraph (e) of sub-section 1 of Section 401 of the Companies Act, 1995, and for the purpose of subsection (2) of Section 370 of the said Act, it is hereby notified that the division of Joel Properties Limited (C 13769) with registered office at 12, Capuchins Street, Victoria, Gozo, Malta has became effective on 21st October 2003.

DR ANTON BARTOLO LL.D.
Registrar of Companies

In accordance with paragraph (e) of sub-section 1 of Section 401 of the Companies Act, 1995, and for the purpose of subsection (2) of Section 370 of the said Act, it is hereby notified that the division of Zammit and Cachia Limited (C 2725) with registered office at Cachia Buildings, Cannon Road, Qormi, Malta has became effective on 19th November 2003.

DR ANTON BARTOLO LL.D.
Registrar of Companies

In accordance with paragraph (e) of sub-section (1) of Section 401 of the Companies Act, 1995 and for the purpose of subsection (1) of Section 370 of the Act it is hereby notified that the name of the company Zammit and Cachia Limited (C 2725) with registered office at Cachia Buildings, Cannon Road, Qormi, Malta was struck off the Register on 19th November 2003 by virtue of its division and the formation of the following three new companies Ta Landretti Properties Limited (C 32499) , Zammit & Cachia (Properties) Limited (C 32498) and Zammit & Cachia Trading Limited (C 32497) of Cachia Buildings, Cannon Road, Qormi, Malta.

DR ANTON BARTOLO LL.D.
Registrar of Companies

DIPARTIMENT TA' L-INFORMAZZJONI – 3, PJAZZA KASTILJA – VALLETTA – MALTA
DEPARTMENT OF INFORMATION – 3, CASTILLE PLACE – VALLETTA – MALTA

PUBBLIKAZZJONIJIET MIXXELLANJI
MISCELLANEOUS PUBLICATIONS

Bejtiet il-Lingwa – Aspetti tal-Lingwa fil-Folklor Malti	Lm2.00c
Child Protection – Procedures for Schools	Lm1.50c
Geological Maps of Malta	Lm 7.00c
Geological Maps of Gozo	Lm 5.00c
Geological Maps of Malta and Gozo	Lm10.00c
Il-Bennej	Lm 3.50c
Il-Ġaħan ta' Binġemma	Lm2.00c
Il-Ħajja ta' Rużar Briffa – Oliver Friggieri	Lm1.00c
Il-Miġja tal-Franċiżi f'Malta – Ktejjeb ta' Tifkira 1798-1998	Lm1.00c
Kodiċi ta' Etika għall-Ġudikanti	Lm1.00c
Leli ta' Ħaż-Żgħir – G. Ellul Mercer	Lm1.00c
Santo Spirito Hospital	Lm2.00c
Syllabus for the Primary School – Years 4,5 and 6	Lm1.00c

PUBBLIKAZZJONIJIET STATISTIĊI
STATISTICAL PUBLICATIONS

Agriculture and Fisheries 2000	Lm 2.00c
A Window on the World of Work	Lm 2.00c
Abstract of Statistics 1999	Lm 5.00c
Children	Lm 3.00c
Continuing Vocational Training Survey	Lm 2.00c
Culture Statistics	Lm 2.00c
Demographic Review 2001	Lm 3.00c
Education Statistics 2001	Lm 4.50c
Environment Statistics	Lm 4.00c
Household Budgetary Survey	Lm 8.00c
Industry Statistics 1998, Vol I and II	Lm 8.00c
Kultura 2000 - A Survey On Cultural Participation	Lm 3.00c
Malta in Figures 2002	Lm 2.00c
National Accounts of the Maltese Islands 1999	Lm 3.00c
Shipping and Aviation Statistics 2001	Lm 4.50c
Social Welfare - Orientated Non-Governmental Organisations - A Statistical Profile	Lm 2.00c
Survey on ICT Usage in Households 2002	Lm 2.00c
Trade Statistics 2001	Lm 7.00c
Transport Statistics 2002	Lm 2.00c

Dawn il-Pubblikazzjonijiet jistgħu jinxtraw mid-Dipartiment ta' l-Informazzjoni
3, Pjazza Kastilja, Valletta, Malta

These Publications are obtainable from the Department of Information
3, Castille Place, Valletta, Malta
www.doi.gov.mt
info@gov.mt

DIPARTIMENT TA' L-INFORMAZZJONI – 3, PJAZZA KASTILJA – VALLETTA – MALTA
DEPARTMENT OF INFORMATION – 3, CASTILLE PLACE – VALLETTA – MALTA

PUBBLIKAZZJONIJIET UFFIĊJALI
OFFICIAL PUBLICATIONS

Acts of Parliament passed during 2002	Lm12.00
Annual Reports of Government Departments – 2002	Lm 7.00c
A Public Service for the 21st Century - White Paper on a Public Service Act	Lm 1.00c
Budget Speech 2003	50c
Creating Inclusive Schools: Guidelines for the Implementation of the NMC Policy on Inclusive Education	Lm 1.80c
Cultural Policy in Malta – A Discussion Document	Lm 3.00c
Customs Tariff	Lm 5.30c
Diplomatic and Consular Representation in Malta – February 2001	50c
Diskors tal-*Budget* 2003	50c
Economic Survey January - September 2002	Lm 2.00c
Electoral Register, October 2003	Lm10.40c
Electoral Register, Local Councils, October 2003	Lm32.56c
Estimates 2003	Lm 2.00c
External Affairs Service List –October 2000	50c
Financial Report 2002	Lm 2.00c
Government of Malta Staff List as at 1st April 2000	Lm 7.00c
Guidelines for Special Examination Arrangements for Candidates with Particular Requirements	Lm 1.40c
Il-Manwal tal-President tar-Repubblika	50c
Il-Politika Kulturali f'Malta – Dokument għad-Diskussjoni	Lm 3.00c
Internal Audit Function within Government Ministries, January 2000	Lm 1.00c
Kodiċi għat-Traffiku fit-Triq	Lm 1.00c
Lejn Malta fl-Ewropa - minn Copenhagen sa Ateni	Lm 1.00c
National Curriculum on its Way – Proceedings	Lm 2.40c
National Curriculum on its Way – Strategic Plan	Lm 1.00c
National Curriculum on its Way – Strategic Plan – Abridged	25c
Performance Audit – Department of Consumer Affairs	Lm 1.00c
Performance Audit – Environment Protection Department – Countryside Section	Lm 1.50c
Performance Audit – Government Transport	Lm 1.50c
Performance Audit – Licensing and Testing Department	Lm 1.50c
Performance Audit – Museums Department – Promoting Heritage Sites	Lm 1.50c
Performance Audit – Preventing and Dealing with Pollution from Ships at Sea and Ports	Lm 1.50c
Performance Audit – School Information System – Education Division	Lm 2.00c
Performance Audit – School Transport System – Education Division	Lm 1.50c
Portfolio Assessments	Lm 4.00c
Public Service Management Code	Lm 4.00c
Report of the Auditor General – Public Accounts 2001	Lm 2.50c
Servizz Pubbliku għas-Seklu 21 - White Paper dwar Att għas-Servizz Pubbliku	Lm 1.00c
Subsidiary Legislation for the year 2002	Lm22.00c
The Highway Code	Lm 1.00c
The Press Act	50c
The Registers of the Medical Council (Malta) 2001	Lm 3.00c
White Paper dwar Att Ġdid dwar l-Armi	Lm 1.00c
White Paper fuq il-Privatizzazzjoni	50c
White Paper on a New Act about Arms	Lm 1.00c

Dawn il-Pubblikazzjonijiet jistgħu jinxtraw mid-Dipartiment ta' l-Informazzjoni
3, Pjazza Kastilja, Valletta, Malta
These Publications are obtainable from the Department of Information
3, Castille Place, Valletta, Malta
www.doi.gov.mt
info@gov.mt

Ippubblikat mid-Dipartiment ta' l-Informazzjoni (doi.gov.mt) — Valletta — *Published by the Department of Information (doi.gov.mt) — Valletta*
Mitbugħ fl-Istamperija tal-Gvern — *Printed at the Government Printing Press*