Nru. 17,521
Prezz 32ċ
Price 32c

# Gazzetta tal-Gvern ta' Malta
## The Malta Government Gazette

L-Erbgħa, 17 ta' Diċembru, 2003
Wenesday, 17th December, 2003

Pubblikata b'Awtorità
Published by Authority

## NOTIFIKAZZJONIJIET TAL-GVERN

**Nru. 1180**

### AKKWIST TA' ART

DIN id-dikjarazzjoni li ġejja, magħmula mill-President ta' Malta bis-saħħa ta' l-artikolu 3 ta' l-Ordinanza dwar l-Akkwist ta' l-Artijiet għal Skopijiet Pubbliċi (Kapitolu 88) hija ppubblikata skond u għall-finijiet ta' l-artikolu 9(1) ta' dik l-Ordinanza.

Is-17 ta' Diċembru, 2003
(File No. L861/63/2)

DIKJARAZZJONI MILL-PRESIDENT TA' MALTA

Illi b'dikjarazzjoni ta' l-Aġent President ta' Malta tas-17 ta' Lulju, 2001, l-art hawn taħt imsemmija kienet dikjarata meħtieġa mill-awtorità kompetenti għal skop pubbliku skond id-dispożizzjonijiet ta' l-Ordinanza dwar l-Akkwist ta' Artijiet għal Skopijiet Pubbliċi (Kapitolu 88) u illi l-akkwist tagħha kellu jkun b'xiri assolut.

*Deskrizzjoni ta' l-Art*

L-art li ġejja fl-Imqabba:–

1. L-Utile Dominju Temporanju li jagħlaq fit-13 ta' Marzu tas-sena 2068 ta' biċċa art tal-kejl ta' madwar 414-il metru kwadru, li tmiss mil-Lbiċ u mix-Xlokk ma' proprjetà tal-Gvern u mill-Grigal ma' sqaq pubbliku.

L-art hawn fuq imsemmija tidher immarkata bil-kulur aħmar fuq il-pjanta P.D. Nru. 30_2001, li wieħed jista' jara fuq talba fid-Dipartiment ta' l-Artijiet, Auberge de Baviere, Valletta.

## GOVERNMENT NOTICES

**No. 1180**

### ACQUISITION OF LAND

THE following declaration, made by the President of Malta under section 3 of the Land Acquisition (Public Purposes) Ordinance (Chapter 88), is published in terms and for the purposes of section 9(1) thereof.

17th December, 2003

DECLARATION BY THE PRESIDENT OF MALTA

Whereas by declaration of the Acting President of Malta dated 17th July, 2001, the undermentioned land had been declared as required by the competent authority for a public purpose in accordance with the provisions of the Land Acquisition (Public Purposes) Ordinance (Chapter 88) and that the acquisition thereof should have been by absolute purchase.

*Description of the Land*

The following land at Imqabba:–

1. The Temporary Utile Dominium which expires on the 13th March, 2068 of a plot of land of the area of about 414 square metres, bounded on the South West and South East by Government property and on the North East by a public alley.

The above mentioned land is marked with the colour red on plan P.D. No. 30_2001, which may be seen on demand at the Land Department, Auberge de Baviere, Valletta.

Illi d-Dikjarazzjoni tal-President ta' Malta odjerna qiegħda tiġi ppubblikata għall-fini ta' l-Att XI ta' l-2002.

Il-kumpens offrut hu ta' tlieta u ħamsin elf, ħames mija u ħamsa u għoxrin Lira Maltija (Lm53,525) skond l-istima tal-Perit Arkitett Joseph Mizzi, A&C.E., li hawn ma' din id-dikjarazzjoni.

Ma' din id-dikjarazzjoni qed tiġi ppubblikata *site plan* li turi l-imsemmija immobbli.

(Iff) GUIDO DE MARCO
*President*
23/11/2003

Din is-*site plan* qed tiġi ppubblikata f'paġna 14,541.

**Stima tal-Perit (oriġinali bil-Malti)**

*Art fl-Imqabba*

Fuq struzzjonijiet tal-Kummissarju ta' l-Artijiet, skond l-Ordinanza dwar l-Akkwist ta' Artijiet għal Skopijiet Pubbliċi, qiegħed niffissa l-valur liberu u frank tal-proprjetà hawn taħt deskritta fl-Imqabba, li hija meħtieġa mill-Gvern għal skop pubbliku, u dan wara li ħadt in konsiderazzjoni l-lokalità, kif ukoll ħwejjeġ oħra li jista' jkollhom x'jaqsmu mal-valur ta' l-istess proprjetà:

Biċċa art tal-kejl ta' ċirka 414 metri kwadri li tmiss mil-Lbiċ u mix-Xlokk ma' proprjetà tal-Gvern u mill-Grigal ma' sqaq pubbliku, liema art hija meqjusa bħala art fabbrikabbli fit-termini ta' l-Ordinanza dwar l-Akkwist ta' Artijiet u hija murija bl-aħmar fuq il-pjanta P.D. 30_2001, hija stmata għall-valur ta' ħamsa u ħamsin elf, sitt mija u ħamsa u erbgħin Lira Maltija (Lm55,645). Dan il-valur għandu jinqasam kif ġej:

Tlieta u ħamsin elf, ħames mija u ħamsa u għoxrin Lira Maltija (Lm53,525) għall-Utile Dominju u

Elfejn, mija u għoxrin Lira Maltija (Lm2,210) għad-Dirett Dominju.

Iffirmat Joe Mizzi, A&C.E.

It-8 ta' Mejju, 2001

Whereas the present Declaration by the President of Malta is being issued in terms of Act XI of 2002.

The compensation offered is fifty three thousand, five hundred and twenty five Maltese Lira (Lm53,525) according to the valuation with this declaration as made by architect Joseph Mizzi, A&C.E.

A site plan showing the mentioned immovable property is being published with this declaration.

(Sgd) GUIDO DE MARCO
*President*
23/11/2003

This site plan is being published on page 14,541.

**Architect's Valuation (original in Maltese)**

*Land at Imqabba*

I have been instructed by the Commissioner of Land to assess under the Land Acquisition (Public Purposes) Ordinance, the freehold value of the hereunder described property at Imqabba, required by Government for a public purpose. After taking into consideration the locality as well as other factors which could have a bearing on the value of the property described, I assess the freehold value as follows:

A plot of land of the area of about 414 square metres, bounded on the South West and South East by Government property and on the North East by a public alley, which land is considered as a building site in terms of the Land Acquisition Ordinance and is shown with the colour red on plan P.D. 30_2001, is assessed at the price of fifty five thousand, six hundred and forty five Maltese Lira (Lm55,645). This price should be divided as follows:

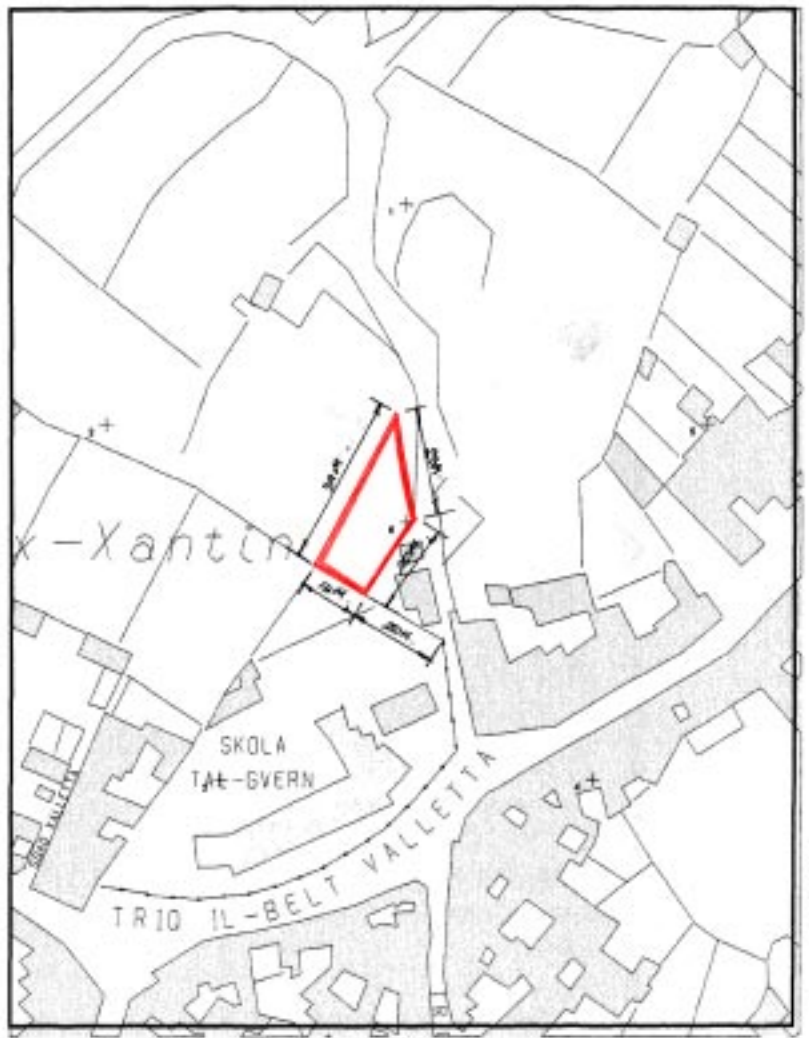
Fifty three thousand, five hundred and twenty five Maltese Lira (Lm53,525) for the Utile Dominium and

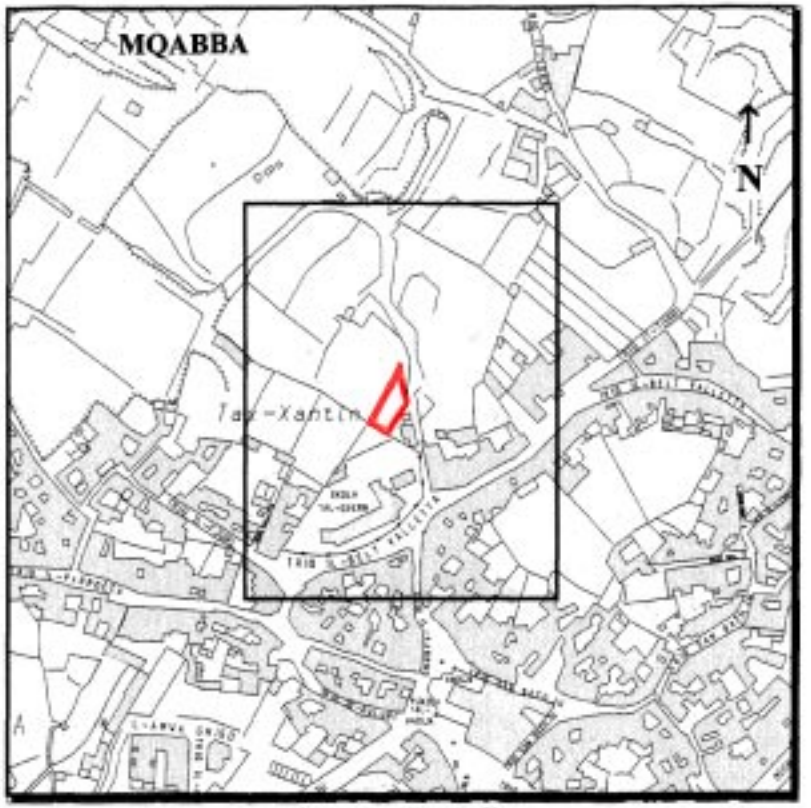
Two thousand, two hundred and ten Maltese Lira (Lm2,210) for the Direct Dominium.

Signed Joe Mizzi, A&C.E.

8th May, 2001

Dan hu dokument uffiċjali għall-użu biss fir-Reġistru tal-Artijiet This is an official document for Land Registry use only [ 227 - Diviżjoni ta' l-Artijiet tal-Gvern]




Gvern Ta' Malta — Pjanta tas-sit 1:2500 *Site Plan* — Government of Malta

**Reġistru ta' l-Artijiet** — **Land Registry**

*Casa Bolino, 116 Triq il-Punent, Valletta* — *Casa Bolino, 116 West Street, Valletta*

| | | | | |
|---|---|---|---|---|
| Nru tal-Mappa: *Map Number:* 66918M | Pożizzjoni Ċentrali: x = 51892 *Centre Coordinates:* y = 67300 | | *Parti mis-SS: Extracted from SS:* 5067 | Data: *Date:* 19/06/2003 |

Perit: *Architect:*

Timbru tal-Perit: *Architect's Stamp*

Stefan Scotto A. & C.E.

Qies (metri kwadri): *Area (square metres)*

Firma tal-Applikant: *Applicant's signature*

Dritt Mħallas: *Fee Paid*

**Nru. 1181**

**AKKWIST TA' ART**

DIN id-dikjarazzjoni li ġejja, magħmula mill-President ta' Malta bis-saħħa ta' l-artikolu 3 ta' l-Ordinanza dwar l-Akkwist ta' l-Artijiet għal Skopijiet Pubbliċi (Kapitolu 88) hija ppubblikata skond u għall-finijiet ta' l-artikolu 9(1) ta' dik l-Ordinanza.

Is-17 ta' Diċembru, 2003

(File No. L447/93/1)

DIKJARAZZJONI MILL-PRESIDENT TA' MALTA

Illi b'dikjarazzjoni tal-President ta' Malta tad-29 ta' Diċembru, 2000, l-art hawn taħt imsemmija kienet dikjarata meħtieġa mill-awtorità kompetenti għal skop pubbliku skond id-dispożizzjonijiet ta' l-Ordinanza dwar l-Akkwist ta' Artijiet għal Skopijiet Pubbliċi (Kapitolu 88) u illi l-akkwist tagħha kellu jkun b'xiri assolut.

*Deskrizzjoni ta' l-Art*

L-art li ġejja fil-Mosta:–

1. Biċċa art tal-kejl ta' ċirka 395 metru kwadru, li tmiss mit-Tramuntana ma' triq pubblika u mix-Xlokk u mil-Lbiċ ma' proprjetà ta' Salv. Balzan jew irjieħ aktar korretti.

L-art hawn fuq imsemmija tidher murija bil-kulur aħmar u mmarkata bin-numru 1 fuq il-pjanta P.D. Nru. 197_2000, li wieħed jista' jara fuq talba fid-Dipartiment ta' l-Artijiet, Auberge de Baviere, Valletta.

Illi d-Dikjarazzjoni tal-President ta' Malta odjerna qiegħda tiġi ppubblikata għall-fini ta' l-Att XI ta' l-2002.

Il-kumpens offrut hu ta' tmienja u għoxrin elf u tliet mitt Lira Maltija (Lm28,300) skond l-estratt ta' l-istima tal-Perit

**No. 1181**

**ACQUISITION OF LAND**

THE following declaration, made by the President of Malta under section 3 of the Land Acquisition (Public Purposes) Ordinance (Chapter 88), is published in terms and for the purposes of section 9(1) thereof.

17th December, 2003

DECLARATION BY THE PRESIDENT OF MALTA

Whereas by declaration of the President of Malta dated 29th December, 2000, the undermentioned land had been declared as required by the competent authority for a public purpose in accordance with the provisions of the Land Acquisition (Public Purposes) Ordinance (Chapter 88) and that the acquisition thereof should have been by absolute purchase.

*Description of the Land*

The following land at Mosta:–

1. A plot of land of the area of about 395 square metres, bounded on the North by a public road and on the South East and South West by property of Salv. Balzan or more precise boundaries.

The above mentioned land is shown with the colour red and marked with the number 1 on plan P.D. No. 197_2000, which may be seen on demand at the Land Department, Auberge de Baviere, Valletta.

Whereas the present Declaration by the President of Malta is being issued in terms of Act XI of 2002.

The compensation offered is twenty eight thousand and three hundred Maltese Lira (Lm28,300) according to the

Arkitett Joe Mizzi, A&C.E., li hawn ma' din id-dikjarazzjoni.

Ma' din id-dikjarazzjoni qed tiġi ppubblikata *site plan* li turi l-imsemmija immobbli.

(Iff) GUIDO DE MARCO
*President*
23/11/2003

Din is-*site plan* qed tiġi ppubblikata f'paġna 14,544.

**Stima tal-Perit (oriġinali bil-Malti)**

*Art fil-Mosta*

Fuq struzzjonijiet tal-Kummissarju ta' l-Artijiet, skond l-Ordinanza dwar l-Akkwist ta' Artijiet għal Skopijiet Pubbliċi, qiegħed niffissa l-valur liberu u frank tal-proprjetà hawn taħt deskritta fil-Mosta, li hija meħtieġa mill-Gvern għal skop pubbliku, u dan wara li ħadt in konsiderazzjoni l-lokalità, kif ukoll ħwejjeġ oħra li jista' jkollhom x'jaqsmu mal-valur ta' l-istess proprjetà:

*Plot* 1. Biċċa art tal-kejl ta' ċirka 395 metri kwadri li tmiss mit-Tramuntana ma' triq pubblika u mix-Xlokk u mil-Lbiċ ma' proprjetà ta' Salv. Balzan, liema art hija meqjusa bħala art fabbrikabbli fit-termini ta' l-Ordinanza dwar l-Akkwist ta' Artijiet u hija murija bl-aħmar u mmarkata bin-numru 1 fuq il-pjanta P.D. 197_2000, hija stmata għall-valur ta' tmienja u għoxrin elf u tliet mitt Lira Maltija (Lm28,300).

.....Omissis.....

Iffirmat Joe Mizzi, A&C.E.

**Estratt ta' l-oriġinal.**

It-22 ta' Diċembru, 2000

extract of the valuation with this declaration as made by architect Joe Mizzi, A&C.E.

A site plan showing the mentioned immovable property is being published with this declaration.

(Sgd) GUIDO DE MARCO
*President*
23/11/2003

This site plan is being published on page 14,544.

**Architect's Valuation (original in Maltese)**

*Land at Mosta*

I have been instructed by the Commissioner of Land to assess under the Land Acquisition (Public Purposes) Ordinance, the freehold value of the hereunder described property at Mosta, required by Government for a public purpose. After taking into consideration the locality as well as other factors which could have a bearing on the value of the property described, I assess the freehold value as follows:

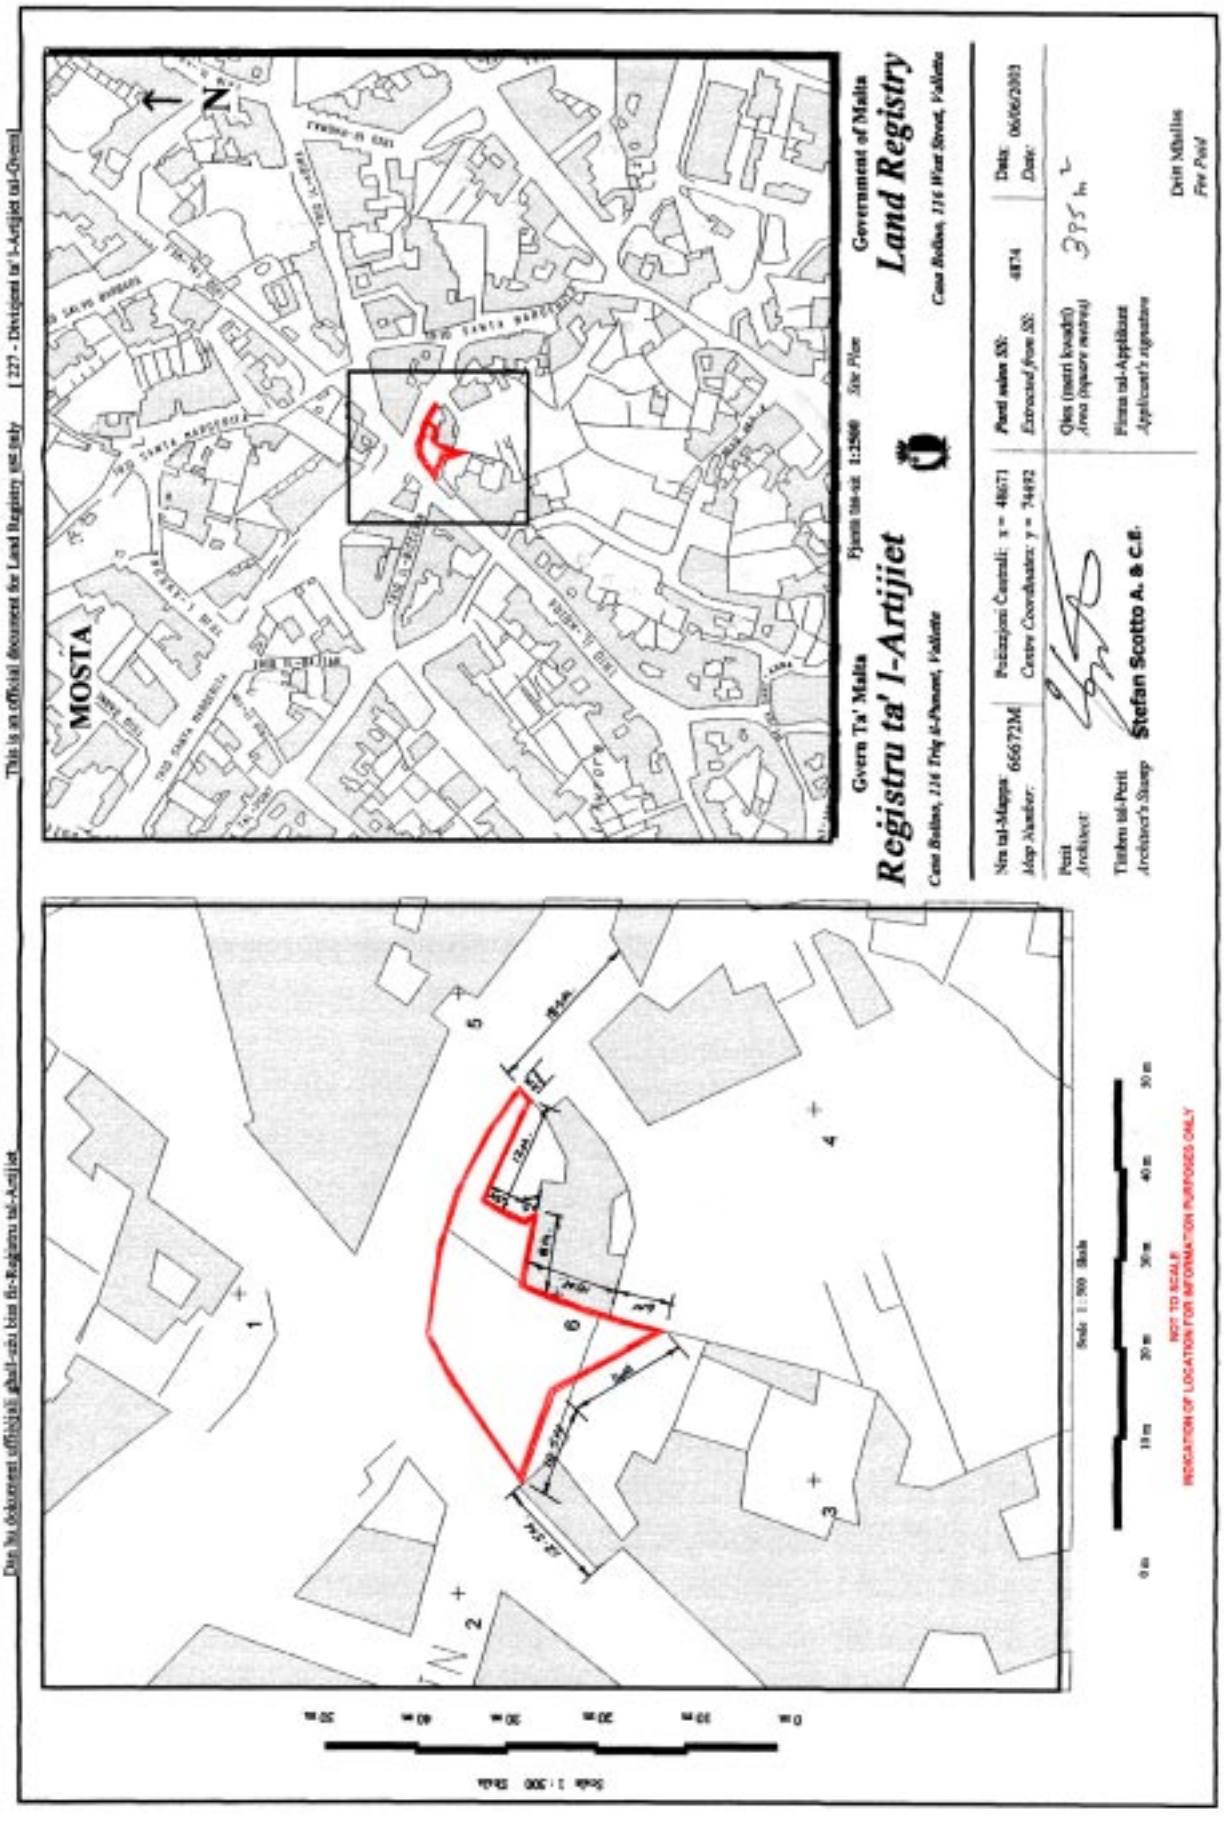
Plot 1. A plot of land of the area of about 395 square metres, bounded on the North by a public road and on the South East and South West by property of Salv. Balzan, which land is considered as a building site in terms of the Land Acquisition Ordinance and is shown with the colour red and marked with the number 1 on plan P.D. 197_2000, is assessed at the price of twenty eight thousand and three hundred Maltese Lira (Lm28,300).

.....Omissis.....

Signed Joe Mizzi, A&C.E.

**Extract from the original.**

22nd December, 2000


This is an official document for Land Registry use only [ 227 - Dokument ta' l-Artijiet tal-Gvern]
Dan hu dokument ufficjali ghal-użu biss fir-Registru tal-Artijiet
Government of Malta
Land Registry
Gvern Ta' Malta
Registru ta' l-Artijiet
Site Plan
MOSTA
Nru tal-Mappa Map Number: 666721M
Pożizzjoni Ċentrali: x = 48671 Centre Coordinates: y = 74492
Perit Architect:
Titolu tal-Perit Architect's Stamp
Stefan Scotto A. & C.E.
Perit nahas SS: Extracted from SS: 4874
Data: 06/06/2003
Ojos (metri kwadri) Area (square metres): 395 m²
Firma tal-Applikant Applicant's signature
Drin Mhallis
Per Paid
Scale 1:500
NOT TO SCALE
INDICATION OF LOCATION FOR INFORMATION PURPOSES ONLY

**Nru. 1182**

**AKKWIST TA' ART**

DIN id-dikjarazzjoni li ġejja, magħmula mill-President ta' Malta bis-saħħa ta' l-artikolu 3 ta' l-Ordinanza dwar l-Akkwist ta' l-Artijiet għal Skopijiet Pubbliċi (Kapitolu 88) hija ppubblikata skond u għall-finijiet ta' l-artikolu 9(1) ta' dik l-Ordinanza.

Is-17 ta' Diċembru, 2003

(File No. L447/93/4)

DIKJARAZZJONI MILL-PRESIDENT TA' MALTA

Illi b'dikjarazzjoni tal-President ta' Malta tad-29 ta' Diċembru, 2000, l-art hawn taħt imsemmija kienet dikjarata meħtieġa mill-awtorità kompetenti għal skop pubbliku skond id-dispożizzjonijiet ta' l-Ordinanza dwar l-Akkwist ta' Artijiet għal Skopijiet Pubbliċi (Kapitolu 88) u illi l-akkwist tagħha kellu jkun b'xiri assolut.

*Deskrizzjoni ta' l-Art*

L-art li ġejja fil-Mosta:–

1. Biċċa art tal-kejl ta' ċirka 97 metru kwadru, li tmiss mill-Majjistral, mil-Lbiċ u min-Nofsinhar ma' triq pubblika jew irjieħ aktar korretti.

L-art hawn fuq imsemmija tidher murija bil-kulur aħmar u mmarkata bin-numru 4 fuq il-pjanta P.D. Nru. 197_2000, li wieħed jista' jara fuq talba fid-Dipartiment ta' l-Artijiet, Auberge de Baviere, Valletta.

Illi d-Dikjarazzjoni tal-President ta' Malta odjerna qiegħda tiġi ppubblikata għall-fini ta' l-Att XI ta' l-2002.

Il-kumpens offrut hu ta' sitt elef, disa' mija u ħamsin Lira Maltija (Lm6,950) skond l-estratt ta' l-istima tal-Perit Arkitett

**No. 1182**

**ACQUISITION OF LAND**

THE following declaration, made by the President of Malta under section 3 of the Land Acquisition (Public Purposes) Ordinance (Chapter 88), is published in terms and for the purposes of section 9(1) thereof.

17th December, 2003

DECLARATION BY THE PRESIDENT OF MALTA

Whereas by declaration of the President of Malta dated 29th December, 2000, the undermentioned land had been declared as required by the competent authority for a public purpose in accordance with the provisions of the Land Acquisition (Public Purposes) Ordinance (Chapter 88) and that the acquisition thereof should have been by absolute purchase.

*Description of the Land*

The following land at Mosta:–

1. A plot of land of the area of about 97 square metres, bounded on the North West, South West and South by a public road or more precise boundaries.

The above mentioned land is shown with the colour red and marked with the number 4 on plan P.D. No. 197_2000, which may be seen on demand at the Land Department, Auberge de Baviere, Valletta.

Whereas the present Declaration by the President of Malta is being issued in terms of Act XI of 2002.

The compensation offered is six thousand, nine hundred and fifty Maltese Lira (Lm6,950) according to the extract of

Joe Mizzi, A&C.E., li hawn ma' din id-dikjarazzjoni.

Ma' din id-dikjarazzjoni qed tiġi ppubblikata *site plan* li turi l-imsemmija immobbli.

(Iff) GUIDO DE MARCO
*President*
23/11/2003

Din is-*site plan* qed tiġi ppubblikata f'paġna 14,547.

**Stima tal-Perit (oriġinali bil-Malti)**

*Art fil-Mosta*

Fuq struzzjonijiet tal-Kummissarju ta' l-Artijiet, skond l-Ordinanza dwar l-Akkwist ta' Artijiet għal Skopijiet Pubbliċi, qiegħed niffissa l-valur liberu u frank tal-proprjetà hawn taħt deskritta fil-Mosta, li hija meħtieġa mill-Gvern għal skop pubbliku, u dan wara li ħadt in konsiderazzjoni l-lokalità, kif ukoll ħwejjeġ oħra li jista' jkollhom x'jaqsmu mal-valur ta' l-istess proprjetà.

.....Omissis.....

Plot 4. Biċċa art tal-kejl ta' ċirka 97 metri kwadri, li tmiss mill-Majjistral, mil-Lbiċ u min-Nofsinhar ma' triq pubblika, liema art hija meqjusa bħala art fabbrikabbli fit-termini ta' l-Ordinanza dwar l-Akkwist ta' Artijiet u hija murija bl-aħmar u mmarkata bin-numru 4 fuq il-pjanta P.D. 197_2000, hija stmata għall-valur ta' sitt elef, disa' mija u ħamsin Lira Maltija (Lm6,950).

.....Omissis.....

Iffirmat Joe Mizzi, A&C.E.

**Estratt ta' l-oriġinal.**

It-22 ta' Diċembru, 2000

the valuation with this declaration as made by architect Joe Mizzi, A&C.E.

A site plan showing the mentioned immovable property is being published with this declaration.

(Sgd) GUIDO DE MARCO
*President*
23/11/2003

This site plan is being published on page 14,547.

**Architect's Valuation (original in Maltese)**

*Land at Mosta*

I have been instructed by the Commissioner of Land to assess under the Land Acquisition (Public Purposes) Ordinance, the freehold value of the hereunder described property at Mosta, required by Government for a public purpose. After taking into consideration the locality as well as other factors which could have a bearing on the value of the property described, I assess the freehold value as follows.

.....Omissis.....

Plot 4. A plot of land of the area of about 97 square metres, bounded on the North West, South West and South by a public road, which land is considered as a building site in terms of the Land Acquisition Ordinance and is shown with the colour red and marked with the number 4 on plan P.D. 197_2000, is assessed at the price of six thousand, nine hundred and fifty Maltese Lira (Lm6,950).

.....Omissis.....

Signed Joe Mizzi, A&C.E.

**Extract from the original.**

22nd December, 2000

This is an official document for Land Registry use only
Dan hu dokument uffiċjali għall-użu biss fir-Reġistru tal-Artijiet
[227 - Divizjoni ta' l-Artijiet tal-Gvern]
Gvern Ta' Malta
Registru ta' l-Artijiet
Casa Rolina, 116 Triq il-Parvent, Valletta
Pjanta tas-sit 1:2500 Site Plan
Government of Malta
Land Registry
Casa Rolina, 116 West Street, Valletta
MOSTA
N
Nru tal-Mappa 6667/3M
Map Number
Pożizzjoni Ċentrali: x = 48710
Centre Coordinates: y = 74437
Parti mitluba 850
Extracted from 850
4874
Data: 06/06/2003
Date:
Perit Arkitettur
Qies (postri kwadri)
Area (square metres)
Timbru tal-Perit
Architect's Stamp
Firma tal-Applikant
Applicant's signature
Stefan Scotto A. & C.E.
Dett Mhollin
Fine Field
SANTA MARGERI
1
2
3
4
Scale 1:500
NOT TO SCALE
INDICATION OF LOCATION FOR INFORMATION PURPOSES ONLY

**Nru. 1183**

**AKKWIST TA' ART**

DIN id-dikjarazzjoni li ġejja, magħmula mill-President ta' Malta bis-saħħa ta' l-artikolu 3 ta' l-Ordinanza dwar l-Akkwist ta' l-Artijiet għal Skopijiet Pubbliċi (Kapitolu 88) hija ppubblikata skond u għall-finijiet ta' l-artikolu 9(1) ta' dik l-Ordinanza.

Is-17 ta' Diċembru, 2003

(File No. L392/95/35)

DIKJARAZZJONI MILL-PRESIDENT TA' MALTA

Illi b'dikjarazzjoni tal-President ta' Malta tas-17 ta' Frar, 1998, l-art hawn taħt imsemmija kienet dikjarata meħtieġa mill-awtorità kompetenti għal skop pubbliku skond id-dispożizzjonijiet ta' l-Ordinanza dwar l-Akkwist ta' Artijiet għal Skopijiet Pubbliċi (Kapitolu 88) u illi l-akkwist tagħha kellu jkun b'xiri assolut.

*Deskrizzjoni ta' l-Art*

Il-fond li ġej f'Bormla:–

1. Parti diviża mill-fond Nru. 5 fi Triq Mariano Gerada, li jikkonsisti fi tliet ikmamar fuq il-livell terran, żewġt ikmamar u bitha b'faċċata fuq Triq San Ġwann, fuq it-tieni sular, żewġt ikmamar fuq it-tielet sular u l-bejt. L-aċċess għal dawn il-kmamar huwa minn kuritur u taraġ komuni ma' oħrajn.

Il-parti diviża tal-fond hawn fuq imsemmi tidher murija bl-aħmar fuq L.D. Nru. 25A/97 u bl-aħdar fuq WD. Dwg. Nru. 10G/488 (*plan levels 3-6*), li wieħed jista' jara fuq talba fid-Dipartiment ta' l-Artijiet, Auberge de Baviere, Valletta.

Illi d-Dikjarazzjoni tal-President ta' Malta odjerna qiegħda tiġi ppubblikata għall-fini ta' l-Att XI ta' l-2002.

Il-kumpens offrut hu ta' sitt elef u mitejn Lira Maltija (Lm6,200) skond l-Avviż ta' Ftehim tat-28 ta' Frar, 2003,

**No. 1183**

**ACQUISITION OF LAND**

THE following declaration, made by the President of Malta under section 3 of the Land Acquisition (Public Purposes) Ordinance (Chapter 88), is published in terms and for the purposes of section 9(1) thereof.

17th December, 2003

DECLARATION BY THE PRESIDENT OF MALTA

Whereas by declaration of the President of Malta dated 17th February, 1998, the undermentioned land had been declared as required by the competent authority for a public purpose in accordance with the provisions of the Land Acquisition (Public Purposes) Ordinance (Chapter 88) and that the acquisition thereof should have been by absolute purchase.

*Description of the Land*

The following premises at Cospicua:–

1. A divided part of the premises No. 5 in Triq Mariano Gerada, consisting of three rooms on the ground floor level, two rooms and a yard facing Triq San Ġwann, on the second floor, two rooms on the third floor and the roof. Access to these rooms is by means of a corridor and staircase common with others.

The divided part of the above mentioned premises is shown in red on L.D. No. 25A/97 and in green on WD. Dwg. No. 10G/488 (plan levels 3-6), which may be seen on demand at the Land Department, Auberge de Baviere, Valletta.

Whereas the present Declaration by the President of Malta is being issued in terms of Act XI of 2002.

The compensation offered is six thousand and two hundred Maltese Lira (Lm6,200) according to the Notice of Agreement

liema avviż ħareġ skond l-istima tal-Perit Carmen V. Sutton, li hawn ma' din id-dikjarazzjoni.

Ma' din id-dikjarazzjoni qed tiġi ppubblikata *site plan* li turi l-imsemmija immobbli.

(Iff) GUIDO DE MARCO
*President*
23/11/2003

Din is-*site plan* qed tiġi ppubblikata f'paġna 14,552.

**Stima tal-Perit (oriġinali bil-Malti)**

*Akkwist ta' Fondi f'Bormla*

Fuq struzzjonijiet tal-Kummissarju ta' l-Artijiet, skond l-Ordinanza dwar l-Akkwist ta' Artijiet għal Skopijiet Pubbliċi, qiegħed niffissa l-valur liberu u frank tal-proprjetà hawn taħt deskritta f'Bormla, li hija meħtieġa mill-Gvern għal skop pubbliku, u dan wara li ħadt in konsiderazzjoni l-lokalità, kif ukoll ħwejjeġ oħra li jista' jkollhom x'jaqsmu mal-valur ta' l-istess proprjetà.

1. Il-fond Nru. 5 fi Triq Mariano Gerada, Bormla, muri bl-aħmar fuq L.D. 25A/97 u bl-aħdar fuq il-pjanti WD. Drwg. No. 10G/488 (*plan levels 3-6*), li jinsab battal, jikkonsisti fi tliet ikmamar fuq il-livell terran, żewġt ikmamar u bitħa b'faċċata fuq Triq San Ġwann, fuq it-tieni sular, żewġt ikmamar fuq it-tielet sular u l-bejt. L-aċċess għal dawn il-kmamar huwa minn kuritur u taraġ komuni ma' oħrajn muri bl-isfar fuq l-istess pjanti. L-imsemmi fond, bil-partijiet komuni, huwa stmat għall-valur ta' sitt elef u mitejn Lira Maltija (Lm6,200).

Iffirmat Carmen V. Sutton, A&C.E.

N.B. Dan ir-rapport ta' stima u l-pjanta mehmuża miegħu qiegħed jibdel ir-rapport ta' stima datat 20 ta' Novembru, 1997 f'dak li għandu x'jaqsam mal-proprjetà hawn fuq imsemmija.

L-24 ta' Frar, 2003

of the 28th February, 2003, which notice was issued according to the valuation with this declaration as made by architect Carmen V. Sutton.

A site plan showing the mentioned immovable property is being published with this declaration.

(Sgd) GUIDO DE MARCO
*President*
23/11/2003

This site plan is being published on page 14,552.

**Architect's Valuation (original in Maltese)**

*Acquisition of Premises at Cospicua*

I have been instructed by the Commissioner of Land to assess under the Land Acquisition (Public Purposes) Ordinance, the freehold value of the hereunder described property at Cospicua, required by Government for a public purpose. After taking into consideration the locality as well as other factors which could have a bearing on the value of the property described, I assess the freehold value as follows.

1. The premises No. 5 in Triq Mariano Gerada, Cospicua, shown in red on L.D. 25A/97 and in green on plans WD. Drwg. No. 10G/488 (plan levels 3-6), which is empty, consisting of three rooms on the ground floor level, two rooms and a yard facing Triq San Ġwann, on the second floor, two rooms on the third floor and the roof. Access to these rooms is by means of a corridor and staircase common with others shown in yellow on the same plans. The mentioned premises, with the common parts, is assessed at the price of six thousand and two hundred Maltese Lira (Lm6,200).

Signed Carmen V. Sutton, A&C.E.

N.B. This valuation report and the attached plan is substituting the valuation report dated 20th November, 1997 in that relating to the above mentioned property.

24th February, 2003

**Nru. 1184**

**AKKWIST TA' ART**

DIN id-dikjarazzjoni li ġejja, magħmula mill-President ta' Malta bis-saħħa ta' l-artikolu 3 ta' l-Ordinanza dwar l-Akkwist ta' l-Artijiet għal Skopijiet Pubbliċi (Kapitolu 88) hija ppubblikata skond u għall-finijiet ta' l-artikolu 9(1) ta' dik l-Ordinanza.

Is-17 ta' Diċembru, 2003

(File No. L392/95/35)

DIKJARAZZJONI MILL-PRESIDENT TA' MALTA

Illi b'dikjarazzjoni tal-President ta' Malta tas-17 ta' Frar, 1998, l-art hawn taħt imsemmija kienet dikjarata meħtieġa mill-awtorità kompetenti għal skop pubbliku skond id-dispożizzjonijiet ta' l-Ordinanza dwar l-Akkwist ta' Artijiet għal Skopijiet Pubbliċi (Kapitolu 88) u illi l-akkwist tagħha kellu jkun b'xiri assolut.

*Deskrizzjoni ta' l-Art*

Il-fond li ġej f'Bormla:–

1. Parti diviża mill-fond Nru. 5 fi Triq Mariano Gerada, li jikkonsisti f'żewġt ikmamar battala fuq it-tieni sular. L-aċċess għal dawn il-kmamar huwa komuni ma' oħrajn.

Il-parti diviża tal-fond hawn fuw imsemmi tidher murija bl-aħmar fuq L.D. Nru. 25A/97 u bil-vjola fuq WD. Dwg. Nru. 10G/488 (*plan level 5*), li wieħed jista' jara fuq talba fid-Dipartiment ta' l-Artijiet, Auberge de Baviere, Valletta.

Illi d-Dikjarazzjoni tal-President ta' Malta odjerna qiegħda tiġi ppubblikata għall-fini ta' l-Att XI ta' l-2002.

Il-kumpens offrut hu ta' tliet mija u għoxrin Lira Maltija (Lm320) skond l-Avviż ta' Ftehim tat-28 ta' Frar, 2003, liema

**No. 1184**

**ACQUISITION OF LAND**

THE following declaration, made by the President of Malta under section 3 of the Land Acquisition (Public Purposes) Ordinance (Chapter 88), is published in terms and for the purposes of section 9(1) thereof.

17th December, 2003

DECLARATION BY THE PRESIDENT OF MALTA

Whereas by declaration of the President of Malta dated 17th February, 1998, the undermentioned land had been declared as required by the competent authority for a public purpose in accordance with the provisions of the Land Acquisition (Public Purposes) Ordinance (Chapter 88) and that the acquisition thereof should have been by absolute purchase.

*Description of the Land*

The following premises at Cospicua:–

1. A divided part of the premises No. 5 in Triq Mariano Gerada, consisting of two rooms on the second floor. Access to these rooms is common with others.

The divided part of the above mentioned premises is shown in red on L.D. No. 25A/97 and in violet on WD. Dwg. No. 10G/488 (plan level 5), which may be seen on demand at the Land Department, Auberge de Baviere, Valletta.

Whereas the present Declaration by the President of Malta is being issued in terms of Act XI of 2002.

The compensation offered is three hundred and twenty Maltese Lira (Lm320) according to the Notice of Agreement

avviż ħareġ skond l-estratt ta' l-istima tal-Perit Carmen V. Sutton, li hawn ma' din id-dikjarazzjoni.

Ma' din id-dikjarazzjoni qed tiġi ppubblikata *site plan* li turi l-imsemmija immobbli.

(Iff) GUIDO DE MARCO
*President*
23/11/2003

Din is-*site plan* qed tiġi ppubblikata f'paġna 14,552.

**Stima tal-Perit (oriġinali bil-Malti)**

*Akkwist ta' Fondi f'Bormla*

Fuq struzzjonijiet tal-Kummissarju ta' l-Artijiet, skond l-Ordinanza dwar l-Akkwist ta' Artijiet għal Skopijiet Pubbliċi, qiegħed niffissa l-valur liberu u frank tal-proprjetà hawn taħt deskritta f'Bormla, li hija meħtieġa mill-Gvern għal skop pubbliku, u dan wara li ħadt in konsiderazzjoni l-lokalità, kif ukoll ħwejjeġ oħra li jista' jkollhom x'jaqsmu mal-valur ta' l-istess proprjetà.

1. Il-fond Nru. 5 fi Triq Mariano Gerada, Bormla, muri bl-aħmar fuq L.D. 25A/97 u bil-vjola fuq WD. Drwg. No. 10G/488 (*plan level 5*), jikkonsisti f'żewġt ikmamar battala fuq it-tieni sular. L-aċċess għal dawn il-kmamar huwa komuni ma' oħrajn u huwa muri bl-isfar fuq l-istess pjanta. L-imsemmi fond, bil-partijiet komuni, huwa stmat għall-valur ta' tliet mija u għoxrin Lira Maltija (Lm320).

.....Omissis.....

Iffirmat Carmen V. Sutton, A&C.E.

**Estratt ta' l-oriġinal.**

L-24 ta' Frar, 2003

of the 28th February, 2003, which notice was issued according to the extract of the valuation with this declaration as made by architect Carmen V. Sutton.

A site plan showing the mentioned immovable property is being published with this declaration.

(Sgd) GUIDO DE MARCO
*President*
23/11/2003

This site plan is being published on page 14,552.

**Architect's Valuation (original in Maltese)**

*Acquisition of Premises at Cospicua*

I have been instructed by the Commissioner of Land to assess under the Land Acquisition (Public Purposes) Ordinance, the freehold value of the hereunder described property at Cospicua, required by Government for a public purpose. After taking into consideration the locality as well as other factors which could have a bearing on the value of the property described, I assess the freehold value as follows.

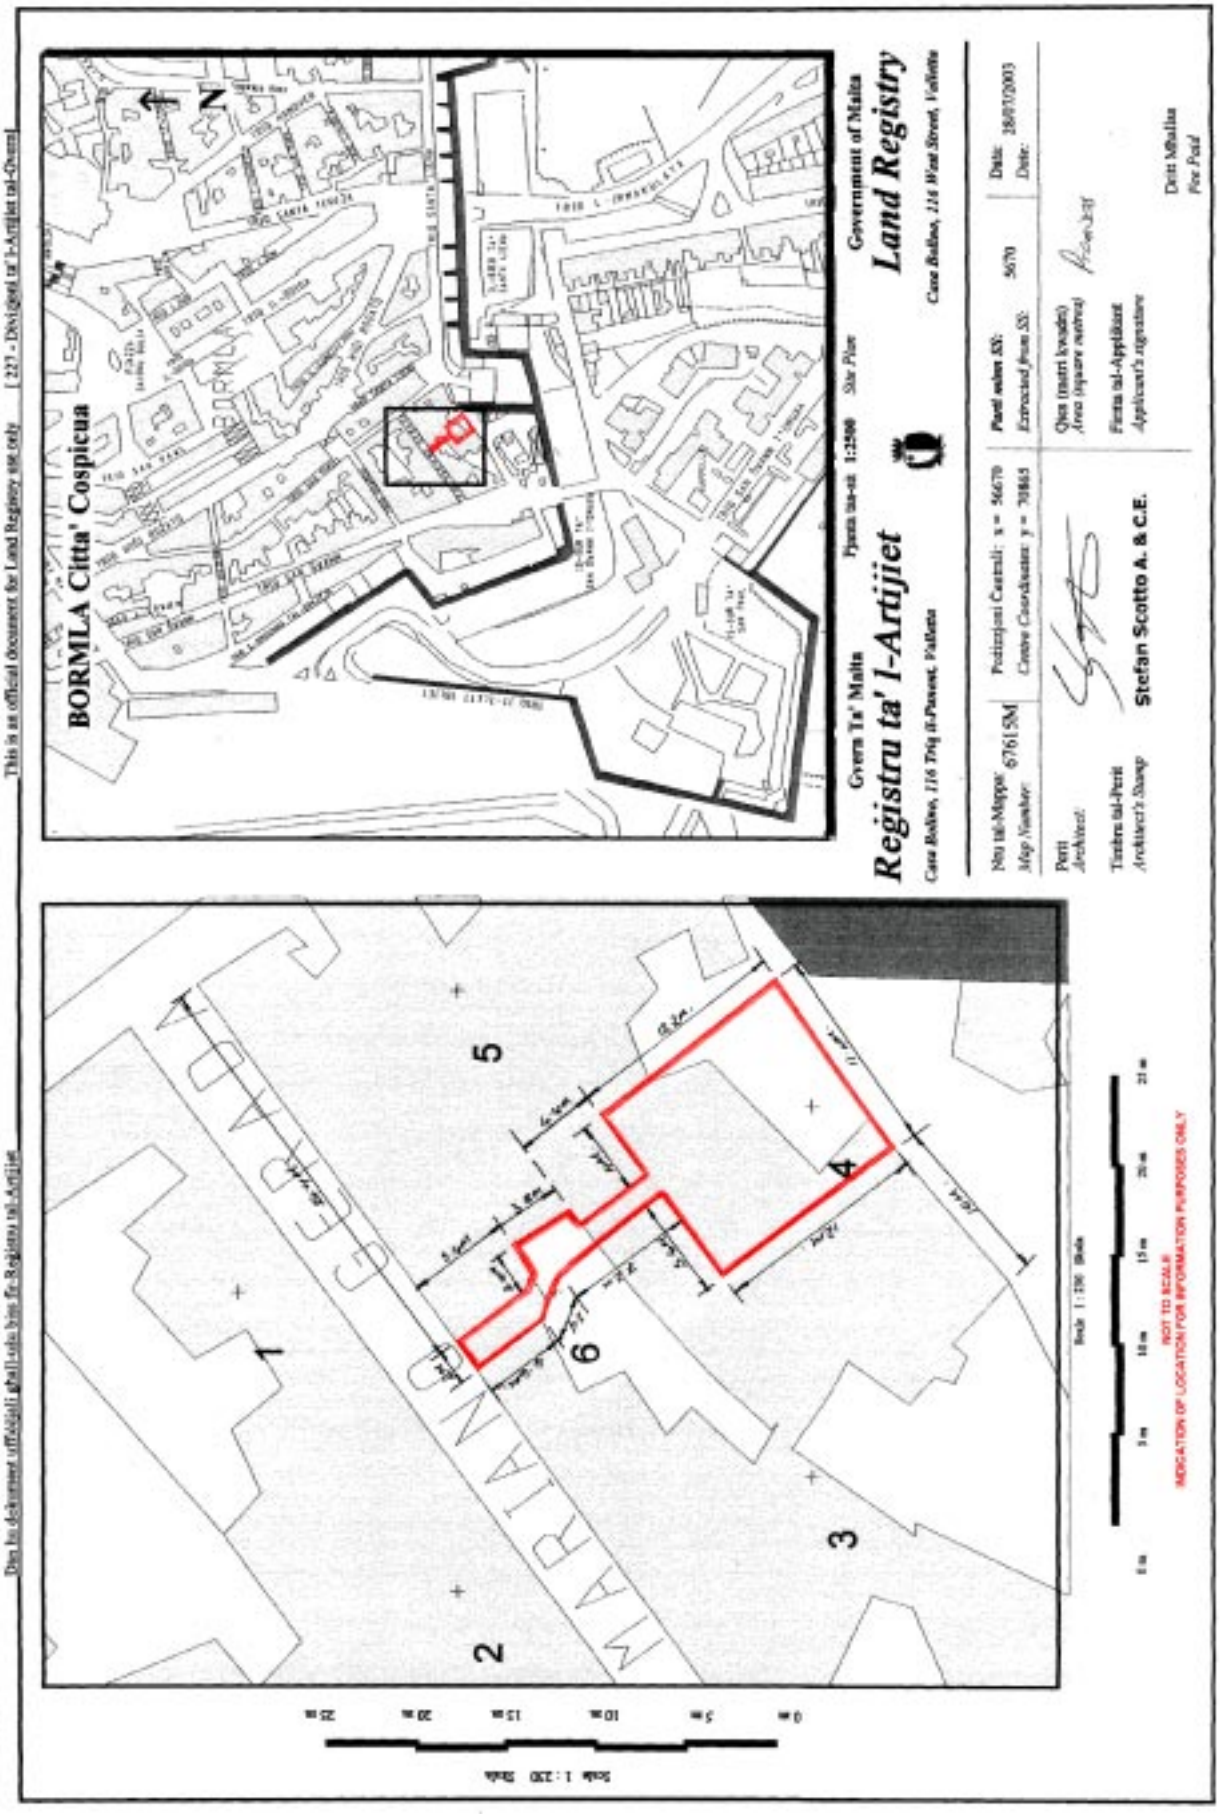
1. The premises No. 5 in Triq Mariano Gerada, Cospicua, shown in red on L.D. 25A/97 and in violet on WD. Drwg. No. 10G/488 (plan level 5), consisting of two empty rooms on the second floor. Access to these rooms is common with others and is shown in yellow on the same plan. The mentioned premises, with the common parts, is assessed at the price of three hundred and twenty Maltese Lira (Lm320).

.....Omissis.....

Signed Carmen V. Sutton, A&C.E.

**Extract from the original.**

24th February, 2003


This is an official document for Land Registry use only [ 227 - Direttorat ta' l-Artijiet tal-Gvern]
Dan hu dokument uffiċjali għall-użu biss fir-Reġistru tal-Artijiet
BORMLA Citta' Cospicua
Gvern Ta' Malta
Reġistru ta' l-Artijiet
Land Registry
Government of Malta
Case Bollow, 116 Triq il-Pinnett, Pallatta
Case Bollow, 116 West Street, Valletta
Pjanta tas-sit 1:2500 Site Plan
Nru tal-Mappa 6761 SM
Map Number
Pożizzjoni Ċentrali: x = 56670
Centre Coordinates: y = 70865
Pjanċ mhux fl-skala:
Extracted from SS:
5670
Data: 18/03/2003
Date:
Perit
Architect
Timbru tal-Perit
Architect's Stamp
Stefan Scotto A. & C.E.
Qies (metri kwadri)
Area (square metres)
Firma tal-Applikant
Applicant's signature
Data
Date
Drift Mhallsa
Fee Paid
MARIANO CERAVOLO
Skala 1:250 Scale
Skala 1:750 Scale
NOT TO SCALE
INDICATION OF LOCATION FOR INFORMATION PURPOSES ONLY

**Nru. 1185**

**AKKWIST TA' ART**

DIN id-dikjarazzjoni li ġejja, magħmula mill-President ta' Malta bis-saħħa ta' l-artikolu 3 ta' l-Ordinanza dwar l-Akkwist ta' l-Artijiet għal Skopijiet Pubbliċi (Kapitolu 88) hija ppubblikata skond u għall-finijiet ta' l-artikolu 9(1) ta' dik l-Ordinanza.

Is-17 ta' Diċembru, 2003

(File No. L280/88/1)

DIKJARAZZJONI MILL-PRESIDENT TA' MALTA

Jiena hawnhekk niddikjara illi l-art hawn taħt imsemmija hija meħtieġa mill-awtorità kompetenti għal skop pubbliku skond id-dispożizzjonijiet ta' l-Ordinanza dwar l-Akkwist ta' Artijiet għal Skopijiet Pubbliċi (Kapitolu 88) u illi l-akkwist tagħha għandu jkun b'xiri assolut.

*Deskrizzjoni ta' l-Art*

L-art li ġejja fiż-Żurrieq:–

1. Biċċa art tal-kejl ta' madwar 147 metru kwadru, li madwar 37 metru kwadru minnhom huma mibnija, tmiss mill-Grigal ma' proprjetà ta' l-eredi ta' Joseph Zammit u mill-Punent u mix-Xlokk ma' triq pubblika jew irjieħ aktar korretti.

L-art hawn fuq imsemmija hija murija bil-kulur aħmar u mmarkata bħala *plot* numru 1 fuq il-pjanta P.D. 120_2002, li wieħed jista' jara fuq talba fid-Dipartiment ta' l-Artijiet, Auberge de Baviere, Valletta.

Il-kumpens offrut hu ta' sitt elef u ħames mitt Lira Maltija (Lm6,500) skond l-estratt ta' l-istima tal-Perit Arkitett Carmen V. Sutton, A&C.E., li hawn ma' din id-dikjarazzjoni.

**No. 1185**

**ACQUISITION OF LAND**

THE following declaration, made by the President of Malta under section 3 of the Land Acquisition (Public Purposes) Ordinance (Chapter 88), is published in terms and for the purposes of section 9(1) thereof.

17th December, 2003

DECLARATION BY THE PRESIDENT OF MALTA

I hereby declare that the undermentioned land is required by the competent authority for a public purpose in accordance with the provisions of the Land Acquisition (Public Purposes) Ordinance (Chapter 88) and that the acquisition thereof should be by absolute purchase.

*Description of the Land*

The following land at Żurrieq:–

1. A plot of land of the area of about 147 square metres, of which about 37 square metres are built, bounded on the North East by property of the heir of Joseph Zammit and on the West ans South East by a public road or more precise boundaries.

The above mentioned land is shown with the colour red and marked as plot number 1 on plan P.D. 120_2000, which may be seen on demand at the Land Department, Auberge de Baviere, Valletta.

The compensation offered is six thousand and five hundred Maltese Lira (Lm6,500) according to the extract of the valuation with this declaration as made by architect Carmen V. Sutton, A&C.E.

Ma' din id-dikjarazzjoni qed tiġi ppubblikata *site plan* li turi l-imsemmija immobbli.

(Iff) GUIDO DE MARCO
*President*
23/11/2003

Din is-*site plan* qed tiġi ppubblikata f'paġna 14,555.

**Stima tal-Perit (oriġinali bil-Malti)**

*Akkwist ta' art fiż-Żurrieq*

Fuq struzzjonijiet tal-Kummissarju ta' l-Artijiet, skond l-Ordinanza dwar l-Akkwist ta' Artijiet għal Skopijiet Pubbliċi, qiegħed niffissa l-valur liberu u frank tal-proprjetà hawn taħt deskritta fiż-Żurrieq, li hija meħtieġa mill-Gvern għal skop pubbliku, u dan wara li ħadt in konsiderazzjoni l-lokalità, kif ukoll ħwejjeġ oħra li jista' jkollhom x'jaqsmu mal-valur ta' l-istess proprjetà.

*Plot* Nru. 1. Biċċa art tal-kejl ta' ċirka 147 metru kwadru, li madwar 37 metru kwadru minnhom huma mibnija, tmiss mill-Grigal ma' proprjetà ta' l-eredi ta' Joseph Zammit u mill-Punent u mix-Xlokk ma' triq pubblika, liema art hija meqjusa bħala art fabbrikabbli fit-termini ta' l-Ordinanza dwar l-Akkwist ta' Artijiet u hija murija bl-aħmar u mmarkata bin-numru '1' fuq il-pjanta P.D. 120_2002. Din l-art u l-istrutturi li jeżistu fuqha huma stmati għall-valur ta' sitt elef u ħames mitt Lira Maltija (Lm6,500).

.....Omissis.....

Iffirmat Carmen V. Sutton, A&C.E.
Arkitett u Inġinier Ċivili

**Estratt ta' l-oriġinal.**

Il-25 ta' Settembru, 2003

A site plan showing the mentioned immovable property is being published with this declaration.

(Sgd) GUIDO DE MARCO
*President*
23/11/2003

This site plan is being published on page 14,555.

**Architect's Valuation (original in Maltese)**

*Acquisition of land at Żurrieq*

I have been instructed by the Commissioner of Land to assess under the Land Acquisition (Public Purposes) Ordinance, the freehold value of the hereunder described property at Żurrieq, required by Government for a public purpose. After taking into consideration the locality as well as other factors which could have a bearing on the value of the property described, I assess the freehold value as follows.

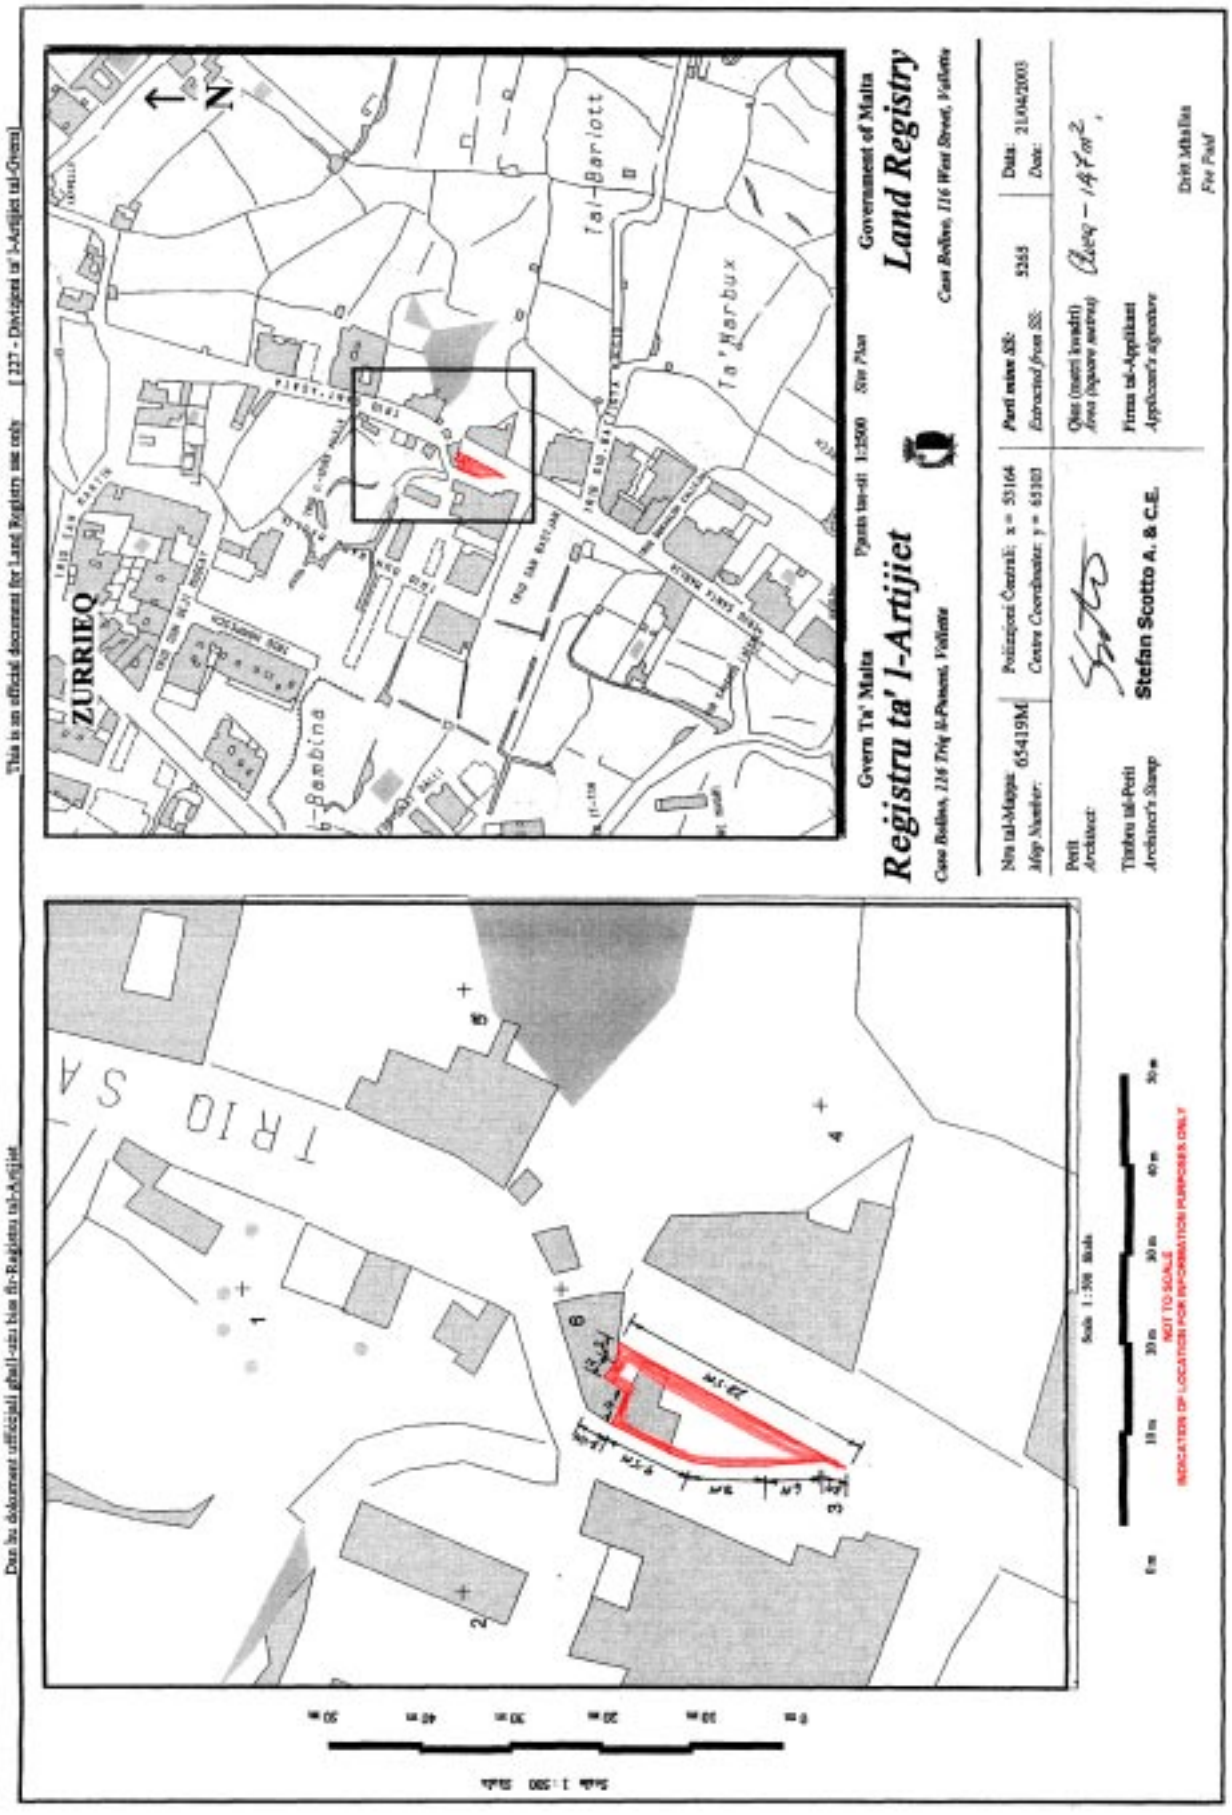
Plot No. 1. A plot of land of the area of about 147 square metres, of which about 37 square metres are built, bounded on the North East by property of the heir of Joseph Zammit and on the West ans South East by a public road, which land is considered as a building site in terms of the Land Acquisition Ordinance and is shown in red and marked with the number '1' on plan P.D. 120_2002. This land and the existing overlying structures are assessed at the price of six thousand and five hundred Maltese Lira (Lm6,500).

.....Omissis.....

Signed Carmen V. Sutton, A&C.E.
Architect and Civil Engineer

**Extract from the original.**

25th September, 2003


Dan ħu dokument uffiċjali għall-użu biss fir-Reġistru tal-Artijiet
This is an official document for Land Registry use only
127 - Direttorat ta' l-Artijiet tal-Gvern
Gvern Ta' Malta
Reġistru ta' l-Artijiet
Pjanta tas-sit 1:2500 Site Plan
Government of Malta
Land Registry
Nru tal-Mappa: 65419M
Map Number:
Pożizzjoni Ċentrali: x = 55164
Centre Coordinate: y = 65303
Parti miksa fil-:
Extracted from SE: 5265
Data: 21/04/2003
Date:
Perit
Architect:
Stefan Scotto A. & C.E.
Firma tal-Applikant
Applicant's signature
Erin Mhallas
For Paul
ZURRIEQ
Ta' Barlott
Ta' Harbux
Il-Bambina
TRIQ SA
Scale 1:500 Skala
NOT TO SCALE
INDICATION OF LOCATION FOR INFORMATION PURPOSES ONLY

**Nru. 1186**

**AKKWIST TA' ART**

DIN id-dikjarazzjoni li ġejja, magħmula mill-President ta' Malta bis-saħħa ta' l-artikolu 3 ta' l-Ordinanza dwar l-Akkwist ta' l-Artijiet għal Skopijiet Pubbliċi (Kapitolu 88) hija ppubblikata skond u għall-finijiet ta' l-artikolu 9(1) ta' dik l-Ordinanza.

Is-17 ta' Diċembru, 2003

(File No. L280/88/2)

DIKJARAZZJONI MILL-PRESIDENT TA' MALTA

Jiena hawnhekk niddikjara illi l-art hawn taħt imsemmija hija meħtieġa mill-awtorità kompetenti għal skop pubbliku skond id-dispożizzjonijiet ta' l-Ordinanza dwar l-Akkwist ta' Artijiet għal Skopijiet Pubbliċi (Kapitolu 88) u illi l-akkwist tagħha għandu jkun b'xiri assolut.

*Deskrizzjoni ta' l-Art*

L-art li ġejja fiż-Żurrieq:–

1. Biċċa art tal-kejl ta' madwar 145 metru kwadru, li madwar 110 metru kwadru minnhom huma mibnija, tmiss mill-Majjistral u min-Nofsnhar ma' triq pubblika u mix-Xlokk ma' proprjetà ta' l-eredi ta' Joseph Zammit jew irjieħ aktar korretti.

L-art hawn fuq imsemmija hija murija bil-kulur aħmar u mmarkata bħala *plot* numru 2 fuq il-pjanta P.D. 120_2002, li wieħed jista' jara fuq talba fid-Dipartiment ta' l-Artijiet, Auberge de Baviere, Valletta.

Il-kumpens offrut hu ta' tmint elef u tliet mitt Lira Maltija (Lm8,300) skond l-estratt ta' l-istima tal-Perit Arkitett Carmen V. Sutton, A&C.E., li hawn ma' din id-dikjarazzjoni.

**No. 1186**

**ACQUISITION OF LAND**

THE following declaration, made by the President of Malta under section 3 of the Land Acquisition (Public Purposes) Ordinance (Chapter 88), is published in terms and for the purposes of section 9(1) thereof.

17th December, 2003

DECLARATION BY THE PRESIDENT OF MALTA

I hereby declare that the undermentioned land is required by the competent authority for a public purpose in accordance with the provisions of the Land Acquisition (Public Purposes) Ordinance (Chapter 88) and that the acquisition thereof should be by absolute purchase.

*Description of the Land*

The following land at Żurrieq:–

1. A plot of land of the area of about 145 square metres, of which about 110 square metres are built, bounded on the North West and South by a public road and on the South East by property of the heir of Joseph Zammit or more precise boundaries.

The above mentioned land is shown with the colour red and marked as plot number 2 on plan P.D. 120_2000, which may be seen on demand at the Land Department, Auberge de Baviere, Valletta.

The compensation offered is eight thousand and three hundred Maltese Lira (Lm8,300) according to the extract of the valuation with this declaration as made by architect Carmen V. Sutton, A&C.E.

Ma' din id-dikjarazzjoni qed tiġi ppubblikata *site plan* li turi l-imsemmija immobbli.

(Iff) GUIDO DE MARCO
*President*
23/11/2003

Din is-*site plan* qed tiġi ppubblikata f'paġna 14,558.

**Stima tal-Perit (oriġinali bil-Malti)**

*Akkwist ta' art fiż-Żurrieq*

Fuq struzzjonijiet tal-Kummissarju ta' l-Artijiet, skond l-Ordinanza dwar l-Akkwist ta' Artijiet għal Skopijiet Pubbliċi, qiegħed niffissa l-valur liberu u frank tal-proprjetà hawn taht deskritta fiż-Żurrieq, li hija meħtieġa mill-Gvern għal skop pubbliku, u dan wara li ħadt in konsiderazzjoni l-lokalità, kif ukoll ħwejjeġ oħra li jista' jkollhom x'jaqsmu mal-valur ta' l-istess proprjetà.

.....Omissis.....

*Plot* Nru. 2. Biċċa art tal-kejl ta' ċirka 145 metru kwadru, li madwar 110 metru kwadru minnhom huma mibnija, tmiss mill-Majjistral u min-Nofsnhar ma' triq pubblika u mix-Xlokk ma' proprjetà ta' l-eredi ta' Joseph Zammit, liema art hija meqjusa bħala art fabbrikabbli fit-termini ta' l-Ordinanza dwar l-Akkwist ta' Artijiet u hija murija bil-kulur aħmar u mmarkata bin-numru '2' fuq il-pjanta P.D. 120_2002. Din l-art u l-fond li jeżisti fuqha huma stmati għall-valur ta' tmint elef u tliet mitt Lira Maltija (Lm8,300).

Iffirmat Carmen V. Sutton, A&C.E.
Arkitett u Inġinier Ċivili

**Estratt ta' l-oriġinal.**

Il-25 ta' Settembru, 2003

A site plan showing the mentioned immovable property is being published with this declaration.

(Sgd) GUIDO DE MARCO
*President*
23/11/2003

This site plan is being published on page 14,558.

**Architect's Valuation (original in Maltese)**

*Acquisition of land at Żurrieq*

I have been instructed by the Commissioner of Land to assess under the Land Acquisition (Public Purposes) Ordinance, the freehold value of the hereunder described property at Żurrieq, required by Government for a public purpose. After taking into consideration the locality as well as other factors which could have a bearing on the value of the property described, I assess the freehold value as follows.

.....Omissis.....

Plot No. 2. A plot of land of the area of about 145 square metres, of which about 110 square metres are built, bounded on the North West and South by a public road and on the South East by property of the heir of Joseph Zammit, which land is considered as a building site in terms of the Land Acquisition Ordinance and is shown with the colour red and marked with the number '2' on plan P.D. 120_2002. This land and the existing overlying premises are assessed at the price of eight thousand and three hundred Maltese Lira (Lm8,300).

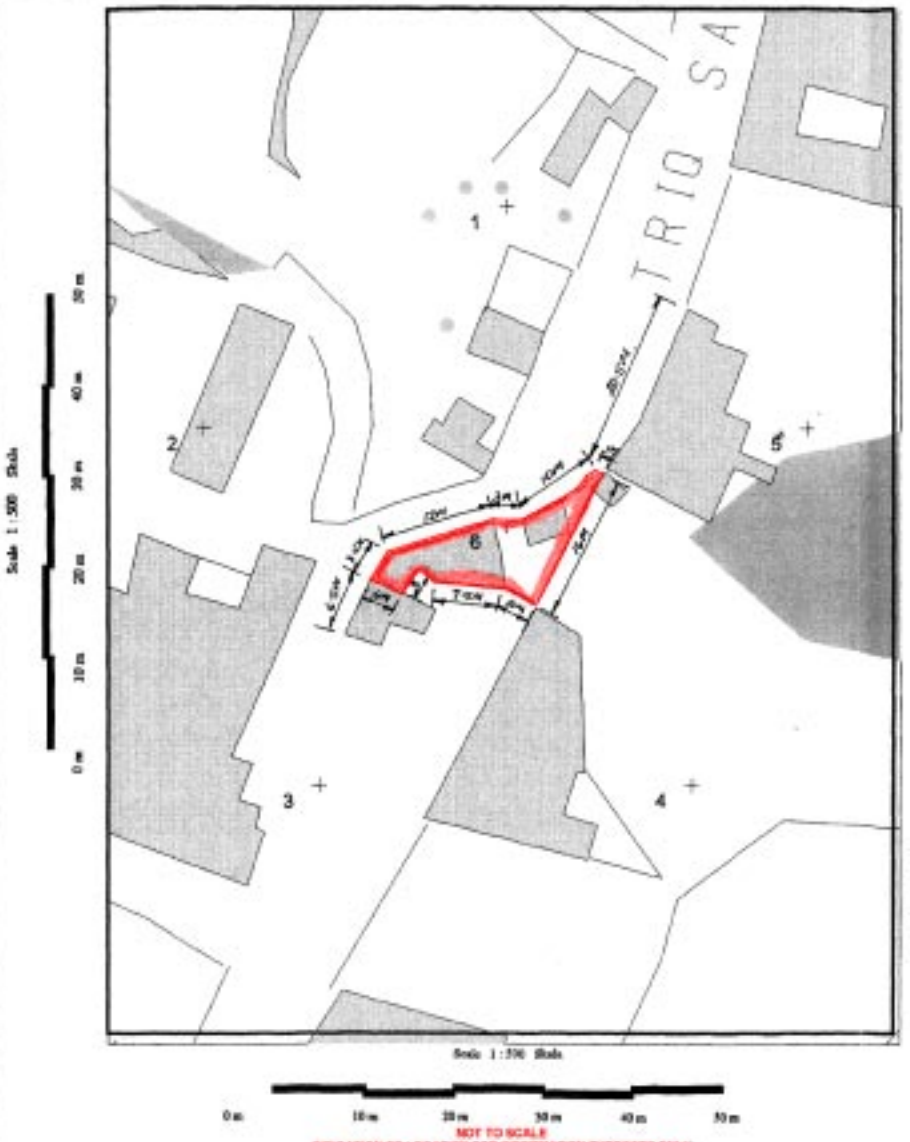
Signed Carmen V. Sutton, A&C.E.
Architect and Civil Engineer

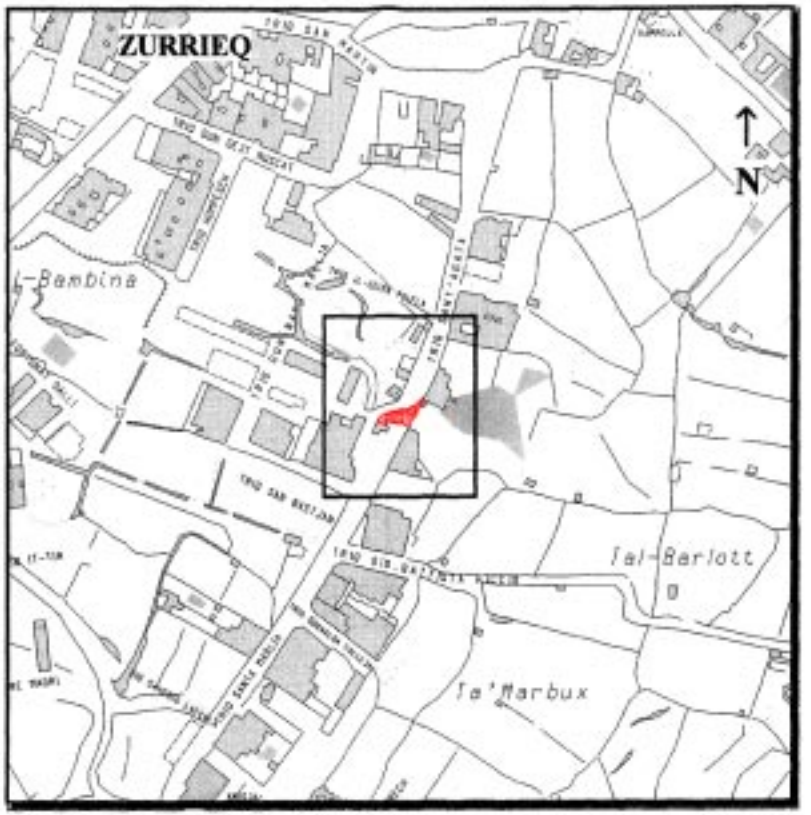
**Extract from the original.**

25th September, 2003

Dan hu dokument ufficjali ghall-uzu biss fir-Registru tal-Artijiet

This is an official document for Land Registry use only [ 327 - Divizjoni ta' l-Artijiet tal-Gvern]




Gvern Ta' Malta — Fjanta tas-sit 1:2500 *Site Plan* — Government of Malta

**Reġistru ta' l-Artijiet** — **Land Registry**

*Casa Bolino, 116 Triq il-Punent, Valletta* — *Casa Bolino, 116 West Street, Valletta*

| | | | |
|---|---|---|---|
| Nru tal-Mappa: *Map Number:* 65420M | Pożizzjoni Ċentrali: x = 53164 *Centre Coordinates:* y = 65103 | *Pjanti mhux SS: Extracted from SS:* 5265 | Data: *Date:* 21/04/2003 |
| Perit *Architect:* | | Qies (metri kwadri) *Area (square metres):* Area - 145m² | |
| Timbru tal-Perit *Architect's Stamp:* Stefan Scotto A. & C.E. | | Firma tal-Applikant *Applicant's signature* | |
| | | | Dritt Mhallas *Fee Paid* |

**Nru. 1187**

**AKKWIST TA' ART**

DIN id-dikjarazzjoni li ġejja, magħmula mill-President ta' Malta bis-saħħa ta' l-artikolu 3 ta' l-Ordinanza dwar l-Akkwist ta' l-Artijiet għal Skopijiet Pubbliċi (Kapitolu 88) hija ppubblikata skond u għall-finijiet ta' l-artikolu 9(1) ta' dik l-Ordinanza.

Is-17 ta' Diċembru, 2003

(File No. L57/98/II)

DIKJARAZZJONI MILL-PRESIDENT TA' MALTA

Illi b'dikjarazzjoni tal-President ta' Malta tal-5 ta' Jannar, 2001, l-art hawn taħt imsemmija kienet dikjarata meħtieġa mill-awtorità kompetenti għal skop pubbliku skond id-dispożizzjonijiet ta' l-Ordinanza dwar l-Akkwist ta' Artijiet għal Skopijiet Pubbliċi (Kapitolu 88) u illi l-akkwist tagħha kellu jkun b'xiri assolut.

*Deskrizzjoni ta' l-Art*

L-art li ġejja f'Ħaż-Żebbuġ:–

1. Biċċa art tal-kejl ta' madwar 470 metru kwadru, li tmiss mit-Tramuntana ma' triq pubblika, mil-Lbiċ ma' proprjetà ta' Nazzareno Cortis u oħrajn u mix-Xlokk ma' proprjetà ta' George Mifsud, jew irjieħ aktar korretti.

L-art hawn fuq imsemmija hija murija bil-kulur aħmar fuq il-pjanta L.D. 80/99, li wieħed jista' jara fuq talba fid-Dipartiment ta' l-Artijiet, Auberge de Baviere, Valletta.

Illi d-Dikjarazzjoni tal-President ta' Malta odjerna qiegħda tiġi ppubblikata għall-fini ta' l-Att XI ta' l-2002.

**No. 1187**

**ACQUISITION OF LAND**

THE following declaration, made by the President of Malta under section 3 of the Land Acquisition (Public Purposes) Ordinance (Chapter 88), is published in terms and for the purposes of section 9(1) thereof.

17th December, 2003

DECLARATION BY THE PRESIDENT OF MALTA

Whereas by declaration of the President of Malta dated 5th January, 2001, the undermentioned land had been declared as required by the competent authority for a public purpose in accordance with the provisions of the Land Acquisition (Public Purposes) Ordinance (Chapter 88) and that the acquisition thereof should have been by absolute purchase.

*Description of the Land*

The following land at Żebbuġ:–

1. A plot of land of the area of about 470 square metrest, bounded on the North by a public road, on the South West by property of Nazzareno Cortis and others and on the South East by property of George Mifsud or more precise boundaries.

The above mentioned land is shown with the colour red on plan L.D. 80/99, which may be seen on demand at the Land Department, Auberge de Baviere, Valletta.

Whereas the present Declaration by the President of Malta is being issued in terms of Act XI of 2002.

Il-kumpens offrut hu ta' għaxart elef Lira Maltija (Lm10,000) skond l-istima tal-Perit Arkitett Carmen V. Sutton, A&C.E., li hawn ma' din id-dikjarazzjoni.

Ma' din id-dikjarazzjoni qed tiġi ppubblikata *site plan* li turi l-imsemmija immobbli.

(Iff) GUIDO DE MARCO
*President*
23/11/2003

Din is-*site plan* qed tiġi ppubblikata f'paġna 14,561.

**Stima tal-Perit (oriġinali bil-Malti)**

*Art f'Ħaż-Żebbuġ*

Fuq struzzjonijiet tal-Kummissarju ta' l-Artijiet, skond l-Ordinanza dwar l-Akkwist ta' Artijiet għal Skopijiet Pubbliċi, qiegħed niffissa l-valur liberu u frank tal-proprjetà hawn taħt deskritta f'Ħaż-Żebbuġ, li hija meħtieġa mill-Gvern għal skop pubbliku, u dan wara li ħadt in konsiderazzjoni l-lokalità, kif ukoll ħwejjeġ oħra li jista' jkollhom x'jaqsmu mal-valur ta' l-istess proprjetà.

Biċċa art tal-kejl ta' madwar 470 metri kwadri, li tmiss mit-Tramuntana ma' triq pubblika, mil-Lbiċ ma' proprjetà ta' Nazzareno Cortis et. u mix-Xlokk ma' proprjetà ta' George Mifsud, liema art hija meqjusa bħala art fabbrikabbli fit-termini ta' l-Ordinanza dwar l-Akkwist ta' Artijiet u hija murija bl-aħmar fuq il-pjanta L.D. 80/99, u hija stmata għall-valur ta' għaxart elef Lira Maltija (Lm10,000).

Iffirmat Carmen V. Sutton, A&C.E.

It-30 ta' Ottubru, 2000

The compensation offered is ten thousand Maltese Lira (Lm10,000) according to the valuation with this declaration as made by architect Carmen V. Sutton, A&C.E.

A site plan showing the mentioned immovable property is being published with this declaration.

(Sgd) GUIDO DE MARCO
*President*
23/11/2003

This site plan is being published on page 14,561.

**Architect's Valuation (original in Maltese)**

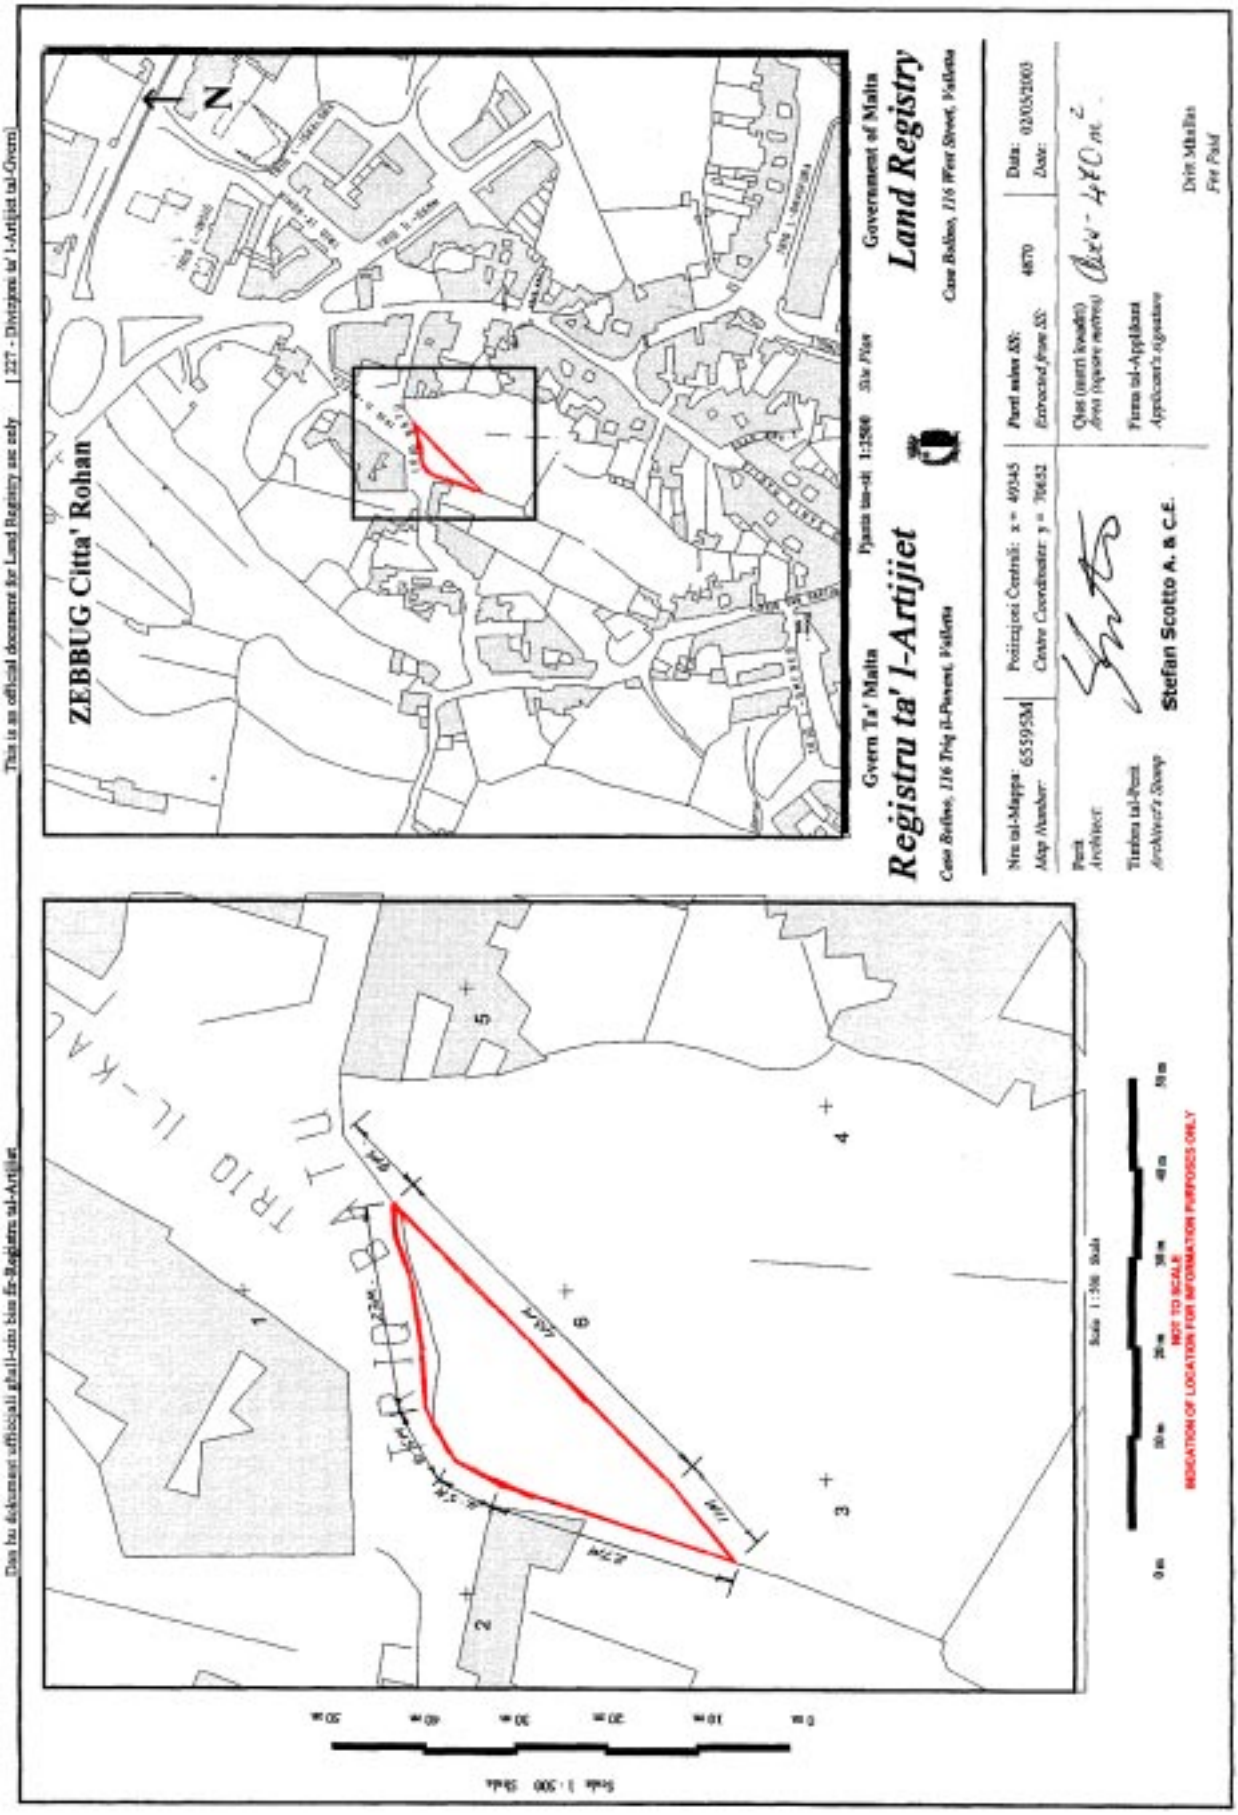
*Land at Żebbuġ*

I have been instructed by the Commissioner of Land to assess under the Land Acquisition (Public Purposes) Ordinance, the freehold value of the hereunder described property at Żebbuġ, required by Government for a public purpose. After taking into consideration the locality as well as other factors which could have a bearing on the value of the property described, I assess the freehold value as follows.

A plot of land of the area of about 470 square metres, bounded on the North by a public road, on the South West by property of Nazzareno Cortis and others and on the South East by property of George Mifsud, which land is considered as a building site in terms of the Land Acquisition Ordinance and is shown in red on plan L.D. 80/99, is assessed at the price of ten thousand Maltese Lira (Lm10,000).

Signed Carmen V. Sutton, A&C.E.

30th October, 2000


Dan hu dokument uffiċjali għall-użu biss fir-Reġistru tal-Artijiet
This is an official document for Land Registry use only
[227 - Diviżjoni ta' l-Artijiet tal-Ġvern]
ZEBBUG Citta' Rohan
N
Gvern Ta' Malta
Pjanta tas-sit 1:1500 Site Plan
Government of Malta
Land Registry
Case Bailiva, 116 West Street, Valletta
Registru ta' l-Artijiet
Case Bailiva, 116 Triq il-Punent, Valletta
Nru tal-Mappa: 655958M
Map Number:
Pożizzjoni Ċentrali: x = 49345
Centre Coordinate: y = 70652
Pjani mahsuba fuq AS: 4870
Extracted from AS:
Data: 02/05/2003
Date:
Qies (metri kwadri)
Area (square metres)
Firma tal-Applikant
Applicant's signature
Perit
Architect
Tirdina tal-Perit
Architect's Stamp
Stefan Scotto A. & C.E.
Drit Mhallas
Fee Paid
TRIQ IL-KAMP
Scale 1:500 Skala
NOT TO SCALE
INDICATION OF LOCATION FOR INFORMATION PURPOSES ONLY
Scale 1:500 Skala

**Nru. 1188**

**AKKWIST TA' ART**

DIN id-dikjarazzjoni li ġejja, magħmula mill-President ta' Malta bis-saħħa ta' l-artikolu 3 ta' l-Ordinanza dwar l-Akkwist ta' l-Artijiet għal Skopijiet Pubbliċi (Kapitolu 88) hija ppubblikata skond u għall-finijiet ta' l-artikolu 9(1) ta' dik l-Ordinanza.

Is-17 ta' Diċembru, 2003

(File No. L724/90/2)

DIKJARAZZJONI MILL-PRESIDENT TA' MALTA

Illi b'dikjarazzjoni tal-President ta' Malta tat-12 ta' Awissu, 1997, l-art hawn taħt imsemmija kienet dikjarata meħtieġa mill-awtorità kompetenti għal skop pubbliku skond id-dispożizzjonijiet ta' l-Ordinanza dwar l-Akkwist ta' Artijiet għal Skopijiet Pubbliċi (Kapitolu 88) u illi l-akkwist tagħha kellu jkun b'xiri assolut.

*Deskrizzjoni ta' l-Art*

Il-fond li ġej fil-Furjana:–

1. Il-fond Nru. 21 fi Triq il-Kapuċċini.

Il-fond hawn fuq imsemmi jidher immarkat bil-kulur aħmar fuq il-pjanta L.D. Nru. 21/97 u fuq il-pjanta Drwg. Nru. F/12/90, li wieħed jista' jara fuq talba fid-Dipartiment ta' l-Artijiet, Auberge de Baviere, Valletta.

Illi d-Dikjarazzjoni tal-President ta' Malta odjerna qiegħda tiġi ppubblikata għall-fini ta' l-Att XI ta' l-2002.

Il-kumpens offrut hu ta' erbgħin Lira Maltija (Lm40) għad-Dirett Dominju Perpetwu u ta' erbat elef, ħames mija u sittin Lira Maltija (Lm4,560) għall-Utile Dominju Perpetwu skond l-istima tal-Perit Fred H. Valentino, A&C.E., li hawn ma'

**No. 1188**

**ACQUISITION OF LAND**

THE following declaration, made by the President of Malta under section 3 of the Land Acquisition (Public Purposes) Ordinance (Chapter 88), is published in terms and for the purposes of section 9(1) thereof.

17th December, 2003

DECLARATION BY THE PRESIDENT OF MALTA

Whereas by declaration of the President of Malta dated 12th August, 1997, the undermentioned land had been declared as required by the competent authority for a public purpose in accordance with the provisions of the Land Acquisition (Public Purposes) Ordinance (Chapter 88) and that the acquisition thereof should have been by absolute purchase.

*Description of the Land*

The following premises at Floriana:–

1. Premises No. 21 in Triq il-Kapuċċini.

The above mentioned premises is shown marked in red on plan L.D. No. 21/97 and on Drwg. No. F/12/90, which may be seen on demand at the Land Department, Auberge de Baviere, Valletta.

Whereas the present Declaration by the President of Malta is being issued in terms of Act XI of 2002.

The compensation offered is forty Maltese Lira (Lm40) for the Perpetual Direct Dominium and of four thousand, five hundred and sixty Maltese Lira (Lm4,560) for the Perpetual Utile Dominium according to the valuation with this

din id-dikjarazzjoni.

Ma' din id-dikjarazzjoni qed tiġi ppubblikata *site plan* li turi l-imsemmija immobbli.

(Iff) GUIDO DE MARCO
*President*
23/11/2003

Din is-*site plan* qed tiġi ppubblikata f'paġna 14,564.

**Stima tal-Perit (oriġinali bil-Malti)**

*Art fil-Floriana*

Fuq struzzjonijiet tal-Kummissarju ta' l-Artijiet, skond l-Ordinanza dwar l-Akkwist ta' Artijiet għal Skopijiet Pubbliċi, qiegħed niffissa l-valur liberu u frank tal-proprjetà hawn taħt deskritta fil-Floriana, li hija meħtieġa mill-Gvern għal skop pubbliku, u dan wara li ħadt in konsiderazzjoni l-lokalità, kif ukoll ħwejjeġ oħra li jista' jkollhom x'jaqsmu mal-valur ta' l-istess proprjetà.

Il-fond Nru. 21 fi Triq il-Kapuċċini, Floriana li huwa muri bl-aħmar fuq il-pjanta L.D. 21/97 u huwa stmat għall-valur ta' erbat elef u sitt mitt Lira Maltija (Lm4,600).

Dan il-valur għandu jinqasam kif ġej:–

**Għad-Dirett Dominju Perpetwu.....Lm 40.00**

**Għall-Utile Dominju Perpetwu...Lm 4,560**

Iffirmat Fred H. Valentino, A&C.E.

Dan ir-rapport ta' stima qed jibdel ir-rapport datat 13 ta' Mejju, 1997, f'dak li għandu x'jaqsam mal-fond hawn fuq imsemmi.

It-3 ta' Lulju, 2003

declaration as made by architect Fred H. Valentino, A&C.E.

A site plan showing the mentioned immovable property is being published with this declaration.

(Sgd) GUIDO DE MARCO
*President*
23/11/2003

This site plan is being published on page 14,564.

**Architect's Valuation (original in Maltese)**

*Land at Floriana*

I have been instructed by the Commissioner of Land to assess under the Land Acquisition (Public Purposes) Ordinance, the freehold value of the hereunder described property at Floriana, required by Government for a public purpose. After taking into consideration the locality as well as other factors which could have a bearing on the value of the property described, I assess the freehold value as follows.

The premises No. 21 in Triq il-Kapuċċini, Floriana which is shown in red on plan L.D. 21/97 and is assessed at the price of four thousand and six hundred Maltese Lira (Lm4,600).

This price should be divided as follows:–

**For the Perpetual Direct Dominium.....Lm 40.00**

**For the Perpetual Utile Dominium...Lm 4,560**

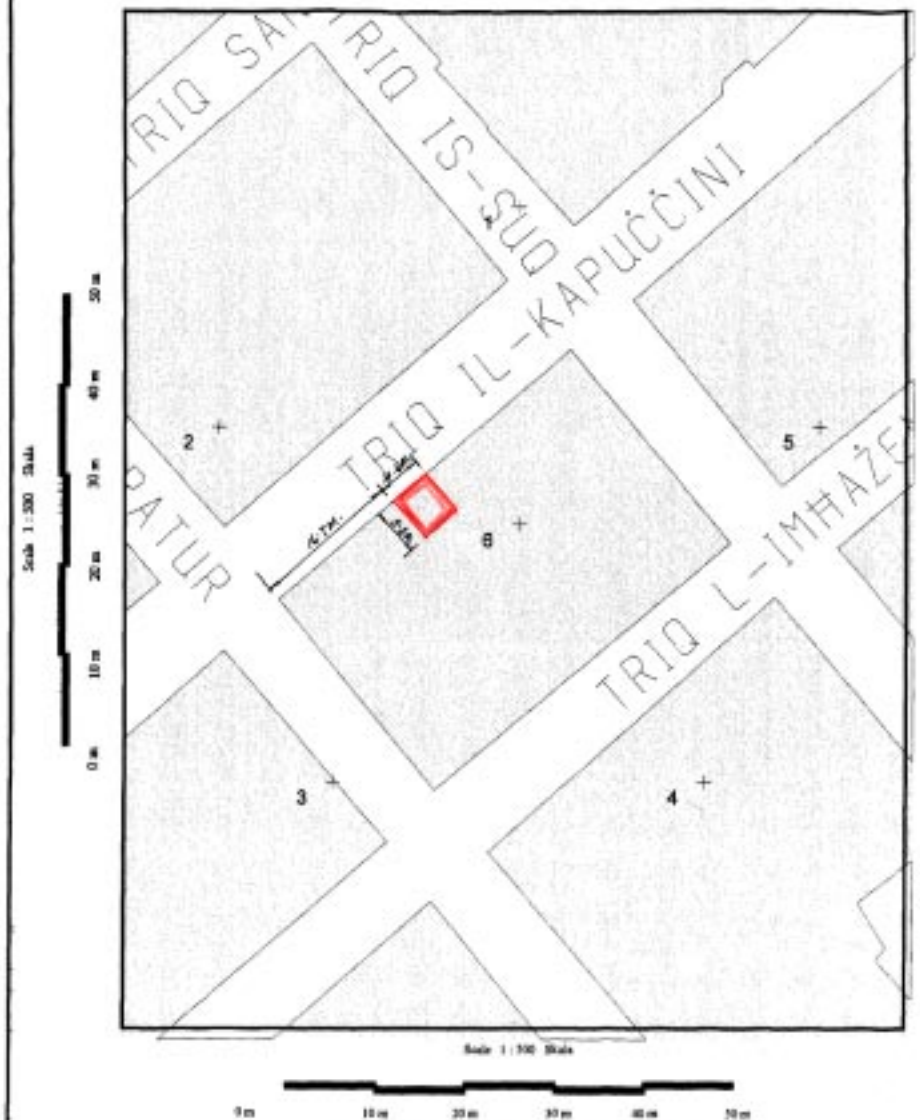
Signed Carmen V. Sutton, A&C.E.

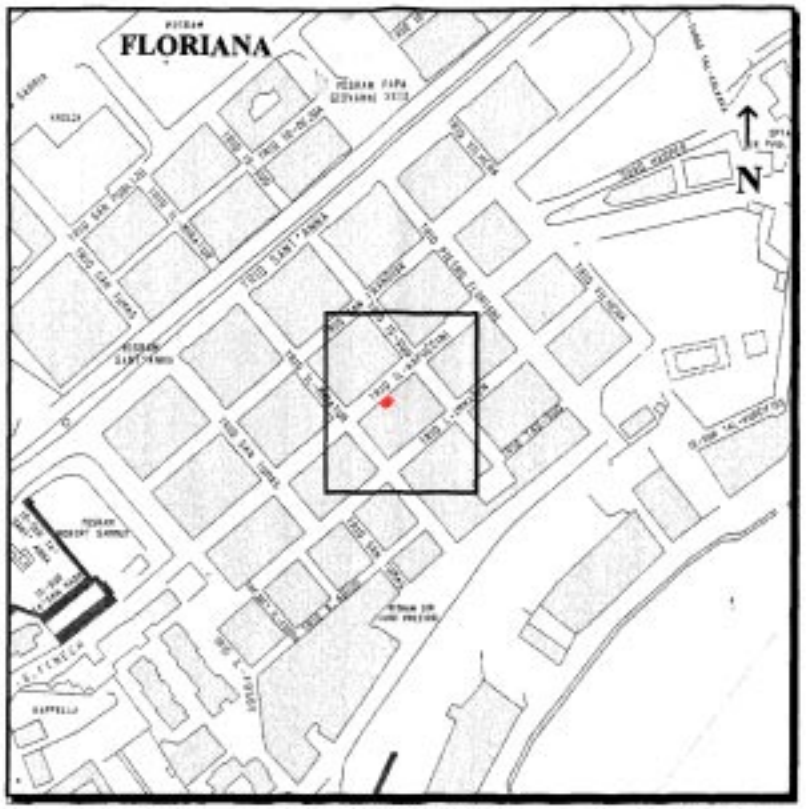
This valuation report is substituting the report dated 13th May, 1997, for that relating to the above mentioned premises.

3rd July, 2003

Dan hu dokument uffiċjali għall-użu biss fir-Reġistru tal-Artijiet

This is an official document for Land Registry use only [ 227 - Diviżjoni ta' l-Artijiet tal-Gvern]




Gvern Ta' Malta — Pjanta tas-sit: 1:1500 *Site Plan* — Government of Malta

**Reġistru ta' l-Artijiet** — **Land Registry**

*Casa Bolino, 116 Triq il-Punent, Valletta* — *Casa Bolino, 116 West Street, Valletta*

| | | | |
|---|---|---|---|
| Nru tal-Mappa: *Map Number:* 68230M | Koordinati Ċentrali: *Centre Coordinates:* x = 55541, y = 72191 | *Punti misjuba SS:* *Extracted from SS:* 5472 | Data: *Date:* 16/09/2005 |

Perit: *Architect:*

Timbru tal-Perit: *Architect's Stamp:* **Stefan Scotto A. & C.E.**

Qies (metri kwadri): *Area (square metres)*

Firma tal-Applikant: *Applicant's signature*

Drittijiet Imħallsa: *Fee Paid*

**Nru. 1189**

## AKKWIST TA' ART

DIN id-dikjarazzjoni li ġejja, magħmula mill-President ta' Malta bis-saħħa ta' l-artikolu 3 ta' l-Ordinanza dwar l-Akkwist ta' l-Artijiet għal Skopijiet Pubbliċi (Kapitolu 88) hija ppubblikata skond u għall-finijiet ta' l-artikolu 9(1) ta' dik l-Ordinanza.

Is-17 ta' Diċembru, 2003

(File No. L270/2002)

DIKJARAZZJONI MILL-PRESIDENT TA' MALTA

Jiena hawnhekk niddikjara illi l-art hawn taħt imsemmija hija meħtieġa mill-awtorità kompetenti għal skop pubbliku skond id-dispożizzjonijiet ta' l-Ordinanza dwar l-Akkwist ta' Artijiet għal Skopijiet Pubbliċi (Kapitolu 88) u illi l-akkwist tagħha għandu jkun b'xiri assolut.

*Deskrizzjoni ta' l-Art*

L-art li ġejja fiż-Żurrieq:–

1. Biċċa art tal-kejl ta' madwar 12-il metru kwadru, li tmiss mit-Tramuntana ma' triq pubblika, mil-Lvant ma' Sqaq San Martin u mill-Punent ma' proprjetà ta' Carmel Farrugia, jew irjieħ aktar korretti.

L-art hawn fuq imsemmija hija murija bil-kulur aħmar u fuq il-pjanta P.D. 123_2002, li wieħed jista' jara fuq talba fid-Dipartiment ta' l-Artijiet, Auberge de Baviere, Valletta.

Il-kumpens offrut hu ta' disa' mija u għaxar Liri Maltin (Lm910) skond l-estratt ta' l-istima tal-Perit Arkitett Fred H.

**No. 1189**

## ACQUISITION OF LAND

THE following declaration, made by the President of Malta under section 3 of the Land Acquisition (Public Purposes) Ordinance (Chapter 88), is published in terms and for the purposes of section 9(1) thereof.

17th December, 2003

DECLARATION BY THE PRESIDENT OF MALTA

I hereby declare that the undermentioned land is required by the competent authority for a public purpose in accordance with the provisions of the Land Acquisition (Public Purposes) Ordinance (Chapter 88) and that the acquisition thereof should be by absolute purchase.

*Description of the Land*

The following land at Żurrieq:–

1. A plot of land of the area of about 12 square metres, bounded on the North by a public road, on the East by Sqaq San Martin and on the West by property of Carmel Farrugia or more precise boundaries.

The above mentioned land is shown with the colour red on plan P.D. 123_2002, which may be seen on demand at the Land Department, Auberge de Baviere, Valletta.

The compensation offered is nine hundred and ten Maltese Lira (Lm910) according to the valuation with this declaration

Valentino, A&C.E., li hawn ma' din id-dikjarazzjoni.

Ma' din id-dikjarazzjoni qed tiġi ppubblikata *site plan* li turi l-imsemmija immobbli.

(Iff) GUIDO DE MARCO
*President*
23/11/2003

Din is-*site plan* qed tiġi ppubblikata f'paġna 14,567.

**Stima tal-Perit (oriġinali bil-Malti)**

*Art fiż-Żurrieq*

Fuq struzzjonijiet tal-Kummissarju ta' l-Artijiet, skond l-Ordinanza dwar l-Akkwist ta' Artijiet għal Skopijiet Pubbliċi, qiegħed niffissa l-valur liberu u frank tal-proprjetà hawn taħt deskritta fiż-Żurrieq, li hija meħtieġa mill-Gvern għal skop pubbliku, u dan wara li ħadt in konsiderazzjoni l-lokalità, kif ukoll ħwejjeġ oħra li jista' jkollhom x'jaqsmu mal-valur ta' l-istess proprjetà.

Biċċa art tal-kejl ta' madwar 12 metri kwadri, li tmiss mit-Tramuntana ma' triq pubblika, mil-Lvant ma' Sqaq San Martin u mill-Punent ma' proprjetà ta' Carmel Farrugia, liema art hija meqjusa bħala art fabbrikabbli fit-termini ta' l-Ordinanza dwar l-Akkwist ta' Artijiet u hija murija bil-kulur aħmar fuq il-pjanta P.D. 123_2002 u stmata għall-valur ta' disa' mija u għaxar Liri Maltin (Lm910).

Iffirmat Fred H.Valentino, A&C.E.

Il-25 ta' Lulju, 2003

as made by architect Fred H. Valentino, A&C.E.

A site plan showing the mentioned immovable property is being published with this declaration.

(Sgd) GUIDO DE MARCO
*President*
23/11/2003

This site plan is being published on page 14,567.

**Architect's Valuation (original in Maltese)**

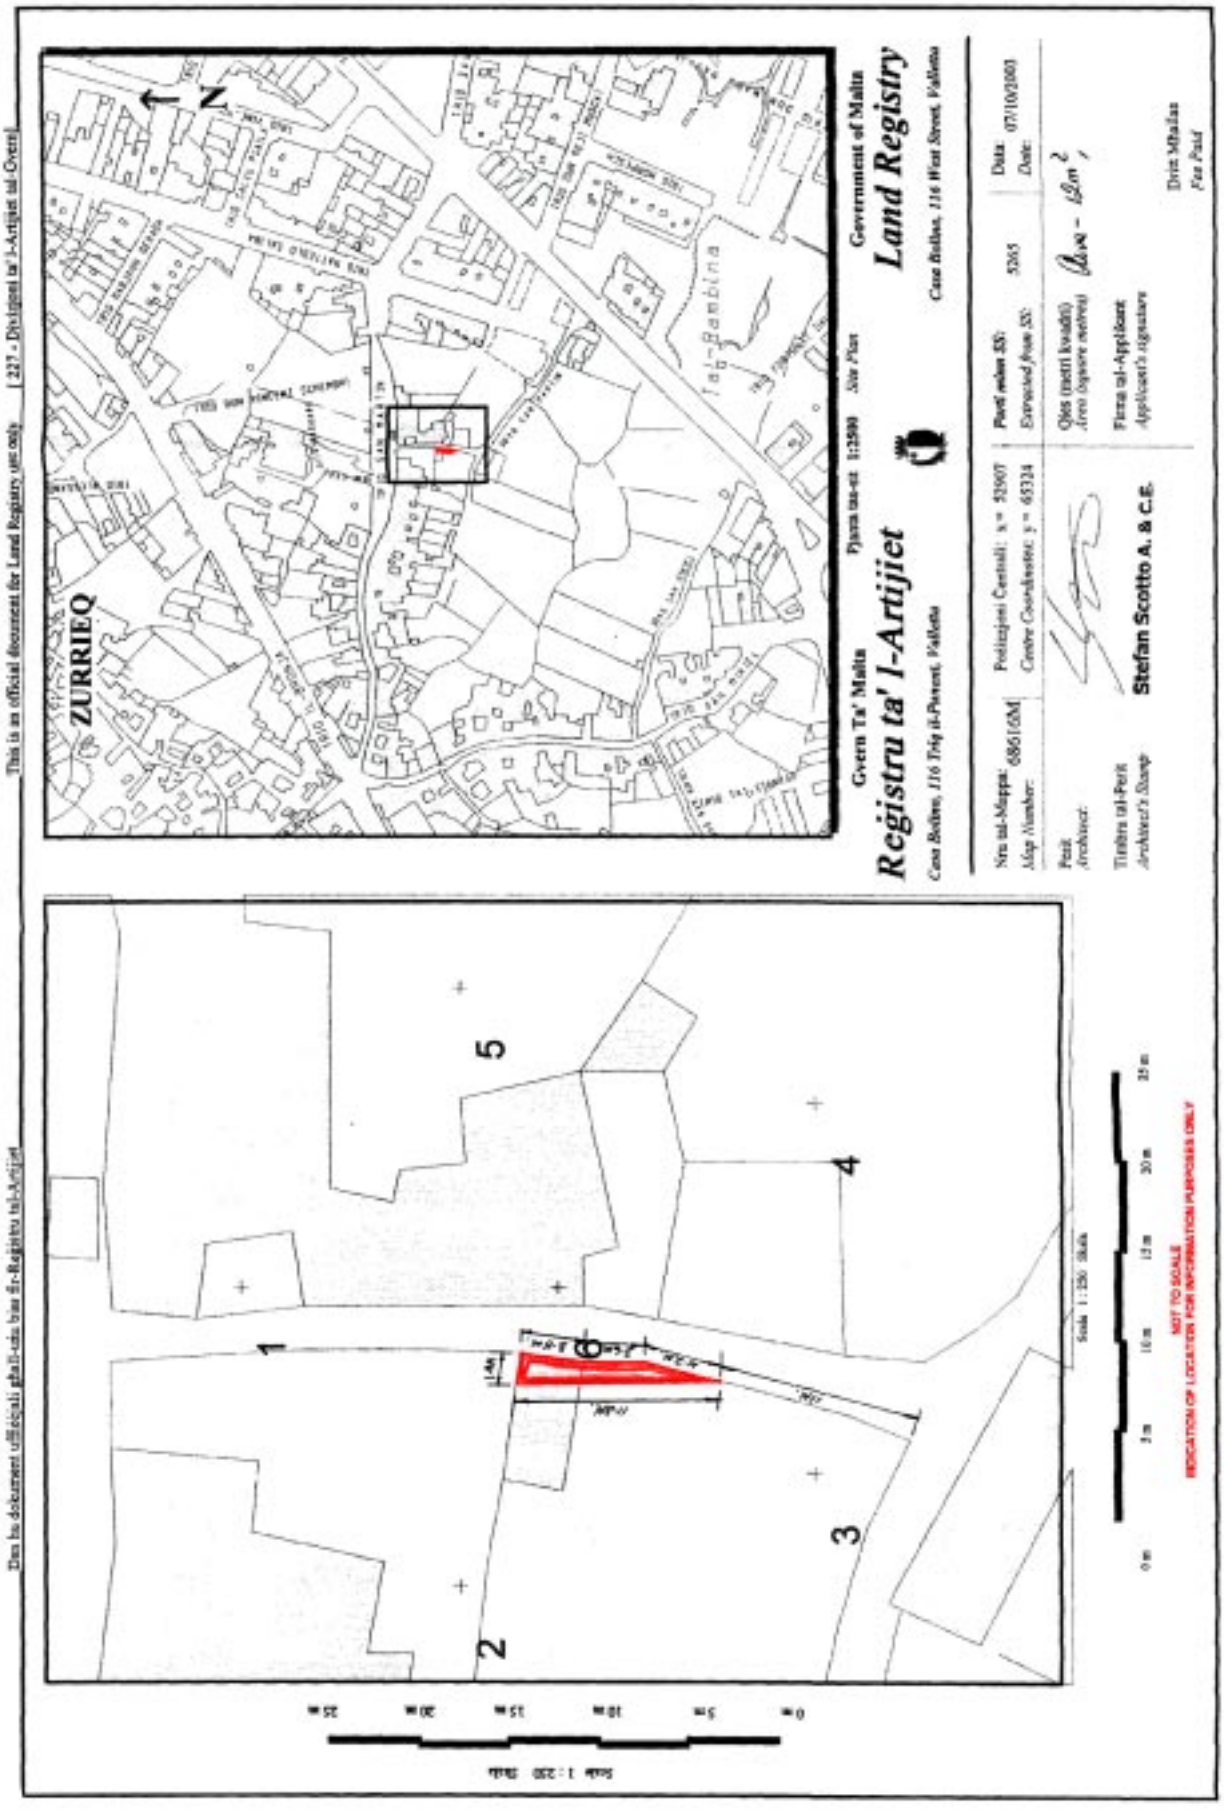
*Land at Żurrieq*

I have been instructed by the Commissioner of Land to assess under the Land Acquisition (Public Purposes) Ordinance, the freehold value of the hereunder described property at Żurrieq, required by Government for a public purpose. After taking into consideration the locality as well as other factors which could have a bearing on the value of the property described, I assess the freehold value as follows.

A plot of land of the area of about 12 square metres, bounded on the North by a public road, on the East by Sqaq San Martin and on the West by property of Carmel Farrugia, which land is considered as a building site in terms of the Land Acquisition Ordinance and is shown with the colour red on plan P.D. 123_2002, is assessed at the price of nine hundred and ten Maltese Lira (Lm910).

Signed Fred H.Valentino, A&C.E.

25th July, 2003


Dan hu dokument uffiċjali għall-użu biss fir-Reġistru tal-Artijiet
This is an official document for Land Registry use only
[ 227 - Dipartiment tal-Artijiet tal-Gvern ]
Gvern Ta' Malta
Reġistru ta' l-Artijiet
Case Bolton, 116 Triq il-Prezent, Valletta
Pjanta tas-sit 1:2500 Site Plan
Government of Malta
Land Registry
Case Bolton, 116 West Street, Valletta
ZURRIEQ
Tal-Bambina
N
Nru tal-Mappa: 686/16M
Map Number:
Pożizzjoni Ċentrali: x = 52907 y = 65324
Centre Coordinates:
Pjedi miksuba fis: 5265
Extracted Area in:
Data: 07/10/2003
Date:
Qies (metri kwadri)
Area (square metres)
Perit Arkitett:
Architect's Stamp
Stefan Scotto A. & C.E.
Firma tal-Applikant
Applicant's signature
Dritt Mhallas
Fee Paid
Skala 1:250 Scale
NOT TO SCALE
INDICATION OF LOCATION FOR INFORMATION PURPOSES ONLY
0m 5m 10m 15m 20m 25m
1
2
3
4
5
6

AVVIŻI TAR- REĠISTRU TAL-KUMPANNIJI

Għall-finijiet tal-paragrafu (e) tas-subartiklu (1) ta' l-Artikolu 401 ta' l-Att ta' 1995 dwar il-Kumpanniji, ngħarrfu li s-Sur Ramon Pace l-istralċjarju tal-kumpannija Freeman Works Limited (C 26537) b'uffiċċju rreġistrat Suite 2, International House, Naxxar Road, San Ġwann, Malta ikkonsenja kopja tar-rendikont u ta' l-iskema tad-distribuzzjoni, flimkien mar-rapport ta' l-awdituri u l-prospett tal-laqgħa li tkun saret, skond l-artikolu 274 (2) ta' dan l-Att, biex l-isem ta' din il-kumpannija jitħassar minn fuq ir-reġistru.

Ir-reġistrazzjoni ġiet effettwata fil- 5 ta' Diċembru 2003.

Kull persuna li jkollha nteress f'din il-kumpannija hija avżata li jekk ma tagħmilx dan fil-Qorti Ċivili skond l-artikolu 275 ta' dan il-Att, ir-Reġistratur għandu jħassar l-isem tal-kumpannija minn fuq ir-Reġistru hekk kif jgħaddu 3 xhur mill-pubblikazzjoni ta' dan l-avviż.

DOTT ANTON BARTOLO LL.D.
Reġistratur tal-Kumpanniji

Skond il-paragrafu (e) tas-subartikolu (1) ta' l-Artikolu 401 ta' l-Att ta' l-1995 dwar il-Kumpanniji, ngħarrfu li fit-28ta' Novembru 2003 il-kumpannija li se tinqasam Port Cottonera Limited (C 22891) b'uffiċċju rreġistrat Palace of the Captain of the Galleys, 20, St Angelo Waterfront, Vittoriosa, Malta ikkonsenjat l-abbozz tal-kundizzjonijiet tal-qsim għar-reġistrazzjoni u pubblikazzjoni skond is-subartikolu (5) ta' l-Artikolu 361 ta' l-imsemmi Att.

Ir-reġistrazzjoni ġiet effettwata fil- 10 ta' Diċembru 2003.

L-azzjonisti tal-kumpannija li se tinqasam huma mgħarrfa li l-kumpannija għandha tadotta riżoluzzjoni straordinarja li tapprova dak il-qsim.

Skond is-subartikolu (1) ta' l-artikolu 362 ta' dan l-Att, l-approvazzjoni tal-qsim ma tkunx valida kemm-il darba r-riżoluzzjoni straordinarja ma tkunx adottata għall-inqas xahar wara l-pubblikazzjoni ta' l-abbozz tal-kundizzjonijiet tal-qsim u mhux aktar tard minn tliet xhur minn dik id-data.

DOTT ANTON BARTOLO LL.D.
Reġistratur tal-Kumpanniji

NOTICES OF REGISTRY OF COMPANIES

Notice is hereby given for the purpose of paragraph (e) of sub-section (1) of Section 401 of the Companies Act, 1995 that Mr Ramon Pace liquidator of Freeman Works Limited (C 26537) with registered office at Suite 2, International House, Naxxar Road, San Ġwann, Malta has delivered a copy of the liquidation accounts and of the scheme of distribution together with the auditors report and the Return of the General Meeting, in accordance with Section 274 (2) of this Act, for striking the name of the said company off the register.

Registration was effected on 5th December 2003.

Any person having an interest in the said company is hereby advised that unless an application is filed in the Civil Court in terms of Section 275 of the Act, the Registrar shall strike the name of the company off the Register on the expiration of 3 months from the publication of this notice.

DR ANTON BARTOLO LL.D.
Registrar of Companies

In accordance with paragraph (e) of subsection (1) of section 401 of the Companies Act, 1995, it is hereby notified that on the 28th November 2003 the company being divided Port Cottonera Limited (C 22891) with registered office at Palace of the Captain of the Galleys, 20, St Angelo Street, Vittoriosa, Malta delivered the draft terms of division for registration and publication in terms of subsection (5) of section 361 of the aforesaid Act.

Registration was effected on 10th December 2003.

The shareholders of the company being divided are advised that the company shall adopt an extraordinary resolution approving such division.

In terms of subsection (1) of section 362 of the said Act, unless the extraordinary resolution is adopted at least one month after the publication of this notice and not later than three months therefrom, it shall not be valid.

DR ANTON BARTOLO LL.D.
Registrar of Companies

**DIPARTIMENT TA' L-INFORMAZZJONI – 3, PJAZZA KASTILJA – VALLETTA – MALTA**
DEPARTMENT OF INFORMATION – 3, CASTILLE PLACE – VALLETTA – MALTA

———————

**PUBBLIKAZZJONIJIET MIXXELLANJI**
MISCELLANEOUS PUBLICATIONS

| | |
|---|---|
| Bejtiet il-Lingwa – Aspetti tal-Lingwa fil-Folklor Malti | Lm 2.00c |
| Child Protection – Procedures for Schools | Lm 1.50c |
| Geological Maps of Malta | Lm 7.00c |
| Geological Maps of Gozo | Lm 5.00c |
| Geological Maps of Malta and Gozo | Lm10.00c |
| Il-Bennej | Lm 3.50c |
| Il-Ġaħan ta' Binġemma | Lm 2.00c |
| Il-Ħajja ta' Rużar Briffa – Oliver Friggieri | Lm 1.00c |
| Il-Miġja tal-Franċiżi f'Malta – Ktejjeb ta' Tifkira 1798-1998 | Lm 1.00c |
| Kodiċi ta' Etika għall-Ġudikanti | Lm 1.00c |
| Leli ta' Ħaż-Żgħir – G. Ellul Mercer | Lm 1.00c |
| Santo Spirito Hospital | Lm 2.00c |
| Syllabus for the Primary School – Years 4,5 and 6 | Lm 1.00c |

———————

**PUBBLIKAZZJONIJIET STATISTIĊI**
STATISTICAL PUBLICATIONS

| | |
|---|---|
| Agriculture and Fisheries 2000 | Lm 2.00c |
| A Window on the World of Work | Lm 2.00c |
| Abstract of Statistics 1999 | Lm 5.00c |
| Children | Lm 3.00c |
| Continuing Vocational Training Survey | Lm 2.00c |
| Culture Statistics | Lm 2.00c |
| Demographic Review 2001 | Lm 3.00c |
| Education Statistics 2001 | Lm 4.50c |
| Environment Statistics | Lm 4.00c |
| Household Budgetary Survey | Lm 8.00c |
| Industry Statistics 1998, Vol I and II | Lm 8.00c |
| Kultura 2000 - A Survey On Cultural Participation | Lm 3.00c |
| Malta in Figures 2002 | Lm 2.00c |
| National Accounts of the Maltese Islands 1999 | Lm 3.00c |
| Shipping and Aviation Statistics 2001 | Lm 4.50c |
| Social Welfare - Orientated Non-Governmental Organisations - A Statistical Profile | Lm 2.00c |
| Survey on ICT Usage in Households 2002 | Lm 2.00c |
| Trade Statistics 2001 | Lm 7.00c |
| Transport Statistics 2002 | Lm 2.00c |

———————

**Dawn il-Pubblikazzjonijiet jistgħu jinxtraw mid-Dipartiment ta' l-Informazzjoni**
**3, Pjazza Kastilja, Valletta, Malta**

These Publications are obtainable from the Department of Information
3, Castille Place, Valletta, Malta
www.doi.gov.mt
info@gov.mt

**DIPARTIMENT TA' L-INFORMAZZJONI – 3, PJAZZA KASTILJA – VALLETTA – MALTA**
DEPARTMENT OF INFORMATION – 3, CASTILLE PLACE – VALLETTA – MALTA

---

**PUBBLIKAZZJONIJIET UFFIĊJALI**
OFFICIAL PUBLICATIONS

| | |
|---|---|
| Acts of Parliament passed during 2002 | Lm12.00c |
| Annual Reports of Government Departments – 2002 | Lm 7.00c |
| A Public Service for the 21st Century - White Paper on a Public Service Act | Lm 1.00c |
| Creating Inclusive Schools: Guidelines for the Implementation of the NMC Policy on Inclusive Education | Lm 1.80c |
| Cultural Policy in Malta – A Discussion Documen | Lm 3.00c |
| Customs Tariff | Lm 5.30c |
| Diplomatic and Consular Representation in Malta – February 2001 | 50c |
| Diskors tal-*Budget* 2004 | 50c |
| Economic Survey January - September 2003 | Lm 2.00c |
| Electoral Register, October 2003 | Lm10.40c |
| Electoral Register, Local Councils, October 2003 | Lm32.56c |
| Estimates 2004 | Lm 2.00c |
| External Affairs Service List –October 2000 | 50c |
| Financial Report 2002 | Lm 2.00c |
| Government of Malta Staff List as at 1st April 2000 | Lm 7.00c |
| Guidelines for Special Examination Arrangements for Candidates with Particular Requirements | Lm 1.40c |
| Il-Manwal tal-President tar-Repubblika | 50c |
| Il-Politika Kuturali f'Malta – Dokument għad-Diskussjoni | Lm 3.00c |
| Internal Audit Function within Government Ministries, January 2000 | Lm 1.00c |
| Kodiċi għat-Traffiku fit-Triq | Lm 1.00c |
| Lejn Malta fl-Ewropa - minn Copenhagen sa Ateni | Lm 1.00c |
| National Curriculum on its Way – Proceedings | Lm 2.40c |
| National Curriculum on its Way – Strategic Plan | Lm 1.00c |
| National Curriculum on its Way – Strategic Plan – Abridged | 25c |
| Performance Audit – Department of Consumer Affairs | Lm 1.00c |
| Performance Audit – Environment Protection Department – Countryside Section | Lm 1.50c |
| Performance Audit – Government Transport | Lm 1.50c |
| Performance Audit – Licensing and Testing Department | Lm 1.50c |
| Performance Audit – Museums Department – Promoting Heritage Sites | Lm 1.50c |
| Performance Audit – Preventing and Dealing with Pollution from Ships at Sea and Ports | Lm 1.50c |
| Performance Audit – School Information System – Education Division | Lm 2.00c |
| Performance Audit – School Transport System – Education Division | Lm 1.50c |
| Portfolio Assessments | Lm 4.00c |
| Public Service Management Code | Lm 4.00c |
| Report of the Auditor General – Public Accounts 2001 | Lm 2.50c |
| Servizz Pubbliku għas-Seklu 21 - White Paper dwar Att għas-Servizz Pubbliku | Lm 1.00c |
| Subsidiary Legislation for the year 2002 | Lm22.00c |
| The Highway Code | Lm 1.00c |
| The Press Act | 50c |
| The Registers of the Medical Council (Malta) 2001 | Lm 3.00c |
| *White Paper* dwar Att Ġdid dwar l-Armi | Lm 1.00c |
| *White Paper* fuq il-Privatizzazzjoni | 50c |
| White Paper on a New Act about Arms | Lm 1.00c |

---

**Dawn il-Pubblikazzjonijiet jistgħu jinxtraw mid-Dipartiment ta' l-Informazzjoni**
**3, Pjazza Kastilja, Valletta, Malta**
These Publications are obtainable from the Department of Information
3, Castille Place, Valletta, Malta
www.doi.gov.mt
info@gov.mt

Ippubblikat mid-Dipartiment ta' l-Informazzjoni (doi.gov.mt) — Valletta — *Published by the Department of Information (doi.gov.mt) — Valletta*
Mitbugħ fl-Istamperija tal-Gvern — *Printed at the Government Printing Press*