Nru. 17,539
Prezz 80ċ
Price 80c

Gazzetta tal-Gvern ta' Malta
The Malta Government Gazette

L-Erbgħa, 11 ta' Frar, 2004
Wenesday, 11th February, 2004

Pubblikata b'Awtorità
Published by Authority

NOTIFIKAZZJONIJIET TAL-GVERN

Nru. 128

AKKWIST TA' ART

DIN id-dikjarazzjoni li ġejja, magħmula mill-President ta' Malta bis-saħħa ta' l-artikolu 3 ta' l-Ordinanza dwar l-Akkwist ta' l-Artijiet għal Skopijiet Pubbliċi (Kapitolu 88) hija ppubblikata skond u għall-finijiet ta' l-artikolu 9(1) ta' dik l-Ordinanza.

Il-11 ta' Frar, 2004

(File No. L80/89/103)

DIKJARAZZJONI MILL-PRESIDENT TA' MALTA

Illi b'dikjarazzjoni tal-President ta' Malta tal-5 ta' Ottubru, 1999, l-art hawn taħt imsemmija kienet dikjarata meħtieġa mill-awtorità kompetenti għal skop pubbliku skond id-dispożizzjonijiet ta' l-Ordinanza dwar l-Akkwist ta' Artijiet għal Skopijiet Pubbliċi (Kapitolu 88) u illi l-akkwist tagħha kellu jkun b'xiri assolut.

Deskrizzjoni ta' l-Art

Il-fond li ġej f'Bormla:–

1. Il-fond bla numru fi Triq Hanover (qabel Nru. 6).

Il-fond hawn fuq imsemmi jidher immarkat bil-kulur aħmar

GOVERNMENT NOTICES

No. 128

ACQUISITION OF LAND

THE following declaration, made by the President of Malta under section 3 of the Land Acquisition (Public Purposes) Ordinance (Chapter 88), is published in terms and for the purposes of section 9(1) thereof.

11th February, 2004

DECLARATION BY THE PRESIDENT OF MALTA

Whereas by declaration of the President of Malta datred 5th October, 1999, the undermentioned land was declared required by the competent authority for a public purpose in accordance with the provisions of the Land Acquisition (Public Purposes) Ordinance (Chapter 88) and that the acquisition thereof should have been by absolute purchase.

Description of the Land

The following premises at Cospicua:–

1. The unnumbered premises at Triq Hanover (formerly No. 6)

The above mentioned land is marked with the colour

fuq il-pjanta L.D. Nru. 176/90/A/1, kif ukoll fuq il-pjanta Nru. COS/3/93 immarkat bħala Nru. 6, li wieħed jista' jara fuq talba fid-Dipartiment ta' l-Artijiet, Auberge de Baviere, Valletta.

Illi d-Dikjarazzjoni tal-President ta' Malta odjerna qiegħda tiġi ppubblikata għall-fini ta' l-Att XI ta' l-2002.

Il-kumpens offrut hu ta' sitt elef, sitt mija u erbgħin lira Maltija (Lm6,640) skond l-istima tal-Perit Fred H. Valentino, li hawn ma' din id-dikjarazzjoni.

Ma' din id-dikjarazzjoni qed tiġi ppubblikata *site plan* li turi l-imsemmija immobbli.

(Iff) GEORGE HYZLER
A/President
20/01/2004

Din is-*site plan* qed tiġi ppubblikata f'paġna 827.

Stima tal-Perit (oriġinali bil-Malti)

Akkwist ta' fond f'Bormla

Fuq struzzjonijiet tal-Kummissarju ta' l-Artijiet, skond l-Ordinanza dwar l-Akkwist ta' Artijiet għal Skopijiet Pubbliċi, qiegħed niffissa l-valur liberu u frank tal-proprjetà hawn taħt deskritta f'Bormla, li hija meħtieġa mill-Gvern għal skop pubbliku, u dan wara li ħadt in konsiderazzjoni l-lokalità, kif ukoll ħwejjeġ oħra li jista' jkollhom x'jaqsmu mal-valur ta' l-istess proprjetà:

Il-fond bla numru, (qabel Nru. 6), fi Triq Hanover, Bormla, muri bil-kulur aħmar fuq il-pjanta L.D. 176/90/A/1, kif ukoll fuq il-pjanta COS/3/93 immarkat bħala Nru 6 u huwa stmat għall-valur ta' sitt elef, sitt mija u erbgħin lira Maltija (Lm6,640).

Iffirmat Fred H. Valentino, A.C.&E.

Il-25 ta' Settembru, 2003

red on plan L.D. No. 176/90/A/1, as well as on plan COS/3/93 marked as No. 6, which may be seen on demand at the Land Department, Auberge de Baviere, Valletta.

Whereas the present Declaration by the President of Malta is being issued in terms of Act XI of 2002.

The compensation offered is six thousand, six hundred and forty Maltese Lira (Lm6,640) according to the valuation as made by architect Fred H. Valentino, published with this declaration.

A site plan showing the mentioned immovable property is being published with this declaration.

(Sgd) GEORGE HYZLER
A/President
20/01/2004

This site plan is being published on page 827.

Architect's Valuation (original in Maltese)

Acquisition of premises at Cospicua

I have been instructed by the Commissioner of Land to assess under the Land Acquisition (Public Purposes) Ordinance, the freehold value of the hereunder described property at Cospicua, required by Government for a public purpose. After taking into consideration the locality as well as other factors which could have a bearing on the value of the property described, I assess the freehold value as follows:

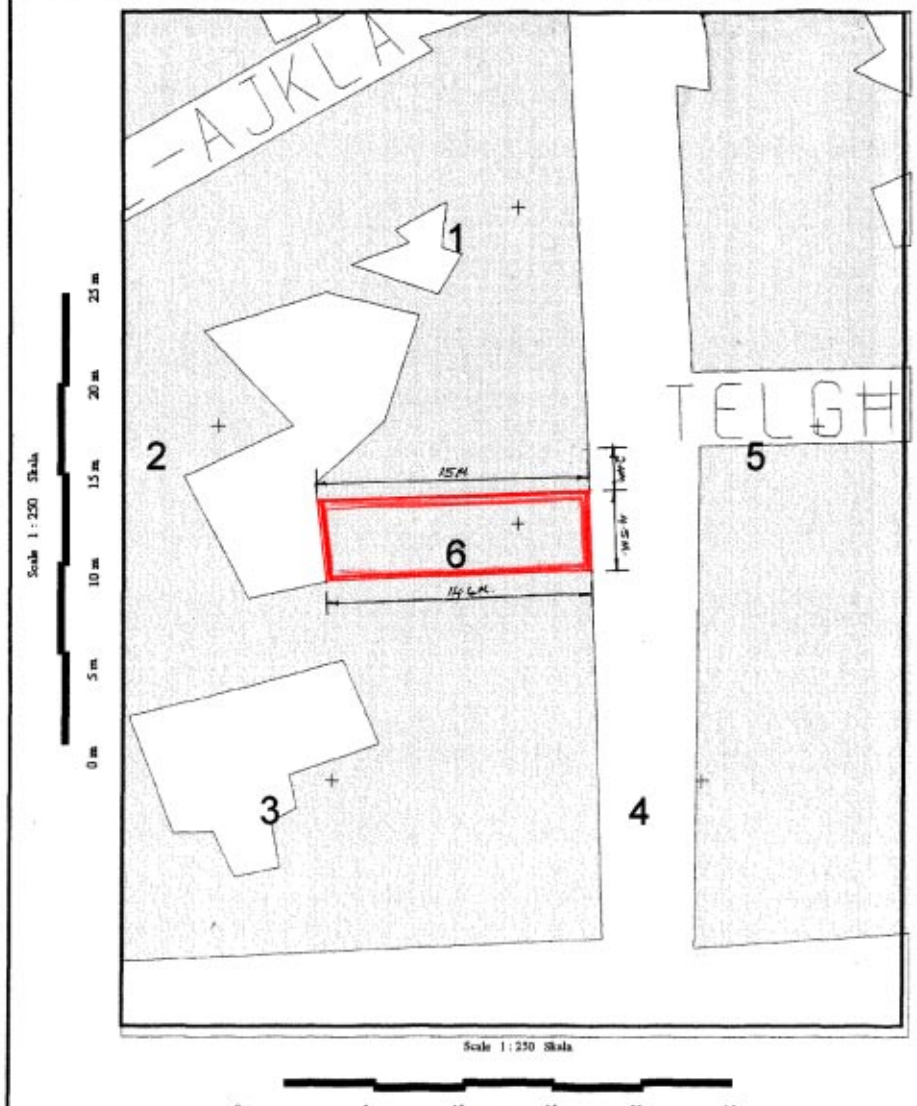
Unnumbered premises (formerly No. 6) in Triq Hanover, Cospicua shown in colour red on plan L.D. 176/90/A/1, as well as on plan COS/3/93 marked as No. 6 and is valued for the price of six thousand, six hundred and forty Maltese liri (Lm6,640).

Signed Fred H. Valentino, A.C.&E.

25th September, 2003

Dan hu dokument uffiċjali għall-użu biss fir-Reġistru tal-Artijiet

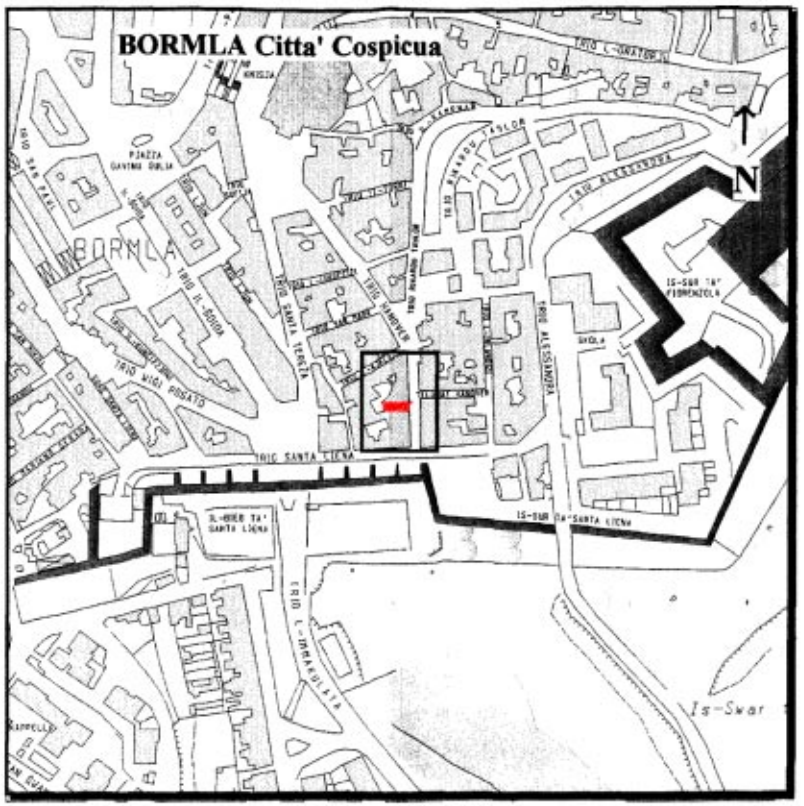
This is an official document for Land Registry use only [227 - Divizjoni ta' l-Artijiet tal-Gvern]



Scale 1 : 250 Skala

0 m 5 m 10 m 15 m 20 m 25 m

NOT TO SCALE
INDICATION OF LOCATION FOR INFORMATION PURPOSES ONLY



Gvern Ta' Malta — Pjanta tas-sit 1:2500 *Site Plan* — Government of Malta

Reġistru ta' l-Artijiet — **Land Registry**

Casa Bolino, 116 Triq il-Punent, Valletta — *Casa Bolino, 116 West Street, Valletta*

Nru tal-Mappa: *Map Number:* 69628M	Pożizzjoni Ċentrali: x = 56861 *Centre Coordinates:* y = 70898	*Parti minn SS:* *Extracted from SS:* 5670	Data: *Date:* 24/11/2003

Perit *Architect:*

Timbru tal-Perit *Architect's Stamp*

Stefan Scotto A. & C.E.

Qies (metri kwadri) *Area (square metres)*

Firma tal-Applikant *Applicant's signature*

Dritt Mħallas *Fee Paid*

Nru. 129

AKKWIST TA' ART

DIN id-dikjarazzjoni li ġejja, magħmula mill-President ta' Malta bis-saħħa ta' l-artikolu 3 ta' l-Ordinanza dwar l-Akkwist ta' l-Artijiet għal Skopijiet Pubbliċi (Kapitolu 88) hija ppubblikata skond u għall-finijiet ta' l-artikolu 9(1) ta' dik l-Ordinanza.

Il-11 ta' Frar, 2004

(File No. L109/2002)

DIKJARAZZJONI MILL-PRESIDENT TA' MALTA

Jiena hawnhekk niddikjara illi l-art hawn taħt imsemmija hija meħtieġa mill-awtorità kompetenti għal skop pubbliku skond id-dispożizzjonijiet ta' l-Ordinanza dwar l-Akkwist ta' Artijiet għal Skopijiet Pubbliċi (Kapitolu 88) u illi l-akkwist tagħha għandu jkun b'xiri assolut.

Deskrizzjoni ta' l-Art

L-art li ġejja f'Marsascala:–

1. Biċċa art tal-kejl ta' madwar 72 metru kwardu, li tmiss mill-Majjistral, mil-Lbiċ u mill-Grigal ma' toroq pubbliċi jew irjieħ verjuri.

L-art hawn fuq imsemmija tidher murija bil-kulur aħmar fuq il-pjanta P.D. 105_2003, li wieħed jista' jara fuq talba fid-Dipartiment ta' l-Artijiet, Auberge de Baviere, Valletta.

Il-kumpens offrut hu ta' għoxrin elf, tliet mija u erbgħin Lira Maltija (Lm20,340) skond l-estratt ta' l-istima tal-Perit

No. 129

ACQUISITION OF LAND

THE following declaration, made by the President of Malta under section 3 of the Land Acquisition (Public Purposes) Ordinance (Chapter 88), is published in terms and for the purposes of section 9(1) thereof.

11th February, 2004

DECLARATION BY THE PRESIDENT OF MALTA

I hereby eclare that the undermentioned is required by the competent authority for a public purpose in accordance with the provisions of the Land Acquisition (Public Purposes) Ordinance (Chapter 88) and that the acquisition thereof is to be made by absolute purchase.

Description of the Land

The following land at Marsascala:–

1. A plot of land of the area of about 72 square metres, bounded on the North West, South West and North East by a public roads or more precise boundaries.

The above mentioned land is shown with the colour red a on plan P.D. 105_2003, which may be seen on demand at the Land Department, Auberge de Baviere, Valletta.

The compensation offered is twenty thousand, three hundred and forty Maltese Liri (Lm20,340) according to the extract of

Arkitett Fred H Valentino, A&C.E., li hawn ma' din id-dikjarazzjoni.

Ma' din id-dikjarazzjoni qed tiġi ppubblikata *site plan* li turi l-imsemmija immobbli.

(Iff) GEORGE HYZLER
A/President
20/01/2004

Din is-*site plan* qed tiġi ppubblikata f'paġna 830.

Stima tal-Perit (oriġinali bil-Malti)

Art f'Marsascala

Fuq struzzjonijiet tal-Kummissarju ta' l-Artijiet, skond l-Ordinanza dwar l-Akkwist ta' Artijiet għal Skopijiet Pubbliċi, qiegħed niffissa l-valur liberu u frank tal-proprjetà hawn taħt deskritta f'Marsascala, li hija meħtieġa mill-Gvern għal skop pubbliku, u dan wara li ħadt in konsiderazzjoni l-lokalità, kif ukoll ħwejjeġ oħra li jista' jkollhom x'jaqsmu mal-valur ta' l-istess proprjetà:

Biċċa art tal-kejl ta' ċirka 72 metri kwadri li tmiss mit-Majjistral, mil-Lbiċ u mill-Grigal ma' toroq pubbliċi, liema art hija meqjusa bħala art fabbrikabbli fit-termini ta' l-Ordinanza dwar l-Akkwist ta' Artijiet u hija murija bl-aħmar fuq il-pjanta P.D. 105_2003, hija stmata għall-valur ta' għoxrin elf, tliet mija u erbgħin Lira Maltija (Lm20,340).

Iffirmat Fred H. Valentino, A.C.&E.

Il-5 ta' Settembru, 2003

the valuation as made by architect Fred H Valentino, A&C.E., published with this declaration.

A site plan showing the mentioned immovable property is being published with this declaration.

(Sgd) GEORGE HYZLER
A/President
20/01/2004

This site plan is being published on page 830.

Architect's Valuation (original in Maltese)

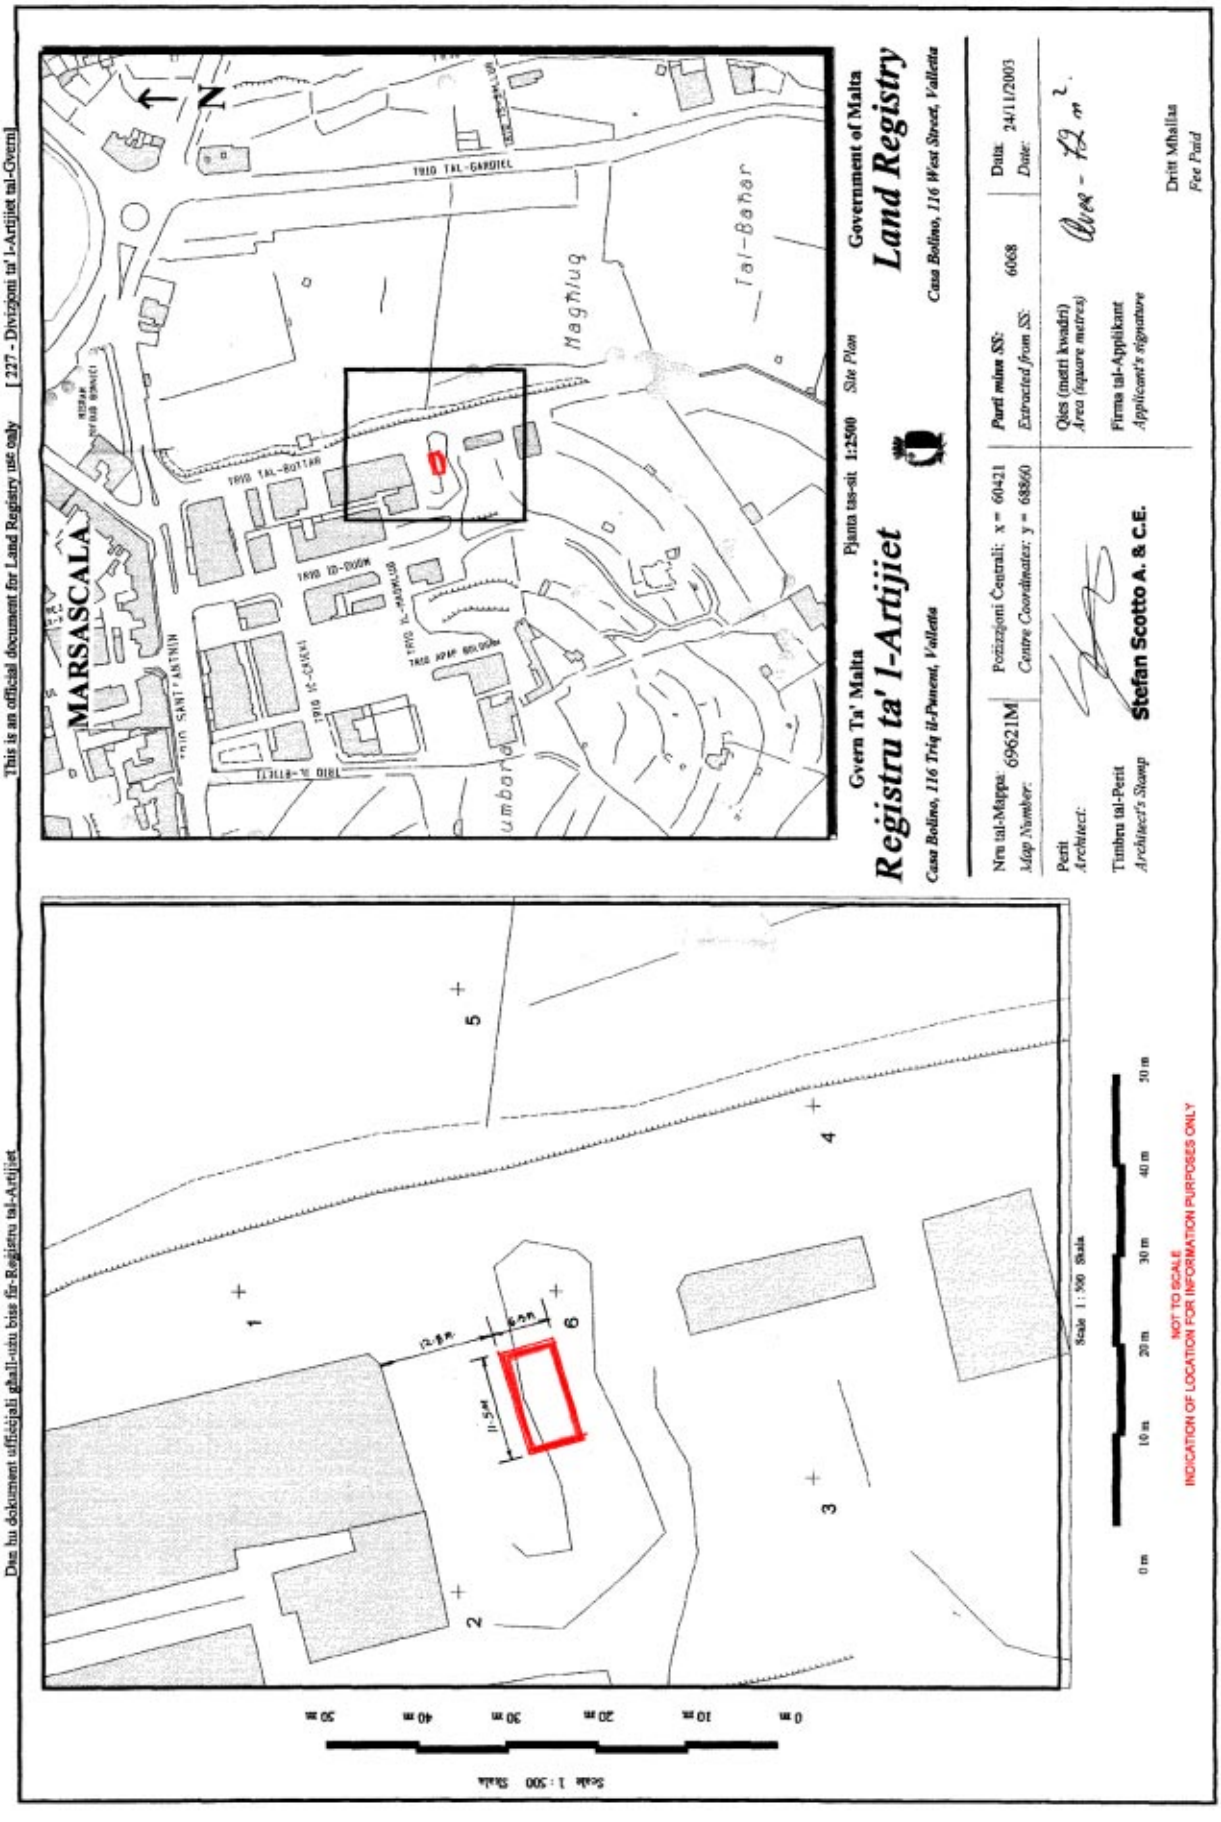
Land at Marsascala

I have been instructed by the Commissioner of Land to assess under the Land Acquisition (Public Purposes) Ordinance, the freehold value of the hereunder described property at Marsascala, required by Government for a public purpose. After taking into consideration the locality as well as other factors which could have a bearing on the value of the property described, I assess the freehold value as follows:

A plot of land of the area of about 72 square metres, bounded on the North West, South West and North East by public roads, which land is considered as a building site in terms of the Land Acquisition Ordinance and is shown with the colour red on plan P.D. 105_2003, is assessed for the price of twenty thousand, three hundred and forty Maltese Liri (Lm20,340).

Signed Fred H. Valentino, A.C.&E.

5th September, 2003


This is an official document for Land Registry use only [227 - Divizjoni ta' l-Artijiet tal-Gvern]
Dan hu dokument uffiċjali għall-użu biss fir-Reġistru tal-Artijiet
Gvern Ta' Malta
Registru ta' l-Artijiet
Casa Bolino, 116 Triq il-Punent, Valletta
Pjanta tas-sit 1:2500 Site Plan
Government of Malta
Land Registry
Casa Bolino, 116 West Street, Valletta
Nru tal-Mappa: 696211M
Map Number:
Pożizzjoni Ċentrali: x = 60421
Centre Coordinates: y = 68860
Parti minn SS: 6068
Extracted from SS:
Data: 24/11/2003
Date:
Perit
Architect:
Qies (metri kwadri) 42 m²
Area (square metres)
Firma tal-Applikant
Applicant's signature
Timbru tal-Perit
Architect's Stamp
Stefan Scotto A. & C.E.
Dritt Mhallas
Fee Paid
MARSASCALA
Magħluq
Ta' Bahar
Scale 1 : 500 Skala
NOT TO SCALE
INDICATION OF LOCATION FOR INFORMATION PURPOSES ONLY

Nru. 130

AKKWIST TA' ART

DIN id-dikjarazzjoni li ġejja, magħmula mill-President ta' Malta bis-saħħa ta' l-artikolu 3 ta' l-Ordinanza dwar l-Akkwist ta' l-Artijiet għal Skopijiet Pubbliċi (Kapitolu 88) hija ppubblikata skond u għall-finijiet ta' l-artikolu 9(1) ta' dik l-Ordinanza.

Il-11 ta' Frar, 2004

(File No. L408/95/1)

DIKJARAZZJONI MILL-PRESIDENT TA' MALTA

Illi b'dikjarazzjoni tal-President ta' Malta tas-27 ta' Ġunju, 1997, l-art hawn taħt imsemmija kienet dikjarata meħtieġa mill-awtorità kompetenti għal skop pubbliku skond id-dispożizzjonijiet ta' l-Ordinanza dwar l-Akkwist ta' Artijiet għal Skopijiet Pubbliċi (Kapitolu 88) u illi l-akkwist tagħha kellu jkun b'xiri assolut.

Deskrizzjoni ta' l-Art

L-art li ġejja fil-Mosta:–

1. Biċċa art tal-kejl ta' madwar 2,886 metru kwadru, li tmiss mill-Tramuntana u mill-Punent ma' proprjetà tal-Gvern u min-Nofsinhar ma' Triq George Mitrovich.

L-art hawn fuq imsemmija tidher murija bil-kulur aħmar u mmarkata bin-numru 1 fuq il-pjanta L.D. Nru. 158/96, li wieħed jista' jara fuq talba fid-Dipartiment ta' l-Artijiet, Auberge de Baviere, Valletta.

Illi d-Dikjarazzjoni tal-President ta' Malta odjerna qiegħda tiġi ppubblikata għall-fini ta' l-Att XI ta' l-2002.

Il-kumpens offrut hu ta' mija u ħamsa u għoxrin elf Lira Maltija (Lm125,000) skond l-Avviż ta' Ftehim tat-23 ta' Ottubru, 2001, liema avviż ħareġ skond l-istima tal-Perit

No. 130

ACQUISITION OF LAND

THE following declaration, made by the President of Malta under section 3 of the Land Acquisition (Public Purposes) Ordinance (Chapter 88), is published in terms and for the purposes of section 9(1) thereof.

11th February, 2004

DECLARATION BY THE PRESIDENT OF MALTA

Whereas by declaration of the President of Malta dated 27th June, 1997, the undermentioned land had been declared as required by the competent authority for a public purpose in accordance with the provisions of the Land Acquisition (Public Purposes) Ordinance (Chapter 88) and that the acquisition thereof should have been by absolute purchase.

Description of the Land

The following land at Mosta:–

1. A plot of land of the area of about 2,886 square metres, bounded on the North and West by Government property and on the South by Triq George Mitrovich.

The above mentioned land is shown with the colour red and marked with the number 1 on plan L.D. No. 158/96, which may be seen on demand at the Land Department, Auberge de Baviere, Valletta.

Whereas the present Declaration by the President of Malta is being issued in terms of Act XI of 2002.

The compensation offered is one hundred and twenty five thousand Maltese Lira (Lm125,000) according to the Notice of Agreement dated 23rd October, 2001, which agreement

Carmen V. Sutton, A.&C.E., li kopja tagħha qed tiġi ppubblikata ma' din id-dikjarazzjoni.

Ma' din id-dikjarazzjoni qed tiġi ppubblikata *site plan* li turi l-imsemmija immobbli.

(Iff) GEORGE HYZLER
A/President
20/01/2004

Din is-*site plan* qed tiġi ppubblikata f'paġna 833.

Stima tal-Perit (oriġinali bil-Malti)

Art fil-Mosta

Fuq struzzjonijiet tal-Kummissarju ta' l-Artijiet, skond l-Ordinanza dwar l-Akkwist ta' Artijiet għal Skopijiet Pubbliċi, qiegħed niffissa l-valur liberu u frank tal-proprjetà hawn taħt deskritta fil-Mosta, li hija meħtieġa mill-Gvern għal skop pubbliku, u dan wara li ħadt in konsiderazzjoni l-lokalità, kif ukoll ħwejjeġ oħra li jista' jkollhom x'jaqsmu mal-valur ta' l-istess proprjetà.

Plot Nru. 1. L-art tal-kejl ta' ċirka 2,886 metru kwadru, li tmiss mit-Tramuntana u mill-Punent ma' propjetà ta' l-Uffiċċju Konġunt u min-Nofsinhar ma' Triq George Mitrovich, liema art hija meqjusa in parti bħala art fabbrikabbli u in parti bħala art agrikola fit-termini ta' l-Ordinanza dwar l-Akkwist ta' Artijiet u hija murija bl-aħmar u mmarkata bin-numru 1 fuq il-pjanta L.D. 158/96, hija stmata għall-valur totali ta' mija u ħamsa u għoxrin elf Lira Maltija (Lm125,000).

Iffirmat Carmen V. Sutton, A.&C.E.

N.B. Dan ir-rapport ta' stima u l-pjanta mehmuża miegħu qed jibdel ir-rapport datat 17 ta' Marzu, 1997, f'dak li għandu x'jaqsam mal-proprjetà msemmija.

It-18 ta' Settembru, 2001

was issued in accordance with the valuation of architect Carmen V. Sutton, A.&C.E., published with this declaration.

A site plan showing the mentioned immovable property is being published with this declaration.

(Sgd) GEORGE HYZLER
A/President
20/01/2004

This site plan is being published on page 833.

Architect's Valuation (original in Maltese)

Land at Mosta

I have been instructed by the Commissioner of Land to assess under the Land Acquisition (Public Purposes) Ordinance, the freehold value of the hereunder described property at Mosta, required by Government for a public purpose. After taking into consideration the locality as well as other factors which could have a bearing on the value of the property described, I assess the freehold value as follows.

Plot No. 1. A plot of land of the area of about 2,886 square metres, bounded on the North and West by property of the Joint Office and on the South by Triq George Mitrovich, which land is considered partly as a building site and partly as agricultural land in terms of the Land Acquisition Ordinance and is shown with the colour red and marked with the number 1 on plan L.D. 158/96 is assessed at the price of one hundred and twenty five thousand Maltese Lir1 (Lm125,000).

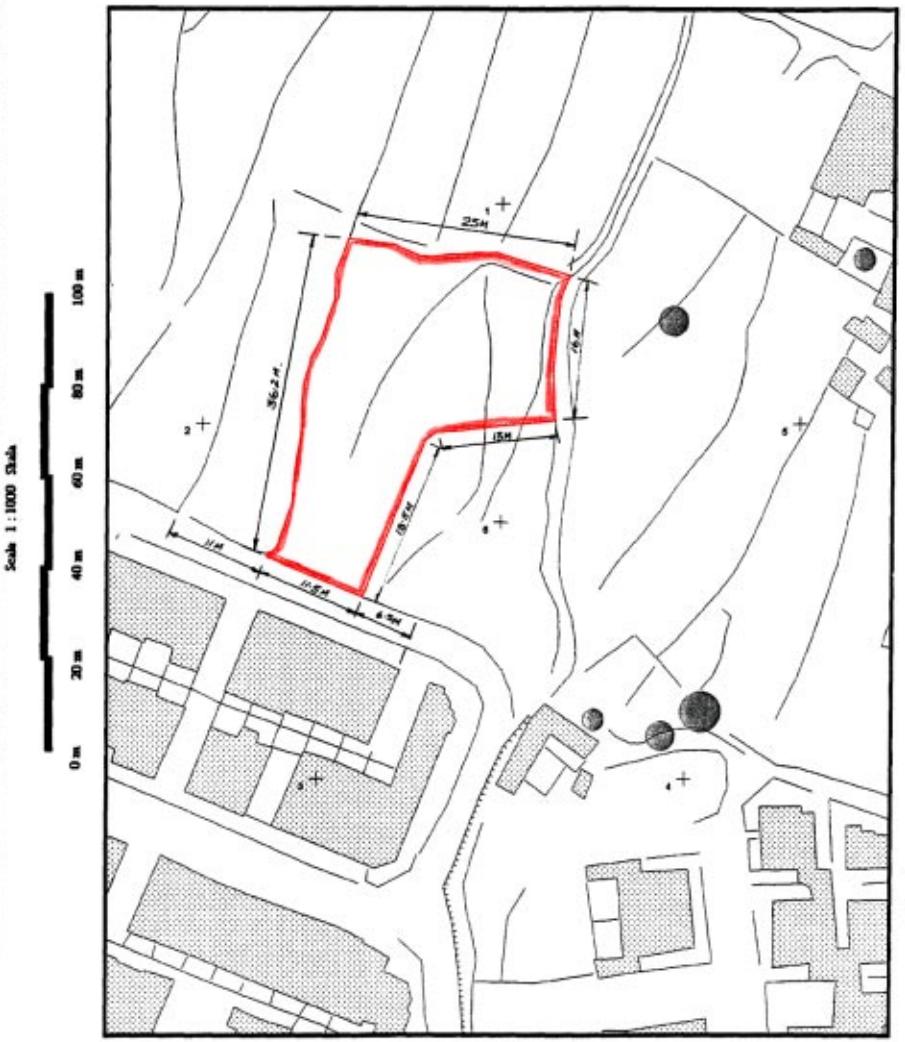
Signed Carmen V. Sutton, A.&C.E.

N.B.This valuation report and site plan attached thereto replaces the report dated 17th March, 1997 in those matters related to the mentioned property.

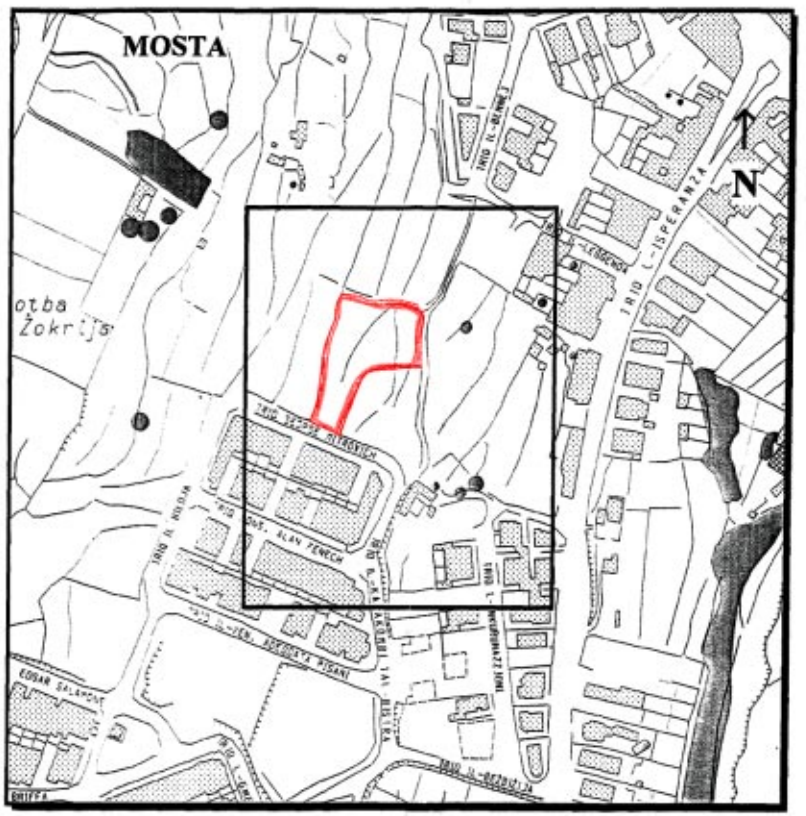
18th September, 2001

Dan hu dokument ufficcjali ghall-uzu biss fir-Registru tal-Artijiet

This is an official document for Land Registry use only [228]



NOT TO SCALE
INDICATION OF LOCATION FOR INFORMATION PURPOSES ONLY


MOSTA
N
triq il-Kbira
triq l-Isperanta
triq San Pawl
triq Dun Alan Zammit
triq il-Kbira
triq il-Kbira
triq il-Kbira

Nru. 131

AKKWIST TA' ART

DIN id-dikjarazzjoni li ġejja, magħmula mill-President ta' Malta bis-saħħa ta' l-artikolu 3 ta' l-Ordinanza dwar l-Akkwist ta' l-Artijiet għal Skopijiet Pubbliċi (Kapitolu 88) hija ppubblikata skond u għall-finijiet ta' l-artikolu 9(1) ta' dik l-Ordinanza.

Il-11 ta' Frar, 2004

(File No. L278/2000/4)

DIKJARAZZJONI MILL-PRESIDENT TA' MALTA

Illi b'dikjarazzjoni tal-President ta' Malta tas-27 ta' April, 2001, l-art hawn taħt imsemmija kienet dikjarata meħtieġa mill-awtorità kompetenti għal skop pubbliku skond id-dispożizzjonijiet ta' l-Ordinanza dwar l-Akkwist ta' Artijiet għal Skopijiet Pubbliċi (Kapitolu 88) u illi l-akkwist tagħha kellu jkun b'xiri assolut.

Deskrizzjoni ta' l-Art

L-art li ġejja fil-Mosta:–

1. Biċċa art tal-kejl ta' madwar 410 metri kwadri, li tmiss mit-Tramuntana, mil-Lvant u mix-Xlokk ma' triq pubblika jew irjieħ verjuri.

L-art hawn fuq imsemmija tidher murija bil-kulur aħmar u mmarkata bħala *plot* Nru. 4 fuq il-pjanta P.D. Nru. 7A_2001 li wieħed jista' jara fuq talba fid-Dipartiment ta' l-Artijiet, Auberge de Baviere, Valletta.

Illi d-Dikjarazzjoni tal-President ta' Malta odjerna qiegħda tiġi ppubblikata għall-fini ta' l-Att XI ta' l-2002.

Il-kumpens offrut għall-biċċa art hawn fuq imsemmija huwa ta' wieħed u tletin elf, seba' mija u sebgħin Lira Maltija (Lm31,770) skond l-Avviż ta' Ftehim tat-18 ta' Ġunju, 2001, liema avviż ħareġ skond l-istima tal-Perit Joe Mizzi, A.&C.E., li estratt tagħha qed jiġi anness ma' din id-dikjarazzjoni.

No. 131

ACQUISITION OF LAND

THE following declaration, made by the President of Malta under section 3 of the Land Acquisition (Public Purposes) Ordinance (Chapter 88), is published in terms and for the purposes of section 9(1) thereof.

11th February, 2004

DECLARATION BY THE PRESIDENT OF MALTA

Whereas by declaration of the President of Malta dated 27th April, 2001, the undermentioned land had been declared as required by the competent authority for a public purpose in accordance with the provisions of the Land Acquisition (Public Purposes) Ordinance (Chapter 88) and that the acquisition thereof should have been by absolute purchase.

Description of the Land

The following land at Mosta:–

1. A plot of land measuring about 410 square metres, bounded on the North, East and South East by a public road or moreprecise boundaries.

The above mentioned land is shown with the colour red marked as plot No. 4 on plan P.D. No. 7A_2001 which may be seen on demand at the Land Department, Auberge de Baviere, Valletta.

Whereas the present Declaration by the President of Malta is being issued in terms of Act XI of 2002.

The compensation offered for the above mentioned land is thirtyone thousand, seven hundred and seventy Maltese Liri (Lm31,770) according to the Notice of Agreement of the 18th June, 2001, which notice was issued according to the valuation with this declaration as made by architect Joe Mizzi, A.&C.E., an extract of which is being annexed to this declaration.

Ma' din id-dikjarazzjoni qed tiġi ppubblikata *site plan* li turi l-imsemmija immobbli.

(Iff) GEORGE HYZLER
A/President
20/01/2004

Din is-*site plan* qed tiġi ppubblikata f'paġna 836.

Stima tal-Perit (oriġinali bil-Malti)

Art fil-Mosta u n-Naxxar

Fuq struzzjonijiet tal-Kummissarju ta' l-Artijiet, skond l-Ordinanza dwar l-Akkwist ta' Artijiet (għal Skopijiet Pubbliċi), qieghed niffissa l-valur liberu u frank tal-proprjetà hawn taht deskritta fil-Mosta u n-Naxxar, li hija mehtieġa mill-Gvern għal skop pubbliku, u dan wara li ħadt in konsiderazzjoni l-lokalità, kif ukoll ħwejjeġ oħra li jista' jkollhom x'jaqsmu mal-valur ta' l-istess proprjetà.

.....Omissis.....

Plot 4. Biċċa art tal-kejl ta' ċirka 410 metri kwadri, li tmiss mit-Tramuntana, mil-Lvant u mix-Xlokk ma' triq pubblika, liema art hija meqjusa bħala art fabbrikabbli fit-termini ta' l-Ordinanza dwar l-Akkwist ta' Artijiet u hija murija bl-aħmar u mmarkata bin-numru 4 fuq il-pjanta P.D. 7A_2001, hija stmata għall-valur ta' wieħed u tletin elf, seba' mija u sebgħin Lira Maltija (Lm31,770).

.....Omissis.....

Iffirmat Joe Mizzi, A&C.E.

Estratt ta' l-Oriġinal

Id-29 ta' Marzu, 2001

A site plan showing the mentioned immovable property is being published with this declaration.

(Sgd) GEORGE HYZLER
A/President
20/01/2004

This site plan is being published on page 836.

Architect's Valuation (original in Maltese)

Land in Mosta and Naxxar

I have been instructed by the Commissioner of Land to assess under the Land Acquisition (Public Purposes) Ordinance, the freehold value of the hereunder described property at Mosta and Naxxar, required by Government for a public purpose, after taking into consideration the locality as well as other factors which could have a bearing on the value of the same property described,

.....Omissis.....

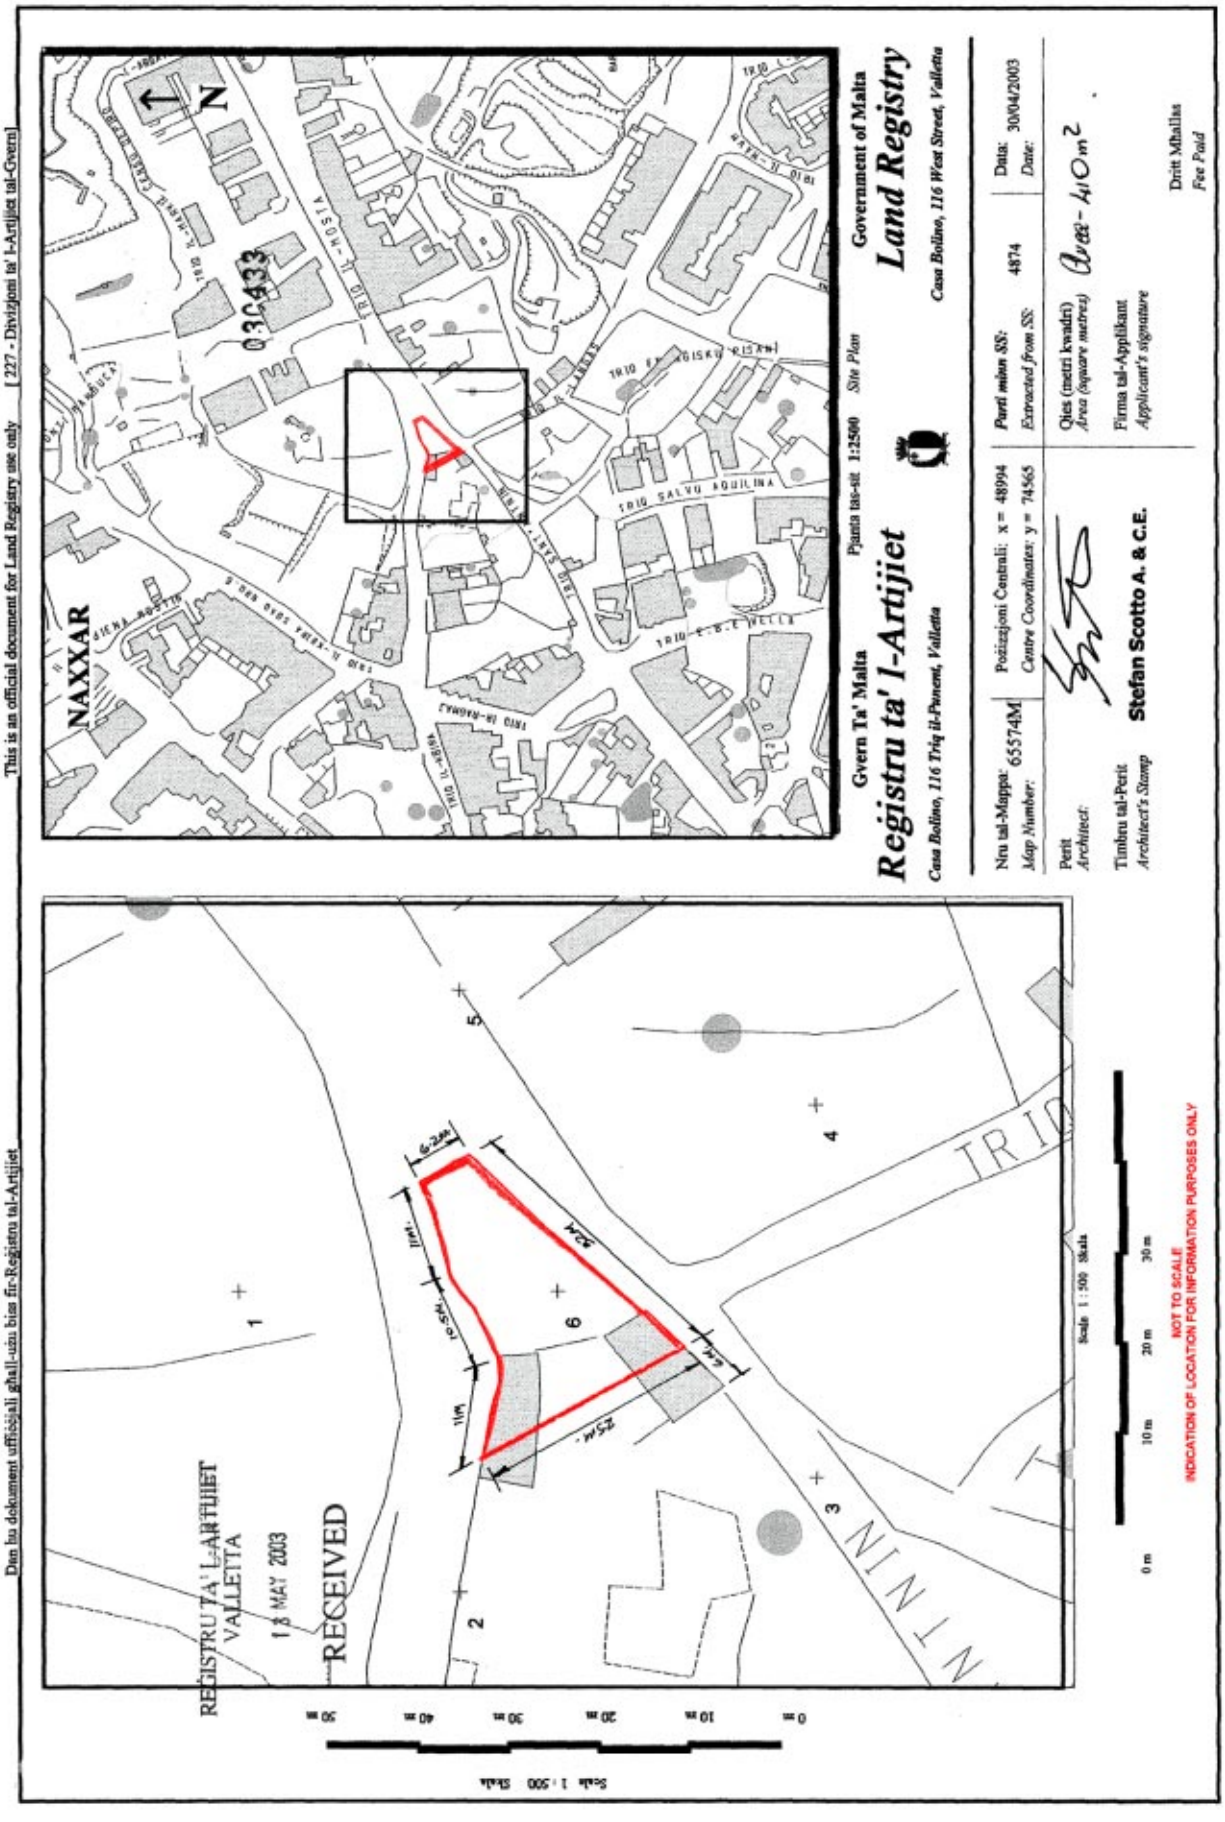
Plot 4. A plot of land measuring about 410 square metres, bounded on the North, East and South East by a public road, which land is considered as a building site as a building site in terms of the Land Acquisition Ordinance and is shown in red and marked with the number 4 on plan P.D. 7A_2001, is assessed for the price of thirtyone thousand seven hundred and seventy Maltese Lir1(Lm31,770).

.....Omissis.....

Signed Joe Mizzi, A&C.E.

Extract from the Original

29th March, 2001


This is an official document for Land Registry use only [227 - Divizjoni ta' l-Artijiet tal-Gvern]
Dan hu dokument uffiċjali għall-użu biss fir-Reġistru tal-Artijiet
Gvern Ta' Malta
Pjanta tas-sit 1:2500 Site Plan
Government of Malta
Land Registry
Reġistru ta' l-Artijiet
Casa Bolino, 116 Triq il-Punent, Valletta
Casa Bolino, 116 West Street, Valletta
NAXXAR
036433
N
Nru tal-Mappa: 65574M
Map Number:
Pożizzjoni Ċentrali: x = 48994
Centre Coordinates: y = 74565
Parti minn SS: 4874
Extracted from SS:
Data: 30/04/2003
Date:
Perit
Architect:
Qies (metri kwadri) Area (square metres) Circa - 410 m²
Timbru tal-Perit
Architect's Stamp
Stefan Scotto A. & C.E.
Firma tal-Applikant
Applicant's signature
Dritt Mħallas
Fee Paid
REĠISTRU TA' L-ARTIJIET VALLETTA
18 MAY 2003
RECEIVED
Scale 1 : 500 Skala
0 m 10 m 20 m 30 m 40 m 50 m
NOT TO SCALE
INDICATION OF LOCATION FOR INFORMATION PURPOSES ONLY

Nru. 132

AKKWIST TA' ART

DIN id-dikjarazzjoni li ġejja, magħmula mill-President ta' Malta bis-saħħa ta' l-artikolu 3 ta' l-Ordinanza dwar l-Akkwist ta' l-Artijiet għal Skopijiet Pubbliċi (Kapitolu 88) hija ppubblikata skond u għall-finijiet ta' l-artikolu 9(1) ta' dik l-Ordinanza.

Il-11 ta' Frar, 2004

(File No. L235/2001)

DIKJARAZZJONI MILL-AĠENT PRESIDENT TA' MALTA

Illi b'dikjarazzjoni ta' l-Aġent President ta' Malta tal-5 ta' Novembru, 2002, l-art hawn taħt imsemmija kienet dikjarata meħtieġa mill-awtorità kompetenti għal skop pubbliku skond id-dispożizzjonijiet ta' l-Ordinanza dwar l-Akkwist ta' Artijiet għal Skopijiet Pubbliċi (Kapitolu 88) u illi l-akkwist tagħha kellu jkun b'xiri assolut.

Deskrizzjoni ta' l-Art

L-art li ġejja f'San Pawl il-Baħar:–

1. Biċċa art tal-kejl ta' madwar 222 metru kwadru, li tmiss mit-Tramuntana, mil-Lvant u mil-Lbiċ ma' triq pubblika.

L-art hawn fuq imsemmija tidher immarkata bil-kulur aħmar fuq il-pjanta P.D. Nru. 60_2002, li wieħed jista' jara fuq talba fid-Dipartiment ta' l-Artijiet, Auberge de Baviere, Valletta.

Illi d-Dikjarazzjoni tal-President ta' Malta odjerna qiegħda tiġi ppubblikata għall-fini ta' l-Att XI ta' l-2002.

No. 132

ACQUISITION OF LAND

THE following declaration, made by the President of Malta under section 3 of the Land Acquisition (Public Purposes) Ordinance (Chapter 88), is published in terms and for the purposes of section 9(1) thereof.

11th February, 2004

DECLARATION BY THE ACTING PRESIDENT OF MALTA

Whereas by declaration of the Agent President of Malta dated 5th November, 2002, the undermentioned land had been declared as required by the competent authority for a public purpose in accordance with the provisions of the Land Acquisition (Public Purposes) Ordinance (Chapter 88) and that the acquisition thereof should have been by absolute purchase.

Description of the Land

The following land at St Paul's Bay:–

1. A plot of land measuring about 222 square metres, bounded on the North, East and South West by a public road.

The above mentioned land is shown in colour red on plan P.D. No. 60_2002,which may be seen on demand at the Land Department, Auberge de Baviere, Valletta.

Whereas the present Declaration by the President of Malta is being issued in terms of Act XI of 2002.

Il-kumpens offrut hu ta' erba' mitt Lira Maltija (Lm400) skond l-istima ma' din id-dikjarazzjoni kif din saret mill-perit Joseph Mizzi, A.&C.E.

Ma' din id-dikjarazzjoni qed tiġi ppubblikata *site plan* li turi l-imsemmija immobbli.

(Iff) GEORGE HYZLER
A/President
20/01/2004

Din is-*site plan* qed tiġi ppubblikata f'paġna 839.

Stima tal-Perit (oriġinali bil-Malti)

Art f'San Pawl il-Baħar

Fuq struzzjonijiet tal-Kummissarju ta' l-Artijiet, skond l-Ordinanza dwar l-Akkwist ta' Artijiet (għal Skopijiet Pubbliċi), qieghed niffissa l-valur liberu u frank tal-proprjetà hawn taħt deskritta f'San Pawl il-Baħar, li hija meħtieġa mill-Gvern għal skop pubbliku, u dan wara li ħadt in konsiderazzjoni l-lokalità, kif ukoll ħwejjeġ oħra li jista' jkollhom x'jaqsmu mal-valur ta' l-istess proprjetà.

Biċċa art tal-kejl ta' ċirka 222 metru kwadru, li tmiss mit-Tramuntana, mil-Lvant u mil-Lbiċ ma' triq, liema art hija meqjusa bħala art fabbrikabbli fit-termini ta' l-Ordinanza dwar l-Akkwist ta' Artijiet u hija murija bl-aħmar fuq il-pjanta P.D. 60_2002 u hija stmata għall-valur ta' erba' mitt lira Maltija (Lm400).

Iffirmat Joseph Mizzi, A.&C.E.

L-24 ta' Settembru, 2002

The compensation offered is four hundred Maltese Liri (Lm400) according to the valuation with this declaration as made by architect Joseph Mizzi, A.&C.E.

A site plan showing the mentioned immovable property is being published with this declaration.

(Sgd) GEORGE HYZLER
A/President
20/01/2004

This site plan is being published on page 839.

Architect's Valuation (original in Maltese)

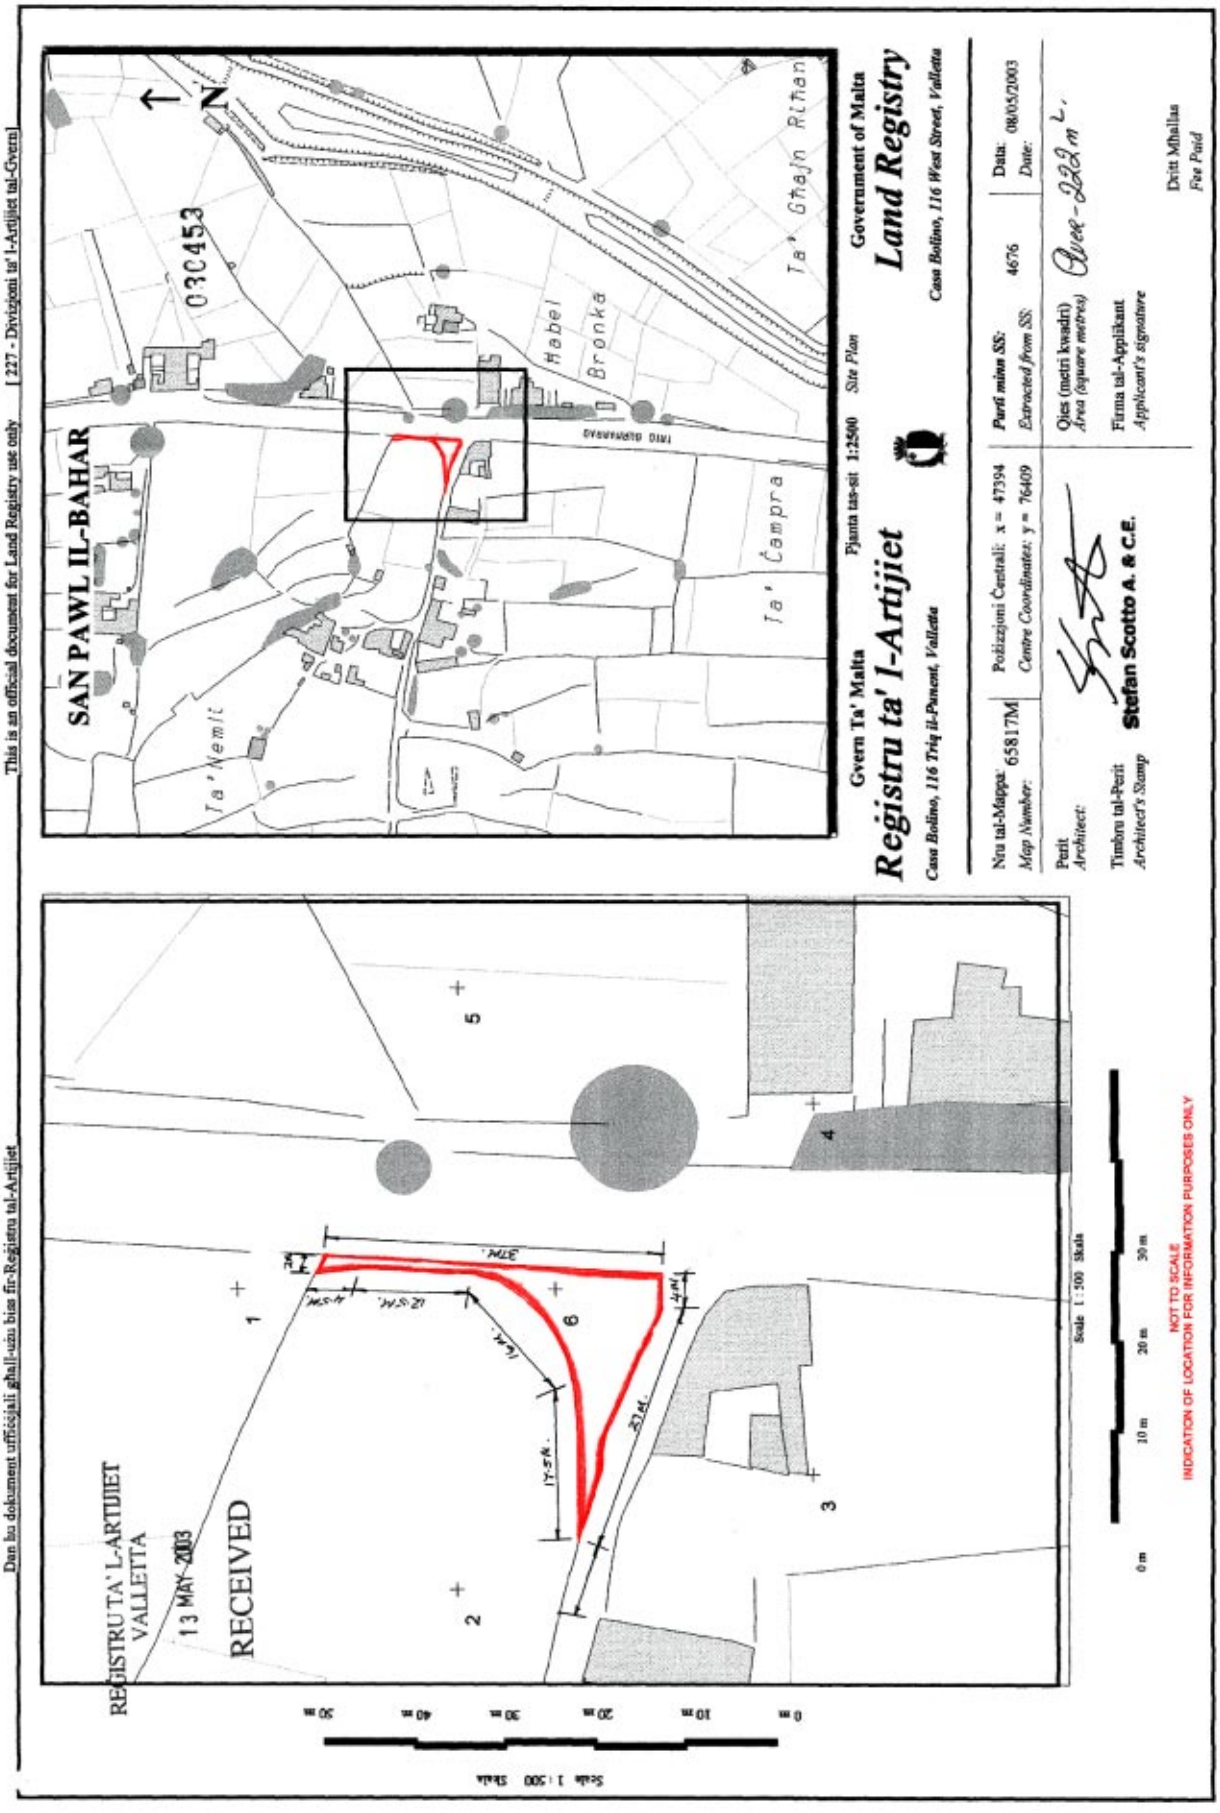
Land at St Paul's Bay

I have been instructed by the Commissioner of Land to assess under the Land Acquisition (Public Purposes) Ordinance, the freehold value of the hereunder described property at St Paul's Bay, required by Government for a public purpose. After taking into consideration the locality as well as other factors which could have a bearing on the value of the property described, I assess the freehold value as follows.

A plot of land measuring about 222 square metres, bounded on the North, East and South West by a road, which land is considered as a building site in terms of the Land Acquisition (Public Purposes) Ordinance, and is shown in colour red on plan P.D. 60_2002 and is valued for the price of four hundred Maltese Liri (Lm400).

Signed Joseph Mizzi, A.&C.E.

24th September, 2002


This is an official document for Land Registry use only [227 - Divizjoni ta' l-Artijiet tal-Gvern]
Dan hu dokument uffiċjali għall-użu biss fir-Reġistru tal-Artijiet
SAN PAWL IL-BAHAR
030453
Ta' Nemil
Ta' Campra
Ta' Ghajn Rihan
Mabel Bronka
Gvern Ta' Malta
Pjanta tas-sit 1:2500 Site Plan
Government of Malta
Registru ta' l-Artijiet
Land Registry
Casa Bolino, 116 Triq il-Punent, Valletta
Casa Bolino, 116 West Street, Valletta
Nru tal-Mappa: 65817M
Map Number:
Pożizzjoni Ċentrali: x = 47394
Centre Coordinates: y = 76409
Parti minn SS: 4676
Extracted from SS:
Data: 08/05/2003
Date:
Perit
Architect:
Qies (metri kwadri)
Area (square metres)
Firma tal-Applikant
Applicant's signature
Timbru tal-Perit
Architect's Stamp
Stefan Scotto A. & C.E.
Dritt Mhallas
Fee Paid
REĠISTRU TA' L-ARTIJIET
VALLETTA
13 MAY 2003
RECEIVED
Scale 1:500 Skala
0 m 10 m 20 m 30 m
NOT TO SCALE
INDICATION OF LOCATION FOR INFORMATION PURPOSES ONLY

Nru. 133

AKKWIST TA' ART

DIN id-dikjarazzjoni li ġejja, magħmula mill-President ta' Malta bis-saħħa ta' l-artikolu 3 ta' l-Ordinanza dwar l-Akkwist ta' l-Artijiet għal Skopijiet Pubbliċi (Kapitolu 88) hija ppubblikata skond u għall-finijiet ta' l-artikolu 9(1) ta' dik l-Ordinanza.

Il-11 ta' Frar, 2004

(File No. L416/90/III/18D)

DIKJARAZZJONI MILL-PRESIDENT TA' MALTA

Illi b'Dikjarazzjoni tal-President ta' Malta tal-21 ta' Jannar, 2000, l-art hawn taħt imsemmija kienet dikjarata meħtieġa mill-awtorità kompetenti għal skop pubbliku skond id-dispożizzjonijiet ta' l-Ordinanza dwar l-Akkwist ta' Artijiet għal Skopijiet Pubbliċi (Kapitolu 88) u illi l-akkwist tagħha kellu jkun b'xiri assolut.

Deskrizzjoni ta' l-Art

L-art li ġejja f'Birkirkara/l-Imsida:–

1. Biċċa art tal-kejl ta' madwar 129 metru kwadru, li tmiss mill-Majjistral u mill-Grigal ma' proprjetà ta' Angelo Sciberras u mil-Lvant ma' sqaq pubbliku, jew irjieħ verjuri.

L-art hawn fuq imsemmija tidher murija bil-kulur aħmar u mmarkata bin-numru 18D fuq il-pjanta P.D. 127_99_6, li wieħed jista' jara fuq talba fid-Dipartiment ta' l-Artijiet, Auberge de Baviere, Valletta.

Illi d-Dikjarazzjoni tal-President ta' Malta odjerna qiegħda tiġi maħruġa għall-fini ta' l-Att XI ta' l-2002.

Il-kumpens offrut hu ta' mija u ħamsa u sebgħin Lira Maltija (Lm175) skond l-estratt ta' l-istima li hawn ma' din

No. 133

ACQUISITION OF LAND

THE following declaration, made by the President of Malta under section 3 of the Land Acquisition (Public Purposes) Ordinance (Chapter 88), is published in terms and for the purposes of section 9(1) thereof.

11th February, 2004

DECLARATION BY THE PRESIDENT OF MALTA

Whereasby Declaration of the President of Malta of the 21st January, 2000, the undermentioned land was declared as required by the competent authority for a public purpose in accordance with the provisions of the Land Acquisition (Public Purposes) Ordinance (Chapter 88) and that the acquisition thereof should have been by absolute purchase.

Description of the Land

The following land at Birkirkara/Msida:–

1. A plot of land of the area of about 129 square metres, bounded on the North West and North East by property of Angelo Sciberras and on the East by a public lane, or more precise boundaries.

The above mentioned land is shown with the colour red and marked with number 18D on plan P.D. 127_99_6, which may be seen on demand at the Land Department, Auberge de Baviere, Valletta.

Whereas the present Declaration by the President of Malta is being issued in terms of Act XI of 2002.

The compensation offered is one hundred and seventy five Maltese Liri (Lm175) according to the extract of the valuation

id-dikjarazzjoni kif din saret mill-perit arkitett Fred H. Valentino, A.&C.E.

Ma' din id-dikjarazzjoni qed tiġi ppubblikata *site plan* li turi l-imsemmija immobbli.

(Iff) GEORGE HYZLER
A/President
20/01/2004

Din is-*site plan* qed tiġi ppubblikata f'paġna 842.

Stima tal-Perit (oriġinali bil-Malti)

Akkwist ta' art fl-Imsida

Fuq struzzjonijiet tal-Kummissarju ta' l-Artijiet, skond l-Ordinanza dwar l-Akkwist ta' Artijiet għal Skopijiet Pubbliċi, qiegħed niffissa l-valur liberu u frank tal-proprjetà hawn taħt deskritta l-Imsida, li hija meħtieġa mill-Gvern għal skop pubbliku, u dan wara li ħadt in konsiderazzjoni l-lokalità, kif ukoll ħwejjeġ oħra li jista' jkollhom x'jaqsmu mal-valur ta' l-istess proprjetà.

.....Omissis.....

Plot 18D. Biċċa art tal-kejl ta' ċirka 129 metru kwadru, li tmiss mill-Majjistral u mill-Grigal ma' proprjetà ta' Angelo Sciberras u mil-Lvant ma' sqaq pubbliku, liema art hija meqjusa bħala art agrikola fit-termini ta' l-Ordinanza dwar l-Akkwist ta' Artijiet u hija murija bl-aħmar u mmarkata bin-numru 18D fuq il-pjanta P.D. 127_99_6, hija stmata għall-valur ta' mija u ħamsa u sebgħin Lira Maltija (Lm175).

Iffirmat Fred H. Valentino, A.&C.E.

Estratt ta' l-oriġinal.

Id-9 ta' Jannar, 2001

with this declaration as made by architect Fred H. Valentino, A.&C.E.

A site plan showing the mentioned immovable property is being published with this declaration.

(Sgd) GEORGE HYZLER
A/President
20/01/2004

This site plan is being published on page 842.

Architect's Valuation (original in Maltese)

Acquisition of land at Msida

I have been instructed by the Commissioner of Land to assess under the Land Acquisition (Public Purposes) Ordinance, the freehold value of the hereunder described property at Msida, required by Government for a public purpose. After taking into consideration the locality as well as other factors which could have a bearing on the value of the property described, I assess the freehold value as follows.

.....Omissis.....

Plot No. 18D. A plot of land of the area of about 129 square metres, bounded on the North West and North East by property of Angelo Sciberras and on the East by a public lane, which land is conisdered as agricultural land in terms of the Land Acquisition Ordinance and is shown in red and marked with the number 18D on plan P.D. 127_99_6, is valued at the price of one hundred and seventy five Maltese Lira (Lm175).

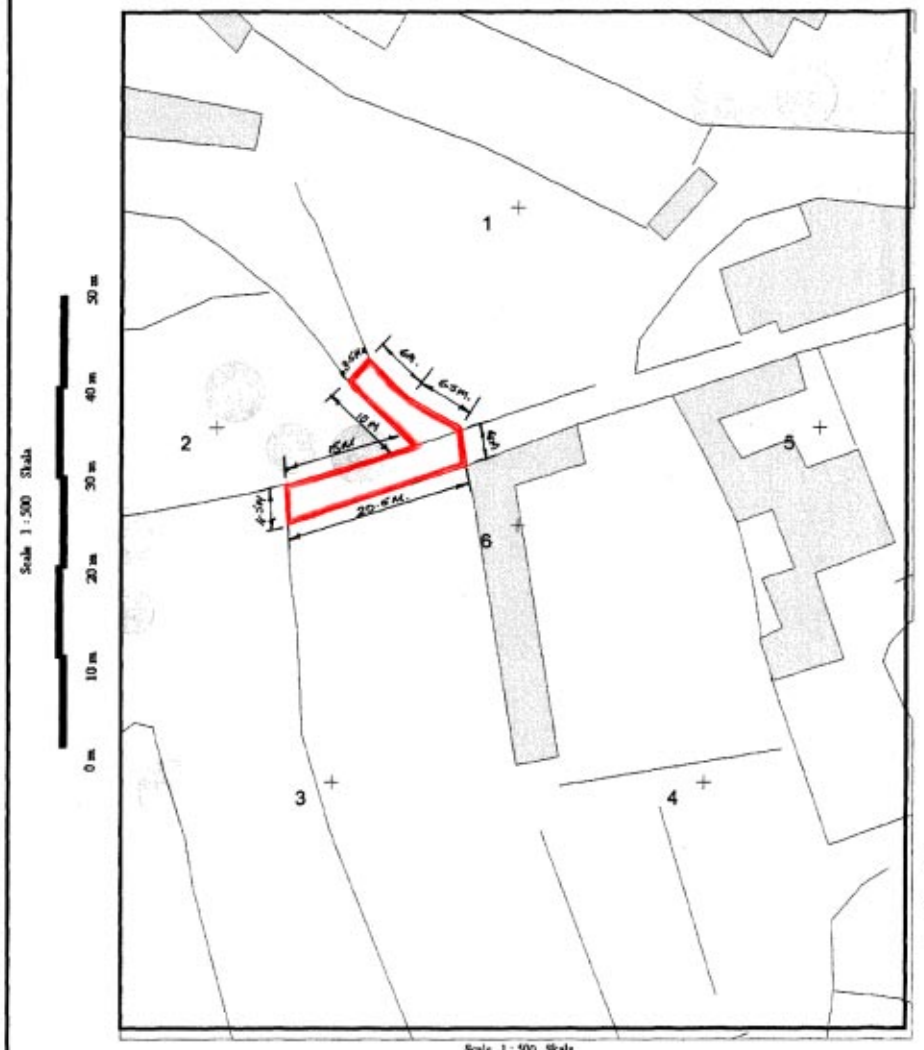
Signed Fred H. Valentino, A.&C.E.

Extract from the original.

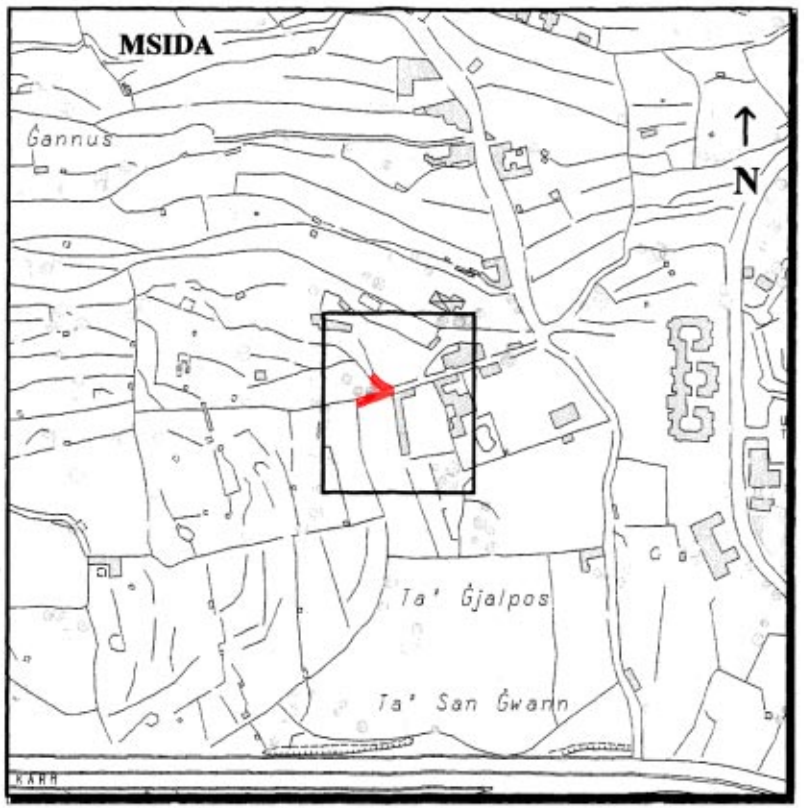
9th January, 2001

Dan hu dokument uffiċċjali għall-użu biss fir-Reġistru tal-Artijiet

This is an official document for Land Registry use only [227 - Diviżjoni ta' l-Artijiet tal-Gvern]



NOT TO SCALE
INDICATION OF LOCATION FOR INFORMATION PURPOSES ONLY



Gvern Ta' Malta — Pjanta tas-sit 1:2500 *Site Plan* — Government of Malta

Reġistru ta' l-Artijiet

Casa Bolino, 116 Triq il-Punent, Valletta

Land Registry

Casa Bolino, 116 West Street, Valletta

Nru tal-Mappa: *Map Number:* 66675M	Pożizzjoni Ċentrali: x = 53110 *Centre Coordinates:* y = 73425	*Parti minn SS:* *Extracted from SS:* 5273	Data: *Date:* 06/06/2003

Perit *Architect:*

Timbru tal-Perit *Architect's Stamp* Stefan Scotto A. & C.E.

Qies (metri kwadri) *Area (square metres)* 129 m²

Firma tal-Applikant *Applicant's signature*

Dritt Mhallas *Fee Paid*

Nru. 134

AKKWIST TA' ART

DIN id-dikjarazzjoni li ġejja, magħmula mill-President ta' Malta bis-saħħa ta' l-artikolu 3 ta' l-Ordinanza dwar l-Akkwist ta' l-Artijiet għal Skopijiet Pubbliċi (Kapitolu 88) hija ppubblikata skond u għall-finijiet ta' l-artikolu 9(1) ta' dik l-Ordinanza.

Il-11 ta' Frar, 2004

(File No. L416/90/IV)

DIKJARAZZJONI MILL-PRESIDENT TA' MALTA

Illi b'Dikjarazzjoni ta' l-Aġent President ta' Malta tat-18 ta' Mejju 2001 u b'korrezzjoni taħt in-Notifikazzjoni tal-Gvern Nru. 418 tat-13 ta' Mejju, 2003, l-art hawn taħt imsemmija kienet dikjarata meħtieġa mill-awtorità kompetenti għal skop pubbliku skond id-dispożizzjonijiet ta' l-Ordinanza dwar l-Akkwist ta' Artijiet għal Skopijiet Pubbliċi (Kapitolu 88) u illi l-akkwist tagħha kellu jkun b'xiri assolut.

Deskrizzjoni ta' l-Art

L-art li ġejja fl-Imsida:–

1. Biċċa art tal-kejl ta' madwar 1,472 metru kwadru – li tinkludi fiha ġibjun – li tmiss mill-Punent ma' proprjetà ta' Emanuel Zammit, mil-Lvant ma' proprjetà tal-Knisja Parrokkjali ta' Birkirkara u mit-Tramuntana ma' sqaq, jew irjieħ verjuri.

L-art hawn fuq imsemmija tidher immarkata bil-kulur aħmar fuq il-pjanta P.D. 80/2000, li wieħed jista' jara fuq talba fid-Dipartiment ta' l-Art, Auberge de Baviere, Valletta.

Illi d-Dikjarazzjoni tal-President ta' Malta odjerna qiegħda tiġi maħruġa għall-fini ta' l-Att XI ta' l-2002.

No. 134

ACQUISITION OF LAND

THE following declaration, made by the President of Malta under section 3 of the Land Acquisition (Public Purposes) Ordinance (Chapter 88), is published in terms and for the purposes of section 9(1) thereof.

11th February, 2004

DECLARATION BY THE PRESIDENT OF MALTA

Whereas by Declaration by the Acting President of Malta of the 18th May, 2001 and by correction under Government Notice No. 418 of the 13th May, 2003, the undermentioned land was decalred to be required by the competent authority for a public purpose in accordance with the provisions of the Land Acquisition (Public Purposes) Ordinance (Chapter 88) and that the acquisition thereof should have been by absolute purchase.

Description of the Land

The following land at Msida:–

1. A plot of land of the area of about 1,472 square metres – inluding in it a reservoir – bounded on the West by property of Emanuel Zammit, on the East by property of the Birkirkara Parish Church and on the North by a lane, or more precise boundaries.

The above mentioned land is marked with the colour red on plan P.D. 80/2000, which may be seen on demand at the Land Department, Auberge de Baviere, Valletta.

Whereas the present Declaration by the President of Malta is being issued in terms of Act XI of 2002.

Il-kumpens offrut hu ta' elfejn, tliet mija u tletin Lira Maltija (Lm2,330) skond l-istima li hawn ma' din id-dikjarazzjoni kif din saret mill-perit arkitett Fred H. Valentino, A&C.E., li hawn ma' din id-dikjarazzjoni.

Ma' din id-dikjarazzjoni qed tiġi ppubblikata *site plan* li turi l-imsemmija immobbli.

(Iff) GEORGE HYZLER
A/President
20/01/2004

Din is-*site plan* qed tiġi ppubblikata f'paġna 845.

Stima tal-Perit (oriġinali bil-Malti)

Art fl-Imsida

Fuq struzzjonijiet tal-Kummissarju ta' l-Artijiet, skond l-Ordinanza dwar l-Akkwist ta' Artijiet għal Skopijiet Pubbliċi, qiegħed niffissa l-valur liberu u frank tal-proprjetà hawn taħt deskritta fl-Imsida, li hija meħtieġa mill-Gvern għal skop pubbliku, u dan wara li ħadt in konsiderazzjoni l-lokalità, kif ukoll ħwejjeġ oħra li jista' jkollhom x'jaqsmu mal-valur ta' l-istess proprjetà.

Biċċa art tal-kejl ta' ċirka 1,472 metru kwadru, li tmiss mill-Punent ma' proprjetà ta' Emmanuel Zammit, mil-Lvant ma' proprjetà tal-Knisja Parrokkjali ta' Birkirkara u mit-Tramuntana ma' sqaq, liema art hija meqjusa bħala art agrikola fit-termini ta' l-Ordinanza dwar l-Akkwist ta' Artijiet u hija murija bl-aħmar fuq il-pjanta P.D. 80/2000, u fiha ġibjun u hija stmata għall-valur ta' elfejn, tliet mija u tletin Lira Maltija (Lm2,330).

Iffirmat Fred H. Valentino, A&C.E.,

Il-21 ta' Mejju, 2002

The compensation offered is two thousand, three hundred and thirty Maltese Liri (Lm2,330) according to the valuation with this declaration as made by architect Fred H. Valentino, A&C.E.

A site plan showing the mentioned immovable property is being published with this declaration.

(Sgd) GEORGE HYZLER
A/President
20/01/2004

This site plan is being published on page 845.

Architect's Valuation (original in Maltese)

Land at Msida

I have been instructed by the Commissioner of Land to assess under the Land Acquisition (Public Purposes) Ordinance, the freehold value of the hereunder described property at Msida, required by Government for a public purpose. After taking into consideration the locality as well as other factors which could have a bearing on the value of the property described, I assess the freehold value as follows.

A plot of land of the area of about 1,472 square metres, bounded on the West by property of Emmanuel Zammit, on the East by property of the Birkirkara Parish Church and on the North by a lane, which land is considered as agricultural land in terms of the Land Acquisition Ordinance and is shown in red on plan P.D. 80/2000, on which there is a reservoir and is valued at the price of two thousand and three hundred and thirty Maltese Lira (Lm2,330).

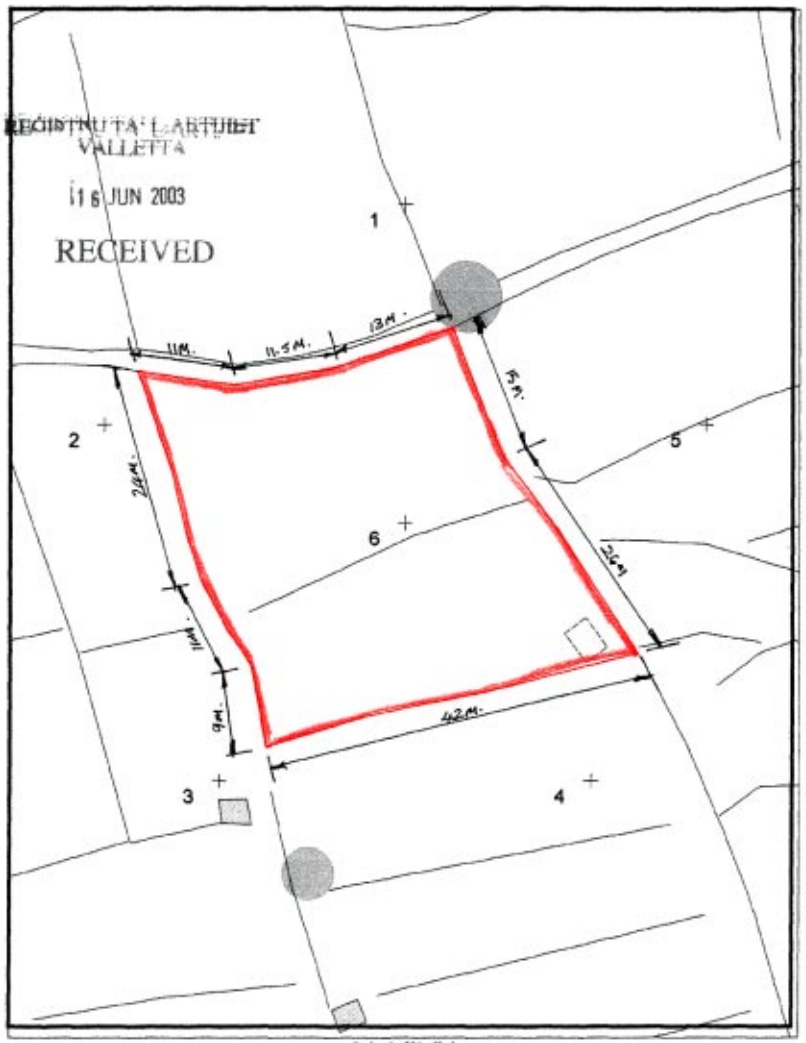
Signed Fred H. Valentino, A&C.E.,

21st May, 2002

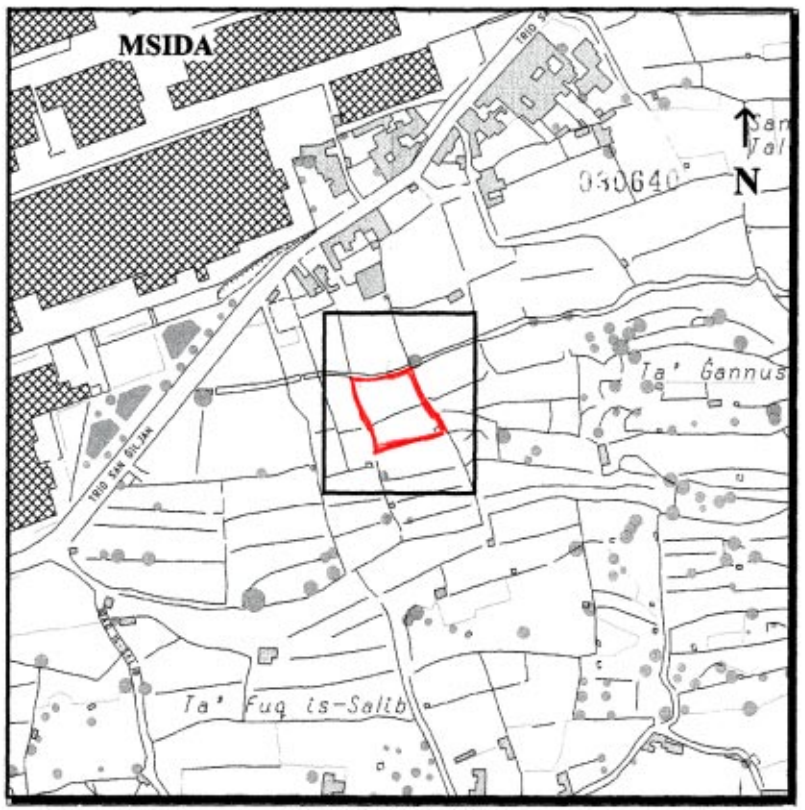
Dan hu dokument uffiċċjali għall-użu biss fir-Reġistru tal-Artijiet

This is an official document for Land Registry use only [227 - Diviżjoni ta' l-Artijiet tal-Gvern]

REĠISTRU TA' L-ARTIJIET
VALLETTA
16 JUN 2003
RECEIVED



NOT TO SCALE
INDICATION OF LOCATION FOR INFORMATION PURPOSES ONLY



Gvern Ta' Malta — Pjanta tas-sit 1:2500 *Site Plan* — Government of Malta

Reġistru ta' l-Artijiet — **Land Registry**

Casa Bolino, 116 Triq il-Punent, Valletta — *Casa Bolino, 116 West Street, Valletta*

Nru tal-Mappa: *Map Number:* 65918M	Pożizzjoni Ċentrali: *Centre Coordinates:* x = 52736, y = 73553	*Parti minn SS:* *Extracted from SS:* 5273	Data: *Date:* 13/05/2003

Perit *Architect:*

Timbru tal-Perit *Architect's Stamp* — Stefan Scotto A. & C.E.

Qies (metri kwadri) *Area (square metres)* Area - 1472 m²

Firma tal-Applikant *Applicant's signature*

Dritt Mħallas *Fee Paid*

Nru. 135

AKKWIST TA' ART

DIN id-dikjarazzjoni li ġejja, magħmula mill-President ta' Malta bis-saħħa ta' l-artikolu 3 ta' l-Ordinanza dwar l-Akkwist ta' l-Artijiet għal Skopijiet Pubbliċi (Kapitolu 88) hija ppubblikata skond u għall-finijiet ta' l-artikolu 9(1) ta' dik l-Ordinanza.

Il-11 ta' Frar, 2004

(File No. L38/2002)

DIKJARAZZJONI MILL-PRESIDENT TA' MALTA

Jiena hawnhekk niddikjara illi l-art hawn taħt imsemmija hija meħtieġa mill-awtorità kompetenti għal skop pubbliku skond id-dispożizzjonijiet ta' l-Ordinanza dwar l-Akkwist ta' Artijiet għal Skopijiet Pubbliċi (Kapitolu 88) u illi l-akkwist tagħha għandu jkun b'xiri assolut.

Deskrizzjoni ta' l-Art

L-art li ġejja fi Triq San Ġakbu, in-Nadur, Għawdex:–

1. Biċċa art tal-kejl ta' madwar 61 metru kwadru, li tmiss mill-Grigal u mil-Lvant ma' triq pubblika u mil-Lbiċ ma' proprjetà tar-Rev. Jos. Rapa, jew irjieħ verjuri.

L-art hawn fuq imsemmija tidher immarkata bil-kulur aħmar fuq il-pjanta P.D. 71_2002, li wieħed jista' jara fuq talba fid-Dipartiment ta' l-Artijiet, Auberge de Baviere, Valletta.

Il-kumpens offrut hu ta' ħamest elef u seba' mitt Lira

No. 135

ACQUISITION OF LAND

THE following declaration, made by the President of Malta under section 3 of the Land Acquisition (Public Purposes) Ordinance (Chapter 88), is published in terms and for the purposes of section 9(1) thereof.

11th February, 2004

DECLARATION BY THE PRESIDENT OF MALTA

I hereby declare that the undermentioned land is required by the competent authority for a public purpose in accordance with the provisions of the Land Acquisition (Public Purposes) Ordinance (Chapter 88) and that the acquisition thereof should be by absolute purchase.

Description of the Land

The following land at Triq San Ġakbu, Nadur, Gozo:–

1. A plot of land of the area of about 61 square metres, bounded on the North East and East by a public road and on the South West by property of Rev. Jos. Rapa, or more precise boundaries.

The above mentioned land is shown marked with the colour red on plan P.D. 71_2002, which may be seen on demand at the Land Department, Auberge de Baviere, Valletta.

The compensation offered is five thousand and seven

Maltija (Lm5,700) skond l-istima li hawn ma' din id-dikjarazzjoni kif din saret mill-perit arkitett Joseph Mizzi, A.&C.E.

Ma' din id-dikjarazzjoni qed tiġi ppubblikata *site plan* li turi l-imsemmija immobbli.

(Iff) GEORGE HYZLER
A/President
20/01/2004

Din is-*site plan* qed tiġi ppubblikata f'paġna 848.

Stima tal-Perit (oriġinali bil-Malti)

Akkwist ta' Art fi Triq San Ġakbu, in-Nadur, Għawdex

Fuq struzzjonijiet tal-Kummissarju ta' l-Artijiet, skond l-Ordinanza dwar l-Akkwist ta' Artijiet għal Skopijiet Pubbliċi, qiegħed niffissa l-valur liberu u frank tal-proprjetà hawn taħt deskritta fin-Nadur, Għawdex li hija meħtieġa mill-Gvern għal skop pubbliku, u dan wara li ħadt in konsiderazzjoni l-lokalità, kif ukoll ħwejjeġ oħra li jista' jkollhom x'jaqsmu mal-valur ta' l-istess proprjetà.

Plot. 1. Biċċa art tal-kejl ta' ċirka 61 metru kwadru, li tmiss mill-Grigal u mil-Lvant ma' triq pubblika u mil-Lbiċ ma' proprjetà tar-Rev. Jos. Rapa, liema art hija meqjusa bħala art fabbrikabbli fit-termini ta' l-Ordinanza dwar l-Akkwist ta' Artijiet u hija murija bil-kulur aħmar fuq il-pjanta P.D. 71_2002, u hija stmata għall-valur ta' ħamest elef u seba' mitt Lira Maltija (Lm5,700).

Iffirmat Joseph Mizzi, A.&C.E.

It-2 ta' Mejju, 2003

hundred Maltese Liri(Lm5,700) according to the valuation with this declaration as made by architect Joseph Mizzi, A.&C.E.

A site plan showing the mentioned immovable property is being published with this declaration.

(Sgd) GEORGE HYZLER
A/President
20/01/2004

This site plan is being published on page 848.

Architect's Valuation (original in Maltese)

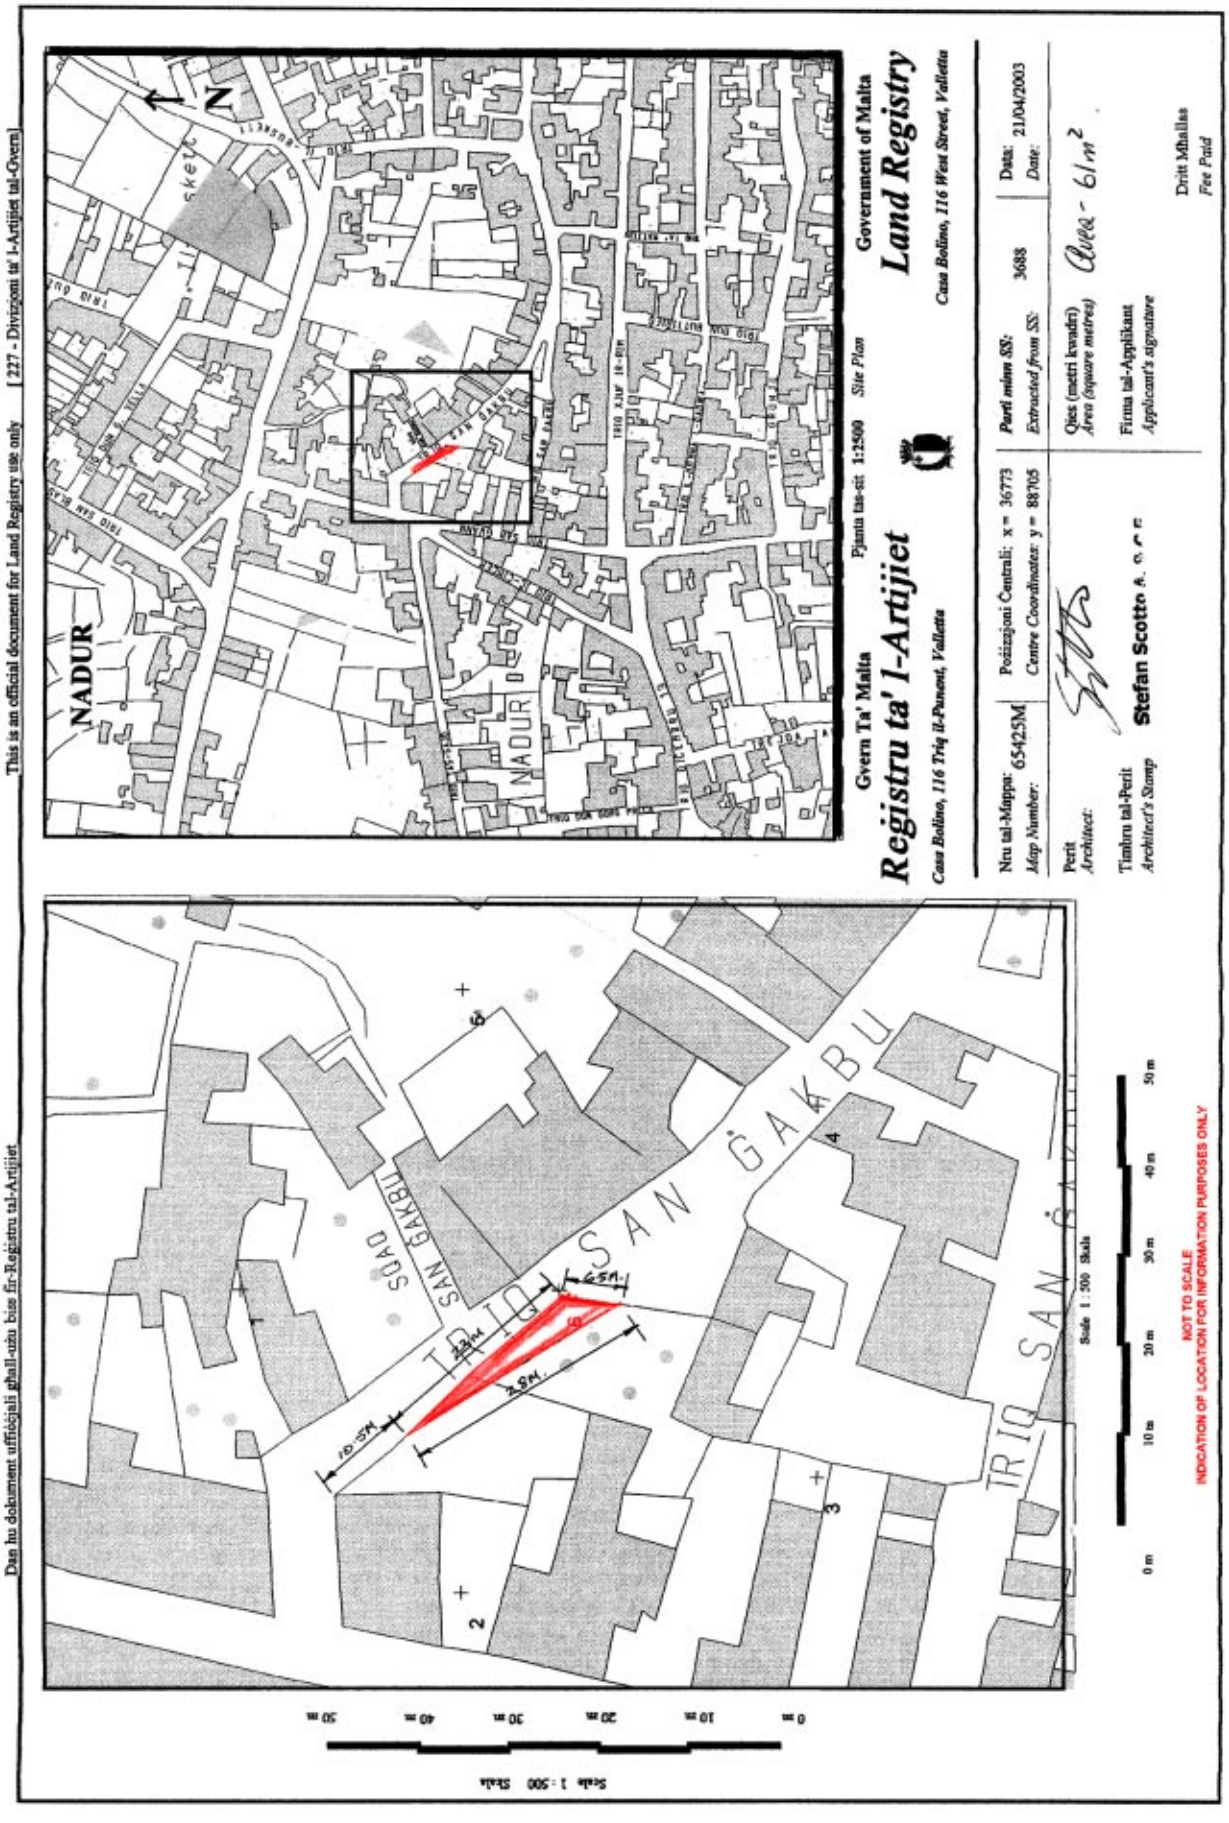
Land Acquisition in Triq San Ġakbu, Nadur, Gozo

I have been instructed by the Commissioner of Land to assess under the Land Acquisition (Public Purposes) Ordinance, the freehold value of the hereunder described property at Nadur, Gozo, required by Government for a public purpose. After taking into consideration the locality as well as other factors which could have a bearing on the value of the property described, I assess the freehold value as follows.

Plot.1. A plot of land of the area of about 61 square metres, bounded on the North East and East by a public road and on the South West by property of Rev. Jos. Rapa, which land is considered as a building site in terms of the Land Acquisition Ordinance and is shown with the colour red on plan P.D. 71_2002 is valued for the price of five thousand seven hundred Maltese Liri (Lm5,700).

Signed Joseph Mizzi, A.&C.E.

2nd May, 2003


This is an official document for Land Registry use only [227 - Divizzoni ta' l-Artijiet tal-Gvern]
Dan hu dokument uffiċjali għall-użu biss fir-Reġistru tal-Artijiet
Government of Malta
Land Registry
Casa Bolino, 116 West Street, Valletta
Gvern Ta' Malta
Registru ta' l-Artijiet
Casa Bolino, 116 Triq il-Punent, Valletta
Pjanta tas-sit 1:2500 Site Plan
Nru tal-Mappa: 65425M
Map Number:
Pożizzjoni Ċentrali: x= 36773
Centre Coordinates: y= 88705
Perit
Architect:
Parti minn SS: 3688
Extracted from SS:
Data: 21/04/2003
Date:
Qies (metri kwadri) Area (square metres) Circa - 61 m²
Firma tal-Applikant
Applicant's signature
Timbru tal-Perit
Architect's Stamp
Stefan Scotto
Dritt Mhallas
Fee Paid
NADUR
TRIQ SAN ĠAKBU
SUQ ĠAKBU
Scale 1 : 500 Skala
0 m 10 m 20 m 30 m 40 m 50 m
NOT TO SCALE
INDICATION OF LOCATION FOR INFORMATION PURPOSES ONLY

Nru. 136

AKKWIST TA' ART

DIN id-dikjarazzjoni li ġejja, magħmula mill-President ta' Malta bis-saħħa ta' l-artikolu 3 ta' l-Ordinanza dwar l-Akkwist ta' l-Artijiet għal Skopijiet Pubbliċi (Kapitolu 88) hija ppubblikata skond u għall-finijiet ta' l-artikolu 9(1) ta' dik l-Ordinanza.

Il-11 ta' Frar, 2004

(File No. L146/2000)

DIKJARAZZJONI MILL-PRESIDENT TA' MALTA

Illi b'dikjarazzjoni tal-President ta' Malta ta' l-1 ta' Ġunju, 2001, l-art hawn taħt imsemmija kienet dikjarata meħtieġa mill-awtorità kompetenti għal skop pubbliku skond id-dispożizzjonijiet ta' l-Ordinanza dwar l-Akkwist ta' Artijiet għal Skopijiet Pubbliċi (Kapitolu 88) u illi l-akkwist tagħha kellu jkun b'xiri assolut.

Deskrizzjoni ta' l-Art

L-art li ġejja fil-Fgura:–

1. Biċċa art tal-kejl ta' madwar 440 metru kwadru, li tmiss mit-Tramuntana, min-Nofsinhar u mill-Punent ma' toroq pubbliċi, jew irjieħ verjuri.

L-art hawn fuq imsemmija tidher immarkata bil-kulur aħmar fuq il-pjanta P.D. 118_2000, li wieħed jista' jara fuq talba fid-Dipartiment ta' l-Artijiet, Auberge de Baviere, Valletta.

Illi d-Dikjarazzjoni tal-President ta' Malta odjerna qiegħda tiġi ppubblikata għall-fini ta' l-Att XI ta' l-2002.

No. 136

ACQUISITION OF LAND

THE following declaration, made by the President of Malta under section 3 of the Land Acquisition (Public Purposes) Ordinance (Chapter 88), is published in terms and for the purposes of section 9(1) thereof.

11th February, 2004

DECLARATION BY THE PRESIDENT OF MALTA

Whereas by declaration of the President of Malta dated 1st June, 2001, the undermentioned land had been declared as required by the competent authority for a public purpose in accordance with the provisions of the Land Acquisition (Public Purposes) Ordinance (Chapter 88) and that the acquisition thereof should have been by absolute purchase.

Description of the Land

The following land at Fgura:–

1. A plot of land of about 440 square metres, bounded on the North, South and West by public works, or more precise boundaries.

The above mentioned land is shown marked with the colour red on plan P.D. 118_2000, which may be seen on demand at the Land Department, Auberge de Baviere, Valletta.

Whereas the present Declaration by the President of Malta is being issued in terms of Act XI of 2002.

Il-kumpens offrut hu ta' erbat elef, seba' mija u erbgħin Lira Maltija (Lm4,740) skond l-istima li hawn ma' din id-dikjarazzjoni kif din saret mill-perit arkitett Fred H. Valentino, A&C.E.

Ma' din id-dikjarazzjoni qed tiġi ppubblikata *site plan* li turi l-imsemmija immobbli.

(Iff) GEORGE HYZLER
A/President
20/01/2004

Din is-*site plan* qed tiġi ppubblikata f'paġna 851.

Stima tal-Perit (oriġinali bil-Malti)

Art fil-Fgura

Fuq struzzjonijiet tal-Kummissarju ta' l-Artijiet, skond l-Ordinanza dwar l-Akkwist ta' Artijiet għal Skopijiet Pubbliċi, qiegħed niffissa l-valur liberu u frank tal-proprjetà hawn taħt deskritta fil-Fgura, li hija meħtieġa mill-Gvern għal skop pubbliku, u dan wara li ħadt in konsiderazzjoni l-lokalità, kif ukoll ħwejjeġ oħra li jista' jkollhom x'jaqsmu mal-valur ta' l-istess proprjetà.

Biċċa art tal-kejl ta' ċirka 440 metru kwadru, li tmiss mit-Tramuntana, min-Nofsinhar u mill-Punent ma' toroq pubbliċi, liema art hija meqjusa bħala art fabbrikabbli fit-termini ta' l-Ordinanza dwar l-Akkwist ta' Artijiet u hija murija bl-aħmar fuq il-pjanta P.D. 118_2000, hija stmata għall-valur ta' erbat elef, seba' mija u erbgħin Lira Maltija (Lm4,740).

Iffirmat Fred H. Valentino, A&C.E.

Il-25 ta' April, 2001

The compensation offered is four thousand, seven hundred and forty Maltese Liri (Lm4,740) according to the valuation with this declaration as made by architect Fred H. Valentino, A&C.E.

A site plan showing the mentioned immovable property is being published with this declaration.

((Iff) GEORGE HYZLER
A/President
20/01/2004

This site plan is being published on page 851.

Architect's Valuation (original in Maltese)

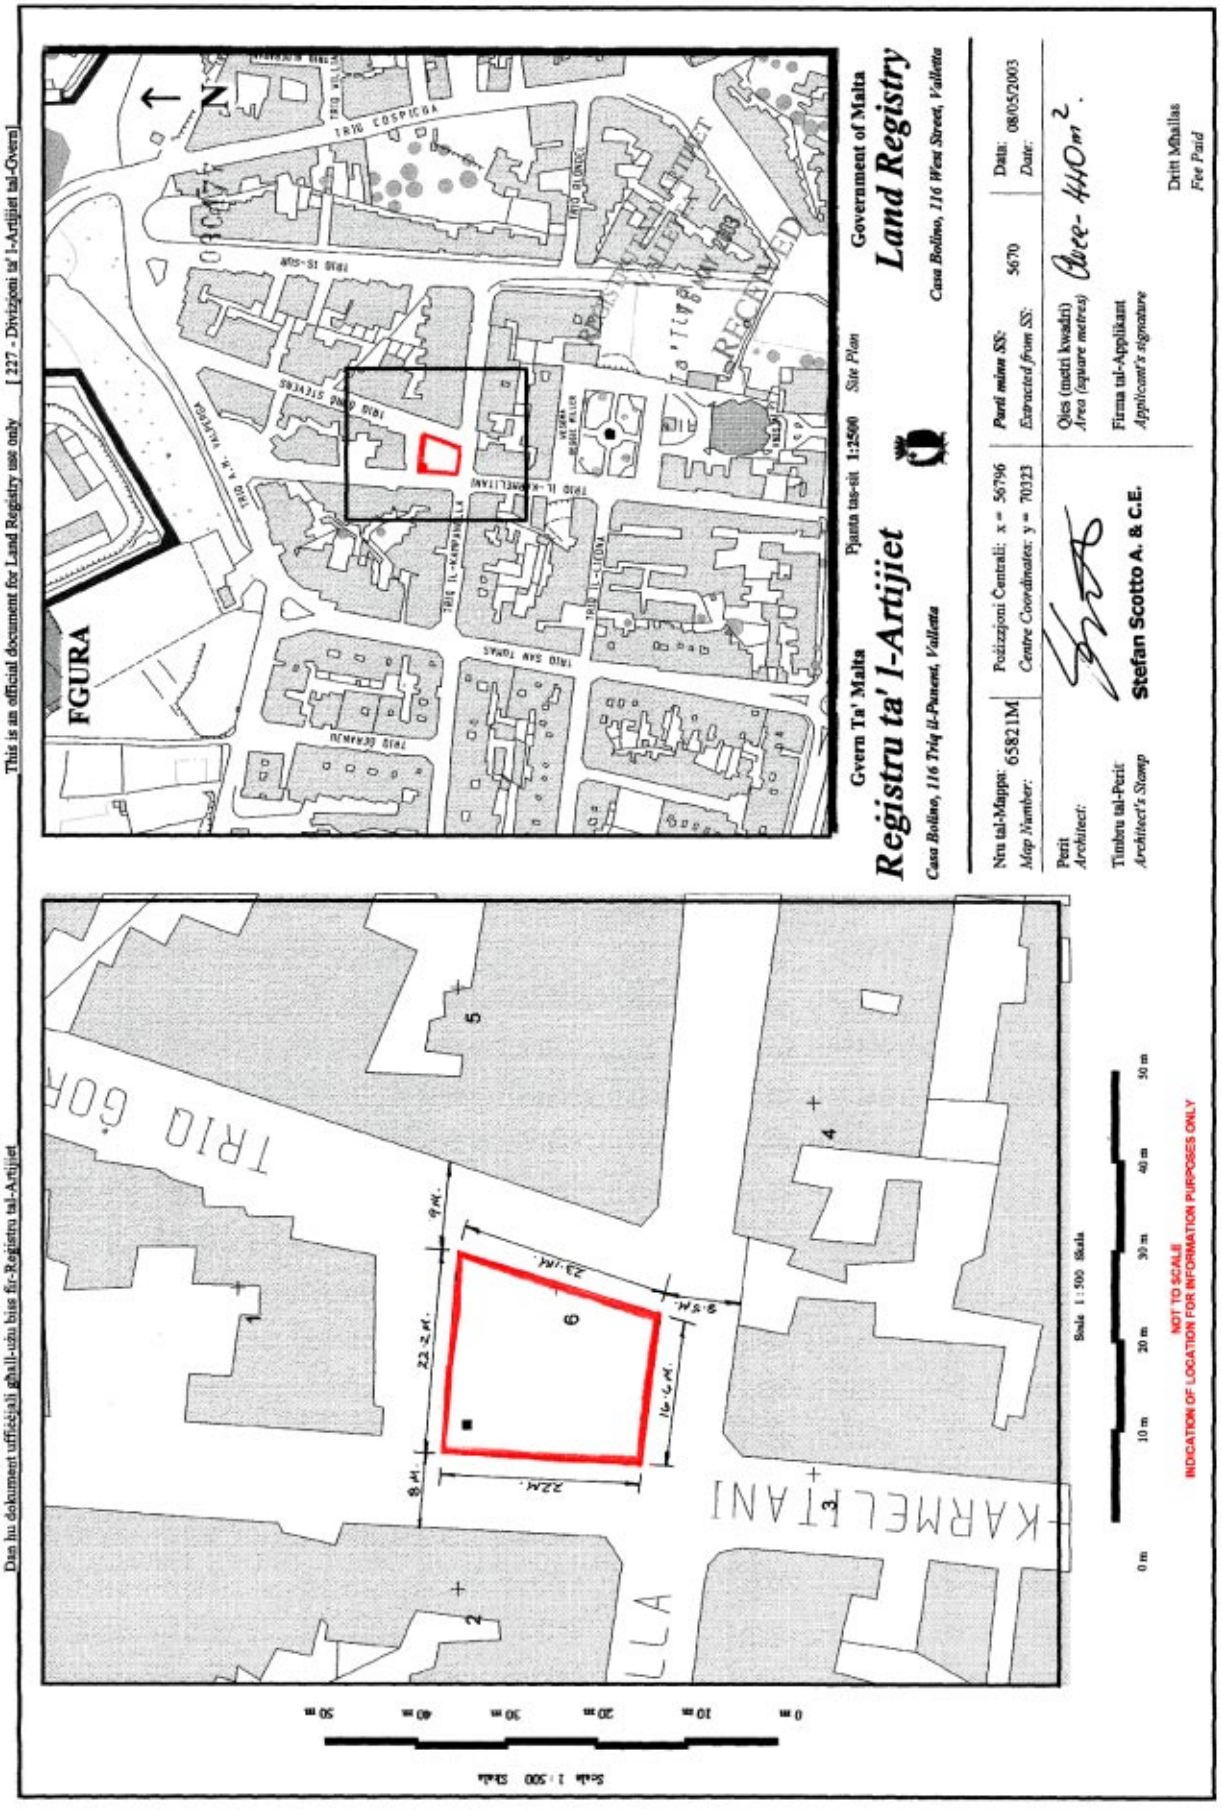
Land at Fgura

I have been instructed by the Commissioner of Land to assess under the Land Acquisition (Public Purposes) Ordinance, the freehold value of the hereunder described property at Fgura, required by Government for a public purpose. After taking into consideration the locality as well as other factors which could have a bearing on the value of the property described, I assess the freehold value as follows.

A plot of land of about 440 square metres, bounded on the North, South and West by public roads, which land is considered to as a building site in terms of the Land Acquisition Ordinance and which is shown in red on plan P.D. 118_2000, and is assessed for the price of four thousand, seven hundred and forty Maltese Lira (Lm4,740).

Signed Fred H. Valentino, A&C.E.

25th April, 2001


This is an official document for Land Registry use only [227 - Divizjoni ta' l-Artijiet tal-Gvern]
Dan hu dokument uffiċjali għall-użu biss fir-Reġistru tal-Artijiet
FGURA
Gvern Ta' Malta
Registru ta' l-Artijiet
Casa Bolino, 116 Triq il-Punent, Valletta
Pjanta tas-sit 1:2500 Site Plan
Government of Malta
Land Registry
Casa Bolino, 116 West Street, Valletta
Nru tal-Mappa: 65821M
Map Number:
Pożizzjoni Ċentrali: x = 56796
Centre Coordinates: y = 70323
Parti minn SS: 5670
Extracted from SS:
Data: 08/05/2003
Date:
Perit
Architect:
Qies (metri kwadri) Area (square metres) Circa- 440m2.
Firma tal-Applikant
Applicant's signature
Timbru tal-Perit
Architect's Stamp
Stefan Scotto A. & C.E.
Drittijiet Mhallas
Fee Paid
TRIO GOR
KARMELITANI
Scale 1:500 Skala
NOT TO SCALE
INDICATION OF LOCATION FOR INFORMATION PURPOSES ONLY

Nru. 137

AKKWIST TA' ART

DIN id-dikjarazzjoni li ġejja, magħmula mill-President ta' Malta bis-saħħa ta' l-artikolu 3 ta' l-Ordinanza dwar l-Akkwist ta' l-Artijiet għal Skopijiet Pubbliċi (Kapitolu 88) hija ppubblikata skond u għall-finijiet ta' l-artikolu 9(1) ta' dik l-Ordinanza.

Il-11 ta' Frar, 2004

(File No. L73/97)

DIKJARAZZJONI MILL-PRESIDENT TA' MALTA

Illi b'Dikjarazzjoni ta' l-Aġent President ta' Malta tas-16 ta' Ottubru, 2001, l-art hawn taħt imsemmija kienet dikjarata meħtieġa mill-awtorità kompetenti għal skop pubbliku skond id-dispożizzjonijiet ta' l-Ordinanza dwar l-Akkwist ta' Artijiet għal Skopijiet Pubbliċi (Kapitolu 88) u illi l-akkwist tagħha kellu jkun b'xiri assolut.

Deskrizzjoni ta' l-Art

L-art li ġejja fl-Imġarr, Malta:–

1. Biċċa art tal-kejl ta' madwar 36 metru kwadru, li tmiss mil-Lbiċ u mil-Lvant ma' triq pubblika u mill-Grigal ma' proprjetà ta' Carmelo Abela, jew irjieħ oħra verjuri.

L-art hawn fuq imsemmija tidher immarkata bil-kulur aħmar fuq il-pjanta L.D. 35/99, li wieħed jista' jara fuq talba fid-Dipartiment ta' l-Artijiet, Auberge de Baviere, Valletta.

Illi d-Dikjarazzjoni tal-President ta' Malta odjerna qiegħda tiġi ppubblikata għall-fini ta' l-Att XI ta' l-2002.

No. 137

ACQUISITION OF LAND

THE following declaration, made by the President of Malta under section 3 of the Land Acquisition (Public Purposes) Ordinance (Chapter 88), is published in terms and for the purposes of section 9(1) thereof.

11th February, 2004

DECLARATION BY THE PRESIDENT OF MALTA

Whereas by Declaration made by the Acting President of Malta on the 16th October, 2001, the undermentioned land was declared required by the competent authority for a public purpose in accordance with the provisions of the Land Acquisition (Public Purposes) Ordinance (Chapter 88) and that the acquisition thereof should be by absolute purchase.

Description of the Land

The following land at Mġarr, Malta:–

1. A plot of land of the area of about 36 square metres, bounded on the South West and East by a public road and on the North East by property of Carmelo Abela or more precise boundaries.

The above mentioned land is shown with the colour red on plan L.D. 35/99, which may be seen on demand at the Land Department, Auberge de Baviere, Valletta.

Whereas the present Declaration by the President of Malta is being issued in terms of Act XI of 2002.

Il-kumpens offrut hu ta' elfejn u mitejn Lira Maltija (Lm2,220) skond l-istima tal-Perit Arkitett Fred H. Valentino, A&C.E.

Ma' din id-dikjarazzjoni qed tiġi ppubblikata *site plan* li turi l-imsemmija immobbli.

(Iff) GEORGE HYZLER
A/President
20/01/2004

Din is-*site plan* qed tiġi ppubblikata f'paġna 854.

Stima tal-Perit (oriġinali bil-Malti)

Art fl-Imġarr

Fuq struzzjonijiet tal-Kummissarju ta' l-Artijiet, skond l-Ordinanza dwar l-Akkwist ta' Artijiet għal Skopijiet Pubbliċi, qiegħed niffissa l-valur liberu u frank tal-proprjetà hawn taħt deskritta fl-Imġarr, li hija meħtieġa mill-Gvern għal skop pubbliku, u dan wara li ħadt in konsiderazzjoni l-lokalità, kif ukoll ħwejjeġ oħra li jista' jkollhom x'jaqsmu mal-valur ta' l-istess proprjetà.

Biċċa art tal-kejl ta' ċirka 36 metru kwadru, li tmiss mil-Lbiċ u mil-Lvant ma' triq pubblika u mill-Grigal ma' proprjetà ta' Carmelo Abela, liema art hija meqjusa bħala art fabbrikabbli fit-termini ta' l-Ordinanza dwar l-Akkwist ta' Artijiet u hija murija bl-aħmar fuq il-pjanta L.D. 35/99, u stmata għall-valur ta' elfejn u mitejn Lira Maltija (Lm2,200).

Iffirmat Fred H.Valentino, A&C.E.

Il-31 ta' Awissu, 2001

The compensation offered is two thousand and two hundred Maltese Lira (Lm2,220) according to the valuation with this declaration as made by architect Fred H. Valentino, A&C.E.

A site plan showing the mentioned immovable property is being published with this declaration.

(Sgd) GEORGE HYZLER
A/President
20/01/2004

This site plan is being published on page 854.

Architect's Valuation (original in Maltese)

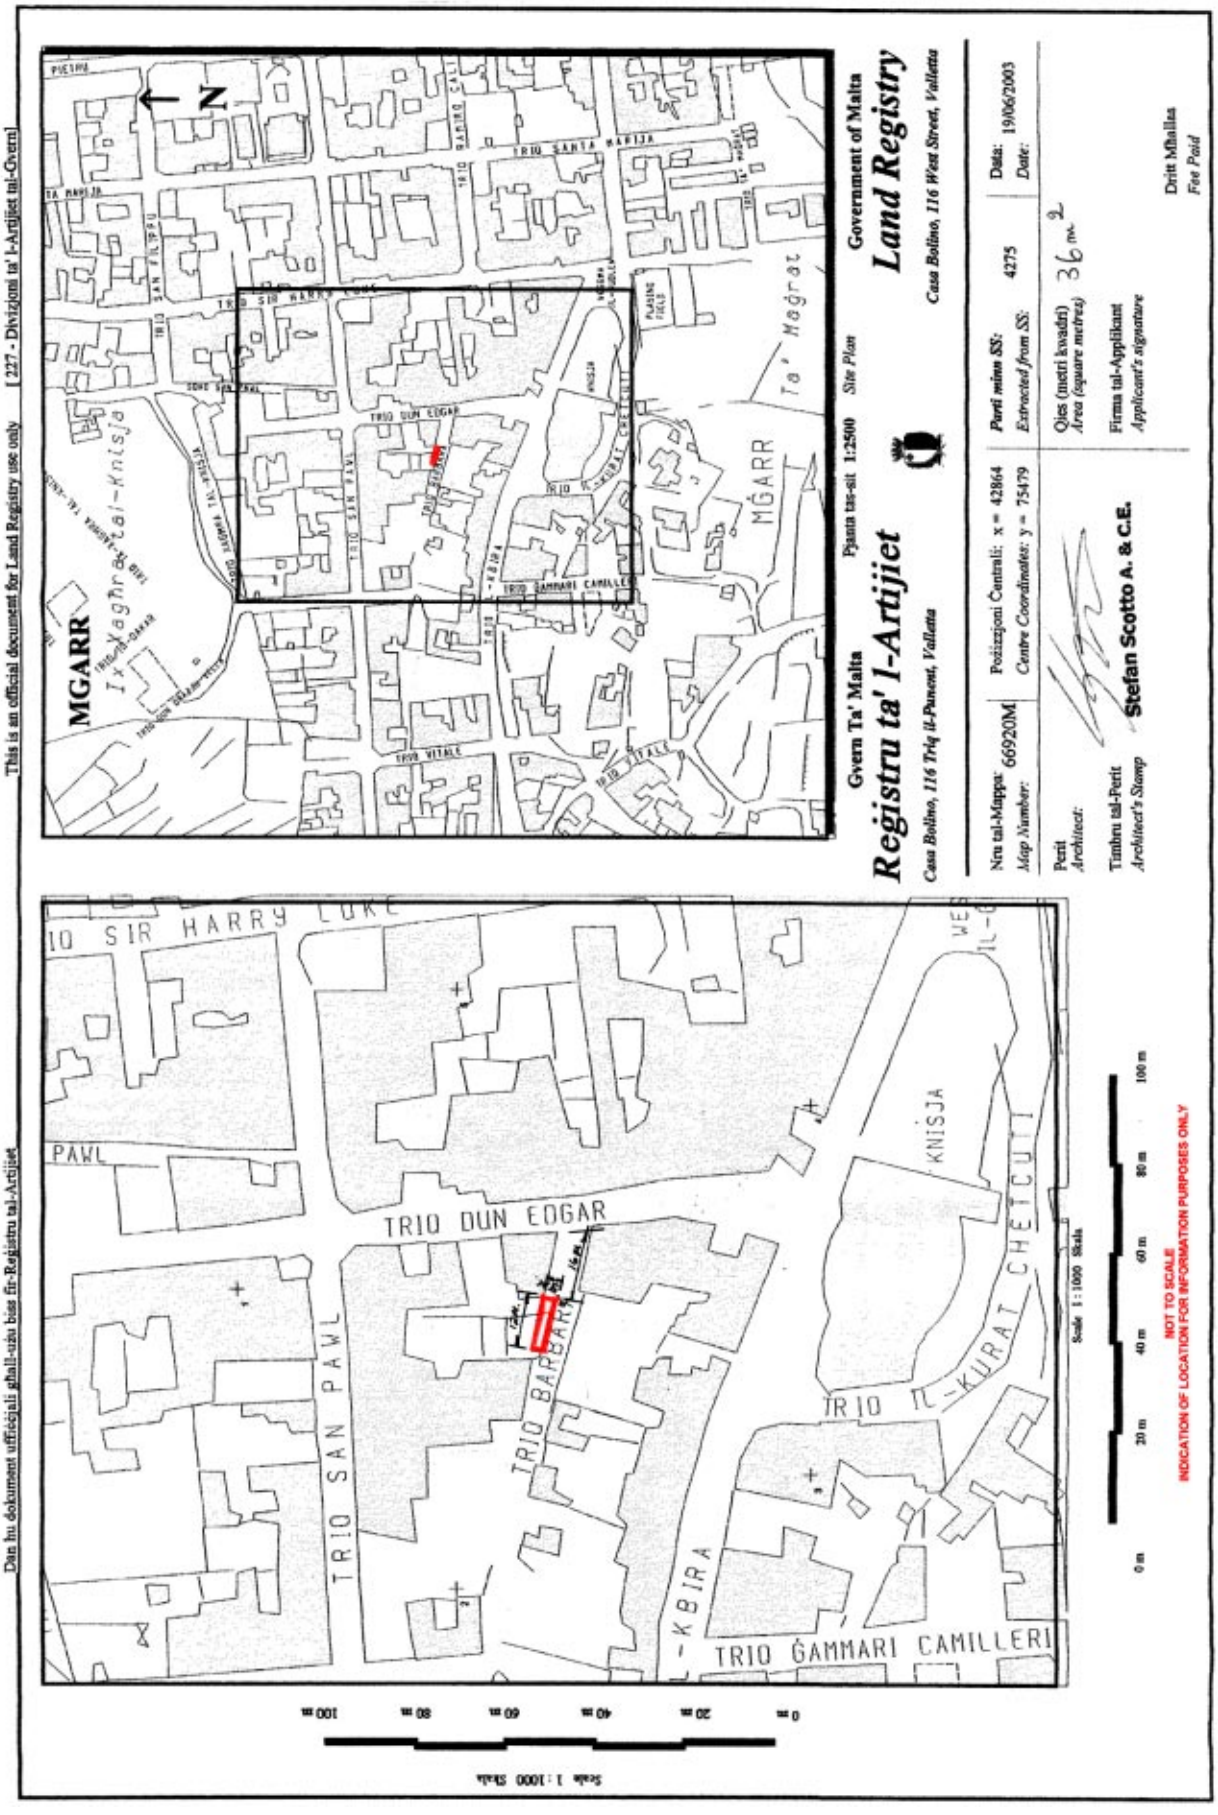
Land at Mġarr

I have been instructed by the Commissioner of Land to assess under the Land Acquisition (Public Purposes) Ordinance, the freehold value of the hereunder described property at Mġarr, required by Government for a public purpose. After taking into consideration the locality as well as other factors which could have a bearing on the value of the property described, I assess the freehold value as follows.

A plot of land of the area of about 36 square metres, bounded on the South West and East by a public road and on the North East by property of Carmelo Abela, which land is considered as a building site in terms of the Land Acquisition Ordinance and is shown in red on plan L.D. 35/99, is assessed at the price of two thousand two hundred Maltese Liri (Lm2,200).

Signed Fred H.Valentino, A&C.E.

31st August, 2001


Dan hu dokument uffiċjali għall-użu biss fir-Reġistru tal-Artijiet
This is an official document for Land Registry use only
[227 - Diviżjoni ta' l-Artijiet tal-Gvern]
Gvern Ta' Malta
Reġistru ta' l-Artijiet
Casa Bolino, 116 Triq il-Punent, Valletta
Pjanta tas-sit 1:2500
Site Plan
Government of Malta
Land Registry
Casa Bolino, 116 West Street, Valletta
Nru tal-Mappa: 66920M
Map Number:
Pożizzjoni Ċentrali: x = 42864
Centre Coordinates: y = 75479
Parti minn SS: 4275
Extracted from SS:
Data: 19/06/2003
Date:
Perit
Architect:
Qies (metri kwadri) 36 m2
Area (square metres)
Timbru tal-Perit
Architect's Stamp
Stefan Scotto A. & C.E.
Firma tal-Applikant
Applicant's signature
Dritt Mhallas
Fee Paid
MGARR
Ix-Xagħra tal-Knisja
Ta' Magrat
TRIO SANTA MARIJA
TRIO SIR HARRY LUKE
TRIO DUN EDGAR
TRIO SAN PAWL
TRIO BARBARA
TRIO IL-KURAT CHETCUTI
TRIO GAMMARI CAMILLERI
KNISJA
- KBIRA
N
Scale 1:1000 Skala
0 m 20 m 40 m 60 m 80 m 100 m
NOT TO SCALE
INDICATION OF LOCATION FOR INFORMATION PURPOSES ONLY

Nru. 138

AKKWIST TA' ART

DIN id-dikjarazzjoni li ġejja, magħmula mill-President ta' Malta bis-saħħa ta' l-artikolu 3 ta' l-Ordinanza dwar l-Akkwist ta' l-Artijiet għal Skopijiet Pubbliċi (Kapitolu 88) hija ppubblikata skond u għall-finijiet ta' l-artikolu 9(1) ta' dik l-Ordinanza.

Il-11 ta' Frar, 2004

(File No. L245/99)

DIKJARAZZJONI MILL-PRESIDENT TA' MALTA

Illi b'Dikjarazzjoni tal-President ta' Malta ta' l-1 ta' Awissu, 2000, l-art hawn taħt imsemmija kienet dikjarata meħtieġa mill-awtorità kompetenti għal skop pubbliku skond id-dispożizzjonijiet ta' l-Ordinanza dwar l-Akkwist ta' Artijiet għal Skopijiet Pubbliċi (Kapitolu 88) u illi l-akkwist tagħha kellu jkun b'xiri assolut.

Deskrizzjoni ta' l-Art

L-art li ġejja fil-Mosta:–

1. Biċċa art tal-kejl ta' madwar 98 metru kwadru, li tmiss min-Nofsinhar ma' proprjetà ta' Giovanni Fenech u oħrajn u mill-Majjistral u mill-Grigal ma' triq pubblika, jew irjieħ verjuri.

L-art hawn fuq imsemmija tidher immarkata bil-kulur aħmar fuq il-pjanta P.D. 81_2000, li wieħed jista' jara fuq talba fid-Dipartiment ta' l-Artijiet, Auberge de Baviere, Valletta.

Illi d-Dikjarazzjoni tal-President ta' Malta odjerna qiegħda

No. 138

ACQUISITION OF LAND

THE following declaration, made by the President of Malta under section 3 of the Land Acquisition (Public Purposes) Ordinance (Chapter 88), is published in terms and for the purposes of section 9(1) thereof.

11th February, 2004

DECLARATION BY THE PRESIDENT OF MALTA

Whereas by Declaration made by the President of Malta on the 1st August, 2000, the undermentioned land was declared required by the competent authority for a public purpose in accordance with the provisions of the Land Acquisition (Public Purposes) Ordinance (Chapter 88) and that the acquisition thereof should have been by absolute purchase.

Description of the Land

The following land at Mosta:–

1. A plot of land of the area of about 98 square metres, bounded on the South by property of Giovanni Fenech and others and on the North West and North East by a public road or more precise boundaries.

The above mentioned land is shown marked with the colour red on plan P.D. 81_2000, which may be seen on demand at the Land Department, Auberge de Baviere, Valletta.

Whereas the present Declaration by the President of Malta

tiġi ppubblikata għall-fini ta' l-Att XI ta' l-2002.

Il-kumpens offrut hu ta' disgħin Lira Maltija (Lm90) skond l-istima li hawn ma' din id-dikjarazzjoni kif din saret mill-perit arkitett Joseph Mizzi, A&C.E.

Ma' din id-dikjarazzjoni qed tiġi ppubblikata *site plan* li turi l-imsemmija immobbli.

(Iff) GUIDO de MARCO
President
19/12/2003

Din is-*site plan* qed tiġi ppubblikata f'paġna 857.

Stima tal-Perit (oriġinali bil-Malti)

Art fil-Mosta

Fuq struzzjonijiet tal-Kummissarju ta' l-Artijiet, skond l-Ordinanza dwar l-Akkwist ta' Artijiet għal Skopijiet Pubbliċi, qiegħed niffissa l-valur liberu u frank tal-proprjetà hawn taħt deskritta fil-Mosta, li hija meħtieġa mill-Gvern għal skop pubbliku, u dan wara li ħadt in konsiderazzjoni l-lokalità, kif ukoll ħwejjeġ oħra li jista' jkollhom x'jaqsmu mal-valur ta' l-istess proprjetà.

Biċċa art tal-kejl ta' ċirka 98 metru kwadru, li tmiss min-Nofsinhar ma' proprjetà ta' Giovanni Fenech u oħrajn u mill-Majjistral u mill-Grigal ma' triq pubblika, liema art hija meqjusa bħala art agrikola fit-termini ta' l-Ordinanza dwar l-Akkwist ta' Artijiet u hija murija bl-aħmar fuq il-pjanta P.D. 81_2000, u stmata għall-valur ta' disgħin Lira Maltija (Lm90).

Iffirmat Joseph Mizzi, A&C.E.

Is-27 ta' Awissu, 2003

is being issued in terms of Act XI of 2002.

The compensation offered is ninety Maltese Liri (Lm90) according to the valuation with this declaration as made by architect Joseph Mizzi, A&C.E.

A site plan showing the mentioned immovable property is being published with this declaration.

(Sgd) GUIDO de MARCO
President
19/12/2003

This site plan is being published on page 857.

Architect's Valuation (original in Maltese)

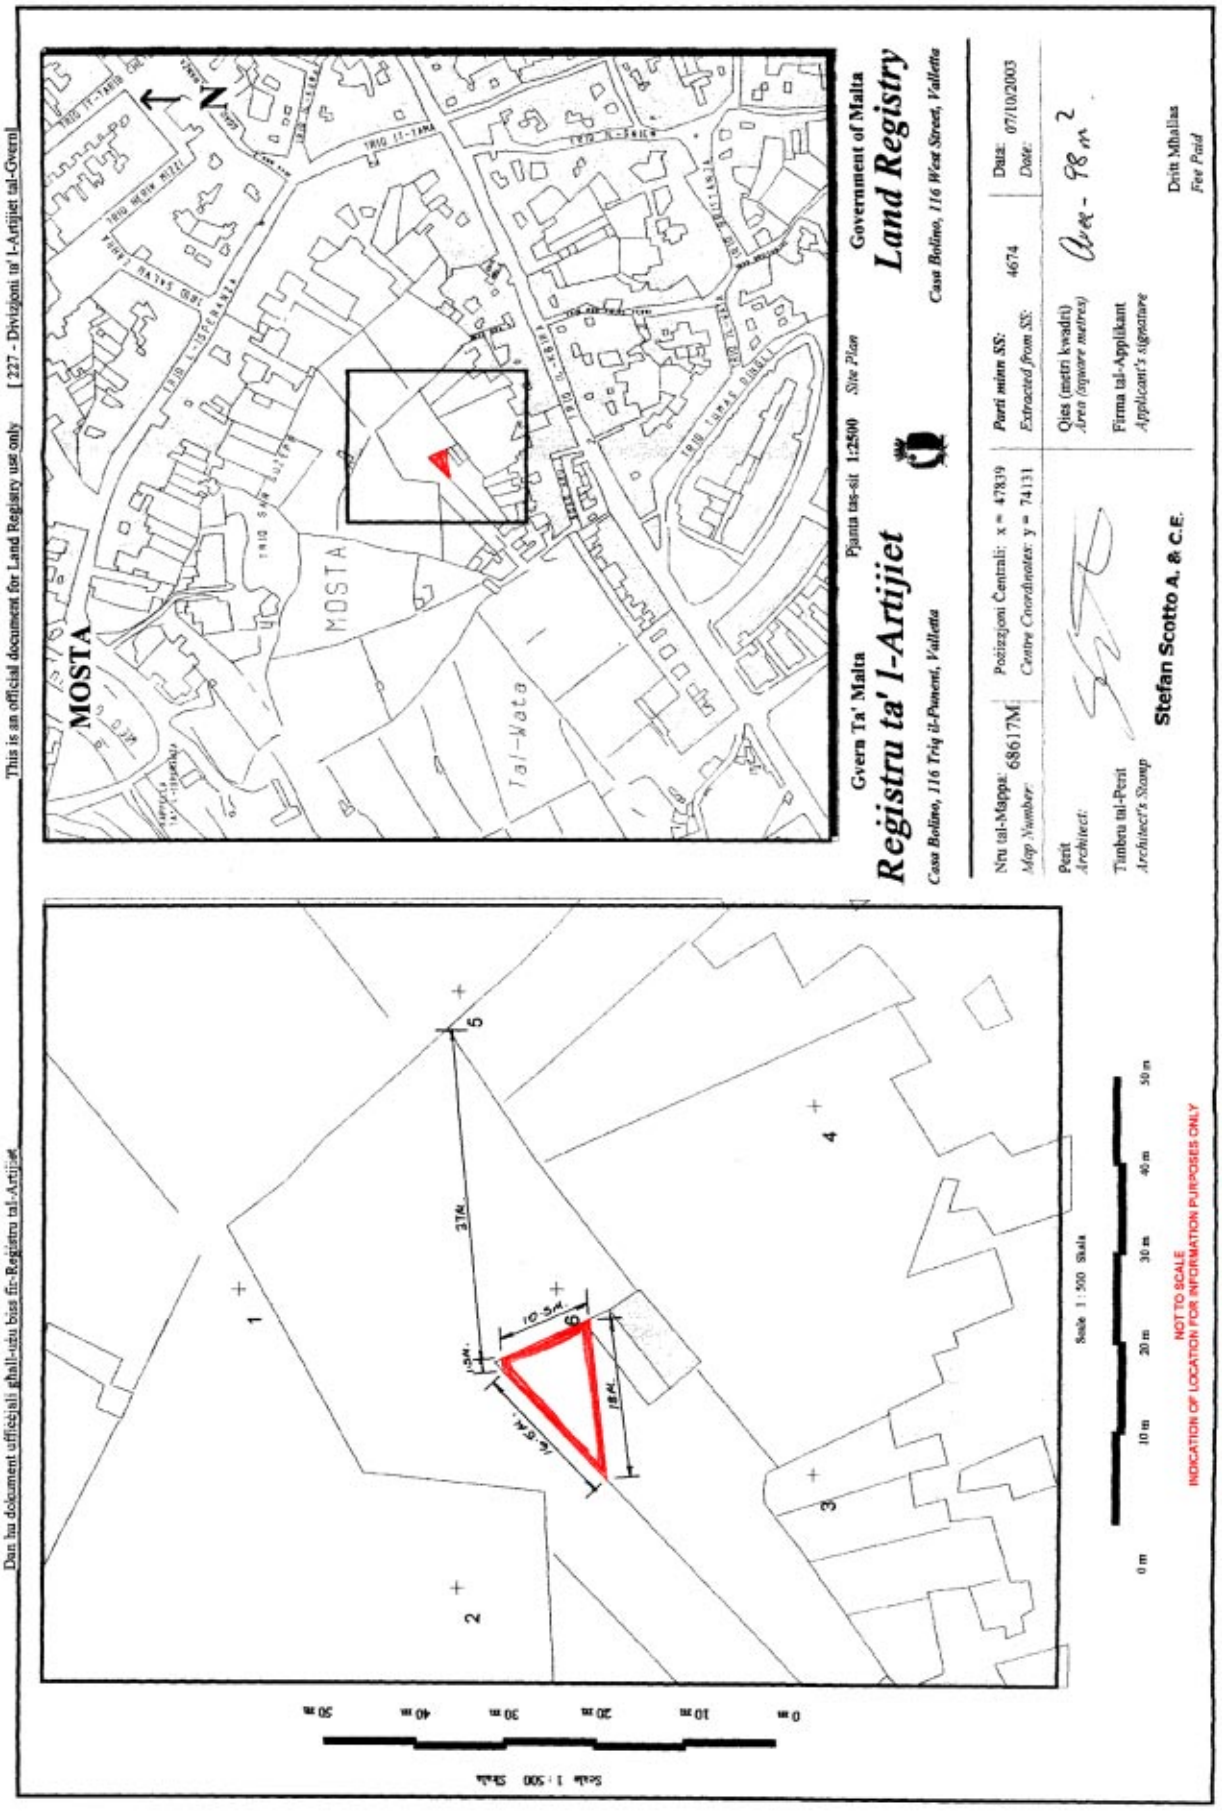
Land at Mosta

I have been instructed by the Commissioner of Land to assess under the Land Acquisition (Public Purposes) Ordinance, the freehold value of the hereunder described property at Mosta, required by Government for a public purpose. After taking into consideration the locality as well as other factors which could have a bearing on the value of the property described, I assess the freehold value as follows.

A plot of land of the area of about 98 square metres, bounded on the South by property of Giovanni Fenech and others and on the North West and North East by a public road, which land is considered as agricultural land in terms of the Land Acquisition Ordinance and is shown in red on plan P.D. 81_2000, is assessed at the price of ninety Maltese Liri (Lm90).

Signed Joseph Mizzi, A&C.E.

27th August, 2003


This is an official document for Land Registry use only [227 - Divizjoni tal-Artijiet tal-Gvern]
Dan hu dokument uffiċjali għall-użu biss fir-Reġistru tal-Artijiet
Government of Malta
Land Registry
Casa Bolino, 116 West Street, Valletta
Gvern Ta' Malta
Reġistru ta' l-Artijiet
Casa Bolino, 116 Triq il-Punent, Valletta
Pjanta tas-sit 1:2500 Site Plan
MOSTA
Tal-Wata
N
Nru tal-Mappa: 68617M
Map Number:
Pożizzjoni Ċentrali: x = 47839
Centre Coordinates: y = 74131
Parti minn SS: 4674
Extracted from SS:
Data: 07/10/2003
Date:
Perit
Architect:
Qies (metri kwadri) 98 m2
Area (square metres)
Firma tal-Applikant
Applicant's signature
Timbru tal-Perit
Architect's Stamp
Stefan Scotto A. & C.E.
Dritt Mhallas
Fee Paid
Scale 1 : 500 Skala
0 m 10 m 20 m 30 m 40 m 50 m
NOT TO SCALE
INDICATION OF LOCATION FOR INFORMATION PURPOSES ONLY

INDUSTRIAL PROPERTY OFFICE

GRANT OF LETTERS PATENT

Notice is hereby made in accordance with Article 24 (2) of the Patents Act 2000 that the Patent entitled:

'ARYL-HETEROARYLOXY-ARYLOXY-PYRIMIDINE-2,4,6-TRIONE METALLOPROTEINASE INHIBITORS' – PAT NO 1877

in the name of PFIZER PRODUCTS INC, Eastern Point Road, Groton, Connecticut 06340, UNITED STATES OF AMERICA, the inventors being MARK CARL NOE and LILLI ANN WOLF-GOUVEIA both of Pfizer Global Research and Development, Eastern Point Road, Groton, Connecticut 06340, UNITED STATES OF AMERICA, has been granted with effect from the 18th March, 2003 (priority claim 26/4/2002).

ANTHONY CAMENZULI
11th February, 2004 A/Comptroller of Industrial Property

* * *

Notice is hereby made in accordance with Article 24 (2) of the Patents Act 2000 that the Patent entitled:

'HETEROCYCLO INHIBITORS OF POTASSIUM CHANNEL' – PAT NO 1887

in the name of BRISTOL-MYERS SQUIBB COMPANY AND ICAGEN INC, Lawrenceville-Princeton Rd., P.O. Box 4000, Princeton, New Jersey 08543-4000, UNITED STATES OF AMERICA; and 422 Emperor Boulevard, Suite 350, Durham, NC 27703, UNITED STATES OF AMERICA, the inventors being Serge Beaudoin of 2215 Apt. Duck Pond Circle, Morrisville, North Carolina 27560; Heather Finlay of 363 ProvinceLine Road, Skillman, New Jersey 08558; Michael F. Gross of 6200 Chesden Drive, Durham, NC 27713; Yoon T. Jeon of 10 Saddlewood Court, Belle Meade, New Jersey 08502; and John Lloyd of 1702 Yardley Road, Yardley, Pennsylvania 19067 all of UNITED STATES OF AMERICA, has been granted with effect from the 8th April, 2003 (priority claim 19/4/2002).

ANTHONY CAMENZULI
11th February, 2004 A/Comptroller of Industrial Property

* * *

Notice is hereby made in accordance with Article 24 (2) of the Patents Act 2000 that the Patent entitled:

'PYRROLOTRIAZINE ANILINE COMPOUNDS USEFUL AS KINASE INHIBITORS' – PAT NO 1891

in the name of BRISTOL-MYERS SQUIBB COMPANY, Lawrenceville-Princeton Rd., P.O. Box 4000, Princeton, New Jersey 08543-4000, UNITED STATES OF AMERICA, the inventors being Alaric Dyckman of 7 Dorothea Terrace, Lawrenceville, New Jersey 08648; John Hynes of 95 Dispatch Dr., Washington Crossing, PA 18977; Karerina Leftheris of 92 Richmond Dr., Skillman, New Jersey 08588; Chunjian Liu of 52 Stanford Road East, Pennington, New Jersey 08534; and Stephen T. Wrobleski of 1508 South Branch Dr., Whitehouse Station, NJ 08889 all of UNITED STATES OF AMERICA, has been granted with effect from the 22nd April, 2003 (priority claim 23/4/2002).

ANTHONY CAMENZULI
11th February, 2004 A/Comptroller of Industrial Property

* * *

Notice is hereby made in accordance with Article 24 (2) of the Patents Act 2000 that the Patent entitled:

'UNDERCOVER' – PAT NO 1961

in the name of MARK DARMANIN KISSAUN, 10, "Sea Breeze", Giuseppe Cali' Street, Ta' Xbiex, Malta, being also the inventor, has been granted with effect from the 6th August, 2003.

GODWIN WARR
11th February, 2004 Comptroller of Industrial Property

INDUSTRIAL PROPERTY OFFICE

GRANT OF LETTERS PATENT

Notice is hereby made in accordance with Article 24 (2) of the Patents Act 2000 that the Patent entitled:

'INHIBITORS OF FACTOR XA AND OTHER SERINE PROTEASES INVOLVED IN THE COAGULATION CASCADE' – PAT NO 1974

in the name of WARNER-LAMBERT COMPANY LLC, 201 Tabor Road, Morris Plains, New Jersey 07950, UNITED STATES OF AMERICA, the inventors being Gary Louis Bolton, Kevin James Filipski, Jeffrey Thomas Kohrt, Frances Thu La, and Daniele Marie Leonard all of Pfizer Global Research and Development, Ann Arbor Laboratories, 2800 Plymouth Road, Ann Arbor, Michigan 48105, United States of America, has been granted with effect from the 3rd September, 2003 (priority claim 11/9/2002).

GODWIN WARR
11th February, 2004 Comptroller of Industrial Property

* * *

Notice is hereby made in accordance with Article 24 (2) of the Patents Act 2000 that the Patent entitled:

'SEA SAVER BRACELET' – PAT NO 1977

in the name of Joseph Curmi, St Joseph, Adeodato Gatt Str, Zebbug, Malta, being also the inventor, has been granted with effect from the 9th September, 2003.

GODWIN WARR
11th February, 2004 Comptroller of Industrial Property

* * *

Notice is hereby made in accordance with Article 24 (2) of the Patents Act 2000 that the Patent entitled:

'FORMULATIONS COMPRISING AN INDOLINONE COMPOUND' – PAT NO 1979

in the name of PHARMACIA ITALIA S.P.A., Via Robert Koch 1.2, 20152 Milan, Italy, the inventor being Paolo Gatti, Via Pietro Cristofoli, 20014 Genova, Italy , has been granted with effect from the 10th September, 2003 (priority claim 10/9/2002).

GODWIN WARR
11th February, 2004 Comptroller of Industrial Property

* * *

REGISTRATION OF A DESIGN NO 1313 – ROTATIN CARTWHEEL TABLE

Notice is hereby given pursuant to the provisions of Section 75 of the Industrial Property (Protection) Ordinance that an application made by Emmanuel Cachia, 'Ta' Golu Farm', Triq Mdawra, Limits of Buramarrad SPB 08, Malta, for the registration of a design of ROTATING CARTWHEEL TABLE, has been accepted in the Register of Designs and Models of Manufacture with effect from the 8th August, 2003.

GODWIN WARR
11th February, 2004 Comptroller of Industrial Property

INDUSTRIAL PROPERTY OFFICE

GRANT OF LETTERS PATENT

Notice is hereby made in accordance with Article 24 (2) of the Patents Act 2000 that the Patent entitled:

'WATERPROOF AND BREATHABLE SOLE FOR SHOES, AND SHOE MANUFACTURED WITH SUCH SOLE' – PAT NO 1993

in the name of GEOX S.p.A., a Joint Stock Company, Via Feltrina Centro, 16, 31044 Montebelluna, Localita' Biadene, (Treviso), Italy, the inventor being Mario Polegato Moretti, Via Antonini,7, 31035 Crocetta Del Montello, Italy, has been granted with effect from the 18th September, 2003 (priority claim 24/9/2002).

GODWIN WARR
11th Febuary, 2004 Comptroller of Industrial Property

* * *

Notice is hereby made in accordance with Article 24 (2) of the Patents Act 2000 that the Patent entitled:

'PEPTIDES AND RELATED MOLECULES THAT MODULATE NERVE GROWTH FACTOR ACTIVITY' – PAT NO 1996

in the name of AMGEN INC., One Amgen Center Drive, Thousand Oaks, CA 91320-1799, USA, the inventors being Thomas Boone, 2805 Michael Drive, Newbury Park, Ca 91320; Kenneth Wild, 1604 Meander Drive, Simi Valley, CA 93065; Karen Sitney, 4205 Goodland Avenue, Sudio City, Ca 91604; Hosung Min, 3875 Conner Court, Newbury Park, CA 91320; and Bruce Kimmel, 13236 Jacarti Court, San Diego, CA 93130, has been granted with effect from the 19th September, 2003 (priority claim 19/9/2002).

GODWIN WARR
11th Febuary, 2004 Comptroller of Industrial Property

* * *

Notice is hereby made in accordance with Article 24 (2) of the Patents Act 2000 that the Patent entitled:

'SOIL CONDITIONER AND STABILIZER' – PAT NO 2014

in the name of HARDAN, ADNAN, Flat 4, Marray Court, Triq il-Maghsar, Burmarrad, Malta, being also the inventors, has been granted with effect from the 17th October, 2003.

GODWIN WARR
11th Febuary, 2004 Comptroller of Industrial Property

INDUSTRIAL PROPERTY OFFICE

GRANT OF LETTERS PATENT

Notice is hereby made in accordance with Article 24 (2) of the Patents Act 2000 that the Patent entitled:

'HUMAN ANTI-IFN-2 NEUTRALIZING ANTIBODIES AS SELECTIVE IFN-2 PATHWAY INHIBITORS' – PAT NO 2012

in the name of Amgen Inc., a corporation of the State of Delaware, One Amgen Center Drive, Thousand Oaks, California 91320-1799, United States of America, the inventors being Andy Welcher, a citizen of the United States, 1175 Church Street, Ventura, California 93001; Hilary Chute, a citizen of the United States, 26005-F Alizia Canyon Drive, Calabasas, California 91302; Luke Li, a citizen of the United States, 3025 Shadow Hill Circle, Thousand Oaks, California 91360; and Haichun Huang, a citizen of the United States, 2425 Sueno Way, Fremont, California 94539 all of United States of America, has been granted with effect from the 13th October, 2003 (priority claim 16/10/2002).

GODWIN WARR
11th Febuary, 2004 Comptroller of Industrial Property

* * *

Notice is hereby made in accordance with Article 24 (2) of the Patents Act 2000 that the Patent entitled:

'VANILLOID RECEPTOR LIGANDS AND THEIR USE IN TREATMENTS' – PAT NO 2015

in the name of AMGEN INC. One Amgen Center Drive, Thousand Oaks, California 91320-1799, United States of America, the inventors being Balan Chenera, 4586 Via Rodeo, Thousand Oaks, Ca 91320; Bo Yunxin Y., 419 Calle Veracruz, Thousand Oaks, Ca 91320; Dominguez Celia, 963 Cedarcliff Court, Thousand Oaks, Ca 91362; Gore Vijay Keshav, 4302 Via Encanto, Thousand Oaks, Ca 91360; Ma Vu Van, 1739 Sunbeam Lane, Simi Valley, CA 93065; Norman Mark Henry, 130 Venus Street, Thousand Oaks, Ca 91360, Ognyanov Vassil I., 902 West Marcello Avenue, Thousand Oaks, CA 91320; Wang Xianghong, 11621 Country Springs Court, Moorpark, Ca 93021; Xu Shimin, 600 Spring Road, Apt. 106, Moorpark, CA 93021; Fotsch Christopher H.; Qian Y-Xin; and Xi Ning of 53; 565; 508 respectively Timberwood Avenue, Thousand Oaks, CA 91360 all of US, has been granted with effect from the 17th October, 2003 (priority claim 17/10/2002).

GODWIN WARR
11th Febuary, 2004 Comptroller of Industrial Property

* * *

Notice is hereby made in accordance with Article 24 (2) of the Patents Act 2000 that the Patent entitled:

'PYRIDOINDOLONE DERIVATIVES SUBSTITUTED IN THE 3-POSITION BY A PHENYL, THEIR PREPARATION AND THEIR APPLICATION IN THERAPEUTICS' – PAT NO 2022

in the name of Sanofi-Synthelabo, 174 Avenue de France, Fr – 75013 Paris, France, the inventors being Bourrie Bernard, 678 rue de la Colline, Fr – 34980 Saint-Gely-Du-Fesc; Casellas Pierre, 10 rue Carl Von Linné, Fr – 34090 Montpellier; Ciapetti Paola, 39 domaine de l'lle, Fr – 67400 Illkirch; Derocq Jean Marie, 6 rue des Clauzes, Fr – 34570 Murviel-Les-Montpellier; Jegham Samir, 206 rue des Asphodelles, FR – 34980 Montferrier-Sur-Lez; Muneaux Yvette, 266 chemin des Pérayrols, FR – 34270 Les Matelles; and Wermuth Camille-Georges, 3 rue de la Côte d'Azur, FR – 67100 Strasbourg, has been granted with effect from the 22nd October, 2003 (priority claim 23/10/2002).

GODWIN WARR
11th Febuary, 2004 Comptroller of Industrial Property

INDUSTRIAL PROPERTY OFFICE

GRANT OF LETTERS PATENT

Notice is hereby made in accordance with Article 24 (2) of the Patents Act 2000 that the Patent entitled:

'A SHOE COMPROSING AN INSERTABLE COMPLEX FOR CUSHIONING AND VENTILATING PURPOSES' – PAT NO 2021

in the name of YAMAMOTO LIMITED, 136 St Christopher Street, Valletta, Malta, being also the inventors, has been granted with effect from the 20th October, 2003.

GODWIN WARR
11th Febuary, 2004 Comptroller of Industrial Property

* * *

Notice is hereby made in accordance with Article 24 (2) of the Patents Act 2000 that the Patent entitled:

'PRODUCTION OF A TITANIA-PIGMENTED POLYAMIDE' – PAT NO 2024

in the name of BASF Aktiengesellschaft, Carl-Bosch-Strasse, 67056 Ludwigshafen, Germany, a Germany company, the inventors being Christoph Plachetta, Danziger Strasse 1, 67117 Limburgerhof; Manfred Heckmann, Mosbacher Strasse 73, 68259 Mannheim; Hans-Harald Hünger, Robinienstrasse 8, 67158 Ellerstadt,; and Robert Weiss, Triftweg 25, 67281 Kirchheim all of Germany, has been granted with effect from the 22nd October, 2003 (priority 24/10/2002).

GODWIN WARR
11th Febuary, 2004 Comptroller of Industrial Property

* * *

Notice is hereby made in accordance with Article 24 (2) of the Patents Act 2000 that the Patent entitled:

'MANGANYL-OXAZOLIDINE-DERIVATIVES AS PROMOTOR IN NITROGENE UTILIZATION BY STRAINS OF CHALARA PARADOXA' – PAT NO 2036

in the name of XANCOM LTD., Suite B, 29 Harley Street, London, W1G 9QR, UK, the inventors being John Miller, 11/18, Upper Woburn Pl., London, WC1H OHT, U.K., has been granted with effect from the 17th November, 2003.

GODWIN WARR
11th Febuary, 2004 Comptroller of Industrial Property

* * *

Notice is hereby made in accordance with Article 24 (2) of the Patents Act 2000 that the Patent entitled:

'MODULATION OF FORKHEAD BOX O1A EXPRESSION' – PAT NO 2001

in the name of ISIS Pharmaceuticals Inc, 2292 Faraday Avenue, Carlsbad, California 92008; and Amgen Inc, One Amgen Center Drive, Thousand Oaks, California 91320, the inventors being Kenneth W. Dobie, 703 Stratford Court, #4, Del Mar, California 92014, United Kingdom; Sanjay Bhanot, 1066 Cottage Way, Encinitas, California 92024, Canada; Murielle Veniant-Ellison, 645 Camino Manzanas, Thousand Oaks, California 91360; Richard A. Lindberg, 269 Yellowstone Avenue, Thousand Oaks, California 91360; and John R. Shutter, 13175 Silver Creek Street, Moorpark, California 93021 all of United States of America, has been granted with effect from the 26th September, 2003 (priority claim 26/9/2002).

ANTHONY CAMENZULI
11th February, 2004 A/Comptroller of Industrial Property

INDUSTRIAL PROPERTY OFFICE

GRANT OF LETTERS PATENT

Notice is hereby made in accordance with Article 24 (2) of the Patents Act 2000 that the Patent entitled:

'REDUCTION OF ARSENIC BY RHODOBACTER SPHEROIDES' – PAT NO 2038

in the name of TREUINVEST LTD., Suite B, 29 Harley Street, London, W1G 9QR, U.K., the inventor being Bill M. Wilson, 940 E. Main Street, Abingdon, 24210, USA, has been granted with effect from the 17th November, 2003.

GODWIN WARR
11th Febuary, 2004 Comptroller of Industrial Property

* * *

Notice is hereby made in accordance with Article 24 (2) of the Patents Act 2000 that the Patent entitled:

'RHIZOBIUM STRAINS FOR PROMOTION POTATOE YIELDS' – PAT NO 2039

in the name of XANCOM LTD., Suite B, 29 Harley Street, London, W1G 9QR, U.K., the inventor being Wladimir Levi, Merthyr Rd., Jct.32/M4, Cardiff, UK, has been granted with effect from the 17th November, 2003.

GODWIN WARR
11th Febuary, 2004 Comptroller of Industrial Property

* * *

Notice is hereby made in accordance with Article 24 (2) of the Patents Act 2000 that the Patent entitled:

'REDUCTION OF CHROMIUM-HEXAVALENT TO CHROMIUM-TRIVALENT THRU SACCHAROMYCES CEREVISIAE' – PAT NO 2040

in the name of XANCOM LTD., Suite B, 29 Harley Street, London W1G 9QR, U.K., the inventor being Silvano D'Orazio, West 32nd Street, New York, 10001, USA, has been granted with effect from the 17th November, 2003.

GODWIN WARR
11th Febuary, 2004 Comptroller of Industrial Property

* * *

Notice is hereby made in accordance with Article 24 (2) of the Patents Act 2000 that the Patent entitled:

'METALLODERIVATIVES OF BIS-(ACETYLACETONATE)DIISOPROPOXIDE FOR PREVENTION OF LEACHING OF AGRICULTURALLY ACTIVE INGREDIENTS IN THE SOIL' – PAT NO 2042

in the name of XANCOM LTD., Suite B, 29 Harley Street, London, W1G 9QR, U.K., the inventors being Roberto Hay, and Marcus Smid of West 48th Street, New York, 10036, USA has been granted with effect from the 17th November, 2003.

GODWIN WARR
11th Febuary, 2004 Comptroller of Industrial Property

* * *

Notice is hereby made in accordance with Article 24 (2) of the Patents Act 2000 that the Patent entitled:

'PROMOTION OF POTATOE YIELDS THRU B.SUBTILIS' – PAT NO 2037

in the name of Consultania GmbH, Planegger Str.6, 82152 Planegg, Germany, the inventor being Frank Robbins, S. Dixi Hwy (USI), Miami, 14501, USA, has been granted with effect from the 17th November, 2003.

GODWIN WARR
11th Febuary, 2004 Comptroller of Industrial Property

DIPARTIMENT TA' L-INFORMAZZJONI – 3, PJAZZA KASTILJA – VALLETTA – MALTA
DEPARTMENT OF INFORMATION – 3, CASTILLE PLACE – VALLETTA – MALTA

PUBBLIKAZZJONIJIET UFFIĊJALI
OFFICIAL PUBLICATIONS

Acts of Parliament passed during 2002	Lm12.00c
Annual Reports of Government Departments – 2002	Lm 7.00c
A Public Service for the 21st Century - White Paper on a Public Service Act	Lm 1.00c
Creating Inclusive Schools: Guidelines for the Implementation of the NMC Policy on Inclusive Education	Lm 1.80c
Cultural Policy in Malta – A Discussion Documen	Lm 3.00c
Customs Tariff	Lm 5.30c
Diplomatic and Consular Representation in Malta – February 2001	50c
Diskors tal-*Budget* 2004	Lm 1.00c
Economic Survey January - September 2003	Lm 2.00c
Electoral Register, October 2003	Lm10.40c
Electoral Register, Local Councils, October 2003	Lm32.56c
Estimates 2004	Lm 2.00c
External Affairs Service List –October 2000	50c
Financial Report 2002	Lm 2.00c
Government of Malta Staff List as at 1st April 2000	Lm 7.00c
Guidelines for Special Examination Arrangements for Candidates with Particular Requirements	Lm 1.40c
Il-Manwal tal-President tar-Repubblika	50c
Il-Politika Kuturali f'Malta – Dokument għad-Diskussjoni	Lm 3.00c
Internal Audit Function within Government Ministries, January 2000	Lm 1.00c
Kodiċi għat-Traffiku fit-Triq	Lm 1.00c
Lejn Malta fl-Ewropa - minn Copenhagen sa Ateni	Lm 1.00c
National Curriculum on its Way – Proceedings	Lm 2.40c
National Curriculum on its Way – Strategic Plan	Lm 1.00c
National Curriculum on its Way – Strategic Plan – Abridged	25c
Performance Audit – Department of Consumer Affairs	Lm 1.00c
Performance Audit – Environment Protection Department – Countryside Section	Lm 1.50c
Performance Audit – Government Transport	Lm 1.50c
Performance Audit – Licensing and Testing Department	Lm 1.50c
Performance Audit – Museums Department – Promoting Heritage Sites	Lm 1.50c
Performance Audit – Preventing and Dealing with Pollution from Ships at Sea and Ports	Lm 1.50c
Performance Audit – School Information System – Education Division	Lm 2.00c
Performance Audit – School Transport System – Education Division	Lm 1.50c
Portfolio Assessments	Lm 4.00c
Public Service Management Code	Lm 4.00c
Report of the Auditor General – Public Accounts 2002	Lm 2.50c
Servizz Pubbliku għas-Seklu 21 - White Paper dwar Att għas-Servizz Pubbliku	Lm 1.00c
Subsidiary Legislation for the year 2002	Lm22.00c
The Highway Code	Lm 1.00c
The Press Act	50c
The Registers of the Medical Council (Malta) 2001	Lm 3.00c
White Paper dwar Att Ġdid dwar l-Armi	Lm 1.00c
White Paper fuq il-Privatizzazzjoni	50c
White Paper on a New Act about Arms	Lm 1.00c
Work and Activities of the National Audit Office 2003	Lm 1.00c

---

Dawn il-Pubblikazzjonijiet jistgħu jinxtraw mid-Dipartiment ta' l-Informazzjoni
3, Pjazza Kastilja, Valletta, Malta
These Publications are obtainable from the Department of Information
3, Castille Place, Valletta, Malta
www.doi.gov.mt
info@gov.mt

Ippubblikat mid-Dipartiment ta' l-Informazzjoni (doi.gov.mt) — Valletta — *Published by the Department of Information (doi.gov.mt) — Valletta*
Mitbugħ fl-Istamperija tal-Gvern — *Printed at the Government Printing Press*