Nru. 17,550
Prezz 72ċ
Price 72c

Gazzetta tal-Gvern ta' Malta
The Malta Government Gazette

L-Erbg]a, 10 ta' Marzu, 2004
Wednesday, 10th March, 2004

Pubblikata b'Awtorità
Published by Authority

NOTIFIKAZZJONIJIET TAL-GVERN

Nru. 259

AKKWIST TA' ART

DIN id-dikjarazzjoni li ġejja, magħmula mill-President ta' Malta bis-saħħa ta' l-artikolu 3 ta' l-Ordinanza dwar l-Akkwist ta' l-Artijiet għal Skopijiet Pubbliċi (Kapitolu 88) hija ppubblikata skond u għall-finijiet ta' l-artikolu 9(1) ta' dik l-Ordinanza.

L-10 ta' Marzu, 2004
(File No. L408/95/2)

DIKJARAZZJONI MILL-PRESIDENT TA' MALTA

Illi b'dikjarazzjoni tal-President ta' Malta tas-27 ta' Ġunju, 1997, l-art hawn taħt imsemmija kienet dikjarata meħtieġa mill-awtorità kompetenti għal skop pubbliku skond id-dispożizzjonijiet ta' l-Ordinanza dwar l-Akkwist ta' Artijiet għal Skopijiet Pubbliċi (Kapitolu 88) u illi l-akkwist tagħha kellu jkun b'xiri assolut.

Deskrizzjoni ta' l-Art

L-art li ġejja fil-Mosta:–

1. Biċċa art tal-kejl ta' madwar 918-il metru kwardu, li tmiss mix-Xlokk u mill-Grigal ma' proprjetà ta' Ġanni Bellia u mil-Lbiċ ma' sqaq pubbliku jew irjieħ verjuri.

L-art hawn fuq imsemmija tidher murija bil-kulur aħmar

GOVERNMENT NOTICES

No. 259

ACQUISITION OF LAND

THE following declaration, made by the President of Malta under section 3 of the Land Acquisition (Public Purposes) Ordinance (Chapter 88), is published in terms and for the purposes of section 9(1) thereof.

10th March, 2004

DECLARATION BY THE PRESIDENT OF MALTA

Whereas by declaration of the President of Malta dated 27th June, 1997, the undermentioned land had been declared as required by the competent authority for a public purpose in accordance with the provisions of the Land Acquisition (Public Purposes) Ordinance (Chapter 88) and that the acquisition thereof should have been by absolute purchase.

Description of the Land

The following land at Mosta:–

1. A plot of land of the area of about 918 square metres, bounded on the South East and North East by a property of Ġanni Bellia and on the South West by a public alley or more precise boundaries.

The above mentioned land is shown with the colour red

u mmarkata bħala *plot* numru 2 fuq il-pjanta L.D. Nru. 158/96, li wieħed jista' jara fuq talba fid-Dipartiment ta' l-Artijiet, Auberge de Baviere, Valletta.

Illi d-Dikjarazzjoni tal-President ta' Malta odjerna qiegħda tiġi ppubblikata għall-fini ta' l-Att XI ta' l-2002.

Il-kumpens offrut hu ta' sebgħa u sittin elf u ħames mitt Lira Maltija (Lm67,500) skond l-istima tal-Perit Arkitett Carmen V. Sutton, A&C.E., li hawn ma' din id-dikjarazzjoni.

Ma' din id-dikjarazzjoni qed tiġi ppubblikata *site plan* li turi l-imsemmija immobbli.

(Iff) GEORGE HYZLER
A/President
20/01/2004

Din is-*site plan* qed tiġi ppubblikata f'paġna 1679.

Stima tal-Perit (oriġinali bil-Malti)

Akkwist ta' art fil-Mosta

Fuq struzzjonijiet tal-Kummissarju ta' l-Artijiet, skond l-Ordinanza dwar l-Akkwist ta' Artijiet għal Skopijiet Pubbliċi, qiegħed niffissa l-valur liberu u frank tal-proprjetà hawn taħt deskritta fil-Mosta, li hija meħtieġa mill-Gvern għal skop pubbliku, u dan wara li ħadt in konsiderazzjoni l-lokalità, kif ukoll ħwejjeġ oħra li jista' jkollhom x'jaqsmu mal-valur ta' l-istess proprjetà:

Biċċa art tal-kejl ta' ċirka 918 metri kwadri li tmiss mix-Xlokk u mill-Grigal ma' proprjetà ta' Ġanni Bellia u mil-Lbiċ ma' sqaq pubbliku, liema art hija meqjusa bħala art fabbrikabbli fit-termini ta' l-Ordinanza dwar l-Akkwist ta' Artijiet u hija murija bl-aħmar fuq il-pjanta L.D. 158/96, hija stmata għall-valur ta' sebgħa u sittin elf u ħames mitt Lira Maltija (Lm67,500).

Iffirmat Carmen V. Sutton, A.C.&E.

Il-25 ta' Settembru, 2003

and marked as plot number 2 on plan L.D. Nru. 158/96, which may be seen on demand at the Land Department, Auberge de Baviere, Valletta.

Whereas the present Declaration by the President of Malta is being issued in terms of Act XI of 2002.

The compensation offered is sixty seven thousand and five hundred Maltese Liri (Lm67,500) according to the valuation as made by architect Carmen V. Sutton, A&C.E., published with this declaration.

A site plan showing the mentioned immovable property is being published with this declaration.

(Sgd) GEORGE HYZLER
A/President
20/01/2004

This site plan is being published on page 1679.

Architect's Valuation (original in Maltese)

Acquisition of land at Mosta

I have been instructed by the Commissioner of Land to assess under the Land Acquisition (Public Purposes) Ordinance, the freehold value of the hereunder described property at Mosta, required by Government for a public purpose. After taking into consideration the locality as well as other factors which could have a bearing on the value of the property described, I assess the freehold value as follows:


A plot of land of the area of about 918 square metres, bounded on the South East and North East by a property of Ġanni Bellia and on the South West by a public alley, which land is considered as a building site in terms of the Land Acquisition Ordinance and is shown with the colour red on plan L.D. 158/96, is assessed for the price of sixty seven thousand and five hundred Maltese Liri (Lm67,500).


Signed Carmen V. Sutton, A.C.&E.

25th September, 2003

Dan hu dokument uffiċċjali għall-użu biss fir-Reġistru tal-Artijiet

This is an official document for Land Registry use only [227 - Divizjoni ta' l-Artijiet tal-Gvern]

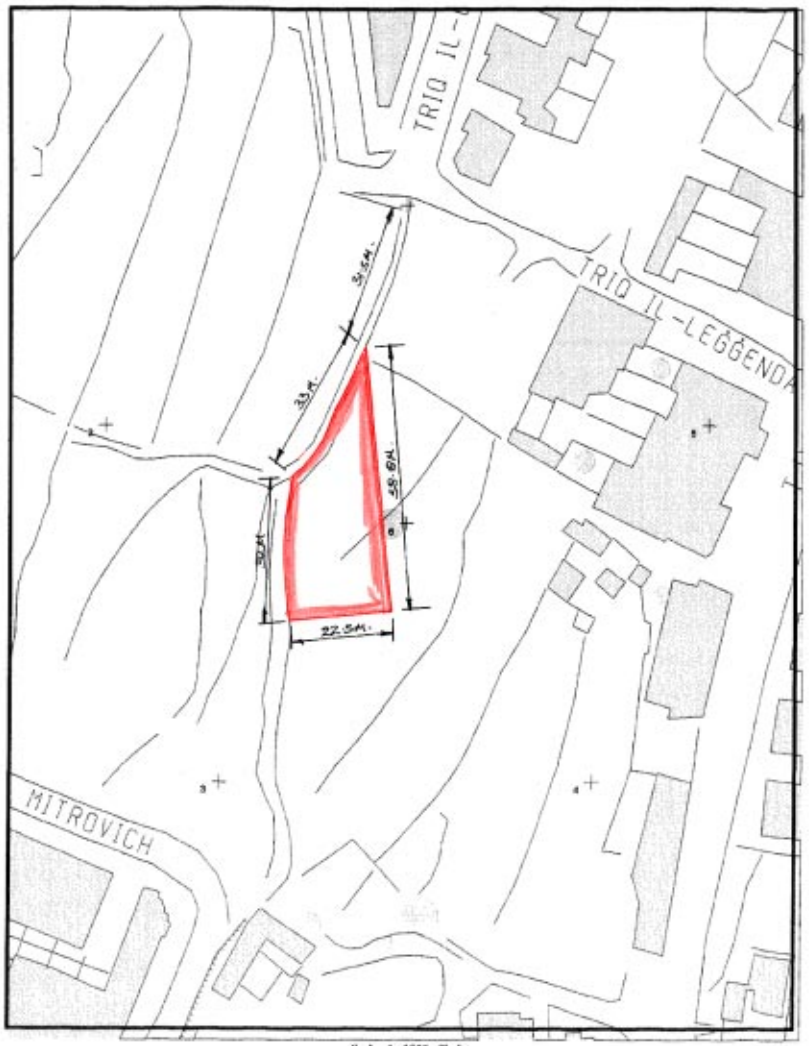

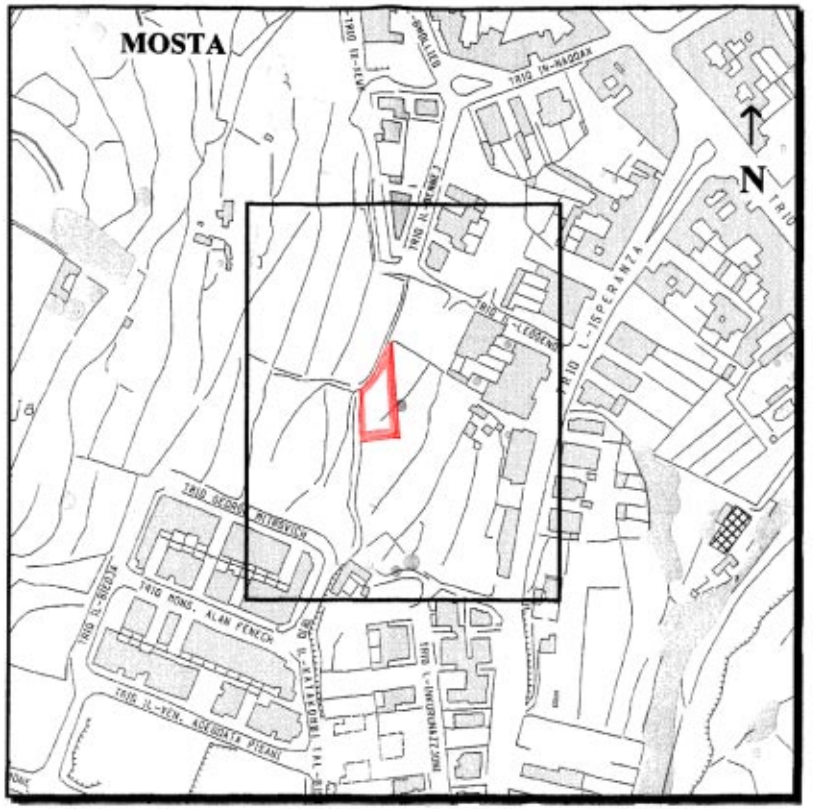

Gvern Ta' Malta — Pjanta tas-sit 1:2500 *Site Plan* — Government of Malta

Reġistru ta' l-Artijiet — **Land Registry**

Casa Bolino, 116 Triq il-Punent, Valletta — *Casa Bolino, 116 West Street, Valletta*

Nru tal-Mappa: *Map Number:* 69934M	Pożizzjoni Ċentrali: *Centre Coordinates:* x = 47582, y = 74678	*Parti minn SS:* *Extracted from SS:* 4674	Data: *Date:* 12/12/2003

Perit *Architect:*

Timbru tal-Perit *Architect's Stamp*

Stefan Scotto A. & C.E.

Qies (metri kwadri) *Area (square metres)* Area - 918m²

Firma tal-Applikant *Applicant's signature*

Dritt Mhallas *Fee Paid*

NOT TO SCALE
INDICATION OF LOCATION FOR INFORMATION PURPOSES ONLY

Nru. 260

AKKWIST TA' ART

DIN id-dikjarazzjoni li ġejja, magħmula mill-President ta' Malta bis-saħħa ta' l-artikolu 3 ta' l-Ordinanza dwar l-Akkwist ta' l-Artijiet għal Skopijiet Pubbliċi (Kapitolu 88) hija ppubblikata skond u għall-finijiet ta' l-artikolu 9(1) ta' dik l-Ordinanza.

L-10 ta' Marzu, 2004

(File No. L119/2003)

DIKJARAZZJONI MILL-PRESIDENT TA' MALTA

Jiena hawnhekk niddikjara illi l-art hawn taħt imsemmija hija meħtieġa mill-awtorità kompetenti għal skop pubbliku skond id-dispożizzjonijiet ta' l-Ordinanza dwar l-Akkwist ta' Artijiet għal Skopijiet Pubbliċi (Kapitolu 88) u illi l-akkwist tagħha għandu jkun b'xiri assolut.

Deskrizzjoni ta' l-Art

L-art li ġejja f'Ħaż-Żebbuġ, Malta:–

1. Biċċa art tal-kejl ta' madwar 67 metru kwardu, li tmiss mix-Xlokk ma' triq pubblika u mill-Majjistral u mill-Grigal ma' proprjetà tal-Kurja ta' l-Arċisqof jew irjieħ verjuri.

L-art hawn fuq imsemmija tidher murija bil-kulur aħmar fuq il-pjanta P.D. 65_2003, li wieħed jista' jara fuq talba fid-Dipartiment ta' l-Artijiet, Auberge de Baviere, Valletta.

Il-kumpens offrut hu ta' ħmistax-il elf Lira Maltija (Lm15,000) skond l-istima tal-Perit Arkitett Carmen V.

No. 260

ACQUISITION OF LAND

THE following declaration, made by the President of Malta under section 3 of the Land Acquisition (Public Purposes) Ordinance (Chapter 88), is published in terms and for the purposes of section 9(1) thereof.

10th March, 2004

DECLARATION BY THE PRESIDENT OF MALTA

I hereby eclare that the undermentioned is required by the competent authority for a public purpose in accordance with the provisions of the Land Acquisition (Public Purposes) Ordinance (Chapter 88) and that the acquisition thereof is to be made by absolute purchase.

Description of the Land

The following land at Żebbuġ, Malta:–

1. A plot of land of the area of about 67 square metres, bounded on the South East by a public road and on the North West and North East by the Archiepiscopal Curia or more precise boundaries.

The above mentioned land is shown with the colour red on plan P.D. 65_2003, which may be seen on demand at the Land Department, Auberge de Baviere, Valletta.

The compensation offered is fifteen thousand Maltese Liri (Lm15,000) according to the extract of the valuation as made

Sutton, A&C.E., li hawn ma' din id-dikjarazzjoni.

Ma' din id-dikjarazzjoni qed tiġi ppubblikata *site plan* li turi l-imsemmija immobbli.

(Iff) GEORGE HYZLER
A/President
20/01/2004

Din is-*site plan* qed tiġi ppubblikata f'paġna 1682.

Stima tal-Perit (oriġinali bil-Malti)

Akkwist ta' art f'Ħaż-Żebbuġ

Fuq struzzjonijiet tal-Kummissarju ta' l-Artijiet, skond l-Ordinanza dwar l-Akkwist ta' Artijiet għal Skopijiet Pubbliċi, qiegħed niffissa l-valur liberu u frank tal-proprjetà hawn taħt deskritta f'Ħaż-Żebbuġ, li hija meħtieġa mill-Gvern għal skop pubbliku, u dan wara li ħadt in konsiderazzjoni l-lokalità, kif ukoll ħwejjeġ oħra li jista' jkollhom x'jaqsmu mal-valur ta' l-istess proprjetà:

Biċċa art tal-kejl ta' ċirka 67 metri kwardi, li tmiss mix-Xlokk ma' triq pubblika u mill-Majjistral u mill-Grigal ma' proprjetà tal-Kurja ta' l-Arċisqof, liema art hija meqjusa bħala art fabbrikabbli fit-termini ta' l-Ordinanza dwar l-Akkwist ta' Artijiet u hija murija bl-aħmar fuq il-pjanta P.D. 65_2003, hija stmata għall-valur ta' ħmistax-il elf Lira Maltija (Lm15,000).

Iffirmat Carmen V. Sutton, A&C.E.

Il-25 ta' Settembru, 2003

by architect Carmen V. Sutton, A&C.E., published with this declaration.

A site plan showing the mentioned immovable property is being published with this declaration.

(Sgd) GEORGE HYZLER
A/President
20/01/2004

This site plan is being published on page 1682.

Architect's Valuation (original in Maltese)

Acquisition of land at Żebbuġ

I have been instructed by the Commissioner of Land to assess under the Land Acquisition (Public Purposes) Ordinance, the freehold value of the hereunder described property at Żebbuġ, required by Government for a public purpose. After taking into consideration the locality as well as other factors which could have a bearing on the value of the property described, I assess the freehold value as follows:


A plot of land of the area of about 67 square metres, bounded on the South East by a public road and on the North West and North East by the Archiepiscopal Curia, which land is considered as a building site in terms of the Land Acquisition Ordinance and is shown with the colour red on plan P.D. 65_2003, is assessed for the price of fifteen thousand Maltese Liri (Lm15,000).

Signed Carmen V. Sutton, A&C.E.


25th September, 2003

Dan hu dokument uffiċċjali għall-użu biss fir-Reġistru tal-Artijiet

This is an official document for Land Registry use only [227 - Diviżjoni ta' l-Artijiet tal-Gvern]

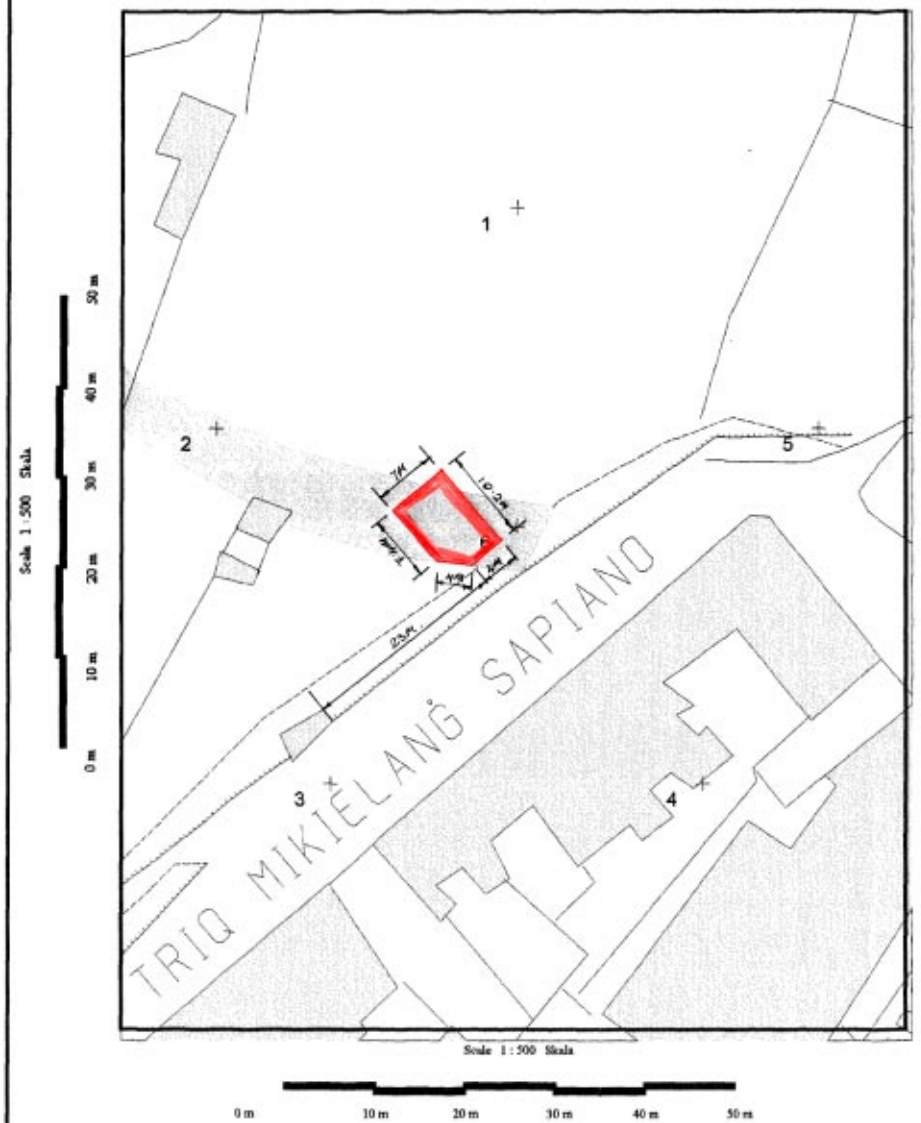

NOT TO SCALE
INDICATION OF LOCATION FOR INFORMATION PURPOSES ONLY

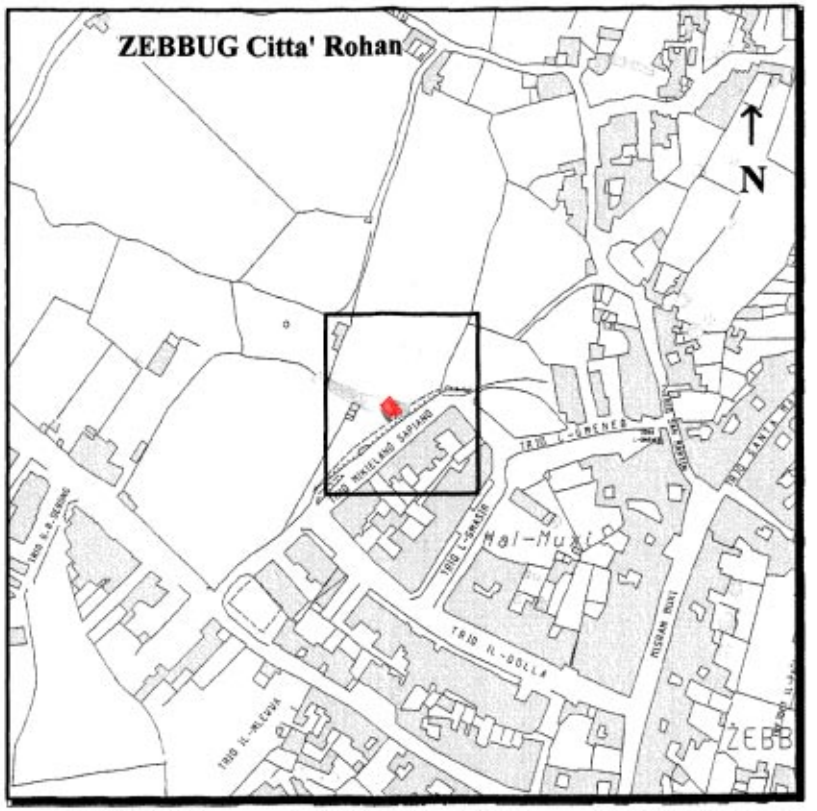

Gvern Ta' Malta — Pjanta tas-sit 1:2500 *Site Plan* — Government of Malta

Reġistru ta' l-Artijiet — **Land Registry**

Casa Bolino, 116 Triq il-Punent, Valletta — *Casa Bolino, 116 West Street, Valletta*

Nru tal-Mappa: *Map Number:* 69709M	Pożizzjoni Ċentrali: x = 49108 *Centre Coordinates:* y = 70475	*Parti minn SS:* *Extracted from SS:* 4870	Data: *Date:* 28/11/2003
Perit *Architect:*		Qies (metri kwadri) *Area (square metres)* Area – 67m²	
Timbru tal-Perit *Architect's Stamp*	Stefan Scotto A. & C.	Firma tal-Applikant *Applicant's signature*	
		Dritt Mħallas *Fee Paid*	

Nru. 261

AKKWIST TA' ART

DIN id-dikjarazzjoni li ġejja, magħmula mill-President ta' Malta bis-saħħa ta' l-artikolu 3 ta' l-Ordinanza dwar l-Akkwist ta' l-Artijiet għal Skopijiet Pubbliċi (Kapitolu 88) hija ppubblikata skond u għall-finijiet ta' l-artikolu 9(1) ta' dik l-Ordinanza.

L-10 ta' Marzu, 2004

(File No. L393/2002)

DIKJARAZZJONI MILL-PRESIDENT TA' MALTA

Jiena hawnhekk niddikjara illi l-art hawn taħt imsemmija hija meħtieġa mill-awtorità kompetenti għal skop pubbliku skond id-dispożizzjonijiet ta' l-Ordinanza dwar l-Akkwist ta' Artijiet għal Skopijiet Pubbliċi (Kapitolu 88) u illi l-akkwist tagħha għandu jkun b'xiri assolut.

Deskrizzjoni ta' l-Art

L-art li ġejja fil-Qrendi:–

1. Biċċa art tal-kejl ta' madwar 245 metru kwardu, li tmiss mix-Xlokk u min-Nofsinhar ma' triq pubblika u mill-Majjistral ma' proprjetà tal-werrieta ta' Joseph Magro jew irjieħ verjuri.

L-art hawn fuq imsemmija tidher murija bil-kulur aħmar fuq il-pjanta P.D. 62_2003, li wieħed jista' jara fuq talba fid-Dipartiment ta' l-Artijiet, Auberge de Baviere, Valletta.

Il-kumpens offrut hu ta' erbgħa u għoxrin elf u sitt mitt Lira Maltija (Lm24,600) skond l-istima tal-Perit Arkitett Fred

No. 261

ACQUISITION OF LAND

THE following declaration, made by the President of Malta under section 3 of the Land Acquisition (Public Purposes) Ordinance (Chapter 88), is published in terms and for the purposes of section 9(1) thereof.

10th March, 2004

DECLARATION BY THE PRESIDENT OF MALTA

I hereby eclare that the undermentioned is required by the competent authority for a public purpose in accordance with the provisions of the Land Acquisition (Public Purposes) Ordinance (Chapter 88) and that the acquisition thereof is to be made by absolute purchase.

Description of the Land

The following land at Qrendi:–

1. A plot of land of the area of about 245 square metres, bounded on the South East and South by a public road and on the North West by the heirs of Joseph Magro or more precise boundaries.

The above mentioned land is shown with the colour red on plan P.D. 62_2003, which may be seen on demand at the Land Department, Auberge de Baviere, Valletta.

The compensation offered is twenty four thousand and six hundred Maltese Liri (Lm24,600) according to the extract of

H. Valentino, A&C.E., li hawn ma' din id-dikjarazzjoni.

Ma' din id-dikjarazzjoni qed tiġi ppubblikata *site plan* li turi l-imsemmija immobbli.

(Iff) GEORGE HYZLER
A/President
20/01/2004

Din is-*site plan* qed tiġi ppubblikata f'paġna 1685.

Stima tal-Perit (oriġinali bil-Malti)

Akkwist ta' art fil-Qrendi

Fuq struzzjonijiet tal-Kummissarju ta' l-Artijiet, skond l-Ordinanza dwar l-Akkwist ta' Artijiet għal Skopijiet Pubbliċi, qiegħed niffissa l-valur liberu u frank tal-proprjetà hawn taħt deskritta fil-Qrendi, li hija meħtieġa mill-Gvern għal skop pubbliku, u dan wara li ħadt in konsiderazzjoni l-lokalità, kif ukoll ħwejjeġ oħra li jista' jkollhom x'jaqsmu mal-valur ta' l-istess proprjetà:

Biċċa art tal-kejl ta' ċirka 245 metri kwardi, li tmiss mix-Xlokk u min-Nofsinhar ma' triq pubblika u mill-Majjistral ma' proprjetà tal-werrieta ta' Joseph Magro, liema art hija meqjusa bħala art fabbrikabbli fit-termini ta' l-Ordinanza dwar l-Akkwist ta' Artijiet u hija murija bl-aħmar fuq il-pjanta P.D. 62_2003, hija stmata għall-valur ta' erbgħa u għoxrin elf u sitt mitt Lira Maltija (Lm24,600).

Iffirmat Fred H. Valentino, A&C.E.

Il-5 ta' Settembru, 2003

the valuation as made by architect Fred H. Valentino, A&C.E., published with this declaration.

A site plan showing the mentioned immovable property is being published with this declaration.

(Sgd) GEORGE HYZLER
A/President
20/01/2004

This site plan is being published on page 1685.

Architect's Valuation (original in Maltese)

Acquisition of land at Qrendi

I have been instructed by the Commissioner of Land to assess under the Land Acquisition (Public Purposes) Ordinance, the freehold value of the hereunder described property at Qrendi, required by Government for a public purpose. After taking into consideration the locality as well as other factors which could have a bearing on the value of the property described, I assess the freehold value as follows:


A plot of land of the area of about 245 square metres, bounded on the South East and South by a public road and on the North West by the heirs of Joseph Magro, which land is considered as a building site in terms of the Land Acquisition Ordinance and is shown with the colour red on plan P.D. 62_2003, is assessed for the price of twenty four thousand and six hundred Maltese Liri (Lm24,600).

Signed Fred H. Valentino, A&C.E.


5th September, 2003

Dan hu dokument uffiċċjali għall-użu biss fir-Reġistru tal-Artijiet

This is an official document for Land Registry use only [227 - Diviżjoni ta' l-Artijiet tal-Gvern]

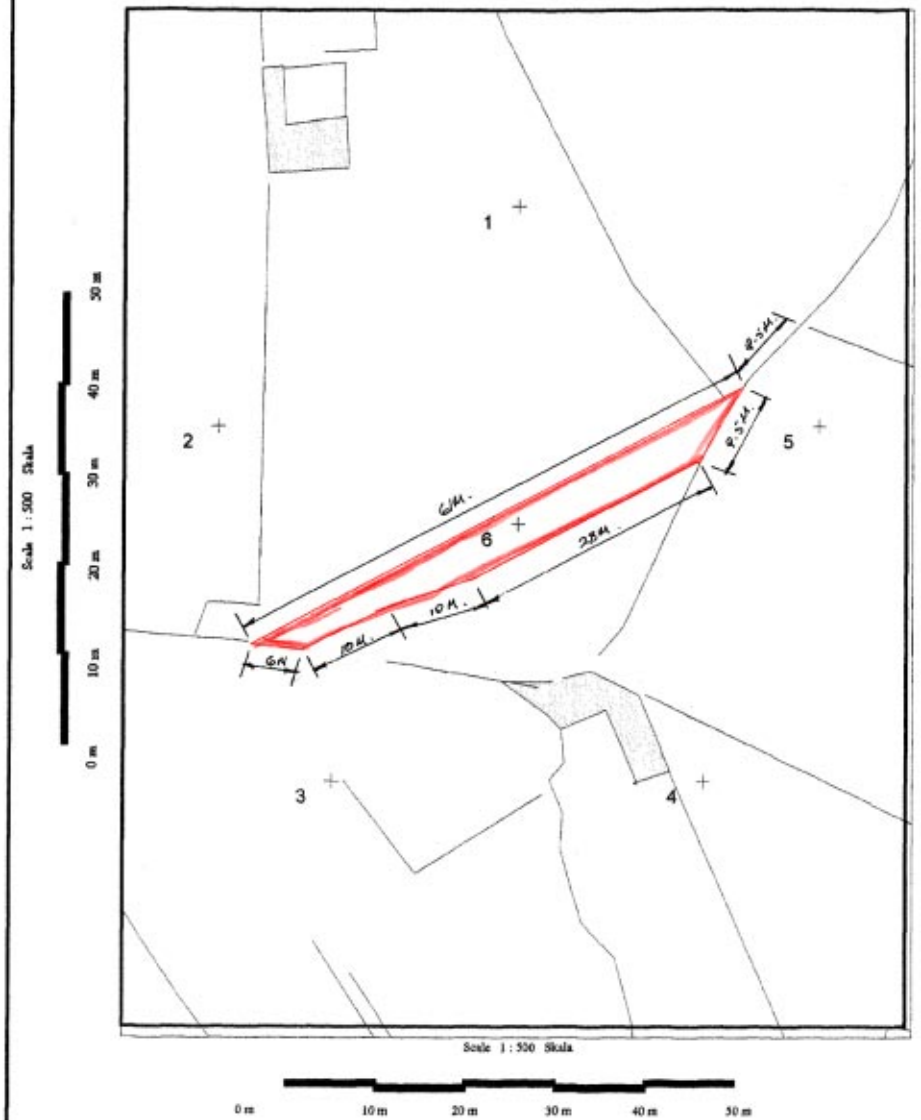

NOT TO SCALE
INDICATION OF LOCATION FOR INFORMATION PURPOSES ONLY

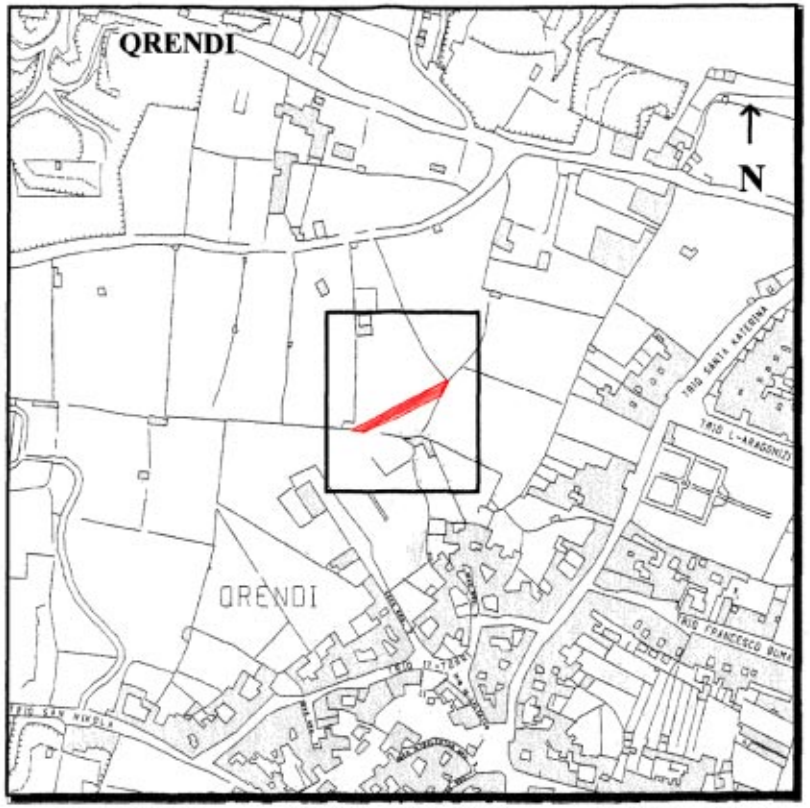

Gvern Ta' Malta Pjanta tas-sit **1:2500** *Site Plan* **Government of Malta**

Reġistru ta' l-Artijiet

Casa Bolino, 116 Triq il-Punent, Valletta

Land Registry

Casa Bolino, 116 West Street, Valletta

Nru tal-Mappa: *Map Number:* 68368M	Pożizzjoni Ċentrali: x = 51187 *Centre Coordinates:* y = 66290	*Parti minn SS:* *Extracted from SS:* 5066	Data: *Date:* 22/09/2003

Perit *Architect:*

Timbru tal-Perit *Architect's Stamp* Stefan Scotto A. & C.E.

Qies (metri kwadri) *Area (square metres)* 245 m²

Firma tal-Applikant *Applicant's signature*

Dritt Mħallas *Fee Paid*

Nru. 262

AKKWIST TA' ART

DIN id-dikjarazzjoni li ġejja, magħmula mill-President ta' Malta bis-saħħa ta' l-artikolu 3 ta' l-Ordinanza dwar l-Akkwist ta' l-Artijiet għal Skopijiet Pubbliċi (Kapitolu 88) hija ppubblikata skond u għall-finijiet ta' l-artikolu 9(1) ta' dik l-Ordinanza.

L-10 ta' Marzu, 2004

(File No. L214/99/II/17)

DIKJARAZZJONI MILL-PRESIDENT TA' MALTA

Illi b'dikjarazzjoni tal-President ta' Malta tad-29 ta' Diċembru, 2000, l-art hawn taħt imsemmija kienet dikjarata meħtieġa mill-awtorità kompetenti għal skop pubbliku skond id-dispożizzjonijiet ta' l-Ordinanza dwar l-Akkwist ta' Artijiet għal Skopijiet Pubbliċi (Kapitolu 88) u illi l-akkwist tagħha kellu jkun b'xiri assolut.

Deskrizzjoni ta' l-Art

Il-fond li ġej f'Birkirkara:–

1. Il-fond kummerċjali 'Lord Clothing' fi Triq Mannarino.

Il-fond hawn fuq imsemmi jidher muri bil-kulur vjola u mmarkata bħala numru 17 fuq il-pjanta P.D. Nru. 52B/2000 li wieħed jista' jara fuq talba fid-Dipartiment ta' l-Artijiet, Auberge de Baviere, Valletta.

Illi d-Dikjarazzjoni tal-President ta' Malta odjerna qiegħda tiġi ppubblikata għall-fini ta' l-Att XI ta' l-2002.

Il-kumpens offrut huwa ta' sbatax-il elf u sitt mitt Lira Maltija (Lm17,600), skond l-estratt ta' l-istima tal-perit arkitett

No. 262

ACQUISITION OF LAND

THE following declaration, made by the President of Malta under section 3 of the Land Acquisition (Public Purposes) Ordinance (Chapter 88), is published in terms and for the purposes of section 9(1) thereof.

10th March, 2004

DECLARATION BY THE PRESIDENT OF MALTA

Whereas by declaration of the President of Malta dated 29th December, 2000, the undermentioned land had been declared as required by the competent authority for a public purpose in accordance with the provisions of the Land Acquisition (Public Purposes) Ordinance (Chapter 88) and that the acquisition thereof should have been by absolute purchase.

Description of the Land

The following land at Birkirkara:–

1. The commercial premises 'Lord Clothing' in Triq Mannarino.

The above mentioned premises is shown with the colour violet and marked as number 17 on plan P.D. Nru. 52B/2000 which may be seen on demand at the Land Department, Auberge de Baviere, Valletta.

Whereas the present Declaration by the President of Malta is being issued in terms of Act XI of 2002.

The compensation offered is seventeen thousand and six hundred Maltese Lira (Lm17,600), according to the extract

Fred H. Valentino, A.&C.E., li hawn ma' din id-dikjarazzjoni.

Ma' din id-dikjarazzjoni qed tiġi ppubblikata *site plan* li turi l-imsemmija immobbli.

(Iff) GEORGE HYZLER
A/President
20/01/2004

Din is-*site plan* qed tiġi ppubblikata f'paġna 1688.

Stima tal-Perit (oriġinali bil-Malti)

Fondi f'Birkirkara

Fuq struzzjonijiet tal-Kummissarju ta' l-Artijiet, skond l-Ordinanza dwar l-Akkwist ta' Artijiet (għal Skopijiet Pubbliċi), qiegħed niffissa l-valur liberu u frank tal-proprjetà hawn taħt deskritta f'Birkirkara, li hija meħtieġa mill-Gvern għal skop pubbliku, u dan wara li ħadt in konsiderazzjoni l-lokalità, kif ukoll ħwejjeġ oħra li jista' jkollhom x'jaqsmu mal-valur ta' l-istess proprjetà.

.....Omissis.....

(*Item* Nru. 17) Il-fond kummerċjali 'Lord Clothing' fi Triq Mannarino, liema fond huwa muri bil-vjola fuq il-pjanta P.D. 52B/2000, huwa stmat għall-valur ta' sbatax-il elf u sitt mitt Lira Maltija (Lm17,600).

.....Omissis.....

Iffirmat Fred H. Valentino, A&C.E.

Estratt ta' l-Oriġinal

Il-31 ta' Ottubru, 2000

of the valuation as made by architect Fred H. Valentino, A.&C.E., published with this declaration.

A site plan showing the mentioned immovable property is being published with this declaration.

(Sgd) GEORGE HYZLER
A/President
20/01/2004

This site plan is being published on page 1688.

Architect's Valuation (original in Maltese)

Premises at Birkirkara

I have been instructed by the Commissioner of Land to assess under the Land Acquisition (Public Purposes) Ordinance, the freehold value of the hereunder described property at Birkirkara, required by Government for a public purpose, after taking into consideration the locality as well as other factors which could have a bearing on the value of the same property described.

.....Omissis.....


(Item Nru. 17) The commercial premises 'Lord Clothing' in Triq Mannarino, which lpremises is shown in violet on plan P.D. 52B/2000, is assessed for the price of seventeen thousand and six hundred Maltese Lira (Lm17,600)

.....Omissis.....

Signed Fred H. Valentino, A.&C.E.

Extract from the Original

31st October, 2000

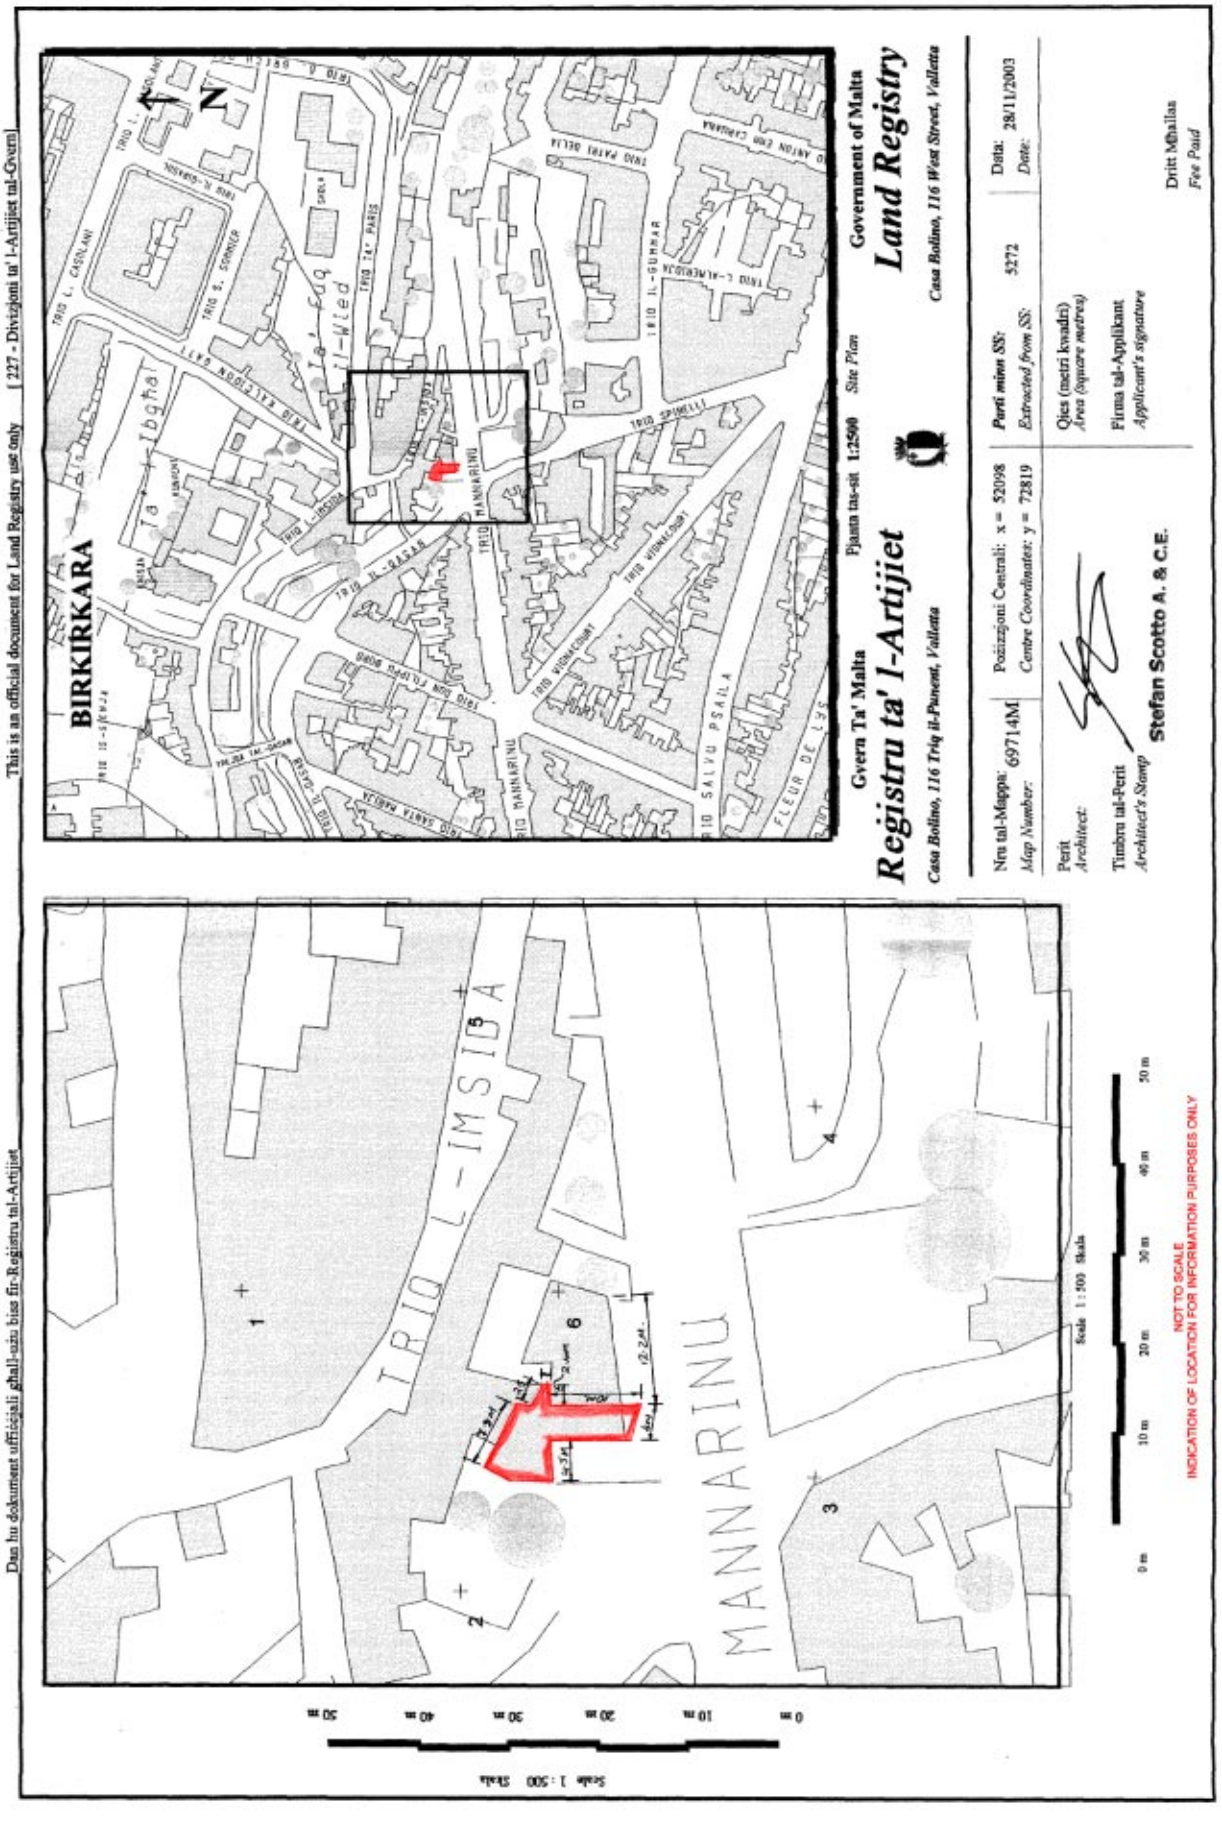
This is an official document for Land Registry use only [227 - Divizjoni tal' l-Artijiet tal-Gvern]
Dan hu dokument uffiċjali għall-użu biss fir-Reġistru tal-Artijiet
Gvern Ta' Malta
Registru ta' l-Artijiet
Casa Bolino, 116 Triq il-Punent, Valletta
Government of Malta
Land Registry
Casa Bolino, 116 West Street, Valletta
Pjanta tas-sit 1:2500 Site Plan
Nru tal-Mappa: 6971 4M
Map Number:
Pożizzjoni Ċentrali: x = 52098
Centre Coordinates: y = 72819
Perit mizen SS: 5272
Extracted from SS:
Data: 28/11/2003
Date:
Perit
Architect:
Qies (metri kwadri)
Area (square metres)
Timbru tal-Perit
Architect's Stamp
Firma tal-Applikant
Applicant's signature
Stefan Scotto A. & C.E.
Drift Mħallas
Fee Paid
BIRKIRKARA
TRIQ L-IMSIBA
MANNARINU
Scale 1 : 500
NOT TO SCALE
INDICATION OF LOCATION FOR INFORMATION PURPOSES ONLY

Nru. 263

AKKWIST TA' ART

DIN id-dikjarazzjoni li ġejja, magħmula mill-President ta' Malta bis-saħħa ta' l-artikolu 3 ta' l-Ordinanza dwar l-Akkwist ta' l-Artijiet għal Skopijiet Pubbliċi (Kapitolu 88) hija ppubblikata skond u għall-finijiet ta' l-artikolu 9(1) ta' dik l-Ordinanza.

L-10 ta' Marzu, 2004
(File No. L611/74/1)

DIKJARAZZJONI MILL-AĠENT PRESIDENT TA' MALTA

Illi b'dikjarazzjoni tal-President ta' Malta tat-23 ta' Lulju, 1976, l-art hawn taħt imsemmija kienet dikjarata meħtieġa mill-awtorità kompetenti għal skop pubbliku skond id-dispożizzjonijiet ta' l-Ordinanza dwar l-Akkwist ta' Artijiet għal Skopijiet Pubbliċi (Kapitolu 88) u illi l-akkwist tagħha kellu jkun b'xiri assolut.

Deskrizzjoni ta' l-Art

L-art li ġejja f'Ħal Luqa:–

1. Biċċa art tal-kejl ta' madwar 587.9 metri kwadri, li tmiss mit-Tramuntana u mill-Punent ma' proprjetà tas-Sur Clive Simpson C.W., N.D.A., C.D.A., u min-Nofsinhar u mix-Xlokk ma' proprjetà tas-Sur Andrew Camilleri jew irjieħ verjuri.

L-art hawn fuq imsemmija tidher murija bil-kulur aħmar u mmarkata bħala *plot* numru 1 fuq il-pjanta L.D. Nru. 107/76, li wieħed jista' jara fuq talba fid-Dipartiment ta' l-Artijiet, Auberge de Baviere, Valletta.

Illi d-Dikjarazzjoni tal-President ta' Malta odjerna qiegħda tiġi ppubblikata għall-fini ta' l-Att XI ta' l-2002.

Il-kumpens offrut hu ta' elf u disgħa u sittin Lira Maltija u erbgħa u erbgħin ċenteżmu (Lm1,069.44c)kif iffissat b'deċiżjoni tas-7 ta' Jannar, 1980 mill-bord ta' Arbitraġġ dwar l-Artijiet, liema deċiżjoni bidlet l-istima li hawn ma' din id-dikjarazzjoni tal-perit arkitett Oscar Caruana Montaldo.

No. 263

ACQUISITION OF LAND

THE following declaration, made by the President of Malta under section 3 of the Land Acquisition (Public Purposes) Ordinance (Chapter 88), is published in terms and for the purposes of section 9(1) thereof.

10th March, 2004

DECLARATION BY THE ACTING PRESIDENT OF MALTA

Whereas by declaration of the President of Malta dated 23rd July, 1976, the undermentioned land had been declared as required by the competent authority for a public purpose in accordance with the provisions of the Land Acquisition (Public Purposes) Ordinance (Chapter 88) and that the acquisition thereof should have been by absolute purchase.

Description of the Land

The following land at Luqa:–

1. A plot of land measuring about 587.9 square metres, bounded on the North and West by property of Mr Clive Simpson C.W., N.D.A., C.D.A., and on the South andSouth East by property of Mr Andrew Camilleri or more precise boundaries.

The above mentioned land is shown with the colour red and marked as plot number 1 on plan L.D. No. 107/76,which may be seen on demand at the Land Department, Auberge de Baviere, Valletta.

Whereas the present Declaration by the President of Malta is being issued in terms of Act XI of 2002.

The compensation offered is one thousand and sixty nine Maltese Liri and fourty four cents (Lm1,069.44c) according to the decision of the 7th January, 1980 made by the Arbitration Board, which decision altered the valuation with this declaration of architect Oscar Caruana Montaldo.

Ma' din id-dikjarazzjoni qed tiġi ppubblikata *site plan* li turi l-imsemmija immobbli.

(Iff) GEORGE HYZLER
A/President
20/01/2004

Din is-*site plan* qed tiġi ppubblikata f'paġna 1691.

Stima tal-Perit (oriġinali bil-Malti)

Art f'Ħal Luqa

Fuq struzzjonijiet tal-Kummissarju ta' l-Art, qiegħed nistma skond l-Ordinanza dwar l-Akkwist ta' Artijiet (għal Skopijiet Pubbliċi) Kapitolu 136, il-valur liberu u frank ta' l-art hawn taħt deskritta f'Ħal Luqa, meħtieġa mill-Gvern għal skop pubbliku.

Wara li spezzjonajt il-lok u wara li ħadt in konsiderazzjoni l-lokalità, kif ukoll ħwejjeġ oħra li jista' jkollhom x'jaqsmu mal-valur tal-proprjetà deskritta, qiegħed nistma l-valur liberu u frank kif jidher hawn taħt:–

L-art li ġejja f'Ħal Luqa

1. Biċċa art tal-kejl ta' 3 sigħan, 1.38 kejliet (587.9 metri kwadri) tmiss mit-Tramuntana u mill-Punent ma' proprjetà tas-Sur Clive Simpson C.W., N.D.A., C.D.A., u min-Nofsinhar u mix-Xlokk ma' proprjetà tas-Sur Andrew Camilleri.

Stmata £M509.00,0

.....Omissis.....

Din l-art hija indikata fuq *Land Drawing* Nru. 107/76.

Ft: O. Caruana Montaldo
Arkitett u Inġinier Ċivili
fid-Dipartiment ta' l-Art

Estratt ta' l-Oriġinal

It-23 ta' April, 1976

A site plan showing the mentioned immovable property is being published with this declaration.

(Sgd) GEORGE HYZLER
A/President
20/01/2004

This site plan is being published on page 1691.

Architect's Valuation (original in Maltese)

Land at Luqa

I have been instructed by the Commissioner of Land to assess under the Land Acquisition (Public Purposes) Ordinance, Chapter 136, the freehold value of the hereunder described land at Luqa, required by Government for a public purpose.

Afetr inspecting the site and after taking into consideration the locality as well as other factors which could have a bearing on the value of the property described, I assess the freehold value as shown hereunder:–

The following land at Luqa

A plot of land measuring 3 sigħan, 1.38 kejliet (587.9 square metres) bounded on the North and West by property of Mr Clive Simpson C.W., N.D.A., C.D.A., and on the South and South East by property of Mr Andrew Camilleri.

Valued £M509.00,0


.....Omissis.....

This land is shown on Land Drawing Nru. 107/76.

Signed: O. Caruana Montaldo
Architect and Civil Engineer
in the Land Department

Extract from the original

23rd April, 1976

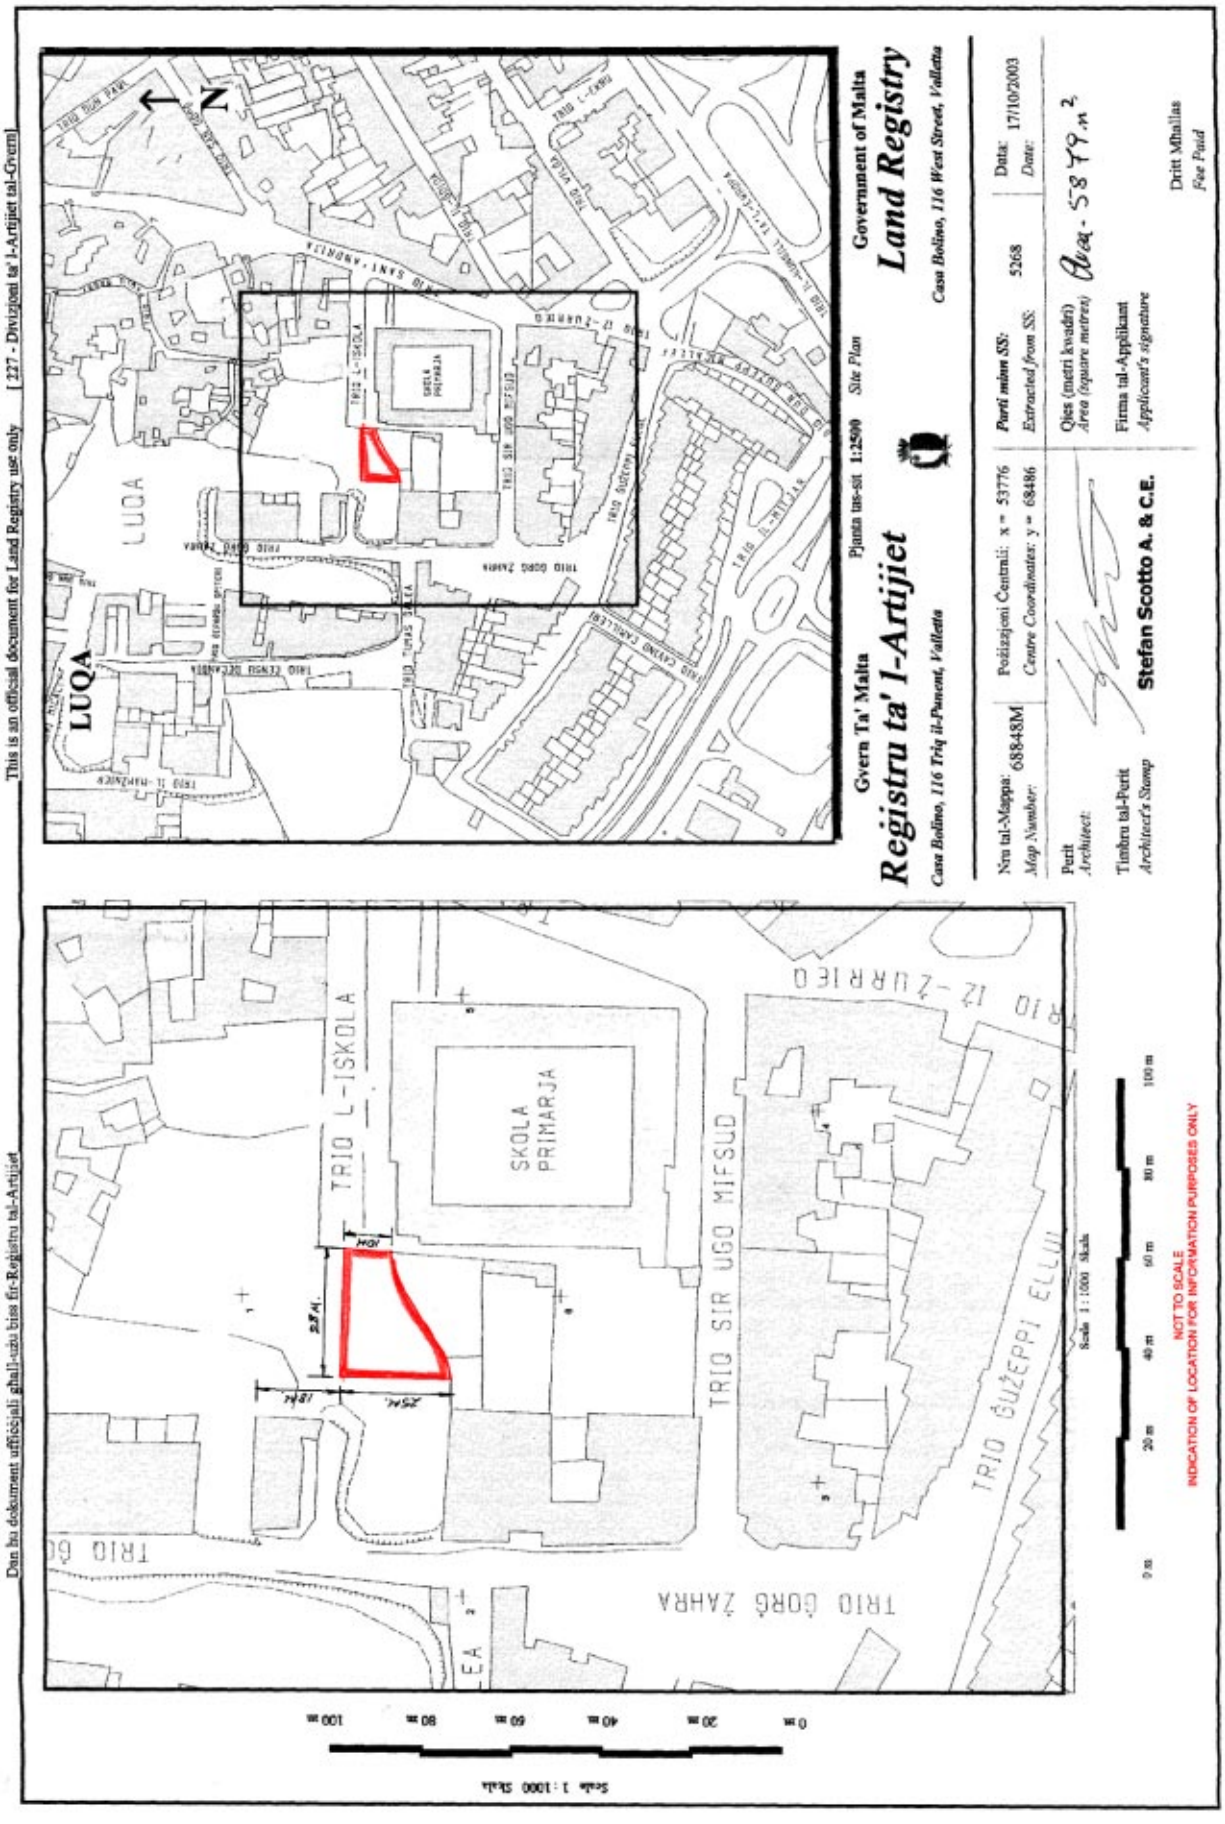
This is an official document for Land Registry use only [227 - Divizjoni ta' l-Artijiet tal-Gvern]
Dan hu dokument uffiċjali għall-użu biss fir-Reġistru tal-Artijiet
Gvern Ta' Malta
Registru ta' l-Artijiet
Casa Bolino, 116 Triq il-Punent, Valletta
Pjanta tas-sit 1:2500 Site Plan
Government of Malta
Land Registry
Casa Bolino, 116 West Street, Valletta
Nru tal-Mappa: 688-48M
Map Number:
Pożizzjoni Ċentrali: x = 53776
Centre Coordinates: y = 68486
Purti minn SS: 5268
Extracted from SS:
Data: 17/10/2003
Date:
Perit
Architect:
Qies (metri kwadri) 538.79 m²
Area (square metres)
Firma tal-Applikant
Applicant's signature
Tinbru tal-Perit
Architect's Stamp
Stefan Scotto A. & C.E.
Dritt Mhallas
Fee Paid
LUQA
TRIO L-ISKOLA
SKOLA PRIMARJA
TRIO SIR UGO MIFSUD
TRIO ĠUŻEPPI ELLUL
TRIO ĠORĠ ZAHRA
Scale 1:1000 Skala
NOT TO SCALE
INDICATION OF LOCATION FOR INFORMATION PURPOSES ONLY

Nru. 264

AKKWIST TA' ART

DIN id-dikjarazzjoni li ġejja, magħmula mill-President ta' Malta bis-saħħa ta' l-artikolu 3 ta' l-Ordinanza dwar l-Akkwist ta' l-Artijiet għal Skopijiet Pubbliċi (Kapitolu 88) hija ppubblikata skond u għall-finijiet ta' l-artikolu 9(1) ta' dik l-Ordinanza.

L-10 ta' Marzu, 2004

(File No. L611/74/3)

DIKJARAZZJONI MILL-PRESIDENT TA' MALTA

Illi b'Dikjarazzjoni tal-President ta' Malta tat-23 ta' Lulju, 1976, l-art hawn taħt imsemmija kienet dikjarata meħtieġa mill-awtorità kompetenti għal skop pubbliku skond id-dispożizzjonijiet ta' l-Ordinanza dwar l-Akkwist ta' Artijiet għal Skopijiet Pubbliċi (Kapitolu 88) u illi l-akkwist tagħha kellu jkun b'xiri assolut.

Deskrizzjoni ta' l-Art

L-art li ġejja f'Ħal Luqa:–

1. Biċċa art tal-kejl ta' madwar 1077.1 metri kwadri, li tmiss mit-Tramuntana ma' art pubblika, min-Nofsinhar ma' Triq Sir Ugo Mifsud u mil-Lvant ma' l-Iskola Primarja ta' Ħal Luqa, jew irjieħ verjuri.

L-art hawn fuq imsemmija tidher murija bil-kulur blu u mmarkata bħala *plot* numru 3 fuq il-pjanta L.D. Nru. 107/76, li wieħed jista' jara fuq talba fid-Dipartiment ta' l-Artijiet, Auberge de Baviere, Valletta.

Illi d-Dikjarazzjoni tal-President ta' Malta odjerna qiegħda tiġi maħruġa għall-fini ta' l-Att XI ta' l-2002.

No. 264

ACQUISITION OF LAND

THE following declaration, made by the President of Malta under section 3 of the Land Acquisition (Public Purposes) Ordinance (Chapter 88), is published in terms and for the purposes of section 9(1) thereof.

10th March, 2004

DECLARATION BY THE PRESIDENT OF MALTA

Whereasby Declaration of the President of Malta of the 23rd July, 1976, the undermentioned land was declared as required by the competent authority for a public purpose in accordance with the provisions of the Land Acquisition (Public Purposes) Ordinance (Chapter 88) and that the acquisition thereof should have been by absolute purchase.

Description of the Land

The following land at Luqa:–

1. A plot of land of the area of about 1077.1 square metres, bounded on the North by public land, on the South by Triq Sir Ugo Mifsud and on the East by the Primary School of Luqa, or more precise boundaries.

The above mentioned land is shown with the colour blue and marked with the number 3 on plan L.D. No. 107/76, which may be seen on demand at the Land Department, Auberge de Baviere, Valletta.

Whereas the present Declaration by the President of Malta is being issued in terms of Act XI of 2002.

Il-kumpens offrut hu ta' mija u wieħed u sebgħin elf u mija u tletin Lira Maltija (Lm171,130) skond l-istima tal-Perit Godwin Drago, A.&C.E., li hawn ma' din id-dikjarazzjoni.

Ma' din id-dikjarazzjoni qed tiġi ppubblikata *site plan* li turi l-imsemmija immobbli.

(Iff) GEORGE HYZLER
A/President
20/01/2004

Din is-*site plan* qed tiġi ppubblikata f'paġna 1694.

Stima tal-Perit (oriġinali bil-Malti)

Art f'Ħal Luqa

Fuq struzzjonijiet tal-Kummissarju ta' l-Artijiet, skond l-Ordinanza dwar l-Akkwist ta' Artijiet għal Skopijiet Pubbliċi, qiegħed niffissa l-valur liberu u frank tal-proprjetà hawn taħt deskritta f'Ħal Luqa, li hija meħtieġa mill-Gvern għal skop pubbliku, u dan wara li ħadt in konsiderazzjoni l-lokalità, kif ukoll ħwejjeġ oħra li jista' jkollhom x'jaqsmu mal-valur ta' l-istess proprjetà.

***Plot* Nru. 3**. Biċċa art tal-kejl ta' ċirka 1077.1 metri kwadri, li tmiss mit-Tramuntana ma' art pubblika, min-Nofsinhar ma' Triq Sir Ugo Mifsud u mil-Lvant ma' l-iskola Primarja ta' Ħal Luqa, liema art hija meqjusa bħala in parti bħala art fabbrikabbli (850.6m^2) u in parti bħala art agrikola (226.5m^2) fit-termini ta' l-Ordinanza dwar l-Akkwist ta' Artijiet u hija murija bil-kulur blu u mmarkata bin-numru 3 fuq il-pjanta L.D. 107/76, hija stmata għall-valur ta' mija u wieħed u sebgħin elf u mija u tletin Lira Maltija (Lm171,130).

Iffirmat Godwin Drago, A.&C.E.

Is-16 ta' Mejju, 2003

The compensation offered is one hundred and seventy one thousand and one hundred and thirty Maltese Liri (Lm171,130) according to the valuation with this declaration as made by architect Godwin Drago, A.&C.E.

A site plan showing the mentioned immovable property is being published with this declaration.

(Sgd) GEORGE HYZLER
A/President
20/01/2004

This site plan is being published on page 1694.

Architect's Valuation (original in Maltese)


Land at Luqa

I have been instructed by the Commissioner of Land to assess under the Land Acquisition (Public Purposes) Ordinance, the freehold value of the hereunder described property at Luqa, required by Government for a public purpose. After taking into consideration the locality as well as other factors which could have a bearing on the value of the property described, I assess the freehold value as follows.

Plot No. 3. A plot of land of the area of about 1077.1 square metres, bounded on the North by public land, on the South by Triq Sir Ugo Mifsud and on the East by the Primary School of Luqa, which land is conisdered partly as a building site (850.6m^2) and partly as agricultural land (226.5m^2) in terms of the Land Acquisition Ordinance and is shown with the colour blue and marked with the number 3 on plan L.D. 107/76, is valued at the price of one hundred and seventy one thousand and one hundred and thirty Maltese Liri (Lm171,130).

Signed Godwin Drago, A.&C.E.

16th May, 2003

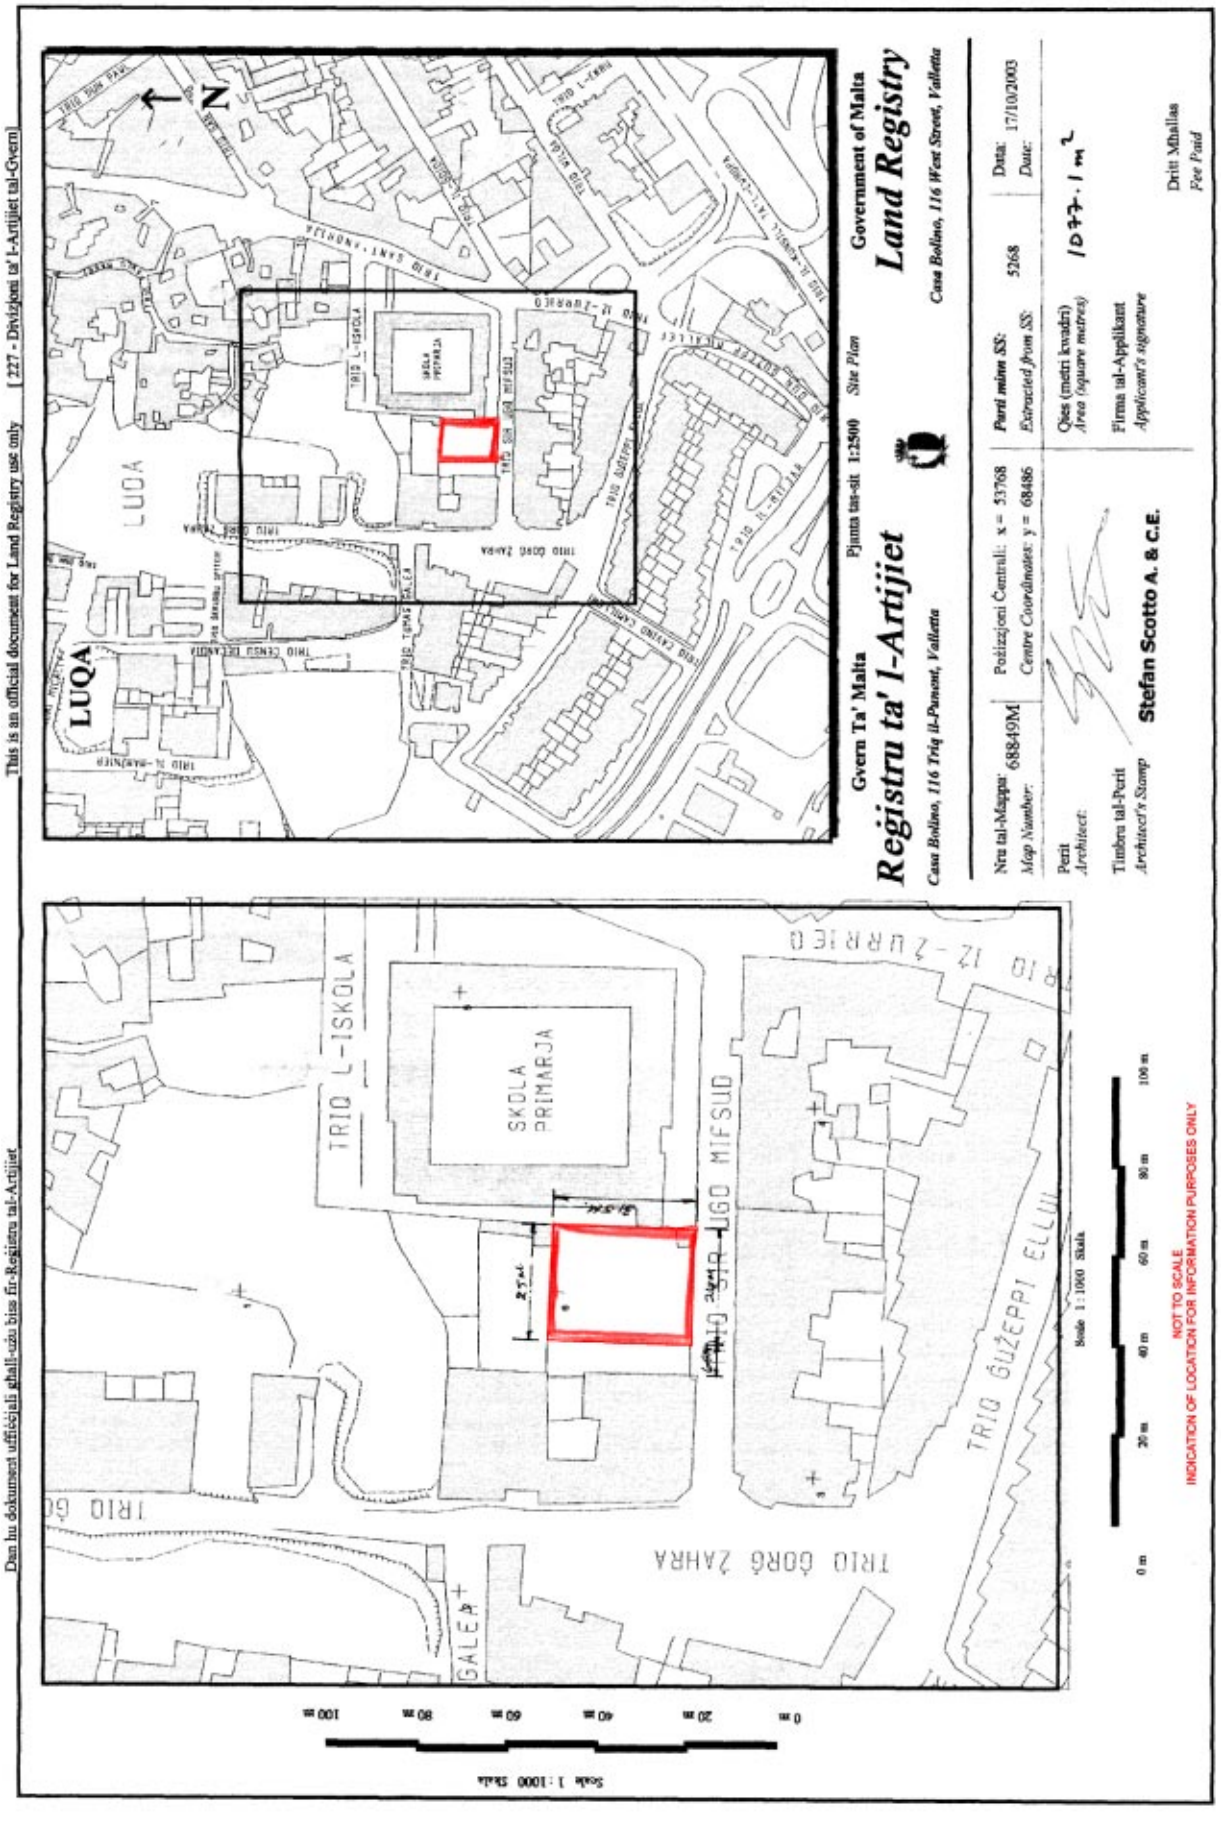
This is an official document for Land Registry use only [227 - Divizjoni ta' l-Artijiet tal-Gvern]
Dan hu dokument uffiċjali għall-użu biss fir-Reġistru tal-Artijiet
Gvern Ta' Malta
Registru ta' l-Artijiet
Casa Bolino, 116 Triq il-Punent, Valletta
Pjanta tas-sit 1:2500 Site Plan
Government of Malta
Land Registry
Casa Bolino, 116 West Street, Valletta
Nru tal-Mappa: 68849M
Map Number:
Pożizzjoni Ċentrali: x = 53768
Centre Coordinates: y = 68486
Parti minn SS: 5268
Extracted from SS:
Data: 17/10/2003
Date:
Perit
Architect:
Qies (metri kwadri) 1077.1 m²
Area (square metres)
Firma tal-Applikant
Applicant's signature
Timbru tal-Perit
Architect's Stamp
Stefan Scotto A. & C.E.
Drittijiet Mhallas
Fee Paid
LUQA
TRIO L-ISKOLA
SKOLA PRIMARJA
TRIO UGO MIFSUD
TRIO ĠUŻEPPI ELLUL
TRIO ĠORĠ ZAHRA
TRIO IL-ŻURRIEQ
GALEA
Scale 1:1000 Skala
NOT TO SCALE
INDICATION OF LOCATION FOR INFORMATION PURPOSES ONLY

Nru. 265

AKKWIST TA' ART

DIN id-dikjarazzjoni li ġejja, magħmula mill-President ta' Malta bis-saħħa ta' l-artikolu 3 ta' l-Ordinanza dwar l-Akkwist ta' l-Artijiet għal Skopijiet Pubbliċi (Kapitolu 88) hija ppubblikata skond u għall-finijiet ta' l-artikolu 9(1) ta' dik l-Ordinanza.

L-10 ta' Marzu, 2004

(File No. L611/74/II)

DIKJARAZZJONI MILL-PRESIDENT TA' MALTA

Illi b'Dikjarazzjoni tal-President ta' Malta tat-28 ta' April, 2000, l-art hawn taħt imsemmija kienet dikjarata meħtieġa mill-awtorità kompetenti għal skop pubbliku skond id-dispożizzjonijiet ta' l-Ordinanza dwar l-Akkwist ta' Artijiet għal Skopijiet Pubbliċi (Kapitolu 88) u illi l-akkwist tagħha kellu jkun b'xiri assolut.

Deskrizzjoni ta' l-Art

L-art li ġejja f'Ħal Luqa:–

1. Biċċa art tal-kejl ta' madwar 805 metri kwadri, li tmiss mit-Tramuntana ma' proprjetà ta' Clive Simpson jew il-werrieta tiegħu, mill-Punent ma' proprjetà ta' Andrew Camilleri u min-Nofsinhar ma' proprjetà ta' Nikola Cassar, jew irjieħ verjuri.

L-art hawn fuq imsemmija tidher murija bil-kulur aħmar fuq il-pjanta L.D. Nru. 229/99, li wieħed jista' jara fuq talba fid-Dipartiment ta' l-Artijiet, Auberge de Baviere, Valletta.

Illi d-Dikjarazzjoni tal-President ta' Malta odjerna qiegħda tiġi maħruġa għall-fini ta' l-Att XI ta' l-2002.

No. 265

ACQUISITION OF LAND

THE following declaration, made by the President of Malta under section 3 of the Land Acquisition (Public Purposes) Ordinance (Chapter 88), is published in terms and for the purposes of section 9(1) thereof.

10th March, 2004

DECLARATION BY THE PRESIDENT OF MALTA

Whereasby Declaration of the President of Malta of the 28th April, 2000, the undermentioned land was declared as required by the competent authority for a public purpose in accordance with the provisions of the Land Acquisition (Public Purposes) Ordinance (Chapter 88) and that the acquisition thereof should have been by absolute purchase.

Description of the Land

The following land at Luqa:–

1. A plot of land of the area of about 805 square metres, bounded on the North by property of Clive Simpson or his heirs, on the West by property of Andrew Camilleri and on the South by property of Nikola Cassar, or more precise boundaries.

The above mentioned land is shown with the colour red on plan L.D. No. 229/99, which may be seen on demand at the Land Department, Auberge de Baviere, Valletta.

Whereas the present Declaration by the President of Malta is being issued in terms of Act XI of 2002.

Il-kumpens offrut hu ta' tlett elef u sitt mitt Lira Maltija (Lm3,600) skond l-istima tal-Perit Godwin Drago, A.&C.E., li hawn ma' din id-dikjarazzjoni.

Ma' din id-dikjarazzjoni qed tiġi ppubblikata *site plan* li turi l-imsemmija immobbli.

(Iff) GEORGE HYZLER
A/President
20/01/2004

Din is-*site plan* qed tiġi ppubblikata f'paġna 1697.

Stima tal-Perit (oriġinali bil-Malti)

Art f'Ħal Luqa

Fuq struzzjonijiet tal-Kummissarju ta' l-Artijiet, skond l-Ordinanza dwar l-Akkwist ta' Artijiet għal Skopijiet Pubbliċi, qiegħed niffissa l-valur liberu u frank tal-proprjetà hawn taħt deskritta f'Ħal Luqa, li hija meħtieġa mill-Gvern għal skop pubbliku, u dan wara li ħadt in konsiderazzjoni l-lokalità, kif ukoll ħwejjeġ oħra li jista' jkollhom x'jaqsmu mal-valur ta' l-istess proprjetà.

Biċċa art tal-kejl ta' ċirka 805 metri kwadri, li tmiss mit-Tramuntana ma' proprjetà ta' Clive Simpson jew il-werrieta tiegħu, mill-Punent ma' proprjetà ta' Andrew Camilleri u min-Nofsinhar ma' proprjetà ta' Nikola Cassar, liema art hija meqjusa bħala agrikola fit-termini ta' l-Ordinanza dwar l-Akkwist ta' Artijiet u hija murija bil-kulur aħmar fuq il-pjanta L.D. 229/99, hija stmata għall-valur ta' tlett elef u sitt mitt Lira Maltija (Lm3,600).

Iffirmat Godwin Drago, A.&C.E.

Is-16 ta' Mejju, 2003

The compensation offered is three thousand and six hundred Maltese Liri (Lm3,600) according to the valuation with this declaration as made by architect Godwin Drago, A.&C.E.

A site plan showing the mentioned immovable property is being published with this declaration.

(Sgd) GEORGE HYZLER
A/President
20/01/2004

This site plan is being published on page 1697.

Architect's Valuation (original in Maltese)


Land at Luqa

I have been instructed by the Commissioner of Land to assess under the Land Acquisition (Public Purposes) Ordinance, the freehold value of the hereunder described property at Luqa, required by Government for a public purpose. After taking into consideration the locality as well as other factors which could have a bearing on the value of the property described, I assess the freehold value as follows.

A plot of land of the area of about 805 square metres, bounded on the North by property of Clive Simpson or his heirs, on the West by property of Andrew Camilleri and on the South by property of Nikola Cassar, which land is conisdered as agricultural in terms of the Land Acquisition Ordinance and is shown with the colour red on plan L.D. 229/99, is valued at the price of three thousand and six hundred Maltese Liri (Lm3,600).

Signed Godwin Drago, A.&C.E.

16th May, 2003

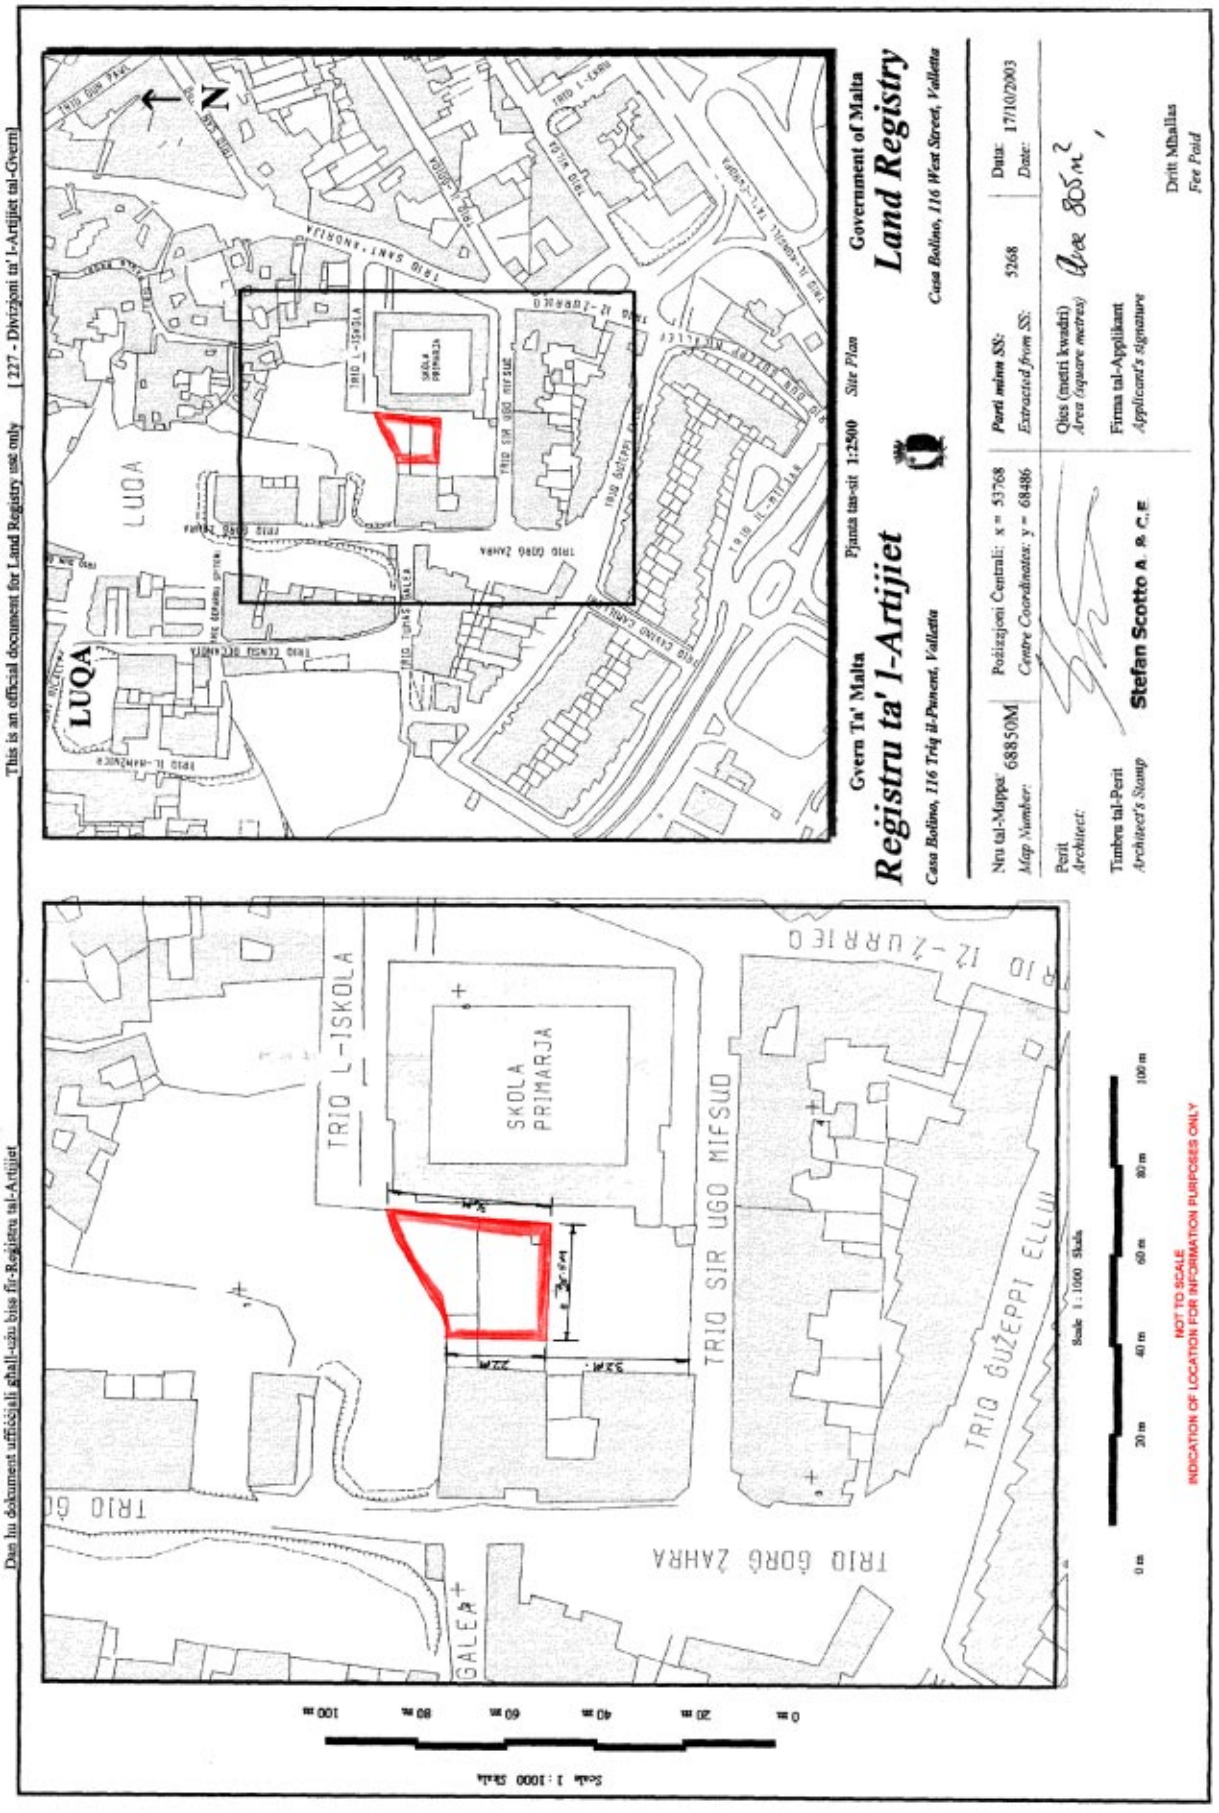
Dan hu dokument uffiċjali għall-użu biss fir-Reġistru tal-Artijiet
This is an official document for Land Registry use only [227 - Diviżjoni ta' l-Artijiet tal-Gvern]
Gvern Ta' Malta
Registru ta' l-Artijiet
Casa Bolino, 116 Triq il-Punent, Valletta
Pjanta tas-sit 1:2500 Site Plan
Government of Malta
Land Registry
Casa Bolino, 116 West Street, Valletta
Nru tal-Mappa: 68850M
Map Number:
Pożizzjoni Ċentrali: x = 53768
Centre Coordinates: y = 68486
Parti minn SS: 5268
Extracted from SS:
Data: 17/10/2003
Date:
Perit
Architect:
Qies (metri kwadri)
Area (square metres)
Firma tal-Applikant
Applicant's signature
Timbru tal-Perit
Architect's Stamp
Stefan Scotto A. & C.E
Dritt Mħallas
Fee Paid
LUQA
TRIO L-ISKOLA
SKOLA PRIMARJA
TRIO SIR UGO MIFSUD
TRIO ĠUŻEPPI ELLUL
TRIO ĠORĠ ZAHRA
GALEJA
Scale 1:1000 Skala
NOT TO SCALE
INDICATION OF LOCATION FOR INFORMATION PURPOSES ONLY

Nru. 266

AKKWIST TA' ART

DIN id-dikjarazzjoni li ġejja, magħmula mill-President ta' Malta bis-saħħa ta' l-artikolu 3 ta' l-Ordinanza dwar l-Akkwist ta' l-Artijiet għal Skopijiet Pubbliċi (Kapitolu 88) hija ppubblikata skond u għall-finijiet ta' l-artikolu 9(1) ta' dik l-Ordinanza.

L-10 ta' Marzu, 2004

(File No. L549/73/VI/2)

DIKJARAZZJONI MILL-PRESIDENT TA' MALTA

Illi b'Dikjarazzjoni tal-President ta' Malta ta' l-24 ta' Mejju, 2002, l-art hawn taħt imsemmija kienet dikjarata meħtieġa mill-awtorità kompetenti għal skop pubbliku skond id-dispożizzjonijiet ta' l-Ordinanza dwar l-Akkwist ta' Artijiet għal Skopijiet Pubbliċi (Kapitolu 88) u illi l-akkwist tagħha kellu jkun b'xiri assolut.

Deskrizzjoni ta' l-Art

L-art li ġejja fiż-Żurrieq:–

1. Biċċa art tal-kejl ta' madwar 90 metru kwadru, li tmiss mit-Tramuntana ma' proprjetà ta' Giuseppa Briffa u mill-Punent u mil-Lvant ma' proprjetà ta' Paul Sammut.

L-art hawn fuq imsemmija tidher immarkata bil-kulur aħmar u hija indikata bl-ittra B fuq il-pjanta P.D. 59_2001_1, li wieħed jista' jara fuq talba fid-Dipartiment ta' l-Artijiet, Auberge de Baviere, Valletta.

Illi d-Dikjarazzjoni tal-President ta' Malta odjerna qiegħda tiġi maħruġa għall-fini ta' l-Att XI ta' l-2002.

Il-kumpens offrut hu ta' erbat elef, tmien mija u tmienja u tletin Lira Maltija (Lm4,838) skond l-estratt ta' l-istima tal-

No. 266

ACQUISITION OF LAND

THE following declaration, made by the President of Malta under section 3 of the Land Acquisition (Public Purposes) Ordinance (Chapter 88), is published in terms and for the purposes of section 9(1) thereof.

10th March, 2004

DECLARATION BY THE PRESIDENT OF MALTA

Whereasby Declaration of the President of Malta of the 24th May, 2002, the undermentioned land was declared as required by the competent authority for a public purpose in accordance with the provisions of the Land Acquisition (Public Purposes) Ordinance (Chapter 88) and that the acquisition thereof should have been by absolute purchase.

Description of the Land

The following land at Żurrieq:–

1. A plot of land of the area of about 90 square metres, bounded on the North by property of Giuseppa Briffa and on the West and East by property of Paul Sammut.

The above mentioned land is shown with the colour red on and indicated with the letter B on plan P.D. 59_2001_1, which may be seen on demand at the Land Department, Auberge de Baviere, Valletta.

Whereas the present Declaration by the President of Malta is being issued in terms of Act XI of 2002.

The compensation offered is four thousand, eight hundred and thirty eight Maltese Liri (Lm4,838) according to the

perit arkitett Joseph Mizzi, A.&C.E., li hawn ma' din id-dikjarazzjoni.

Ma' din id-dikjarazzjoni qed tiġi ppubblikata *site plan* li turi l-imsemmija immobbli.

(Iff) GEORGE HYZLER
A/President
20/01/2004

Din is-*site plan* qed tiġi ppubblikata f'paġna 1700.

Stima tal-Perit (oriġinali bil-Malti)

Akkwist ta' Art fiż-Żurrieq

Fuq struzzjonijiet tal-Kummissarju ta' l-Artijiet, skond l-Ordinanza dwar l-Akkwist ta' Artijiet għal Skopijiet Pubbliċi, qiegħed niffissa l-valur liberu u frank tal-proprjetà hawn taħt deskritta fiż-Żurrieq, li hija meħtieġa mill-Gvern għal skop pubbliku, u dan wara li ħadt in konsiderazzjoni l-lokalità, kif ukoll ħwejjeġ oħra li jista' jkollhom x'jaqsmu mal-valur ta' l-istess proprjetà.

.....Omissis.....

Art fi Triq F.Farrugia (*Plot* B)

Biċċa art tal-kejl ta' ċirka 90 metru kwadru, li tmiss mit-Tramuntana ma' proprjetà ta' Giuseppa Briffa u mill-Punent u mil-Lvant ma' proprjetà ta' Paul Sammut, liema art hija meqjusa bħala art fabbrikabbli fit-termini ta' l-Ordinanza dwar l-Akkwist ta' Artijiet u li hija indikata bil-kulur aħmar fuq il-pjanta P.D.59_2001, hija stmata għall-valur ta' erbat elef, tmien mija u tmienja u tletin Lira Maltija (Lm4,838).

Iffirmat Joseph Mizzi, A.&C.E.

Estratt ta' l-Oriġinal

It-18 ta' Ottubru, 2001

valuation with this declaration as made by architect Joseph Mizzi, A.&C.E.

A site plan showing the mentioned immovable property is being published with this declaration.

(Sgd) GEORGE HYZLER
A/President
20/01/2004

This site plan is being published on page 1700.

Architect's Valuation (original in Maltese)

Acquisition of Land at Żurrieq

I have been instructed by the Commissioner of Land to assess under the Land Acquisition (Public Purposes) Ordinance, the freehold value of the hereunder described property at Żurrieq, required by Government for a public purpose. After taking into consideration the locality as well as other factors which could have a bearing on the value of the property described, I assess the freehold value as follows.

.....Omissis.....


Land in Triq F.Farrugia (Plot B)

A plot of land of the area of about 90 square metres, bounded on the North by property of Giuseppa Briffa and on the West and East by property of Paul Sammut, which land is considered as a building site in terms of the Land Acquisition Ordinance and is indicated with the colour red on plan P.D.59_2001, is valued for the price of four thousand, eight hundred and thirty eight Maltese Liri (Lm4,838).

Signed Joseph Mizzi, A.&C.E.

Extract from the original

18th October, 2001

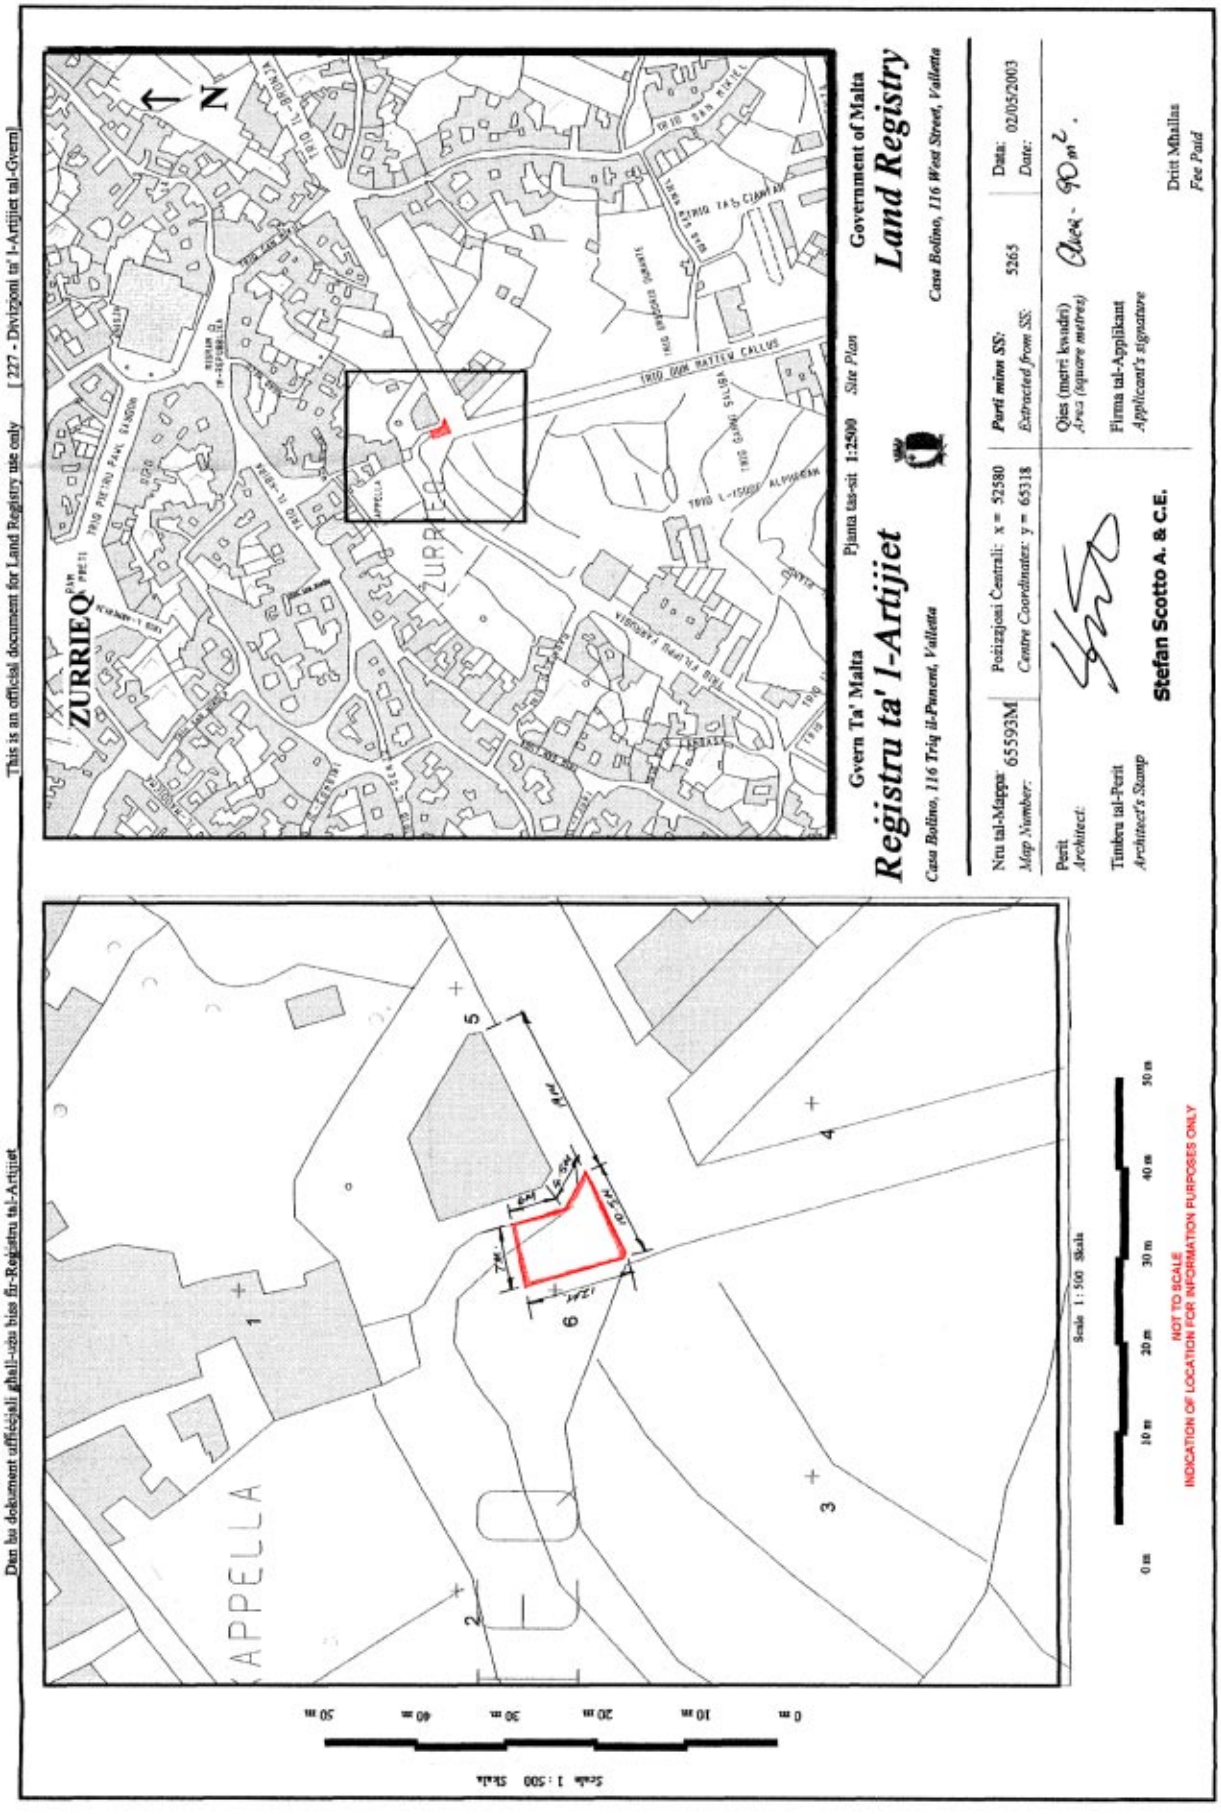
Dan ha dokument uffiċjali għall-użu biss fir-Reġistru tal-Artijiet
This is an official document for Land Registry use only [227 - Divizjoni ta' l-Artijiet tal-Gvern]
Gvern Ta' Malta
Registru ta' l-Artijiet
Casa Bolino, 116 Triq il-Punent, Valletta
Pjanta tas-sit 1:2500 Site Plan
Government of Malta
Land Registry
Casa Bolino, 116 West Street, Valletta
Nru tal-Mappa: 65593M
Map Number:
Pożizzjoni Ċentrali: x = 52580
Centre Coordinates: y = 65318
Parti minn SS: 5265
Extracted from SS:
Data: 02/05/2003
Date:
Perit
Architect:
Qies (metri kwadri) 90 m²
Area (square metres)
Tinbra tal-Perit
Architect's Stamp
Stefan Scotto A. & C.E.
Firma tal-Applikant
Applicant's signature
Dritt Mhallas
Fee Paid
ZURRIEQ
Scale 1:500 Skala
0 m 10 m 20 m 30 m 40 m 50 m
NOT TO SCALE
INDICATION OF LOCATION FOR INFORMATION PURPOSES ONLY

Nru. 267

AKKWIST TA' ART

DIN id-dikjarazzjoni li ġejja, magħmula mill-President ta' Malta bis-saħħa ta' l-artikolu 3 ta' l-Ordinanza dwar l-Akkwist ta' l-Artijiet għal Skopijiet Pubbliċi (Kapitolu 88) hija ppubblikata skond u għall-finijiet ta' l-artikolu 9(1) ta' dik l-Ordinanza.

L-10 ta' Marzu, 2004

(File No. L249/81/IV/3)

DIKJARAZZJONI MILL-PRESIDENT TA' MALTA

Illi b'dikjarazzjoni ta' l-Aġent President ta' Malta tat-18 ta' Mejju, 2001, l-art hawn taħt imsemmija kienet dikjarata meħtieġa mill-awtorità kompetenti għal skop pubbliku skond id-dispożizzjonijiet ta' l-Ordinanza dwar l-Akkwist ta' Artijiet għal Skopijiet Pubbliċi (Kapitolu 88) u illi l-akkwist tagħha kellu jkun b'xiri assolut.

Deskrizzjoni ta' l-Art

L-art li ġejja fin-Naxxar:–

1. Biċċa art tal-kejl ta' madwar 9,319-il metru kwadru, li tmiss mill-Majjistral ma' sqaq pubbliku, mil-Lvant ma' proprjetà ta' Violet Giordano u oħrajn u min-Nofsinhar ma' proprjetà ta' Salvu Camilleri, jew irjieħ verjuri.

L-art hawn fuq imsemmija tidher immarkata bil-kulur aħmar fuq il-pjanta P.D. 164_2000, li wieħed jista' jara fuq talba fid-Dipartiment ta' l-Artijiet, Auberge de Baviere, Valletta.

Illi d-Dikjarazzjoni tal-President ta' Malta odjerna qieghda tiġi ppubblikata għall-fini ta' l-Att XI ta' l-2002.

No. 267

ACQUISITION OF LAND

THE following declaration, made by the President of Malta under section 3 of the Land Acquisition (Public Purposes) Ordinance (Chapter 88), is published in terms and for the purposes of section 9(1) thereof.

10th March, 2004

DECLARATION BY THE PRESIDENT OF MALTA

Whereas by declaration of the Acting President of Malta dated 18th May, 2001, the undermentioned land had been declared as required by the competent authority for a public purpose in accordance with the provisions of the Land Acquisition (Public Purposes) Ordinance (Chapter 88) and that the acquisition thereof should have been by absolute purchase.

Description of the Land

The following land at Naxxar:–

1. A plot of land of the area of about 9,319 square metres, bounded on the North West by a public alley, on the East by property of Violet Giordano and others and on the South by property of Salvu Camilleri, or more precise boundaries.

The above mentioned land is shown marked with the colour red on plan P.D. 164_2000, which may be seen on demand at the Land Department, Auberge de Baviere, Valletta.

Whereas the present Declaration by the President of Malta is being issued in terms of Act XI of 2002.

Il-kumpens offrut hu ta' tmint elef u tliet mitt Lira Maltija (Lm8,300) skond l-istima tal-perit arkitett Joseph Mizzi, A&C.E., li hawn ma' din id-dikjarazzjoni.

Ma' din id-dikjarazzjoni qed tiġi ppubblikata *site plan* li turi l-imsemmija immobbli.

(Iff) GEORGE HYZLER
A/President
20/01/2004

Din is-*site plan* qed tiġi ppubblikata f'paġna 1703.

Stima tal-Perit (oriġinali bil-Malti)

Art fin-Naxxar

Fuq struzzjonijiet tal-Kummissarju ta' l-Artijiet, skond l-Ordinanza dwar l-Akkwist ta' Artijiet għal Skopijiet Pubbliċi, qiegħed niffissa l-valur liberu u frank tal-proprjetà hawn taħt deskritta fin-Naxxar, li hija meħtieġa mill-Gvern għal skop pubbliku, u dan wara li ħadt in konsiderazzjoni l-lokalità, kif ukoll ħwejjeġ oħra li jista' jkollhom x'jaqsmu mal-valur ta' l-istess proprjetà.

Biċċa art tal-kejl ta' ċirka 9,319 metri kwadri, li tmiss mill-Majjistral ma' sqaq pubbliku, mil-Lvant ma' proprjetà ta' Violet Giordano et u min-Nofsinhar ma' proprjetà ta' Salvu Camilleri, liema art hija meqjusa bħala art agrikola fit-termini ta' l-Ordinanza dwar l-Akkwist ta' Artijiet u hija murija bl-aħmar fuq il-pjanta P.D. 164_2000, hija stmata għall-valur ta' tmint elef u tliet mitt Lira Maltija (Lm8,300).

Iffirmat Joe Mizzi, A&C.E.

It-8 ta' Frar, 2001

The compensation offered is eight thousand and three hundred Maltese Liri (Lm8,300) according to the valuation with this declaration as made by architect Joseph Mizzi, A&C.E.

A site plan showing the mentioned immovable property is being published with this declaration.

((Iff) GEORGE HYZLER
A/President
20/01/2004

This site plan is being published on page 1703.

Architect's Valuation (original in Maltese)

Land at Naxxar

I have been instructed by the Commissioner of Land to assess under the Land Acquisition (Public Purposes) Ordinance, the freehold value of the hereunder described property at Naxxar, required by Government for a public purpose. After taking into consideration the locality as well as other factors which could have a bearing on the value of the property described, I assess the freehold value as follows.


A plot of land of about 9,319 square metres, bounded on the North West by a public alley, on the East by property of Violet Giordano et and on the South by property of Salvu Camilleri, which land is considered to as agricultural land in terms of the Land Acquisition Ordinance and which is shown in red on plan P.D. 164_2000, and is assessed for the price of eight thousand and three hundred Maltese Liri (Lm8,300).


Signed Joe Mizzi, A&C.E.

8th February, 2001

Dan hu dokument uffiċċjali għall-użu biss fir-Reġistru tal-Artijiet

This is an official document for Land Registry use only [227 - Diviżjoni ta' l-Artijiet tal-Gvern]

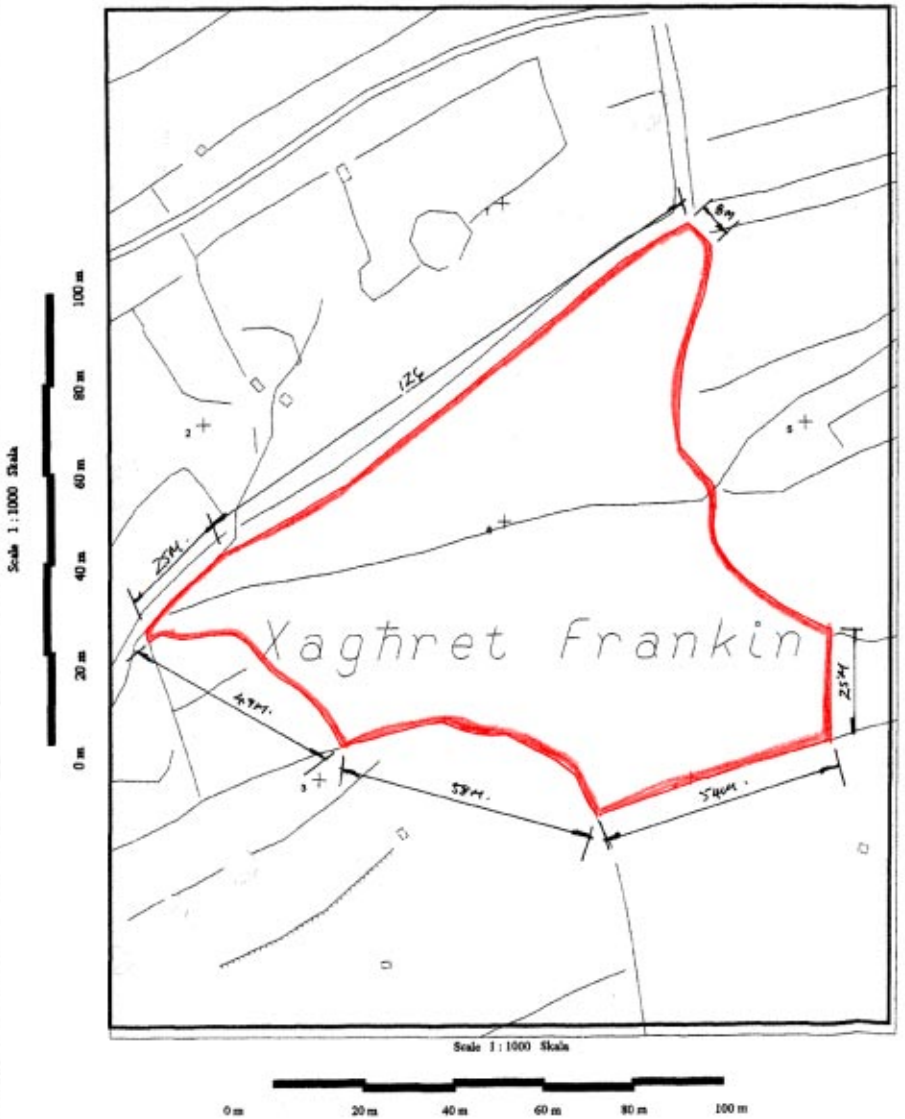

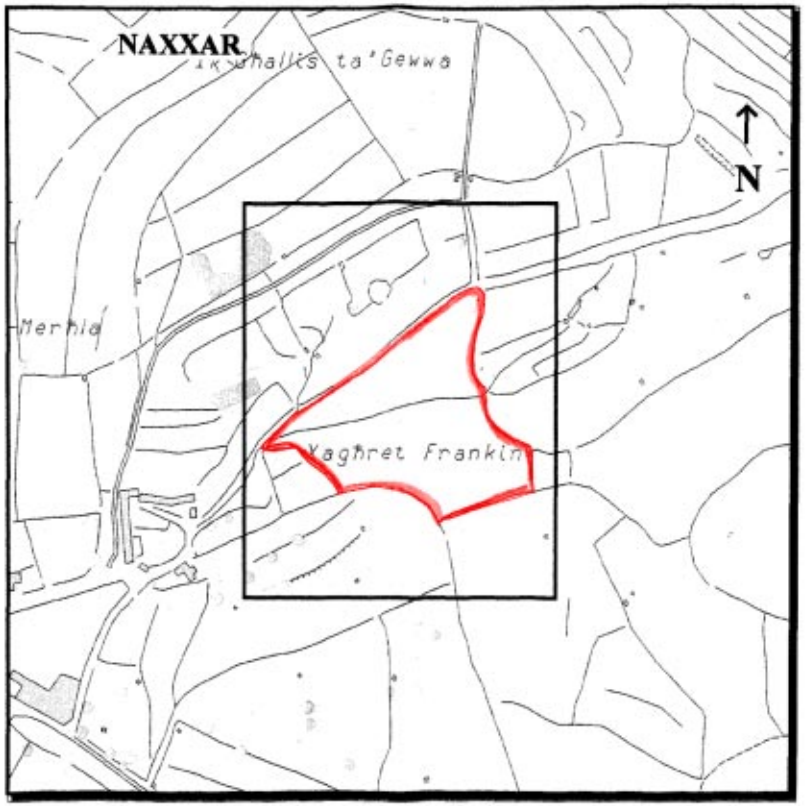

Gvern Ta' Malta — Pjanta tas-sit 1:2500 *Site Plan* — Government of Malta

Reġistru ta' l-Artijiet — **Land Registry**

Casa Bolino, 116 Triq il-Punent, Valletta — *Casa Bolino, 116 West Street, Valletta*

Nru tal-Mappa: *Map Number:* 66921M	Pożizzjoni Ċentrali: x = 49332 *Centre Coordinates:* y = 78423	*Parti minn SS:* *Extracted from SS:* 4878	Data: *Date:* 19/06/2003

Perit *Architect:*

Timbru tal-Perit *Architect's Stamp*

Stefan Scotto A. & C.E.

Qies (metri kwadri) *Area (sguare metres)* 9,319 m²

Firma tal-Applikant *Applicant's signature*

Dritt Mħallas *Fee Paid*

Nru. 268

AKKWIST TA' ART

DIN id-dikjarazzjoni li ġejja, magħmula mill-President ta' Malta bis-saħħa ta' l-artikolu 3 ta' l-Ordinanza dwar l-Akkwist ta' l-Artijiet għal Skopijiet Pubbliċi (Kapitolu 88) hija ppubblikata skond u għall-finijiet ta' l-artikolu 9(1) ta' dik l-Ordinanza.

L-10 ta' Marzu, 2004

(File No. L53/2000/I Plot 1)

DIKJARAZZJONI MILL-PRESIDENT TA' MALTA

Jiena hawnhekk niddikjara illi l-art hawn taħt imsemmija hija meħtieġa mill-awtorità kompetenti għal skop pubbliku skond id-dispożizzjonijiet ta' l-Ordinanza dwar l-Akkwist ta' Artijiet għal Skopijiet Pubbliċi (Kapitolu 88) u illi l-akkwist tagħha għandu jkun b'xiri assolut.

Deskrizzjoni ta' l-Art

L-art li ġejja f'Haż-Żabbar:–

1. Biċċa art tal-kejl ta' madwar 64 metru kwardu, li tmiss mill-Grigal u mil-Lbiċ ma' proprjetà ta' Ġanni Mifsud u mill-Punent ma' triq pubblika, jew irjieħ verjuri.

L-art hawn fuq imsemmija hija murija bil-kulur aħmar u mmarkata bin-numru 1 fuq il-pjanta P.D. 52_2002, li wieħed jista' jara fuq talba fid-Dipartiment ta' l-Artijiet, Auberge de Baviere, Valletta.

Il-kumpens offrut hu ta' tlett elef, mitejn u ħmistax-il Lira Maltija (Lm3,215) skond l-estratt ta' l-istima tal-Perit Arkitett

No. 268

ACQUISITION OF LAND

THE following declaration, made by the President of Malta under section 3 of the Land Acquisition (Public Purposes) Ordinance (Chapter 88), is published in terms and for the purposes of section 9(1) thereof.

10th March, 2004

DECLARATION BY THE PRESIDENT OF MALTA

I hereby eclare that the undermentioned is required by the competent authority for a public purpose in accordance with the provisions of the Land Acquisition (Public Purposes) Ordinance (Chapter 88) and that the acquisition thereof is to be made by absolute purchase.

Description of the Land

The following land at Żabbar:–

1. A plot of land of the area of about 64 square metres, bounded on the North East and South West by property of Ġanni Mifsud and on the West by a public road, or more precise boundaries.

The above mentioned land is shown with the colour red and marked with the number 1 on plan P.D. 52_2002, which may be seen on demand at the Land Department, Auberge de Baviere, Valletta.

The compensation offered is three thousand, two hundred and fifteen Maltese Liri (Lm3,215) according to the extract of

Fred H. Valentino, A&C.E., li hawn ma' din id-dikjarazzjoni.

Ma' din id-dikjarazzjoni qed tiġi ppubblikata *site plan* li turi l-imsemmija immobbli.

(Iff) GEORGE HYZLER
A/President
20/01/2004

Din is-*site plan* qed tiġi ppubblikata f'paġna 1706.

Stima tal-Perit (oriġinali bil-Malti)

Akkwist ta' art f'Ħaż-Żabbar

Fuq struzzjonijiet tal-Kummissarju ta' l-Artijiet, skond l-Ordinanza dwar l-Akkwist ta' Artijiet għal Skopijiet Pubbliċi, qiegħed niffissa l-valur liberu u frank tal-proprjetà hawn taħt deskritta f'Ħaż-Żabbar, li hija meħtieġa mill-Gvern għal skop pubbliku, u dan wara li ħadt in konsiderazzjoni l-lokalità, kif ukoll ħwejjeġ oħra li jista' jkollhom x'jaqsmu mal-valur ta' l-istess proprjetà:

Plot 1. Biċċa art tal-kejl ta' ċirka 64 metru kwardu, li tmiss mill-Grigal u mil-Lbiċ ma' proprjetà ta' Ġanni Mifsud u mill-Punent ma' triq pubblika, liema art hija meqjusa bħala art fabbrikabbli fit-termini ta' l-Ordinanza dwar l-Akkwist ta' Artijiet u hija murija bil-kulur aħmar u mmarkata bin-numru '1' fuq il-pjanta P.D. 52_2002, hija stmata għall-valur ta' tlett elef, mitejn u ħmistax-il Lira Maltija (Lm3,215).

.....Omissis.....

Iffirmat Fred H.Valentino, A&C.E.

Estratt ta' l-Oriġinal

Is-27 ta' Awissu, 2002

the valuation as made by architect Fred H. Valentino, A&C.E., published with this declaration.

A site plan showing the mentioned immovable property is being published with this declaration.

(Sgd) GEORGE HYZLER
A/President
20/01/2004

This site plan is being published on page 1706.

Architect's Valuation (original in Maltese)

Acquisition of land at Żabbar

I have been instructed by the Commissioner of Land to assess under the Land Acquisition (Public Purposes) Ordinance, the freehold value of the hereunder described property at Żabbar, required by Government for a public purpose. After taking into consideration the locality as well as other factors which could have a bearing on the value of the property described, I assess the freehold value as follows:

Plot 1. A plot of land of the area of about 64 square metres, bounded on the North East and South West by property of Ġanni Mifsud and on the West by a public road, which land is considered as a building site in terms of the Land Acquisition Ordinance and is shown with the colour red and marked with the number '1' on plan P.D. 52_2002, is assessed for the price of three thousand, two hundred and fifteen Maltese Liri (Lm3,215).

.....Omissis.....


Signed Fred H.Valentino, A&C.E.


Extract from the Original

27th August, 2002

Dan hu dokument uffiċjali għall-użu biss fir-Reġistru tal-Artijiet

This is an official document for Land Registry use only [227 - Divizjoni ta' l-Artijiet tal-Gvern]

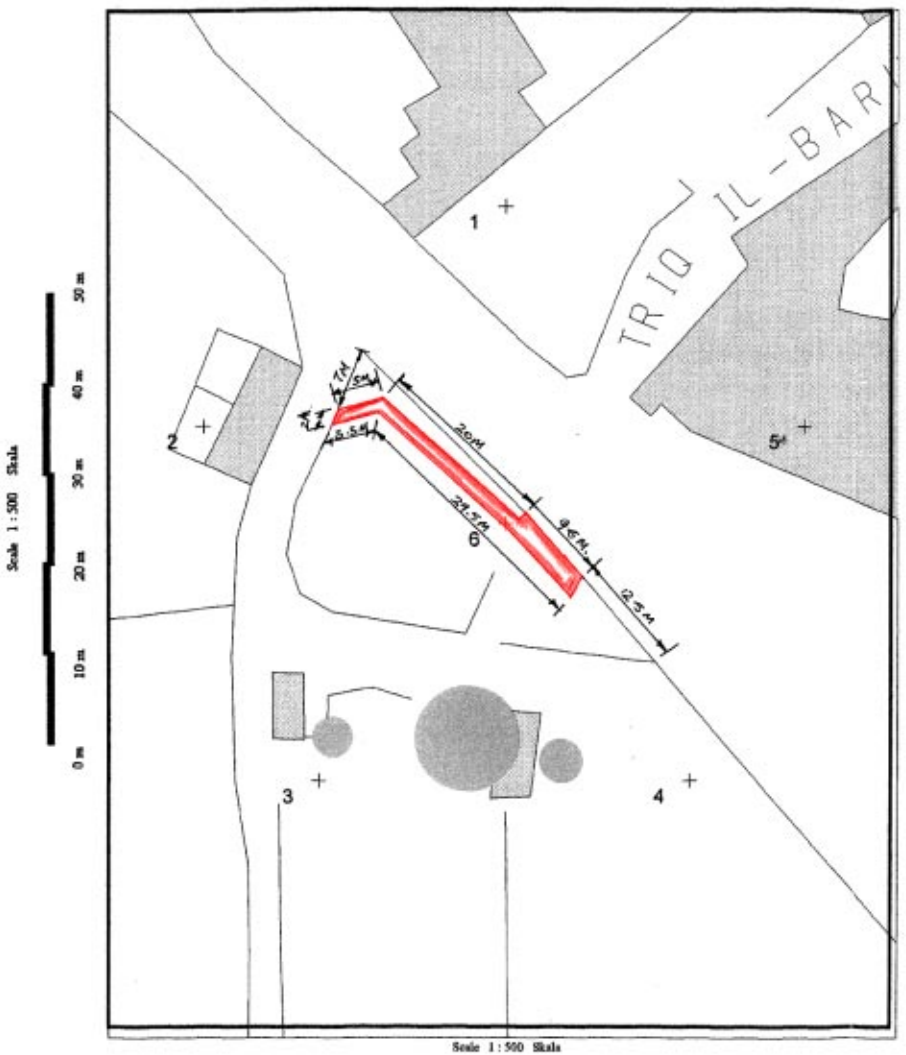

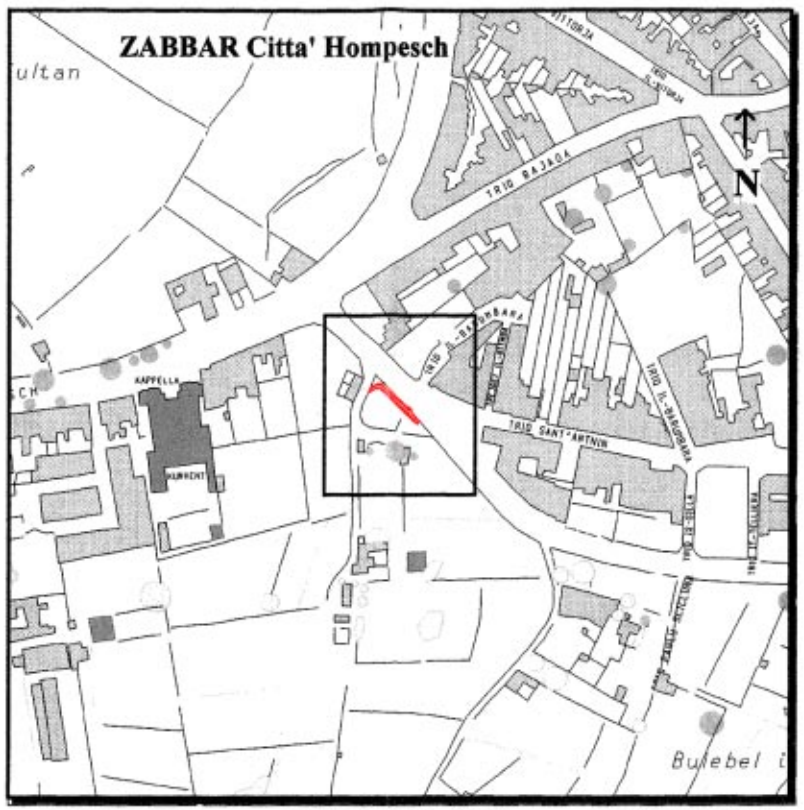

Gvern Ta' Malta — Pjanta tas-sit 1:2500 *Site Plan* — **Government of Malta**

Reġistru ta' l-Artijiet — **Land Registry**

Casa Bolino, 116 Triq il-Punent, Valletta — *Casa Bolino, 116 West Street, Valletta*

Nru tal-Mappa: *Map Number:* 65429M	Pożizzjoni Ċentrali: x = 57868 *Centre Coordinates:* y = 70045	*Parti minn SS:* *Extracted from SS:* 5670 5669	Data: *Date:* 21/04/2003

Perit *Architect:*

Timbru tal-Perit *Architect's Stamp* **Stefan Scotto A. & C.E**

Qies (metri kwadri) *Area (square metres)* Circa - 64 m²

Firma tal-Applikant *Applicant's signature*

Dritt Mhallas *Fee Paid*

NOT TO SCALE
INDICATION OF LOCATION FOR INFORMATION PURPOSES ONLY

Nru. 269

AKKWIST TA' ART

DIN id-dikjarazzjoni li ġejja, magħmula mill-President ta' Malta bis-saħħa ta' l-artikolu 3 ta' l-Ordinanza dwar l-Akkwist ta' l-Artijiet għal Skopijiet Pubbliċi (Kapitolu 88) hija ppubblikata skond u għall-finijiet ta' l-artikolu 9(1) ta' dik l-Ordinanza.

L-10 ta' Marzu, 2004

(File No. L53/2000/I Plot 2)

DIKJARAZZJONI MILL-PRESIDENT TA' MALTA

Jiena hawnhekk niddikjara illi l-art hawn taħt imsemmija hija meħtieġa mill-awtorità kompetenti għal skop pubbliku skond id-dispożizzjonijiet ta' l-Ordinanza dwar l-Akkwist ta' Artijiet għal Skopijiet Pubbliċi (Kapitolu 88) u illi l-akkwist tagħha għandu jkun b'xiri assolut.

Deskrizzjoni ta' l-Art

L-art li ġejja f'Ħaż-Żabbar:–

1. Biċċa art tal-kejl ta' madwar 23 metru kwardu, li tmiss mix-Xlokk u mill-Grigal ma' triq pubblika, u mil-Lbiċ ma' proprjetà ta' Andrew Xuereb, jew irjieħ verjuri.

L-art hawn fuq imsemmija hija murija bil-kulur aħmar u mmarkata bin-numru 2 fuq il-pjanta P.D. 52_2002, li wieħed jista' jara fuq talba fid-Dipartiment ta' l-Artijiet, Auberge de Baviere, Valletta.

Il-kumpens offrut hu ta' elf, mija u ħamsa u ħamsin Lira Maltija (Lm1,155) skond l-estratt ta' l-istima tal-Perit Arkitett Fred H. Valentino, A&C.E., li hawn ma' din id-dikjarazzjoni.

No. 269

ACQUISITION OF LAND

THE following declaration, made by the President of Malta under section 3 of the Land Acquisition (Public Purposes) Ordinance (Chapter 88), is published in terms and for the purposes of section 9(1) thereof.

10th March, 2004

DECLARATION BY THE PRESIDENT OF MALTA

I hereby eclare that the undermentioned is required by the competent authority for a public purpose in accordance with the provisions of the Land Acquisition (Public Purposes) Ordinance (Chapter 88) and that the acquisition thereof is to be made by absolute purchase.

Description of the Land

The following land at Żabbar:–

1. A plot of land of the area of about 23 square metres, bounded on the South East and North East by a public road, and on the South West by property of Andrew Xuereb, or more precise boundaries.

The above mentioned land is shown with the colour red and marked with the number 2 on plan P.D. 52_2002, which may be seen on demand at the Land Department, Auberge de Baviere, Valletta.

The compensation offered is one thousand, one hundred and fifty five Maltese Liri (Lm1,155) according to the extract of the valuation as made by architect Fred H. Valentino, A&C.E., published with this declaration.

Ma' din id-dikjarazzjoni qed tiġi ppubblikata *site plan* li turi l-imsemmija immobbli.

(Iff) GEORGE HYZLER
A/President
20/01/2004

Din is-*site plan* qed tiġi ppubblikata f'paġna 1709.

Stima tal-Perit (oriġinali bil-Malti)

Akkwist ta' art f'Ħaż-Żabbar

Fuq struzzjonijiet tal-Kummissarju ta' l-Artijiet, skond l-Ordinanza dwar l-Akkwist ta' Artijiet għal Skopijiet Pubbliċi, qiegħed niffissa l-valur liberu u frank tal-proprjetà hawn taħt deskritta f'Ħaż-Żabbar, li hija meħtieġa mill-Gvern għal skop pubbliku, u dan wara li ħadt in konsiderazzjoni l-lokalità, kif ukoll ħwejjeġ oħra li jista' jkollhom x'jaqsmu mal-valur ta' l-istess proprjetà:

.....Omissis.....

Plot 2. Biċċa art tal-kejl ta' ċirka 23 metru kwardu, li tmiss mix-Xlokk u mill-Grigal ma' triq pubblika, u mil-Lbiċ ma' proprjetà ta' Andrew Xuereb, liema art hija meqjusa bħala art fabbrikabbli fit-termini ta' l-Ordinanza dwar l-Akkwist ta' Artijiet u hija murija bil-kulur aħmar u mmarkata bin-numru '2' fuq il-pjanta P.D. 52_2002, hija stmata għall-valur ta' elf, mija u ħamsa u ħamsin Lira Maltija (Lm1,155).

Iffirmat Fred H.Valentino, A&C.E.

Estratt ta' l-Oriġinal

Is-27 ta' Awissu, 2002

A site plan showing the mentioned immovable property is being published with this declaration.

(Sgd) GEORGE HYZLER
A/President
20/01/2004

This site plan is being published on page 1709.

Architect's Valuation (original in Maltese)

Acquisition of land at Żabbar

I have been instructed by the Commissioner of Land to assess under the Land Acquisition (Public Purposes) Ordinance, the freehold value of the hereunder described property at Żabbar, required by Government for a public purpose. After taking into consideration the locality as well as other factors which could have a bearing on the value of the property described, I assess the freehold value as follows:


.....Omissis.....

Plot 2. A plot of land of the area of about 23 square metres, bounded on the South East and North East by a public road, and on the South West by property of Andrew Xuereb, which land is considered as a building site in terms of the Land Acquisition Ordinance and is shown with the colour red and marked with the number '2' on plan P.D. 52_2002, is assessed for the price of one thousand, one hundred and fifty five Maltese Liri (Lm1,155).

Signed Fred H.Valentino, A&C.E.

Extract from the Original

27th August, 2002

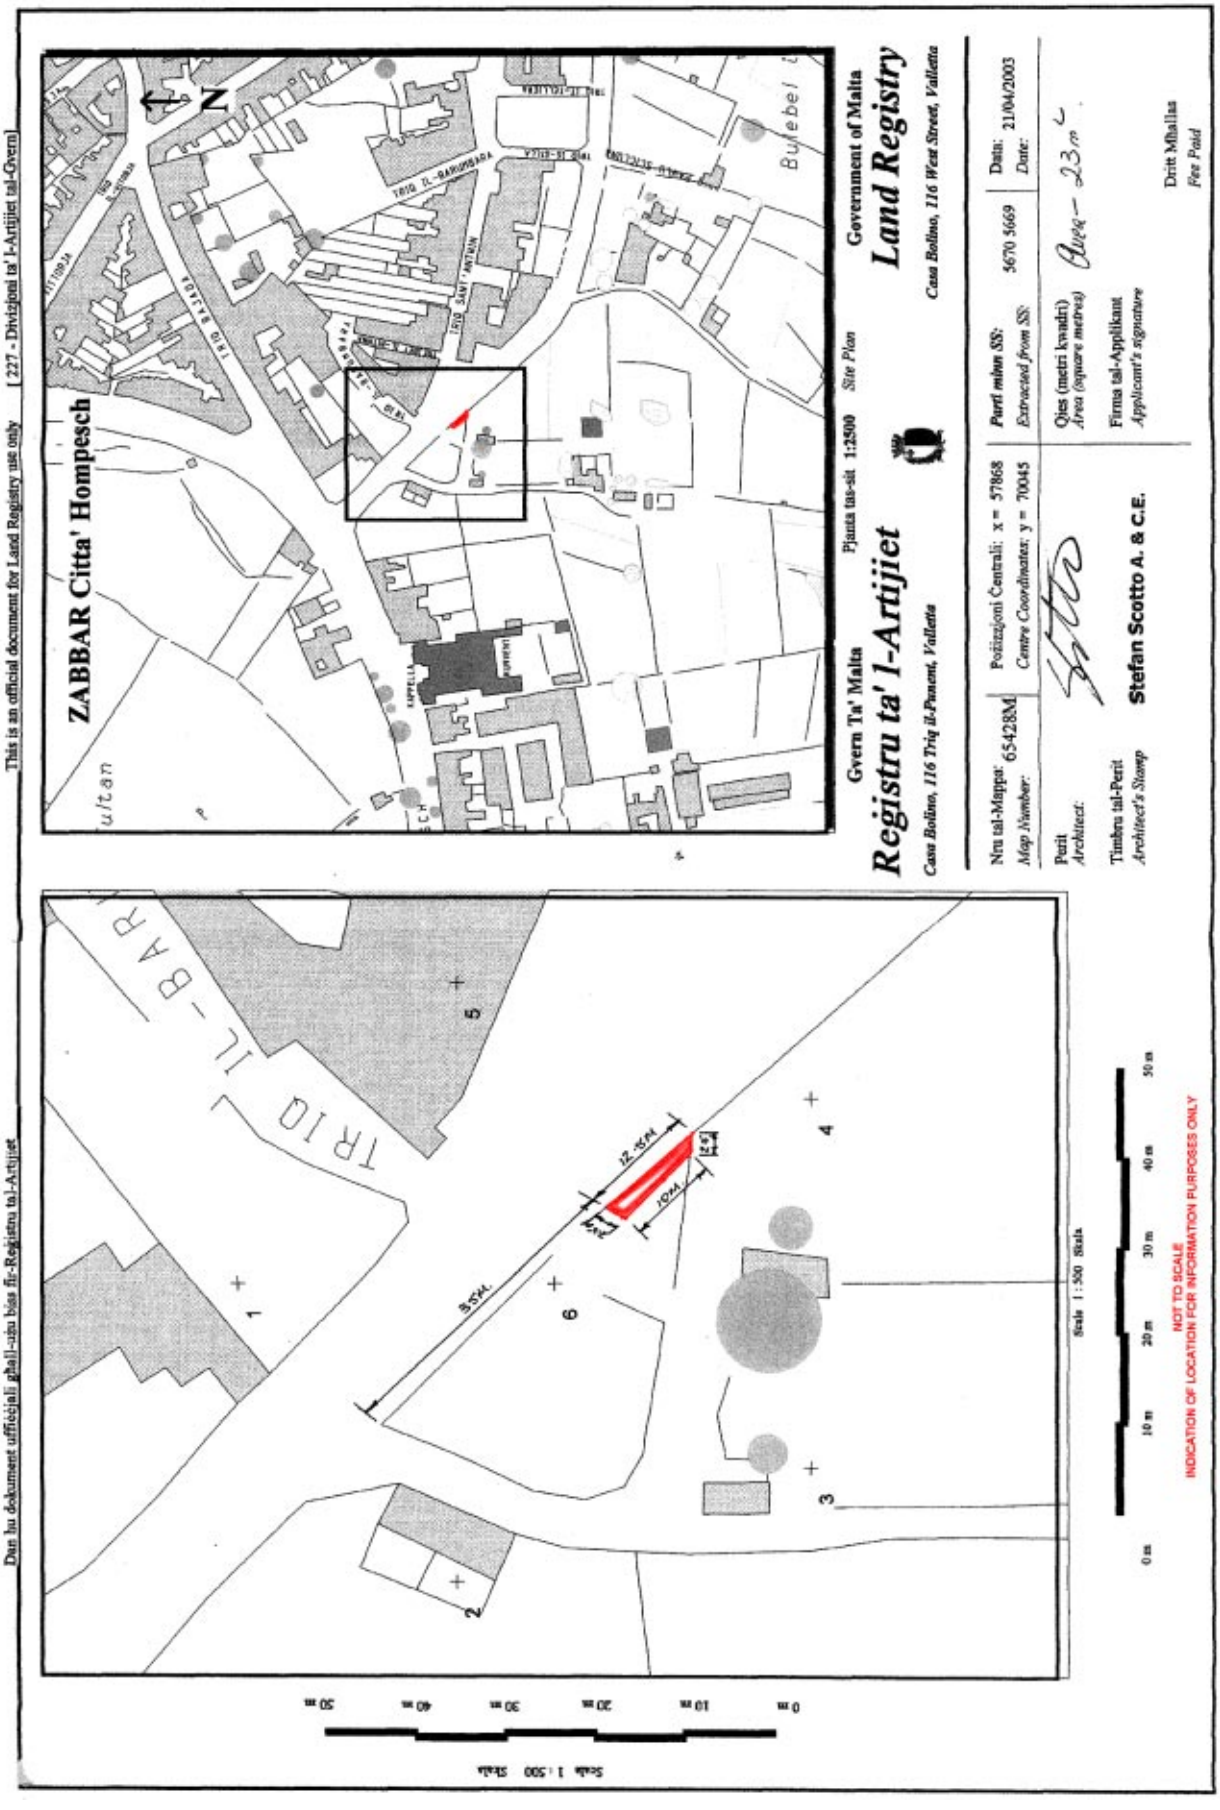
Dan hu dokument uffiċjali għall-użu biss fir-Reġistru tal-Artijiet
This is an official document for Land Registry use only [227 - Divizjoni ta' l-Artijiet tal-Gvern]
ZABBAR Citta' Hompesch
Gvern Ta' Malta
Reġistru ta' l-Artijiet
Casa Bolino, 116 Triq il-Punent, Valletta
Pjanta tas-sit 1:2500 Site Plan
Government of Malta
Land Registry
Casa Bolino, 116 West Street, Valletta
Nru tal-Mappa: 65428M
Map Number:
Pożizzjoni Ċentrali: x = 57868
Centre Coordinates: y = 70045
Parti minn SS: 5670 5669
Extracted from SS:
Data: 21/04/2003
Date:
Perit
Architect:
Stefan Scotto A. & C.E.
Qies (metri kwadri)
Area (square metres)
23m²
Firma tal-Applikant
Applicant's signature
Timbru tal-Perit
Architect's Stamp
Dritt Mhallas
Fee Paid
TRIQ IL-BAR
12.45m
10.41m
35.54m
Scale 1:500 Skala
0 m 10 m 20 m 30 m 40 m 50 m
NOT TO SCALE
INDICATION OF LOCATION FOR INFORMATION PURPOSES ONLY

INDUSTRIAL PROPERTY OFFICE

GRANT OF LETTERS PATENT

Notice is hereby made in accordance with Article 24 (2) of the Patents Act 2000 that the Patent entitled:

'NOVEL COMBINATION' – PAT NO 1918

in the name of PFIZER INC, 235 East 42nd Street, New York, New York 10017, UNITED STATES OF AMERICA, the inventors being DAVID NATHAN ABRAHAM FOX and BERNADETTE HUGHES both of Pfizer Global Research and Development, Ramsgate Road, Sandwich, Kent CT13 9NJ, UNITED KINGDOM, has been granted with effect from the 28th May, 2003 (priority claim 26/6/2002).

GODWIN WARR
10th March, 2004 Comptroller of Industrial Property

* * *

Notice is hereby made in accordance with Article 24 (2) of the Patents Act 2000 that the Patent entitled:

'QUINAZOLINE DERIVATIVES' – PAT NO 2026

in the name of ASTRAZENECA AB, SE-151 Sodertalje, Sweden, the inventor being Patrick Ple, Astrazeneca Reims Z..I. La Pompelle, BP 1050, 51689 Reims Cedex 2, France, has been granted with effect from the 30th October, 2003 (priority claim 4/11/2002).

GODWIN WARR
10th March, 2004 Comptroller of Industrial Property

* * *

Notice is hereby made in accordance with Article 24 (2) of the Patents Act 2000 that the Patent entitled:

'NEW COMPOUNDS' – PAT NO 2032

in the name of Sanofi-Synthelabo, a body corporate organised under the laws of France, 174 avenue de France, F-75013 Paris, FRANCE, the inventors being Peter Aranyi, 1026 Budapest, Bimbo ut 216.; Laszlo Balazs, 2131 God, Toth Arpad u. 23/a.; Maria Balogh, 2120 Dunakeszi, Baratsag u. 21.; Sandor Batori, 1214 Budapest, Rakoczi F.268/A.; Lajos T.Nagy, 1078 Budapest, Istvan u. 47.; Geza Timari, 2220 Vecses, Zoldfa u. 8.; Kinga Boer, 1031 Budapest,Vizimolnar u. 2.; Zoltan Kapui, 1115 Budapest, Etele 56/a.; Endre Mikus, 1162 Budapest, Ida u. 96.; Katalin Gerber,1117 Budapest, Szeremi sor 6; Judit Vargane Szeredi , 1046 Budapest, Telkes u. 12; Katalin Urban-Szabo, 1131 Budapest, Szent Laszlo u. 158; Erzebet Walcz, 1061 Budapest, Kiraly u. 28/24; all of Hungary, has been granted with effect from the 4th November, 2003 (priority claim 15/1/2002).

GODWIN WARR
10th March, 2004 Comptroller of Industrial Property

* * *

Notice is hereby made in accordance with Article 24 (2) of the Patents Act 2000 that the Patent entitled

'SECURITY ELEMENT FOR DOCUMENTS OF VALUE' – PAT NO 2077

in the name of Giesecke & Devrient GmbH, Prinzregentenstrasse 159, 81677 Munchen, Germany, the inventor being Braun Eckhard, Leipziger Ring 127, 63110 Rodgau, Germany, has been granted with effect from the 18th December, 2003 (priority claim 19/12/2002).

GODWIN WARR
10th March, 2004 Comptroller of Industrial Property

DIPARTIMENT TA' L-INFORMAZZJONI – 3, PJAZZA KASTILJA – VALLETTA – MALTA
DEPARTMENT OF INFORMATION – 3, CASTILLE PLACE – VALLETTA – MALTA

PUBBLIKAZZJONIJIET MIXXELLANJI
MISCELLANEOUS PUBLICATIONS

Bejtiet il-Lingwa – Aspetti tal-Lingwa fil-Folklor Malti	Lm 2.00c
Child Protection – Procedures for Schools	Lm 1.50c
Geological Maps of Malta	Lm 7.00c
Geological Maps of Gozo	Lm 5.00c
Geological Maps of Malta and Gozo	Lm10.00c
Il-Bennej	Lm 3.50c
Il-Ġaħan ta' Binġemma	Lm 2.00c
Il-Ħajja ta' Rużar Briffa – Oliver Friggieri	Lm 1.00c
Il-Miġja tal-Franċiżi f'Malta – Ktejjeb ta' Tifkira 1798-1998	Lm 1.00c
Leli ta' Ħaż-Żgħir – G. Ellul Mercer	Lm 1.00c
Santo Spirito Hospital	Lm 2.00c
Syllabus for the Primary School – Years 4,5 and 6	Lm 1.00c

PUBBLIKAZZJONIJIET STATISTIĊI
STATISTICAL PUBLICATIONS

Agriculture and Fisheries 2000	Lm 2.00c
A Window on the World of Work	Lm 2.00c
Abstract of Statistics 2000	Lm 5.00c
Children	Lm 3.00c
Continuing Vocational Training Survey	Lm 2.00c
Culture Statistics	Lm 2.00c
Demographic Review 2001	Lm 3.00c
Education Statistics 2001	Lm 4.50c
Environment Statistics	Lm 4.00c
Household Budgetary Survey	Lm 8.00c
Kultura 2000 - A Survey On Cultural Participation	Lm 3.00c
Malta in Figures 2002	Lm 2.00c
National Accounts of the Maltese Islands 1999	Lm 3.00c
Shipping and Aviation Statistics 2001	Lm 4.50c
Social Welfare - Orientated Non-Governmental Organisations - A Statistical Profile	Lm 2.00c
Survey on ICT Usage in Households 2002	Lm 2.00c
Trade Statistics 2001	Lm 7.00c
Transport Statistics 2002	Lm 2.00c

Dawn il-Pubblikazzjonijiet jistgħu jinxtraw mid-Dipartiment ta' l-Informazzjoni
3, Pjazza Kastilja, Valletta, Malta

These Publications are obtainable from the Department of Information
3, Castille Place, Valletta, Malta
www.doi.gov.mt
info@gov.mt

DIPARTIMENT TA' L-INFORMAZZJONI – 3, PJAZZA KASTILJA – VALLETTA – MALTA
DEPARTMENT OF INFORMATION – 3, CASTILLE PLACE – VALLETTA – MALTA

PUBBLIKAZZJONIJIET UFFIĊJALI
OFFICIAL PUBLICATIONS

Acts of Parliament 2003 on compact disc (CD)	Lm 5.00c
Annual Reports of Government Departments – 2002	Lm 7.00c
A Public Service for the 21st Century - White Paper on a Public Service Act	Lm 1.00c
Creating Inclusive Schools: Guidelines for the Implementation of the NMC Policy on Inclusive Education	Lm 1.80c
Cultural Policy in Malta – A Discussion Documen	Lm 3.00c
Customs Tariff	Lm 5.30c
Diskors tal-*Budget* 2004	Lm 1.00c
Economic Survey January - September 2003	Lm 2.00c
Electoral Register, October 2003	Lm10.40c
Electoral Register, Local Councils, October 2003	Lm32.56c
Estimates 2004	Lm 2.00c
Financial Report 2002	Lm 2.00c
Government of Malta Staff List as at 1st April 2000	Lm 7.00c
Guidelines for Special Examination Arrangements for Candidates with Particular Requirements	Lm 1.40c
Il-Manwal tal-President tar-Repubblika	50c
Il-Politika Kuturali f'Malta – Dokument għad-Diskussjoni	Lm 3.00c
Kodiċi għat-Traffiku fit-Triq	Lm 1.00c
Legal Notices 2003 on compact disc (CD)	Lm 5.00c
Lejn Malta fl-Ewropa - minn Copenhagen sa Ateni	Lm 1.00c
National Curriculum on its Way – Proceedings	Lm 2.40c
National Curriculum on its Way – Strategic Plan	Lm 1.00c
National Curriculum on its Way – Strategic Plan – Abridged	25c
Performance Audit – Department of Consumer Affairs	Lm 1.00c
Performance Audit – Environment Protection Department – Countryside Section	Lm 1.50c
Performance Audit – Government Transport	Lm 1.50c
Performance Audit – Licensing and Testing Department	Lm 1.50c
Performance Audit – Museums Department – Promoting Heritage Sites	Lm 1.50c
Performance Audit – Managing Procurement – Road Construction and Restoration Projects	Lm 1.75c
Performance Audit – Preventing and Dealing with Pollution from Ships at Sea and Ports	Lm 1.50c
Performance Audit – School Information System – Education Division	Lm 2.00c
Performance Audit – School Transport System – Education Division	Lm 1.50c
Portfolio Assessments	Lm 4.00c
Report of the Auditor General – Public Accounts 2002	Lm 2.50c
Servizz Pubbliku għas-Seklu 21 - White Paper dwar Att għas-Servizz Pubbliku	Lm 1.00c
The Highway Code	Lm 1.00c
The Press Act	50c
The Registers of the Medical Council (Malta) 2001	Lm 3.00c
White Paper fuq il-Privatizzazzjoni	50c
Work and Activities of the National Audit Office 2003	Lm 1.00c

---

Dawn il-Pubblikazzjonijiet jistgħu jinxtraw mid-Dipartiment ta' l-Informazzjoni
3, Pjazza Kastilja, Valletta, Malta
These Publications are obtainable from the Department of Information
3, Castille Place, Valletta, Malta
www.doi.gov.mt
info@gov.mt

Ippubblikat mid-Dipartiment ta' l-Informazzjoni (doi.gov.mt) — Valletta — *Published by the Department of Information (doi.gov.mt) — Valletta*
Mitbugħ fl-Istamperija tal-Gvern — *Printed at the Government Printing Press*