Nru. 17,561
Prezz 64ċ
Price 64c

Gazzetta tal-Gvern ta' Malta
The Malta Government Gazette

Il-Ħamis, 1 ta' April, 2004
Thursday, 1st April, 2004

Pubblikata b'Awtorità
Published by Authority

NOTIFIKAZZJONIJIET TAL-GVERN

Nru. 339

AKKWIST TA' ART

DIN id-dikjarazzjoni li ġejja, magħmula mill-President ta' Malta bis-saħħa ta' l-artikolu 3 ta' l-Ordinanza dwar l-Akkwist ta' l-Artijiet għal Skopijiet Pubbliċi (Kapitolu 88) hija ppubblikata skond u għall-finijiet ta' l-artikolu 9(1) ta' dik l-Ordinanza.

L-1 ta' April, 2004
(File No. L251/96/5-6-7 Plot D)

DIKJARAZZJONI MILL-PRESIDENT TA' MALTA

Illi b'dikjarazzjoni tal-President ta' Malta ta' l-20 ta' Ġunju, 1997, l-art hawn taħt imsemmija kienet dikjarata meħtieġa mill-awtorità kompetenti għal skop pubbliku skond id-dispożizzjonijiet ta' l-Ordinanza dwar l-Akkwist ta' Artijiet għal Skopijiet Pubbliċi (Kapitolu 88) u illi l-akkwist tagħha kellu jkun b'xiri assolut.

Deskrizzjoni ta' l-Art

L-art li ġejja f'Taċ-Ċawla, Victoria, Għawdex:–

1. Biċċa art tal-kejl ta' madwar 243 metru kwadru, li tmiss mil-Lbiċ ma' proprjetà tas-Sur George Zammit, mill-Grigal ma' proprjetà ta' J. Cassar u mix-Xlokk ma' triq pubblika jew irjieħ verjuri.

L-art hawn fuq imsemmija tidher murija bil-kulur aħmar u mmarkata bl-ittra 'D' fuq il-pjanta L.D. Nru. 131/96/1, li wieħed jista' jara fuq talba fid-Dipartiment ta' l-Artijiet, Auberge de Baviere, Valletta.

GOVERNMENT NOTICES

No. 339

ACQUISITION OF LAND

THE following declaration, made by the President of Malta under section 3 of the Land Acquisition (Public Purposes) Ordinance (Chapter 88), is published in terms and for the purposes of section 9(1) thereof.

1st April, 2004

DECLARATION BY THE PRESIDENT OF MALTA

Whereas by declaration of the President of Malta dated 20th June, 1997, the undermentioned land had been declared as required by the competent authority for a public purpose in accordance with the provisions of the Land Acquisition (Public Purposes) Ordinance (Chapter 88) and that the acquisition thereof should have been by absolute purchase.

Description of the Land

The following land at Taċ-Ċawla, Victoria, Gozo:–

1. A plot of land of the area of about 243 square metres, bounded on the South West by property of Mr George Zammit, on the North East by property of J. Cassar and on the South East by a public road or more precise boundaries.

The above mentioned land is shown with the colour red and marked with the letter 'D' on plan L.D. No. 131/96/1, which may be seen on demand at the Land Department, Auberge de Baviere, Valletta.

Illi d-Dikjarazzjoni tal-President ta' Malta odjerna qiegħda tiġi ppubblikata għall-fini ta' l-Att XI ta' l-2002.

Il-kumpens offrut hu ta' tnejn u ħamsin elf Lira Maltija (Lm52,000) skond l-istima tal-Perit Joseph Mizzi, A&C.E., li hawn ma' din id-dikjarazzjoni.

Ma' din id-dikjarazzjoni qed tiġi ppubblikata *site plan* li turi l-imsemmija immobbli.

(Iff) GEORGE HYZLER
A/President
18/03/2004

Din is-*site plan* qed tiġi ppubblikata f'paġna 2231.

Stima tal-Perit (oriġinali bil-Malti)

Akkwist ta' art fil-Victoria, Għawdex

Fuq struzzjonijiet tal-Kummissarju ta' l-Artijiet, skond l-Ordinanza dwar l-Akkwist ta' Artijiet għal Skopijiet Pubbliċi, qiegħed niffissa l-valur liberu u frank tal-proprjetà hawn taħt deskritta fil-Victoria, Għawdex, li hija meħtieġa mill-Gvern għal skop pubbliku, u dan wara li ħadt in konsiderazzjoni l-lokalità, kif ukoll ħwejjeġ oħra li jista' jkollhom x'jaqsmu mal-valur ta' l-istess proprjetà:

Biċċa art tal-kejl ta' madwar 243 metru kwadru, li tmiss mil-Lbiċ ma' proprjetà ta' George Zammit, mill-Grigal ma' proprjetà ta' J. Cassar u mix-Xlokk ma' triq pubblika, liema art hija meqjusa bħala art fabbrikabbli fit-termini ta' l-Ordinanza dwar l-Akkwist ta' Artijiet u hija murija bil-kulur aħmar u mmarkata bl-ittra 'D' fuq il-pjanta L.D. 131/96/1, u hija stmata għall-valur ta' tnejn u ħamsin elf Lira Maltija (Lm52,000).

Iffirmat Joseph Mizzi, A.&C.E.

N.B. Dan ir-rapport ta' stima u l-pjanta mehmuża miegħu qed jibdel ir-rapport ta' stima datat 25 ta' Jannar, 2001 għal dak li għandu x'jaqsam mal-proprjetà msemmija.

Il-25 ta' Frar, 2004

Whereas the present Declaration by the President of Malta is being issued in terms of Act XI of 2002.

The compensation offered is fifty two thousand Maltese Liri (Lm52,000) according to the valuation as made by architect Joseph Mizzi, A&C.E., published with this declaration.

A site plan showing the mentioned immovable property is being published with this declaration.

(Sgd) GEORGE HYZLER
A/President
18/03/2004

This site plan is being published on page 2231.

Architect's Valuation (original in Maltese)

Acquisition of land at Victoria, Gozo


I have been instructed by the Commissioner of Land to assess under the Land Acquisition (Public Purposes) Ordinance, the freehold value of the hereunder described property at Victoria, Gozo, required by Government for a public purpose. After taking into consideration the locality as well as other factors which could have a bearing on the value of the property described, I assess the freehold value as follows:

A plot of land of the area of about 243 square metres, bounded on the South West by property of George Zammit, on the North East by property of J. Cassar and on the South East by a public road, which land is considered as a building site in terms of the Land Acquisition Ordinance and is shown with the colour red and marked with the letter 'D' on plan L.D. 131/96/1, is assessed for the price of fifty two thousand Maltese Liri (Lm52,000).

Signed Joseph Mizzi, A.&C.E.

N.B. This valuation report and the plan attached is substituting the valuation report dated 25th January, 2001 for that concerning the mentioned property.

25th February, 2004

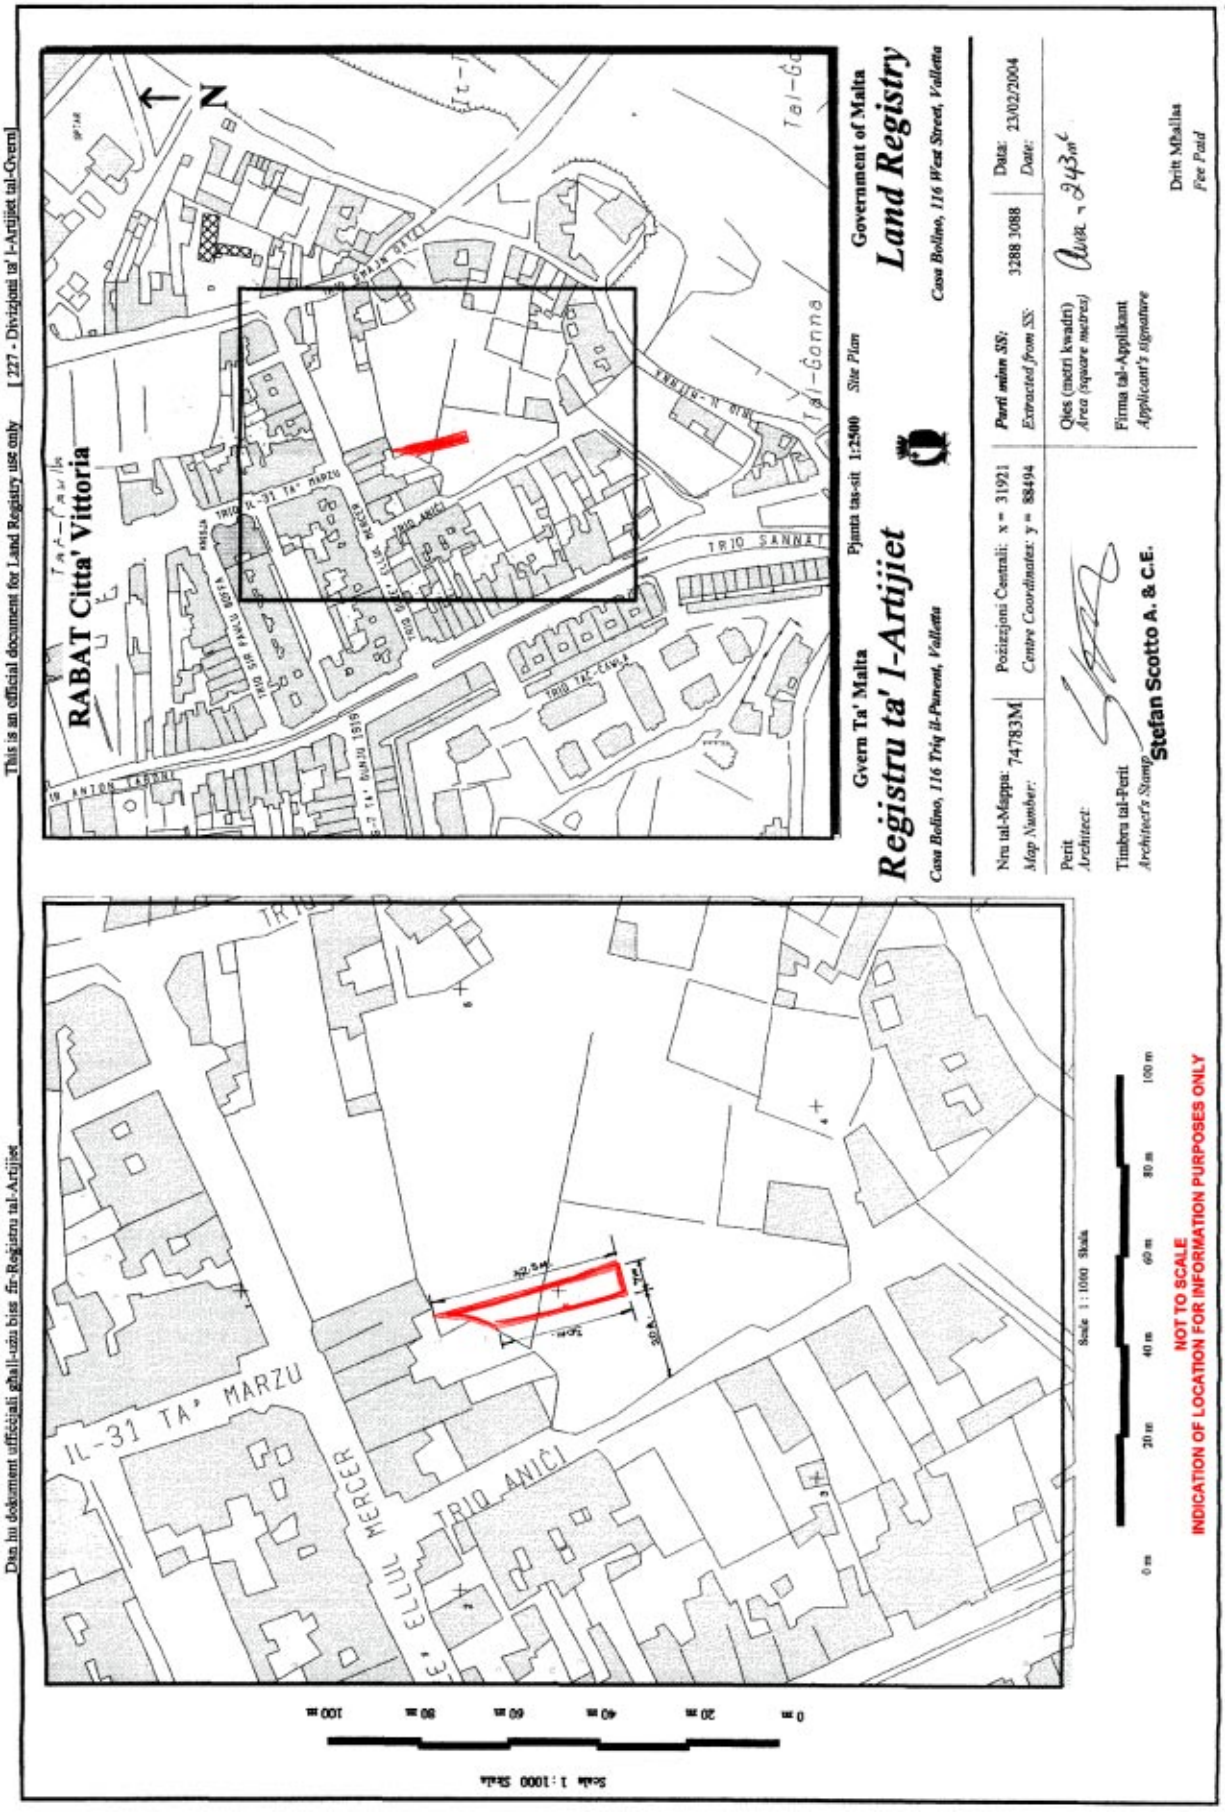
This is an official document for Land Registry use only [227 - Divizjoni ta' l-Artijiet tal-Gvern]
Dan hu dokument uffiċjali għall-użu biss fir-Reġistru tal-Artijiet
RABAT Citta' Vittoria
Gvern Ta' Malta
Pjanta tas-sit 1:2500 Site Plan
Registru ta' l-Artijiet
Casa Bolino, 116 Triq il-Punent, Valletta
Government of Malta
Land Registry
Casa Bolino, 116 West Street, Valletta
Nru tal-Mappa: 74783M
Map Number:
Pożizzjoni Ċentrali: x = 31921
Centre Coordinates: y = 88494
Parti minn SS: 3288 3088
Extracted from SS:
Data: 23/02/2004
Date:
Perit
Architect:
Qies (metri kwadri) 343m²
Area (square metres)
Firma tal-Applikant
Applicant's signature
Timbru tal-Perit
Architect's Stamp
Stefan Scotto A. & C.E.
Drift Mħallas
Fee Paid
IL-31 TA' MARZU
MERCER
E' ELUL
TRIQ ANIĊI
Scale 1:1000 Skala
0 m 20 m 40 m 60 m 80 m 100 m
NOT TO SCALE
INDICATION OF LOCATION FOR INFORMATION PURPOSES ONLY

Nru. 340

AKKWIST TA' ART

DIN id-dikjarazzjoni li ġejja, magħmula mill-President ta' Malta bis-saħħa ta' l-artikolu 3 ta' l-Ordinanza dwar l-Akkwist ta' l-Artijiet għal Skopijiet Pubbliċi (Kapitolu 88) hija ppubblikata skond u għall-finijiet ta' l-artikolu 9(1) ta' dik l-Ordinanza.

L-1 ta' April, 2004

(File No. L251/96/5-6-7 Plot E)

DIKJARAZZJONI MILL-PRESIDENT TA' MALTA

Illi b'dikjarazzjoni tal-President ta' Malta ta' l-20 ta' Ġunju, 1997, l-art hawn taħt imsemmija kienet dikjarata meħtieġa mill-awtorità kompetenti għal skop pubbliku skond id-dispożizzjonijiet ta' l-Ordinanza dwar l-Akkwist ta' Artijiet għal Skopijiet Pubbliċi (Kapitolu 88) u illi l-akkwist tagħha kellu jkun b'xiri assolut.

Deskrizzjoni ta' l-Art

L-art li ġejja f'Taċ-Ċawla, Victoria, Għawdex:–

1. Biċċa art tal-kejl ta' madwar 265 metru kwadru, li tmiss mil-Lbiċ ma' proprjetà ta' J. Cassar, mill-Grigal ma' proprjetà ta' M. Vassallo u mix-Xlokk ma' triq pubblika jew irjieħ verjuri.

L-art hawn fuq imsemmija tidher murija bil-kulur aħmar u mmarkata bl-ittra 'E' fuq il-pjanta L.D. Nru. 131/96/1, li wieħed jista' jara fuq talba fid-Dipartiment ta' l-Artijiet, Auberge de Baviere, Valletta.

Illi d-Dikjarazzjoni tal-President ta' Malta odjerna qiegħda tiġi ppubblikata għall-fini ta' l-Att XI ta' l-2002.

Il-kumpens offrut hu ta' erbgħa u ħamsin elf Lira Maltija (Lm54,000) skond l-istima tal-Perit Joseph Mizzi, A&C.E., li hawn ma' din id-dikjarazzjoni.

No. 340

ACQUISITION OF LAND

THE following declaration, made by the President of Malta under section 3 of the Land Acquisition (Public Purposes) Ordinance (Chapter 88), is published in terms and for the purposes of section 9(1) thereof.

1st April, 2004

DECLARATION BY THE PRESIDENT OF MALTA

Whereas by declaration of the President of Malta dated 20th June, 1997, the undermentioned land had been declared as required by the competent authority for a public purpose in accordance with the provisions of the Land Acquisition (Public Purposes) Ordinance (Chapter 88) and that the acquisition thereof should have been by absolute purchase.

Description of the Land

The following land at Taċ-Ċawla, Victoria, Gozo:–

1. A plot of land of the area of about 265 square metres, bounded on the South West by property of J. Cassar, on the North East by property of M. Vassallo and on the South East by a public road or more precise boundaries.

The above mentioned land is shown with the colour red and marked with the letter 'E' on plan L.D. No. 131/96/1, which may be seen on demand at the Land Department, Auberge de Baviere, Valletta.

Whereas the present Declaration by the President of Malta is being issued in terms of Act XI of 2002.

The compensation offered is fifty four thousand Maltese Liri (Lm54,000) according to the valuation as made by architect Joseph Mizzi, A&C.E., published with this declaration.

Ma' din id-dikjarazzjoni qed tiġi ppubblikata *site plan* li turi l-imsemmija immobbli.

(Iff) GEORGE HYZLER
A/President
18/03/2004

Din is-*site plan* qed tiġi ppubblikata f'paġna 2234.

Stima tal-Perit (oriġinali bil-Malti)

Akkwist ta' art fil-Victoria, Għawdex

Fuq struzzjonijiet tal-Kummissarju ta' l-Artijiet, skond l-Ordinanza dwar l-Akkwist ta' Artijiet għal Skopijiet Pubbliċi, qiegħed niffissa l-valur liberu u frank tal-proprjetà hawn taħt deskritta fil-Victoria, Għawdex, li hija meħtieġa mill-Gvern għal skop pubbliku, u dan wara li ħadt in konsiderazzjoni l-lokalità, kif ukoll ħwejjeġ oħra li jista' jkollhom x'jaqsmu mal-valur ta' l-istess proprjetà:

Biċċa art tal-kejl ta' madwar 265 metru kwadru, li tmiss mil-Lbiċ ma' proprjetà ta' J. Cassar, mill-Grigal ma' proprjetà ta' M. Vassallo u mix-Xlokk ma' triq pubblika, liema art hija meqjusa bħala art fabbrikabbli fit-termini ta' l-Ordinanza dwar l-Akkwist ta' Artijiet u hija murija bil-kulur aħmar u mmarkata bl-ittra 'E' fuq il-pjanta L.D. 131/96/1, u hija stmata għall-valur ta' erbgħa u ħamsin elf Lira Maltija (Lm54,000).

Iffirmat Joseph Mizzi, A.&C.E.

N.B. Dan ir-rapport ta' stima u l-pjanta meħmuża miegħu qed jibdel ir-rapport ta' stima datat 25 ta' Jannar, 2001 għal dak li għandu x'jaqsam mal-proprjetà msemmija.

Il-25 ta' Frar, 2004

A site plan showing the mentioned immovable property is being published with this declaration.

(Sgd) GEORGE HYZLER
A/President
18/03/2004

This site plan is being published on page 2234.

Architect's Valuation (original in Maltese)

Acquisition of land at Victoria, Gozo


I have been instructed by the Commissioner of Land to assess under the Land Acquisition (Public Purposes) Ordinance, the freehold value of the hereunder described property at Victoria, Gozo, required by Government for a public purpose. After taking into consideration the locality as well as other factors which could have a bearing on the value of the property described, I assess the freehold value as follows:

A plot of land of the area of about 265 square metres, bounded on the South West by property of J. Cassar, on the North East by property of M. Vassallo and on the South East by a public road, which land is considered as a building site in terms of the Land Acquisition Ordinance and is shown with the colour red and marked with the letter 'E' on plan L.D. 131/96/1, is assessed for the price of fifty four thousand Maltese Liri (Lm54,000).

Signed Joseph Mizzi, A.&C.E.

N.B. This valuation report and the plan attached is substituting the valuation report dated 25th January, 2001 for that concerning the mentioned property.

25th February, 2004

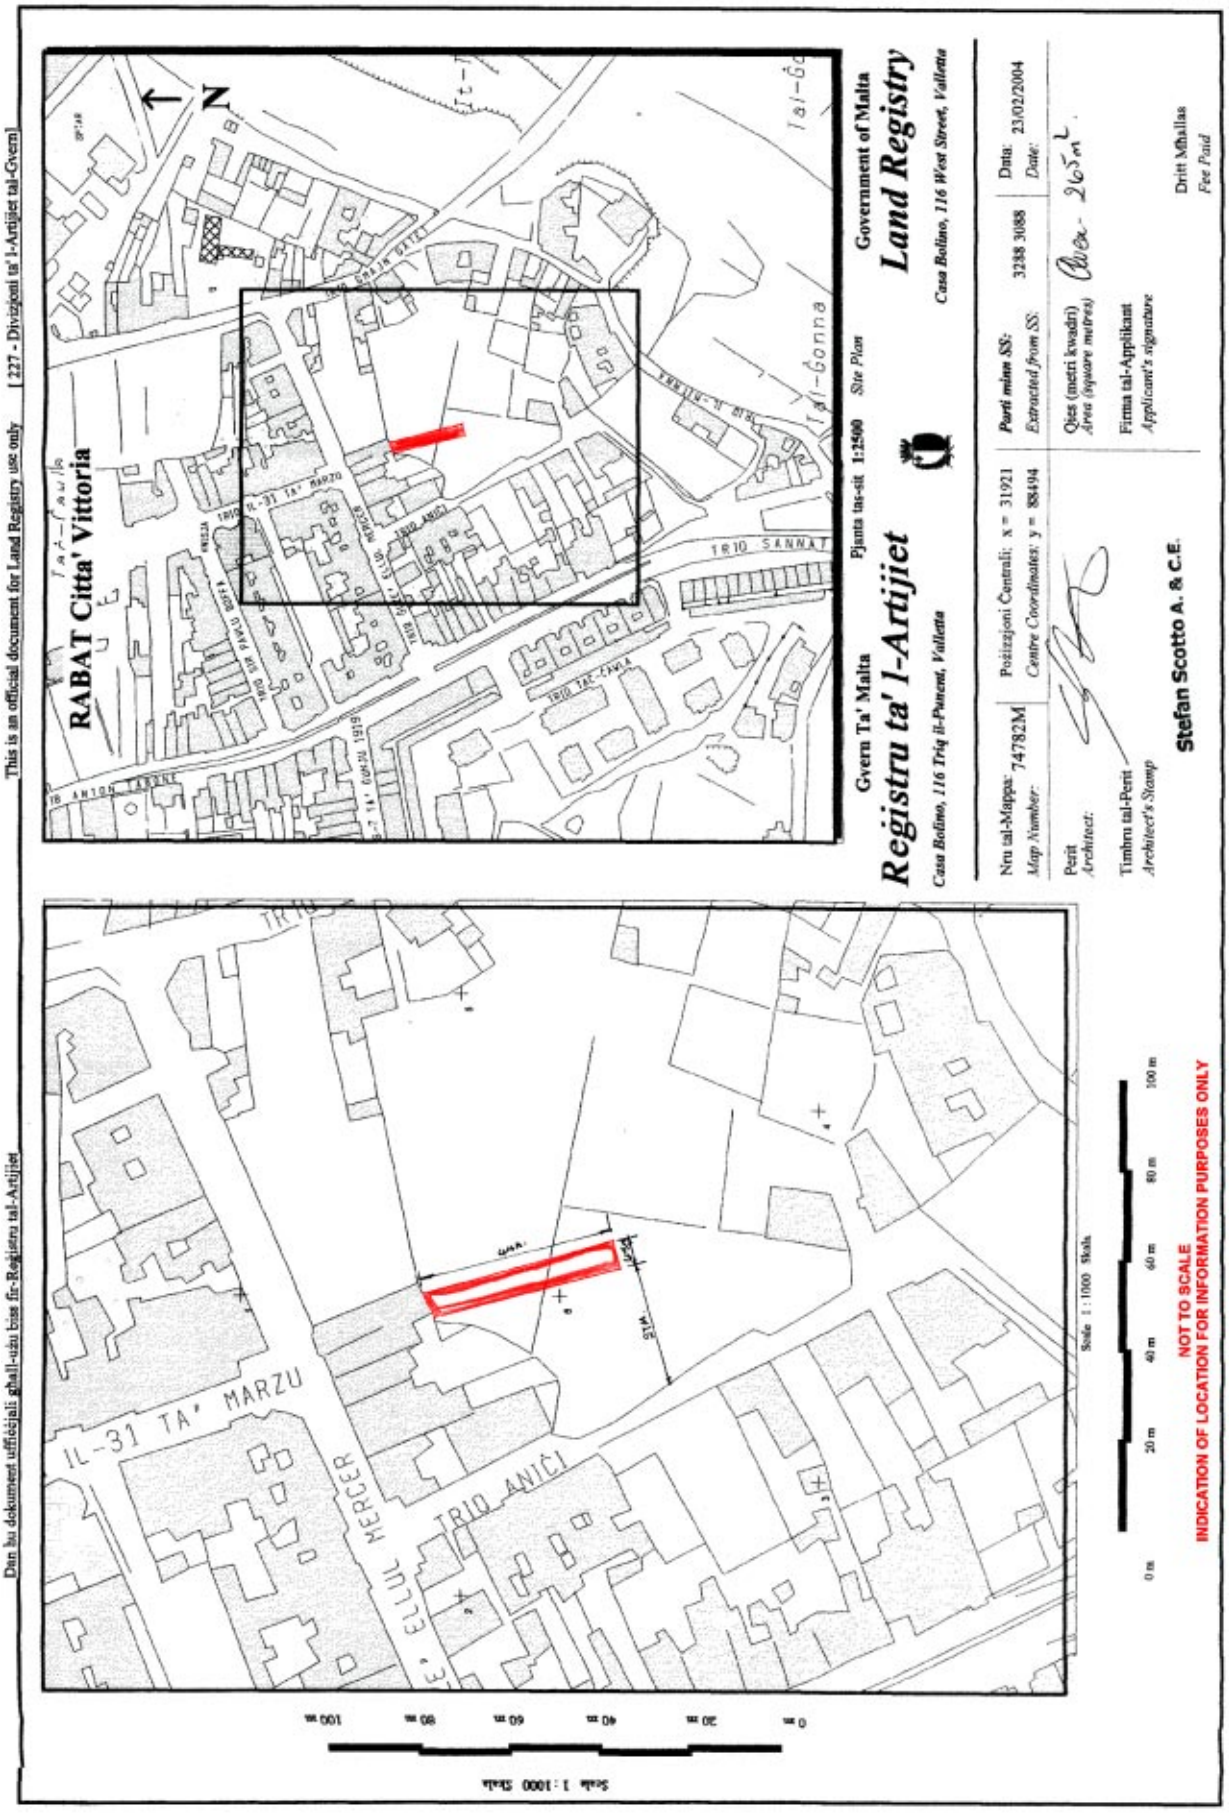
This is an official document for Land Registry use only [227 - Divizjoni ta' l-Artijiet tal-Gvern]
Dan hu dokument uffiċjali għall-użu biss fir-Reġistru tal-Artijiet
Gvern Ta' Malta
Pjanta tas-sit 1:2500 Site Plan
Government of Malta
Registru ta' l-Artijiet
Land Registry
Casa Bolino, 116 Triq il-Punent, Valletta
Casa Bolino, 116 West Street, Valletta
RABAT Citta' Vittoria
IR-RABAT
IL-31 TA' MARZU
TRIQ ANICI
TRIQ SANNAT
Nru tal-Mappa: 747821M
Map Number:
Pożizzjoni Centrali: x = 31921
Centre Coordinates: y = 88494
Parti minn SS:
Extracted from SS:
3288 3088
Data: 23/02/2004
Date:
Qies (metri kwadri)
Area (square metres)
Perit
Architect:
Timbru tal-Perit
Architect's Stamp
Firma tal-Applikant
Applicant's signature
Stefan Scotto A. & C.E.
Drittijiet Imħallas
Fee Paid
Scale 1:1000 Skala
0 m 20 m 40 m 60 m 80 m 100 m
NOT TO SCALE
INDICATION OF LOCATION FOR INFORMATION PURPOSES ONLY

Nru. 341

AKKWIST TA' ART

DIN id-dikjarazzjoni li ġejja, magħmula mill-President ta' Malta bis-saħħa ta' l-artikolu 3 ta' l-Ordinanza dwar l-Akkwist ta' l-Artijiet għal Skopijiet Pubbliċi (Kapitolu 88) hija ppubblikata skond u għall-finijiet ta' l-artikolu 9(1) ta' dik l-Ordinanza.

L-1 ta' April, 2004

(File No. L251/96/5-6-7 Plot F)

DIKJARAZZJONI MILL-PRESIDENT TA' MALTA

Illi b'dikjarazzjoni tal-President ta' Malta ta' l-20 ta' Ġunju, 1997, l-art hawn taħt imsemmija kienet dikjarata meħtieġa mill-awtorità kompetenti għal skop pubbliku skond id-dispożizzjonijiet ta' l-Ordinanza dwar l-Akkwist ta' Artijiet għal Skopijiet Pubbliċi (Kapitolu 88) u illi l-akkwist tagħha kellu jkun b'xiri assolut.

Deskrizzjoni ta' l-Art

L-art li ġejja f'Taċ-Ċawla, Victoria, Għawdex:–

1. Biċċa art tal-kejl ta' madwar 262 metru kwadru, li tmiss mil-Lbiċ ma' proprjetà ta' J. Cassar, mill-Grigal ma' proprjetà ta' M. Vassallo u mix-Xlokk ma' triq pubblika jew irjieħ verjuri.

L-art hawn fuq imsemmija tidher murija bil-kulur aħmar u mmarkata bl-ittra 'F' fuq il-pjanta L.D. Nru. 131/96/1, li wieħed jista' jara fuq talba fid-Dipartiment ta' l-Artijiet, Auberge de Baviere, Valletta.

Illi d-Dikjarazzjoni tal-President ta' Malta odjerna qiegħda tiġi ppubblikata għall-fini ta' l-Att XI ta' l-2002.

Il-kumpens offrut hu ta' tlieta u ħamsin elf, tliet mija u ħamsin Lira Maltija (Lm53,350) skond l-istima tal-Perit Joseph Mizzi, A&C.E., li hawn ma' din id-dikjarazzjoni.

No. 341

ACQUISITION OF LAND

THE following declaration, made by the President of Malta under section 3 of the Land Acquisition (Public Purposes) Ordinance (Chapter 88), is published in terms and for the purposes of section 9(1) thereof.

1st April, 2004

DECLARATION BY THE PRESIDENT OF MALTA

Whereas by declaration of the President of Malta dated 20th June, 1997, the undermentioned land had been declared as required by the competent authority for a public purpose in accordance with the provisions of the Land Acquisition (Public Purposes) Ordinance (Chapter 88) and that the acquisition thereof should have been by absolute purchase.

Description of the Land

The following land at Taċ-Ċawla, Victoria, Gozo:–

1. A plot of land of the area of about 262 square metres, bounded on the South West by property of J. Cassar, on the North East by property of M. Vassallo and on the South East by a public road or more precise boundaries.

The above mentioned land is shown with the colour red and marked with the letter 'F' on plan L.D. No. 131/96/1, which may be seen on demand at the Land Department, Auberge de Baviere, Valletta.

Whereas the present Declaration by the President of Malta is being issued in terms of Act XI of 2002.

The compensation offered is fifty three thousand, three hundred and fifty Maltese Liri (Lm53,350) according to the valuation as made by architect Joseph Mizzi, A&C.E., published with this declaration.

Ma' din id-dikjarazzjoni qed tiġi ppubblikata *site plan* li turi l-imsemmija immobbli.

(Iff) GEORGE HYZLER
A/President
18/03/2004

Din is-*site plan* qed tiġi ppubblikata f'paġna 2237.

Stima tal-Perit (oriġinali bil-Malti)

Akkwist ta' art fil-Victoria, Għawdex

Fuq struzzjonijiet tal-Kummissarju ta' l-Artijiet, skond l-Ordinanza dwar l-Akkwist ta' Artijiet għal Skopijiet Pubbliċi, qiegħed niffissa l-valur liberu u frank tal-proprjetà hawn taħt deskritta fil-Victoria, Għawdex, li hija meħtieġa mill-Gvern għal skop pubbliku, u dan wara li ħadt in konsiderazzjoni l-lokalità, kif ukoll ħwejjeġ oħra li jista' jkollhom x'jaqsmu mal-valur ta' l-istess proprjetà:

Biċċa art tal-kejl ta' madwar 262 metru kwadru, li tmiss mil-Lbiċ ma' proprjetà ta' J. Cassar, mill-Grigal ma' proprjetà ta' M. Vassallo u mix-Xlokk ma' triq pubblika, liema art hija meqjusa bħala art fabbrikabbli fit-termini ta' l-Ordinanza dwar l-Akkwist ta' Artijiet u hija murija bil-kulur aħmar u mmarkata bl-ittra 'F' fuq il-pjanta L.D. 131/96/1, u hija stmata għall-valur ta' tlieta u ħamsin elf, tliet mija u ħamsin Lira Maltija (Lm53,350).

Iffirmat Joseph Mizzi, A.&C.E.

N.B. Dan ir-rapport ta' stima u l-pjanta meħmuża miegħu qed jibdel ir-rapport ta' stima datat 25 ta' Jannar, 2001 għal dak li għandu x'jaqsam mal-proprjetà msemmija.

Il-25 ta' Frar, 2004

A site plan showing the mentioned immovable property is being published with this declaration.

(Sgd) GEORGE HYZLER
A/President
18/03/2004

This site plan is being published on page 2237.

Architect's Valuation (original in Maltese)

Acquisition of land at Victoria, Gozo

I have been instructed by the Commissioner of Land to assess under the Land Acquisition (Public Purposes) Ordinance, the freehold value of the hereunder described property at Victoria, Gozo, required by Government for a public purpose. After taking into consideration the locality as well as other factors which could have a bearing on the value of the property described, I assess the freehold value as follows:

A plot of land of the area of about 262 square metres, bounded on the South West by property of J. Cassar, on the North East by property of M. Vassallo and on the South East by a public road, which land is considered as a building site in terms of the Land Acquisition Ordinance and is shown with the colour red and marked with the letter 'F' on plan L.D. 131/96/1, is assessed for the price of fifty three thousand, three hundred and fifty Maltese Liri (Lm53,350).

Signed Joseph Mizzi, A.&C.E.

N.B. This valuation report and the plan attached is substituting the valuation report dated 25th January, 2001 for that concerning the mentioned property.

25th February, 2004

This is an official document for Land Registry use only [227 - Divizjoni ta' l-Artijiet tal-Gvern]
Dan hu dokument uffiċjali għall-użu biss fir-Reġistru tal-Artijiet
Gvern Ta' Malta
Registru ta' l-Artijiet
Casa Bolino, 116 Triq il-Punent, Valletta
Pjanta tas-sit 1:2500 Site Plan
Government of Malta
Land Registry
Casa Bolino, 116 West Street, Valletta
Nru tal-Mappa: 74781M
Map Number:
Pożizzjoni Ċentrali: x = 31921
Centre Coordinates: y = 88494
Parti minn SS: 3288 3088
Extracted from SS:
Data: 23/02/2004
Date:
Perit
Architect:
Qies (metri kwadri)
Area (square metres)
Firma tal-Applikant
Applicant's signature
Timbra tal-Perit
Architect's Stamp
Stefan Scotto A. & C.E.
Drittijiet Mhallsa
Fee Paid
RABAT Citta' Vittoria
TRIQ SANNAT
IL-31 TA' MARZU
TRIQ ANIĊI
E' ELLUL MERCER
Scale 1:1000 Skala
0 m 20 m 40 m 60 m 80 m 100 m
NOT TO SCALE
INDICATION OF LOCATION FOR INFORMATION PURPOSES ONLY

Nru. 342

AKKWIST TA' ART

DIN id-dikjarazzjoni li ġejja, magħmula mill-President ta' Malta bis-saħħa ta' l-artikolu 3 ta' l-Ordinanza dwar l-Akkwist ta' l-Artijiet għal Skopijiet Pubbliċi (Kapitolu 88) hija ppubblikata skond u għall-finijiet ta' l-artikolu 9(1) ta' dik l-Ordinanza.

L-1 ta' April, 2004
(File No. L251/96/1 Plot A&B)

DIKJARAZZJONI MILL-PRESIDENT TA' MALTA

Illi b'dikjarazzjoni tal-President ta' Malta ta' l-20 ta' Ġunju, 1997, l-art hawn taħt imsemmija kienet dikjarata meħtieġa mill-awtorità kompetenti għal skop pubbliku skond id-dispożizzjonijiet ta' l-Ordinanza dwar l-Akkwist ta' Artijiet għal Skopijiet Pubbliċi (Kapitolu 88) u illi l-akkwist tagħha kellu jkun b'xiri assolut.

Deskrizzjoni ta' l-Art

L-artijiet li ġejjin f'Taċ-Ċawla, Victoria, Għawdex:–

1. Biċċa art tal-kejl ta' madwar 107 metri kwadri, li tmiss mill-Grigal ma' proprjetà ta' G. Gauci u mill-Majjistral u mix-Xlokk ma' Triq Anici jew irjieħ verjuri.

2. Biċċa art tal-kejl ta' madwar 208 metri kwadri, li tmiss mil-Lbiċ ma' Triq Anici, mill-Grigal ma' proprjetà ta' G. Zammit u mix-Xlokk ma' triq pubblika jew irjieħ verjuri.

L-artijiet hawn fuq imsemmija jidhru murija bil-kulur aħmar u mmarkati bl-ittri 'A' u 'B' rispettivament fuq il-pjanta L.D. Nru. 131/96/1, li wieħed jista' jara fuq talba fid-Dipartiment ta' l-Artijiet, Auberge de Baviere, Valletta.

Illi d-Dikjarazzjoni tal-President ta' Malta odjerna qiegħda tiġi ppubblikata għall-fini ta' l-Att XI ta' l-2002.

Il-kumpens offrut għall-*Plot* 'A' hu ta' erbat elef, seba' mija u ħamsa u erbgħin Lira Maltija (Lm4,745) u l-kumpens offrut għall-*Plot* 'B' hu ta' tmienja u għoxrin elf Lira Maltija (Lm28,000) skond l-Avviż ta' Ftehim ta' l-4 ta' Mejju 2000 skond l-istima tal-Perit Joseph Mizzi, A&C.E., li hawn ma' din id-dikjarazzjoni.

No. 342

ACQUISITION OF LAND

THE following declaration, made by the President of Malta under section 3 of the Land Acquisition (Public Purposes) Ordinance (Chapter 88), is published in terms and for the purposes of section 9(1) thereof.

1st April, 2004

DECLARATION BY THE PRESIDENT OF MALTA

Whereas by declaration of the President of Malta dated 20th June, 1997, the undermentioned land had been declared as required by the competent authority for a public purpose in accordance with the provisions of the Land Acquisition (Public Purposes) Ordinance (Chapter 88) and that the acquisition thereof should have been by absolute purchase.

Description of the Land

The following lands at Taċ-Ċawla, Victoria, Gozo:–

1. A plot of land of the area of about 107 square metres, bounded on the North East by property of G. Gauci and on the North West and South East by Triq Anici or more precise boundaries.

2. A plot of land of the area of about 208 square metres, bounded on the South West by Triq Anici , on the North East by property of G. Zammit and on the South East by a public road or more precise boundaries.

The above mentioned lands are shown with the colour red and marked with the letters 'A' and 'B' on plan L.D. No. 131/96/1, which may be seen on demand at the Land Department, Auberge de Baviere, Valletta.

Whereas the present Declaration by the President of Malta is being issued in terms of Act XI of 2002.

The compensation offered for *Plot* 'A' is of four thousand, seven hundred and forty Maltese Liri (Lm4,745) and the compensation offered for *Plot* 'B' is of twenty eight thousand Maltese Liri (Lm28,000) according to the Notice of Agreement of the 4th May 2000 according to the valuation as made by architect Joseph Mizzi, A&C.E., published with this declaration.

Ma' din id-dikjarazzjoni qed tiġi ppubblikata *site plan* li turi l-imsemmija immobbli.

(Iff) GEORGE HYZLER
A/President
18/03/2004

Din is-*site plan* qed tiġi ppubblikata f'paġna 2240.

Stima tal-Perit (oriġinali bil-Malti)

Art f'Taċ-Ċawla, Victoria, Għawdex

Fuq struzzjonijiet tal-Kummissarju ta' l-Artijiet, skond l-Ordinanza dwar l-Akkwist ta' Artijiet għal Skopijiet Pubbliċi, qiegħed niffissa l-valur liberu u frank tal-proprjetà hawn taħt deskritta f'Taċ-Ċawla, Victoria, Għawdex, li hija meħtieġa mill-Gvern għal skop pubbliku, u dan wara li ħadt in konsiderazzjoni l-lokalità, kif ukoll ħwejjeġ oħra li jista' jkollhom x'jaqsmu mal-valur ta' l-istess proprjetà:

Plot A. Biċċa art tal-kejl ta' circa 107 metri kwadri, li tmiss mill-Grigal ma' proprjetà ta' G. Gauci u mill-Majjistral u mix-Xlokk ma' Triq Anici, liema art hija meqjusa bħala art fabbrikabbli fit-termini ta' l-Ordinanza dwar l-Akkwist ta' Artijiet u hija murija bl-aħmar u mmarkata bl-ittra 'A' fuq il-pjanta L.D. 131/96/1, u hija stmata għall-valur ta' erbat elef, seba' mija u ħamsa u erbgħin Lira Maltija (Lm4,745).

.....Omissis.....

Plot B. Biċċa art tal-kejl ta' circa 208 metru kwadru, li tmiss mil-Lbiċ ma' Triq Anici, mill-Grigal ma' proprjetà ta' G. Zammit u mix-Xlokk ma' triq pubblika, liema art hija meqjusa bħala art fabbrikabbli fit-termini ta' l-Ordinanza dwar l-Akkwist ta' Artijiet u hija murija bl-aħmar u mmarkata bl-ittra 'B' fuq il-pjanta L.D. 131/96/1,u hija stmata għall-valur ta' tmienja u għoxrin elf Lira Maltija (Lm28,000).

.....Omissis.....

Estratt ta' l-Oriġinal

Iffirmat Joseph Mizzi, A.&C.E.

N.B. Dan ir-rapport ta' stima qiegħed jibdel ir-rapport datat 22 ta' Mejju, 1997 f'dak li għandu x'jaqsam mal-proprjetà hawn fuq imsemmija.

Is-16 ta' Diċembru, 1999

A site plan showing the mentioned immovable property is being published with this declaration.

(Sgd) GEORGE HYZLER
A/President
18/03/2004

This site plan is being published on page 2240.

Architect's Valuation (original in Maltese)

Acquisition of land at Victoria, Gozo

I have been instructed by the Commissioner of Land to assess under the Land Acquisition (Public Purposes) Ordinance, the freehold value of the hereunder described property at Taċ-Ċawla, Victoria, Gozo, required by Government for a public purpose. After taking into consideration the locality as well as other factors which could have a bearing on the value of the property described, I assess the freehold value as follows:

Plot A. A plot of land of the area of about 107 square metres, bounded on the North East by property of G. Gauci and on the North West and South East by Triq Anici , which land is considered as a building site in terms of the Land Acquisition Ordinance and is shown with the colour red and marked with the letter 'A' on plan L.D. 131/96/1, is assessed for the price of four thousand, seven hundred and forty Maltese Liri (Lm4,745).

.....Omissis.....

Plot B. A plot of land of the area of about 208 square metres, bounded on the South West by Triq Anici , on the North East by property of G. Zammit and on the South East by a public road, which land is considered as a building site in terms of the Land Acquisition Ordinance and is shown with the colour red and marked with the letter 'B' on plan L.D. 131/96/1, is assessed for the price of twenty eight thousand Maltese Liri (Lm28,000).


.....Omissis.....

Extract of the Original

Signed Joseph Mizzi, A.&C.E.

N.B. This valuation report is substituting the report dated 22nd May, 1997 for that concerning the above mentioned property.

16th December, 1999

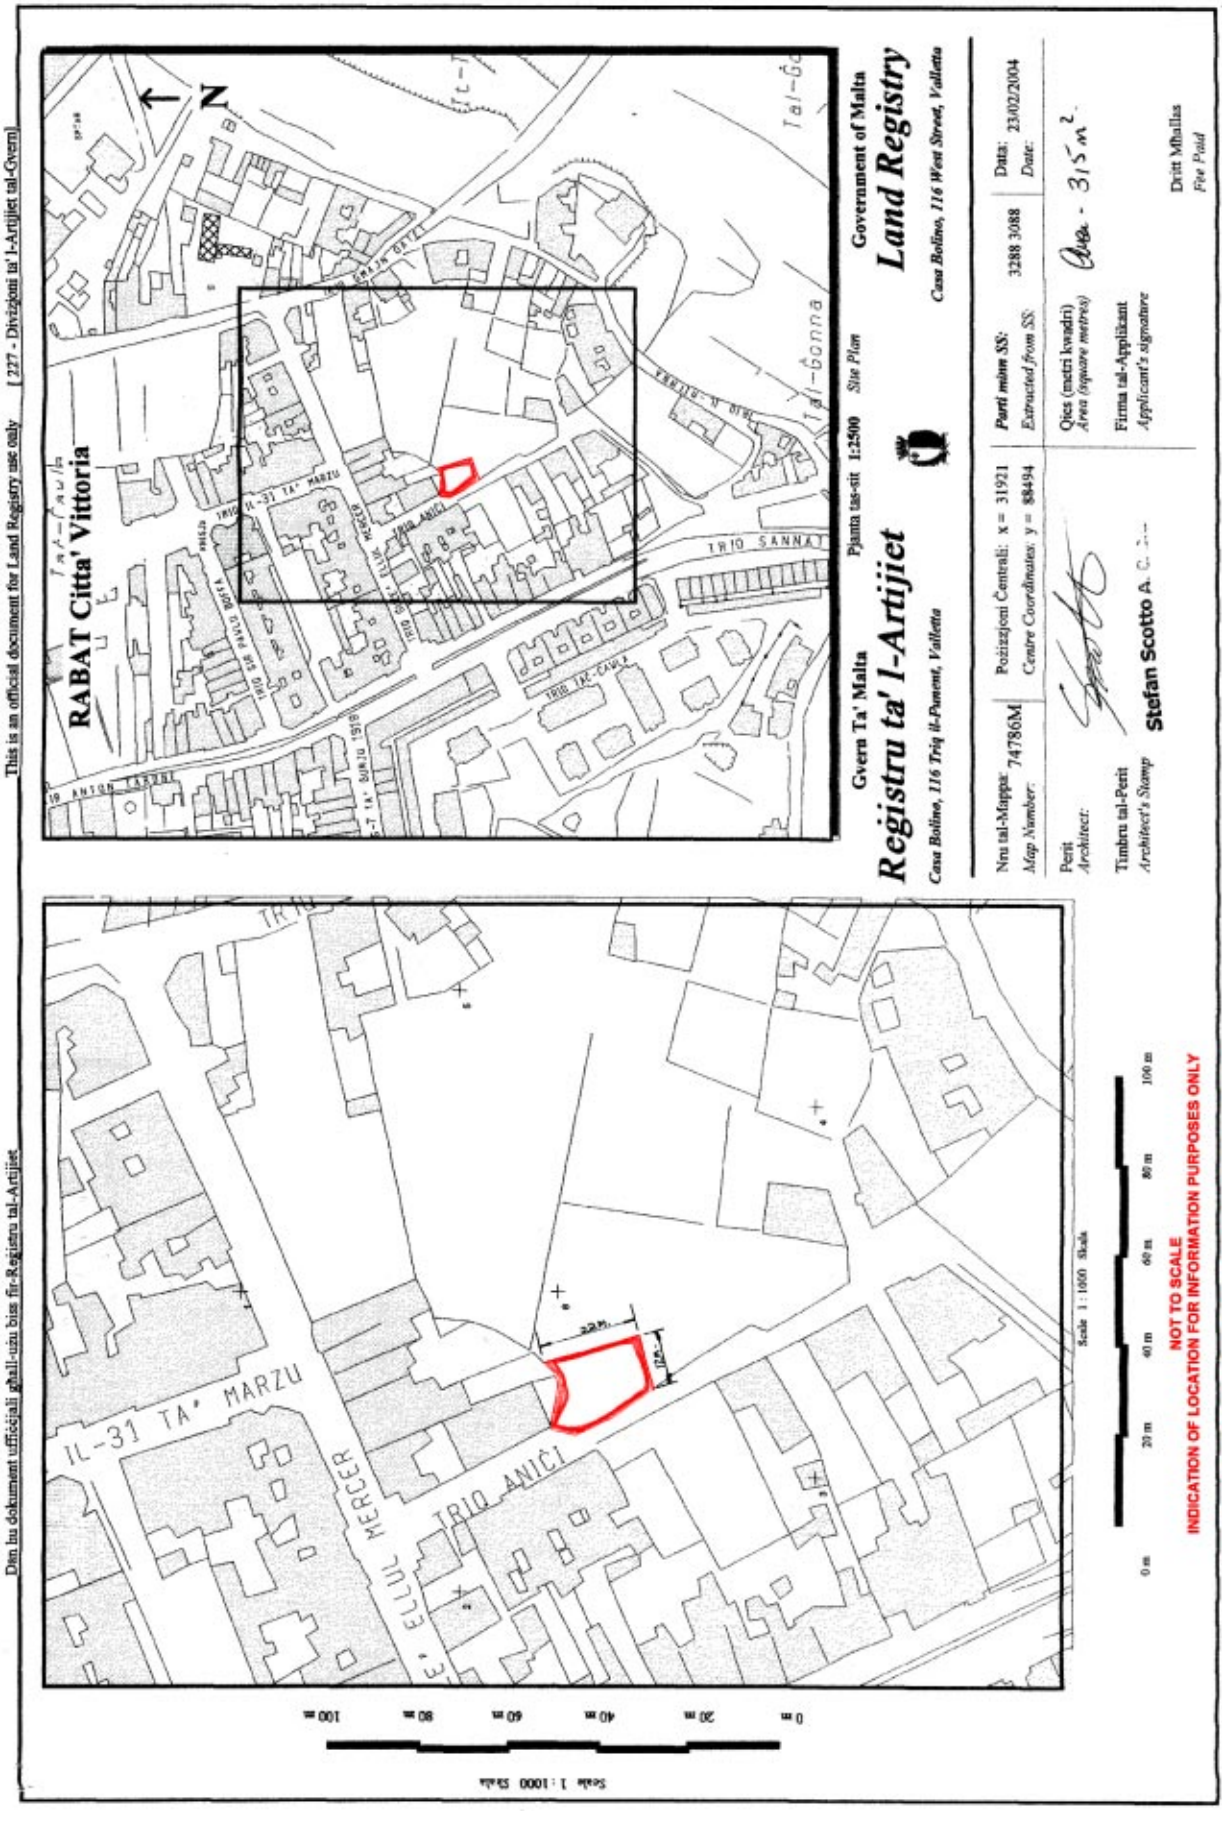
This is an official document for Land Registry use only [227 - Divizjoni ta' l-Artijiet tal-Gvern]
Dan hu dokument uffiċjali għall-użu biss fir-Reġistru tal-Artijiet
Gvern Ta' Malta
Registru ta' l-Artijiet
Casa Bolino, 116 Triq il-Punent, Valletta
Pjanta tas-sit 1:2500 Site Plan
Government of Malta
Land Registry
Casa Bolino, 116 West Street, Valletta
RABAT Citta' Vittoria
N
IL-31 TA' MARZU
TRIO ANIĊI
TRIO SANNAT
Nru tal-Mappa 747861M
Map Number:
Pożizzjoni Ċentrali: x = 31921
Centre Coordinates: y = 88494
Parti minn SS: 3288 3088
Extracted from SS:
Data: 23/02/2004
Date:
Qies (metri kwadri) 315 m²
Area (square metres)
Perit
Architect:
Firma tal-Applikant
Applicant's signature
Timbru tal-Perit
Architect's Stamp
Stefan Scotto A.
Dritt Mhallas
Fee Paid
Scale 1:1000 Skala
0 m 20 m 40 m 60 m 80 m 100 m
NOT TO SCALE
INDICATION OF LOCATION FOR INFORMATION PURPOSES ONLY

Nru. 343

AKKWIST TA' ART

DIN id-dikjarazzjoni li ġejja, magħmula mill-President ta' Malta bis-saħħa ta' l-artikolu 3 ta' l-Ordinanza dwar l-Akkwist ta' l-Artijiet għal Skopijiet Pubbliċi (Kapitolu 88) hija ppubblikata skond u għall-finijiet ta' l-artikolu 9(1) ta' dik l-Ordinanza.

L-1 ta' April, 2004
(File No. L251/96/4 Plot C)

DIKJARAZZJONI MILL-PRESIDENT TA' MALTA

Illi b'dikjarazzjoni tal-President ta' Malta ta' l-20 ta' Ġunju, 1997, l-art hawn taħt imsemmija kienet dikjarata meħtieġa mill-awtorità kompetenti għal skop pubbliku skond id-dispożizzjonijiet ta' l-Ordinanza dwar l-Akkwist ta' Artijiet għal Skopijiet Pubbliċi (Kapitolu 88) u illi l-akkwist tagħha kellu jkun b'xiri assolut.

Deskrizzjoni ta' l-Art

L-art li ġejja f'Taċ-Ċawla, Victoria, Għawdex:–

1. Biċċa art tal-kejl ta' madwar 260 metru kwadru, li tmiss mil-Lbiċ ma' proprjetà tas-Sur George Gauci, mill-Grigal ma' proprjetà ta' J. Cassar u mix-Xlokk ma' triq pubblika jew irjieħ verjuri.

L-art hawn fuq imsemmija tidher murija bil-kulur aħmar u mmarkata bl-ittra 'C' fuq il-pjanta L.D. Nru. 131/96/1, li wieħed jista' jara fuq talba fid-Dipartiment ta' l-Artijiet, Auberge de Baviere, Valletta.

Illi d-Dikjarazzjoni tal-President ta' Malta odjerna qiegħda tiġi ppubblikata għall-fini ta' l-Att XI ta' l-2002.

Il-kumpens offrut hu ta' tnejn u ħamsin elf u disa' mitt Lira Maltija (Lm52,900) skond l-istima tal-Perit Joseph Mizzi, A&C.E., li hawn ma' din id-dikjarazzjoni.

No. 343

ACQUISITION OF LAND

THE following declaration, made by the President of Malta under section 3 of the Land Acquisition (Public Purposes) Ordinance (Chapter 88), is published in terms and for the purposes of section 9(1) thereof.

1st April, 2004

DECLARATION BY THE PRESIDENT OF MALTA

Whereas by declaration of the President of Malta dated 20th June, 1997, the undermentioned land had been declared as required by the competent authority for a public purpose in accordance with the provisions of the Land Acquisition (Public Purposes) Ordinance (Chapter 88) and that the acquisition thereof should have been by absolute purchase.

Description of the Land

The following land at Taċ-Ċawla, Victoria, Gozo:–

1. A plot of land of the area of about 260 square metres, bounded on the South West by property of Mr George Gauci, on the North East by property of J. Cassar and on the South East by a public road or more precise boundaries.

The above mentioned land is shown with the colour red and marked with the letter 'C' on plan L.D. No. 131/96/1, which may be seen on demand at the Land Department, Auberge de Baviere, Valletta.

Whereas the present Declaration by the President of Malta is being issued in terms of Act XI of 2002.

The compensation offered is fifty two thousand and nine hundred Maltese Liri (Lm52,900) according to the valuation as made by architect Joseph Mizzi, A&C.E., published with this declaration.

Ma' din id-dikjarazzjoni qed tiġi ppubblikata *site plan* li turi l-imsemmija immobbli.

(Iff) GEORGE HYZLER
A/President
18/03/2004

Din is-*site plan* qed tiġi ppubblikata f'paġna 2243.

Stima tal-Perit (oriġinali bil-Malti)

Akkwist ta' art fil-Victoria, Għawdex

Fuq struzzjonijiet tal-Kummissarju ta' l-Artijiet, skond l-Ordinanza dwar l-Akkwist ta' Artijiet għal Skopijiet Pubbliċi, qiegħed niffissa l-valur liberu u frank tal-proprjetà hawn taħt deskritta fil-Victoria, Għawdex, li hija meħtieġa mill-Gvern għal skop pubbliku, u dan wara li ħadt in konsiderazzjoni l-lokalità, kif ukoll ħwejjeġ oħra li jista' jkollhom x'jaqsmu mal-valur ta' l-istess proprjetà:

Biċċa art tal-kejl ta' ċirka 260 metru kwadru, li tmiss mil-Lbiċ ma' proprjetà tas-Sur George Gauci, mill-Grigal ma' proprjetà ta' J. Cassar u mix-Xlokk ma' triq pubblika, liema art hija meqjusa bħala art fabbrikabbli fit-termini ta' l-Ordinanza dwar l-Akkwist ta' Artijiet u hija murija bil-kulur aħmar u mmarkata bl-ittra 'C' fuq il-pjanta L.D. 131/96/1, u hija stmata għall-valur ta' tnejn u ħamsin elf u disa' mitt Lira Maltija (Lm52,900)

Iffirmat Joseph Mizzi, A.&C.E.

N.B. Dan ir-rapport ta' stima u l-pjanta meħmuża miegħu qed jibdel ir-rapport ta' stima datat 25 ta' Jannar, 2001 għal dak li għandu x'jaqsam mal-proprjetà msemmija.

Il-25 ta' Frar, 2004

A site plan showing the mentioned immovable property is being published with this declaration.

(Sgd) GEORGE HYZLER
A/President
18/03/2004

This site plan is being published on page 2243.

Architect's Valuation (original in Maltese)

Acquisition of land at Victoria, Gozo

I have been instructed by the Commissioner of Land to assess under the Land Acquisition (Public Purposes) Ordinance, the freehold value of the hereunder described property at Victoria, Gozo, required by Government for a public purpose. After taking into consideration the locality as well as other factors which could have a bearing on the value of the property described, I assess the freehold value as follows:

A plot of land of the area of about 260 square metres, bounded on the South West by property of Mr George Gauci, on the North East by property of J. Cassar and on the South East by a public road, which land is considered as a building site in terms of the Land Acquisition Ordinance and is shown with the colour red and marked with the letter 'C' on plan L.D. 131/96/1, is assessed for the price of fifty two thousand and nine hundred Maltese Liri (Lm52,900).


Signed Joseph Mizzi, A.&C.E.

N.B. This valuation report and the plan attached is substituting the valuation report dated 25th January, 2001 for that concerning the mentioned property.


25th February, 2004

Dan hu dokument uffiċjali għall-użu biss fir-Reġistru tal-Artijiet

This is an official document for Land Registry use only [227 - Diviżjoni ta' l-Artijiet tal-Gvern]

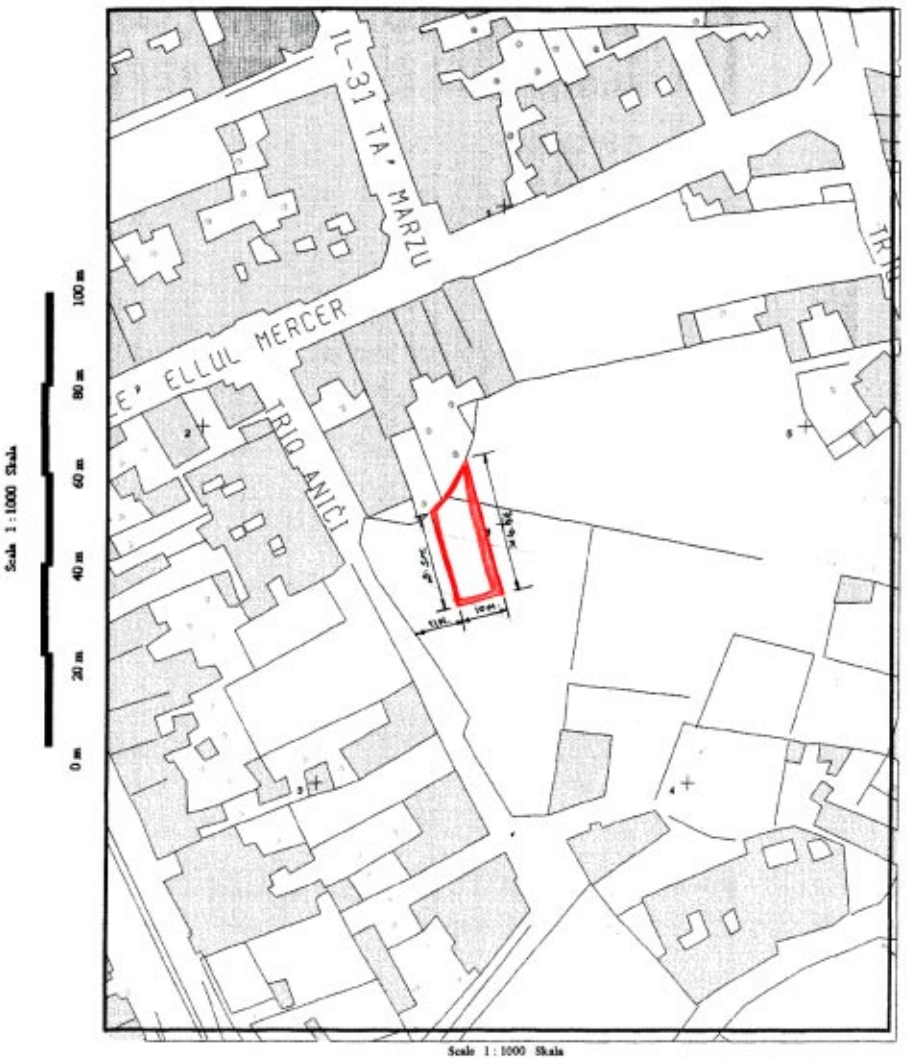

NOT TO SCALE
INDICATION OF LOCATION FOR INFORMATION PURPOSES ONLY

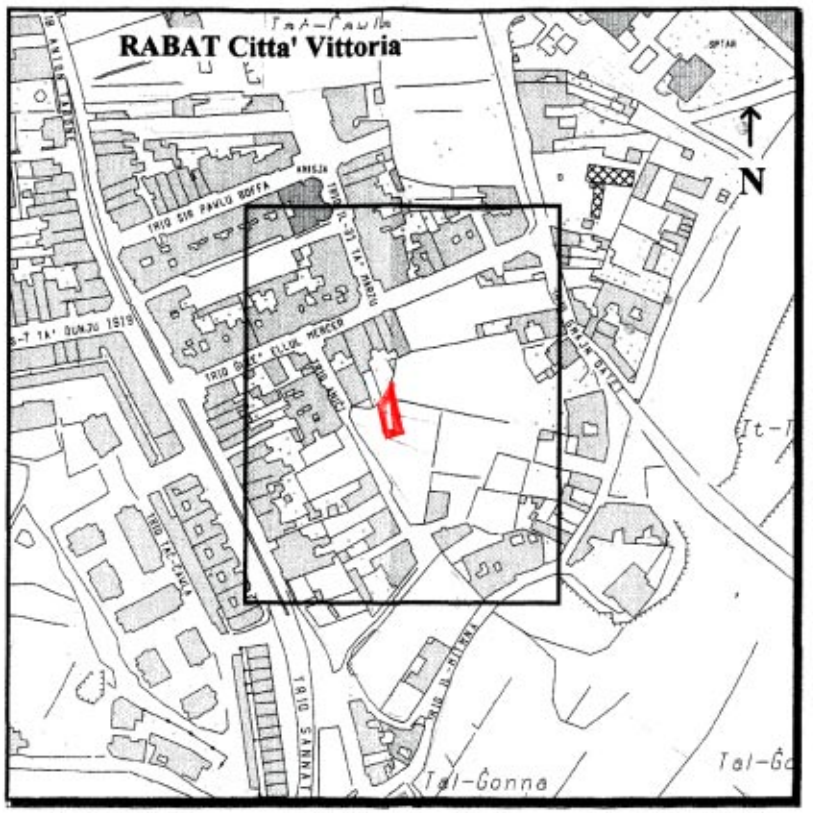

Gvern Ta' Malta — Pjanta tas-sit 1:2500 *Site Plan* — Government of Malta

Reġistru ta' l-Artijiet — **Land Registry**

Casa Bollino, 116 Triq il-Punent, Valletta — *Casa Bollino, 116 West Street, Valletta*

Nru tal-Mappa: *Map Number:* 74784M	Pożizzjoni Ċentrali: *Centre Coordinates:* x = 31921 y = 88494	*Parti minn SS: Extracted from SS:* 3288 3088	Data: *Date:* 23/02/2004

Perit *Architect:*

Timbru tal-Perit *Architect's Stamp*

Stefan Scotto A. & C.E.

Qies (metri kwadri) *Area (square metres)* Area - 260m²,

Firma tal-Applikant *Applicant's signature*

Dritt Mhallas *Fee Paid*

Nru. 344

AKKWIST TA' ART

DIN id-dikjarazzjoni li ġejja, magħmula mill-President ta' Malta bis-saħħa ta' l-artikolu 3 ta' l-Ordinanza dwar l-Akkwist ta' l-Artijiet għal Skopijiet Pubbliċi (Kapitolu 88) hija ppubblikata skond u għall-finijiet ta' l-artikolu 9(1) ta' dik l-Ordinanza.

L-1 ta' April, 2004
(File No. L251/96/8 Plot G)

DIKJARAZZJONI MILL-PRESIDENT TA' MALTA

Illi b'dikjarazzjoni tal-President ta' Malta ta' l-20 ta' Ġunju, 1997, l-art hawn taħt imsemmija kienet dikjarata meħtieġa mill-awtorità kompetenti għal skop pubbliku skond id-dispożizzjonijiet ta' l-Ordinanza dwar l-Akkwist ta' Artijiet għal Skopijiet Pubbliċi (Kapitolu 88) u illi l-akkwist tagħha kellu jkun b'xiri assolut.

Deskrizzjoni ta' l-Art

L-art li ġejja f'Taċ-Ċawla, Victoria, Għawdex:–

1. Biċċa art tal-kejl ta' madwar 260 metru kwadru, li tmiss mil-Lbiċ ma' proprjetà ta' M. Vassallo, mill-Grigal ma' proprjetà ta' D. Formosa u mix-Xlokk ma' triq pubblika jew irjieħ verjuri.

L-art hawn fuq imsemmija tidher murija bil-kulur aħmar u mmarkata bl-ittra 'G' fuq il-pjanta L.D. Nru. 131/96/1, li wieħed jista' jara fuq talba fid-Dipartiment ta' l-Artijiet, Auberge de Baviere, Valletta.

Illi d-Dikjarazzjoni tal-President ta' Malta odjerna qiegħda tiġi ppubblikata għall-fini ta' l-Att XI ta' l-2002.

Il-kumpens offrut hu ta' tnejn u ħamsin elf u disa' mitt lira Lira Maltija (Lm52,900) skond l-istima tal-Perit Joseph Mizzi, A&C.E., li hawn ma' din id-dikjarazzjoni.

No. 344

ACQUISITION OF LAND

THE following declaration, made by the President of Malta under section 3 of the Land Acquisition (Public Purposes) Ordinance (Chapter 88), is published in terms and for the purposes of section 9(1) thereof.

1st April, 2004

DECLARATION BY THE PRESIDENT OF MALTA

Whereas by declaration of the President of Malta dated 20th June, 1997, the undermentioned land had been declared as required by the competent authority for a public purpose in accordance with the provisions of the Land Acquisition (Public Purposes) Ordinance (Chapter 88) and that the acquisition thereof should have been by absolute purchase.

Description of the Land

The following land at Taċ-Ċawla, Victoria, Gozo:–

1. A plot of land of the area of about 260 square metres, bounded on the South West by property of M. Vassallo, on the North East by property of D. Formosa and on the South East by a public road or more precise boundaries.

The above mentioned land is shown with the colour red and marked with the letter 'G' on plan L.D. No. 131/96/1, which may be seen on demand at the Land Department, Auberge de Baviere, Valletta.

Whereas the present Declaration by the President of Malta is being issued in terms of Act XI of 2002.

The compensation offered is fifty two thousand and nine hundred Maltese Liri (Lm52,900) according to the valuation as made by architect Joseph Mizzi, A&C.E., published with this declaration.

Ma' din id-dikjarazzjoni qed tiġi ppubblikata *site plan* li turi l-imsemmija immobbli.

(Iff) GEORGE HYZLER
A/President
18/03/2004

Din is-*site plan* qed tiġi ppubblikata f'paġna 2246.

Stima tal-Perit (oriġinali bil-Malti)

Akkwist ta' art fil-Victoria, Għawdex

Fuq struzzjonijiet tal-Kummissarju ta' l-Artijiet, skond l-Ordinanza dwar l-Akkwist ta' Artijiet għal Skopijiet Pubbliċi, qiegħed niffissa l-valur liberu u frank tal-proprjetà hawn taħt deskritta fil-Victoria, Għawdex, li hija meħtieġa mill-Gvern għal skop pubbliku, u dan wara li ħadt in konsiderazzjoni l-lokalità, kif ukoll ħwejjeġ oħra li jista' jkollhom x'jaqsmu mal-valur ta' l-istess proprjetà:

Biċċa art tal-kejl ta' ċirka 260 metru kwadru, li tmiss mil-Lbiċ ma' proprjetà ta' M. Vassallo, mill-Grigal ma' proprjetà ta' D. Formosa u mix-Xlokk ma' triq pubblika, liema art hija meqjusa bħala art fabbrikabbli fit-termini ta' l-Ordinanza dwar l-Akkwist ta' Artijiet u hija murija bil-kulur aħmar u mmarkata bl-ittra 'G' fuq il-pjanta L.D. 131/96/1, u hija stmata għall-valur ta' tnejn u ħamsin elf u disa' mitt Lira Maltija (Lm52,900).

Iffirmat Joseph Mizzi, A&C.E.

N.B. Dan ir-rapport ta' stima u l-pjanta meħmuża miegħu qed jibdel ir-rapport ta' stima datat 25 ta' Jannar, 2001 għal dak li għandu x'jaqsam mal-proprjetà msemmija.

Il-25 ta' Frar, 2004

A site plan showing the mentioned immovable property is being published with this declaration.

(Sgd) GEORGE HYZLER
A/President
18/03/2004

This site plan is being published on page 2246.

Architect's Valuation (original in Maltese)

Acquisition of land at Victoria, Gozo


I have been instructed by the Commissioner of Land to assess under the Land Acquisition (Public Purposes) Ordinance, the freehold value of the hereunder described property at Victoria, Gozo, required by Government for a public purpose. After taking into consideration the locality as well as other factors which could have a bearing on the value of the property described, I assess the freehold value as follows:

A plot of land of the area of about 260 square metres, bounded on the South West by property of M. Vassallo, on the North East by property of D. Formosa and on the South East by a public road, which land is considered as a building site in terms of the Land Acquisition Ordinance and is shown with the colour red and marked with the letter 'G' on plan L.D. 131/96/1, is assessed for the price of fifty two thousand and nine hundred Maltese Liri (Lm52,900).

Signed Joseph Mizzi, A&C.E.

N.B. This valuation report and the plan attached is substituting the valuation report dated 25th January, 2001 for that concerning the mentioned property.

25th February, 2004

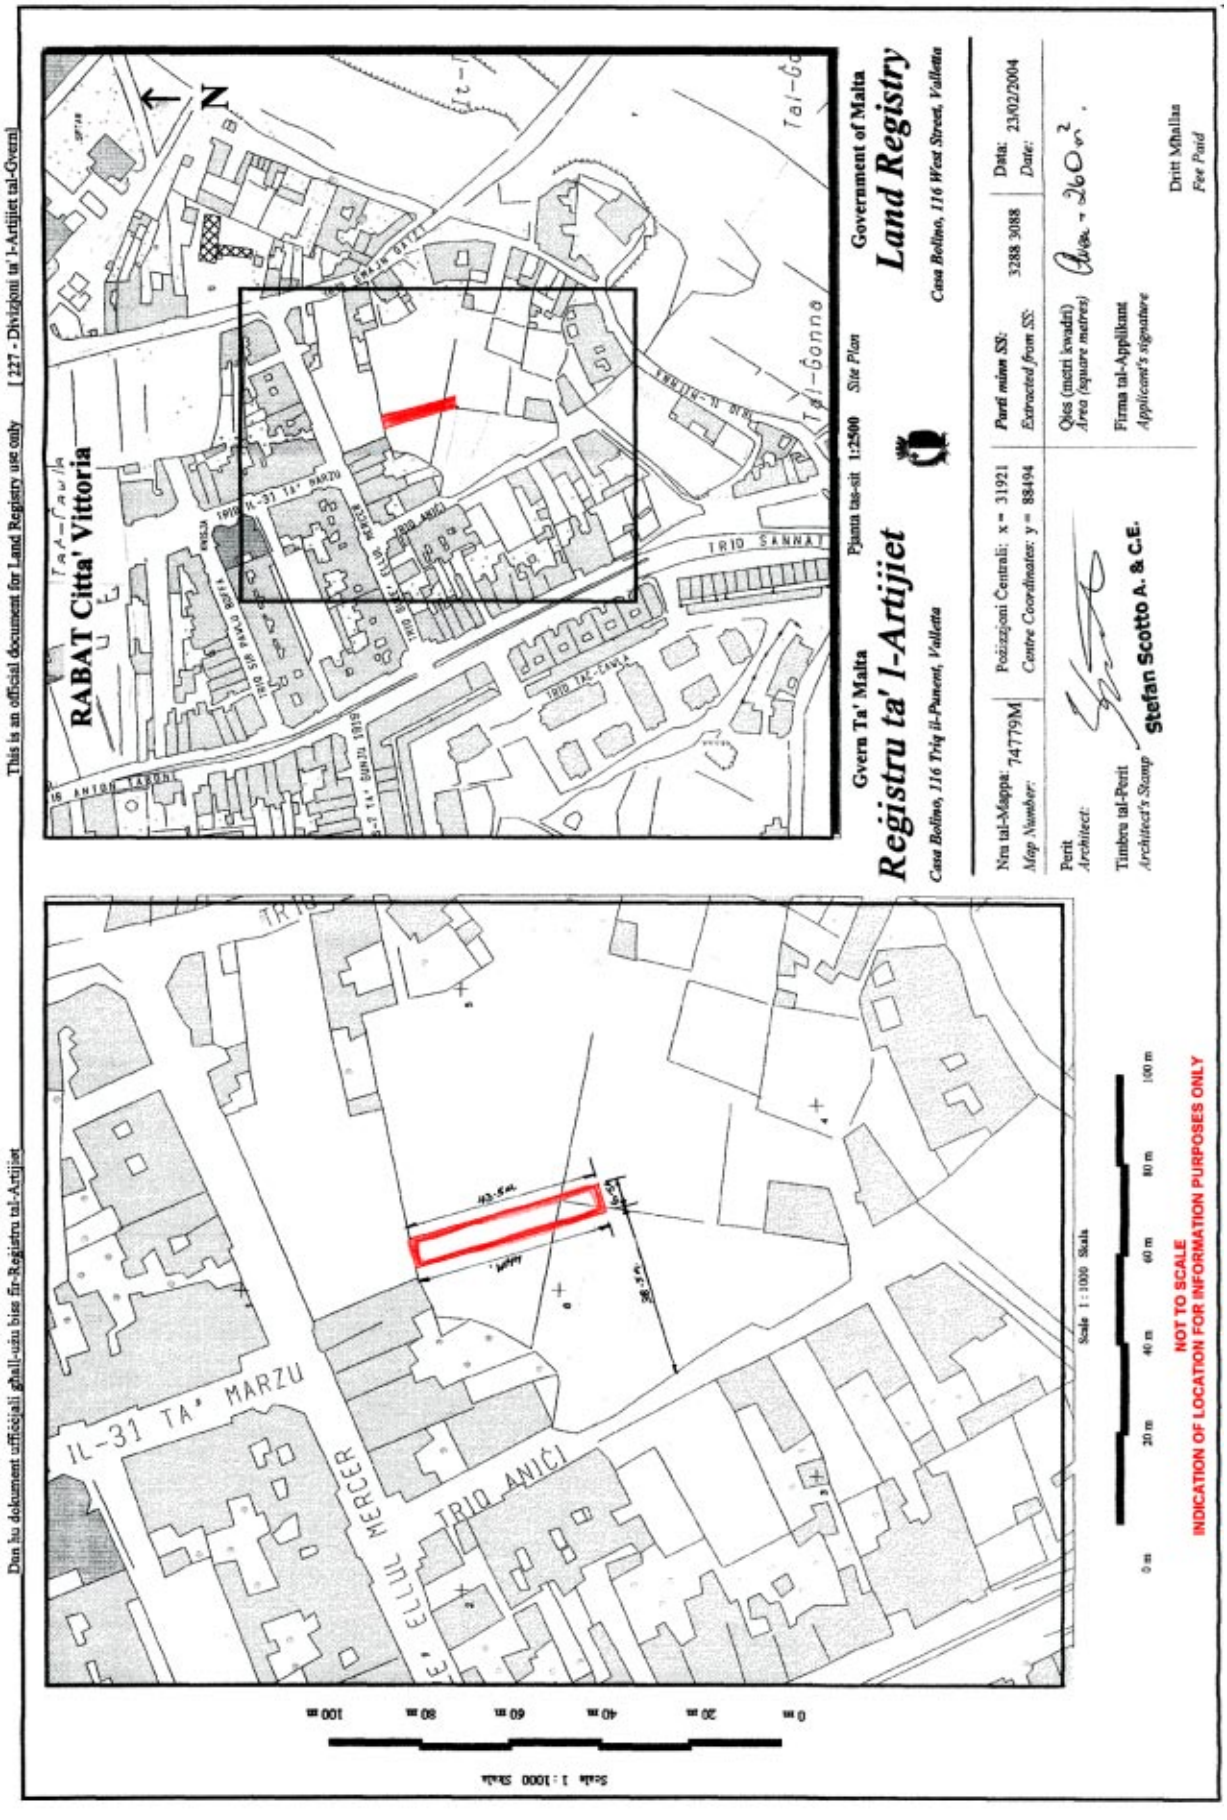
This is an official document for Land Registry use only [227 - Divizjoni ta' l-Artijiet tal-Gvern]
Dan hu dokument uffiċjali għall-użu biss fir-Reġistru tal-Artijiet
Government of Malta
Land Registry
Casa Bolino, 116 West Street, Valletta
Gvern Ta' Malta
Reġistru ta' l-Artijiet
Casa Bolino, 116 Triq il-Punent, Valletta
Pjanta tas-sit 1:2500 Site Plan
RABAT Citta' Vittoria
IL-31 TA' MARZU
TRIQ ANIĊI
IRID SANNAT
Nru tal-Mappa: Map Number: 74779M
Pożizzjoni Ċentrali: x = 31921 Centre Coordinates: y = 88494
Parti minn SS: Extracted from SS: 3288 3088
Data: Date: 23/02/2004
Qies (metri kwadri) Area (square metres) Area = 260 m²
Perit Architect:
Timbru tal-Perit Architect's Stamp
Stefan Scotto A. & C.E.
Firma tal-Applikant Applicant's signature
Dritt Mhallas Fee Paid
Scale 1:1000 Skala
0 m 20 m 40 m 60 m 80 m 100 m
NOT TO SCALE
INDICATION OF LOCATION FOR INFORMATION PURPOSES ONLY

Nru. 345

AKKWIST TA' ART

DIN id-dikjarazzjoni li ġejja, magħmula mill-President ta' Malta bis-saħħa ta' l-artikolu 3 ta' l-Ordinanza dwar l-Akkwist ta' l-Artijiet għal Skopijiet Pubbliċi (Kapitolu 88) hija ppubblikata skond u għall-finijiet ta' l-artikolu 9(1) ta' dik l-Ordinanza.

L-1 ta' April, 2004

(File No. L721/74/I)

DIKJARAZZJONI MILL-PRESIDENT TA' MALTA

Jien hawnhekk niddikjara illi l-art hawn taħt imsemmija hija meħtieġa mill-awtorità kompetenti għal skop pubbliku skond id-dispożizzjonijiet ta' l-Ordinanza dwar l-Akkwist ta' Artijiet għal Skopijiet Pubbliċi (Kapitolu 88) u illi l-akkwist tagħha għandu jkun b'xiri assolut.

Deskrizzjoni ta' l-Art

L-art li ġejja f'San Ġiljan:–

1. Biċċa art tal-kejl ta' madwar 132 metru kwadru, li tmiss mill-Majjistral u mill-Grigal ma' toroq pubbliċi u mix-Xlokk ma' proprjetà ta' Malta Government Investments Limited, jew irjieħ verjuri.

L-art hawn fuq imsemmija tidher murija bil-kulur aħmar fuq il-pjanta P.D. Nru. 278_2003, li wieħed jista' jara fuq talba fid-Dipartiment ta' l-Artijiet, Auberge de Baviere, Valletta.

Il-kumpens offrut hu ta' ħamsa u ħamsin elf Lira Maltija

No. 345

ACQUISITION OF LAND

THE following declaration, made by the President of Malta under section 3 of the Land Acquisition (Public Purposes) Ordinance (Chapter 88), is published in terms and for the purposes of section 9(1) thereof.

1st April, 2004

DECLARATION BY THE PRESIDENT OF MALTA

I hereby declare that the undermentioned land is required by the competent authority for a public purpose in accordance with the provisions of the Land Acquisition (Public Purposes) Ordinance (Chapter 88) and that the acquisition thereof should be by absolute purchase.

Description of the Land

The following land at San Ġiljan:–

1. A plot of land of the area of about 132 square metres, bounded on the North West and North East by public roads and on the South East by property of Malta Government Investments Limited, or more precise boundaries.

The above mentioned land is shown with the colour red on plan L.D. No. 278_2003, which may be seen on demand at the Land Department, Auberge de Baviere, Valletta.

The compensation offered is fifty five thousand Maltese

(Lm55,000) skond l-istima tal-Perit Arkitett Carmen V. Sutton, A.&C.E., li hawn ma' din id-dikjarazzjoni.

Ma' din id-dikjarazzjoni qed tiġi ppubblikata *site plan* li turi l-imsemmija immobbli.

(Iff) GEORGE HYZLER
A/President
18/03/2004

Din is-*site plan* qed tiġi ppubblikata f'paġna 2249.

Stima tal-Perit (oriġinali bil-Malti)

Akkwist ta' Art f'San Ġiljan

Fuq struzzjonijiet tal-Kummissarju ta' l-Artijiet, skond l-Ordinanza dwar l-Akkwist ta' Artijiet għal Skopijiet Pubbliċi, qiegħed niffissa l-valur liberu u frank tal-proprjetà hawn taħt deskritta f'San Ġiljan, li hija meħtieġa mill-Gvern għal skop pubbliku, u dan wara li ħadt in konsiderazzjoni l-lokalità, kif ukoll ħwejjeġ oħra li jista' jkollhom x'jaqsmu mal-valur ta' l-istess proprjetà.

L-art tal-kejl ta' circa 132 metru kwadru, tmiss mill-Majjistral u mill-Grigal ma' toroq pubbliċi u mix-Xlokk ma' proprjetà ta' Malta Government Investments Limited, liema art hija meqjusa bħala art fabbrikabbli fit-termini ta' l-Ordinanza dwar l-Akkwist ta' Artijiet, hija murija bl-aħmar fuq pjanta P.D. 278_2003 u stmata għall-valur ta' ħamsa u ħamsin elf Lira Maltija (Lm55,000).

Iffirmat Carmen V. Sutton, A.&C.E.

Il-15 ta' Frar, 2004

Liri (Lm55,000) according to the valuation with this declaration as made by architect Carmen V. Sutton, A.&C.E.,

A site plan showing the mentioned immovable property is being published with this declaration.

(Sgd) GEORGE HYZLER
A/President
18/03/2004

This site plan is being published on page 2249.

Architect's Valuation (original in Maltese)

Land at San Ġiljan

I have been instructed by the Commissioner of Land to assess under the Land Acquisition (Public Purposes) Ordinance, the freehold value of the hereunder described property at San Ġiljan, required by Government for a public purpose. After taking into consideration the locality as well as other factors which could have a bearing on the value of the property described, I assess the freehold value as follows.


A plot of land of the area of about 132 square metres, bounded on the North West and North East by public roads and on the South East by property of Malta Government Investments Limited, which land is considered as a building site in terms of the Land Acquisition Ordinance, is shown in red on plan P.D. 278_2003 and valued at the price of fifty five thousand Maltese Liri (Lm55,000).

Signed V. Sutton, A.&C.E.

15th February, 2004

Dan hu dokument uffiċċjali għall-użu biss fir-Reġistru tal-Artijiet

This is an official document for Land Registry use only [227 - Diviżjoni ta' l-Artijiet tal-Gvern]

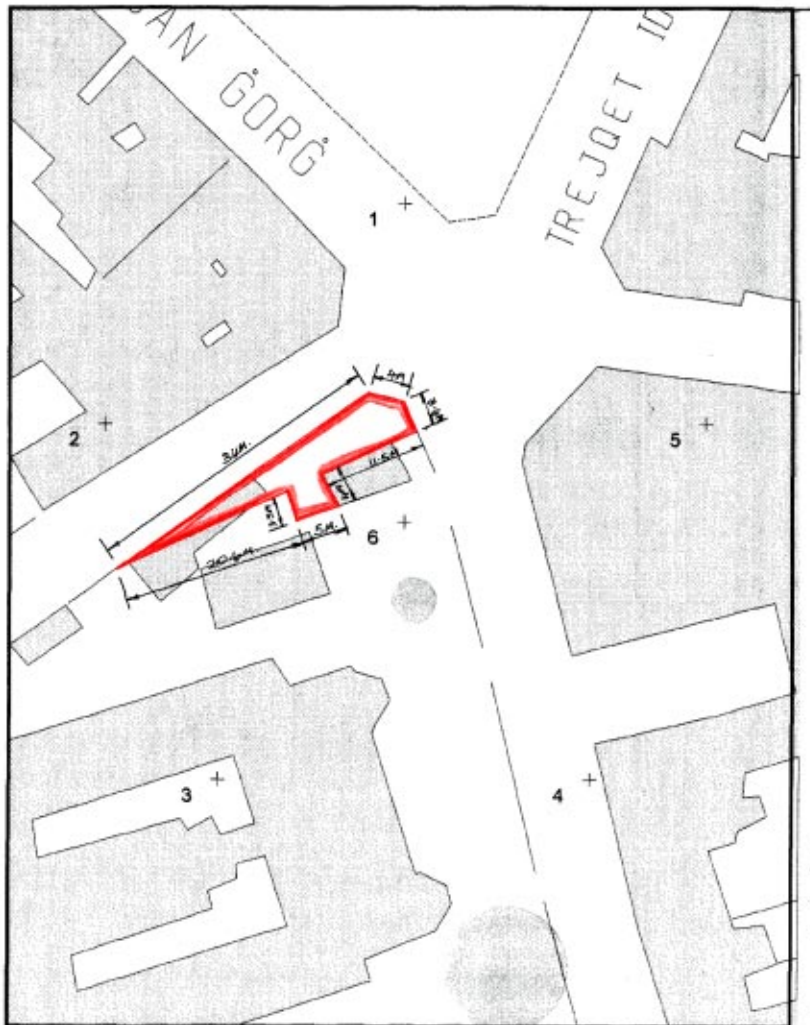



Gvern Ta' Malta — Pjanta tas-sit 1:2500 *Site Plan* — Government of Malta

Reġistru ta' l-Artijiet — **Land Registry**

Casa Bolino, 116 Triq il-Punent, Valletta — *Casa Bolino, 116 West Street, Valletta*

Nru tal-Mappa: *Map Number:*	72911M	Pożizzjoni Ċentrali: *Centre Coordinates:*	x = 54002 y = 75772	*Parti minn SS:* *Extracted from SS:*	5475 5275	Data: *Date:*	28/01/2004

Perit *Architect:* Stefan Scotto A. & C.E.

Timbru tal-Perit *Architect's Stamp*

Qies (metri kwadri) *Area (square metres)* Area 132 m²

Firma tal-Applikant *Applicant's signature*

Dritt Mħallas *Fee Paid*

NOT TO SCALE
INDICATION OF LOCATION FOR INFORMATION PURPOSES ONLY

Nru. 346

AKKWIST TA' ART

DIN id-dikjarazzjoni li ġejja, magħmula mill-President ta' Malta bis-saħħa ta' l-artikolu 3 ta' l-Ordinanza dwar l-Akkwist ta' l-Artijiet għal Skopijiet Pubbliċi (Kapitolu 88) hija ppubblikata skond u għall-finijiet ta' l-artikolu 9(1) ta' dik l-Ordinanza.

L-1 ta' April, 2004

(File No. L401/95/4)

DIKJARAZZJONI MILL-PRESIDENT TA' MALTA

Illi b'Dikjarazzjoni tal-President ta' Malta ta' l-24 ta' Lulju, 2001, l-art hawn taħt imsemmija kienet dikjarata meħtieġa mill-awtorità kompetenti għal skop pubbliku skond id-dispożizzjonijiet ta' l-Ordinanza dwar l-Akkwist ta' Artijiet għal Skopijiet Pubbliċi (Kapitolu 88) u illi l-akkwist tagħha kellu jkun b'xiri assolut.

Deskrizzjoni ta' l-Art

L-art li ġejja f'San Ġwann:–

1. Biċċa art tal-kejl ta' madwar 47 metru kwadru, li tmiss mill-Grigal ma' triq pubblika u mill-Punent u mil-Lbiċ ma' proprjetà ta' Gustav Vincenti jew irjieħ verjuri.

L-art hawn fuq imsemmija tidher murija bil-kulur aħmar u mmarkata bin-numru "4" fuq il-pjanta L.D. Nru. 190/96, li wieħed jista' jara fuq talba fid-Dipartiment ta' l-Artijiet, Auberge de Baviere, Valletta.

Illi d-Dikjarazzjoni tal-President ta' Malta odjerna qiegħda tiġi maħruġa għall-fini ta' l-Att XI ta' l-2002.

No. 346

ACQUISITION OF LAND

THE following declaration, made by the President of Malta under section 3 of the Land Acquisition (Public Purposes) Ordinance (Chapter 88), is published in terms and for the purposes of section 9(1) thereof.

1st April, 2004

DECLARATION BY THE PRESIDENT OF MALTA

Whereasby Declaration of the President of Malta of the 24th July, 2001, the undermentioned land was declared as required by the competent authority for a public purpose in accordance with the provisions of the Land Acquisition (Public Purposes) Ordinance (Chapter 88) and that the acquisition thereof should have been by absolute purchase.

Description of the Land

The following land at San Ġwann:–

1. A plot of land of the area of about 47 square metres, bounded on the North East by a public road and on the West and South West by property of Gustav Vincenti or more precise boundaries.

The above mentioned land is shown with the colour red and marked with the number "4" on plan L.D. No. 190/96, which may be seen on demand at the Land Department, Auberge de Baviere, Valletta.

Whereas the present Declaration by the President of Malta is being issued in terms of Act XI of 2002.

Il-kumpens offrut hu ta' erbat elef u seba' mitt Lira Maltija (Lm4,700) skond l-istima tal-perit arkitett Godwin Drago, A.&C.E., li hawn ma' din id-dikjarazzjoni.

Ma' din id-dikjarazzjoni qed tiġi ppubblikata *site plan* li turi l-imsemmija immobbli.

(Iff) GEORGE HYZLER
A/President
18/03/2004

Din is-*site plan* qed tiġi ppubblikata f'paġna 2252.

Stima tal-Perit (oriġinali bil-Malti)

Art f'San Ġwann

Fuq struzzjonijiet tal-Kummissarju ta' l-Artijiet, skond l-Ordinanza dwar l-Akkwist ta' Artijiet għal Skopijiet Pubbliċi, qiegħed niffissa l-valur liberu u frank tal-proprjetà hawn taħt deskritta f'San Ġwann, li hija meħtieġa mill-Gvern għal skop pubbliku, u dan wara li ħadt in konsiderazzjoni l-lokalità, kif ukoll ħwejjeġ oħra li jista' jkollhom x'jaqsmu mal-valur ta' l-istess proprjetà.

***Plot* Nru. 4.** Biċċa art tal-kejl ta' ċirka 47 metru kwadru, li tmiss mill-Grigal ma' triq pubblika u mil-Lbiċ u mill-Punent ma' proprjetà ta' Gustav Vincenti, liema art hija meqjusa bħala art fabbrikabbli fit-termini ta' l-Ordinanza dwar l-Akkwist ta' Artijiet u li hija murija bl-aħmar u mmarkata bin numru '4' fuq il-pjanta L.D. 190/96, hija stmata għall-valur ta' erbat elef u seba' mitt Lira Maltija (Lm4,700).

Iffirmat Godwin Drago, A.&C.E.

Dan ir-rapport ta' stima u l-pjanta mehmuża qed jibdel ir-rapport ta' stima datat 3 ta' Lulju, 1997 għal dak li għandu x'jaqsam ma' l-art imsemmija.

Is-6 ta' Jannar, 2003

The compensation offered is four thousand and seven hundred Maltese Liri (Lm4,700) according to the valuation with this declaration as made by architect Godwin Drago, A.&C.E.

A site plan showing the mentioned immovable property is being published with this declaration.

(Sgd) GEORGE HYZLER
A/President
20/01/2004

This site plan is being published on page 2252.

Architect's Valuation (original in Maltese)

Acquisition of Land at San Ġwann


I have been instructed by the Commissioner of Land to assess under the Land Acquisition (Public Purposes) Ordinance, the freehold value of the hereunder described property at San Ġwann, required by Government for a public purpose. After taking into consideration the locality as well as other factors which could have a bearing on the value of the property described, I assess the freehold value as follows.

Plot No. 4. A plot of land of the area of about 47 square metres, bounded on the North East by a public road and on the South West and West by property of Gustav Vincenti, which land is considered as a building site in terms of the Land Acquisition Ordinance and is shown with the colour red and marked with the number '4' on plan L.D. No. 190/96, is valued for the price of four thousand and seven hundred Maltese Liri (Lm4,700).

Signed Godwin Drago, A.&C.E.

N.B. This valuation report and the plan attached is substituting the valuation report dated 3rd July, 1997 for that concerning the mentioned land.

6th January, 2003

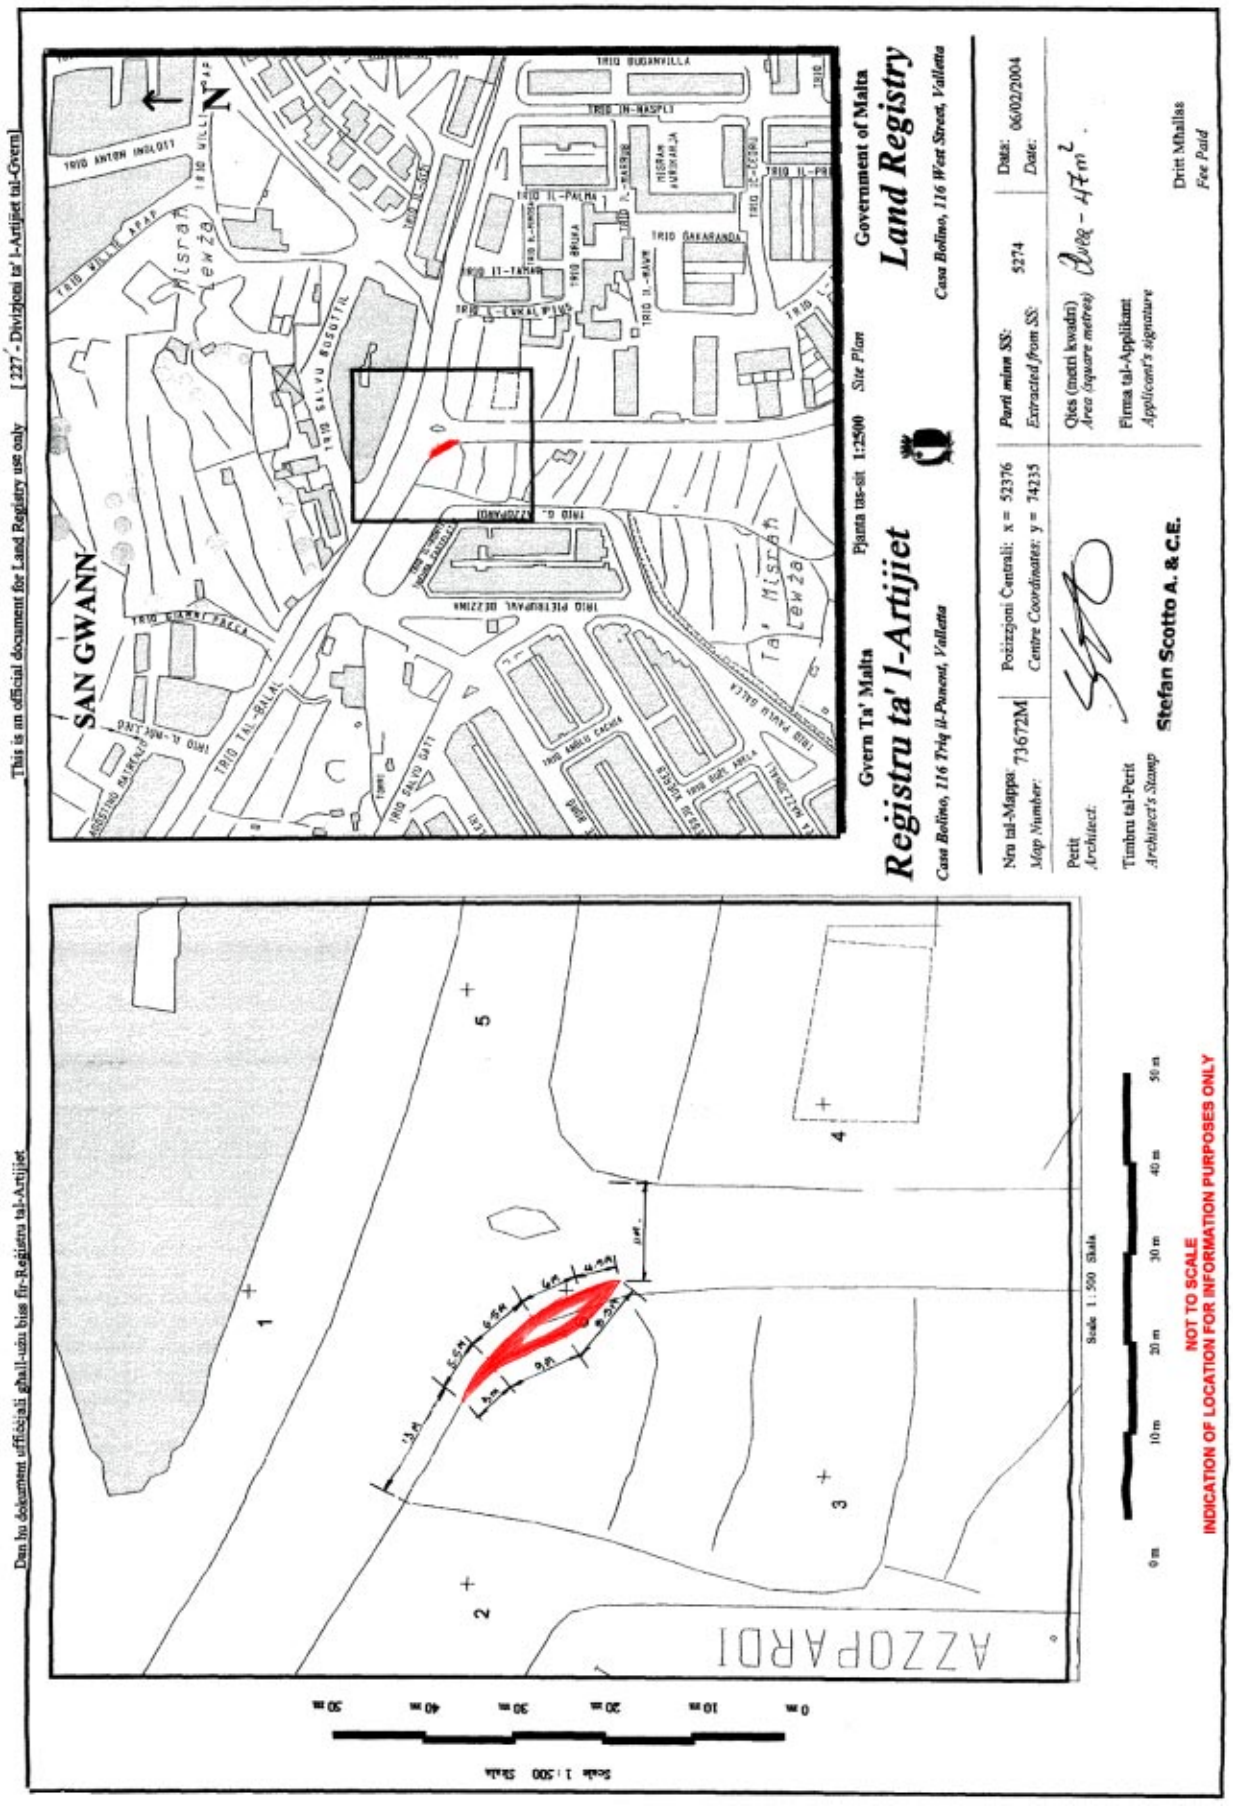
This is an official document for Land Registry use only [227 - Divizjoni ta' l-Artijiet tal-Gvern]
Dan hu dokument uffiċjali għall-użu biss fir-Reġistru tal-Artijiet
Government of Malta
Land Registry
Casa Bolino, 116 West Street, Valletta
Gvern Ta' Malta
Registru ta' l-Artijiet
Casa Bolino, 116 Triq il-Punent, Valletta
Pjanta tas-sit 1:2500 Site Plan
SAN GWANN
Nru tal-Mappa: 73672M
Map Number:
Pożizzjoni Ċentrali: x = 52376
Centre Coordinates: y = 74235
Parti minn SS: 5274
Extracted from SS:
Data: 06/02/2004
Date:
Qies (metri kwadri) 2098 - 47m²
Area (square metres)
Perit
Architect:
Firma tal-Applikant
Applicant's signature
Timbru tal-Perit
Architect's Stamp
Stefan Scotto A. & C.E.
Drittmhallas
Fee Paid
AZZOPARDI
Scale 1:500
NOT TO SCALE
INDICATION OF LOCATION FOR INFORMATION PURPOSES ONLY

Nru. 347

AKKWIST TA' ART

DIN id-dikjarazzjoni li ġejja, magħmula mill-President ta' Malta bis-saħħa ta' l-artikolu 3 ta' l-Ordinanza dwar l-Akkwist ta' l-Artijiet għal Skopijiet Pubbliċi (Kapitolu 88) hija ppubblikata skond u għall-finijiet ta' l-artikolu 9(1) ta' dik l-Ordinanza.

L-1 ta' April, 2004

(File No. L80/89/31)

DIKJARAZZJONI MILL-PRESIDENT TA' MALTA

Illi b'dikjarazzjoni tal-President ta' Malta tal-5 ta' Ottubru, 1999, l-art hawn taħt imsemmija kienet dikjarata meħtieġa mill-awtorità kompetenti għal skop pubbliku skond id-dispożizzjonijiet ta' l-Ordinanza dwar l-Akkwist ta' Artijiet għal Skopijiet Pubbliċi (Kapitolu 88) u illi l-akkwist tagħha kellu jkun b'xiri assolut.

Deskrizzjoni ta' l-Art

Il-fond li ġej f'Bormla:–

1. Il-dirett dominju temporanju u s-sussegwenti proprjetà assoluta tal-fond bla numru (qabel kien Nru. 106) fi Triq Sta. Tereża (illum Triq il-Pellegrinaġġ) u jmiss mal-fondi Nri. 105 u 107.

Il-fond hawn fuq imsemmi huwa muri bil-kulur aħmar fuq il-pjanta L.D. 176/90/A/1 u fuq Hsg Drwg No. COS/3/92; COS/4/92, li wieħed jista' jara fuq talba fid-Dipartiment ta' l-Artijiet, Auberge de Baviere, Valletta.

Illi d-Dikjarazzjoni tal-President ta' Malta odjerna qiegħda tiġi ppubblikata għall-fini ta' l-Att XI ta' l-2002.

Il-kumpens offrut għad-dirett dominju temporanju u sussegwenti proprjetà hu ta' mitejn u tletin Lira Maltija u sebgħin ċenteżmu (Lm230.70ċ) skond l-istima tal-perit arkitett Fred H. Valentino, A&C.E., li hawn ma' din id-dikjarazzjoni.

No. 347

ACQUISITION OF LAND

THE following declaration, made by the President of Malta under section 3 of the Land Acquisition (Public Purposes) Ordinance (Chapter 88), is published in terms and for the purposes of section 9(1) thereof.

1st April, 2004

DECLARATION BY THE PRESIDENT OF MALTA

Whereas by declaration of the President of Malta dated 5th October, 1999, the undermentioned land had been declared as required by the competent authority for a public purpose in accordance with the provisions of the Land Acquisition (Public Purposes) Ordinance (Chapter 88) and that the acquisition thereof should have been by absolute purchase.

Description of the Land

The following premises at Cospicua:–

1. The direct temporary dominium and the subsequent absolute property of the unnumbered premises (formerly No. 106) in Triq Sta. Tereża (today Triq il-Pellegrinaġġ) and bounded by premises Nos. 105 and 107.

The above premises is shown marked with the colour red on plan L.D. 176/90/A/1 and on Hsg Drwg No. COS/3/92; COS/4/92, which may be seen on demand at the Land Department, Auberge de Baviere, Valletta.

Whereas the present Declaration by the President of Malta is being issued in terms of Act XI of 2002.

The compensation offered for the direct temporary dominium and the subsequent absolute property is two hundred and thirty Maltese Liri and seventy cents (Lm230.70c) according to the valuation with this declaration as made by architect Fred H. Valentino, A&C.E.

Ma' din id-dikjarazzjoni qed tiġi ppubblikata *site plan* li turi l-imsemmija immobbli.

(Iff) GEORGE HYZLER
A/President
18/03/2004

Din is-*site plan* qed tiġi ppubblikata f'paġna 2255.

Stima tal-Perit (oriġinali bil-Malti)

Fond f'Bormla

Fuq struzzjonijiet tal-Kummissarju ta' l-Artijiet, skond l-Ordinanza dwar l-Akkwist ta' Artijiet għal Skopijiet Pubbliċi, qiegħed niffissa l-valur liberu u frank tal-proprjetà hawn taħt deskritta f'Bormla, li hija meħtieġa mill-Gvern għal skop pubbliku, u dan wara li ħadt in konsiderazzjoni l-lokalità, kif ukoll ħwejjeġ oħra li jista' jkollhom x'jaqsmu mal-valur ta' l-istess proprjetà.

(*Item* Nru. 33) Il-fond bla numru (qabel kien Nru. 106) fi Triq Sta. Tereża (illum Triq il-Pellegrinaġġ) u jmiss mal-fondi Nri. 105 u 107, muri bl-aħmar fuq il-pjanta L.D. 176/90/A/1 huwa stmat għall-valur ta' elfejn, mitejn u ħamsa u sittin Lira Maltija (Lm2,265). Dan il-valur għandu jinqasam kif ġej:

Mitejn u tletin Lira Maltija u sebgħin ċenteżmu (Lm 230.70c) għad-Dirett Dominju Temporanju u s-sussegwenti proprjetà assoluta u;

Elfejn u erbgħa u tletin Lira Maltija u tletin ċenteżmu (Lm2,034.30) għall-Utile Dominju Temporanju u ssussegwenti proprjetà assoluta.

Iffirmat Fred H. Valentino, A&C.E.

Dan ir-rapport qiegħed jibdel ir-rapport datat 10 ta' Ġunju, 1999 għal dak li għandu x'jaqsam mal-proprjetà hawn fuq imsemmija.

L-1 ta' Novembru, 2000

A site plan showing the mentioned immovable property is being published with this declaration.

((Iff) GEORGE HYZLER
A/President
20/01/2004

This site plan is being published on page 2255.

Architect's Valuation (original in Maltese)

Land at Naxxar

I have been instructed by the Commissioner of Land to assess under the Land Acquisition (Public Purposes) Ordinance, the freehold value of the hereunder described property at Cospicua, required by Government for a public purpose. After taking into consideration the locality as well as other factors which could have a bearing on the value of the property described, I assess the freehold value as follows.

(Item No. 33) The unnumbered premises (formerly No. 106) in Triq Sta. Tereża (today Triq il-Pellegrinaġġ) and bounded by premises Nos. 105 and 107, shown marked with the colour red on plan L.D. 176/90/A/1, is assessed for the price of two thousand, two hundred and sixty five Maltese Liri (Lm2,265). The value shall be divided as follows:

Two hundred and thirty Maltese Liri and seventy cents (Lm 230.70c) for the Direct Utile Dominium and the subsequent absolute property and;

Two thousand and thirty four Maltese Lira and thirty cents (Lm Lm2,034.30) for the Temporary Utile Dominium and the subsequent absolute property and;


Signed Fred H. Valentino, A&C.E.


This report is substituting the report dated 10th June, 1999 for that concerning the above mentioned land.

1st November, 2000

Dan hu dokument uffiċċjali għall-użu biss fir-Reġistru tal-Artijiet

This is an official document for Land Registry use only [227 - Divizjoni ta' l-Artijiet tal-Gvern]

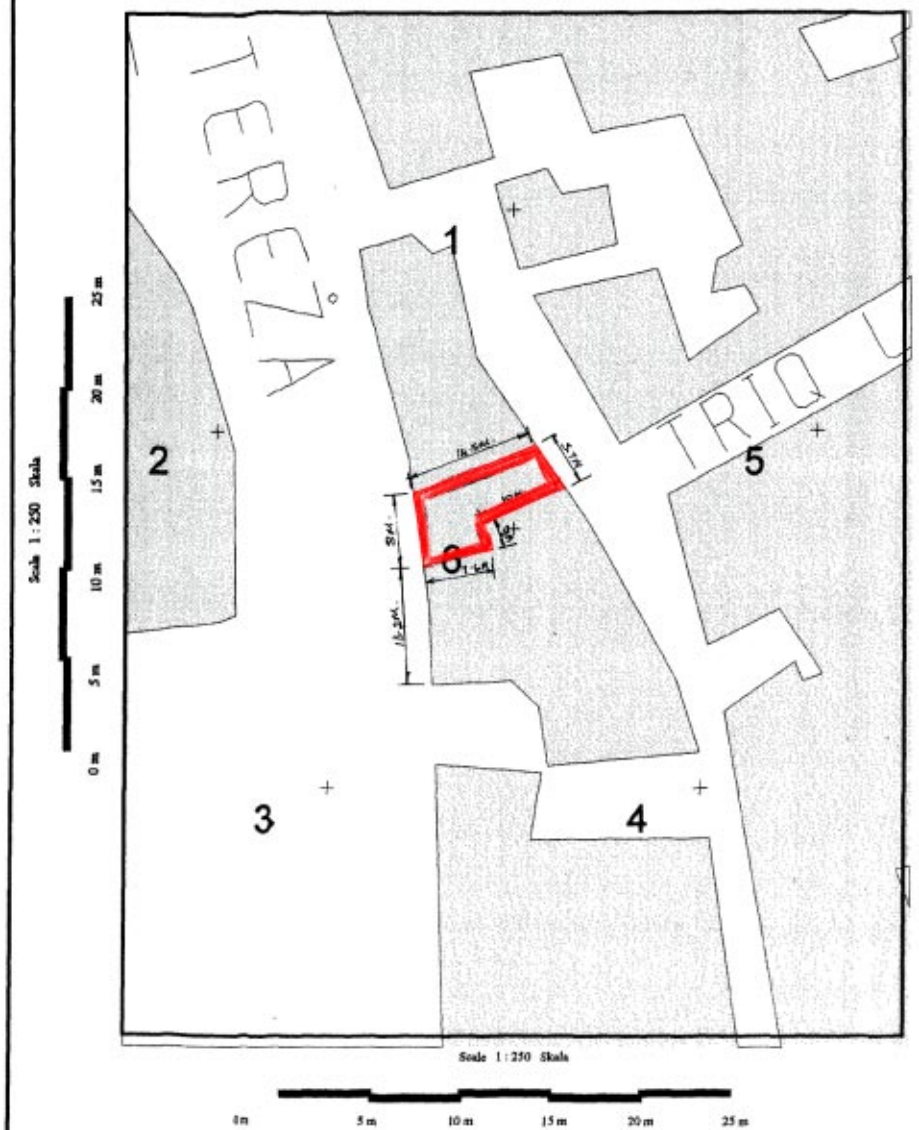

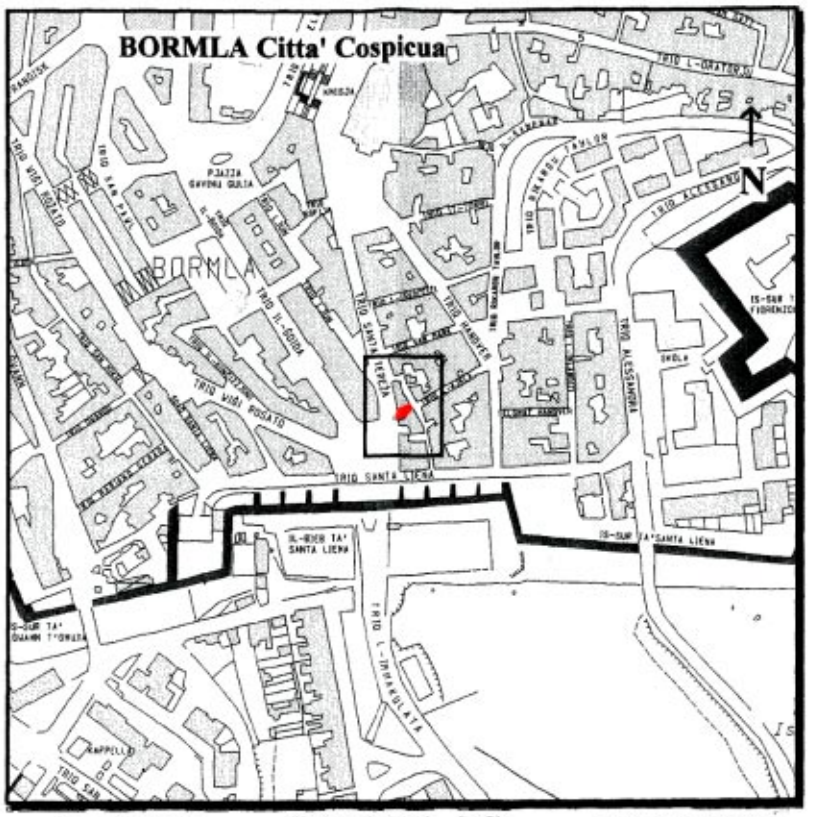

Gvern Ta' Malta — Pjanta tas-sit 1:2500 *Site Plan* — Government of Malta

Reġistru ta' l-Artijiet

Casa Bolino, 116 Triq il-Punent, Valletta

Land Registry

Casa Bolino, 116 West Street, Valletta

Nru tal-Mappa: *Map Number:* 73668M	Pożizzjoni Ċentrali: x = 56819 *Centre Coordinates:* y = 70906	*Parti minn SS:* *Extracted from SS:* 5670	Data: *Date:* 06/02/2004

Perit *Architect:*

Timbru tal-Perit *Architect's Stamp* Stefan Scotto A. & C.E.

Qies (metri kwadri) *Area (sqware metres)*

Firma tal-Applikant *Applicant's signature*

Dritt Mhallas *Fee Paid*

Scale 1:250 Skala

0m 5m 10m 15m 20m 25m

NOT TO SCALE

INDICATION OF LOCATION FOR INFORMATION PURPOSES ONLY

INDUSTRIAL PROPERTY OFFICE

Trade Mark Registrations

In accordance with article 37(4) of The Trademarks Act 2000, the following trademarks are being registered and published :

Trade Mark No: **36118**

Filing Date : 26 April 2002 Priority Date :

Proprietor's Name and Address : Daltrust Nominee Ltd,
as sole trustee of
Trust 58-bis
5/1 Merchants Street
Valletta
VLT10
Malta

Mark:



Residenza Il Platano

SerenaMente AttivaMente

Goods/Services:

Medical services; veterinary services; hygienic and beauty care for human beings or animals; agriculture, horticulture and forestry services.

Conditions of registrations: Registration gives no right to the exclusive use of:

(a) the word 'residenza' except when used with the words 'Il Platano'; and

(b) the words 'SerenaMente' and 'AttivaMente' when used apart from the mark.

INDUSTRIAL PROPERTY OFFICE

Trade Mark Registrations

Trade Mark No: 37010

Filing Date : 13 September 2002 Priority Date : 15 March 2002

Proprietor's Name and Address : Vodafone Group Plc,
an English public limited company
The Courtyard
2-4 London Road
Newbury
Berkshire
RG14 1JX
United Kingdom

Mark: **VODAFONE LIFE**

Goods/Services:

telecommunications, telephonic and communications apparatus and instruments; data communication apparatus and instruments; apparatus and instruments for the processing transmission, storage, logging, reception and retrieval of data being in the form of encoded data, text, audio, graphic images or video or a combination of these formats; modems; radio apparatus and instruments including radio pagers and radio facsimile apparatus and instruments;encoded cards; smart cards; media for storing information, data images and sound; machine readable media; digital music (downloadable) provided from a computer database or the Internet, including MP3 Internet websites; personal digital assistants; satellite receiving and transmission apparatus and instruments; apparatus for listening to music downloaded from the Internet; battery chargers for use with telecommunications apparatus; batteries; adapters for use with telelcommunications apparatus; radio telephones, mobile and fixed telephones; films, video, audio and graphic images downloadable from the Internet; television apparatus and instruments; peripheral equipment for televisions and computers; electrical and electronic game apparatus included in class 9; computers including laptop and notebook computers; electronic personal organisers; electronic navigational and positional apparatus and instruments including global positioning systems; satellite navigational and positioning apparatus and instruments; desk or car mounted units incorporating a loud speaker which permits hands-free use of a telephone handset; in-car telephone handset cradles; parts and fittings included in class 9 for all the aforementioned goods; computer software; downloadable ringtones and graphics for mobile phones; CD Roms; electronic publications (downloadable) provided on-line from a computer database, the Internet or other electronic network.

Conditions of registrations: Registration gives right to the exclusive use of the word 'life' only when used together with the word 'vodafone'.

INDUSTRIAL PROPERTY OFFICE

Trade Mark Registrations

Trade Mark No: **37971**

Filing Date : 15 January 2003 Priority Date :

Proprietor's Name and Address : Lidl Stiftung & Co. KG
StiftsbergstraBe 1
Neckarsulm
74167
Germany

Mark: **LIDL**

Goods/Services:

Meat, fish, poultry and game, also deep-frozen; meat products and sausage products; meat extracts; mollusks and crustaceans; preserved, dried and cooked fruits and vegetables; also pickled sweet and/or sour;
jellies; jams, marmalades, fruit puree (stewed fruit) and other sweet spreads; eggs, milk and milk products included in class 29, in particular butter, cheese, fresh milk, durable milk, cream, yogurt, curd, powdered milk for alimentary purposes, desserts of yogurt, curd and cream; meat, sausage, fish, fruit and vegetable preserves;
prepared nuts; edible oils and fats; prepared meals and deep-frozen food included in class 29; dietetic substances and foodstuff for non-medical use included in class 29

Conditions of registrations:

Trade Mark No: **38140**

Filing Date : 04 February 2003 Priority Date :

Proprietor's Name and Address : Lidl Stiftung & Co. KG
Stiftsbergstr.1
Neckarsulm
74167
Germany

Mark: **SWEET CORNER**

Goods/Services:

liquorice and sweetmeats, included in this class, fruit jellies and wine-flavoured gums

Conditions of registrations: Registration gives no right to the exclusive use of the word 'Sweet' except when used together with the word 'Corner'.

Trade Mark No: **38168**

Filing Date : 07 February 2003 Priority Date :

Proprietor's Name and Address : Lidl Stiftung & Co. KG
Stiftsbergstr.1
Neckarsulm
74167
Germany

Mark: **GOODY'CAO**

Goods/Services:

cereal preparations for human consumption

Conditions of registrations:

INDUSTRIAL PROPERTY OFFICE

Trade Mark Registrations

Trade Mark No: **38169**

Filing Date : 07 February 2003 Priority Date :

Proprietor's Name and Address : Lidl Stiftung & Co. KG
Stiftsbergstr.1
Neckarsulm
74167
Germany

Mark: **MAXITRAT**

Goods/Services:

water softeners for laundry use

Conditions of registrations:

Trade Mark No: **38170**

Filing Date : 07 February 2003 Priority Date :

Proprietor's Name and Address : Lidl Stiftung & Co. KG
Stiftsbergstr.1
Neckarsulm
74167
Germany

Mark: **MAXITRAT**

Goods/Services:

bleaching preparations and other substances for laundry use; fabric softeners, products for facilitating ironing, laundry starch, reinforced washing aids, cleaning, polishing, scouring and abrasive preparations, stain removers, salt for removing stains, dishwashing agents, carpet cleaning products, toilet cleaning products, soaps

Conditions of registrations:

Trade Mark No: **38171**

Filing Date : 07 February 2003 Priority Date :

Proprietor's Name and Address : Lidl Stiftung & Co. KG
Stiftsbergstr.1
Neckarsulm
74167
Germany

Mark: **PRIMADONNA**

Goods/Services:

Meat, fish, poultry and game; meat extracts; preserved (wet and dry), dried and cooked fruit and vegetales; meat, fish, fruit and vegetable jellies; jams, fruit jams, marmalade; eggs; milk and dairy products, namely butter, cheese, cream, yogurt, powdered milk for food; edible oils and fats; canned meat, fish, fruit and vegetables.

Conditions of registrations:

INDUSTRIAL PROPERTY OFFICE

Trade Mark Registrations

Trade Mark No: 38086

Filing Date : 24 January 2003 Priority Date :

Proprietor's Name and Address : Aquilina Emanuel
obo Green Cide Organics Ltd
KW 43B Corradino Ind. Est
Paola
PLA 08
Malta

Mark:

GREEN CIDE

Goods/Services:

natural and non-toxic insecticide

Conditions of registrations:

Trade Mark No: 38113

Filing Date : 29 January 2003 Priority Date :

Proprietor's Name and Address : Aventis Pharma Deutschland GmbH
Bruningstrasse 50
65926 Frankfurt Am Main
Germany

Mark:

TRITACE

Goods/Services:

pharmaceutical products

Conditions of registrations:

Godwin Warr
COMPTROLLER OF INDUSTRIAL PROPERTY

Ippubblikat mid-Dipartiment ta' l-Informazzjoni (doi.gov.mt) — Valletta — *Published by the Department of Information (doi.gov.mt) — Valletta*
Mitbugh fl-Istamperija tal-Gvern — *Printed at the Government Printing Press*