Nru. 17,665
Prezz 80c
Price 80c

# Gazzetta tal-Gvern ta' Malta
## The Malta Government Gazette

L-Erbgħa, 20 ta' Ottubru, 2004
Wednesday, 20th October, 2004

Pubblikata b'Awtorità
Published by Authority

## NOTIFIKAZZJONIJIET TAL-GVERN

**Nru. 1083**

### AKKWIST TA' ART

DIN id-dikjarazzjoni li ġejja, magħmula mill-President ta' Malta bis-saħħa ta' l-artikolu 3 ta' l-Ordinanza dwar l-Akkwist ta' l-Artijiet għal Skopijiet Pubbliċi (Kapitolu 88) hija ppubblikata skond u għall-finijiet ta' l-artikolu 9(1) ta' dik l-Ordinanza.

L-20 ta' Ottubru, 2004

(File L153/2003 Plot 1)

DIKJARAZZJONI MILL-PRESIDENT TA' MALTA

Jiena hawnhekk niddikjara illi l-art hawn taħt imsemmija hija meħtieġa mill-awtorità kompetenti għal skop pubbliku skond id-dispożizzjonijiet ta' l-Ordinanza dwar l-Akkwist ta' Artijiet għal Skopijiet Pubbliċi (Kapitolu 88) u illi l-akkwist tagħha għandu jkun b'xiri assolut.

*Deskrizzjoni ta' l-Art*

L-art li ġejja fil-Mosta:–

1. Biċċa art tal-kejl ta' madwar 289 metru kwadru, li tmiss mill-Majjistral u min-Nofsinhar ma' proprjetà ta' Emmanuel Borg, u mil-Lbiċ ma' triq pubblika jew irjieħ verjuri.

## GOVERNMENT NOTICES

**No. 1083**

### ACQUISITION OF LAND

THE following declaration, made by the President of Malta under section 3 of the Land Acquisition (Public Purposes) Ordinance (Chapter 88), is published in terms and for the purposes of section 9(1) thereof.

20th October, 2004

DECLARATION BY THE PRESIDENT OF MALTA

I herby declare that the undermentioned land is required by the competent authority for a public purpose in accordance with the provisions of the Land Acquisition (Public Purposes) Ordinance (Chapter 88) and that the acquisition thereof should be made by absolute purchase.

*Description of the Land*

The following land at Mosta:–

1. A plot of land measuring about 289 square metres, bounded on the North West and South by property of Emmanuel Borg, and on the South West by a public road or more precise boundaries.

L-art hawn fuq imsemmija tidher murija bil-kulur aħmar u mmarkata bin-numru '1' fuq il-pjanta P.D. Nru. 209_2003 li wieħed jista' jara fuq talba fid-Dipartiment ta' l-Artijiet, Auberge de Baviere, Valletta.

Il-kumpens offrut hu ta' erbgħa u għoxrin elf, erba' mija u disgħin Lira Maltija (Lm24,490), skond l-istima li hawn ma' din id-dikjarazzjoni kif din saret mill-perit arkitett Fred H. Valentino, A.&C.E.

Ma' din id-dikjarazzjoni qed tiġi ppubblikata *site plan* li turi l-imsemmija immobbli.

(Iff) Edward Fenech Adami
*President*
3/5/2004

Din is-*site plan* qed tiġi ppubblikata f'paġna 10,719.

**Stima tal-Perit (oriġinali bil-Malti)**

*Akkwist ta' art fil-Mosta*

Fuq struzzjonijiet tal-Kummissarju ta' l-Artijiet, skond l-Ordinanza dwar l-Akkwist ta' Artijiet (għal Skopijiet Pubbliċi), qiegħed niffissa l-valur liberu u frank tal-proprjetà hawn taħt deskritta fil-Mosta, li hija meħtieġa mill-Gvern għal skop pubbliku, u dan wara li ħadt in konsiderazzjoni l-lokalità, kif ukoll ħwejjeġ oħra li jista' jkollhom x'jaqsmu mal-valur ta' l-istess proprjetà.

Biċċa art tal-kejl ta' circa 289 metru kwadru, li tmiss mill-Majjistral u min-Nofsinhar ma' proprjetà ta' Emmanuel Borg, u mil-Lbiċ ma' triq pubblika, liema art hija meqjusa bħala art fabbrikabbli fit-termini ta' l-Ordinanza dwar l-Akkwist ta' Artijiet u hija murija bil-kulur aħmar u mmarkata bin-numru '1' fuq il-pjanta P.D. 209_2003 u hija stmata għall-valur ta' erbgħa u għoxrin elf, erba' mija u disgħin Lira Maltija (Lm24,490).

Iff. Fred H. Valentino, A.&C.E.

It-2 ta' Mejju, 2004

The above mentioned land is shown in red and marked with the number '1' on plan P.D. No. 209_2003 which may be seen on demand at the Land Department, Auberge de Baviere, Valletta.

The compensation offered is twenty four thousand, four hundred and ninety Maltese Liri (Lm24,490) according to the valuation published with this declaration as made by architect Fred H. Valentino, A.&C.E.

A site plan showing the mentioned immovable property is being published with this declaration.

(Sgd) Edward Fenech Adami
*President*
3/5/2004

This site plan is being published on page 10,719.

**Architect's Valuation (original in Maltese)**

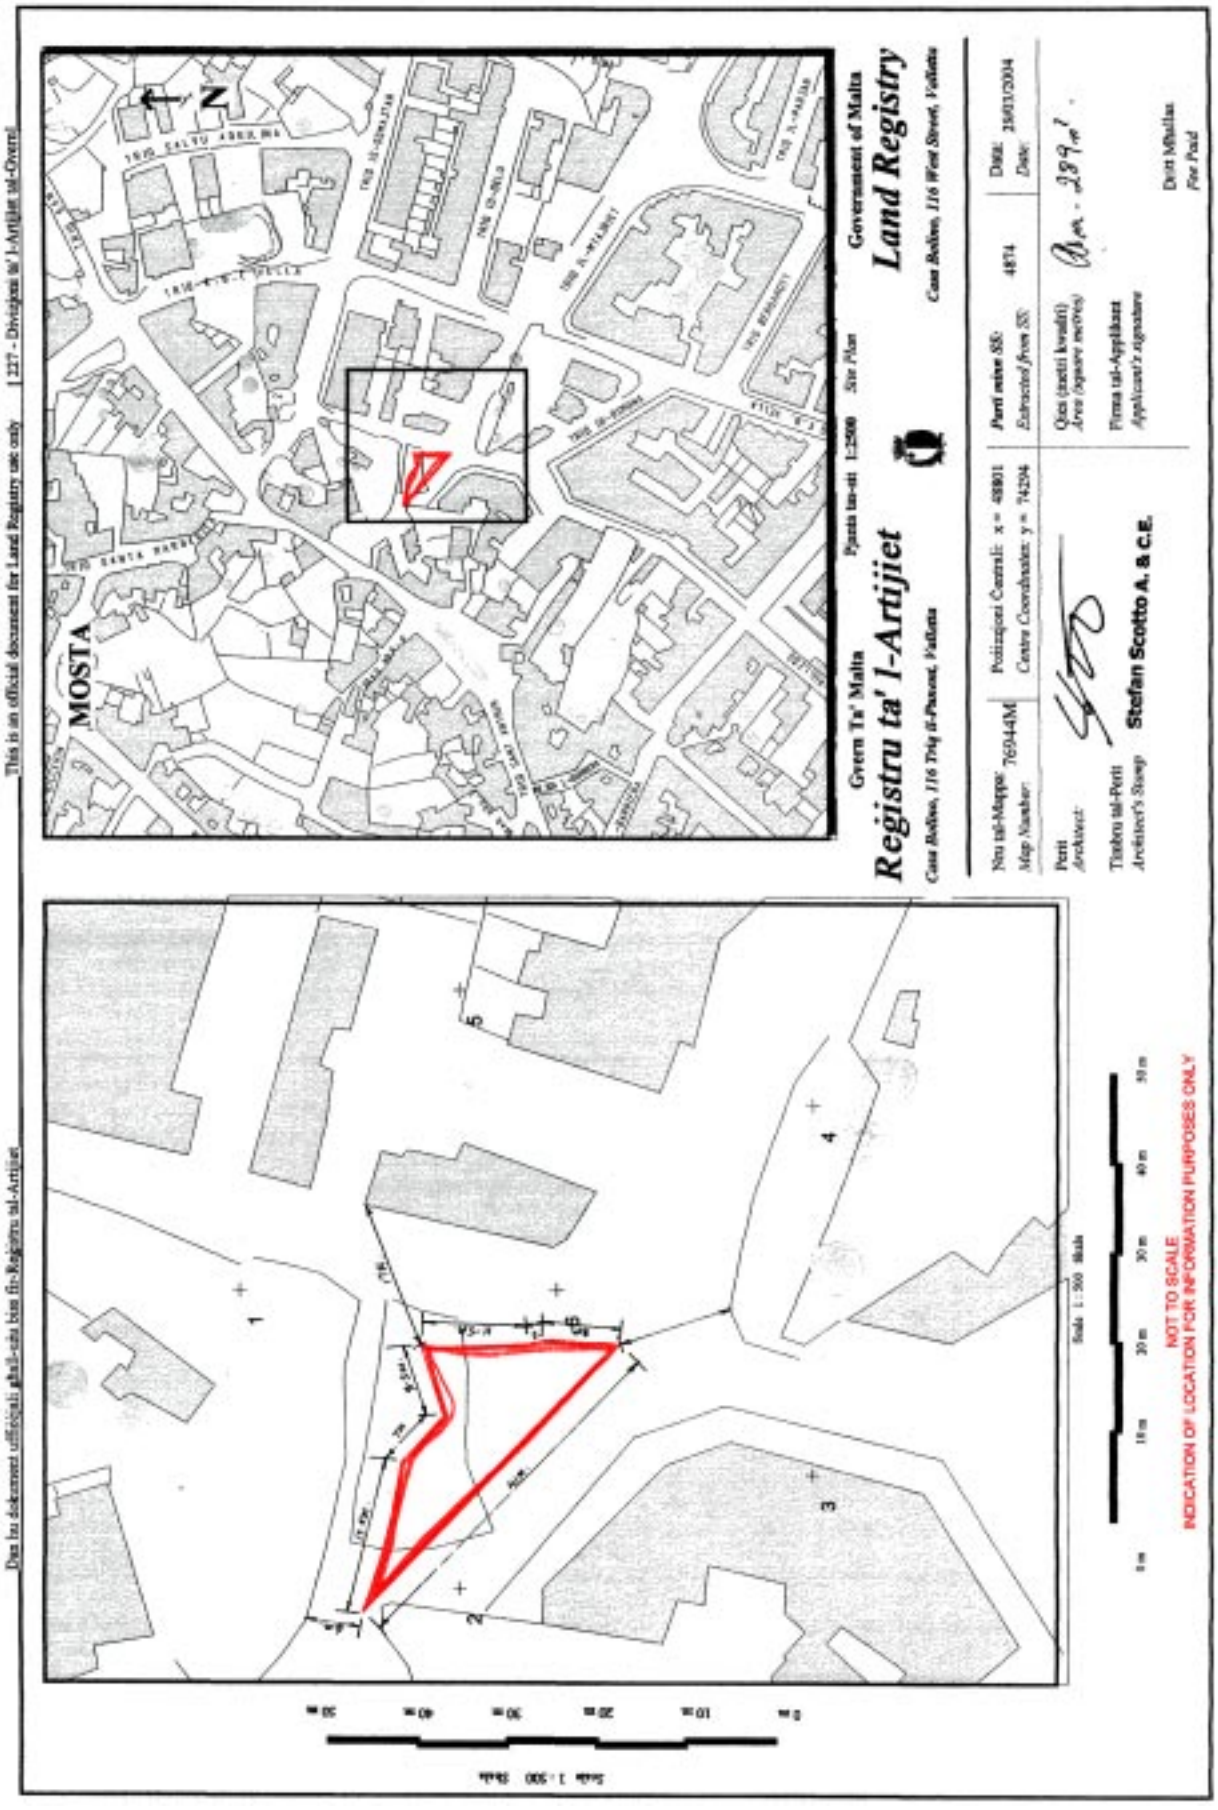
*Land at Mosta*

I have been instructed by the Commissioner of Land to assess under the Land Acquisition (Public Purposes) Ordinance, the freehold value of the hereunder described property at Mosta, required by Government for a public purpose, and this after considering the locality, as well as other matters relevant to the same property.

A plot of land measuring about 289 square metres, bounded on the North West and South by property of Emmanuel Borg, and on the South West by a public road, which land is considered as a building site in terms of the Land Acquisition (Public Purposes) Ordinance and is shown in red and marked with the number '1' on plan P.D. 209_2003, valued for the price of twenty four thousand, four hundred and ninety Maltese Liri (Lm24,490).

Sgd. Fred H. Valentino, A.&C.E.

2nd May, 2004


Dan hu dokument uffiċjali għall-użu biss fir-Reġistru tal-Artijiet
This is an official document for Land Registry use only
237 - Diviżjoni ta' l-Artijiet tal-Ovens
Gvern Ta' Malta
Reġistru ta' l-Artijiet
Pjanta tas-sit 1:2500 Site Plan
Government of Malta
Land Registry
MOSTA
N
Nru tal-Mappa: 76944M
Map Number:
Pożizzjoni Ċentrali: x = 49801
Centre Coordinates: y = 74294
Perti estratti: 88: 4874
Extracted from 88:
Data: 25/03/2004
Date:
Qies (metri kwadri)
Area (square metres)
Firma tal-Applikant
Applicant's signature
Perti
Architects:
Timbru tal-Perti
Architect's Stamp
Stefan Scotto A. & C.E.
Dritt Mallias
Per Pro
Scale 1:500
NOT TO SCALE
INDICATION OF LOCATION FOR INFORMATION PURPOSES ONLY

**Nru. 1084**

**AKKWIST TA' ART**

DIN id-dikjarazzjoni li ġejja, magħmula mill-President ta' Malta bis-saħħa ta' l-artikolu 3 ta' l-Ordinanza dwar l-Akkwist ta' l-Artijiet għal Skopijiet Pubbliċi (Kapitolu 88) hija ppubblikata skond u għall-finijiet ta' l-artikolu 9(1) ta' dik l-Ordinanza.

L-20 ta' Ottubru, 2004

(File L153/2003 Plot 2)

DIKJARAZZJONI MILL-PRESIDENT TA' MALTA

Jiena hawnhekk niddikjara illi l-art hawn taħt imsemmija hija meħtieġa mill-awtorità kompetenti għal skop pubbliku skond id-dispożizzjonijiet ta' l-Ordinanza dwar l-Akkwist ta' Artijiet għal Skopijiet Pubbliċi (Kapitolu 88) u illi l-akkwist tagħha għandu jkun b'xiri assolut.

*Deskrizzjoni ta' l-Art*

L-art li ġejja fil-Mosta:–

1. Biċċa art tal-kejl ta' madwar 23 metru kwadru, li tmiss mill-Grigal, mill-Majjistral u min-Nofsinhar ma' toroq pubbliċi jew irjieħ verjuri.

L-art hawn fuq imsemmija tidher murija bil-kulur aħmar u mmarkata bin-numru '2' fuq il-pjanta P.D. Nru. 209_2003 li wieħed jista' jara fuq talba fid-Dipartiment ta' l-Artijiet, Auberge de Baviere, Valletta.

Il-kumpens offrut hu ta' elf, disa' mija u ħamsin Lira Maltija (Lm1,950), skond l-istima li hawn ma' din id-

**No. 1084**

**ACQUISITION OF LAND**

THE following declaration, made by the President of Malta under section 3 of the Land Acquisition (Public Purposes) Ordinance (Chapter 88), is published in terms and for the purposes of section 9(1) thereof.

20th October, 2004

DECLARATION BY THE PRESIDENT OF MALTA

I herby declare that the undermentioned land is required by the competent authority for a public purpose in accordance with the provisions of the Land Acquisition (Public Purposes) Ordinance (Chapter 88) and that the acquisition thereof should be made by absolute purchase.

*Description of the Land*

The following land at Mosta:–

1. A plot of land measuring about 23 square metres, bounded on the North East, North West and South by public roads or more precise boundaries.

The above mentioned land is shown in red and marked with the number '2' on plan P.D. No. 209_2003 which may be seen on demand at the Land Department, Auberge de Baviere, Valletta.

The compensation offered is one thousand, nine hundred and fifty Maltese Liri (Lm1,950) according to the valuation

dikjarazzjoni kif din saret mill-perit arkitett Fred H. Valentino, A.&C.E.

Ma' din id-dikjarazzjoni qed tiġi ppubblikata *site plan* li turi l-imsemmija immobbli.

(Iff) EDWARD FENECH ADAMI
*President*
3/5/2004

Din is-*site plan* qed tiġi ppubblikata f'paġna 10,722.

**Stima tal-Perit (oriġinali bil-Malti)**

*Akkwist ta' art fil-Mosta*

Fuq struzzjonijiet tal-Kummissarju ta' l-Artijiet, skond l-Ordinanza dwar l-Akkwist ta' Artijiet (għal Skopijiet Pubbliċi), qiegħed niffissa l-valur liberu u frank tal-proprjetà hawn taħt deskritta fil-Mosta, li hija meħtieġa mill-Gvern għal skop pubbliku, u dan wara li ħadt in konsiderazzjoni l-lokalità, kif ukoll ħwejjeġ oħra li jista' jkollhom x'jaqsmu mal-valur ta' l-istess proprjetà.

Biċċa art tal-kejl ta' circa 23 metru kwadru, li tmiss mill-Grigal, mill-Majjistral u min-Nofsinhar ma' toroq pubbliċi, liema art hija meqjusa bħala art fabbrikabbli fit-termini ta' l-Ordinanza dwar l-Akkwist ta' Artijiet u hija murija bil-kulur aħmar u mmarkata bin-numru '2' fuq il-pjanta P.D. 209_2003 u hija stmata għall-valur ta' elf, disa' mija u ħamsin Lira Maltija (Lm1,950).

Iff. Fred H. Valentino, A.&C.E.

It-2 ta' Mejju, 2004

published with this declaration as made by architect Fred H. Valentino, A.&C.E.

A site plan showing the mentioned immovable property is being published with this declaration.

(Sgd) EDWARD FENECH ADAMI
*President*
3/5/2004

This site plan is being published on page 10,722.

**Architect's Valuation (original in Maltese)**

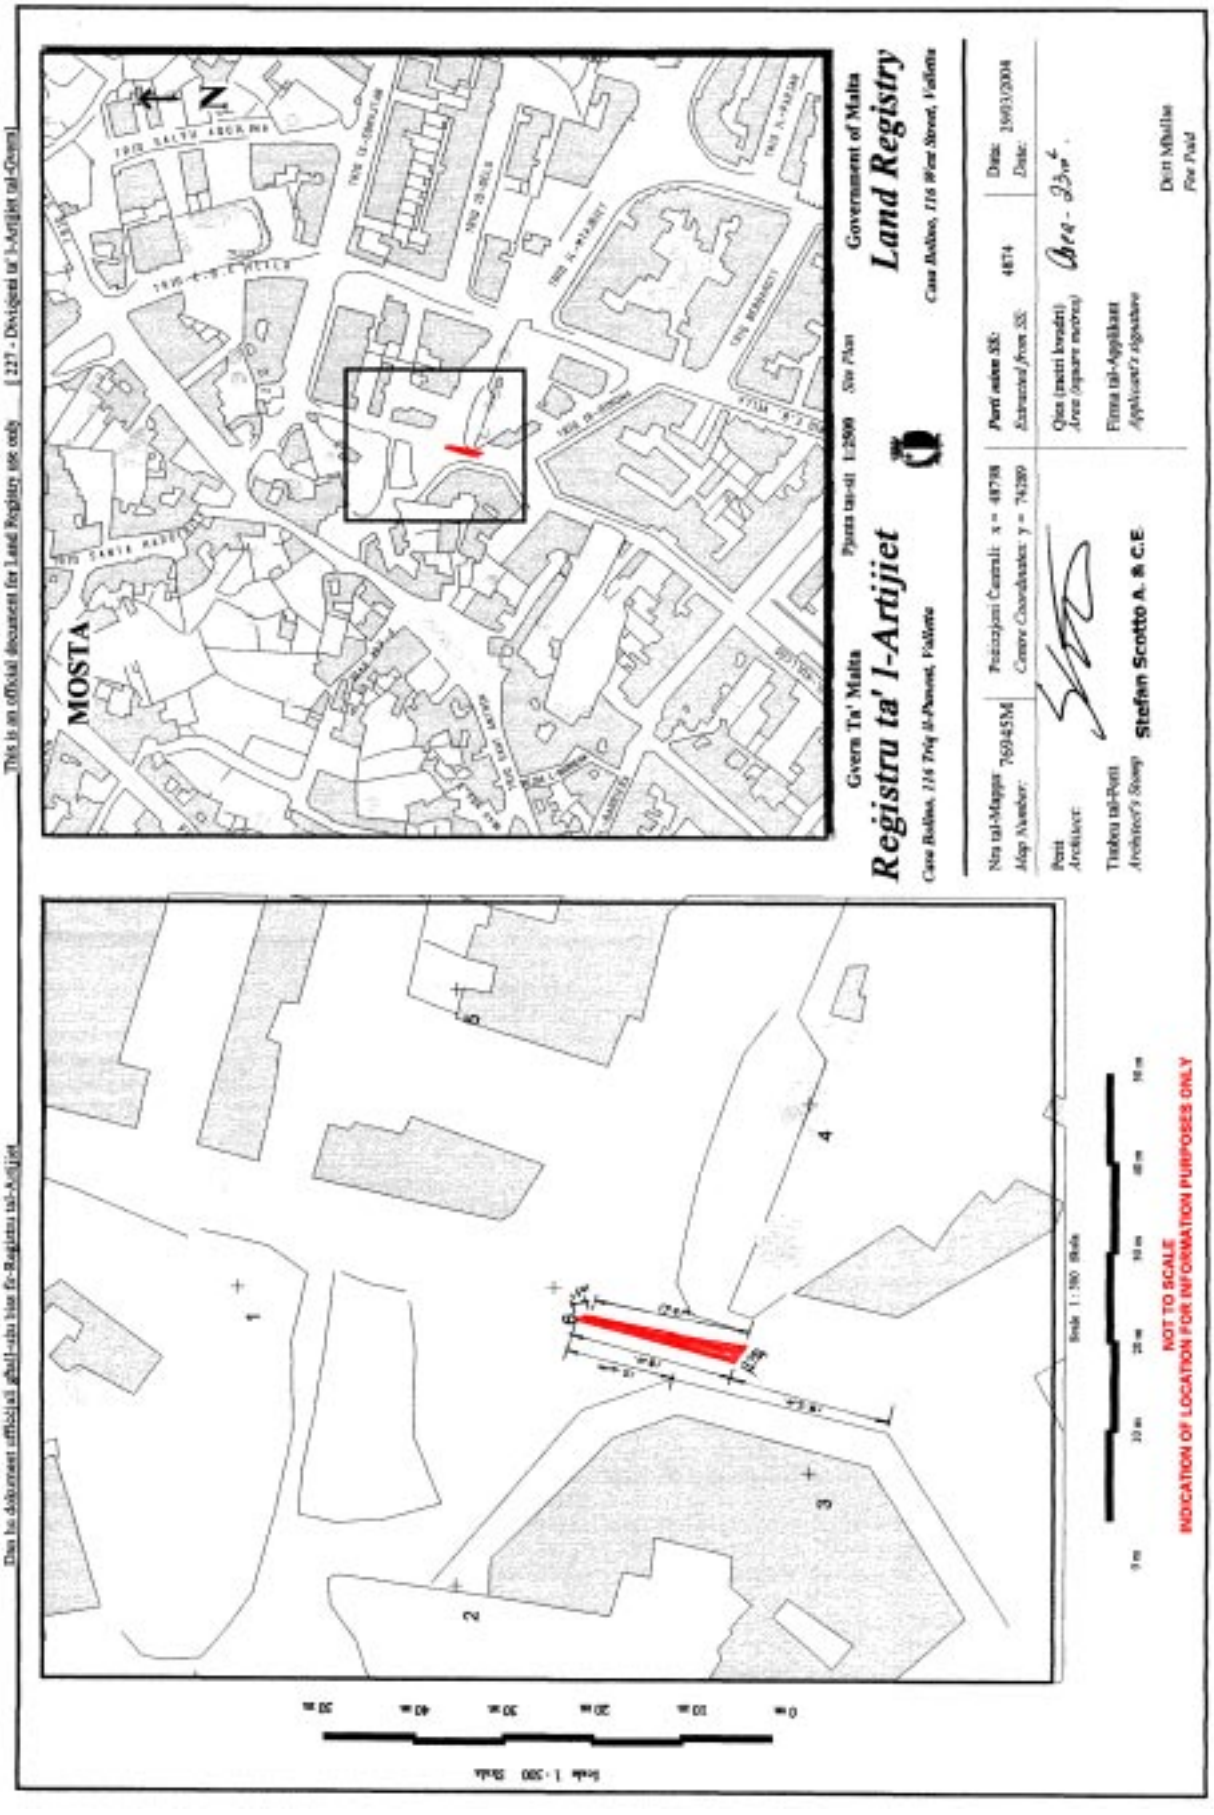
*Land at Mosta*

I have been instructed by the Commissioner of Land to assess under the Land Acquisition (Public Purposes) Ordinance, the freehold value of the hereunder described property at Mosta, required by Government for a public purpose, and this after considering the locality, as well as other matters relevant to the same property.

A plot of land measuring about 23 square metres, bounded on the North East, North West and South by public roads, which land is considered as a building site in terms of the Land Acquisition (Public Purposes) Ordinance and is shown in red and marked with the number '2' on plan P.D. 209_2003, valued for the price of one thousand, nine hundred and fifty Maltese Liri (Lm1,950).

Sgd. Fred H. Valentino, A.&C.E.

2nd May, 2004


This is an official document for Land Registry use only [227 - Direzzjoni ta' l-Artijiet tal-Gvern]
Dan hu dokument ufficjali ghall-użu biss fir-Registru tal-Artijiet
Gvern Ta' Malta
Registru ta' l-Artijiet
Land Registry
Government of Malta
MOSTA
N
Pjanta tas-sit 1:2500 Site Plan
Nru tal-Mappa 769/45M
Map Number:
Perit Architect:
Stefan Scotto A. & C.E
Data: 29/03/2004
Date:
Area (square metres) 4874
Firma tal-Applikant
Applicant's signature
Din Mhallie
Not Valid
NOT TO SCALE
INDICATION OF LOCATION FOR INFORMATION PURPOSES ONLY
Scale 1:200 Skala

**Nru. 1085**

**AKKWIST TA' ART**

DIN id-dikjarazzjoni li ġejja, magħmula mill-President ta' Malta bis-saħħa ta' l-artikolu 3 ta' l-Ordinanza dwar l-Akkwist ta' l-Artijiet għal Skopijiet Pubbliċi (Kapitolu 88) hija ppubblikata skond u għall-finijiet ta' l-artikolu 9(1) ta' dik l-Ordinanza.

L-20 ta' Ottubru, 2004

(File L57/89/1 to 6)

DIKJARAZZJONI MILL-PRESIDENT TA' MALTA

Jiena hawnhekk niddikjara illi l-art hawn taħt imsemmija hija meħtieġa mill-awtorità kompetenti għal skop pubbliku skond id-dispożizzjonijiet ta' l-Ordinanza dwar l-Akkwist ta' Artijiet għal Skopijiet Pubbliċi (Kapitolu 88) u illi l-akkwist tagħha għandu jkun b'xiri assolut.

*Deskrizzjoni ta' l-Art*

Il-fondi li ġejjin fil-Belt Valletta:–

1. Il-fond Nru. 4 fi Triq San Pawl;
2. Il-fond Nru. 5 fi Triq San Pawl;
3. Il-fond Nru. 6 fi Triq San Pawl;
4. Il-fond Nru. 7 fi Triq San Pawl;
5. Il-fond Nru. 8 fi Triq San Pawl;
6. Il-fond Nru. 9 fi Triq San Pawl;
7. Il-fond Nru. 17 fi Triq Melita;

Il-fondi hawn fuq imsemmija huma murija bil-kulur aħmar fuq il-pjanti L.D. 234/99, L.D. 234A99, L.D. 234B/99, L.D. 234C/99, L.D. 234D/99, L.D. 234E/99, L.D. 234F/99 u L.D. 234G/99, li wieħed jista' jara fuq talba fid-Dipartiment ta' l-Artijiet, Auberge de Baviere, Valletta.

**No. 1085**

**ACQUISITION OF LAND**

THE following declaration, made by the President of Malta under section 3 of the Land Acquisition (Public Purposes) Ordinance (Chapter 88), is published in terms and for the purposes of section 9(1) thereof.

20th October, 2004

DECLARATION BY THE PRESIDENT OF MALTA

I herby declare that the undermentioned land is required by the competent authority for a public purpose in accordance with the provisions of the Land Acquisition (Public Purposes) Ordinance (Chapter 88) and that the acquisition thereof should be made by absolute purchase.

*Description of the Land*

The following premises at Valletta:–

1. Premises No. 4 in Triq San Pawl;
2. Premises No. 5 in Triq San Pawl;
3. Premises No. 6 in Triq San Pawl;
4. Premises No. 7 in Triq San Pawl;
5. Premises No. 8 in Triq San Pawl;
6. Premises No. 9 in Triq San Pawl;
7. Premises No. 17 in Triq Melita;

The above mentioned premises are shown in red on plans L.D. 234/99, L.D. 234A99, L.D. 234B/99, L.D. 234C/99, L.D. 234D/99, L.D. 234E/99, L.D. 234F/99 and L.D. 234G/99, which may be seen on demand at the Land Department, Auberge de Baviere, Valletta.

Il-kumpens offrut hu ta' ħames mitt elf Lira Maltija (Lm500,000), skond l-istima li hawn ma' din id-dikjarazzjoni kif din saret mill-perit arkitett Joseph Mizzi, A.&C.E.

Ma' din id-dikjarazzjoni qed tiġi ppubblikata *site plan* li turi l-imsemmija immobbli.

(Iff) EDWARD FENECH ADAMI
*President*
24/9/2004

Din is-*site plan* qed tiġi ppubblikata f'paġna 10,725.

**Stima tal-Perit (oriġinali bil-Malti)**

*Fondi fil-Belt Valletta*

Fuq struzzjonijiet tal-Kummissarju ta' l-Artijiet, skond l-Ordinanza dwar l-Akkwist ta' Artijiet (għal Skopijiet Pubbliċi), qiegħed niffissa l-valur liberu u frank tal-proprjetà hawn taħt deskritta fil-Belt Valletta, li hija meħtieġa mill-Gvern għal skop pubbliku, u dan wara li ħadt in konsiderazzjoni l-lokalità, kif ukoll ħwejjeġ oħra li jista' jkollhom x'jaqsmu mal-valur ta' l-istess proprjetà.

**Item No. 1.** Il-fondi Nri. 4,5,6,7,8 u 9 fi Triq San Pawl u l-fond Nru. 17 fi Triq Melita, murija bl-aħmar fuq il-pjanti L.D. 234/99, L.D. 234A99, L.D. 234B/99, L.D. 234C/99, L.D. 234D/99, L.D. 234E/99, L.D. 234F/99 u L.D. 234G/99, huma stmati bżala proprjetà waħda għall-valur ta' ħames mitt elf Lira Maltija (Lm500,000).

Iff. Joseph Mizzi A.&C.E.

L-10 ta' Ġunju, 2004

The compensation offered is five hundred thousand Maltese Liri (Lm500,000) according to the valuation published with this declaration as made by architect Joseph Mizzi A.&C.E.

Site plan showing the mentioned immovable property is being published with this declaration.

(Sgd) EDWARD FENECH ADAMI
*President*
24/9/2004

This site plan is being published on page 10,725.

**Architect's Valuation (original in Maltese)**

*Premises at Valletta*

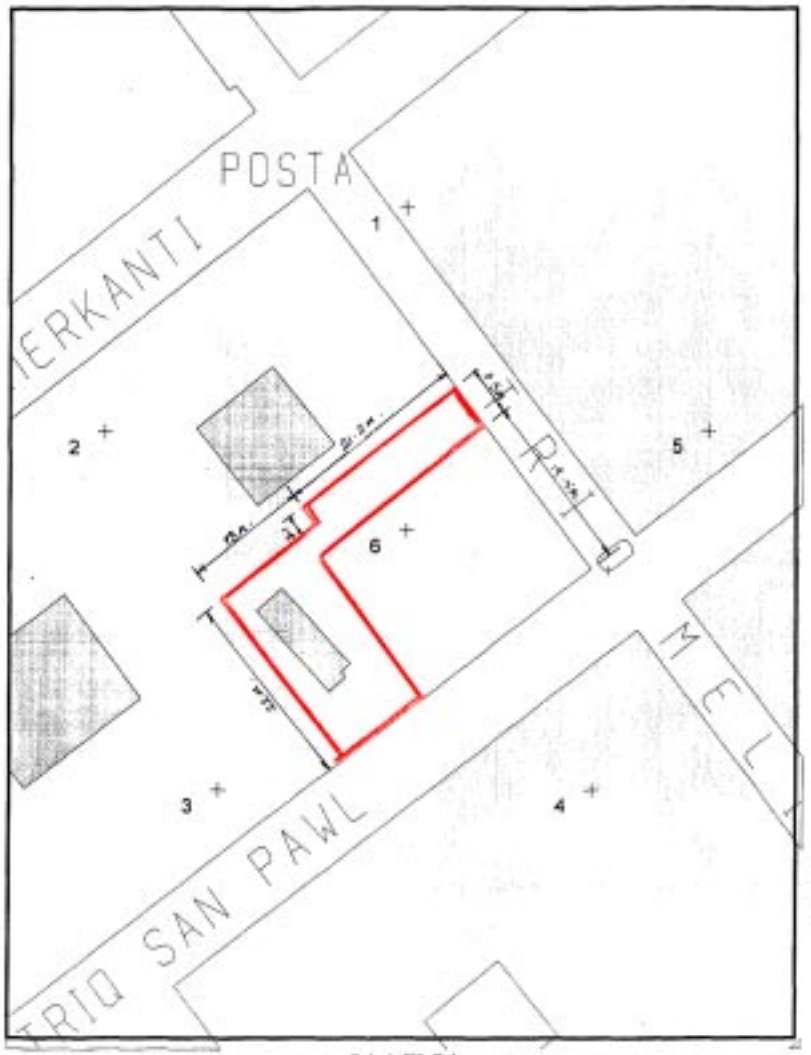
I have been instructed by the Commissioner of Land to assess under the Land Acquisition (Public Purposes) Ordinance, the freehold value of the hereunder described property at Valletta, required by Government for a public purpose, and this after considering the locality, as well as other matters relevant to the same property.

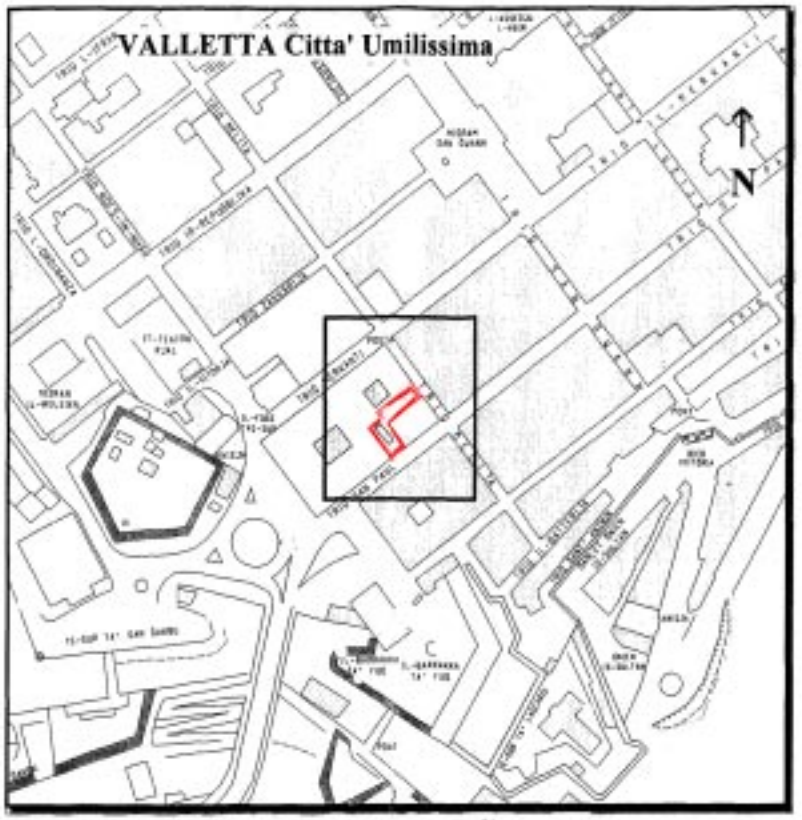
**Item No. 1.** Premises Nos. 4,5,6,7,8 and 9 in Triq San Pawl and Premises No. 17 in Triq Melita shown in red on plans L.D. 234/99, L.D. 234A99, L.D. 234B/99, L.D. 234C/99, L.D. 234D/99, L.D. 234E/99, L.D. 234F/99 and L.D. 234G/99, valued as one property for the price of five hundred thousand Maltese Liri (Lm500,000).

Sgd. Joseph Mizzi A.&C.E.

10th June, 2004

Dan hu dokument uffiċjali għall-użu biss fir-Reġistru tal-Artijiet. This is an official document for Land Registry use only. [227 - Diviżjoni ta' l-Artijiet tal-Ovest]




Gvern Ta' Malta — Pjanta tas-sit 1:2500 *Site Plan* — Government of Malta

**Reġistru ta' l-Artijiet** — **Land Registry**

*Casa Bolino, 116 Triq il-Punent, Valletta* — *Casa Bolino, 116 West Street, Valletta*

| | | | |
|---|---|---|---|
| Nru tal-Mappa: *Map Number:* 81114M | Pożizzjoni Ċentrali: x = 56002 *Centre Coordinates:* y = 72752 | *Parti minn SS: Extracted from SS:* 5672 5472 | Data: *Date:* 08/07/2004 |
| Perit *Architect:* | | Qies (metri kwadri) *Area (square metres)* | |
| Timbru tal-Perit *Architect's Stamp:* Estate Management | | Firma tal-Applikant *Applicant's signature:* | |
| | | | Dritt Mħallas *Fee Paid* |

**Nru. 1086**

**AKKWIST TA' ART**

DIN id-dikjarazzjoni li ġejja, magħmula mill-President ta' Malta bis-saħħa ta' l-artikolu 3 ta' l-Ordinanza dwar l-Akkwist ta' l-Artijiet għal Skopijiet Pubbliċi (Kapitolu 88) hija ppubblikata skond u għall-finijiet ta' l-artikolu 9(1) ta' dik l-Ordinanza.

L-20 ta' Ottubru, 2004

(File No. L416/90/III/18B)

DIKJARAZZJONI MILL-PRESIDENT TA' MALTA

Illi b'Dikjarazzjoni tal-President ta' Malta tal-21 ta' Jannar, 2000, l-art hawn taħt imsemmija kienet dikjarata meħtieġa mill-awtorità kompetenti għal skop pubbliku skond id-dispożizzjonijiet ta' l-Ordinanza dwar l-Akkwist ta' Artijiet għal Skopijiet Pubbliċi (Kapitolu 88) u illi l-akkwist tagħha kellu jkun b'xiri assolut.

*Deskrizzjoni ta' l-Art*

L-art li ġejja fl-Imsida/Birkirkara:–

1. Biċċa art tal-kejl ta' madwar 577 metru kwadru, li tmiss mill-Grigal ma' proprjetà tal-werrieta ta' George Sciberras, mil-Lvant ma' proprjetà ta' Angelo Sciberras u mix-Xlokk ma' sqaq pubbliku jew irjieħ verjuri.

L-art hawn fuq imsemmija tidher murija bil-kulur aħmar u mmarkata bħala *plot* numru 18B fuq il-pjanta P.D. Nru. 127_99_6, li wieħed jista' jara fuq talba fid-Dipartiment ta' l-Artijiet, Auberge de Baviere, Valletta.

Illi d-Dikjarazzjoni tal-President ta' Malta odjerna qiegħda tiġi ppubblikata għall-fini ta' l-Att XI ta' l-2002.

Il-kumpens offrut għal biċċa art hawn fuq imsemmija hu ta' seba' mija u tmenin Lira Maltija (Lm780), skond l-Avviż ta' Ftehim tal-21 ta' Marzu, 2001, liema avviż hareġ skond l-

**No. 1086**

**ACQUISITION OF LAND**

THE following declaration, made by the President of Malta under section 3 of the Land Acquisition (Public Purposes) Ordinance (Chapter 88), is published in terms and for the purposes of section 9(1) thereof.

20th October, 2004

DECLARATION BY THE PRESIDENT OF MALTA

Whereas by Declaration of the President of Malta dated 21st January, 2000, the undermentioned land had been declared as required by the competent authority for a public purpose in accordance with the provisions of the Land Acquisition (Public Purposes) Ordinance (Chapter 88) and that the acquisition thereof should have been by absolute purchase.

*Description of the Land*

The following land at Msida/Birkirkara:–

1. A plot of land measuring about 577 square metres, bounded on the North East by property of the heirs of George Sciberras, on the East by property of Angelo Sciberras and on the South East by a public alley or more precise boundaries.

The above mentioned land is shown with the colour red and marked as plot number 18B on plan P.D. No. 127_99_6, which may be seen on demand at the Land Department, Auberge de Baviere, Valletta.

Whereas the present Declaration by the President of Malta is being issued in terms of Act XI of 2002.

The compensation offered for the above mentioned land is seven hundred and eighty Maltese Liri (Lm780), according to the Notice of Agreement of the 21st March, 2001, which

istima tal-perit Fred H. Valentino, A.&C.E., li estratt tagħha qed jiġi ppubblikat ma' din id-dikjarazzjoni.

Ma' din id-dikjarazzjoni qed tiġi ppubblikata *site plan* li turi l-imsemmija immobbli.

(Iff) EDWARD FENECH ADAMI
*President*
3/5/2004

Din is-*site plan* qed tiġi ppubblikata f'paġna 10,728.

**Stima tal-Perit (oriġinali bil-Malti)**

*Art fl-Imsida*

Fuq struzzjonijiet tal-Kummissarju ta' l-Artijiet, skond l-Ordinanza dwar l-Akkwist ta' Artijiet (għal Skopijiet Pubbliċi), qiegħed niffissa l-valur liberu u frank tal-proprjetà hawn taħt deskritta fl-Imsida li hija meħtieġa mill-Gvern għal skop pubbliku, u dan wara li ħadt in konsiderazzjoni l-lokalità, kif ukoll ħwejjeġ oħra li jista' jkollhom x'jaqsmu mal-valur ta' l-istess proprjetà.

……Omissis……

*Plot* 18 B. Biċċa art tal-kejl ta' circa 577 metru kwadru, li tmiss mill-Grigal ma' proprjetà tal-werrieta ta' George Sciberras, mil-Lvant ma' proprjetà ta' Angelo Sciberras u mix-Xlokk ma' sqaq pubbliku, liema art hija meqjusa bħala art agrikola fit-termini ta' l-Ordinanza dwar l-Akkwist ta' Artijiet u hija murija bil-kulur aħmar u mmarkata bin-numru 18B fuq il-pjanta P.D. 127_99_6, hija stmata għall-valur ta' seba' mija u tmenin Lira Maltija (Lm780).

……Omissis……

Iff. Fred H. Valentino, A.&C.E.

**Estratt ta' l-Oriġinal**

Id-9 ta' Jannar, 2001

notice was issued according to the valuation as made by architect Fred H. Valentino, A.&C.E., an extract of which is being published with this declaration.

A site plan showing the mentioned immovable property is being published with this declaration.

(Sgd) EDWARD FENECH ADAMI
*President*
3/5/2004

This site plan is being published on page 10,728.

**Architect's Valuation (original in Maltese)**

*Land at Msida*

I have been instructed by the Commissioner of Land to assess under the Land Acquisition (Public Purposes) Ordinance, the freehold value of the hereunder described property at Msida, which is required by Government for a public purpose, and this after considering the locality, as well as other matters relevant to the same property.

……Omissis……

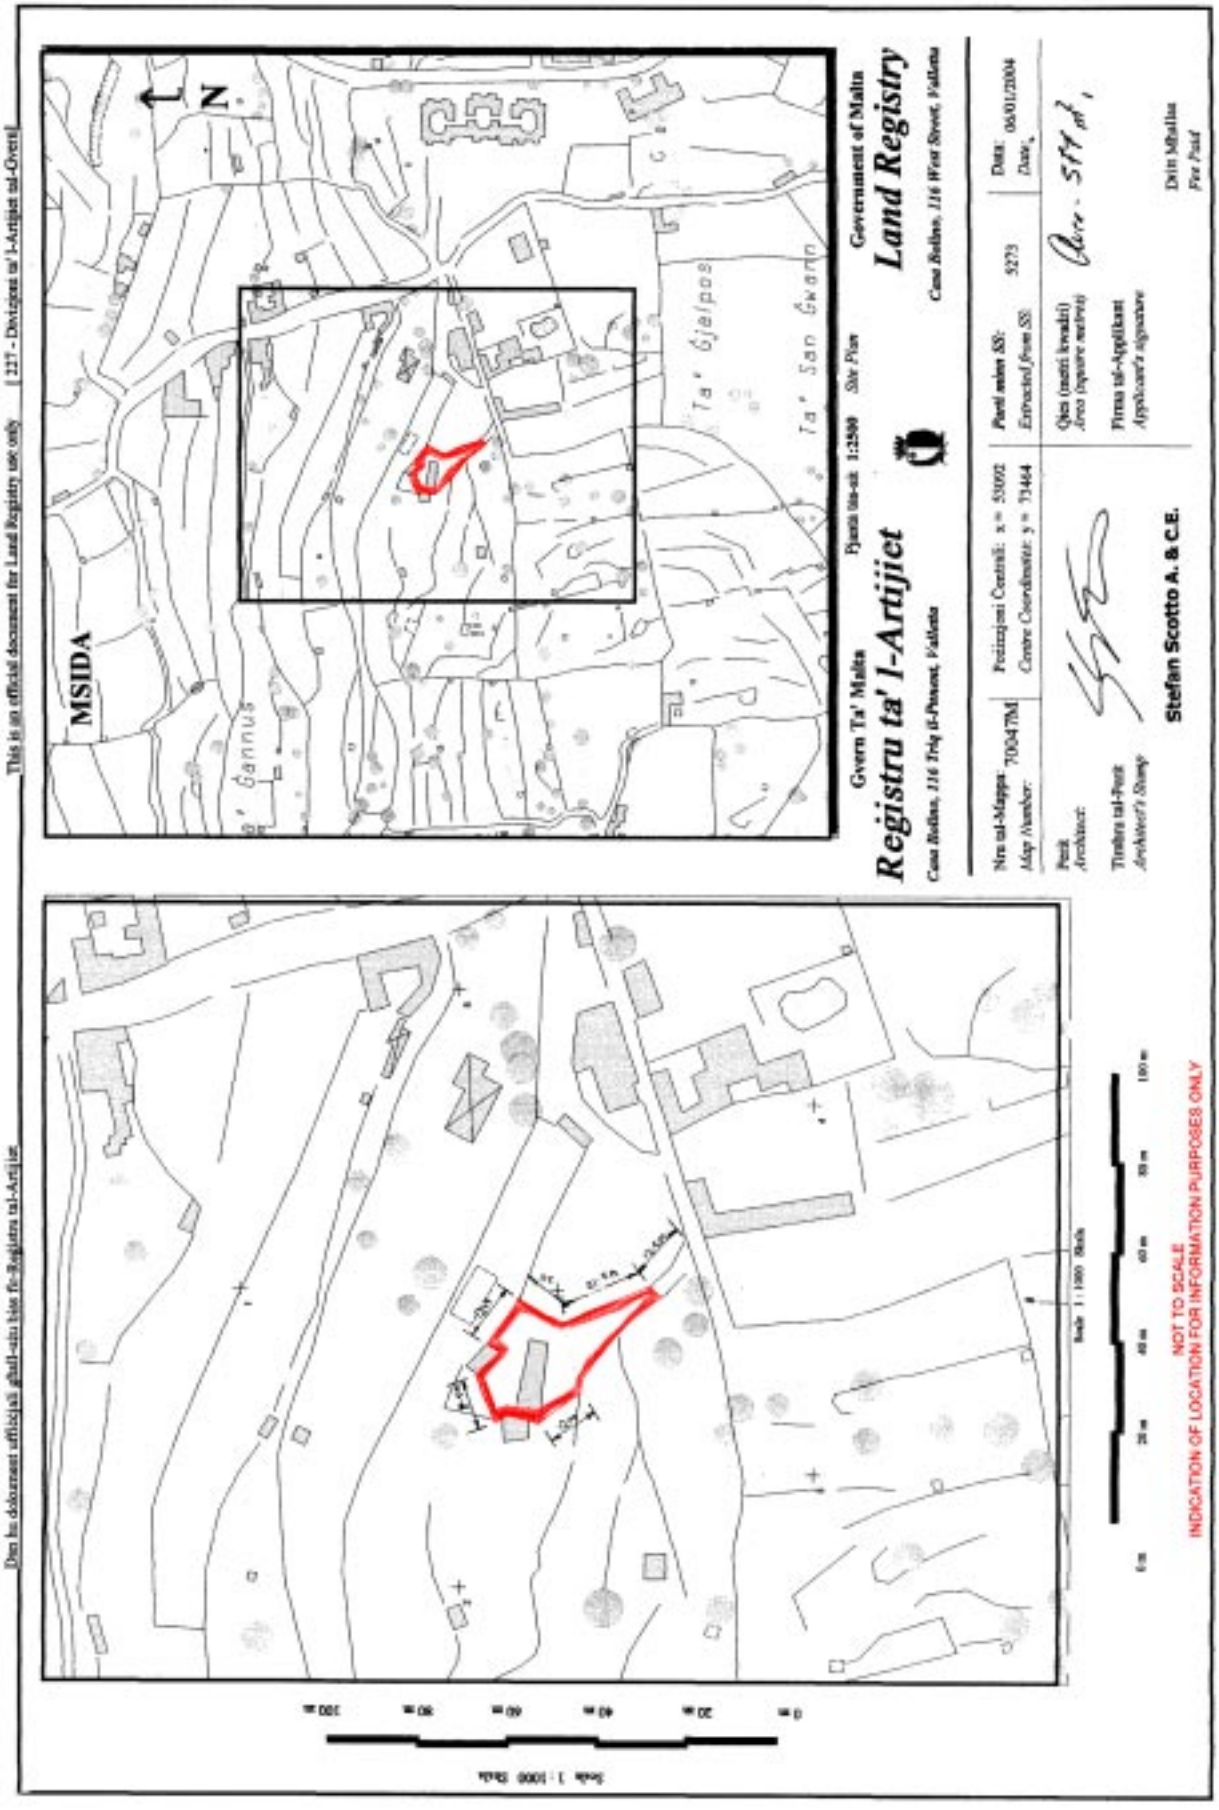
Plot 18B. A plot of land measuring about 577 square metres, bounded on the North East by property of the heirs of George Sciberras, on the East by property of Angelo Sciberras and on the South East by a public alley, which land is considered as agricultural land in terms of the Land Acquisition (Public Purposes) Ordinance and is shown in red and marked with the number 18B on plan P.D. 127_99_6, valued for the price of seven hundred and eighty Maltese Liri (Lm780).

……Omissis……

Sgd. Fred H. Valentino, A.&C.E.

**Extract from the Original**

9th January, 2001


This is an official document for Land Registry use only [ 227 - Direttur tal-Artijiet tal-Gvern]
Din hi dokument uffiċjali għall-użu biss fir-Reġistru tal-Artijiet
MSIDA
N
Ta' Gjelpas
Ta' San Gwann
Gvern Ta' Malta
Registru ta' l-Artijiet
Land Registry
Pjanta tas-sit 1:2500 Site Plan
Nru tal-Mappa 70047M
Map Number:
Pożizzjoni Ċentrali: x = 53092
Centre Coordinates: y = 73464
Parti minn SS: 5273
Extracted from SS
Data: 06/01/2004
Date:
Perit
Architect:
Stefan Scotto A. & C.E.
Dritt Mitlibha
Fee Paid
NOT TO SCALE
INDICATION OF LOCATION FOR INFORMATION PURPOSES ONLY

**Nru. 1087**

**AKKWIST TA' ART**

DIN id-dikjarazzjoni li ġejja, magħmula mill-President ta' Malta bis-saħħa ta' l-artikolu 3 ta' l-Ordinanza dwar l-Akkwist ta' l-Artijiet għal Skopijiet Pubbliċi (Kapitolu 88) hija ppubblikata skond u għall-finijiet ta' l-artikolu 9(1) ta' dik l-Ordinanza.

L-20 ta' Ottubru, 2004

(File No. L161/2001/3)

DIKJARAZZJONI MILL-PRESIDENT TA' MALTA

Illi b'Dikjarazzjoni tal-President ta' Malta tat-30 ta' Awissu, 2002, l-art hawn taħt imsemmija kienet dikjarata meħtieġa mill-awtorità kompetenti għal skop pubbliku skond id-dispożizzjonijiet ta' l-Ordinanza dwar l-Akkwist ta' Artijiet għal Skopijiet Pubbliċi (Kapitolu 88) u illi l-akkwist tagħha kellu jkun b'xiri assolut.

*Deskrizzjoni ta' l-Art*

L-art li ġejja f'Tal-Qroqq, Birkirkara:–

1. Biċċa art tal-kejl ta' madwar 256 metru kwadru, li tmiss mit-Tramuntana mal-*Bypass* ta' Birkirkara, mill-Punent u mil-Lbiċ ma' Triq it-Torri jew irjieħ verjuri.

L-art hawn fuq imsemmija tidher murija bil-kulur aħmar u mmarkata bħala *plot* numru 3 fuq il-pjanta P.D. Nru. 257A_2001, li wieħed jista' jara fuq talba fid-Dipartiment ta' l-Artijiet, Auberge de Baviere, Valletta.

Illi d-Dikjarazzjoni tal-President ta' Malta odjerna qiegħda tiġi ppubblikata għall-fini ta' l-Att XI ta' l-2002.

Il-kumpens offrut hu ta' ħamsa u għoxrin elf u erba' mitt Lira Maltija (Lm25,400), skond l-istima tal-perit Fred H. Valentino, A.&C.E., li estratt tagħha qed jiġi ppubblikat ma' din id-dikjarazzjoni.

**No. 1087**

**ACQUISITION OF LAND**

THE following declaration, made by the President of Malta under section 3 of the Land Acquisition (Public Purposes) Ordinance (Chapter 88), is published in terms and for the purposes of section 9(1) thereof.

20th October, 2004

DECLARATION BY THE PRESIDENT OF MALTA

Whereas by Declaration of the President of Malta dated 30th August, 2002, the undermentioned land had been declared as required by the competent authority for a public purpose in accordance with the provisions of the Land Acquisition (Public Purposes) Ordinance (Chapter 88) and that the acquisition thereof should have been by absolute purchase.

*Description of the Land*

The following land at Tal-Qroqq, Birkirkara:–

1. A plot of land measuring about 256 square metres, bounded on the North by the Birkirkara Bypass, on the West and South West by Triq it-Torri or more precise boundaries.

The above mentioned land is shown with the colour red and marked as plot number 3 on plan P.D. No. 257A_2001, which may be seen on demand at the Land Department, Auberge de Baviere, Valletta.

Whereas the present Declaration by the President of Malta is being issued in terms of Act XI of 2002.

The compensation offered is twenty five thousand and four hundred Maltese Liri (Lm25,400), according to the valuation as made by architect Fred H. Valentino, A.&C.E., an extract of which is being published with this declaration.

Ma' din id-dikjarazzjoni qed tiġi ppubblikata *site plan* li turi l-imsemmija immobbli.

(Iff) EDWARD FENECH ADAMI
*President*
3/5/2004

Din is-*site plan* qed tiġi ppubblikata f'paġna 10,731.

**Stima tal-Perit (oriġinali bil-Malti)**

*Art f'Tal-Qroqq, Birkirkara*

Fuq struzzjonijiet tal-Kummissarju ta' l-Artijiet, skond l-Ordinanza dwar l-Akkwist ta' Artijiet (għal Skopijiet Pubbliċi), qiegħed niffissa l-valur liberu u frank tal-proprjetà hawn taħt deskritta f'Tal-Qroqq, Birkirkara, li hija meħtieġa mill-Gvern għal skop pubbliku, u dan wara li ħadt in konsiderazzjoni l-lokalità, kif ukoll ħwejjeġ oħra li jista' jkollhom x'jaqsmu mal-valur ta' l-istess proprjetà.

……Omissis……

*Plot* 3. Biċċa art tal-kejl ta' circa 256 metru kwadru, li tmiss mit-Tramuntana ma' Birkirkara Bypass, mill-Punent u mil-Lbiċ ma' Triq it-Torri, liema art hija meqjusa bħala art fabbrikabbli fit-termini ta' l-Ordinanza dwar l-Akkwist ta' Artijiet u hija mmarkata bin-numru '3' u murija bil-kulur aħmar u fuq il-pjanta P.D. 257_2001, u hija stmata għall-valur ta' ħamsa u għoxrin elf u erba' mitt Lira Maltija (Lm25,400).

……Omissis……

Iff. Fred H. Valentino, A.&C.E.

**Estratt ta' l-Oriġinal**

It-2 ta' Awissu, 2002

A site plan showing the mentioned immovable property is being published with this declaration.

(Sgd) EDWARD FENECH ADAMI
*President*
3/5/2004

This site plan is being published on page 10,731.

**Architect's Valuation (original in Maltese)**

*Land at Tal-Qroqq, Birkirkara*

I have been instructed by the Commissioner of Land to assess under the Land Acquisition (Public Purposes) Ordinance, the freehold value of the hereunder described property at Tal-Qroqq, Birkirkara, which is required by Government for a public purpose, and this after considering the locality, as well as other matters relevant to the same property.

……Omissis……

Plot 3. A plot of land measuring about 256 square metres, bounded on the North by the Birkirkara Bypass, on the West and South West by Triq it-Torri, which land is considered as building site in terms of the Land Acquisition (Public Purposes) Ordinance and is marked with the number 3 and shown in red on plan PP.D. 257_2001, valued for the price of five thousand and four hundred Maltese Liri (Lm25,400).

……Omissis……

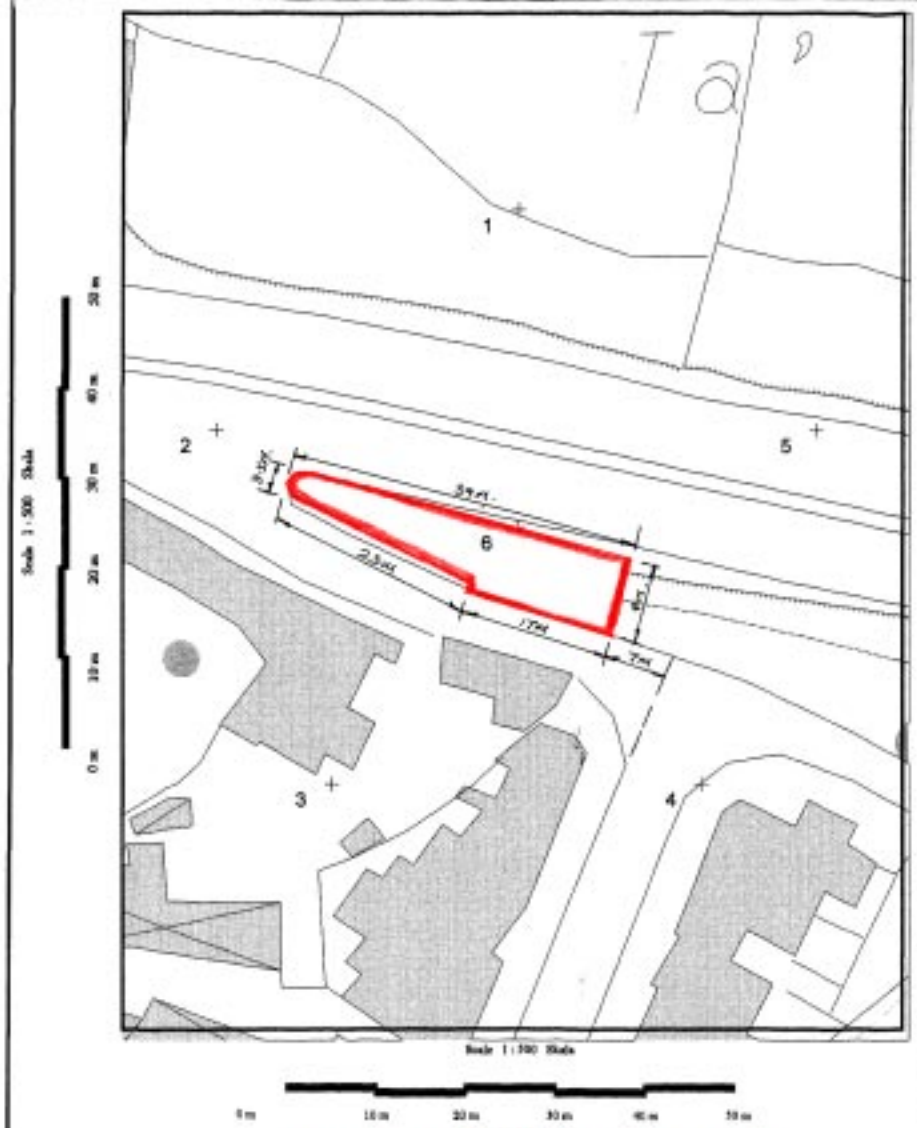
Sgd. Fred H. Valentino, A.&C.E.

**Extract from the Original**

2nd August, 2002

Dan hu dokument uffiċjali għall-użu biss fir-Reġistru tal-Artijiet

This is an official document for Land Registry use only [ 227 - Diviżjoni ta' l-Artijiet tal-Gvern]




NOT TO SCALE
INDICATION OF LOCATION FOR INFORMATION PURPOSES ONLY




Gvern Ta' Malta — Pjanta tas-sit 1:2500 *Site Plan* — Government of Malta

**Reġistru ta' l-Artijiet** — **Land Registry**

*Casa Bolino, 116 Triq il-Punent, Valletta* — *Casa Bolino, 116 West Street, Valletta*

| | | | | | |
|---|---|---|---|---|---|
| Nru tal-Mappa *Map Number:* | 65579M | Pożizzjoni Ċentrali: x = 52258 *Centre Coordinates:* y = 73241 | | *Parti minn SS:* *Extracted from SS:* | 5273 | Data: *Date:* | 30/04/2003 |

Perit *Architect:* Stefan Scotto A. & C.E.

Timbru tal-Perit *Architect's Stamp*

Qies (metri kwadri) *Area (square metres)* 256 m²

Firma tal-Applikant *Applicant's signature*

Dritt Mħallas *Fee Paid*

**Nru. 1088**

## AKKWIST TA' ART

DIN id-dikjarazzjoni li ġejja, magħmula mill-President ta' Malta bis-saħħa ta' l-artikolu 3 ta' l-Ordinanza dwar l-Akkwist ta' l-Artijiet għal Skopijiet Pubbliċi (Kapitolu 88) hija ppubblikata skond u għall-finijiet ta' l-artikolu 9(1) ta' dik l-Ordinanza.

L-20 ta' Ottubru, 2004

(File No. L261/2000)

DIKJARAZZJONI MILL-PRESIDENT TA' MALTA

Illi b'Dikjarazzjoni taPresident ta' Malta ta' l-1 ta' Ġunju, 2001, l-art hawn taħt imsemmija kienet dikjarata meħtieġa mill-awtorità kompetenti għal skop pubbliku skond id-dispożizzjonijiet ta' l-Ordinanza dwar l-Akkwist ta' Artijiet għal Skopijiet Pubbliċi (Kapitolu 88) u illi l-akkwist tagħha kellu jkun b'xiri assolut.

*Deskrizzjoni ta' l-Art*

L-art li ġejja f'Ħaż-Żabbar:–

1. Biċċa art tal-kejl ta' madwar 173 metru kwadru, li tmiss mit-Tramuntana ma' triq pubblika, mill-Punent u mil-Lvant ma' proprjetà ta' Carmela Attard u oħrajn jew irjieħ verjuri.

L-art hawn fuq imsemmija tidher murija bil-kulur aħmar fuq il-pjanta P.D. Nru. 21_2001, li wieħed jista' jara fuq talba fid-Dipartiment ta' l-Artijiet, Auberge de Baviere, Valletta.

Illi d-Dikjarazzjoni tal-President ta' Malta odjerna qiegħda tiġi ppubblikata għall-fini ta' l-Att XI ta' l-2002.

**No. 1088**

## ACQUISITION OF LAND

THE following declaration, made by the President of Malta under section 3 of the Land Acquisition (Public Purposes) Ordinance (Chapter 88), is published in terms and for the purposes of section 9(1) thereof.

20th October, 2004

DECLARATION BY THE PRESIDENT OF MALTA

Whereas by Declaration of the President of Malat dated 1st June, 2001, the undermentioned land had been declared as required by the competent authority for a public purpose in accordance with the provisions of the Land Acquisition (Public Purposes) Ordinance (Chapter 88) and that the acquisition thereof should have been by absolute purchase.

*Description of the Land*

The following land at Żabbar:–

1. A plot of land measuring about 173 square metres, bounded on the North by a public road, on the West and East by property of Carmela Attard and others or more precise boundaries.

The above mentioned land is shown with the colour red on plan P.D. No. 21_2001, which may be seen on demand at the Land Department, Auberge de Baviere, Valletta.

Whereas the present Declaration by the President of Malta is being issued in terms of Act XI of 2002.

Il-kumpens offrut għal biċċa art hawn fuq imsemmija hu ta' mitejn u ħamsa u għoxrin Lira Maltija (Lm225), skond l-Avviż ta' Ftehim ta' l-24 ta' Lulju, 2002, liema avviż ħareġ skond l-istima tal-perit Fred H. Valentino, A.&C.E., li estratt tagħha qed jiġi ppubblikat ma' din id-dikjarazzjoni.

Ma' din id-dikjarazzjoni qed tiġi ppubblikata *site plan* li turi l-imsemmija immobbli.

(Iff) EDWARD FENECH ADAMI
*President*
3/5/2004

Din is-*site plan* qed tiġi ppubblikata f'paġna 10,734.

**Stima tal-Perit (oriġinali bil-Malti)**

*Akkwist ta' art f'Ħaż-Żabbar*

Fuq struzzjonijiet tal-Kummissarju ta' l-Artijiet, skond l-Ordinanza dwar l-Akkwist ta' Artijiet (għal Skopijiet Pubbliċi), qiegħed niffissa l-valur liberu u frank tal-proprjetà hawn taħt deskritta f'Ħaż-Żabbar li hija meħtieġa mill-Gvern għal skop pubbliku, u dan wara li ħadt in konsiderazzjoni l-lokalità, kif ukoll ħwejjeġ oħra li jista' jkollhom x'jaqsmu mal-valur ta' l-istess proprjetà.

Biċċa art tal-kejl ta' circa 173 metru kwadru, li tmiss mit-Tramuntana ma' triq pubblika, mill-Punent u mil-Lvant ma' proprjetà ta' Carmela Attard et., liema art hija meqjusa in parti bħala art agrikola u in parti bħala art fabbrikabbli fit-termini ta' l-Ordinanza dwar l-Akkwist ta' Artijiet u hija murija bl-aħmar fuq il-pjanta P.D. 21_2001, hija stmata għall-valur ta' mitejn u ħamsa u għoxrin Lira Maltin (Lm225).

Iff: Fred H. Valentino A.&C.E.

Is-7 ta' Mejju, 2001

The compensation offered for the above mentioned land is two hundred and twenty five Maltese Liri (Lm225), according to the Notice of Agreement of the 24th July, 2002, which notice was issued according to the valuation as made by architect Fred H. Valentino, A.&C.E., an extract of which is being published with this declaration.

A site plan showing the mentioned immovable property is being published with this declaration.

(Sgd) EDWARD FENECH ADAMI
*President*
3/5/2004

This site plan is being published on page 10,734.

**Architect's Valuation (original in Maltese)**

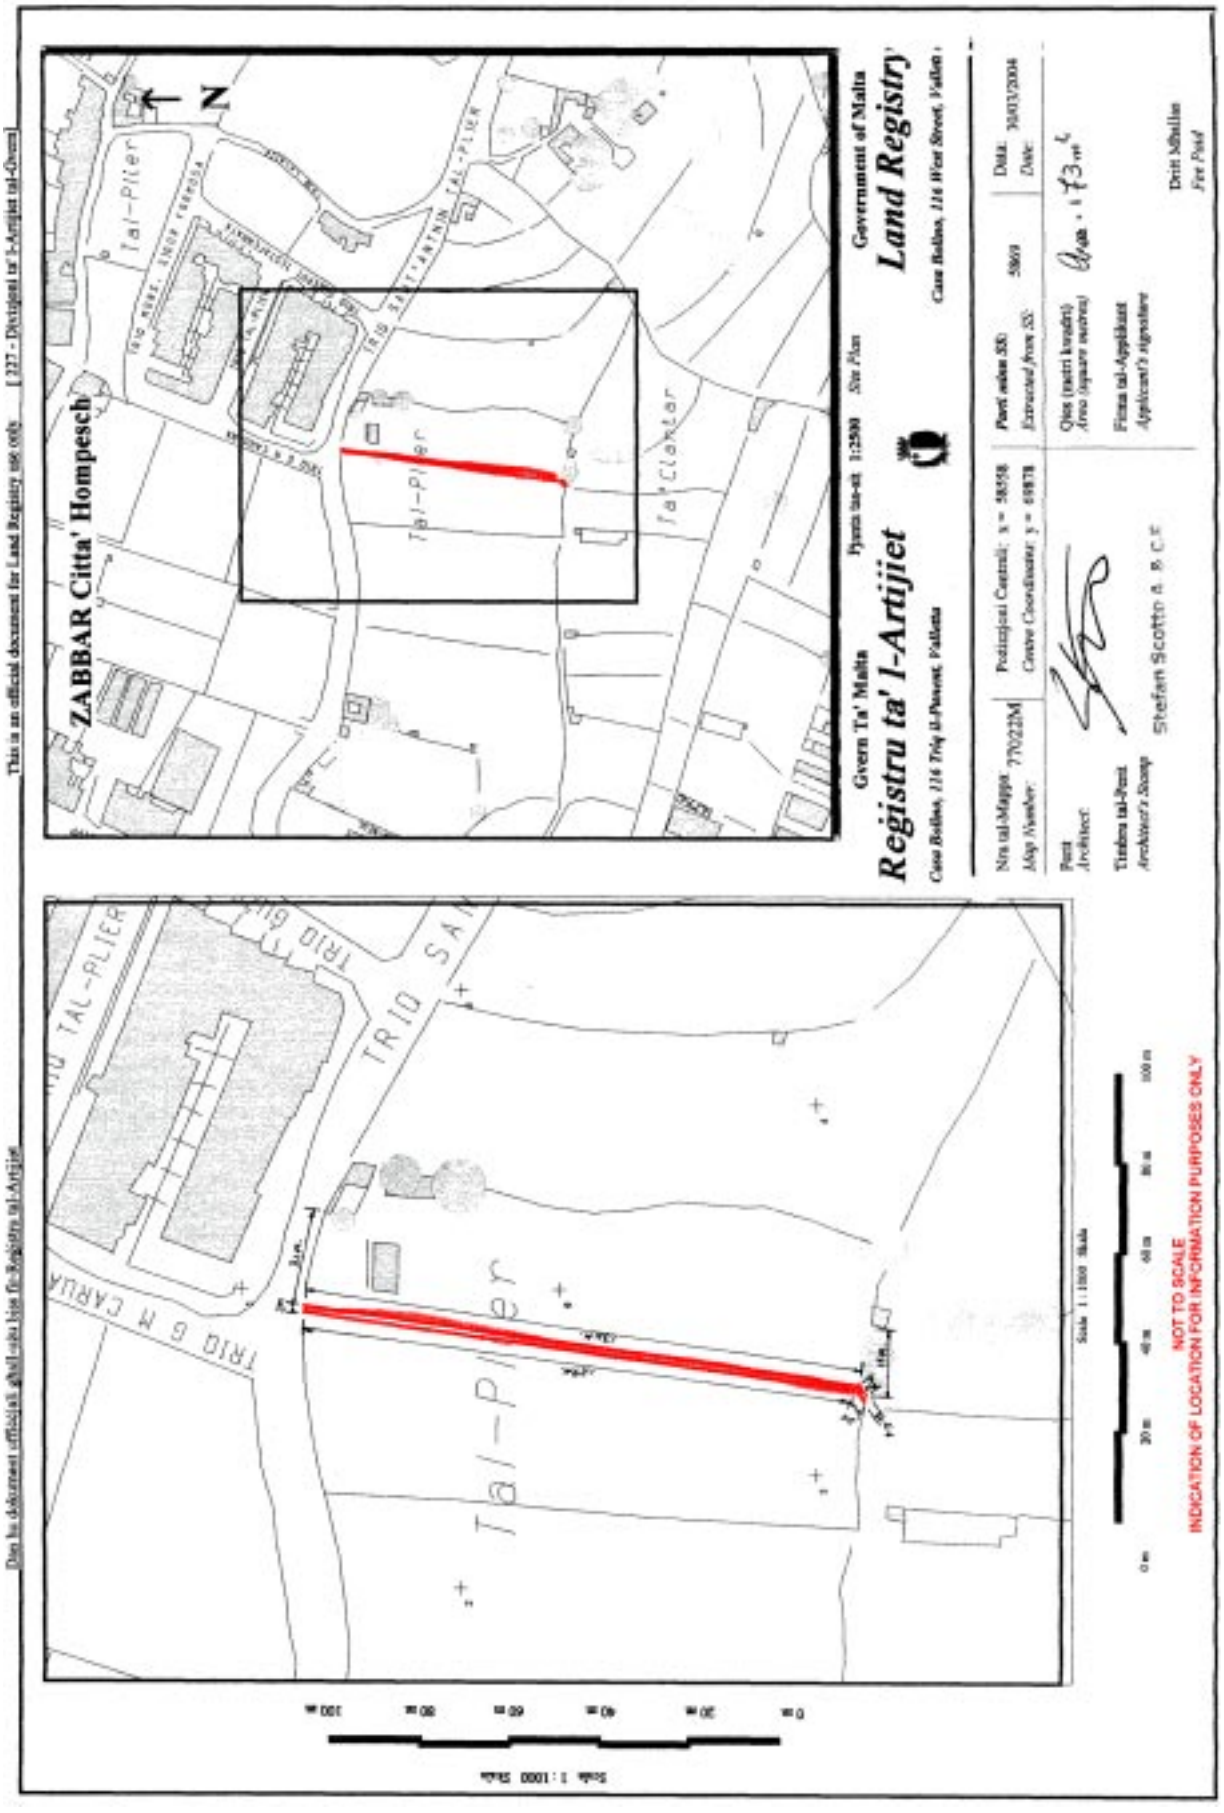
*Acquisition of land at Żabbar*

I have been instructed by the Commissioner of Land to assess under the Land Acquisition (Public Purposes) Ordinance, the freehold value of the hereunder described property at Żabbar, which is required by Government for a public purpose, and this after considering the locality, as well as other matters relevant to the same property.

A plot of land measuring about 173 square metres, bounded on the North by a public road, on the West and East by property of Carmela Attard, which land is considered partly as agricultural land and partly as a building site in terms of the Land Acquisition (Public Purposes) Ordinance and is shown in red on plan P.D. 21_2001, valued for the price of two hundred and twenty five Maltese Liri (Lm225).

Signed: Fred H. Valentino A.&C.E.

7th May, 2001


This is an official document for Land Registry use only [ 227 - Direttorat ta' l-Artijiet tal-Gvern ]
Dan hu dokument ufficjali għall-użu biss fir-Reġistru tal-Artijiet
ZABBAR Citta' Hompesch
N
Tal-Pilar
Tal-Clanter
Gvern Ta' Malta
Registru ta' l-Artijiet
Government of Malta
Land Registry
Site Plan
Pjanta tas-sit 1:2500
Nru tal-Mappa / Map Number: 7902/2M
Pożizzjoni Ċentrali: x = 58558 Centre Coordinates: y = 69878
Perit Architect:
Stefan Scotto B.E.(Hons)
Data: 30/03/2004 Date:
Qies (metri kwadri) / Area (square metres)
Firma tal-Applikant / Applicant's signature
Perit Architect's Stamp
Drit Mhallas / For Post
Scale 1:1000
NOT TO SCALE
INDICATION OF LOCATION FOR INFORMATION PURPOSES ONLY

**Nru. 1089**

**AKKWIST TA' ART**

DIN id-dikjarazzjoni li ġejja, magħmula mill-President ta' Malta bis-saħħa ta' l-artikolu 3 ta' l-Ordinanza dwar l-Akkwist ta' l-Artijiet għal Skopijiet Pubbliċi (Kapitolu 88) hija ppubblikata skond u għall-finijiet ta' l-artikolu 9(1) ta' dik l-Ordinanza.

Is-6 ta' Ottubru, 2004

(File No. L278/2000/15)

DIKJARAZZJONI MILL-PRESIDENT TA' MALTA

Illi b'Dikjarazzjoni tal-President ta' Malta tas-27 ta' April, 2001, l-art hawn taħt imsemmija kienet dikjarata meħtieġa mill-awtorità kompetenti għal skop pubbliku skond id-dispożizzjonijiet ta' l-Ordinanza dwar l-Akkwist ta' Artijiet għal Skopijiet Pubbliċi (Kapitolu 88) u illi l-akkwist tagħha kellu jkun b'xiri assolut.

*Deskrizzjoni ta' l-Art*

L-art li ġejja fil-Mosta/Naxxar:–

1. Biċċa art tal-kejl ta' madwar 1,161 metru kwadru, li tmiss mill-Majjistral ma' triq pubblika u min-Nofsinhar u mill-Grigal ma' proprjetà ta' Portland Investments Limited jew irjieħ verjuri.

L-art hawn fuq imsemmija tidher murija bil-kulur aħmar u mmarkata bħala *plot* numru 15 fuq il-pjanta P.D. Nru. 7D_2001, li wieħed jista' jara fuq talba fid-Dipartiment ta' l-Artijiet, Auberge de Baviere, Valletta.

Illi d-Dikjarazzjoni tal-President ta' Malta odjerna qiegħda tiġi ppubblikata għall-fini ta' l-Att XI ta' l-2002.

**No. 1089**

**ACQUISITION OF LAND**

THE following declaration, made by the President of Malta under section 3 of the Land Acquisition (Public Purposes) Ordinance (Chapter 88), is published in terms and for the purposes of section 9(1) thereof.

6th October, 2004

DECLARATION BY THE PRESIDENT OF MALTA

Whereas by Declaration of the President of Malat dated 27th April, 2001, the undermentioned land had been declared as required by the competent authority for a public purpose in accordance with the provisions of the Land Acquisition (Public Purposes) Ordinance (Chapter 88) and that the acquisition thereof should have been by absolute purchase.

*Description of the Land*

The following land at Mosta/Naxxar:–

1. A plot of land measuring about 1,161 square metres, bounded on the North West by a public road and on the South and North East by property of Portland Investments Limited or more precise boundaries.

The above mentioned land is shown with the colour red and marked as plot number 15 on plan P.D. No. 7D_2001, which may be seen on demand at the Land Department, Auberge de Baviere, Valletta.

Whereas the present Declaration by the President of Malta is being issued in terms of Act XI of 2002.

Il-kumpens offrut hu ta' tmienja u erbgħin elf Lira Maltija (Lm48,000), skond l-estratt ta' l-istima li hawn ma' din id-dikjarazzjoni kif din saret mill-perit arkitett Joseph Mizzi, A.&C.E.

Ma' din id-dikjarazzjoni qed tiġi ppubblikata *site plan* li turi l-imsemmija immobbli.

(Iff) EDWARD FENECH ADAMI
*President*
3/5/2004

Din is-*site plan* qed tiġi ppubblikata f'paġna 10,737.

**Stima tal-Perit (oriġinali bil-Malti)**

*Art fil-Mosta u n-Naxxar*

Fuq struzzjonijiet tal-Kummissarju ta' l-Artijiet, skond l-Ordinanza dwar l-Akkwist ta' Artijiet (għal Skopijiet Pubbliċi), qiegħed niffissa l-valur liberu u frank tal-proprjetà hawn taħt deskritta fil-Mosta u n-Naxxar li hija meħtieġa mill-Gvern għal skop pubbliku, u dan wara li ħadt in konsiderazzjoni l-lokalità, kif ukoll ħwejjeġ oħra li jista' jkollhom x'jaqsmu mal-valur ta' l-istess proprjetà.

*Plot* 15. Biċċa art tal-kejl ta' circa 1,161 metru kwadru, li tmiss mill-Majjistral ma' triq pubblika u min-Nofsinhar u mill-Grigal ma' proprjetà ta' Portland Investments Ltd, liema art hija meqjusa in parti bħala art fabbrikabbli u in parti bħala art agrikola fit-termini ta' l-Ordinanza dwar l-Akkwist ta' Artijiet u hija murija bl-aħmar u mmarkata bin-numru 15 fuq il-pjanta P.D. Nru. 7D_2001, hija stmata għall-valur ta' tmienja u erbgħin elf Lira Maltija (Lm48,000).

……Omissis……

Iff: Joseph Mizzi A.&C.E.

**Estratt ta' l-Oriġinal**

Id-29 ta' Marzu, 2001

The compensation offered is fortyeight thousand Maltese Liri (Lm48,000), according to the the valuation published with this declaration as made by architect Joseph Mizzi, A.&C.E.

A site plan showing the mentioned immovable property is being published with this declaration.

(Sgd) EDWARD FENECH ADAMI
*President*
3/5/2004

This site plan is being published on page 10,737.

**Architect's Valuation (original in Maltese)**

*Acquisition of land at Mosta and Naxxar*

I have been instructed by the Commissioner of Land to assess under the Land Acquisition (Public Purposes) Ordinance, the freehold value of the hereunder described property at Mosta and Naxxar, which is required by Government for a public purpose, and this after considering the locality, as well as other matters relevant to the same property.

Plot 15. A plot of land measuring about 1,161 square metres, bounded on the North West by a public road and on the South and North East by property of Portland Investments Limited, which land is considered partly as a building site and partly as agricultural land in terms of the Land Acquisition (Public Purposes) Ordinance and is shown with the number 15 on plan P.D. No. 7D_2001, valued for the price of forty eight thousand Maltese Liri (Lm48,000).

……Omissis……

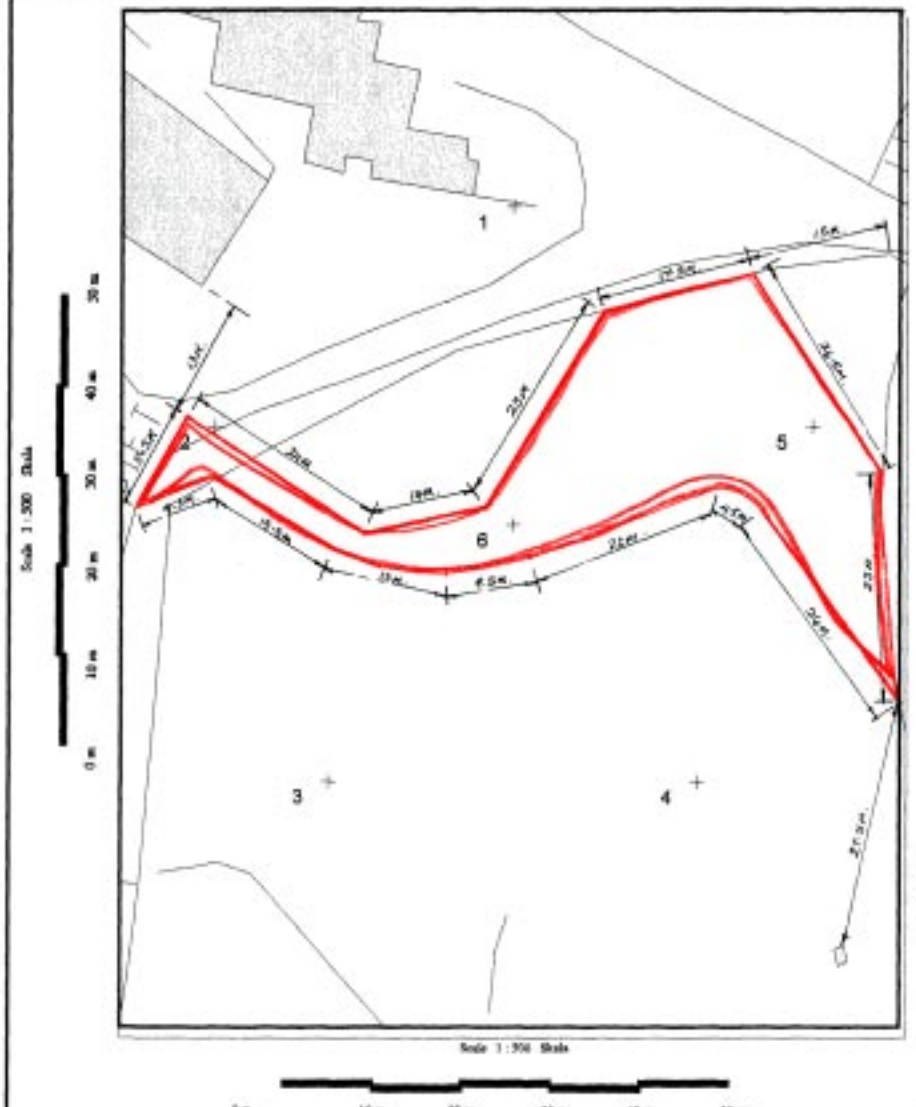
Signed: Joseph Mizzi A.&C.E.

**Extract from the Original**

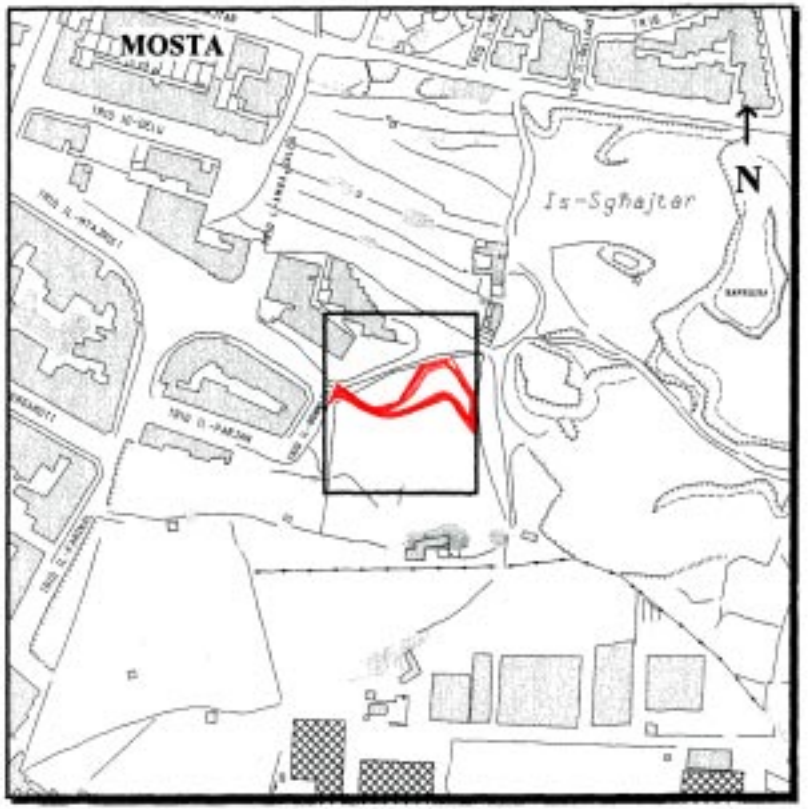
29th March, 2001

Dan hu dokument uffiċjali għall-użu biss fir-Reġistru tal-Artijiet

This is an official document for Land Registry use only [ 227 - Diviżjoni ta' l-Artijiet tal-Gvern]




NOT TO SCALE
INDICATION OF LOCATION FOR INFORMATION PURPOSES ONLY




Gvern Ta' Malta — Pjanta tas-sit 1:2500 *Site Plan* — Government of Malta

**Reġistru ta' l-Artijiet** — **Land Registry**

*Casa Bolino, 116 Triq il-Pwent, Valletta* — *Casa Bolino, 116 West Street, Valletta*

| | | | |
|---|---|---|---|
| Nru tal-Mappa: *Map Number:* 77011M | Pożizzjoni Ċentrali: x = 49087 *Centre Coordinates:* y = 74108 | *Parti minn SS* 4874 *Extracted from SS* | Data: *Date:* 30/03/2004 |

Perit *Architect:* Stefan Scotto A. & C.E.

Timbru tal-Perit *Architect's Stamp*

Qies (metri kwadri) *Area (square metres)* Area = 1,161 m²

Firma tal-Applikant *Applicant's signature*

Dritt Mħallas *Fee Paid*

**Nru. 1090**

## AKKWIST TA' ART

DIN id-dikjarazzjoni li ġejja, magħmula mill-President ta' Malta bis-saħħa ta' l-artikolu 3 ta' l-Ordinanza dwar l-Akkwist ta' l-Artijiet għal Skopijiet Pubbliċi (Kapitolu 88) hija ppubblikata skond u għall-finijiet ta' l-artikolu 9(1) ta' dik l-Ordinanza.

L-20 ta' Ottubru, 2004

(File No. L133/95/1)

DIKJARAZZJONI MILL-PRESIDENT TA' MALTA

Illi b'Dikjarazzjoni tal-President ta' Malta tal-25 ta' April, 2000, l-art hawn taħt imsemmija kienet dikjarata meħtieġa mill-awtorità kompetenti għal skop pubbliku skond id-dispożizzjonijiet ta' l-Ordinanza dwar l-Akkwist ta' Artijiet għal Skopijiet Pubbliċi (Kapitolu 88) u illi l-akkwist tagħha kellu jkun b'xiri assolut.

*Deskrizzjoni ta' l-Art*

L-art li ġejja fir-Rabat, Għawdex:–

1. Biċċa art tal-kejl ta' madwar 189 metru kwadru, li tmiss mill-Grigal u mil-Lbiċ ma' proprjetà ta' Marija Scicluna u oħrajn u mill-Majjistral ma' Triq Labrè jew irjieħ verjuri.

L-art hawn fuq imsemmija tidher murija bil-kulur aħmar u mmarkata bħala *plot* bl-ittra "A" fuq il-pjanta L.D. Nru. 163/96, li wieħed jista' jara fuq talba fid-Dipartiment ta' l-Artijiet, Auberge de Baviere, Valletta.

Illi d-Dikjarazzjoni tal-President ta' Malta odjerna qiegħda tiġi ppubblikata għall-fini ta' l-Att XI ta' l-2002.

**No. 1090**

## ACQUISITION OF LAND

THE following declaration, made by the President of Malta under section 3 of the Land Acquisition (Public Purposes) Ordinance (Chapter 88), is published in terms and for the purposes of section 9(1) thereof.

20th October, 2004

DECLARATION BY THE PRESIDENT OF MALTA

Whereas by Declaration of the President of Malta dated 25th April, 2000, the undermentioned land had been declared as required by the competent authority for a public purpose in accordance with the provisions of the Land Acquisition (Public Purposes) Ordinance (Chapter 88) and that the acquisition thereof should have been by absolute purchase.

*Description of the Land*

The following land at Rabat, Gozo:–

1. A plot of land measuring about 189 square metres, bounded on the North East and South West by property of Marija Scicluna and others and on the North West by Triq Labrè or more precise boundaries.

The above mentioned land is shown with the colour red and marked as plot with the letter "A" on plan L.D. No. 163/96, which may be seen on demand at the Land Department, Auberge de Baviere, Valletta.

Whereas the present Declaration by the President of Malta is being issued in terms of Act XI of 2002.

Il-kumpens offrut hu ta' għoxrin elf Lira Maltija (Lm20,000), skond l-istima li hawn ma' din id-dikjarazzjoni kif din saret mill-perit arkitett Joseph Mizzi, A.&C.E.

Ma' din id-dikjarazzjoni qed tiġi ppubblikata *site plan* li turi l-imsemmija immobbli.

(Iff) EDWARD FENECH ADAMI
*President*
3/5/2004

Din is-*site plan* qed tiġi ppubblikata f'paġna 10,740.

**Stima tal-Perit (oriġinali bil-Malti)**

*Akkwist ta' art fir-Rabat, Għawdex*

Fuq struzzjonijiet tal-Kummissarju ta' l-Artijiet, skond l-Ordinanza dwar l-Akkwist ta' Artijiet (għal Skopijiet Pubbliċi), qiegħed niffissa l-valur liberu u frank tal-proprjetà hawn taħt deskritta fir-Rabat, Għawdex li hija meħtieġa mill-Gvern għal skop pubbliku, u dan wara li ħadt in konsiderazzjoni l-lokalità, kif ukoll ħwejjeġ oħra li jista' jkollhom x'jaqsmu mal-valur ta' l-istess proprjetà.

Biċċa art tal-kejl ta' circa 189 metru kwadru, li tmiss mill-Grigal u mil-Lbiċ ma' proprjetà ta' Maria Scicluna u oħrajn u mill-Majjistral ma' Triq Labrè, liema art hija meqjusa bħala art fabbrikabbli fit-termini ta' l-Ordinanza dwar l-Akkwist ta' Artijiet u hija murija bil-kulur aħmar u mmarkata bħala *plot* 'A' fuq il-pjanta L.D. Nru. 163/96, hija stmata għall-valur ta' għoxrin elf Lira Maltija (Lm20,000).

Iff: Joseph Mizzi A.&C.E.

N.B. Dan ir-rapport ta' stima u l-pjanta mehmuża miegħu qed jibdel ir-rapport ta' stima data 29 ta' Marzu, 2000, għal dak li għandu x'jaqsam mal-proprjetà msemmija.

Id-29 ta' Settembru, 2003

The compensation offered is twenty thousand Maltese Liri (Lm20,000), according to the the valuation published with this declaration as made by architect Joseph Mizzi, A.&C.E.

A site plan showing the mentioned immovable property is being published with this declaration.

(Sgd) EDWARD FENECH ADAMI
*President*
3/5/2004

This site plan is being published on page 10,740.

**Architect's Valuation (original in Maltese)**

*Acquisition of land at Rabat, Gozo*

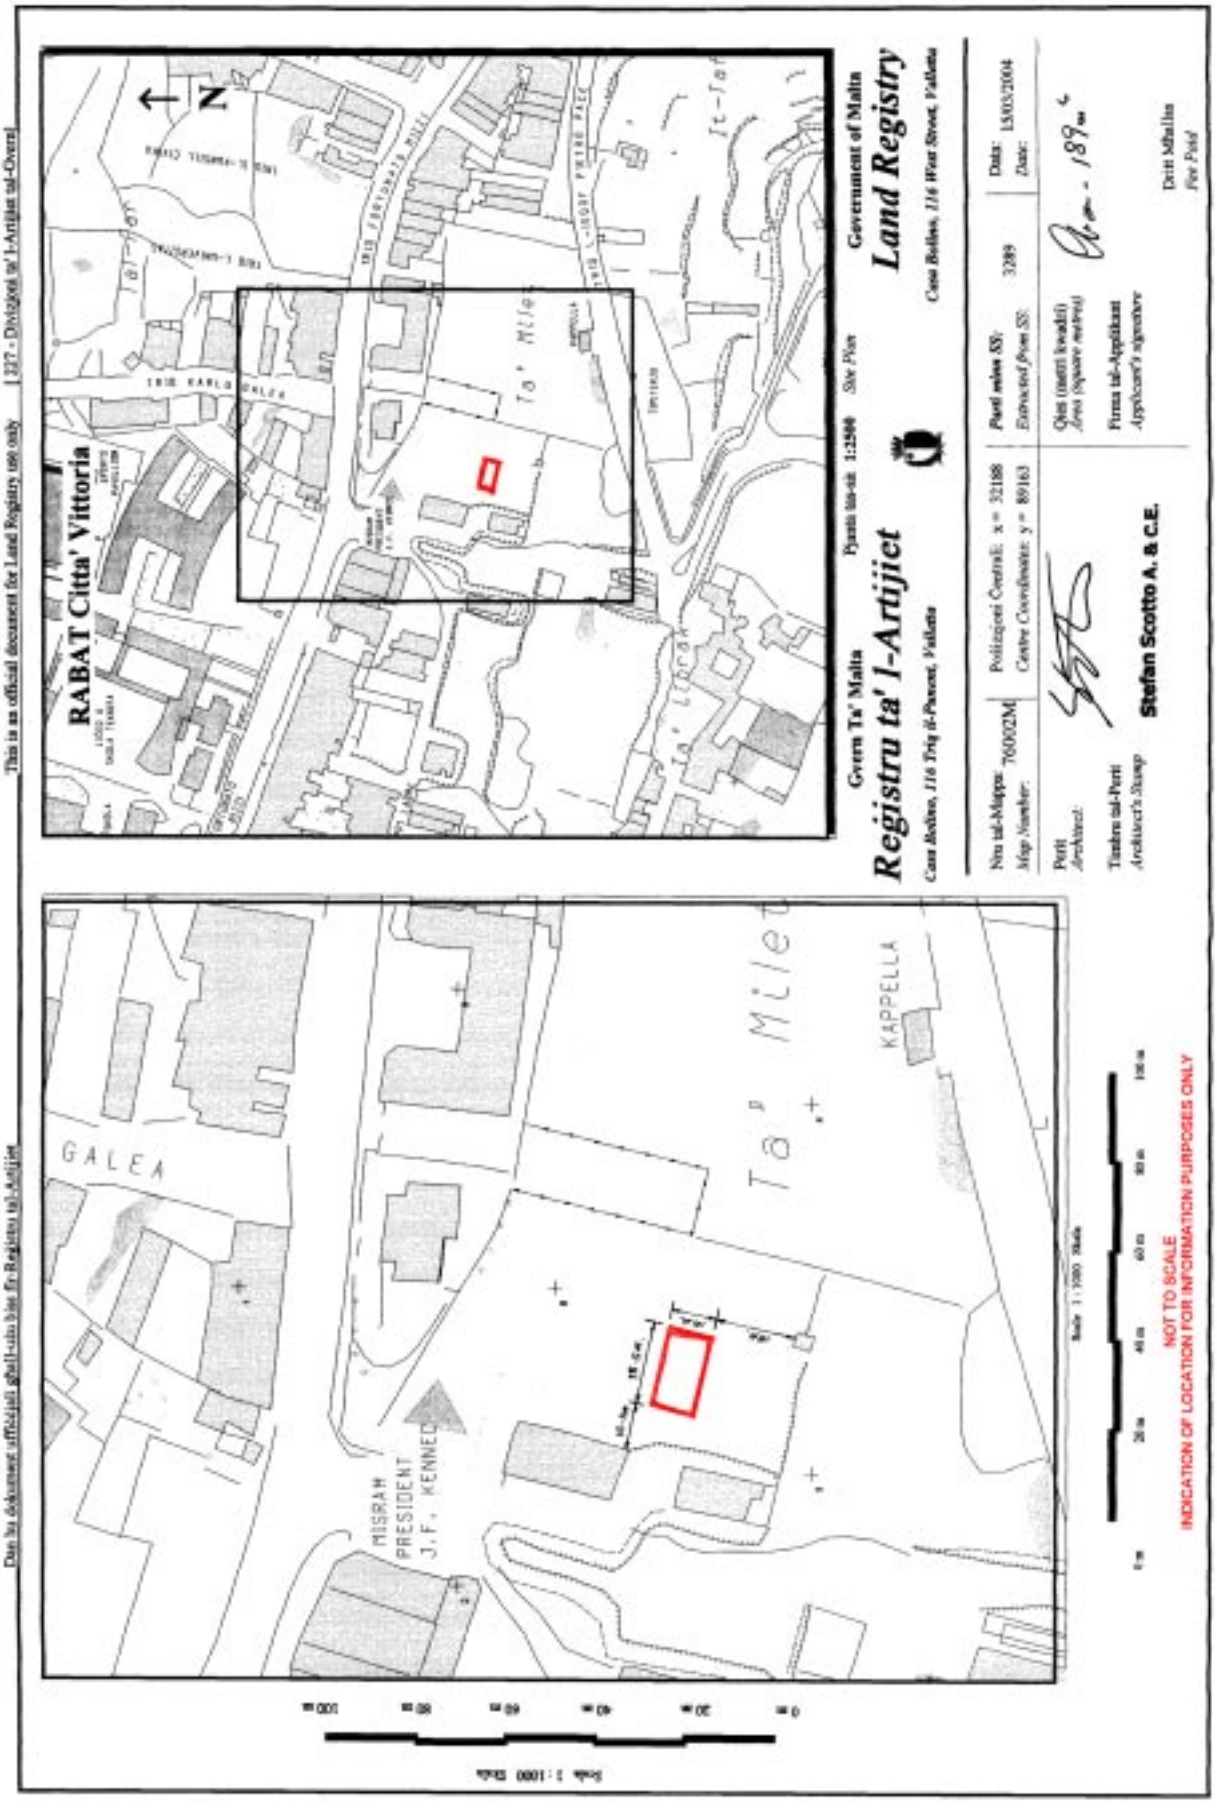
I have been instructed by the Commissioner of Land to assess under the Land Acquisition (Public Purposes) Ordinance, the freehold value of the hereunder described property at Rabat, Gozo which is required by Government for a public purpose, and this after considering the locality, as well as other matters relevant to the same property.

A plot of land measuring about 189 square metres, bounded on the North East and South West by property of Maria Scicluna and others, and on the North West by Triq Labrè, which land is considered as a building site in terms of the Land Acquisition (Public Purposes) Ordinance and is shown with the colour red as plot 'A' on plan L.D. No. 163/96, valued for the price of twenty thousand Maltese Liri (Lm20,000).

Signed: Joseph Mizzi A.&C.E.

N.B. This valuation report and the plan attached is replacing the valuation report dated 29th March, 2000, for those matters relating to the mentioned property.

29th September, 2003


This is an official document for Land Registry use only
Dan hu dokument uffiċjali għall-użu biss fir-Reġistru tal-Artijiet
337 - Divizjoni tal-Artijiet tal-Gvern
Gvern Ta' Malta
Registru ta' l-Artijiet
Casa Rolleo, 116 Triq il-Pwent, Valletta
Government of Malta
Land Registry
Casa Rolleo, 116 West Street, Valletta
Pjanta bla skala 1:2500 Site Plan
RABAT Citta' Vittoria
Ta' Miler
Ta' Lucan
It-Torri
N
Nru tal-Mappa: 760002M
Map Number:
Polizzjoni Centrali: x = 32188
Centre Coordinate: y = 89163
Pjeċi miżuri SS:
Extracted from SS:
3289
Data: 13/03/2004
Date:
Perit
Architect:
Qies (metri kwadri)
Area (square metres)
Firma tal-Applikant
Applicant's signature
Timbru tal-Perit
Architect's Stamp
Stefan Scotto A. & C.E.
Dritt Mhallsa
Fee Paid
GALEA
MISRAH PRESIDENT J.F. KENNED
Ta' Miler
KAPPELLA
NOT TO SCALE
INDICATION OF LOCATION FOR INFORMATION PURPOSES ONLY

**Nru. 1091**

**AKKWIST TA' ART**

DIN id-dikjarazzjoni li ġejja, magħmula mill-President ta' Malta bis-saħħa ta' l-artikolu 3 ta' l-Ordinanza dwar l-Akkwist ta' l-Artijiet għal Skopijiet Pubbliċi (Kapitolu 88) hija ppubblikata skond u għall-finijiet ta' l-artikolu 9(1) ta' dik l-Ordinanza.

L-20 ta' Ottubru, 2004

(File No. L403/94)

DIKJARAZZJONI MILL-PRESIDENT TA' MALTA

Illi b'Dikjarazzjoni tal-President ta' Malta tas-26 ta' Jannar, 2001, l-art hawn taħt imsemmija kienet dikjarata meħtieġa mill-awtorità kompetenti għal skop pubbliku skond id-dispożizzjonijiet ta' l-Ordinanza dwar l-Akkwist ta' Artijiet għal Skopijiet Pubbliċi (Kapitolu 88) u illi l-akkwist tagħha kellu jkun b'xiri assolut.

*Deskrizzjoni ta' l-Art*

Il-fond li ġej fil-Qrendi–

1. Il-fond Nru. 7, Triq il-Knisja, kantuniera ma' 66, Triq il-Kbira.

Il-fond hawn fuq imsemmi huwa muri bil-kulur aħmar fuq pjanta P.D. 204_2000, li wieħed jista' jara fuq talba fid-Dipartiment ta' l-Artijiet, Auberge de Baviere, Valletta.

Illi d-Dikjarazzjoni tal-President ta' Malta odjerna qiegħda tiġi ppubblikata għall-fini ta' l-Att XI ta' l-2002.

**No. 1091**

**ACQUISITION OF LAND**

THE following declaration, made by the President of Malta under section 3 of the Land Acquisition (Public Purposes) Ordinance (Chapter 88), is published in terms and for the purposes of section 9(1) thereof.

20th October, 2004

DECLARATION BY THE PRESIDENT OF MALTA

Whereas by Declaration of the President of Malta dated 26th January, 2001, the undermentioned land had been declared as required by the competent authority for a public purpose in accordance with the provisions of the Land Acquisition (Public Purposes) Ordinance (Chapter 88) and that the acquisition thereof should have been by absolute purchase.

*Description of the Land*

The following premises at Qrendi:–

1. The premises No. 7, Triq il-Knisja, corner with 66, Triq il-Kbira.

The above mentioned premises is shown with the colour red on plan P.D. 204_2000, which may be seen on demand at the Land Department, Auberge de Baviere, Valletta.

Whereas the present Declaration by the President of Malta is being issued in terms of Act XI of 2002.

Il-kumpens offrut hu ta' tnejn u għoxrin elf, seba' mija u ħamsin Lira Maltija (Lm22,750), skond l-Avviż ta' Ftehim ta' l-10 ta' Lulju, 2001 skond l-istima li hawn ma' din id-dikjarazzjoni kif din saret mill-perit arkitett Fred H. Valentino, A.&C.E.

Ma' din id-dikjarazzjoni qed tiġi ppubblikata *site plan* li turi l-imsemmija immobbli.

(Iff) EDWARD FENECH ADAMI
*President*
17/5/2004

Din is-*site plan* qed tiġi ppubblikata f'paġna 10,743.

**Stima tal-Perit (oriġinali bil-Malti)**

*Fond fil-Qrendi*

Fuq struzzjonijiet tal-Kummissarju ta' l-Artijiet, skond l-Ordinanza dwar l-Akkwist ta' Artijiet (għal Skopijiet Pubbliċi), qiegħed niffissa l-valur liberu u frank tal-proprjetà hawn taħt deskritta fil-Qrendi li hija meħtieġa mill-Gvern għal skop pubbliku, u dan wara li ħadt in konsiderazzjoni l-lokalità, kif ukoll ħwejjeġ oħra li jista' jkollhom x'jaqsmu mal-valur ta' l-istess proprjetà.

*(Item No. 1)* Il-fond Nru. 7 fi Triq il-Knisja, c/w 66 fi Triq il-Kbira muri bl-aħmar fuq il-pjanta P.D. 204_2000 huwa stmat għall-valur ta' tnejn u għoxrin elf, seba' mija u ħamsin Lira Maltija (Lm22,750).

Iff: Fred H. Valentino, A.&C.E.

L-4 ta' Jannar, 2004

The compensation offered is twenty two thousand, seven hundred and fifty Maltese Liri (Lm22,750), according to the Notice of Agreement dated 10th July 2001 according to the valuation published with this declaration as made by architect Fred H. Valentino, A.&C.E.

A site plan showing the mentioned immovable property is being published with this declaration.

(Sgd) EDWARD FENECH ADAMI
*President*
17/5/2004

This site plan is being published on page 10,743.

**Architect's Valuation (original in Maltese)**

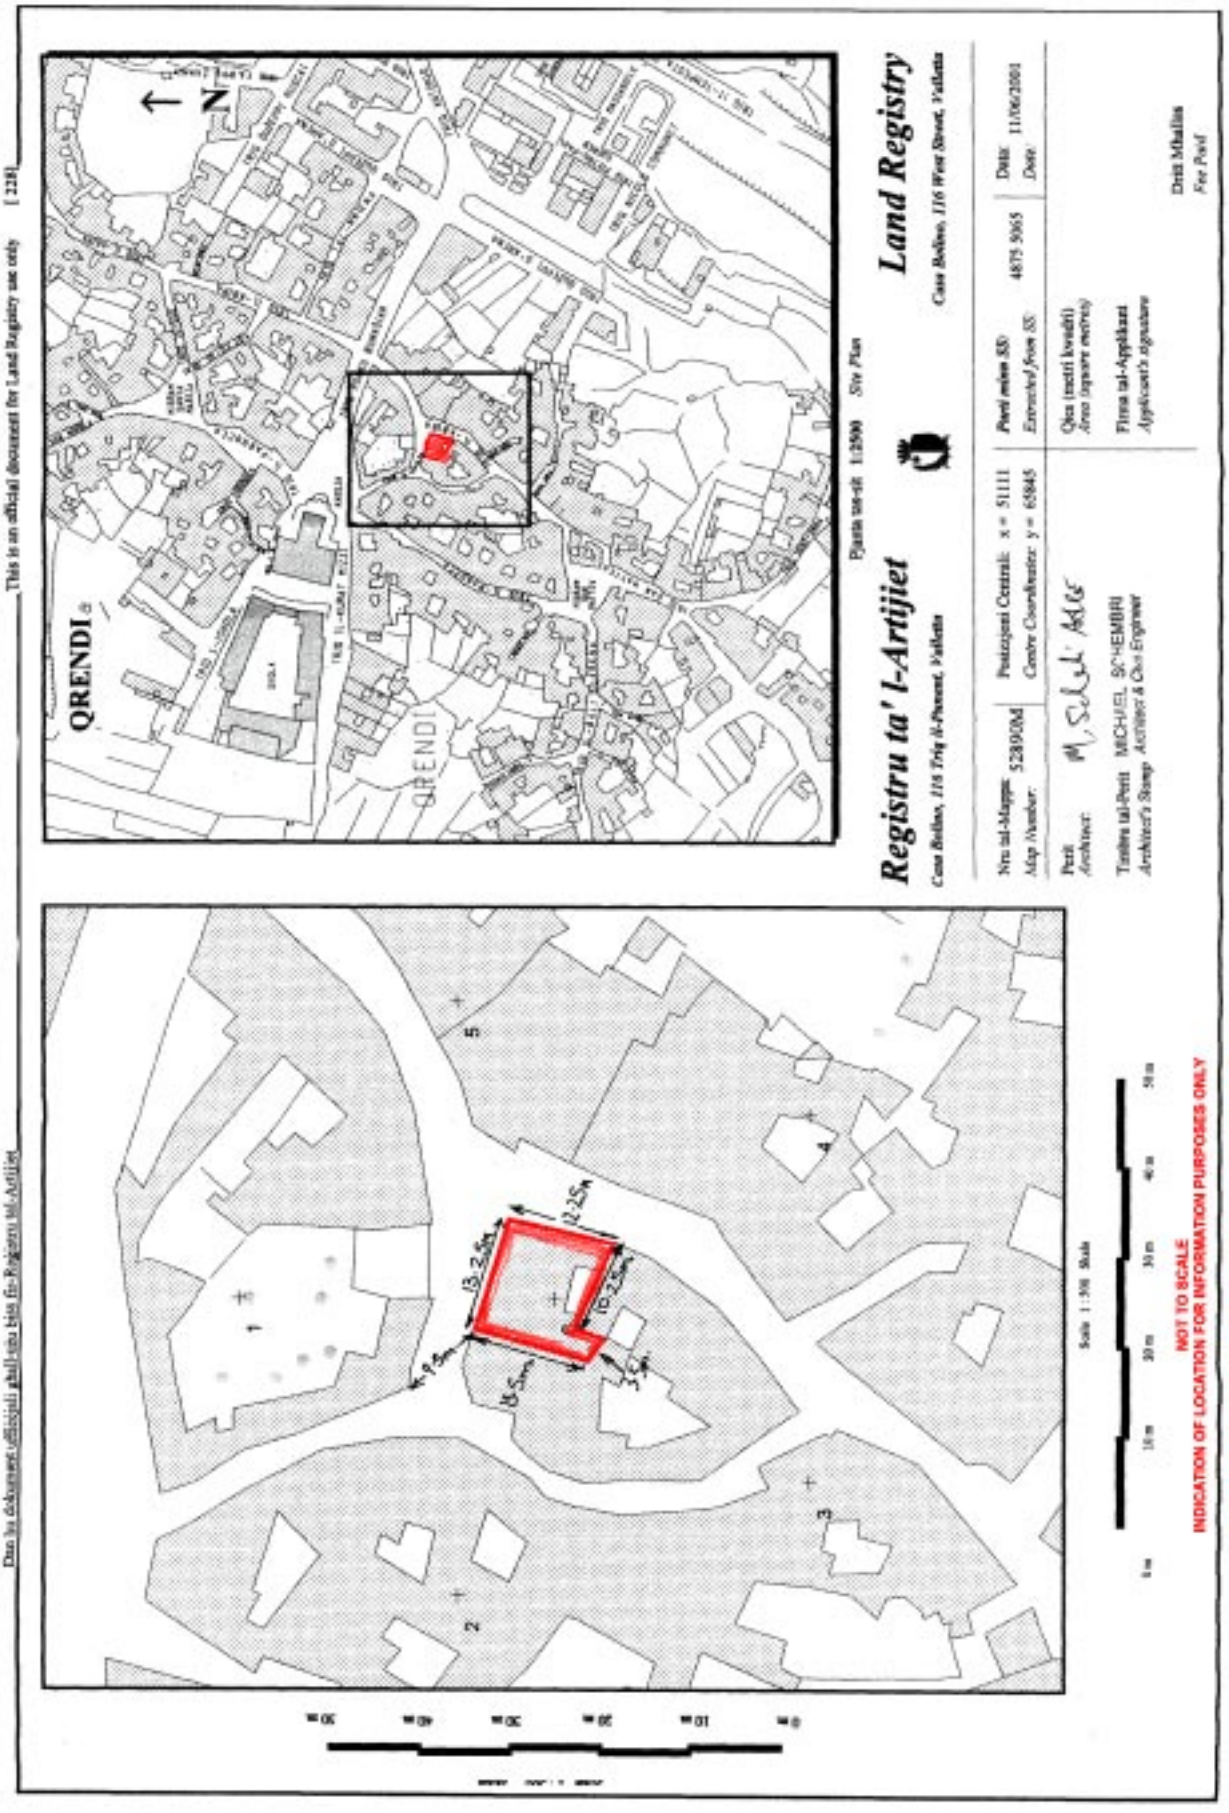
*Premises at Qrendi*

I have been instructed by the Commissioner of Land to assess under the Land Acquisition (Public Purposes) Ordinance, the freehold value of the hereunder described property at Qrendi, which is required by Government for a public purpose, and this after considering the locality, as well as other matters relevant to the same property.

(Item No. 1) Premises No. 7, Triq il-Knisja, c/w 66 in Triq il-Kbira shown in red on plan P.D. 204_2000, valued for the price of twenty two thousand, seven hundred and fifty Maltese Liri (Lm22,750).

Signed: Fred H. Valentino, A.&C.E.

4th January, 2004


Dan hu dokument uffiċjali għall-użu biss fir-Reġistru tal-Artijiet
This is an official document for Land Registry use only
[ 228 ]
Registru ta' l-Artijiet
Land Registry
Casa Rolina, 116 Triq il-Pursent, Valletta
Casa Rolina, 116 West Street, Valletta
Pjanta tas-sit 1:2500 Site Plan
QRENDI
N
Nru tal-Mappa 52890M
Map Number
Pożizzjoni Ċentrali: x = 51111
Centre Coordinates: y = 65845
Parti minn 88
Extracted from 88
4875 9065
Data 11/06/2001
Date
Qisa (metri kwadri)
Area (square metres)
Perit
Architect
Tinżera tal-Perit MICHAEL SCHEMBRI
Architect's Stamp Architect & Civil Engineer
Firma tal-Applikant
Applicant's signature
Data Mħallsa
Fee Paid
Scale 1:500 Skala
NOT TO SCALE
INDICATION OF LOCATION FOR INFORMATION PURPOSES ONLY

**Nru. 1092**

**AKKWIST TA' ART**

DIN id-dikjarazzjoni li ġejja, magħmula mill-President ta' Malta bis-saħħa ta' l-artikolu 3 ta' l-Ordinanza dwar l-Akkwist ta' l-Artijiet għal Skopijiet Pubbliċi (Kapitolu 88) hija ppubblikata skond u għall-finijiet ta' l-artikolu 9(1) ta' dik l-Ordinanza.

L-20 ta' Ottubru, 2004

(File No. L228/93/IV)

DIKJARAZZJONI MILL-PRESIDENT TA' MALTA

Illi b'Dikjarazzjoni tal-President ta' Malta tas-7 ta' Jannar, 2003, l-art hawn taħt imsemmija kienet dikjarata meħtieġa mill-awtorità kompetenti għal skop pubbliku skond id-dispożizzjonijiet ta' l-Ordinanza dwar l-Akkwist ta' Artijiet għal Skopijiet Pubbliċi (Kapitolu 88) u illi l-akkwist tagħha kellu jkun b'xiri assolut.

*Deskrizzjoni ta' l-Art*

L-art li ġejja fl-Imsida:–

1. Il-fond Nru. 65 fi Triq il-Wied.

Il-fond hawn fuq imsemmi huwa immarkat bil-kulur aħmar fuq il-pjanta P.D. 255_2001, li wieħed jista' jara fuq talba fid-Dipartiment ta' l-Artijiet, Auberge de Baviere, Valletta.

Illi d-Dikjarazzjoni tal-President ta' Malta odjerna qiegħda tiġi ppubblikata għall-fini ta' l-Att XI ta' l-2002.

Il-kumpens offrut hu ta' erbat elef u ħames mitt Lira Maltija (Lm4,500), skond l-estratt ta' l-istima li hawn ma' din id-dikjarazzjoni kif din saret mill-perit arkitett Carmen V. Sutton, A.&C.E.

**No. 1092**

**ACQUISITION OF LAND**

THE following declaration, made by the President of Malta under section 3 of the Land Acquisition (Public Purposes) Ordinance (Chapter 88), is published in terms and for the purposes of section 9(1) thereof.

20th October, 2004

DECLARATION BY THE PRESIDENT OF MALTA

Whereas by Declaration of the President of Malta dated 7th January, 2003, the undermentioned land had been declared as required by the competent authority for a public purpose in accordance with the provisions of the Land Acquisition (Public Purposes) Ordinance (Chapter 88) and that the acquisition thereof should have been by absolute purchase.

*Description of the Land*

The following land at Msida:–

1. The premises No. 65 in Triq il-Wied.

The above mentioned premises is shown with the colour red on plan P.D. 255_2001, which may be seen on demand at the Land Department, Auberge de Baviere, Valletta.

Whereas the present Declaration by the President of Malta is being issued in terms of Act XI of 2002.

The compensation offered is four thousand and five hundred Maltese Liri (Lm4,500), according to the extract of the valuation published with this declaration as made by architect Carmen V. Sutton, A.&C.E.

Ma' din id-dikjarazzjoni qed tiġi ppubblikata *site plan* li turi l-imsemmija immobbli.

(Iff) EDWARD FENECH ADAMI
*President*
3/5/2004

Din is-*site plan* qed tiġi ppubblikata f'paġna 10,746.

**Stima tal-Perit (oriġinali bil-Malti)**

*Akkwist ta' fond fl-Imsida*

Fuq struzzjonijiet tal-Kummissarju ta' l-Artijiet, skond l-Ordinanza dwar l-Akkwist ta' Artijiet (għal Skopijiet Pubbliċi), qiegħed niffissa l-valur liberu u frank tal-proprjetà hawn taħt deskritta fl-Imsida li hija meħtieġa mill-Gvern għal skop pubbliku, u dan wara li ħadt in konsiderazzjoni l-lokalità, kif ukoll ħwejjeġ oħra li jista' jkollhom x'jaqsmu mal-valur ta' l-istess proprjetà.

Il-fond Nru. 65, Triq il-Wied, l-Imsida, muri bl-aħmar fuq il-pjanta P.D. 255_2001, li jikkonsisti f'intrata, bitħa u taraġ fuq il-livell terran, żewġt ikmamar fuq l-ewwel sular u kamra fuq il-bejt, huwa stmat għall-valur ta' erbat elef u ħames mitt Lira Maltija (Lm4,500).

Minħabba d-diffikultà sabiex jiġu identifikati s-sid u/jew il-kerrej ta' dan il-fond, l-istima ta' erbat elef u ħames mitt Lira Maltija, qed tikkunsidra l-fond imsemmi bil-pussess vakant u ħieles minn kirjiet jew piżijiet.

……Omissis……

Iff: Carmen V. Sutton, A.&C.E.

**Estratt ta' l-Oriġinal**

L-4 ta' Ġunju, 2003

A site plan showing the mentioned immovable property is being published with this declaration.

(Sgd) EDWARD FENECH ADAMI
*President*
3/5/2004

This site plan is being published on page 10,746.

**Architect's Valuation (original in Maltese)**

*Acquisition of premises at Msida*

I have been instructed by the Commissioner of Land to assess under the Land Acquisition (Public Purposes) Ordinance, the freehold value of the hereunder described property at Msida, which is required by Government for a public purpose, and this after considering the locality, as well as other matters relevant to the same property.

Premises No. 65, Triq il-Wied, Msida, shown in red on plan P.D. 255_2001, consisting of an entrance, yard and stairs on the ground floor level, two rooms on the first floor level and a room on the roof, valued for the price of four thousand, five hundred Maltese Liri (Lm4,500).

Due to the difficulties encountered to identify the owner and/or the landlord of this premises, the valuation of four thousand, five hundred Maltese Liri, is considering the mentioned premises vacant of possession and free from any rents or expenses.

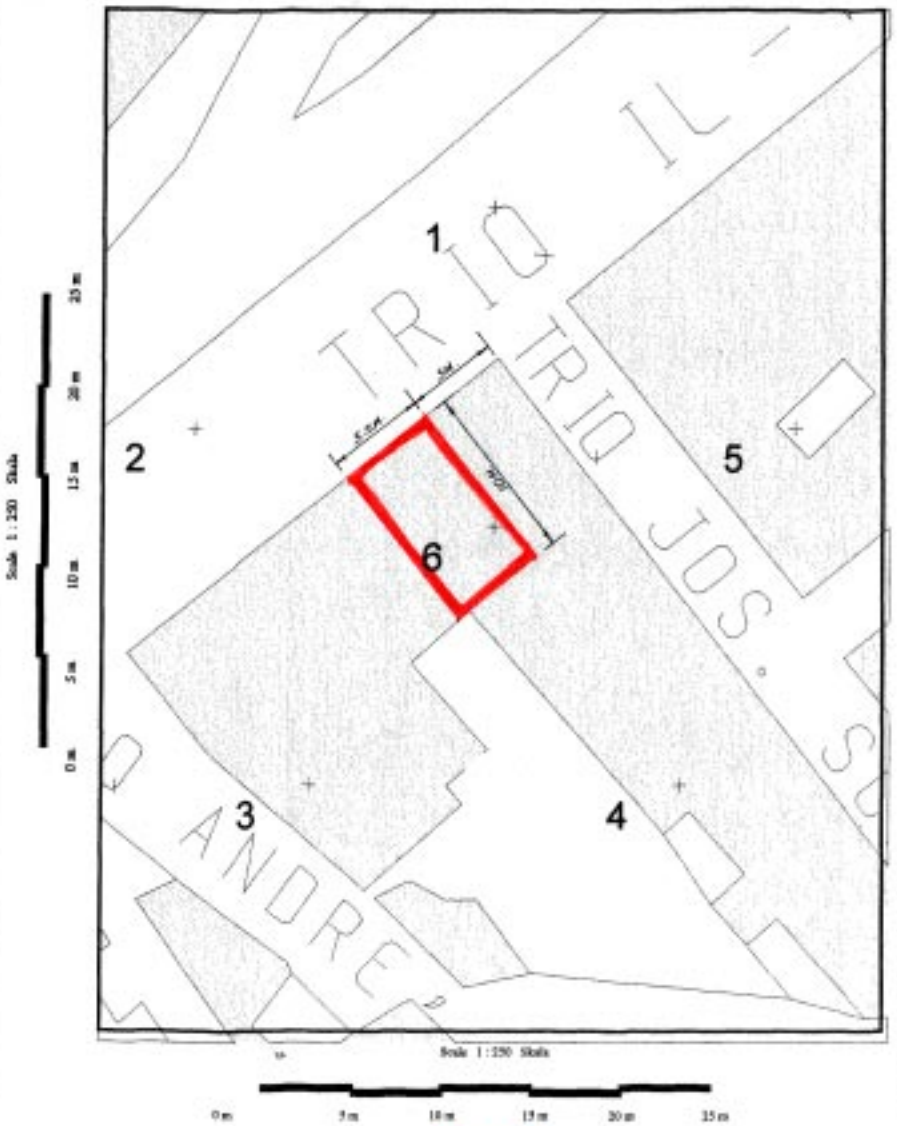
……Omissis……

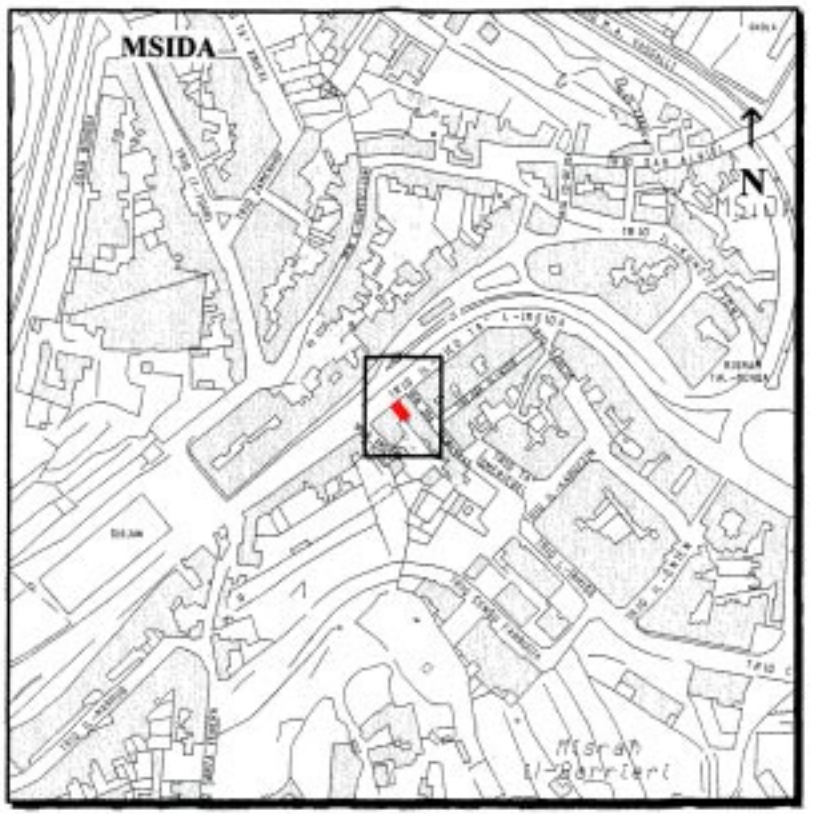
Signed: Carmen V. Sutton, A.&C.E.

**Extract of the Original**

4th June, 2003

Dan hu dokument uffiċjali għall-użu biss fir-Reġistru tal-Artijiet This is an official document for Land Registry use only [ 227 - Diviżjoni ta' l-Artijiet tal-Gvern]




Gvern Ta' Malta — Pjanta tas-sit 1:2500 *Site Plan* — Government of Malta

**Reġistru ta' l-Artijiet** — **Land Registry**

*Casa Bolino, 116 Triq il-Punent, Valletta* — *Casa Bolino, 116 West Street, Valletta*

| Nru tal-Mappa: *Map Number:* | Koordinati Ċentrali: x = 53666 *Centre Coordinates:* y = 72740 | *Partit minn SS: Extracted from SS:* | Data: *Date:* |
|---|---|---|---|
| 71009M | | 5272 | 15/01/2004 |

Perit *Architect:* Stefan Scotto A. & C.E.

Qies (metri kwadri) *Area (square metres)*

Timbru tal-Perit *Architect's Stamp*

Firma tal-Applikant *Applicant's signature*

Dritt Mħallas *Fee Paid*

**Nru. 1093**

**AKKWIST TA' ART**

DIN id-dikjarazzjoni li ġejja, magħmula mill-President ta' Malta bis-saħħa ta' l-artikolu 3 ta' l-Ordinanza dwar l-Akkwist ta' l-Artijiet għal Skopijiet Pubbliċi (Kapitolu 88) hija ppubblikata skond u għall-finijiet ta' l-artikolu 9(1) ta' dik l-Ordinanza.

L-20 ta' Ottubru, 2004
(File No. L228/93/IV)

DIKJARAZZJONI MILL-PRESIDENT TA' MALTA

Illi b'Dikjarazzjoni tal-President ta' Malta tas-7 ta' Jannar, 2003, l-art hawn taħt imsemmija kienet dikjarata meħtieġa mill-awtorità kompetenti għal skop pubbliku skond id-dispożizzjonijiet ta' l-Ordinanza dwar l-Akkwist ta' Artijiet għal Skopijiet Pubbliċi (Kapitolu 88) u illi l-akkwist tagħha kellu jkun b'xiri assolut.

*Deskrizzjoni ta' l-Art*

L-art li ġejja fl-Imsida:–

1. Il-fond Nru. 33 fi Triq Garcin.
2. Il-fond Nru. 34 fi Triq Garcin.
3. Il-fond Nru. 35 fi Triq Garcin/1, Sqaq Garcin.
4. Il-fond Nru. 2, Sqaq Garcin.
5. Il-fond Nru. 3, Sqaq Garcin.
6. Il-fond Nru. 4, Sqaq Garcin.
7. Il-fond Nru. 5, Sqaq Garcin.
8. Il-fond Nru. 6, Sqaq Garcin.
9. Il-fond Nru. 7, Sqaq Garcin.

Il-fondi hawn fuq imsemmija jidhru mmarkati bil-kulur aħmar fuq il-pjanta P.D. 255A_2001, li wieħed jista' jara fuq talba fid-Dipartiment ta' l-Artijiet, Auberge de Baviere, Valletta.

Illi d-Dikjarazzjoni tal-President ta' Malta odjerna qiegħda tiġi ppubblikata għall-fini ta' l-Att XI ta' l-2002.

Il-kumpens offrut għal:–

1. Fond Nru. 33 fi Triq Garcin huwa ta' sitt mitt Lira Maltija (Lm600).

**No. 1093**

**ACQUISITION OF LAND**

THE following declaration, made by the President of Malta under section 3 of the Land Acquisition (Public Purposes) Ordinance (Chapter 88), is published in terms and for the purposes of section 9(1) thereof.

20th October, 2004

DECLARATION BY THE PRESIDENT OF MALTA

Whereas by Declaration of the President of Malta dated 7th January, 20031, the undermentioned land had been declared as required by the competent authority for a public purpose in accordance with the provisions of the Land Acquisition (Public Purposes) Ordinance (Chapter 88) and that the acquisition thereof should have been by absolute purchase.

*Description of the Land*

The following land at Msida:–

1. The premises No. 33 fi Triq Garcin.
2. The premises No. 34 fi Triq Garcin.
3. The premises No. 35 in Triq Garcin/1, Sqaq Garcin.
4. The premises No. 2, Sqaq Garcin.
5. The premises No. 3, Sqaq Garcin.
6. The premises No. 4, Sqaq Garcin.
7. The premises No. 5, Sqaq Garcin.
8. The premises No. 6, Sqaq Garcin.
9. The premises No. 7, Sqaq Garcin.

The above mentioned premises is shown with the colour red on plan P.D. 255A_2001, which may be seen on demand at the Land Department, Auberge de Baviere, Valletta.

Whereas the present Declaration by the President of Malta is being issued in terms of Act XI of 2002.

The compensation offered for:–

1. Premises No. 33 in Triq Garcin is of six hundred Maltese Liri (Lm600).

2. Fond Nru. 34 fi Triq Garcin huwa ta' elfejn u mitt Lira Maltija (Lm2,100).

3. Fond Nru. 35 fi Triq Garcin/1 Sqaq Garcin huwa ta' sitt elef u tliet mitt Lira Maltija (Lm6,300).

4. Fond Nru. 2, Sqaq Garcin huwa ta' elf Lira Maltija (Lm1,000).

5. Fond Nru. 3, Sqaq Garcin huwa ta' elfejn u tliet mitt Lira Maltija (Lm2,300).

6. Fond Nru. 4, Sqaq Garcin huwa ta' elfejn u mitt Lira Maltija (Lm2,100).

7. Il-fond Nru. 5, Sqaq Garcin huwa ta' elfejn u mitt Lira Maltija (Lm2,100).

8. Il-fond Nru. 6, Sqaq Garcin huwa ta' erbat elef Lira Maltija (Lm4,000) u

9. Il-fond Nru. 7, Sqaq Garcin huwa ta' għaxart elef Lira Maltija (Lm10,000).

skond żewġ stimi li hawn ma' din id-dikjarazzjoni kif dawn saru mill-perit arkitett Carmen V. Sutton, A.&C.E.

Ma' din id-dikjarazzjoni qed tiġi ppubblikata *site plan* li turi l-imsemmija immobbli.

(Iff) EDWARD FENECH ADAMI
*President*
3/5/2004

Din is-*site plan* qed tiġi ppubblikata f'paġna 10,750.

**Stima tal-Perit (oriġinali bil-Malti)**

*Akkwist ta' fond fl-Imsida*

Fuq struzzjonijiet tal-Kummissarju ta' l-Artijiet, skond l-Ordinanza dwar l-Akkwist ta' Artijiet (għal Skopijiet Pubbliċi), qiegħed niffissa l-valur liberu u frank tal-proprjetà hawn taħt deskritta fl-Imsida li hija meħtieġa mill-Gvern għal skop pubbliku, u dan wara li ħadt in konsiderazzjoni l-lokalità, kif ukoll ħwejjeġ oħra li jista' jkollhom x'jaqsmu mal-valur ta' l-istess proprjetà.

Il-fond Nru. 33, Triq Garcin, l-Imsida, muri bl-aħmar fuq il-pjanta P.D. 255A_2001, li jikkonsisti f'kamra waħda fuq il-livell terran, fil-preżent mikri, huwa stmat għall-valur ta' sitt mitt Lira Maltija (Lm600).

Il-fond Nru. 34, Triq Garcin, l-Imsida, muri bl-aħmar fuq il-pjanta P.D. 255A_2001, li jikkonsisti f'residenza b'kamra

2. Premises No. 34 in Triq Garcin is of two thousand and one hundred Maltese Liri (Lm2,100).

3. Premises No. 35 in Triq Garcin/1 Sqaq Garcin is of six thousand and three hundred Maltese Liri (Lm6,300).

4. Premises No. 2 in Triq Garcin is of one thousand Maltese Liri (Lm1,000).

5. Premises No. 3, Sqaq Garcin is of two thousand and three hundred Maltese Liri (Lm2,300).

6. Premises No. 4, Sqaq Garcin is of two thousand and one hundred Maltese Liri (Lm2,100).

7. Premises No. 5, Sqaq Garcin is of two thousand and one hundred Maltese Liri (Lm2,100).

8. Premises No. 6, Sqaq Garcin is of four thousand Maltese Liri (Lm4,000) and

9. Premises No. 7, Sqaq Garcin is of ten thousand Maltese Liri (Lm10,000).

according to the two valuations published with this declaration as made by architect Carmen V. Sutton, A.&C.E.

A site plan showing the mentioned immovable property is being published with this declaration.

(Sgd) EDWARD FENECH ADAMI
*President*
3/5/2004

This site plan is being published on page 10,750.

**Architect's Valuation (original in Maltese)**

*Acquisition of premises at Msida*

I have been instructed by the Commissioner of Land to assess under the Land Acquisition (Public Purposes) Ordinance, the freehold value of the hereunder described property at Msida, which is required by Government for a public purpose, and this after considering the locality, as well as other matters relevant to the same property.

Premises No. 33, Triq Garcin, Msida, shown in red on plan P.D. 255A_2001, consisting of one room at ground floor level, presently rented, valued for the price of six hundred Maltese Liri (Lm600).

Premises No. 34, Triq Garcin, Msida, shown in red on plan P.D. 255A_2001, consisting of a residence with one room

waħda fuq il-livell terran u żewġt ikmamar fuq l-ewwel sular, fil-preżent mikri, huwa stmat għall-valur ta' elfejn u mitt Lira Maltija (Lm2,100).

Il-fond Nru. 35, Triq Garcin/1, Sqaq Garcin, l-Imsida, muri bl-aħmar fuq il-pjanta P.D. 255A_2001, li jikkonsisti f'żewġt ikmamar u bitħa fuq il-livell terran u żewġt ikmamar fuq l-ewwel sular, fil-preżent battal, huwa stmat għall-valur ta' sitt elef u tliet mitt Lira Maltija (Lm6,300).

Il-fond Nru. 2, Sqaq Garcin, l-Imsida, muri bl-aħmar fuq il-pjanta P.D. 255A_2001, li jikkonsisti f'kamra waħda u bitħa fuq il-livell terran, fil-preżent mikri, huwa stmat għall-valur ta' elf Lira Maltija (Lm1,000).

Il-fond Nru. 3, Sqaq Garcin, l-Imsida, muri bl-aħmar fuq il-pjanta P.D. 255A_2001, li jikkonsisti f'residenza bi tlett ikmamar u bitħa fuq il-livell terran u kamra fuq l-ewwel sular, fil-preżent mikri, huwa stmat għall-valur huwa ta' elfejn u tliet mitt Lira Maltija (Lm2,300).

Il-fond Nru. 4, Sqaq Garcin, l-Imsida, muri bl-aħmar fuq il-pjanta P.D. 255A_2001, li jikkonsisti f'residenza bi tlett ikmamar u bitħa fuq il-livell terran u kamra fuq l-ewwel sular, fil-preżent mikri, huwa stmat għall-valur huwa ta' elfejn u mitt Lira Maltija (Lm2,100).

Il-fond Nru. 5, Sqaq Garcin, l-Imsida, muri bl-aħmar fuq il-pjanta P.D. 255A_2001, li jikkonsisti fi stalla taż-żwiemel u bitħa fuq il-livell terran, fil-preżent mikri, huwa stmat għall-valur ta' elfejn u mitt Lira Maltija (Lm2,100).

Il-fond Nru. 6, Sqaq Garcin, l-Imsida, muri bl-aħmar fuq il-pjanta P.D. 255A_2001, li jikkonsisti fi stalel taż-żwiemel fuq il-livell terran u kamra fuq l-ewwel sular, huwa stmat għall-valur ta' erbat elef Lira Maltija (Lm4,000).

Il-fond Nru. 7, Sqaq Garcin, l-Imsida, muri bl-aħmar fuq il-pjanta P.D. 255A_2001, li jikkonsisti fi stalel taż-żwiemel u bitħa fuq il-livell terran, huwa stmat għall-valur ta' għaxart elef Lira Maltija (Lm10,000).

Minħabba d-diffikultà sabiex jiġu identifikati s-sid u/jew il-kerrej sad-data ta' din l-istima, l-imsemmi fond qed jiġi kunsidrat bil-pussess vakant u ħieles minn kirjiet jew piżijiet.

Iff: Carmen V. Sutton, A.&C.E.

Il-25 ta' Ġunju, 2003

at ground floor level and two rooms at first floor level, presently rented, valued for the price of two thousand and one hundred Maltese Liri (Lm2,100).

Premises No. 35, Triq Garcin/1, Sqaq Garcin, Msida, shown in red on plan P.D. 255A_2001, consisting of two rooms and a yard at ground floor level and two rooms at first floor level, presently vacant, valued for the price of six thousand and three hundred Maltese Liri (Lm6,300).

Premises No. 2 in Triq Garcin, Msida, shown in red on plan P.D. 255A_2001, consisting of one room and a yard at ground floor level, presently rented, valued for the price of two thousand Maltese Liri (Lm1,000).

Premises No. 3, Sqaq Garcin, Msida, shown in red on plan P.D. 255A_2001, consisting of a residence with three rooms and a yard at ground floor level and one room at first floor level, presently rented, valued for the price of two thousand and three hundred Maltese Liri (Lm2,300).

Premises No. 4, Sqaq Garcin, Msida, shown in red on plan P.D. 255A_2001, consisting of a residence with three rooms and a yard at ground floor level and one room at first floor level, presently rented, valued for the price of two thousand and one hundred Maltese Liri (Lm2,100).

Premises No. 5, Sqaq Garcin, Msida, shown in red on plan P.D. 255A_2001, consisting of a horse stable and a yard at ground floor level, presently rented, valued for the price of two thousand and one hundred Maltese Liri (Lm2,100).

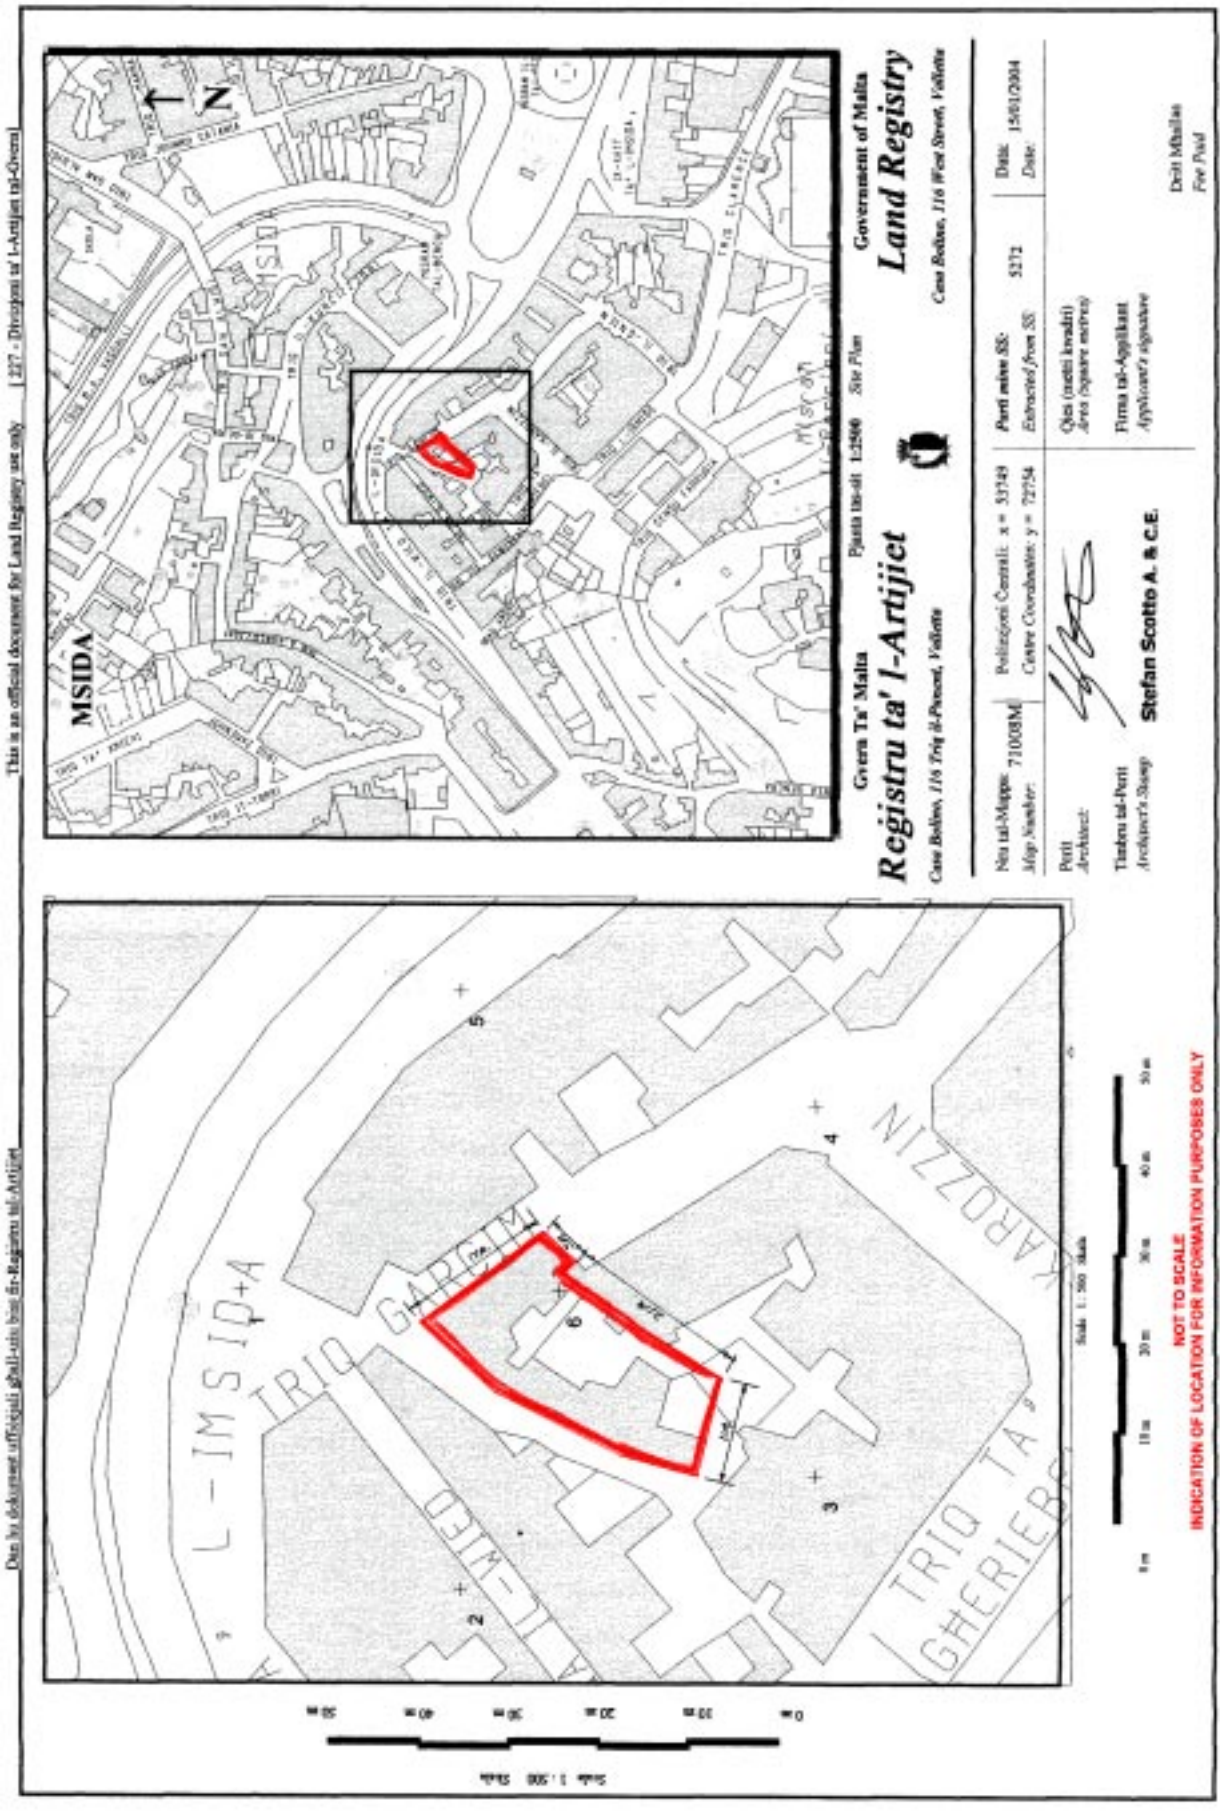
Premises No. 6, Sqaq Garcin, Msida, shown in red on plan P.D. 255A_2001, consisting of horse stables at ground floor level and a room at first floor level, valued for the price of four thousand Maltese Liri (Lm4,000).

Premises No. 7, Sqaq Garcin, Msida, shown in red on plan P.D. 255A_2001, consisting of horse stables and a yard at ground floor level, valued for the price ten thousand Maltese Liri (Lm10,000).

Due to the difficulties encountered to identify the owner and/or landlord of this premises up to the date of this valuation, the mentioned premises is being considered vacant of possession and free from any rents or expenses.

Signed: Carmen V. Sutton, A.&C.E.

25th June, 2003


This is an official document for Land Registry use only
Dan hu dokument uffiċjali għall-użu biss fir-Reġistru tal-Artijiet
Gvern Ta' Malta
Reġistru ta' l-Artijiet
Care Bolton, 116 Triq il-Pacnews, Valletta
Pjanta tas-sit 1:2500 Site Plan
Government of Malta
Land Registry
Care Bolton, 116 West Street, Valletta
MSIDA
N
Nru tal-Mappa: 71003M
Map Number:
Koordinati Ċentrali: x = 53749
Centre Coordinates: y = 72754
Parti mibni: 5272
Extracted from SS:
Data: 15/01/2004
Date:
Perit
Architect:
Tindaru tal-Perit
Architect's Stamp
Stefan Scotto A. & C.E.
Qies (metri kwadri)
Area (square metres)
Firma tal-Applikant
Applicant's signature
Dritt Mhallas
Fee Paid
L-IMSIDA
TRIQ GARIBALDI
TRIQ TA' GHERIEQ
Scale 1:500
NOT TO SCALE
INDICATION OF LOCATION FOR INFORMATION PURPOSES ONLY

**Nru. 1094**

**AKKWIST TA' ART**

DIN id-dikjarazzjoni li ġejja, magħmula mill-President ta' Malta bis-saħħa ta' l-artikolu 3 ta' l-Ordinanza dwar l-Akkwist ta' l-Artijiet għal Skopijiet Pubbliċi (Kapitolu 88) hija ppubblikata skond u għall-finijiet ta' l-artikolu 9(1) ta' dik l-Ordinanza.

L-20 ta' Ottubru, 2004

(File No. L228/93/IV)

DIKJARAZZJONI MILL-PRESIDENT TA' MALTA

Illi b'Dikjarazzjoni tal-President ta' Malta tas-7 ta' Jannar, 2003, l-art hawn taħt imsemmija kienet dikjarata meħtieġa mill-awtorità kompetenti għal skop pubbliku skond id-dispożizzjonijiet ta' l-Ordinanza dwar l-Akkwist ta' Artijiet għal Skopijiet Pubbliċi (Kapitolu 88) u illi l-akkwist tagħha kellu jkun b'xiri assolut.

*Deskrizzjoni ta' l-Art*

L-art li ġejja fl-Imsida:–

1. Il-fond Nru. 41 fi Triq l-Ispiżjar Sciberras.

Il-fond hawn fuq imsemmi huwa mmarkat bil-kulur aħmar fuq il-pjanta P.D. 255B_2001, li wieħed jista' jara fuq talba fid-Dipartiment ta' l-Artijiet, Auberge de Baviere, Valletta.

Illi d-Dikjarazzjoni tal-President ta' Malta odjerna qiegħda tiġi ppubblikata għall-fini ta' l-Att XI ta' l-2002.

Il-kumpens offrut hu ta' erbat elef u tliet mitt Lira Maltija (Lm4,300), skond l-estratt ta' l-istima li hawn ma' din id-

**No. 1094**

**ACQUISITION OF LAND**

THE following declaration, made by the President of Malta under section 3 of the Land Acquisition (Public Purposes) Ordinance (Chapter 88), is published in terms and for the purposes of section 9(1) thereof.

20th October, 2004

DECLARATION BY THE PRESIDENT OF MALTA

Whereas by Declaration of the President of Malta dated 7th January, 2003, the undermentioned land had been declared as required by the competent authority for a public purpose in accordance with the provisions of the Land Acquisition (Public Purposes) Ordinance (Chapter 88) and that the acquisition thereof should have been by absolute purchase.

*Description of the Land*

The following land at Msida:–

1. The premises No. 41 in Triq l-Ispiżjar Sciberras.

The above mentioned premises is shown with the colour red on plan P.D. 255B_2001, which may be seen on demand at the Land Department, Auberge de Baviere, Valletta.

Whereas the present Declaration by the President of Malta is being issued in terms of Act XI of 2002.

The compensation offered is four thousand and three hundred Maltese Liri (Lm4,300), according to the extract of

dikjarazzjoni kif din saret mill-perit arkitett Carmen V. Sutton, A.&C.E.

Ma' din id-dikjarazzjoni qed tiġi ppubblikata *site plan* li turi l-imsemmija immobbli.

(Iff) EDWARD FENECH ADAMI
*President*
3/5/2004

Din is-*site plan* qed tiġi ppubblikata f'paġna 10,753.

**Stima tal-Perit (oriġinali bil-Malti)**

*Akkwist ta' fond fl-Imsida*

Fuq struzzjonijiet tal-Kummissarju ta' l-Artijiet, skond l-Ordinanza dwar l-Akkwist ta' Artijiet (għal Skopijiet Pubbliċi), qiegħed niffissa l-valur liberu u frank tal-proprjetà hawn taħt deskritta fl-Imsida li hija meħtieġa mill-Gvern għal skop pubbliku, u dan wara li ħadt in konsiderazzjoni l-lokalità, kif ukoll ħwejjeġ oħra li jista' jkollhom x'jaqsmu mal-valur ta' l-istess proprjetà.

……Omissis……

Il-fond Nru. 41, Triq l-Ispiżjar Sciberras, l-Imsida, muri bl-aħmar fuq il-pjanta P.D. 255B_2001, li jikkonsisti f'żewġt ikmamar fuq il-livell terran u kamra fuq l-ewwel sular, fil-preżent jintuża bħala residenza minn iben is-sid, huwa stmat għall-valur ta' erbat elef u tliet mitt Lira Maltija (Lm4,300).

Iff: Carmen V. Sutton, A.&C.E.

**Estratt ta' l-Oriġinal**

L-4 ta' Ġunju, 2003

the valuation published with this declaration as made by architect Carmen V. Sutton, A.&C.E.

A site plan showing the mentioned immovable property is being published with this declaration.

(Sgd) EDWARD FENECH ADAMI
*President*
3/5/2004

This site plan is being published on page 10,753.

**Architect's Valuation (original in Maltese)**

*Acquisition of premises at Msida*

I have been instructed by the Commissioner of Land to assess under the Land Acquisition (Public Purposes) Ordinance, the freehold value of the hereunder described property at Msida, which is required by Government for a public purpose, and this after considering the locality, as well as other matters relevant to the same property.

……Omissis……

Premises No. 41, Triq l-Ispiżjar Sciberras, Msida, shown in red on plan P.D. 255B_2001, consisting of two rooms on the ground floor level and one room on the first floor level, presently used as a residence by the owner's son, valued for the price of four thousand, three hundred Maltese Liri (Lm4,300).

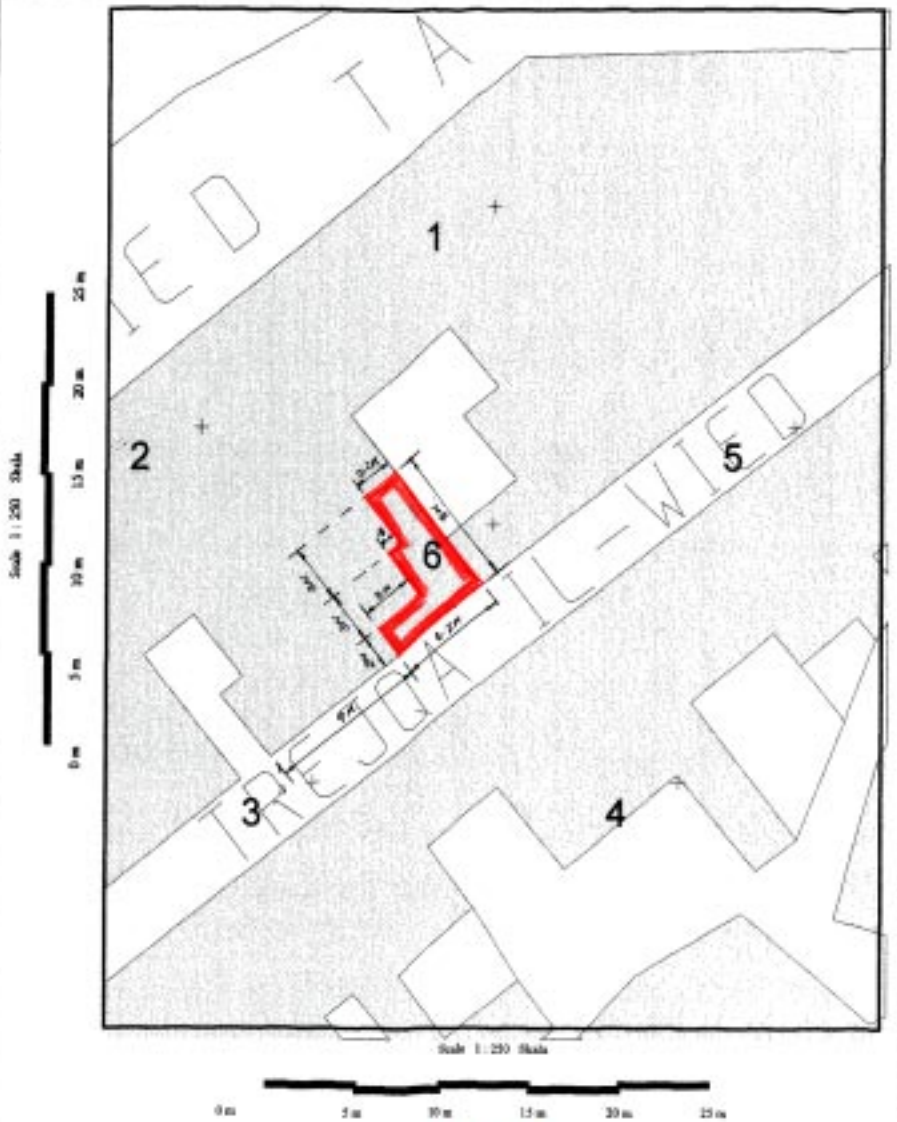
Signed: Carmen V. Sutton, A.&C.E.

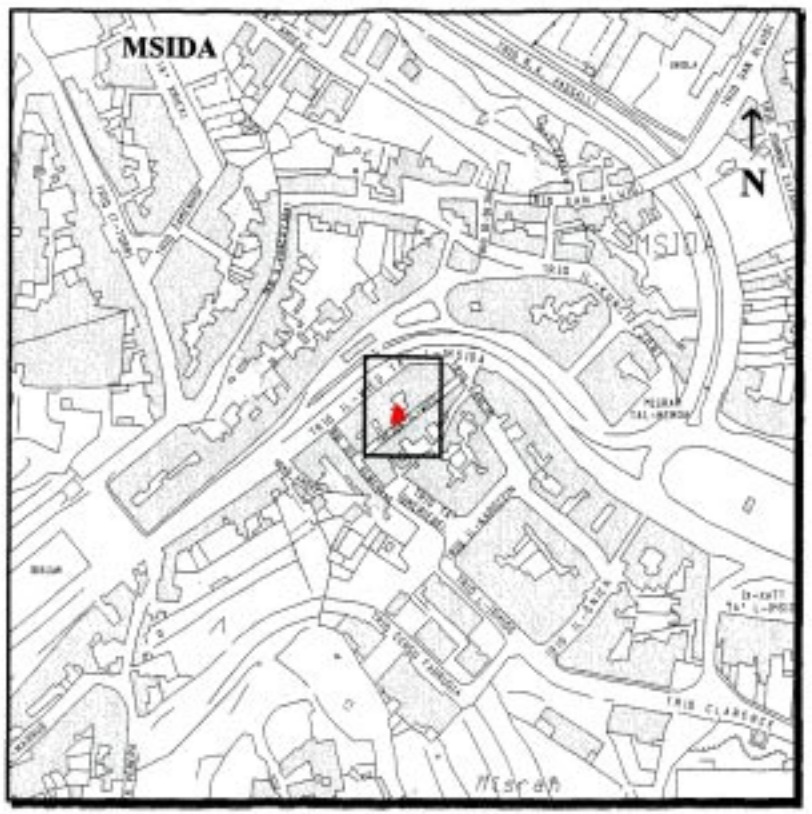
**Extract of the Original**

4th June, 2003

Dan hu dokument uffiċjali għall-użu biss fir-Reġistru tal-Artijiet

This is an official document for Land Registry use only [ 227 - Direzzjoni ta' l-Artijiet tal-Gvern]




Gvern Ta' Malta — Pjanta tas-sit 1:2500 *Site Plan* — Government of Malta

**Reġistru ta' l-Artijiet** — **Land Registry**

*Casa Bolino, 116 Triq il-Pwent, Valletta* — *Casa Bolino, 116 West Street, Valletta*

| | | | |
|---|---|---|---|
| Nru tal-Mappa / *Map Number:* 71007M | Pożizzjoni Ċentrali: x = 53710 / *Centre Coordinates:* y = 72760 | *Parti minn SS:* / *Extracted from SS:* 5272 | Data: / *Date:* 15/01/2004 |

Perit / *Architect:* Stefan Scotto A. & C.E.

Tinbru tal-Perit / *Architect's Stamp*

Qies (metri kwadri) / *Area (square metres)*

Firma tal-Applikant / *Applicant's signature*

Dritt Mhallas / *Fee Paid*

NOT TO SCALE
INDICATION OF LOCATION FOR INFORMATION PURPOSES ONLY

**Nru. 1095**

**MINISTERU GĦALL-KOMPETITTIVITÀ U KOMUNIKAZZJONI**

**Ħatra ta' Direttur (Żvilupp ta' *Policy)***

BIS-SAĦĦA tas-setgħat mogħtija lilu bl-artikolu 92 (4) tal-Kostituzzjoni ta' Malta, il-Prim Ministru u Ministru tal-Finanzi, wara konsultazzjoni mal-Kummissjoni dwar is-Servizz Pubbliku, ħatar lis-Sur Martin Spiteri, I.Eng., M.I.I.E., bħala Direttur (Żvilupp ta' *Policy*) fil-Ministeru għall-Kompetittività u Komunikazzjoni b'seħħ mit-30 ta' Lulju, 2004.

L-20 ta' Ottubru, 2004

**No. 1095**

**MINISTRY FOR COMPETITIVENESS AND COMMUNICATIONS**

**Appointment of Director (Policy Development)**

IN exercise of the powers vested in him by section 92 (4) of the Constitution of Malta, the Prime Minister and Minister of Finance, after consultation with the Public Service Commission, has appointed Mr Martin Spiteri, I.Eng., M.I.I.E., as Director (Policy Development) within the Ministry for Competitiveness and Communications with effect from 30th July 2004.

20th October, 2004

**Nru. 1096**

**ATT TA' L-1993 DWAR KUNSILLI LOKALI**

IL-KUMMISSJONI Elettorali tgħarraf illi l-kandidat elett bħala Kunsillier fl-elezzjoni każwali li saret nhar it-Tnejn, it-18 ta' Ottubru, 2004, għall-Kunsill Lokali ta' Rabat (G), biex jimtela l-post li tbattal minn Dr Anton Tabone, huwa dak li ismu jidher hawn taħt:–

THEUMA CARMEL

C. L. De GABRIELE
Kummissjonarju Elettorali Prinċipali

Uffiċċju tal-Kummissjoni Elettorali,
Evans Building,
Misraħ Sant'Jiermu,
Il-Belt Valletta.

L-20 ta' Ottubru, 2004

**No. 1096**

**LOCAL COUNCILS ACT, 1993**

THE Electoral Commission notifies that the candidate elected as Councillor in the casual election held on Monday, 18th October, 2004, for the Local Council of Rabat (G), to fill the post vacated by Dr Anton Tabone, is that whose name is shown hereunder:–

THEUMA CARMEL

C. L. De GABRIELE
*Chief Electoral Commissioner*

Office of the Electoral Commission,
Evans Building,
St Elmo Square,
Valletta.

20th October, 2004

**DIPARTIMENT TA' L-INFORMAZZJONI – 3, PJAZZA KASTILJA – VALLETTA – MALTA**
DEPARTMENT OF INFORMATION – 3, CASTILLE PLACE – VALLETTA – MALTA

---

**PUBBLIKAZZJONIJIET MIXXELLANJI**
MISCELLANEOUS PUBLICATIONS

| | |
|---|---|
| Bejtiet il-Lingwa – Aspetti tal-Lingwa fil-Folklor Malti | Lm 2.00c |
| Child Protection – Procedures for Schools | Lm 1.50c |
| Geological Maps of Malta | Lm 7.00c |
| Geological Maps of Gozo | Lm 5.00c |
| Geological Maps of Malta and Gozo | Lm10.00c |
| Il-Bennej | Lm 3.50c |
| Il-Ġaħan ta' Binġemma | Lm 2.00c |
| Il-Ħajja ta' Rużar Briffa – Oliver Friggieri | Lm 1.00c |
| Il-Miġja tal-Franċiżi f'Malta – Ktejjeb ta' Tifkira 1798-1998 | Lm 1.00c |
| Leli ta' Ħaż-Żgħir – G. Ellul Mercer | Lm 1.00c |
| Santo Spirito Hospital | Lm 2.00c |
| Syllabus for the Primary School – Years 4,5 and 6 | Lm 1.00c |

---

**PUBBLIKAZZJONIJIET STATISTIĊI**
STATISTICAL PUBLICATIONS

| | |
|---|---|
| Agriculture and Fisheries 2000 | Lm 2.00c |
| A Window on the World of Work | Lm 2.00c |
| Abstract of Statistics 2000 | Lm 5.00c |
| Benchmarking Malta in Europe | Lm 3.00c |
| Children | Lm 3.00c |
| Continuing Vocational Training Survey | Lm 2.00c |
| Culture Statistics | Lm 2.00c |
| Demographic Review 2002 | Lm 3.00c |
| Education Statistics 2002 (CD Rom) | Lm 4.50c |
| Environment Statistics | Lm 4.00c |
| Household Budgetary Survey | Lm 8.00c |
| Kultura 2000 - A Survey On Cultural Participation | Lm 3.00c |
| Malta in Figures 2002 | Lm 2.00c |
| National Accounts of the Maltese Islands 1999 | Lm 3.00c |
| Shipping and Aviation Statistics 2002 (CD Rom) | Lm 4.50c |
| Social Protection in Malta - A Statistical Analysis of Social Protection Accounting 1998 – 2002 | Lm 4.00c |
| Social Welfare - Orientated Non-Governmental Organisations - A Statistical Profile 2001 | Lm 2.00c |
| Sports Organisations 2000 – 2002 | Lm 3.00c |
| Survey on ICT Usage in Households 2002 | Lm 2.00c |
| Transport Statistics 2003 (CD Rom) | Lm 2.00c |

---

**Dawn il-Pubblikazzjonijiet jistgħu jinxtraw mid-Dipartiment ta' l-Informazzjoni**
**3, Pjazza Kastilja, Valletta, Malta**

These Publications are obtainable from the Department of Information
3, Castille Place, Valletta, Malta
www.doi.gov.mt
info@gov.mt

**DIPARTIMENT TA' L-INFORMAZZJONI – 3, PJAZZA KASTILJA – VALLETTA – MALTA**
DEPARTMENT OF INFORMATION – 3, CASTILLE PLACE – VALLETTA – MALTA

---

**PUBBLIKAZZJONIJIET UFFIĊJALI**
OFFICIAL PUBLICATIONS

| | |
|---|---|
| Acts of Parliament 2003 on compact disc (CD) | Lm 5.00c |
| Acts of Parliament passed during 2003 (in print form) | Lm 8.00c |
| Annual Reports of Government Departments – 2003 | Lm 7.00c |
| A Public Service for the 21st Century - White Paper on a Public Service Act | Lm 1.00c |
| Code of Ethics for Members of the Judiciary | Lm 1.00c |
| Creating Inclusive Schools: Guidelines for the Implementation of the NMC Policy on Inclusive Education | Lm 1.80c |
| Cultural Policy in Malta – A Discussion Document | Lm 3.00c |
| Customs Tariff | Lm 5.30c |
| Diskors tal-*Budget* 2004 | Lm 1.00c |
| Economic Survey January - September 2003 | Lm 2.00c |
| Electoral Register, April 2004 | Lm10.40c |
| Electoral Register, Local Councils, April 2004 | Lm30.48c |
| Estimates 2004 | Lm 2.00c |
| Financial Report 2003 | Lm 2.50c |
| Government of Malta Staff List as at 1st April 2000 | Lm 7.00c |
| Guidelines for Special Examination Arrangements for Candidates with Particular Requirements | Lm 1.40c |
| Il-Manwal tal-President tar-Repubblika | 50c |
| Il-Politika Kuturali f'Malta – Dokument għad-Diskussjoni | Lm 3.00c |
| Kodiċi għat-Traffiku fit-Triq | Lm 1.00c |
| Kodiċi ta' Etika għall-Ġudikanti | Lm 1.00c |
| Legal Notices 2003 on compact disc (CD) | Lm 5.00c |
| Lejn Malta fl-Ewropa - minn Copenhagen sa Ateni | Lm 1.00c |
| National Broadcasting Policy | no charge |
| National Curriculum on its Way – Proceedings | Lm 2.40c |
| National Curriculum on its Way – Strategic Plan | Lm 1.00c |
| National Curriculum on its Way – Strategic Plan – Abridged | 25c |
| Performance Audit – Acquisition of Property by Government – Report by the Auditor General | Lm 1.75c |
| Performance Audit – Department of Consumer Affairs | Lm 1.00c |
| Performance Audit – Environment Protection Department – Countryside Section | Lm 1.50c |
| Performance Audit – Government Transport | Lm 1.50c |
| Performance Audit – Licensing and Testing Department | Lm 1.50c |
| Performance Audit – Museums Department – Promoting Heritage Sites | Lm 1.50c |
| Performance Audit – Managing Procurement – Road Construction and Restoration Projects | Lm 1.75c |
| Performance Audit – Preventing and Dealing with Pollution from Ships at Sea and Ports | Lm 1.50c |
| Performance Audit – School Information System – Education Division | Lm 2.00c |
| Performance Audit – School Transport System – Education Division | Lm 1.50c |
| Portfolio Assessments | Lm 4.00c |
| Report of the Auditor General – Public Accounts 2002 | Lm 2.50c |
| Servizz Pubbliku għas-Seklu 21 - White Paper dwar Att għas-Servizz Pubbliku | Lm 1.00c |
| Subsidiary Legislation for the Year 2003 | Lm20.00c |
| The Highway Code | Lm 1.00c |
| The Press Act | 50c |
| The Registers of the Medical Council (Malta) 2001 | Lm 3.00c |
| *White Paper* fuq il-Privatizzazzjoni | 50c |
| Work and Activities of the National Audit Office 2003 | Lm 1.00c |

---

**Dawn il-Pubblikazzjonijiet jistgħu jinxtraw mid-Dipartiment ta' l-Informazzjoni**
**3, Pjazza Kastilja, Valletta, Malta**
These Publications are obtainable from the Department of Information
3, Castille Place, Valletta, Malta
www.doi.gov.mt
info@gov.mt

Ippubblikat mid-Dipartiment ta' l-Informazzjoni (doi.gov.mt) — Valletta — *Published by the Department of Information (doi.gov.mt) — Valletta*
Mitbugħ fl-Istamperija tal-Gvern — *Printed at the Government Printing Press*