Nru. 17,678
Prezz 64c
Price 64c

Gazzetta tal-Gvern ta' Malta
The Malta Government Gazette

L-Erbgħa, 17 ta' Novembru, 2004
Wednesday, 17th November, 2004

Pubblikata b'Awtorità
Published by Authority

NOTIFIKAZZJONIJIET TAL-GVERN

Nru. 1174

AKKWIST TA' ART

DIN id-dikjarazzjoni li ġejja, magħmula mill-President ta' Malta bis-saħħa ta' l-artikolu 3 ta' l-Ordinanza dwar l-Akkwist ta' l-Artijiet għal Skopijiet Pubbliċi (Kapitolu 88) hija ppubblikata skond u għall-finijiet ta' l-artikolu 9(1) ta' dik l-Ordinanza.

Is-17 ta' Novembru, 2004

(File L149/2002)

DIKJARAZZJONI MILL-PRESIDENT TA' MALTA

Jiena hawnhekk niddikjara illi l-art hawn taħt imsemmija hija meħtieġa mill-awtorità kompetenti għal skop pubbliku skond id-dispożizzjonijiet ta' l-Ordinanza dwar l-Akkwist ta' Artijiet għal Skopijiet Pubbliċi (Kapitolu 88) u illi l-akkwist tagħha għandu jkun b'xiri assolut.

Deskrizzjoni ta' l-Art

L-art li ġejja f'Birżebbuġa:–

1. Biċċa art tal-kejl ta' madwar 144 metru kwadru, li tmiss min-Nofsinhar u mill-Punent ma' Triq Salvatore Cachia Zammit u mill-Grigal ma' Triq il-Għansal jew irjieħ verjuri.

GOVERNMENT NOTICES

No. 1174

ACQUISITION OF LAND

THE following declaration, made by the President of Malta under section 3 of the Land Acquisition (Public Purposes) Ordinance (Chapter 88), is published in terms and for the purposes of section 9(1) thereof.

17th November, 2004

DECLARATION BY THE PRESIDENT OF MALTA

I herby declare that the undermentioned land is required by the competent authority for a public purpose in accordance with the provisions of the Land Acquisition (Public Purposes) Ordinance (Chapter 88) and that the acquisition thereof should be made by absolute purchase.

Description of the Land

The following land at Birżebbugia:–

1. A plot of land measuring about 144 square metres, bounded on the South and West by Triq Salvatore Cachia Zammit and on the North East by Triq il-Għansal or more precise boundaries.

L-art hawn fuq imsemmija tidher murija bil-kulur aħmar fuq il-pjanta P.D. Nru. 95_2002 li wieħed jista' jara fuq talba fid-Dipartiment ta' l-Artijiet, Auberge de Baviere, Valletta.

Il-kumpens offrut hu ta' erbatax-il elf, mitejn u erbgħin Lira Maltija (Lm14,240), skond l-istima li hawn ma' din id-dikjarazzjoni kif din saret mill-perit arkitett Fred H. Valentino, A.&C.E.

Ma' din id-dikjarazzjoni qed tiġi ppubblikata *site plan* li turi l-imsemmija immobbli.

(Iff) GEORGE HYZLER
A/President
24/8/2004

Din is-*site plan* qed tiġi ppubblikata f'paġna 11,779.

Stima tal-Perit (oriġinali bil-Malti)

Akkwist ta' art f'Birżebbuġa

Fuq struzzjonijiet tal-Kummissarju ta' l-Artijiet, skond l-Ordinanza dwar l-Akkwist ta' Artijiet (għal Skopijiet Pubbliċi), qiegħed niffissa l-valur liberu u frank tal-proprjetà hawn taħt deskritta f'Birżebbuġa, li hija meħtieġa mill-Gvern għal skop pubbliku, u dan wara li ħadt in konsiderazzjoni l-lokalità, kif ukoll ħwejjeġ oħra li jista' jkollhom x'jaqsmu mal-valur ta' l-istess proprjetà.

Biċċa art tal-kejl ta' circa 144 metru kwadru, li tmiss min-min-Nofsinhar u mill-Punent ma' Triq Salvatore Cachia Zammit u mill-Grigal ma' Triq il-Għansal, liema art hija meqjusa bħala art fabbrikabbli fit-termini ta' l-Ordinanza dwar l-Akkwist ta' Artijiet u hija murija bil-kulur aħmar fuq il-pjanta P.D. 95_2002 u hija stmata għall-valur ta' erbatax-il elf, mitejn u erbgħin Lira Maltija (Lm14,240).

Iff. Fred H. Valentino, A.&C.E.

It-3 ta' Frar, 2003

The above mentioned land is shown in red on plan P.D. No. 95_2002 which may be seen on demand at the Land Department, Auberge de Baviere, Valletta.

The compensation offered is fourteen thousand, two hundred and forty Maltese Liri (Lm14,240) according to the valuation published with this declaration as made by architect Fred H. Valentino, A.&C.E.

A site plan showing the mentioned immovable property is being published with this declaration.

(Sgd) GEORGE HYZLER
A/President
24/8/2004

This site plan is being published on page 11,779.

Architect's Valuation (original in Maltese)

Land at Birżebbugia

I have been instructed by the Commissioner of Land to assess under the Land Acquisition (Public Purposes) Ordinance, the freehold value of the hereunder described property at Birżebbugia, required by Government for a public purpose, and this after considering the locality, as well as other matters relevant to the same property.


A plot of land measuring about 144 square metres, bounded on the South and West by Triq Salvatore Cachia Zammit and on the North East by Triq il-Għansal, which land is considered as a building site in terms of the Land Acquisition (Public Purposes) Ordinance and is shown in red on plan P.D. 95_2002, valued for the price of fourteen thousand, two hundred and forty Maltese Liri (Lm14,240).


Sgd. Fred H. Valentino, A.&C.E.

3rd February, 2003

Dan hu dokument uffiċjali għall-użu biss fir-Reġistru tal-Artijiet

This is an official document for Land Registry use only [227 - Diviżjoni ta' l-Artijiet tal-Gvern]

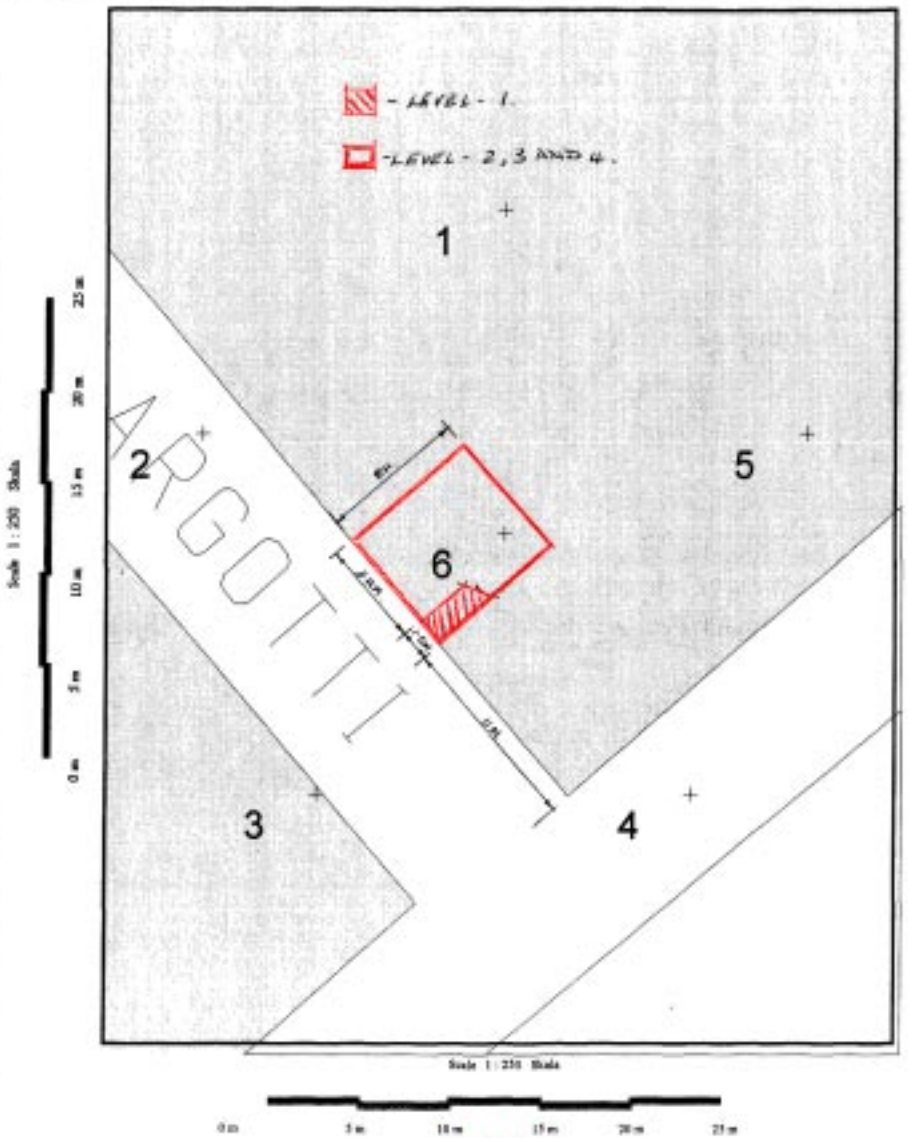

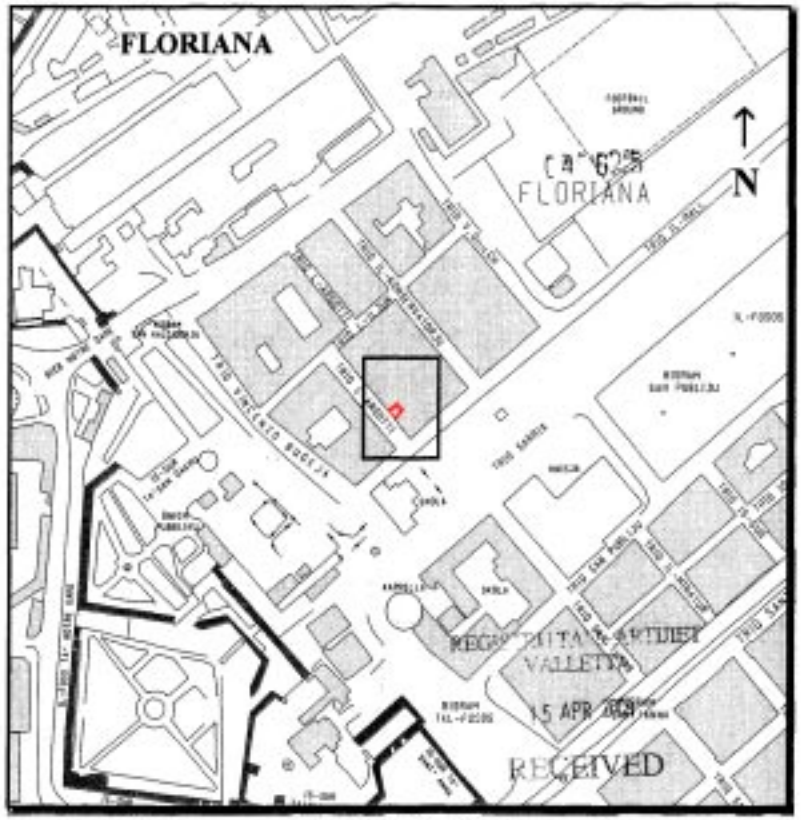

Gvern Ta' Malta — Pjanta tas-sit 1:2500 *Site Plan* — Government of Malta

Reġistru ta' l-Artijiet — **Land Registry**

Casa Bolino, 116 Triq il-Punent, Valletta — *Casa Bolino, 116 West Street, Valletta*

Nru tal-Mappa *Map Number:* 77388M	Pożizzjoni Ċentrali: x = 55264 *Centre Coordinates:* y = 72380	*Parti minn SX:* *Extracted from SX:* 5472	Data: *Date:* 07/04/2004

Perit *Architect:*

Timbru tal-Perit *Architect's Stamp*

Perit Stefan Scottu
Estate Management

Qies (metri kwadri) *Area (square metres)*

Firma tal-Applikant *Applicant's signature*

Dritt Mħallas *Fee Paid*

Nru. 1175

AKKWIST TA' ART

DIN id-dikjarazzjoni li ġejja, magħmula mill-President ta' Malta bis-saħħa ta' l-artikolu 3 ta' l-Ordinanza dwar l-Akkwist ta' l-Artijiet għal Skopijiet Pubbliċi (Kapitolu 88) hija ppubblikata skond u għall-finijiet ta' l-artikolu 9(1) ta' dik l-Ordinanza.

Is-17 ta' Novembru, 2004

(File L163/99)

DIKJARAZZJONI MILL-PRESIDENT TA' MALTA

Illi b'Dikjarazzjoni tal-President ta' Malta tas-7 ta' Jannar, 2003, l-art hawn taħt imsemmija kienet dikjarata meħtieġa mill-awtorità kompetenti għal skop pubbliku skond id-dispożizzjonijiet ta' l-Ordinanza dwar l-Akkwist ta' Artijiet għal Skopijiet Pubbliċi (Kapitolu 88) u illi l-akkwist tagħha kellu jkun b'xiri assolut.

Deskrizzjoni ta' l-Art

L-art li ġejja f'Ħaż-Żabbar:–

1. Biċċa art tal-kejl ta' madwar 3,062 metru kwadru, li tmiss mix-Xlokk ma' Triq Girdle, u mill-Grigal u mil-Lbiċ ma' proprjetà tal-Gvern jew irjieħ verjuri.

L-art hawn fuq imsemmija tidher murija bil-kulur aħmar fuq il-pjanta L.D. Nru. 132/99, li wieħed jista' jara fuq talba fid-Dipartiment ta' l-Artijiet, Auberge de Baviere, Valletta.

Illi d-Dikjarazzjoni tal-President ta' Malta odjerna qiegħda tiġi maħruġa għall-fini ta' l-Att Nru. XI ta' l-2002.

No. 1175

ACQUISITION OF LAND

THE following declaration, made by the President of Malta under section 3 of the Land Acquisition (Public Purposes) Ordinance (Chapter 88), is published in terms and for the purposes of section 9(1) thereof.

17th November, 2004

DECLARATION BY THE PRESIDENT OF MALTA

Whereas by Declaration of the President of Malta dated 7th January, 2003, the undermentioned land had been declared as required by the competent authority for a public purpose in accordance with the provisions of the Land Acquisition (Public Purposes) Ordinance (Chapter 88) and that the acquisition thereof should have been by absolute purchase.

Description of the Land

The following land at Żabbar:–

1. A plot of land measuring about 3,062 square metres, bounded on the South East by Triq Girdle, and on the North East and South West by Government property or more precise boundaries.

The above mentioned land is shown in red on plan L.D. No. 132/99, which may be seen on demand at the Land Department, Auberge de Baviere, Valletta.

Whereas the present Declaration by the President of Malta is being issued in terms of Act XI of 2002.

Il-kumpens offrut hu ta' elfejn u sittin Lira Maltija (Lm2,060), skond l-istima li hawn ma' din id-dikjarazzjoni kif din saret mill-perit arkitett Fred H. Valentino, A.&C.E.

Ma' din id-dikjarazzjoni qed tiġi ppubblikata *site plan* li turi l-imsemmija immobbli.

(Iff) EDWARD FENECH ADAMI
President
20/8/2004

Din is-*site plan* qed tiġi ppubblikata f'paġna 11,782.

Stima tal-Perit (oriġinali bil-Malti)

Art f'Ħaż-Żabbar:–

Fuq struzzjonijiet tal-Kummissarju ta' l-Artijiet, skond l-Ordinanza dwar l-Akkwist ta' Artijiet (għal Skopijiet Pubbliċi), qiegħed niffissa l-valur liberu u frank tal-proprjetà hawn taħt deskritta f'Ħaż-Żabbar, li hija meħtieġa mill-Gvern għal skop pubbliku, u dan wara li ħadt in konsiderazzjoni l-lokalità, kif ukoll ħwejjeġ oħra li jista' jkollhom x'jaqsmu mal-valur ta' l-istess proprjetà.

Plot Nru. 1 Biċċa art tal-kejl ta' circa 3,062 metru kwadru, li tmiss mix-Xlokk ma' Triq Girdle, u mill-Grigal u mil-Lbiċ ma' proprjetà tal-Gvern, liema art hija meqjusa bħala art agrikola fit-termini ta' l-Ordinanza dwar l-Akkwist ta' Artijiet u hija murija bl-aħmar fuq il-pjanta L.D. 132/99 u hija stmata għall-valur ta' elfejn u sittin Lira Maltija (Lm2,060).

Iff. Fred H. Valentino, A.&C.E.

Il-5 ta' Novembru, 2002

The compensation offered is two thousand and sixty Maltese Liri (Lm2,060) according to the valuation published with this declaration as made by architect Fred H. Valentino, A.&C.E.

A site plan showing the mentioned immovable property is being published with this declaration.

(Sgd) EDWARD FENECH ADAMI
President
20/8/2004

This site plan is being published on page 11,782.

Architect's Valuation (original in Maltese)


Land at Żabbar:–

I have been instructed by the Commissioner of Land to assess under the Land Acquisition (Public Purposes) Ordinance, the freehold value of the hereunder described property at Żabbar, required by Government for a public purpose, and this after considering the locality, as well as other matters relevant to the same property.

Plot No. 1 A plot of land measuring about 3,062 square metres, bounded on the South East by Triq Girdle, and on the North East and South West by Government property, which land is considered as agricultural land in terms of the Land Acquisition (Public Purposes) Ordinance and is shown in red on plan L.D. 132_99 and valued for the price of two thousand and sixty Maltese Liri (Lm2,060).

Sgd. Fred H. Valentino, A.&C.E.

5th November, 2002

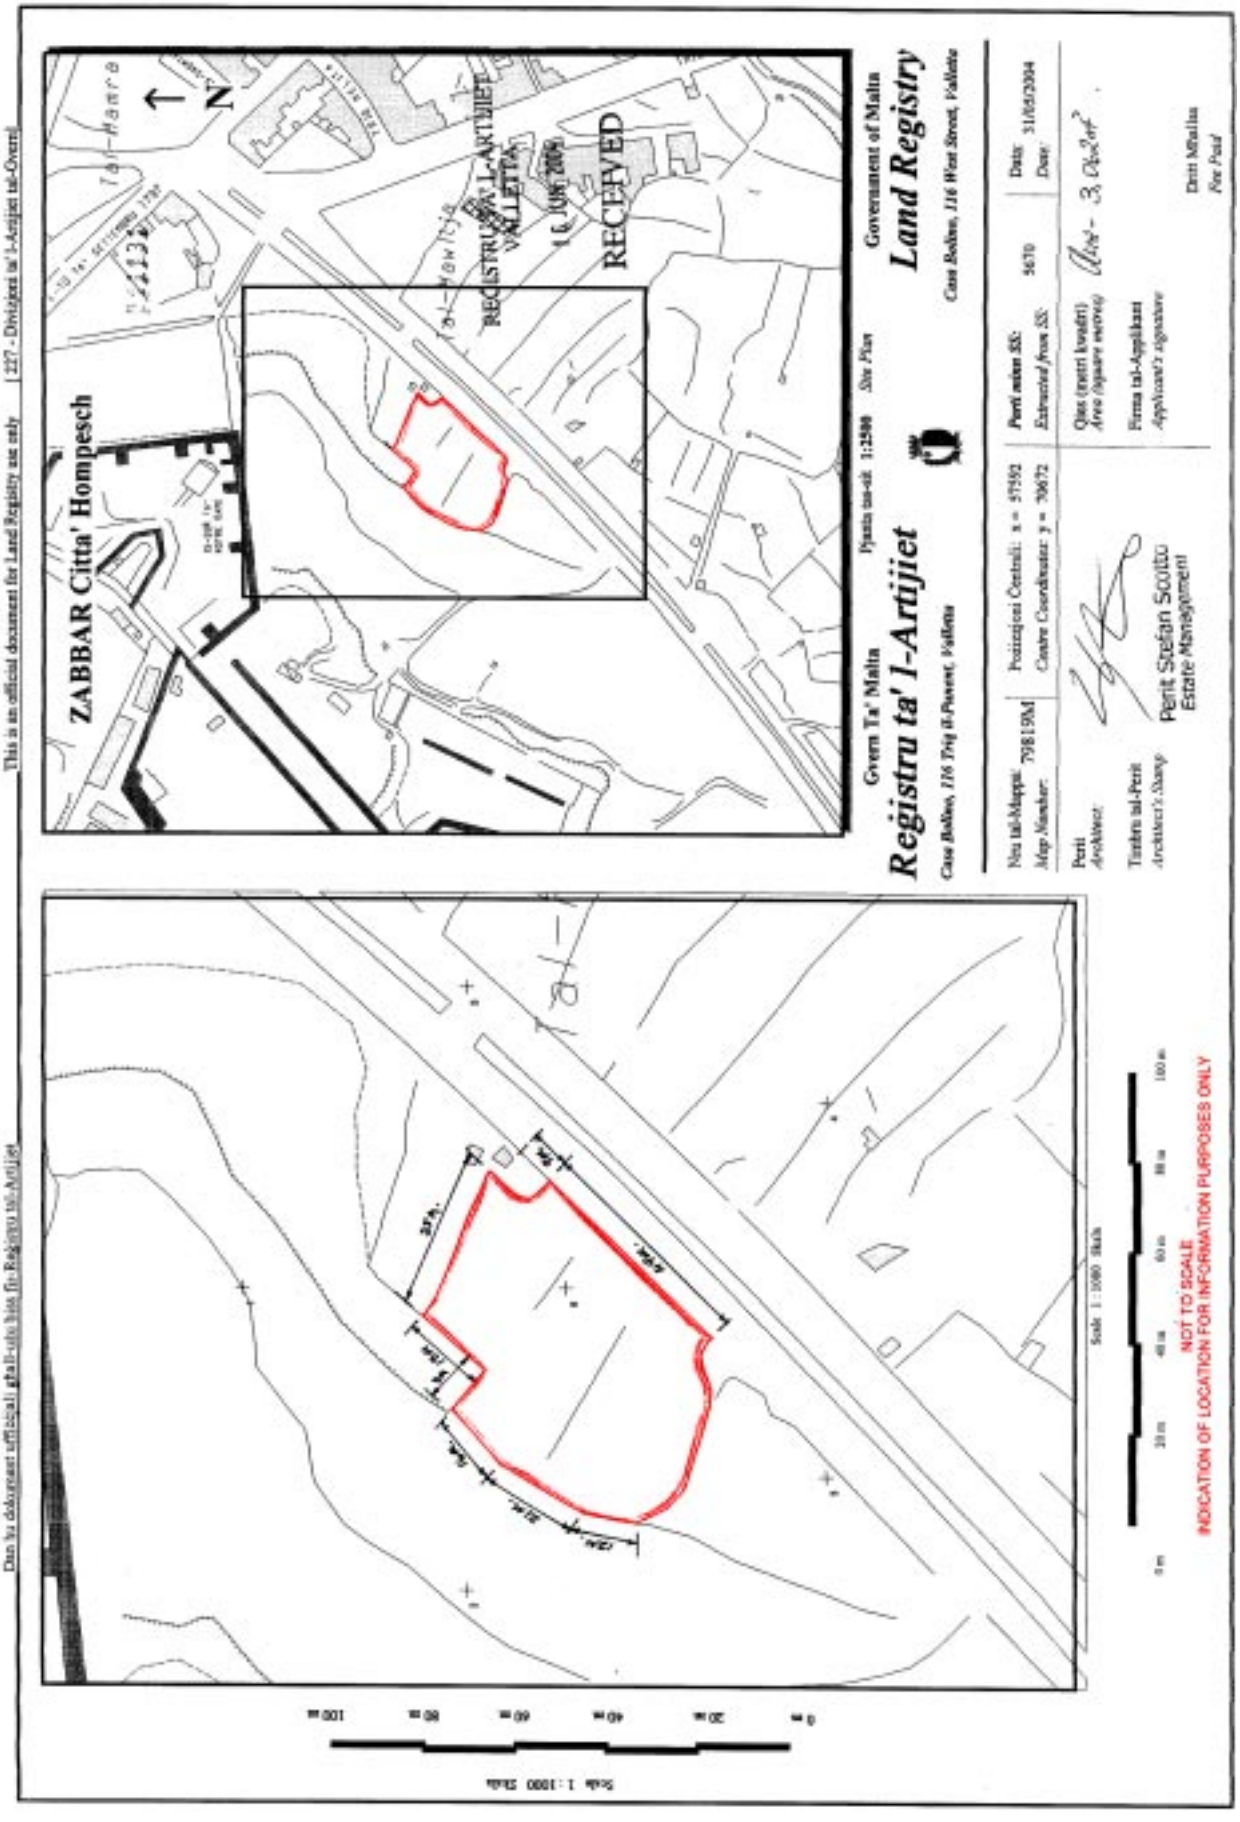
This is an official document for Land Registry use only
227 - Diviżjoni tal'l-Artijiet tal-Gvern
Dan hu dokument uffiċjali għall-użu biss fir-Reġistru tal-Artijiet
ZABBAR Citta' Hompesch
RECEIVED
16 JUN 2006
REGISTRU TAL-ARTIJIET VALLETTA
Gvern Ta' Malta
Pjanta tas-sit 1:2500 Site Plan
Government of Malta
Reġistru ta' l-Artijiet
Land Registry
Case Bolbox, 116 Triq il-Punent, Valletta
Case Bolbox, 116 West Street, Valletta
Mapp Number: 7981SM
Pożizzjoni Ċentrali: x = 37592
Centre Coordinates: y = 30672
Perit mistieden: 5670
Data: 31/05/2006
Qies (metri kwadri)
Area (square metres)
Firma tal-Applikant
Applicant's signature
Perit Stefan Scuto
Estate Management
Dott Mallia
Per Perit
Scale 1:1000 Skala
NOT TO SCALE
INDICATION OF LOCATION FOR INFORMATION PURPOSES ONLY

Nru. 1176

AKKWIST TA' ART

DIN id-dikjarazzjoni li ġejja, magħmula mill-President ta' Malta bis-saħħa ta' l-artikolu 3 ta' l-Ordinanza dwar l-Akkwist ta' l-Artijiet għal Skopijiet Pubbliċi (Kapitolu 88) hija ppubblikata skond u għall-finijiet ta' l-artikolu 9(1) ta' dik l-Ordinanza.

Is-17 ta' Novembru, 2004

(File L184/88/V)

DIKJARAZZJONI MILL-PRESIDENT TA' MALTA

Jiena hawnhekk niddikjara illi l-art hawn taħt imsemmija hija meħtieġa mill-awtorità kompetenti għal skop pubbliku skond id-dispożizzjonijiet ta' l-Ordinanza dwar l-Akkwist ta' Artijiet għal Skopijiet Pubbliċi (Kapitolu 88) u illi l-akkwist tagħha għandu jkun b'xiri assolut.

Deskrizzjoni ta' l-Art

L-art li ġejja f'Marsaxlokk:–

1. Biċċa art tal-kejl ta' madwar 864 metru kwadru, li tmiss mix-Xlokk ma' Triq Axtart, mil-Lbiċ ma' Triq iż-Żejtun u mit-Tramuntana ma' proprjetà tal-Markiż Igino Grech Trapani jew irjieħ verjuri.

L-art hawn fuq imsemmija tidher murija bil-kulur aħmar fuq il-pjanta L.D. Nru. 83/99, li wieħed jista' jara fuq talba fid-Dipartiment ta' l-Artijiet, Auberge de Baviere, Valletta.

Il-kumpens offrut hu ta' tlieta u erbgħin elf, disa' mija u ħamsin Lira Maltija (Lm43,950), skond l-istima li hawn ma' din id-dikjarazzjoni kif din saret mill-perit arkitett Fred H. Valentino, A.&C.E.

No. 1176

ACQUISITION OF LAND

THE following declaration, made by the President of Malta under section 3 of the Land Acquisition (Public Purposes) Ordinance (Chapter 88), is published in terms and for the purposes of section 9(1) thereof.

17th November, 2004

DECLARATION BY THE PRESIDENT OF MALTA

I herby declare that the undermentioned land is required by the competent authority for a public purpose in accordance with the provisions of the Land Acquisition (Public Purposes) Ordinance (Chapter 88) and that the acquisition thereof should be made by absolute purchase.

Description of the Land

The following land at Marsaxlokk:–

1. A plot of land measuring about 864 square metres, bounded on the South East by Triq Axtart, on the South West by Triq iż-Żejtun and on the North by property of Marquis Igino Grech Trapani or more precise boundaries.

The above mentioned land is shown in red on plan L.D. 83/99, which may be seen on demand at the Land Department, Auberge de Baviere, Valletta.

The compensation offered is forty three thousand nine hundred and fifty Maltese Liri (Lm43,950) according to the valuation published with this declaration as made by architect Fred H. Valentino, A.&C.E.

Ma' din id-dikjarazzjoni qed tiġi ppubblikata *site plan* li turi l-imsemmija immobbli.

(Iff) GEORGE HYZLER
A/President
24/8/2004

Din is-*site plan* qed tiġi ppubblikata f'paġna 11,785.

Stima tal-Perit (oriġinali bil-Malti)

Akkwist ta' Art f'Marsaxlokk

Fuq struzzjonijiet tal-Kummissarju ta' l-Artijiet, skond l-Ordinanza dwar l-Akkwist ta' Artijiet (għal Skopijiet Pubbliċi), qiegħed niffissa l-valur liberu u frank tal-proprjetà hawn taħt deskritta f'Marsaxlokk, li hija meħtieġa mill-Gvern għal skop pubbliku, u dan wara li ħadt in konsiderazzjoni l-lokalità, kif ukoll ħwejjeġ oħra li jista' jkollhom x'jaqsmu mal-valur ta' l-istess proprjetà.

Biċċa art tal-kejl ta' circa 864 metru kwadru, li tmiss mix-Xlokk ma' Triq Axtart, mil-Lbiċ ma' Triq iż-Żejtun u mit-Tramuntana ma' proprjetà tal-Markiż Igino Grech Trapani, liema art hija meqjusa bħala art fabbrikabbli fit-termini ta' l-ordinanza dwar l-Akkwist ta' Artijiet u hija murija bil-kulur aħmar fuq il-pjanta L.D. 83/99, hija stmata għall-valur ta' tlieta u erbgħin elf, disa' mija u ħamsin Lira Maltija (Lm43,950).

Iff. Fred H. Valentino, A.&C.E.

N.B. Dan ir-rapport ta' stima u l-pjanta mehmuża miegħu qed jibdel ir-rapport ta' stima datat 29 ta' Lulju, 1999, għal dak li għandu x'jaqsam mal-proprjetà msemmija.

It-12 ta' April, 2004

Site plan showing the mentioned immovable property is being published with this declaration.

(Sgd) GEORGE HYZLER
A/President
24/8/2004

This site plan is being published on page 11,785.

Architect's Valuation (original in Maltese)

Land Acquisition at Marsaxlokk


I have been instructed by the Commissioner of Land to assess under the Land Acquisition (Public Purposes) Ordinance, the freehold value of the hereunder described property at Marsaxlokk, required by Government for a public purpose, and this after considering the locality, as well as other matters relevant to the same property.

A plot of land measuring about 864 square metres, bounded on the South East by Triq Axtart, on the South West by Triq iż-Żejtun and on the North by property of the Marquis Igino Grech Trapani, which land is considered as agricultural land in terms of the Land Acquisition (Public Purposes) Ordinance and is shown in red on plan L.D. 83/99, valued for the price of forty three thousand nine hundred and fifty Maltese Liri (Lm43,950).

Sgd. Fred H. Valentino, A.&C.E.

N.B. This valuation report and attached site plan is replacing the one dated the 29th July, 1999, for all matters related to the mentioned property.

12th April, 2004

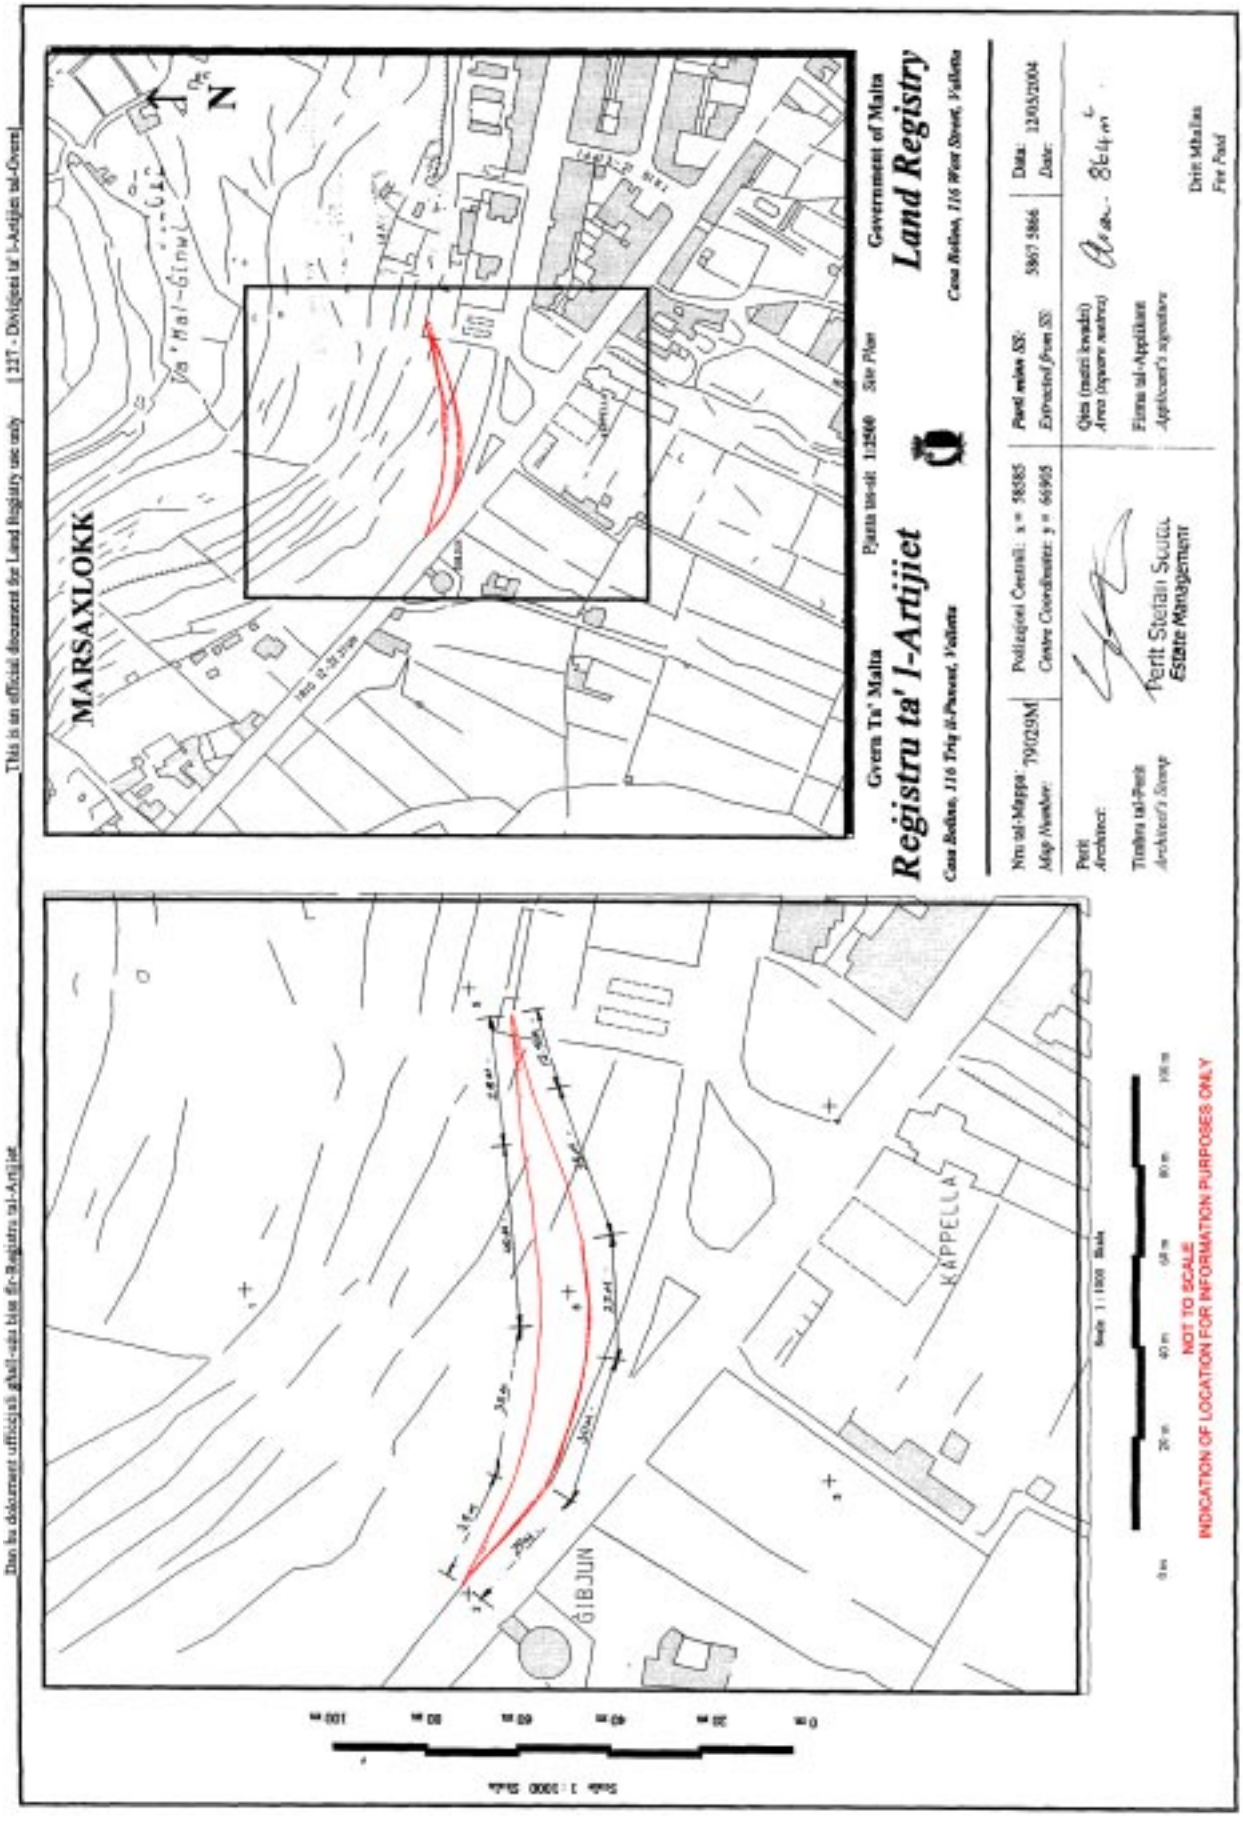
Dan hu dokument ufficjali ghall-użu biss fir-Registru tal-Artijiet
This is an official document for Land Registry use only
[237 - Divizjoni ta' l-Artijiet tal-Ovest]
MARSAXLOKK
Triq il-Qrejten
Triq il-Qrejten
Triq il-Mal-Ginwi
N
Gvern Ta' Malta
Registru ta' l-Artijiet
Casa Rolina, 116 Triq il-Parsott, Valletta
Pjanta tas-sit 1:2500 Site Plan
Government of Malta
Land Registry
Casa Rolina, 116 West Street, Valletta
Nru tal-Mappa: 79029M
Map Number:
Poliġonali Centrali: x = 58585
Centre Coordinates: y = 66968
Pjeni miksuba fil:
Extracted from SS:
5867 5866
Data:
Date:
12/05/2004
Perit:
Architect:
Timbru tal-Perit
Architect's Stamp
Perit Stefan Sciuti
Estate Management
Qies (metri kwadri)
Area (square metres)
Firma tal-Applikant
Applicant's signature
Dritt Mhallas
Fee Paid
GIBJUN
KAPPELLA
Scale 1:1000 Scala
NOT TO SCALE
INDICATION OF LOCATION FOR INFORMATION PURPOSES ONLY

Nru. 1177

AKKWIST TA' ART

DIN id-dikjarazzjoni li ġejja, magħmula mill-President ta' Malta bis-saħħa ta' l-artikolu 3 ta' l-Ordinanza dwar l-Akkwist ta' l-Artijiet għal Skopijiet Pubbliċi (Kapitolu 88) hija ppubblikata skond u għall-finijiet ta' l-artikolu 9(1) ta' dik l-Ordinanza.

Is-17 ta' Novembru, 2004

(File No. L475/98/2) Plot 2A

DIKJARAZZJONI MILL-PRESIDENT TA' MALTA

Illi b'Dikjarazzjoni tal-President ta' Malta ta' l-10 ta' Diċembru, 1999, l-art hawn taħt imsemmija kienet dikjarata meħtieġa mill-awtorità kompetenti għal skop pubbliku skond id-dispożizzjonijiet ta' l-Ordinanza dwar l-Akkwist ta' Artijiet għal Skopijiet Pubbliċi (Kapitolu 88) u illi l-akkwist tagħha kellu jkun b'xiri assolut.

Deskrizzjoni ta' l-Art

L-art li ġejja f'Birżebbuġa:–

1. Biċċa art tal-kejl ta' madwar 491 metru kwadru, li tmiss mil-Lvant u mix-Xlokk ma' proprjetà ta' Godwin Borg u oħrajn, u min-Nofsinhar ma' Triq l-Għerien jew irjieħ verjuri.

L-art hawn fuq imsemmija tidher murija bil-kulur aħmar u mmarkata bħala *plot* numru 2A fuq il-pjanta P.D. Nru. 131_99_1, li wieħed jista' jara fuq talba fid-Dipartiment ta' l-Artijiet, Auberge de Baviere, Valletta.

Illi d-Dikjarazzjoni tal-President ta' Malta odjerna qiegħda tiġi ppubblikata għall-fini ta' l-Att XI ta' l-2002.

Il-kumpens offrut hu ta' tletin elf, tmien mija u ħamsin Lira Maltija (Lm30,850), skond l-estratt ta' l-istima li hawn

No. 1177

ACQUISITION OF LAND

THE following declaration, made by the President of Malta under section 3 of the Land Acquisition (Public Purposes) Ordinance (Chapter 88), is published in terms and for the purposes of section 9(1) thereof.

17th November, 2004

DECLARATION BY THE PRESIDENT OF MALTA

Whereas by Declaration of the President of Malta dated 10th December, 1999, the undermentioned land had been declared as required by the competent authority for a public purpose in accordance with the provisions of the Land Acquisition (Public Purposes) Ordinance (Chapter 88) and that the acquisition thereof should have been by absolute purchase.

Description of the Land

The following land at Birżebbugia:–

1. A plot of land measuring about 491 square metres, bounded on the East and South East by property of Godwin Borg and others, and on the South by Triq l-Għirien or more precise boundaries.

The above mentioned land is shown with the colour red and marked as plot number 2A on plan P.D. No. 131_99_1, which may be seen on demand at the Land Department, Auberge de Baviere, Valletta.

Whereas the present Declaration by the President of Malta is being issued in terms of Act XI of 2002.

The compensation offered is thirty thousand, eight hundred and fifty Maltese Liri (Lm30,850), according to extract of

ma' din id-dikjarazzjoni kif din saret mill-perit Fred H. Valentino, A.&C.E.

Ma' din id-dikjarazzjoni qed tiġi ppubblikata *site plan* li turi l-imsemmija immobbli.

(Iff) GEORGE HYZLER
A/President
24/8/2004

Din is-*site plan* qed tiġi ppubblikata f'paġna 11,788.

Stima tal-Perit (oriġinali bil-Malti)

Art f'Birżebbuġa

Fuq struzzjonijiet tal-Kummissarju ta' l-Artijiet, skond l-Ordinanza dwar l-Akkwist ta' Artijiet (għal Skopijiet Pubbliċi), qiegħed niffissa l-valur liberu u frank tal-proprjetà hawn taħt deskritta f'Birżebbuġa, li hija meħtieġa mill-Gvern għal skop pubbliku, u dan wara li ħadt in konsiderazzjoni l-lokalità, kif ukoll ħwejjeġ oħra li jista' jkollhom x'jaqsmu mal-valur ta' l-istess proprjetà.

Plot Nru. 2A Biċċa art tal-kejl ta' circa 491 metru kwadru, li tmiss mil-Lvant u mix-Xlokk ma' proprjetà ta' Godwin Borg u oħrajn, u min-Nofsinhar ma' Triq l-Għerien, liema art hija meqjusa bħala art fabbrikabbli fit-termini ta' l-Ordinanza dwar l-Akkwist ta' Artijiet u hija murija bl-aħmar u mmarkata bin-numru '2A' fuq il-pjanta P.D. 131_99_1, hija stmata għall-valur ta' tletin elf, tmien mija u ħamsin Lira Maltija (Lm30,850).

……Omissis……

Estratt ta' l-Oriġinal

Iff. Fred H. Valentino, A.&C.E.

Il-25 ta' April, 2003

the evaluation published with this declaration made by architect Fred H. Valentino, A.&C.E.

A site plan showing the mentioned immovable property is being published with this declaration.

(Sgd) GEORGE HYZLER
A/President
24/8/2004

This site plan is being published on page 11,788.

Architect's Valuation (original in Maltese)

Land at Birżebbugia

I have been instructed by the Commissioner of Land to assess under the Land Acquisition (Public Purposes) Ordinance, the freehold value of the hereunder described property at Birżebbugia, which is required by Government for a public purpose, and this after considering the locality, as well as other matters relevant to the same property.


Plot No. 2A. A plot of land measuring about 491 square metres, bounded on the East and South East by property of Godwin Borg and others, and on the South by Triq l-Għirien, which land is considered as a building site in terms of the Land Acquisition (Public Purposes) Ordinance and is shown in red and marked with the number '2A' on plan P.D. 131_99_1, valued for the price of thirty thousand, eight hundred and fifty Maltese Liri (Lm30,850).

……Omissis……

Extract from the Original

Sgd. Fred H. Valentino, A.&C.E.

25th April, 2003

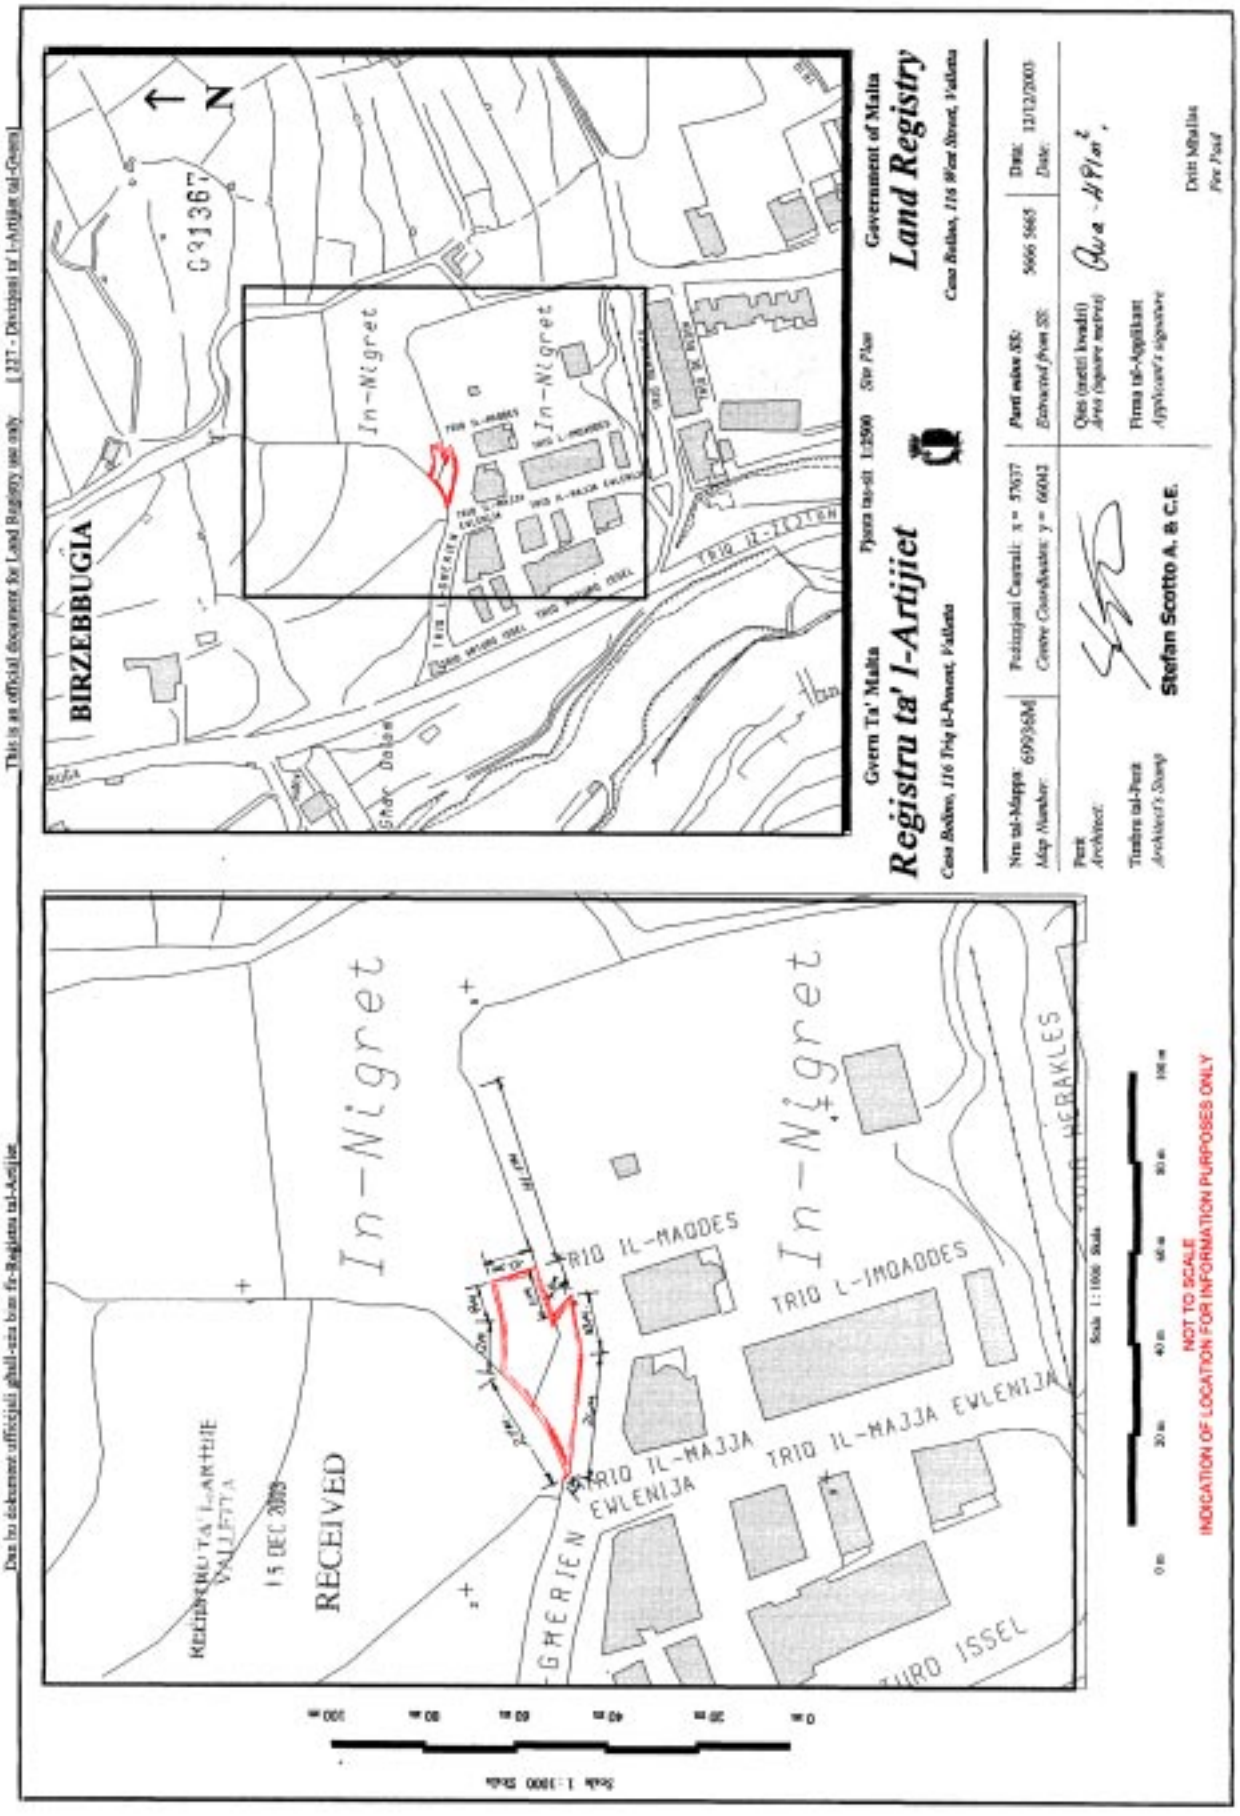
This is an official document for Land Registry use only [337 - Direttorat tal-Artijiet tal-Gvern]
Dan hu dokument uffiċjali għall-użu biss fir-Reġistru tal-Artijiet
BIRZEBBUGIA
In-Nigret
TRIQ IL-MADDES
TRIQ L-IMQADDES
TRIQ IL-MAJJA EWLENIJA
GWERIEN EWLENIJA
TRIQ IL-ZEJTUN
Gvern Ta' Malta
Registru ta' l-Artijiet
Land Registry
Government of Malta
Pjanta tas-sit 1:2500 Site Plan
Nru tal-Mappa Map Number: 699868M
Pożizzjoni Ċentrali: x = 57637 y = 66042
Centre Coordinates: x = 66042
Punti mkabbra: Extended from SB: 5666 5665
Data: Date: 13/12/2005
Qies (metri kwadri) Area (square metres):
Firma tal-Applikant Applicant's signature
Perit Architect:
Tinżera tal-Perit Architect's Stamp
Stefan Scotto A. & C.E.
Dritt Mhallas Fee Paid
RECEIVED
15 DEC 2005
NOT TO SCALE
INDICATION OF LOCATION FOR INFORMATION PURPOSES ONLY

Nru. 1178

AKKWIST TA' ART

DIN id-dikjarazzjoni li ġejja, magħmula mill-President ta' Malta bis-saħħa ta' l-artikolu 3 ta' l-Ordinanza dwar l-Akkwist ta' l-Artijiet għal Skopijiet Pubbliċi (Kapitolu 88) hija ppubblikata skond u għall-finijiet ta' l-artikolu 9(1) ta' dik l-Ordinanza.

Is-17 ta' Novembru, 2004

(File No. L475/98/2) Plot 2C

DIKJARAZZJONI MILL-PRESIDENT TA' MALTA

Illi b'Dikjarazzjoni tal-President ta' Malta ta' l-10 ta' Diċembru, 1999, l-art hawn taħt imsemmija kienet dikjarata meħtieġa mill-awtorità kompetenti għal skop pubbliku skond id-dispożizzjonijiet ta' l-Ordinanza dwar l-Akkwist ta' Artijiet għal Skopijiet Pubbliċi (Kapitolu 88) u illi l-akkwist tagħha kellu jkun b'xiri assolut.

Deskrizzjoni ta' l-Art

L-art li ġejja f'Birżebbuġa:–

1. Biċċa art tal-kejl ta' madwar 60 metru kwadru, li tmiss mit-Tramuntana ma' proprjetà ta' Godwin Borg u oħrajn, u mil-Lvant u mix-Xlokk ma' triq pubblika jew irjieħ verjuri.

L-art hawn fuq imsemmija tidher murija bil-kulur aħmar u mmarkata bħala *plot* numru 2C fuq il-pjanta P.D. Nru. 131_99_1, li wieħed jista' jara fuq talba fid-Dipartiment ta' l-Artijiet, Auberge de Baviere, Valletta.

Illi d-Dikjarazzjoni tal-President ta' Malta odjerna qiegħda tiġi ppubblikata għall-fini ta' l-Att XI ta' l-2002.

Il-kumpens offrut hu ta' tlett elef, seba' mija u sebgħin Lira Maltija (Lm3,770), skond l-estratt ta' l-istima li hawn

No. 1178

ACQUISITION OF LAND

THE following declaration, made by the President of Malta under section 3 of the Land Acquisition (Public Purposes) Ordinance (Chapter 88), is published in terms and for the purposes of section 9(1) thereof.

17th November, 2004

DECLARATION BY THE PRESIDENT OF MALTA

Whereas by Declaration of the President of Malta dated 10th December, 1999, the undermentioned land had been declared as required by the competent authority for a public purpose in accordance with the provisions of the Land Acquisition (Public Purposes) Ordinance (Chapter 88) and that the acquisition thereof should have been by absolute purchase.

Description of the Land

The following land at Birżebbugia:–

1. A plot of land measuring about 60 square metres, bounded on the North by property of Godwin Borg and others, and on the East and South East by a public road or more precise boundaries.

The above mentioned land is shown with the colour red and marked as plot number 2C on plan P.D. No. 131_99_1, which may be seen on demand at the Land Department, Auberge de Baviere, Valletta.

Whereas the present Declaration by the President of Malta is being issued in terms of Act XI of 2002.

The compensation offered is three thousand, seven hundred and seventy Maltese Liri (Lm3,770), according to the extract

ma' din id-dikjarazzjoni kif din saret mill-perit arkitett Fred H. Valentino, A.&C.E.

Ma' din id-dikjarazzjoni qed tiġi ppubblikata *site plan* li turi l-imsemmija immobbli.

(Iff) GEORGE HYZLER
A/President
24/8/2004

Din is-*site plan* qed tiġi ppubblikata f'paġna 11,791.

Stima tal-Perit (oriġinali bil-Malti)

Art f'Birżebbuġa

Fuq struzzjonijiet tal-Kummissarju ta' l-Artijiet, skond l-Ordinanza dwar l-Akkwist ta' Artijiet (għal Skopijiet Pubbliċi), qiegħed niffissa l-valur liberu u frank tal-proprjetà hawn taħt deskritta f'Birżebbuġa, li hija meħtieġa mill-Gvern għal skop pubbliku, u dan wara li ħadt in konsiderazzjoni l-lokalità, kif ukoll ħwejjeġ oħra li jista' jkollhom x'jaqsmu mal-valur ta' l-istess proprjetà.

……Omissis……

Plot Nru. 2C. Biċċa art tal-kejl ta' madwar 60 metru kwadru, li tmiss mit-Tramuntana ma' proprjetà ta' Godwin Borg u oħrajn, u mil-Lvant u mix-Xlokk ma' triq pubblika, liema art hija meqjusa bħala art fabbrikabbli fit-termini ta' l-Ordinanza dwar l-Akkwist ta' Artijiet u hija murija bil-kulur aħmar u mmarkata bin-numru '2C' fuq il-pjanta P.D. 131_99_1, u hija stmata għall-valur ta' tlett elef, seba' mija u sebgħin Lira Maltija (Lm3,770).

Iff. Fred H. Valentino, A.&C.E.

Estratt ta' l-Oriġinal

Il-25 ta' April, 2003

from the evaluation made by architect Fred H. Valentino, A.&C.E., published with this declaration.

A site plan showing the mentioned immovable property is being published with this declaration.

(Sgd) GEORGE HYZLER
A/President
24/8/2004

This site plan is being published on page 11,791.

Architect's Valuation (original in Maltese)

Land at Birżebbugia

I have been instructed by the Commissioner of Land to assess under the Land Acquisition (Public Purposes) Ordinance, the freehold value of the hereunder described property at Birżebbugia, which is required by Government for a public purpose, and this after considering the locality, as well as other matters relevant to the same property.

……Omissis……


Plot No. 2C. A plot of land measuring about 60 square metres, bounded on the North by property of Godwin Borg and others, and on the East and South East by a public road, which land is considered as building site in terms of the Land Acquisition (Public Purposes) Ordinance and is shown in red and marked with the number '2C' on plan P.D. 131_99_1, and valued for the price of three thousand, seven hundred and seventy Maltese Liri (Lm3,770).

Sgd. Fred H. Valentino, A.&C.E.

Extract from the Original

25th April, 2003

Dan hu dokument uffiċjali għall-użu biss fir-Reġistru tal-Artijiet This is an official document for Land Registry use only [227 - Diviżjoni ta' l-Artijiet tal-Gvern]

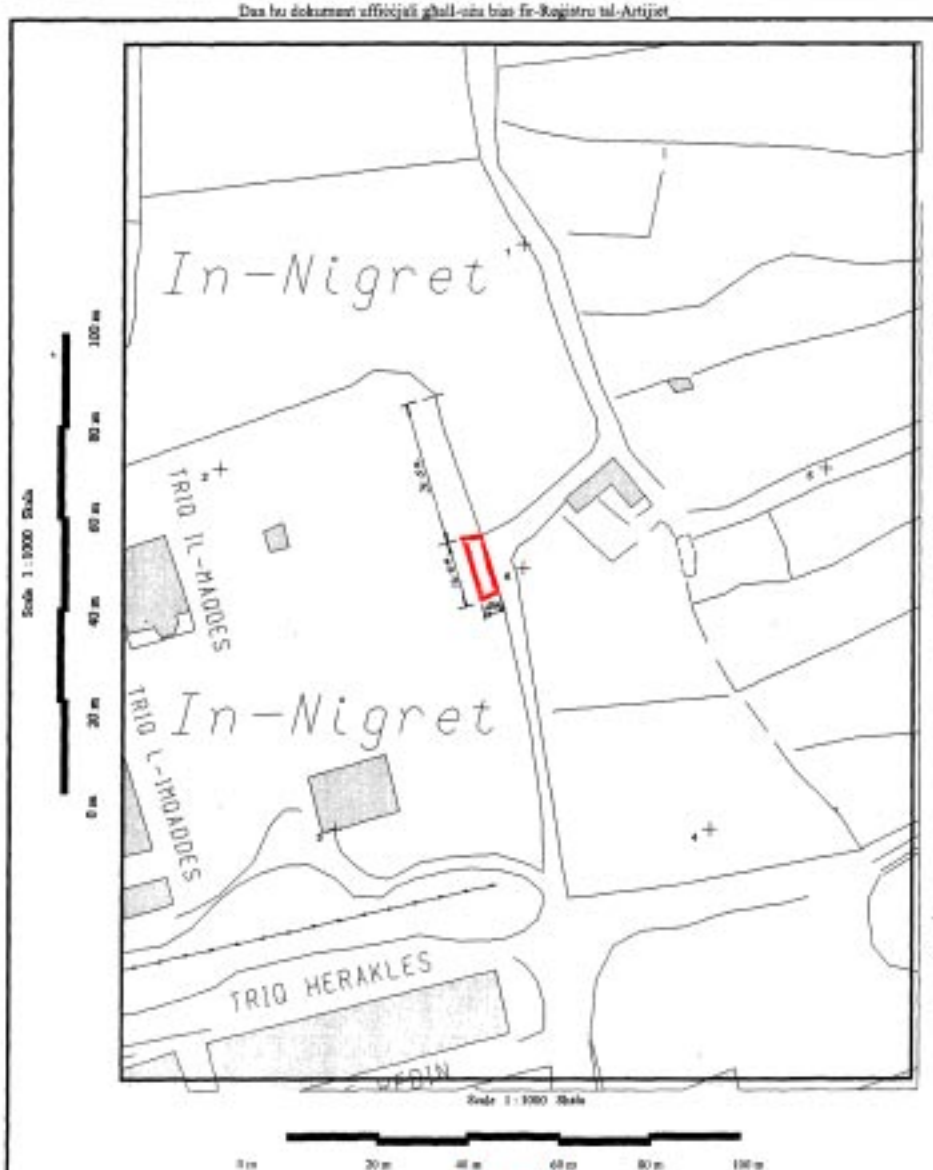

NOT TO SCALE
INDICATION OF LOCATION FOR INFORMATION PURPOSES ONLY



Gvern Ta' Malta — Pjanta tas-sit 1:2500 *Site Plan* — Government of Malta

Reġistru ta' l-Artijiet — *Casa Bolino, 116 Triq il-Punent, Valletta*

Land Registry — *Casa Bolino, 116 West Street, Valletta*

Nru tal-Mappa: *Map Number:* 76950M	Pożizzjoni Ċentrali: *Centre Coordinates:* x = 57718 y = 66023	*Partijiet mehuda SS: Extracted from SS:* 5666 5665	Data: *Date:* 29/03/2004

Perit *Architect:* Stefan Scotto A. & C.E.

Timbru tal-Perit *Architect's Stamp*

Qies (metri kwadri) *Area (square metres):* 60 sq

Firma tal-Applikant *Applicant's signature*

Dritt Mħallas *Fee Paid*

Nru. 1179

AKKWIST TA' ART

DIN id-dikjarazzjoni li ġejja, magħmula mill-President ta' Malta bis-saħħa ta' l-artikolu 3 ta' l-Ordinanza dwar l-Akkwist ta' l-Artijiet għal Skopijiet Pubbliċi (Kapitolu 88) hija ppubblikata skond u għall-finijiet ta' l-artikolu 9(1) ta' dik l-Ordinanza.

Is-17 ta' Novembru, 2004

(File No. L257/97)

DIKJARAZZJONI MILL-PRESIDENT TA' MALTA

Jiena hawnhekk niddikjara illi l-art hawn taħt imsemmija hija meħtieġa mill-awtorità kompetenti għal skop pubbliku skond id-dispożizzjonijiet ta' l-Ordinanza dwar l-Akkwist ta' Artijiet għal Skopijiet Pubbliċi (Kapitolu 88) u illi l-akkwist tagħha għandu jkun b'xiri assolut.

Deskrizzjoni ta' l-Art

L-art li ġejja fl-Imqabba:–

1. Biċċa art tal-kejl ta' madwar 41 metru kwadru, li tmiss mix-Xlokk ma' Triq il-Konvoj ta' Santa Marija, mill-Grigal u mil-Lbiċ ma' proprjetà ta' Michelina Aquilina, jew irjieħ verjuri.

L-art hawn fuq imsemmija tidher murija bil-kulur aħmar fuq pjanta P.D. 47_2003, li wieħed jista' jara fuq talba fid-Dipartiment ta' l-Artijiet, Auberge de Baviere, Valletta.

Il-kumpens offrut hu ta' erbat elef u ħamsin Lira Maltija (Lm4,050), skond l-istima li hawn ma' din id-dikjarazzjoni. kif din sasret mill-perit arkitett Fred H. Valentino A.&C.E.

No. 1179

ACQUISITION OF LAND

THE following declaration, made by the President of Malta under section 3 of the Land Acquisition (Public Purposes) Ordinance (Chapter 88), is published in terms and for the purposes of section 9(1) thereof.

17th November, 2004

DECLARATION BY THE PRESIDENT OF MALTA

I herby declare that the undermentioned land is required by the competent authority for a public purpose in accordance with the provisions of the Land Acquisition (Public Purposes) Ordinance (Chapter 88) and that the acquisition thereof should be made by absolute purchase.

Description of the Land

The following land at Mqabba:–

1. A plot of land measuring about 41 square metres, bounded on the South East by Triq il-Konvoj ta' Santa Marija, on the North East and on the South West by property of Michelina Aquilina, or more precise boundaries.

The above mentioned land is shown with the colour red on plan P.D. 47_2003, which may be seen on demand at the Land Department, Auberge de Baviere, Valletta.

The compensation offered is four thousand and fifty Maltese Liri (Lm4,050), according to the valuation as made by architect Fred H. Valentino, A.&C.E.

Ma' din id-dikjarazzjoni qed tiġi ppubblikata *site plan* li turi l-imsemmija immobbli.

(Iff) GEORGE HYZLER
A/President
24/8/2004

Din is-*site plan* qed tiġi ppubblikata f'paġna 11,794.

Stima tal-Perit (oriġinali bil-Malti)

Akkwist ta' art fl-Imqabba

Fuq struzzjonijiet tal-Kummissarju ta' l-Artijiet, skond l-Ordinanza dwar l-Akkwist ta' Artijiet (għal Skopijiet Pubbliċi), qiegħed niffissa l-valur liberu u frank tal-proprjetà hawn taħt deskritta fl-Imqabba li hija meħtieġa mill-Gvern għal skop pubbliku, u dan wara li ħadt in konsiderazzjoni l-lokalità, kif ukoll ħwejjeġ oħra li jista' jkollhom x'jaqsmu mal-valur ta' l-istess proprjetà.

Biċċa art tal-kejl ta' circa 41 metru kwadru, li tmiss mix-Xlokk ma' Triq il-Konvoj ta' Santa Marija, mill-Grigal u mil-Lbiċ ma' proprjetà ta' Michelina Aquilina, liema art hija meqjusa in parti bħala art fabbrikabbli fit-termini ta' l-Ordinanza dwar l-Akkwist ta' Artijiet u hija murija bl-aħmar fuq il-pjanta P.D. 47_2003, hija stmata għall-valur ta' erbat elef u ħamsin Lira Maltin (Lm4,050).

Iff: Fred H. Valentino A.&C.E.

N.B. Dan ir-rapport ta' stima u l-pjanta mehmuża miegħu qed jibdel ir-rapport ta' stima datat 23 ta' Lulju, 2003, għal dak li għandu x'jaqsam mal-proprjetà hawn fuq imsemmija.

It-30 ta' Ottubru, 2003

A site plan showing the mentioned immovable property is being published with this declaration.

(Sgd) GEORGE HYZLER
A/President
24/8/2004

This site plan is being published on page 10,794.

Architect's Valuation (original in Maltese)

Acquisition of land at Mqabba


I have been instructed by the Commissioner of Land to assess under the Land Acquisition (Public Purposes) Ordinance, the freehold value of the hereunder described property at Mqabba, which is required by Government for a public purpose, and this after considering the locality, as well as other matters relevant to the same property.

A plot of land measuring about 41 square metres, bounded on the South East by Triq il-Konvoj ta' Santa Marija, on the North East and on the South West by property of Michelina Aquilina, which land is considered as a building site in terms of the Land Acquisition (Public Purposes) Ordinance and is shown in red on plan P.D. 47_2003, valued for the price of four thousand and fifty Maltese Liri (Lm4,050).

Sgd: Fred H. Valentino A.&C.E.

N.B. This valuation report and attached site plan replaces the valuation report dated 23rd July, 2003, for matters relating to the above mentioned land.

30th October, 2003

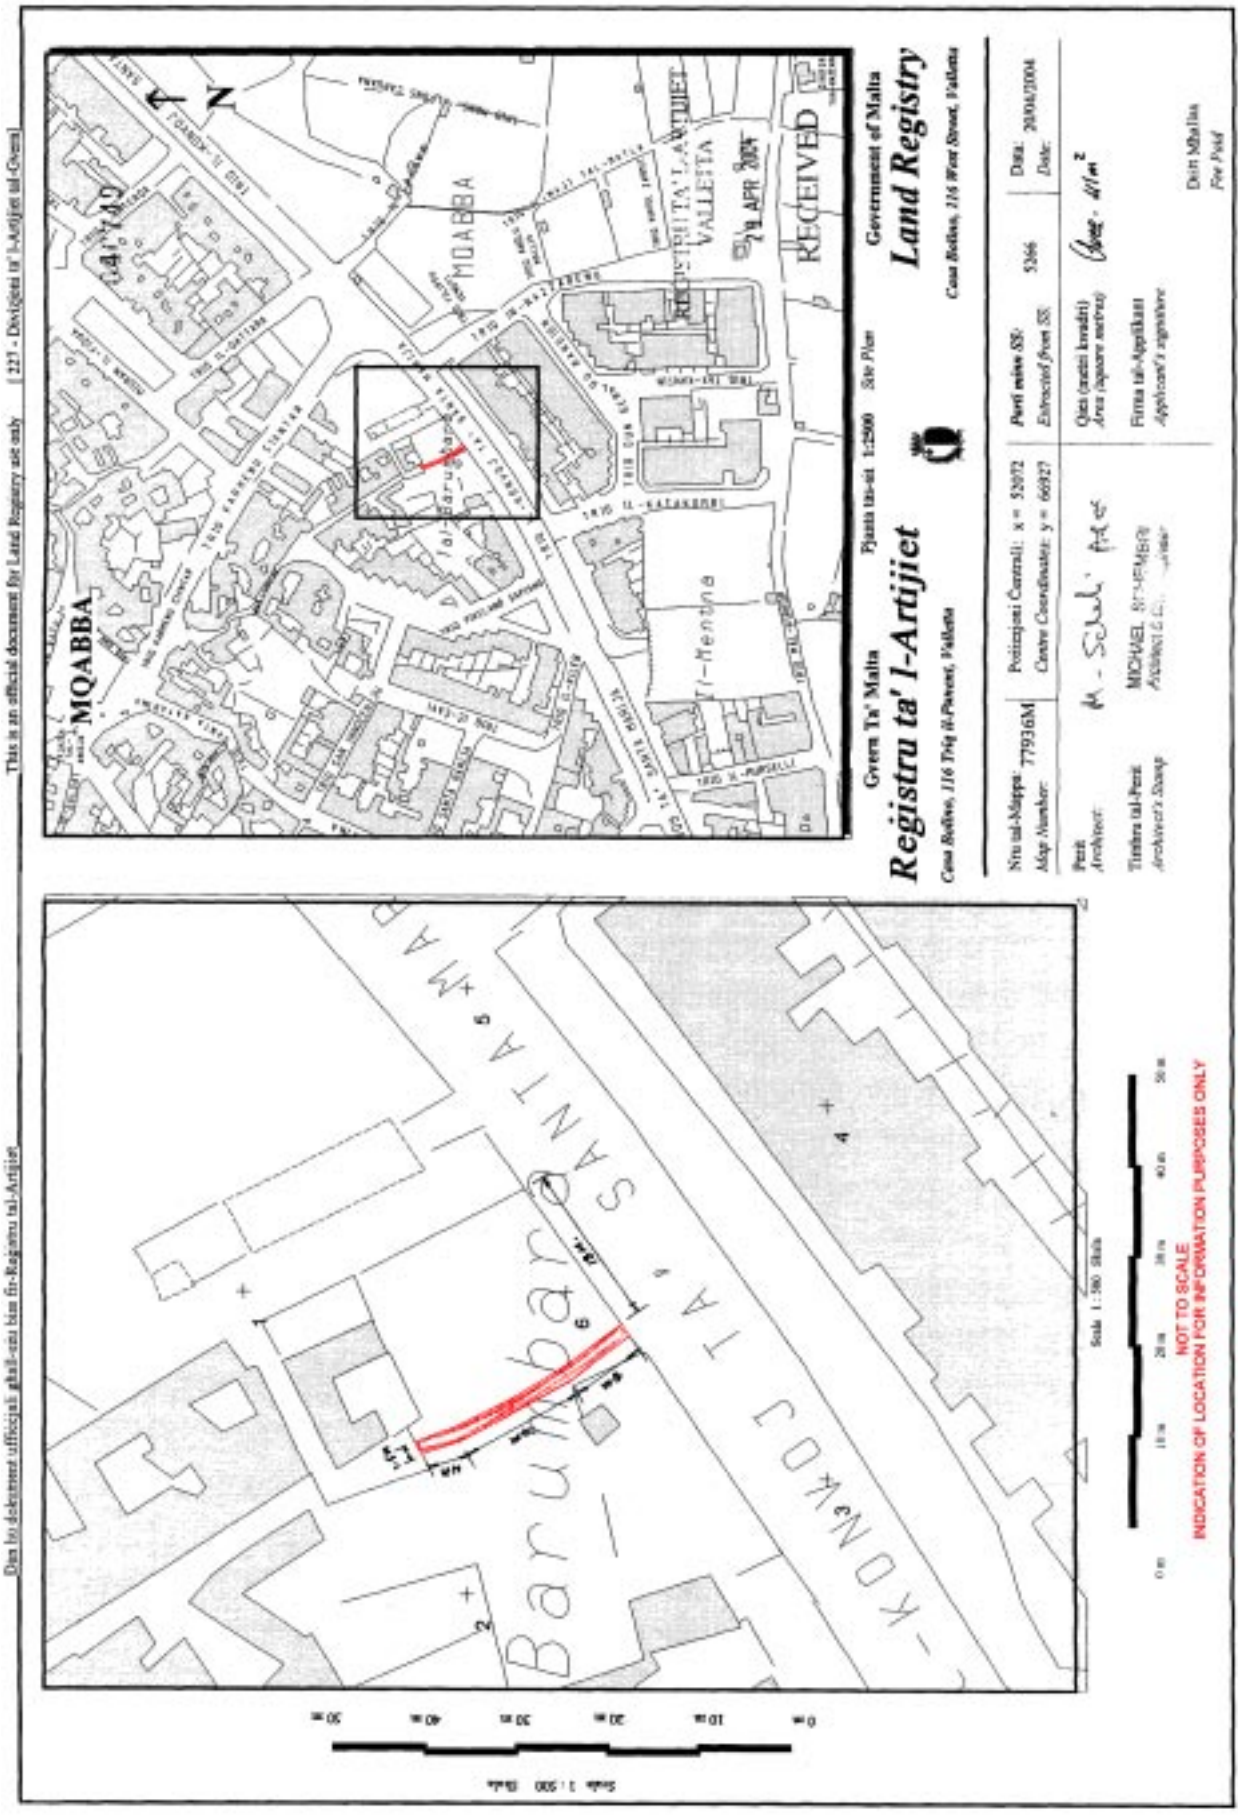
Dan hu dokument ufficjali għall-użu biss fir-Reġistru tal-Artijiet
This is an official document for Land Registry use only
[227 - Direttiera ta' l-Artijiet tal-Gvern]
Gvern Ta' Malta
Registru ta' l-Artijiet
Casa Rolfina, 116 Triq il-Parventi, Valletta
Pjanta tas-sit 1:2500 Site Plan
Government of Malta
Land Registry
Casa Rolfina, 116 West Street, Valletta
RECEIVED
19 APR 2004
MQABBA
MOABBA
REGISTRU TA' L-ARTIJIET
VALLETTA
Nru tal-Mappa / Map Number: 77936M
Pożizzjoni Ċentrali: x = 52672 y = 66927
Centre Coordinates: x = 66927
Parti minn ISE: Extracted from ISE: 5366
Data: Date: 20/04/2004
Pjan Architect:
Tinbera tal-Perit Architect's Stamp
MICHAEL
Firma tal-Applikant Applicant's signature
Dritt Mhallas Fee Paid
Scale 1:500
Scale 1:1000
0m 10m 20m 30m 40m 50m
NOT TO SCALE
INDICATION OF LOCATION FOR INFORMATION PURPOSES ONLY

Nru. 1180

AKKWIST TA' ART

DIN id-dikjarazzjoni li ġejja, magħmula mill-President ta' Malta bis-saħħa ta' l-artikolu 3 ta' l-Ordinanza dwar l-Akkwist ta' l-Artijiet għal Skopijiet Pubbliċi (Kapitolu 88) hija ppubblikata skond u għall-finijiet ta' l-artikolu 9(1) ta' dik l-Ordinanza.

Is-17 ta' Novembru, 2004

(File No. L228/93/III/3)

DIKJARAZZJONI MILL-PRESIDENT TA' MALTA

Illi b'Dikjarazzjoni ta' l-Aġent President ta' Malta tat-30 ta' Marzu 2001, l-art hawn taħt imsemmija kienet dikjarata meħtieġa mill-awtorità kompetenti għal skop pubbliku skond id-dispożizzjonijiet ta' l-Ordinanza dwar l-Akkwist ta' Artijiet għal Skopijiet Pubbliċi (Kapitolu 88) u illi l-akkwist tagħha kellu jkun b'xiri assolut.

Deskrizzjoni ta' l-Art

Il-fond li ġej fl-Imsida:–

1. Il-fond Nru. 35 fi Triq il-Wied/3 fi Triq Garcin, li jikkonsisti f'erbat ikmamar passaġġi.

Il-fond hawn fuq imsemmi huwa muri bil-kulur aħmar fuq il-pjanta L.D. Nru. 144_99 u parti minn *Housing Drawing* MS/3/93, li wieħed jista' jara fuq talba fid-Dipartiment ta' l-Artijiet, Auberge de Baviere, Valletta.

Illi d-Dikjarazzjoni tal-President ta' Malta odjerna qiegħda tiġi ppubblikata għall-fini ta' l-Att XI ta' l-2002.

Il-kumpens offrut hu ta' għaxart elef u ħames mitt Lira Maltija (Lm10,500), skond l-istima li hawn ma' din id-

No. 1180

ACQUISITION OF LAND

THE following declaration, made by the President of Malta under section 3 of the Land Acquisition (Public Purposes) Ordinance (Chapter 88), is published in terms and for the purposes of section 9(1) thereof.

17th November, 2004

DECLARATION BY THE PRESIDENT OF MALTA

Whereas by Declaration of the Acting President of Malat dated 30th March, 2001, the undermentioned land had been declared as required by the competent authority for a public purpose in accordance with the provisions of the Land Acquisition (Public Purposes) Ordinance (Chapter 88) and that the acquisition thereof should have been by absolute purchase.

Description of the Land

The following premises at Msida–

1. Premises No. 35 in Triq il-Wied/3 in Triq Garcin, consisting of four adjoining rooms.

The above mentioned premises is shown with the colour red on plan L.D. No. 144/99, and part of Housing Drawing MS/3/93, which may be seen on demand at the Land Department, Auberge de Baviere, Valletta.

Whereas the present Declaration by the President of Malta is being issued in terms of Act XI of 2002.

The compensation offered is ten thousand five hundred Maltese Liri (Lm10,500), according to the the valuation

dikjarazzjoni kif din saret mill-perit arkitett Carmen V. Sutton, A.&C.E.

Ma' din id-dikjarazzjoni qed tiġi ppubblikata *site plan* li turi l-imsemmija immobbli.

(Iff) GEORGE HYZLER
A/President
24/8/2004

Din is-*site plan* qed tiġi ppubblikata f'paġna 11,797.

Stima tal-Perit (oriġinali bil-Malti)

Akkwist ta' Fondi fl-Imsida

Fuq struzzjonijiet tal-Kummissarju ta' l-Artijiet, skond l-Ordinanza dwar l-Akkwist ta' Artijiet (għal Skopijiet Pubbliċi), qiegħed niffissa l-valur liberu u frank tal-proprjetà hawn taħt deskritta fl-Imsida li hija meħtieġa mill-Gvern għal skop pubbliku, u dan wara li ħadt in konsiderazzjoni l-lokalità, kif ukoll ħwejjeġ oħra li jista' jkollhom x'jaqsmu mal-valur ta' l-istess proprjetà.

Il-fond Nru. 35, Triq il-Wied/3, Triq Garcin, li huwa muri bl-aħmar fuq il-pjanta L.D.144/99 u parti minn Housing Drawing MS/3/93, li jikkonsisti f'erbat ikmamar passaġġużi, huwa stmat għall-valur ta' għaxart elef u ħames mitt Lira Maltija (Lm10,500).

Iff: Carmen V. Sutton, A.&C.E.

N.B. Dan ir-rapport ta' stima u l-pjanta mehmuża miegħu qed jibdel ir-rapport ta' stima datat 12 ta' Lulju, 2000, għal dak li għandu x'jaqsam mal-proprjetà msemmija.

L-4 ta' Frar, 2004

published with this declaration as made by architect Carmen V. Sutton, A.&C.E.

A site plan showing the mentioned immovable property is being published with this declaration.

(Sgd)GEORGE HYZLER
A/President
24/8/2004

This site plan is being published on page 11,797.

Architect's Valuation (original in Maltese)

Acquisition of Premises at Msida

I have been instructed by the Commissioner of Land to assess under the Land Acquisition (Public Purposes) Ordinance, the freehold value of the hereunder described property at Msida, which is required by Government for a public purpose, and this after considering the locality, as well as other matters relevant to the same property.

Premises No. 35, Triq il-Wied/3 in Triq Garcin, shown in red on plan L.D.144/99 and part in Housing Drawing MS/3/93, consisting of four adjoining rooms, valued for the price of ten thousand fice hundred Maltese Liri (Lm10,500).


Sgd: Carmen V. Sutton, A.&C.E.


N.B. This valuation report and attached site plan replaces the valuation report dated 23rd July, 2003, for matters relating to the above mentioned land.

4th February, 2004

Dan hu dokument uffiċjali għall-użu biss fir-Reġistru tal-Artijiet

This is an official document for Land Registry use only [227 - Diviżjoni ta' l-Artijiet tal-Gvern]

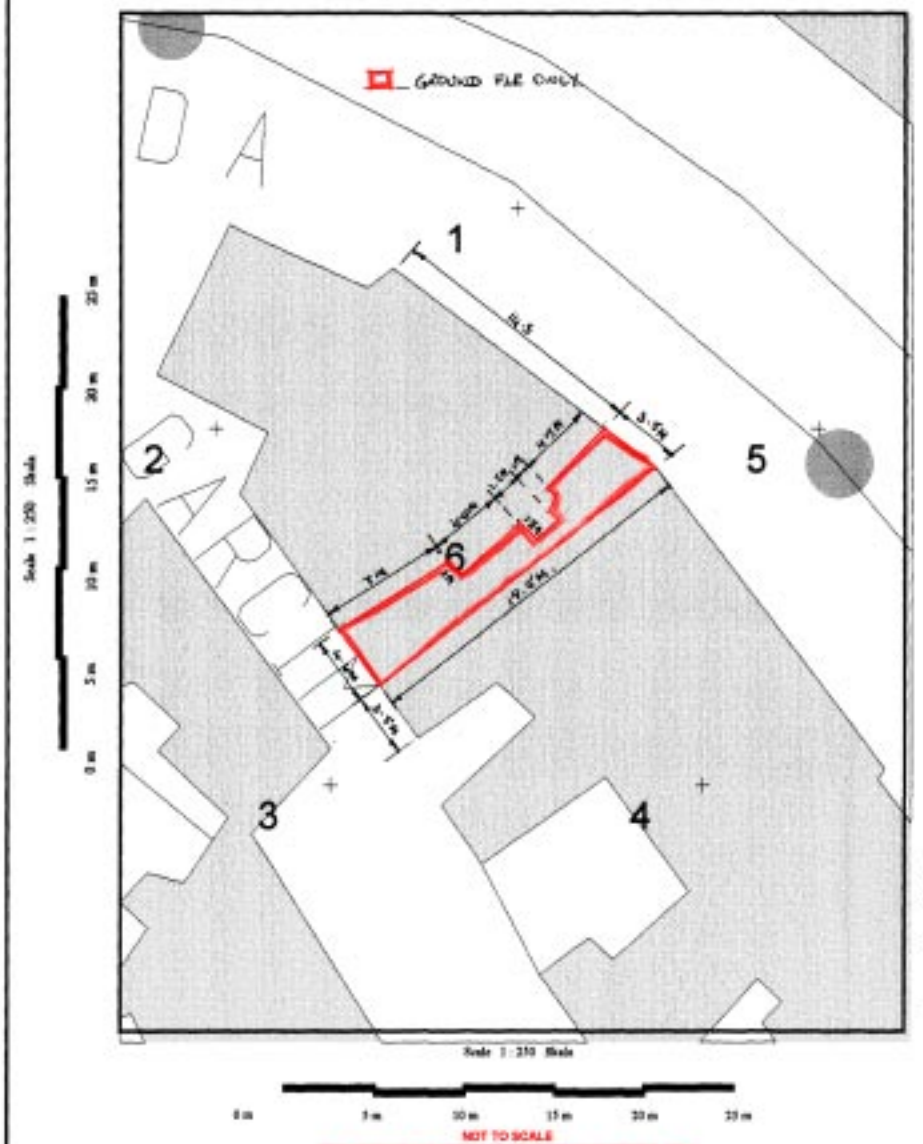

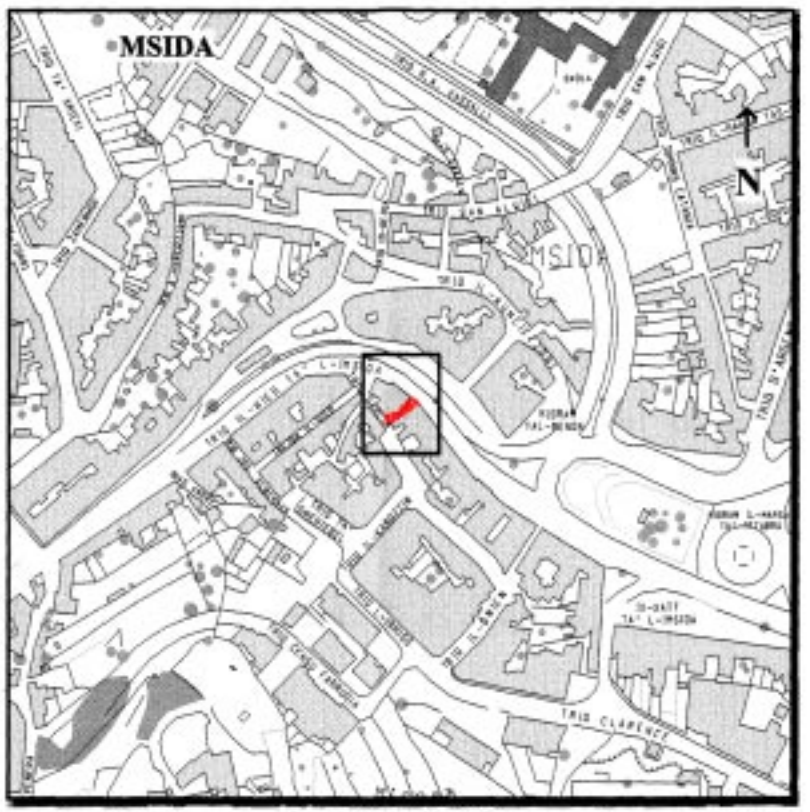

Gvern Ta' Malta — Pjanta tas-sit 1:2500 *Site Plan* — Government of Malta

Reġistru ta' l-Artijiet — **Land Registry**

Casa Bolino, 116 Triq il-Punent, Valletta — *Casa Bolino, 116 West Street, Valletta*

Nru tal-Mappa *Map Number:* 81504M	Polizzjoni Centrali: x = 53766 *Centre Coordinates:* y = 72768	*Parti minn SS:* 5272 *Extracted from SS:*	Data: 18/07/2004 *Date:*

Perit *Architect:*

Timbru tal-Perit *Architect's Stamp*

Perit Stefan Scotto
Estate Management

Qies (metri kwadri) *Area (square metres)*

Firma tal-Applikant *Applicant's signature*

Dritt Mħallas *Fee Paid*

Nru. 1181

AKKWIST TA' ART

DIN id-dikjarazzjoni li ġejja, magħmula mill-President ta' Malta bis-saħħa ta' l-artikolu 3 ta' l-Ordinanza dwar l-Akkwist ta' l-Artijiet għal Skopijiet Pubbliċi (Kapitolu 88) hija ppubblikata skond u għall-finijiet ta' l-artikolu 9(1) ta' dik l-Ordinanza.

Is-17 ta' Novembru, 2004

(File No. L447/93/2)

DIKJARAZZJONI MILL-PRESIDENT TA' MALTA

Illi b'Dikjarazzjoni tal-President ta' Malta tad-29 ta' Diċembru, 2000, l-art hawn taht imsemmija kienet dikjarata meħtieġa mill-awtorità kompetenti għal skop pubbliku skond id-dispożizzjonijiet ta' l-Ordinanza dwar l-Akkwist ta' Artijiet għal Skopijiet Pubbliċi (Kapitolu 88) u illi l-akkwist tagħha kellu jkun b'xiri assolut.

Deskrizzjoni ta' l-Art

L-art li ġejja fil-Mosta:–

1. Il-fond numru 15 fi Triq Santa Margerita, li jmiss mill-Majjistral ma' proprjetà ta' Mariello Spiteri u oħrajn, min-Nofsinhar ma' proprjetà ta' Salv. Balzan u mix-Xlokk ma' proprjetà ta' John Sciriha.

Il-fond hawn fuq imsemmi huwa muri bil-kulur aħmar u indikat bin-numru "2" fuq pjanta P.D. 197_2000, li wieħed jista' jara fuq talba fid-Dipartiment ta' l-Artijiet, Auberge de Baviere, Valletta.

Illi d-Dikjarazzjoni tal-President ta' Malta odjerna qiegħda tiġi ppubblikata għall-fini ta' l-Att XI ta' l-2002.

No. 1181

ACQUISITION OF LAND

THE following declaration, made by the President of Malta under section 3 of the Land Acquisition (Public Purposes) Ordinance (Chapter 88), is published in terms and for the purposes of section 9(1) thereof.

17th November, 2004

DECLARATION BY THE PRESIDENT OF MALTA

Whereas by Declaration of the President of Malta dated 29th December, 2000, the undermentioned land had been declared as required by the competent authority for a public purpose in accordance with the provisions of the Land Acquisition (Public Purposes) Ordinance (Chapter 88) and that the acquisition thereof should have been by absolute purchase.

Description of the Land

The following land Mosta:–

1. Premises number 15 in Triq Santa Margerita, bounded on the North West by property of Mariello Spiteri and others, on the South by property of Salv. Balzan and on the South East by property of John Sciriha.

The above mentioned premises is shown with the colour red and marked with number "2" on plan P.D. No. 197_2000, which may be seen on demand at the Land Department, Auberge de Baviere, Valletta.

Whereas the present Declaration by the President of Malta is being issued in terms of Act XI of 2002.

Il-kumpens offrut hu ta' erbgħin elf Lira Maltija (Lm40,000), skond l-istima li hawn ma' din id-dikjarazzjoni kif din saret mill-perit arkitett Joseph Mizzi, A.&C.E.

Ma' din id-dikjarazzjoni qed tiġi ppubblikata *site plan* li turi l-imsemmija immobbli.

(Iff) GEORGE HYZLER
A/President
24/8/2004

Din is-*site plan* qed tiġi ppubblikata f'paġna 11,800.

Stima tal-Perit (oriġinali bil-Malti)

Akkwist ta' fond fil-Mosta

Fuq struzzjonijiet tal-Kummissarju ta' l-Artijiet, skond l-Ordinanza dwar l-Akkwist ta' Artijiet (għal Skopijiet Pubbliċi), qiegħed niffissa l-valur liberu u frank tal-proprjetà hawn taħt deskritta fil-Mosta li hija meħtieġa mill-Gvern għal skop pubbliku, u dan wara li ħadt in konsiderazzjoni l-lokalità, kif ukoll ħwejjeġ oħra li jista' jkollhom x'jaqsmu mal-valur ta' l-istess proprjetà.

Il-fond Nru. 15, fi Triq Santa Margerita, il-Mosta, muri bil-kulur aħmar fuq pjanta P.D. 197_2000, huwa stmat għall-valur ta' erbgħin elf Lira Maltija (Lm40,000).

Iff: Joseph Mizzi A.&C.E.

N.B. Dan ir-rapport ta' stima u l-pjanta mehmuża miegħu qed jibdel ir-rapport ta' stima datat 22 ta' Diċembru, 2000, għal dak li għandu x'jaqsam mal-proprjetà msemmija.

L-1 ta' Ġunju, 2004

The compensation offered is forty thousand Maltese Liri (Lm40,000), according to the the valuation published with this declaration as made by architect Joseph Mizzi, A.&C.E.

A site plan showing the mentioned immovable property is being published with this declaration.

(Sgd)GEORGE HYZLER
A/President
24/8/2004

This site plan is being published on page 11,800.

Architect's Valuation (original in Maltese)

Acquisition of premises at Mosta


I have been instructed by the Commissioner of Land to assess under the Land Acquisition (Public Purposes) Ordinance, the freehold value of the hereunder described property at Mosta which is required by Government for a public purpose, and this after considering the locality, as well as other matters relevant to the same property.

Premises No. 15, in Triq Santa Margerita, Mosta, shown in colour red on plan P.D. 197_2000, valued for the price of forty thousand Maltese Liri (Lm40,000).

Signed: Joseph Mizzi A.&C.E.

N.B. This valuation report and the plan attached is replacing the valuation report dated 22nd December, 2000, for those matters relating to the mentioned property.

1st June, 2004

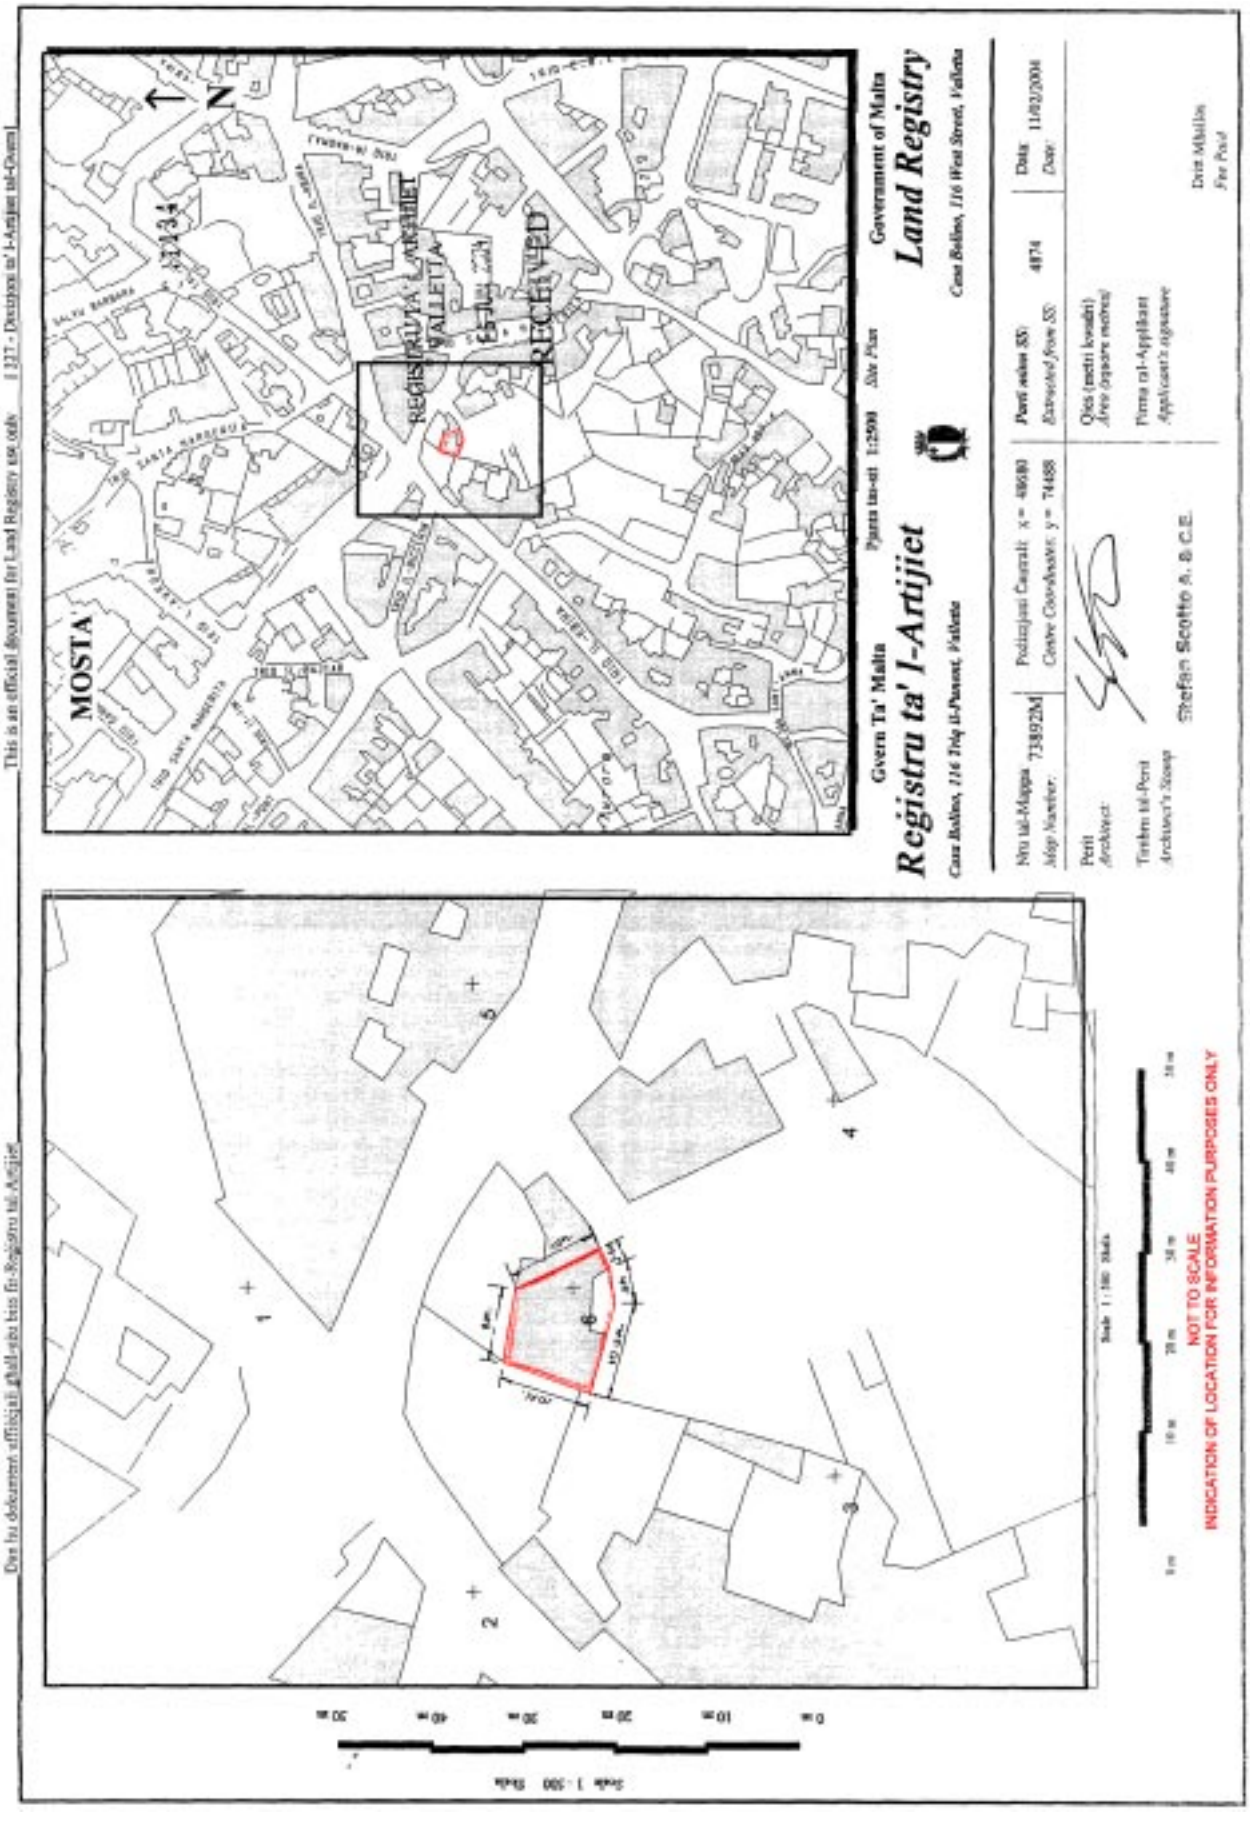
This is an official document for Land Registry use only
Dan hu dokument uffiċjali għall-użu biss fir-Reġistru tal-Artijiet
Gvern Ta' Malta
Registru ta' l-Artijiet
Government of Malta
Land Registry
MOSTA'
REGISTRU TA' L-ARTIJIET
VALLETTA
RECEIVED
N
Pjanta tas-sit 1:2500 Site Plan
Nru tal-Mappa 738928M
Map Number
Polizzjani Ċentrali x = 48680
Centre Coordinates y = 74488
Perit
Architect
Stefan Scotto A. & C.E.
Punt mahsub SS
Extracted from SS
4874
Data 11/02/2004
Date
Oġġezzjonijiet
Area objects received
Firma tal-Applikant
Applicant's signature
Data Mħallsa
Fee Paid
Tinkiteb tal-Perit
Architect's Stamp
Scale 1 : 500
NOT TO SCALE
INDICATION OF LOCATION FOR INFORMATION PURPOSES ONLY

Nru. 1182

AKKWIST TA' ART

DIN id-dikjarazzjoni li ġejja, magħmula mill-President ta' Malta bis-saħħa ta' l-artikolu 3 ta' l-Ordinanza dwar l-Akkwist ta' l-Artijiet għal Skopijiet Pubbliċi (Kapitolu 88) hija ppubblikata skond u għall-finijiet ta' l-artikolu 9(1) ta' dik l-Ordinanza.

Is-17 ta' Novembru, 2004

(File No. L255/98/2)

DIKJARAZZJONI MILL-PRESIDENT TA' MALTA

Illi b'Dikjarazzjoni tal-President ta' Malta tas-17 ta' Diċembru, 1999, l-art hawn taħt imsemmija kienet dikjarata meħtieġa mill-awtorità kompetenti għal skop pubbliku skond id-dispożizzjonijiet ta' l-Ordinanza dwar l-Akkwist ta' Artijiet għal Skopijiet Pubbliċi (Kapitolu 88) u illi l-akkwist tagħha kellu jkun b'xiri assolut.

Deskrizzjoni ta' l-Art

L-art li ġejja fil-Mosta:–

1. Biċċa art tal-kejl ta' madwar 33 metru kwadru, li tmiss mil-Lvant ma' triq pubblika, mill-Punent ma' proprjetà ta' Carmelo Agius u mill-Majjistral ma' proprjetà ta' Joseph Grima, jew irjieħ verjuri.

L-art hawn fuq imsemmija tidher immarkata bil-kulur aħmar u hija indikata bħala *Plot* "2" fuq pjanta L.D. 135/98. li wieħed jista' jara fuq talba fid-Dipartiment ta' l-Artijiet, Auberge de Baviere, Valletta.

Illi d-Dikjarazzjoni tal-President ta' Malta odjerna qiegħda tiġi ppubblikata għall-fini ta' l-Att XI ta' l-2002.

Il-kumpens offrut hu ta' ħamest elef u tliet mitt Lira Maltija (Lm5,300), skond l-istima li hawn ma' din id-dikjarazzjoni

No. 1182

ACQUISITION OF LAND

THE following declaration, made by the President of Malta under section 3 of the Land Acquisition (Public Purposes) Ordinance (Chapter 88), is published in terms and for the purposes of section 9(1) thereof.

17th November, 2004

DECLARATION BY THE PRESIDENT OF MALTA

Whereas by Declaration of the President of Malta dated 17th December, 1999, the undermentioned land had been declared as required by the competent authority for a public purpose in accordance with the provisions of the Land Acquisition (Public Purposes) Ordinance (Chapter 88) and that the acquisition thereof should have been by absolute purchase.

Description of the Land

The following land at Mosta:–

1. A plot of land measuring about 33 square metres, bounded on the East by a public road, on the West by property of Carmelo Agius and on the North West by property of Joseph Grima, or more precise boundaries.

The above mentioned land is shown with the colour red and is marked as Plot "2" on plan P.D. L.D. 135/98, which may be seen on demand at the Land Department, Auberge de Baviere, Valletta.

Whereas the present Declaration by the President of Malta is being issued in terms of Act XI of 2002.

The compensation offered is five thousand and three hundred Maltese Liri (Lm5,300), according to the valuation

kif din saret mill-perit arkitett Joseph Mizzi, A.&C.E.

Ma' din id-dikjarazzjoni qed tiġi ppubblikata *site plan* li turi l-imsemmija immobbli.

(Iff) GEORGE HYZLER
A/President
24/8/2004

Din is-*site plan* qed tiġi ppubblikata f'paġna 11,803.

Stima tal-Perit (oriġinali bil-Malti)

Akkwist ta' Art fil-Mosta

Fuq struzzjonijiet tal-Kummissarju ta' l-Artijiet, skond l-Ordinanza dwar l-Akkwist ta' Artijiet (għal Skopijiet Pubbliċi), qiegħed niffissa l-valur liberu u frank tal-proprjetà hawn taħt deskritta fil-Mosta li hija meħtieġa mill-Gvern għal skop pubbliku, u dan wara li ħadt in konsiderazzjoni l-lokalità, kif ukoll ħwejjeġ oħra li jista' jkollhom x'jaqsmu mal-valur ta' l-istess proprjetà.

Biċċa art tal-kejl ta' circa33 metru kwadru, li tmiss mil-Lvant ma' triq pubblika, mill-Punent ma' proprjetà ta' Carmelo Agius u mill-Majjistral ma' proprjetà ta' Joseph Grima, liema art hija meqjusa bħala art fabbrikabbli fit-termini ta' l-Ordinanza dwar l-Akkwist ta' Artijiet u hija murija bil-kulur aħmar u mmarkata bin-numru "2" fuq il-pjanta L.D. 135/98 u hija stmata għall-valur ta' ħamest elf u tliet mitt Lira Maltija (Lm5,300).

Iff: Joseph Mizzi, A.&C.E.

N.B. Dan ir-rapport ta' stima u l-pjanta meħmuża miegħu qed jibdel ir-rapport ta' stima datat l-14 ta' Ottubru, 1999, għal dak li għandu x'jaqsam mal-proprjetà msemmija.

It-3 ta' Marzu, 2004

as made by architect Joseph Mizzi, A.&C.E.

A site plan showing the mentioned immovable property is being published with this declaration.

(Sgd) GEORGE HYZLER
A/President
24/8/2004

This site plan is being published on page 11,803.

Architect's Valuation (original in Maltese)

Land acquisition at Mosta


I have been instructed by the Commissioner of Land to assess under the Land Acquisition (Public Purposes) Ordinance, the freehold value of the hereunder described property at Mosta, which is required by Government for a public purpose, and this after considering the locality, as well as other matters relevant to the same property.

A plot of land measuring about 33 square metres, bounded on the East by a public road, on the West by property of Carmelo Agius and on the North West by property of Joseph Grima, which land is considered as a building site in terms of the Land Acquisition (Public Purposes) Ordinance and is marked with the number "2" on plan L.D. 135/98 and is valued for the price of five thousand and three hundred Maltese Liri (Lm5,300).

Signed: Joseph Mizzi, A.&C.E.

N.B. This valuation report and the plan attached is replacing the valuation report dated 14th October, 1999, for those matters relating to the mentioned property.

3rd March, 2004

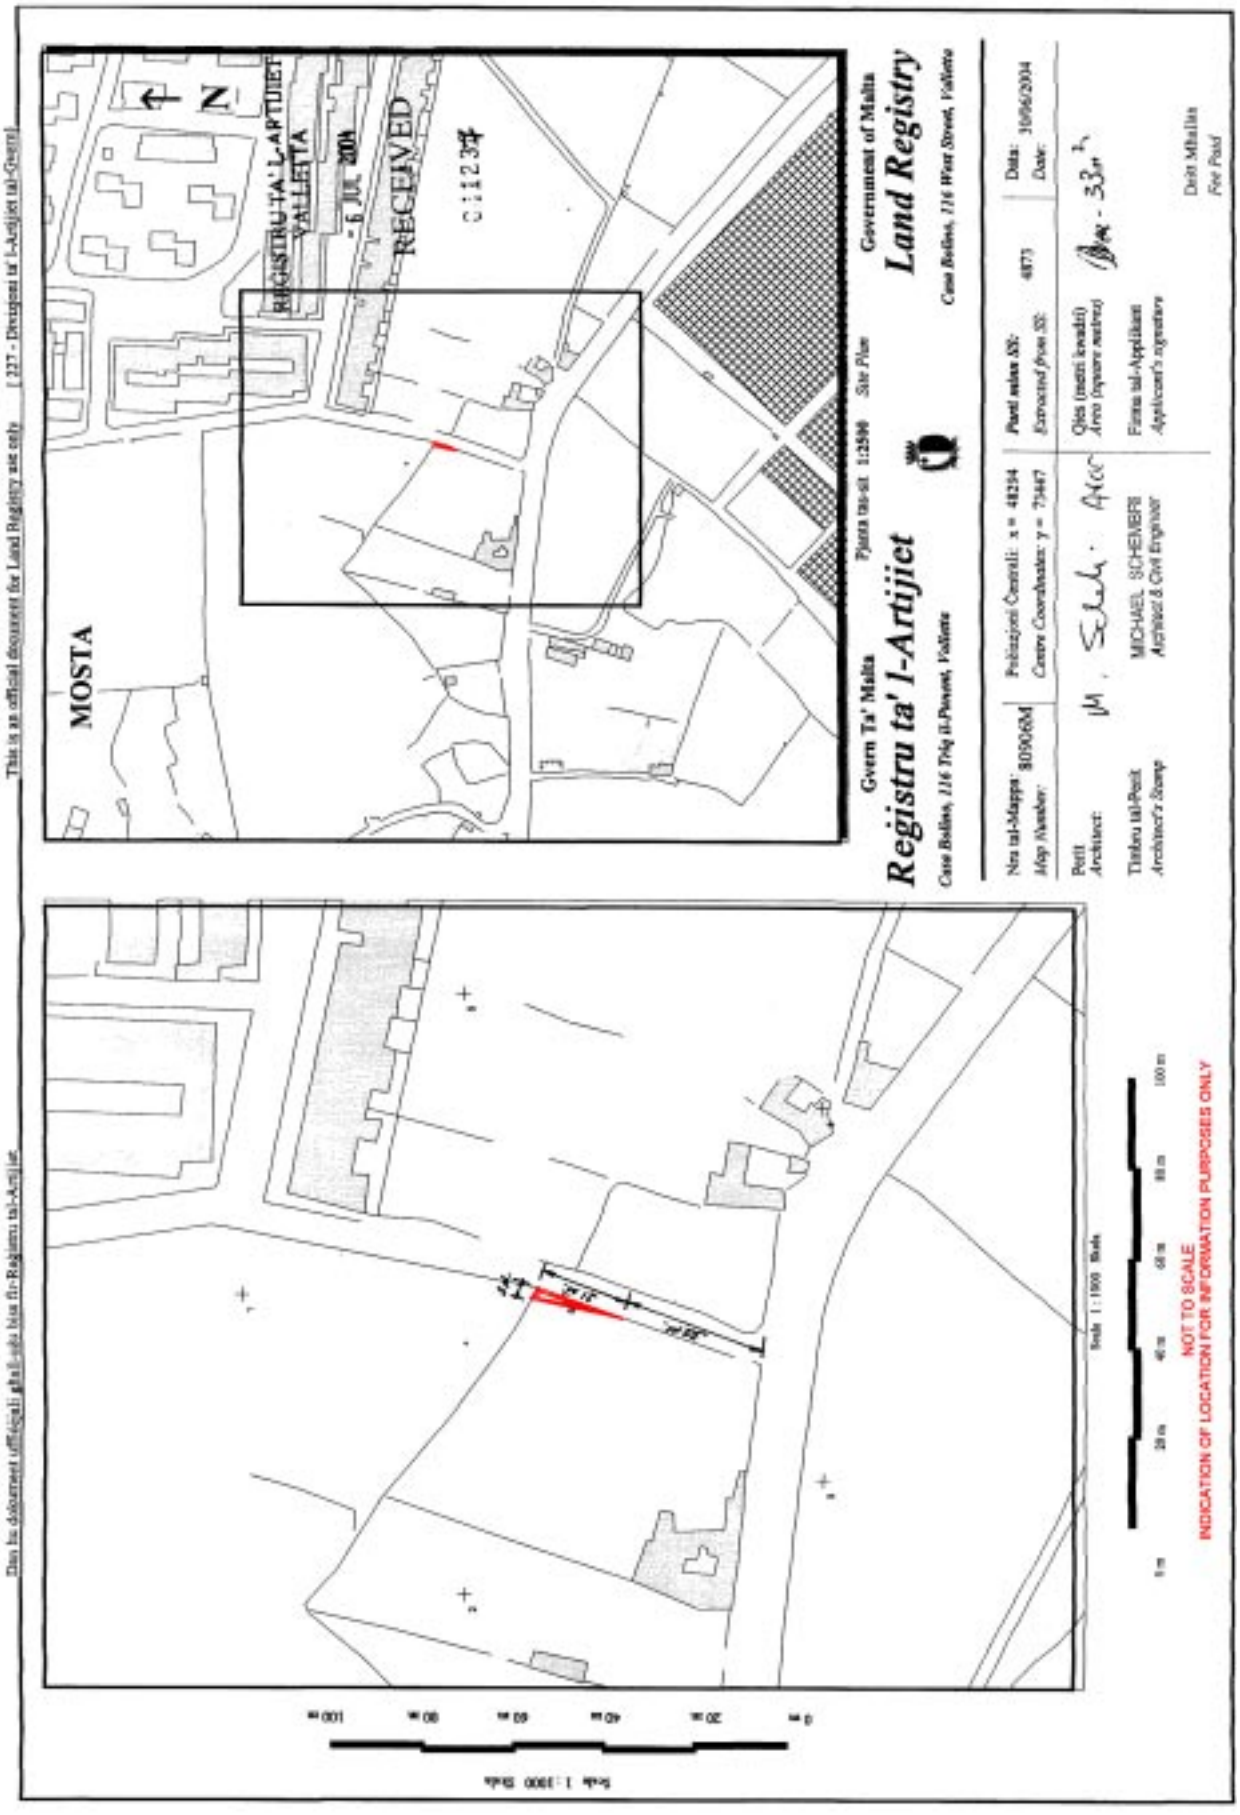
This is an official document for Land Registry use only [227 - Direttorat tar-Artijiet tal-Gvern]
Dan hu dokument uffiċjali għall-użu biss fir-Reġistru tal-Artijiet
MOSTA
N
REĠISTRU TA' L-ARTIJIET VALLETTA
- 6 JUL 2004
RECEIVED
011234
Gvern Ta' Malta
Pjanta tas-sit 1:2500 Site Plan
Registru ta' l-Artijiet
Case Bollins, 116 Triq il-Pursent, Valletta
Government of Malta
Land Registry
Case Bollins, 116 West Street, Valletta
Nru tal-Mappa: 809068M
Map Number:
Pożizzjoni Ċentrali: x = 48234
Centre Coordinates: y = 75447
Parti mlaqa sit: 4873
Extracted from Sit:
Data: 30/06/2004
Date:
Periti
Architect:
Timbru tal-Perit
Architect's Stamp
MICHAEL SCHEMBRI
Architect & Civil Engineer
Qies (metri kwadri)
Area (square metres)
Firma tal-Applikant
Applicant's signature
Dritt Mhallas
Fee Paid
Scale 1:1000 Skala
NOT TO SCALE
INDICATION OF LOCATION FOR INFORMATION PURPOSES ONLY

Nru. 1183

AKKWIST TA' ART

DIN id-dikjarazzjoni li ġejja, magħmula mill-President ta' Malta bis-saħħa ta' l-artikolu 3 ta' l-Ordinanza dwar l-Akkwist ta' l-Artijiet għal Skopijiet Pubbliċi (Kapitolu 88) hija ppubblikata skond u għall-finijiet ta' l-artikolu 9(1) ta' dik l-Ordinanza.

Is-17 ta' Novembru, 2004

(File No. L384/89/III)

DIKJARAZZJONI MILL-PRESIDENT TA' MALTA

Illi b'Dikjarazzjoni tal-President ta' Malta tas-7 ta' Jannar, 2003, l-art hawn taħt imsemmija kienet dikjarata meħtieġa mill-awtorità kompetenti għal skop pubbliku skond id-dispożizzjonijiet ta' l-Ordinanza dwar l-Akkwist ta' Artijiet għal Skopijiet Pubbliċi (Kapitolu 88) u illi l-akkwist tagħha kellu jkun b'xiri assolut.

Deskrizzjoni ta' l-Art

Il-fond li ġej fil-Floriana:–

1. Tmintax minn mitt (18/100) parti indiviżi mill-fond Nru. 58 fi Triq l-Argotti.

Il-fond hawn fuq imsemmi huwa muri bil-kulur aħmar fuq il-pjanta P.D. 91_2002, li wieħed jista' jara fuq talba fid-Dipartiment ta' l-Artijiet, Auberge de Baviere, Valletta.

Illi d-Dikjarazzjoni tal-President ta' Malta odjerna qiegħda tiġi ppubblikata għall-fini ta' l-Att XI ta' l-2002.

No. 1183

ACQUISITION OF LAND

THE following declaration, made by the President of Malta under section 3 of the Land Acquisition (Public Purposes) Ordinance (Chapter 88), is published in terms and for the purposes of section 9(1) thereof.

17th November, 2004

DECLARATION BY THE PRESIDENT OF MALTA

Whereas by Declaration of the President of Malta dated 7th January, 2003, the undermentioned land had been declared as required by the competent authority for a public purpose in accordance with the provisions of the Land Acquisition (Public Purposes) Ordinance (Chapter 88) and that the acquisition thereof should have been by absolute purchase.

Description of the Land

The following premises at Floriana:–

1. Eighteen from hundred (18/100) undivided parts from premises No. 58 in Triq l-Argotti.

The above mentioned premises is shown with the colour red on plan P.D. 91_2002, which may be seen on demand at the Land Department, Auberge de Baviere, Valletta.

Whereas the present Declaration by the President of Malta is being issued in terms of Act XI of 2002.

Il-kumpens offrut hu ta' elf u tmien mitt Lira Maltija (Lm1,800), a bażi ta' għaxart elef Lira Maltija (Lm10,000) għall-intier skond l-istima li hawn ma' din id-dikjarazzjoni kif din saret mill-perit arkitett Joseph Mizzi, A.&C.E.

Ma' din id-dikjarazzjoni qed tiġi ppubblikata *site plan* li turi l-imsemmija immobbli.

(Iff) GEORGE HYZLER
A/President
24/8/2004

Din is-*site plan* qed tiġi ppubblikata f'paġna 11,806.

Stima tal-Perit (oriġinali bil-Malti)

Fond fil-Floriana

Fuq struzzjonijiet tal-Kummissarju ta' l-Artijiet, skond l-Ordinanza dwar l-Akkwist ta' Artijiet (għal Skopijiet Pubbliċi), qiegħed niffissa l-valur liberu u frank tal-proprjetà hawn taħt deskritta fil-Florianali hija meħtieġa mill-Gvern għal skop pubbliku, u dan wara li ħadt in konsiderazzjoni l-lokalità, kif ukoll ħwejjeġ oħra li jista' jkollhom x'jaqsmu mal-valur ta' l-istess proprjetà.

Il-fond Nru. 58, Triq l-Argotti,il-Floriana, li hu mibni fuq żewġ sulari li għandu bieb fuq Triq l-Argotti u taraġ li minnu wieħed jitla' għaż-żewġ sulari ta' fuq u huwa mmarkat b'kulur aħmar fuq il-pjanta P.D. 91_2002, huwa stmat għall-valur ta' għaxart elef Lira Maltija (Lm10,000).

Iff: Joseph Mizzi, A.&C.E.

Is-6 ta' Novembru, 2002

The compensation offered is one thousand eight hundred Maltese Liri (Lm1,800), based on ten thousand Maltese Liri (Lm10,000) for the whole according to the valuation published with this declaration as made by architect Joseph Mizzi, A.&C.E.

A site plan showing the mentioned immovable property is being published with this declaration.

(Sgd GEORGE HYZLER
A/President
24/8/2004

This site plan is being published on page 11,806.

Architect's Valuation (original in Maltese)

Premises at Floriana

I have been instructed by the Commissioner of Land to assess under the Land Acquisition (Public Purposes) Ordinance, the freehold value of the hereunder described property at Floriana, which is required by Government for a public purpose, and this after considering the locality, as well as other matters relevant to the same property.


Premises No. 58, Triq l-Argotti, Floriana, built on two stories having a door at Triq l-Argotti and a staircase leading to the two overlying stories and marked with the colour red on plan P.D. 91_2002, valued for the price of ten thousand Maltese Liri (Lm10,000).


Sgd: Joseph Mizzi, A.&C.E.

6th November, 2002

Dan hu dokument uffiċjali għall-użu biss fir-Reġistru tal-Artijiet

This is an official document for Land Registry use only [227 - Diviżjoni ta' l-Artijiet tal-Gvern]

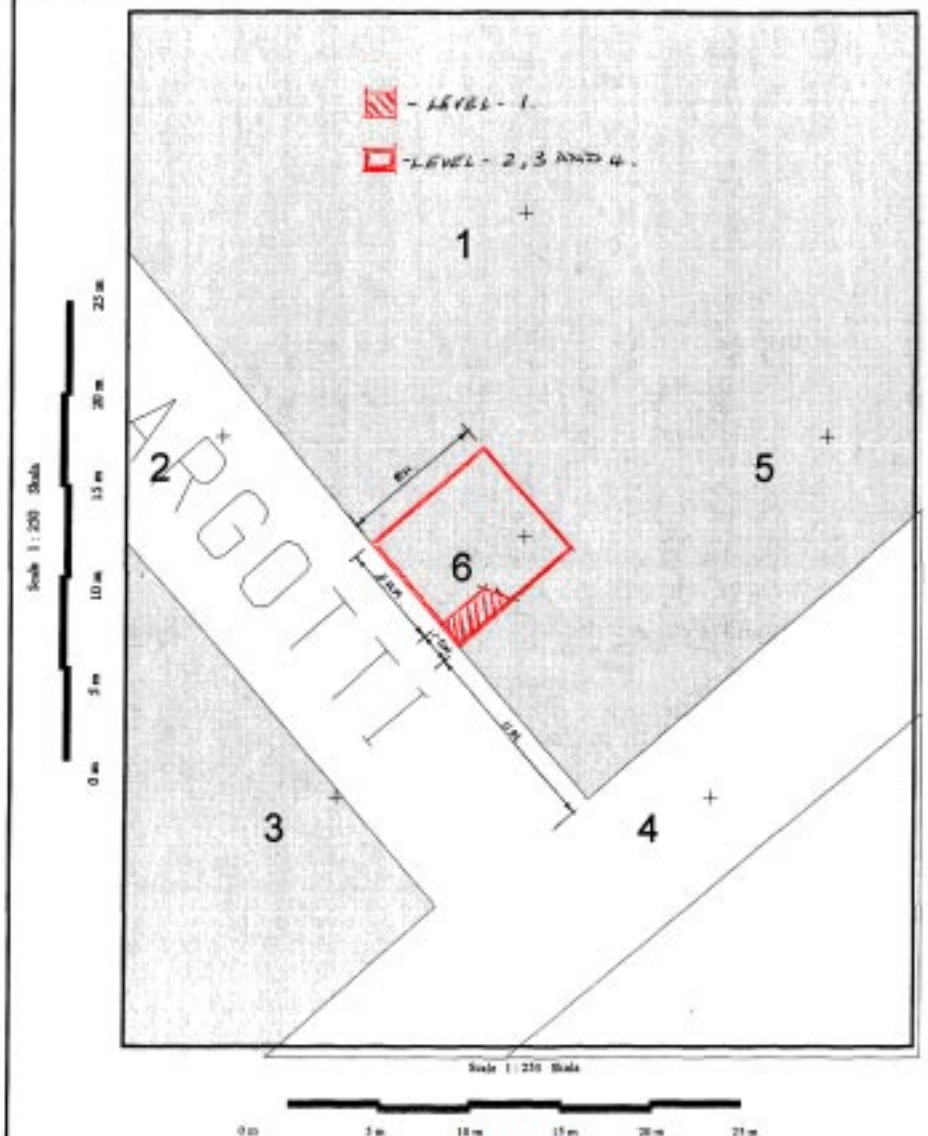

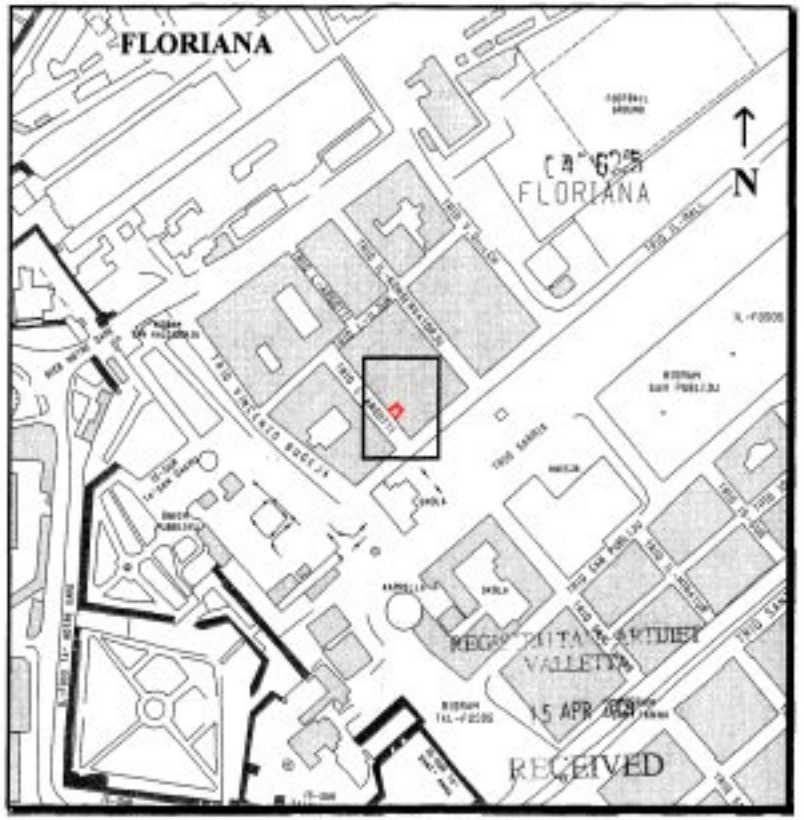

Gvern Ta' Malta — Pjanta tas-sit 1:2500 *Site Plan* — Government of Malta

Reġistru ta' l-Artijiet — **Land Registry**

Casa Bolino, 116 Triq il-Punent, Valletta — *Casa Bolino, 116 West Street, Valletta*

Nru tal-Mappa / *Map Number:* 77388M	Pożizzjoni Ċentrali: x = 55264 / *Centre Coordinates:* y = 72380	*Parti minn SX:* / *Extracted from SX:* 5472	Data: / *Date:* 07/04/2004

Perit / *Architect:*

Timbru tal-Perit / *Architect's Stamp*

Perit Stefan Scottu
Estate Management

Qies (metri kwadri) / *Area (square metres)*

Firma tal-Applikant / *Applicant's signature*

Dritt Mħallas / *Fee Paid*

DIPARTIMENT TA' L-INFORMAZZJONI – 3, PJAZZA KASTILJA – VALLETTA – MALTA
DEPARTMENT OF INFORMATION – 3, CASTILLE PLACE – VALLETTA – MALTA

PUBBLIKAZZJONIJIET MIXXELLANJI
MISCELLANEOUS PUBLICATIONS

Bejtiet il-Lingwa – Aspetti tal-Lingwa fil-Folklor Malti	Lm 2.00c
Child Protection – Procedures for Schools	Lm 1.50c
Geological Maps of Malta	Lm 7.00c
Geological Maps of Gozo	Lm 5.00c
Geological Maps of Malta and Gozo	Lm10.00c
Il-Bennej	Lm 3.50c
Il-Ġaħan ta' Binġemma	Lm 2.00c
Il-Ħajja ta' Rużar Briffa – Oliver Friggieri	Lm 1.00c
Il-Miġja tal-Franċiżi f'Malta – Ktejjeb ta' Tifkira 1798-1998	Lm 1.00c
Leli ta' Ħaż-Żgħir – G. Ellul Mercer	Lm 1.00c
Santo Spirito Hospital	Lm 2.00c
Syllabus for the Primary School – Years 4,5 and 6	Lm 1.00c

PUBBLIKAZZJONIJIET STATISTIĊI
STATISTICAL PUBLICATIONS

Agriculture and Fisheries 2002 (CD Rom)	Lm 2.00c
A Window on the World of Work	Lm 2.00c
Abstract of Statistics 2000	Lm 5.00c
Benchmarking Malta in Europe	Lm 3.00c
Children	Lm 3.00c
Culture Statistics	Lm 2.00c
Demographic Review 2002	Lm 3.00c
Education Statistics 2002 (CD Rom)	Lm 4.50c
Environment Statistics	Lm 4.00c
Household Budgetary Survey	Lm 8.00c
Kultura 2000 - A Survey On Cultural Participation	Lm 3.00c
Malta in Figures 2002 (CD Rom)	Lm 2.00c
National Accounts of the Maltese Islands 1999	Lm 3.00c
Shipping and Aviation Statistics 2002 (CD Rom)	Lm 4.50c
Social Protection in Malta - A Statistical Analysis of Social Protection Accounting 1998 – 2002	Lm 4.00c
Social Welfare - Orientated Non-Governmental Organisations - A Statistical Profile 2001	Lm 2.00c
Sports Organisations 2000 – 2002	Lm 3.00c
Survey on ICT Usage in Households 2002	Lm 2.00c
Trade Statistics 2002 (CD Rom)	Lm 5.00c
Transport Statistics 2004 (CD Rom)	Lm 2.00c

Dawn il-Pubblikazzjonijiet jistgħu jinxtraw mid-Dipartiment ta' l-Informazzjoni
3, Pjazza Kastilja, Valletta, Malta

These Publications are obtainable from the Department of Information
3, Castille Place, Valletta, Malta
www.doi.gov.mt
info@gov.mt

DIPARTIMENT TA' L-INFORMAZZJONI – 3, PJAZZA KASTILJA – VALLETTA – MALTA
DEPARTMENT OF INFORMATION – 3, CASTILLE PLACE – VALLETTA – MALTA

PUBBLIKAZZJONIJIET UFFIĊJALI
OFFICIAL PUBLICATIONS

Acts of Parliament 2003 on compact disc (CD)	Lm 6.00c
Acts of Parliament passed during 2003 (in print form)	Lm 8.00c
Annual Reports of Government Departments – 2003	Lm 7.00c
A Public Service for the 21st Century - White Paper on a Public Service Act	Lm 1.00c
Code of Ethics and Conduct for Legal Procurators 1998	Lm 1.00c
Code of Ethics for Members of the Judiciary	Lm 1.00c
Creating Inclusive Schools: Guidelines for the Implementation of the NMC Policy on Inclusive Education	Lm 1.80c
Cultural Policy in Malta – A Discussion Document	Lm 3.00c
Diskors tal-*Budget* 2004	Lm 1.00c
Economic Survey January - September 2003	Lm 2.00c
Electoral Register, October 2004	Lm10.40c
Electoral Register, Local Councils, October 2004	Lm31.18c
Estimates 2004	Lm 2.00c
Financial Report 2003	Lm 2.50c
Government of Malta Staff List as at 1st April 2000	Lm 7.00c
Guidelines for Special Examination Arrangements for Candidates with Particular Requirements	Lm 1.40c
Il-Manwal tal-President tar-Repubblika	50c
Il-Politika Kuturali f'Malta – Dokument għad-Diskussjoni	Lm 3.00c
Kodiċi għat-Traffiku fit-Triq	Lm 1.00c
Kodiċi ta' Etika għall-Ġudikanti	Lm 1.00c
Legal Notices 2003 on compact disc (CD)	Lm 6.00c
Lejn Malta fl-Ewropa - minn Copenhagen sa Ateni	Lm 1.00c
National Broadcasting Policy	no charge
National Curriculum on its Way – Proceedings	Lm 2.40c
National Curriculum on its Way – Strategic Plan	Lm 1.00c
National Curriculum on its Way – Strategic Plan – Abridged	25c
Performance Audit – Acquisition of Property by Government – Report by the Auditor General	Lm 1.75c
Performance Audit – Department of Consumer Affairs	Lm 1.00c
Performance Audit – Environment Protection Department – Countryside Section	Lm 1.50c
Performance Audit – Government Transport	Lm 1.50c
Performance Audit – Licensing and Testing Department	Lm 1.50c
Performance Audit – Museums Department – Promoting Heritage Sites	Lm 1.50c
Performance Audit – Managing Procurement – Road Construction and Restoration Projects	Lm 1.75c
Performance Audit – Preventing and Dealing with Pollution from Ships at Sea and Ports	Lm 1.50c
Performance Audit – School Information System – Education Division	Lm 2.00c
Performance Audit – School Transport System – Education Division	Lm 1.50c
Portfolio Assessments	Lm 4.00c
Report of the Auditor General – Public Accounts 2002	Lm 2.50c
Servizz Pubbliku għas-Seklu 21 - White Paper dwar Att għas-Servizz Pubbliku	Lm 1.00c
Subsidiary Legislation for the Year 2003	Lm20.00c
The Highway Code	Lm 1.00c
The Press Act	50c
The Registers of the Medical Council (Malta) 2003	Lm 3.00c
White Paper fuq il-Privatizzazzjoni	50c
Work and Activities of the National Audit Office 2003	Lm 1.00c

---

Dawn il-Pubblikazzjonijiet jistgħu jinxtraw mid-Dipartiment ta' l-Informazzjoni
3, Pjazza Kastilja, Valletta, Malta
These Publications are obtainable from the Department of Information
3, Castille Place, Valletta, Malta
www.doi.gov.mt
info@gov.mt

Ippubblikat mid-Dipartiment ta' l-Informazzjoni (doi.gov.mt) — Valletta — *Published by the Department of Information (doi.gov.mt) — Valletta*
Mitbugħ fl-Istamperija tal-Gvern — *Printed at the Government Printing Press*