Nru. 17,718
Prezz 64c
Price 64c

Gazzetta tal-Gvern ta' Malta
The Malta Government Gazette

Il-Ħamis, 3 ta' Frar, 2005
Thursday, 3rd February, 2005

Pubblikata b'Awtorità
Published by Authority

NOTIFIKAZZJONIJIET TAL-GVERN

Nru. 108

AKKWIST TA' ART

DIN id-dikjarazzjoni li ġejja, magħmula mill-President ta' Malta bis-saħħa ta' l-artikolu 3 ta' l-Ordinanza dwar l-Akkwist ta' l-Artijiet għal Skopijiet Pubbliċi (Kapitolu 88) hija ppubblikata skond u għall-finijiet ta' l-artikolu 9(1) ta' dik l-Ordinanza.

It-3 ta' Frar, 2005
(File L576/75/I/Plot 18)

DIKJARAZZJONI MILL-PRESIDENT TA' MALTA

Illi b'Dikjarazzjoni ta' l-Aġent President ta' Malta tad-29 ta' Novembru, 1988, l-art hawn taħt imsemmija kienet dikjarata meħtieġa mill-awtorità kompetenti għal skop pubbliku skond id-dispożizzjonijiet ta' l-Ordinanza dwar l-Akkwist ta' Artijiet għal Skopijiet Pubbliċi (Kapitolu 88) u illi l-akkwist tagħha kellu jkun b'xiri assolut.

Deskrizzjoni ta' l-Art

L-art li ġejja f'San Pawl il-Baħar:–

1. Biċċa art tal-kejl ta' madwar 8,912-il metru kwadru, li tmiss mil-Lvant ma' proprjetà tal-Kapitlu tal-Kattidral ta' l-Imdina, mit-Tramuntana u min-Nofsinhar ma' proprjetà ta' Gino Trapani Galea u oħrajn jew irjieħ verjuri.

L-art hawn fuq imsemmija hija murija bil-kulur ikħal u mmarkata bħala *plot* Nru. 18 fuq il-pjanta L.D. Nru. 152A/88, li wieħed jista' jara fuq talba fid-Dipartiment ta' l-Artijiet, Auberge de Baviere, Valletta.

GOVERNMENT NOTICES

No. 108

ACQUISITION OF LAND

THE following declaration, made by the President of Malta under section 3 of the Land Acquisition (Public Purposes) Ordinance (Chapter 88), is published in terms and for the purposes of section 9(1) thereof.

3rd February, 2005

DECLARATION BY THE PRESIDENT OF MALTA

Whereas by Declaration of the Acting President of Malta dated 29th November, 1988, the undermentioned land had been declared as required by the competent authority for a public purpose in accordance with the provisions of the Land Acquisition (Public Purposes) Ordinance (Chapter 88) and that the acquisition thereof should have been by absolute purchase.

Description of the Land

The following land at St. Paul's Bay:–

1. A plot of land measuring about 8,912 square metres, bounded on the East by property of the Cathedral Chapter of Mdina, on the North and South by property of Gino Trapani Galea and others or more precise boundaries.

The above mentioned land is shown in blue and marked as plot No. 18 on plan L.D. No. 152A/88, which may be seen on demand at the Land Department, Auberge de Baviere, Valletta.

Illi d-Dikjarazzjoni tal-President ta' Malta odjerna qiegħda tiġi maħruġa għall-fini ta' l-Att Nru. XI ta' l-2002.

Il-kumpens offrut hu ta' wieħed u għoxrin elf Lira Maltija (Lm21,000), skond l-istima li hawn ma' din id-dikjarazzjoni kif din saret mill-perit arkitett Carmen V. Sutton, A.&C.E.

Ma' din id-dikjarazzjoni qed tiġi ppubblikata *site plan* li turi l-imsemmija immobbli.

(Iff) Edward Fenech Adami
President
21/1/2005

Din is-*site plan* qed tiġi ppubblikata f'paġna 895.

Stima tal-Perit (oriġinali bil-Malti)

Art f'San Pawl il-Baħar

Fuq struzzjonijiet tal-Kummissarju ta' l-Artijiet, skond l-Ordinanza dwar l-Akkwist ta' Artijiet (għal Skopijiet Pubbliċi), qiegħed niffissa l-valur liberu u frank tal-proprjetà hawn taħt deskritta f'San Pawl il-Baħar, li hija meħtieġa mill-Gvern għal skop pubbliku, u dan wara li ħadt in konsiderazzjoni l-lokalità, kif ukoll ħwejjeġ oħra li jista' jkollhom x'jaqsmu mal-valur ta' l-istess proprjetà.

Plot Nru. 18 Biċċa art tal-kejl ta' madwar 8,912-il metru kwadru, li tmiss mil-Lvant ma' proprjetà tal-Kapitlu tal-Kattidral ta' l-Imdina, mit-Tramuntana u min-Nofsinhar ma' proprjetà ta' Gino Trapani Galea, liema art hija meqjusa bħala art agrikola fit-termini ta' l-Ordinanza dwar l-Akkwist ta' Artijiet u hija murija bl-ikħal fuq il-pjanta L.D. 152A/88 u hija stmata għall-valur ta' wieħed u għoxrin elf Lira Maltija (Lm21,000).

Iff. Carmen V. Sutton, A.&C.E.

N.B. Dan ir-rapport ta' stima u l-pjanta meħmuża miegħu qed jibdel ir-rapport ta' stima ta' l-arkitett O. Caruana Montaldo datat l-14 ta' Settembru, 1988, għal dak li għandu x'jaqsam mal-proprjetà msemmija.

It-13 ta' Jannar, 2005

Whereas the present Declaration by the President of Malta is being issued in terms of Act XI of 2002.

The compensation offered is twenty one thousand Maltese Liri (Lm21,000) according to the valuation published with this declaration as made by architect Carmen V. Sutton, A.&C.E.

A site plan showing the mentioned immovable property is being published with this declaration.

(Sgd) Edward Fenech Adami
President
21/1/2005

This site plan is being published on page 895.

Architect's Valuation (original in Maltese)

Land at Saint Paul's Bay


I have been instructed by the Commissioner of Land to assess under the Land Acquisition (Public Purposes) Ordinance, the freehold value of the hereunder described property at Saint Paul's Bay, required by Government for a public purpose, and this after considering the locality, as well as other matters relevant to the same property.

Plot No. 18 A plot of land measuring about 8,912 square metres, bounded on the East by property of the Cathedral Chapter of Mdina, on the North and South by property of Gino Trapani Galea, which land is considered as agricultural land in terms of the Land Acquisition (Public Purposes) Ordinance and is shown in blue on plan L.D. 152A/88 and valued for the price of twenty one thousandMaltese Liri (Lm21,000).

Sgd. Carmen V. Sutton, A.&C.E.

N.B. This valuation report and attached site plan is replacing the valuation report of architect O. Caruana Montaldo dated 14th September, 1988, for all matters related to the mentioned property.

13th January, 2005

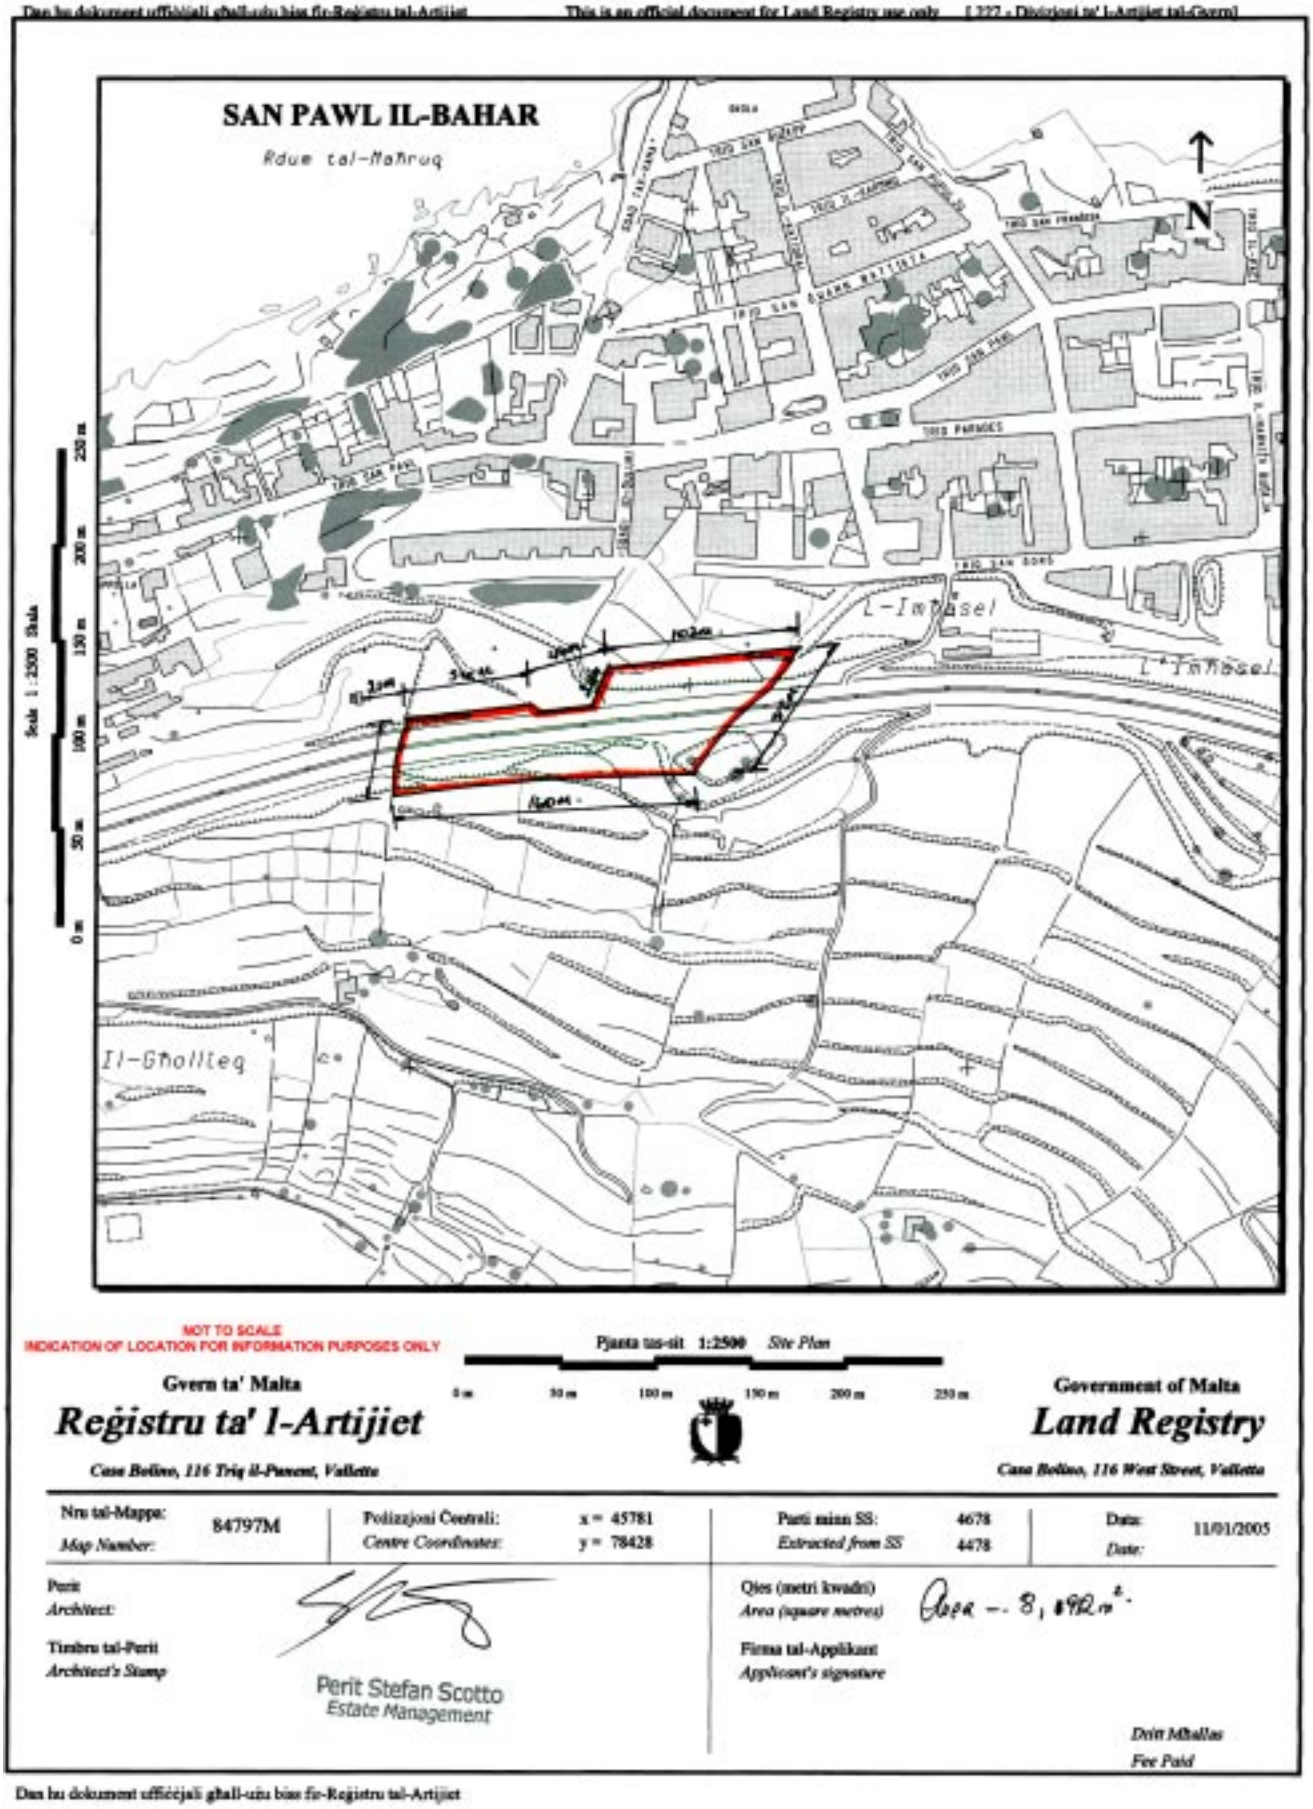
Dan hu dokument uffiċjali għall-użu biss fir-Reġistru tal-Artijiet
This is an official document for Land Registry use only
[227 - Direttorji ta' l-Artijiet tal-Gvern]
SAN PAWL IL-BAHAR
Rdum tal-Mañruq
N
Scale 1:2500
250 m
200 m
150 m
100 m
50 m
0 m
L-Imtaħel
L-Imtaħel
Il-Gholleq
NOT TO SCALE
INDICATION OF LOCATION FOR INFORMATION PURPOSES ONLY
Pjanta tas-sit 1:2500 Site Plan
0 m
50 m
100 m
150 m
200 m
250 m
Gvern ta' Malta
Reġistru ta' l-Artijiet
Casa Bolino, 116 Triq il-Punent, Valletta
Government of Malta
Land Registry
Casa Bolino, 116 West Street, Valletta
Nru tal-Mappa: Map Number: 84797M
Polizzjoni Centrali: Centre Coordinates: x = 45781 y = 78428
Parti minn SS: Extracted from SS 4678 4478
Data: Date: 11/01/2005
Perit Architect:
Timbru tal-Perit Architect's Stamp
Perit Stefan Scotto
Estate Management
Qies (metri kwadri) Area (square metres) Area - 8,892 m²
Firma tal-Applikant Applicant's signature
Drittijiet Mħallsa
Fee Paid
Dan hu dokument uffiċjali għall-użu biss fir-Reġistru tal-Artijiet

Nru. 109

AKKWIST TA' ART

DIN id-dikjarazzjoni li ġejja, magħmula mill-President ta' Malta bis-saħħa ta' l-artikolu 3 ta' l-Ordinanza dwar l-Akkwist ta' l-Artijiet għal Skopijiet Pubbliċi (Kapitolu 88) hija ppubblikata skond u għall-finijiet ta' l-artikolu 9(1) ta' dik l-Ordinanza.

It-3 ta' Frar, 2005

(File L576/75/I/Plot 39)

DIKJARAZZJONI MILL-PRESIDENT TA' MALTA

Illi b'Dikjarazzjoni ta' l-Aġent President ta' Malta tad-29 ta' Novembru, 1988, l-art hawn taħt imsemmija kienet dikjarata meħtieġa mill-awtorità kompetenti għal skop pubbliku skond id-dispożizzjonijiet ta' l-Ordinanza dwar l-Akkwist ta' Artijiet għal Skopijiet Pubbliċi (Kapitolu 88) u illi l-akkwist tagħha kellu jkun b'xiri assolut.

Deskrizzjoni ta' l-Art

L-art li ġejja f'San Pawl il-Baħar:–

1. Biċċa art tal-kejl ta' madwar 339 metru kwadru, li tmiss mit-Tramuntana ma' proprjetà ta' Gino Trapani Galea u oħrajn, mix-Xlokk ma' proprjetà tal-Gvern u mill-Grigal ma' proprjetà ta' Saviour Cini jew irjieħ verjuri.

L-art hawn fuq imsemmija hija murija bil-kulur kannella u mmarkata bħala *Plot* Nru. 39 fuq il-pjanta L.D. Nru. 152B/88, li wieħed jista' jara fuq talba fid-Dipartiment ta' l-Artijiet, Auberge de Baviere, Valletta.

Illi d-Dikjarazzjoni tal-President ta' Malta odjerna qiegħda tiġi maħruġa għall-fini ta' l-Att Nru. XI ta' l-2002.

Il-kumpens offrut hu ta' tmien mitt Lira Maltija (Lm800),

No. 109

ACQUISITION OF LAND

THE following declaration, made by the President of Malta under section 3 of the Land Acquisition (Public Purposes) Ordinance (Chapter 88), is published in terms and for the purposes of section 9(1) thereof.

3rd February, 2005

DECLARATION BY THE PRESIDENT OF MALTA

Whereas by Declaration of the Acting President of Malta dated 29th November, 1988, the undermentioned land had been declared as required by the competent authority for a public purpose in accordance with the provisions of the Land Acquisition (Public Purposes) Ordinance (Chapter 88) and that the acquisition thereof should have been by absolute purchase.

Description of the Land

The following land at Saint Paul's Bay:–

1. A plot of land measuring about 339 square metres, bounded on the North by property of Gino Trapani Galea and others, on the South East by Government property and on the North East by property of Savour Cini or more precise boundaries.

The above mentioned land is shown in brown and marked as plot No. 39 on plan L.D. No. 152B/88, which may be seen on demand at the Land Department, Auberge de Baviere, Valletta.

Whereas the present Declaration by the President of Malta is being issued in terms of Act XI of 2002.

The compensation offered is eight hundred Maltese Liri

skond l-istima li hawn ma' din id-dikjarazzjoni kif din saret mill-perit arkitett Carmen V. Sutton, A.&C.E.

Ma' din id-dikjarazzjoni qed tiġi ppubblikata *site plan* li turi l-imsemmija immobbli.

(Iff) EDWARD FENECH ADAMI
President
21/1/2005

Din is-*site plan* qed tiġi ppubblikata f'paġna 898.

Stima tal-Perit (oriġinali bil-Malti)

Art f'San Pawl il-Baħar

Fuq struzzjonijiet tal-Kummissarju ta' l-Artijiet, skond l-Ordinanza dwar l-Akkwist ta' Artijiet (għal Skopijiet Pubbliċi), qiegħed niffissa l-valur liberu u frank tal-proprjetà hawn taħt deskritta f'San Pawl il-Baħar, li hija meħtieġa mill-Gvern għal skop pubbliku, u dan wara li ħadt in konsiderazzjoni l-lokalità, kif ukoll ħwejjeġ oħra li jista' jkollhom x'jaqsmu mal-valur ta' l-istess proprjetà.

Plot Nru. 39 Biċċa art tal-kejl ta' ċirka 339 metru kwadru, li tmiss mit-Tramuntana ma' proprjetà ta' Gino Trapani Galea u oħrajn, mix-Xlokk ma' proprjetà tal-Gvern u mill-Grigal ma' proprjetà ta' Saviour Cini, liema art hija meqjusa bħala art agrikola fit-termini ta' l-Ordinanza dwar l-Akkwist ta' Artijiet u hija murija bil-kulur kannella fuq il-pjanta L.D. 152B/88 u hija stmata għall-valur ta' tmien mitt Lira Maltija (Lm800).

Iff. Carmen V. Sutton, A.&C.E.

N.B. Dan ir-rapport ta' stima u l-pjanta mehmuża miegħu qed jibdel ir-rapport ta' stima ta' l-arkitett O. Caruana Montaldo datat l-14 ta' Settembru, 1988, għal dak li għandu x'jaqsam mal-proprjetà msemmija.

It-13 ta' Jannar, 2005

(Lm800) according to the valuation published with this declaration as made by architect Carmen V. Sutton, A.&C.E.

A site plan showing the mentioned immovable property is being published with this declaration.

(Sgd) EDWARD FENECH ADAMI
President
21/1/2005

This site plan is being published on page 898.

Architect's Valuation (original in Maltese)

Land at Saint Paul's Bay

I have been instructed by the Commissioner of Land to assess under the Land Acquisition (Public Purposes) Ordinance, the freehold value of the hereunder described property at Saint Paul's Bay, required by Government for a public purpose, and this after considering the locality, as well as other matters relevant to the same property.

Plot No. 39 A plot of land measuring about 339 square metres, bounded on the North by property of Gino Trapani Galea and others, on the South East by Government property and on the North East by property of Savour Cini, which land is considered as agricultural land in terms of the Land Acquisition (Public Purposes) Ordinance and is shown with the colour brown on plan L.D. 152B/88 and valued for the price of eight hundred Maltese Liri (Lm800).


Sgd. Carmen V. Sutton, A.&C.E.

N.B. This valuation report and attached site plan is replacing the valuation report of architect O. Caruana Montaldo dated 14th September, 1988, for all matters related to the mentioned property.

13th January, 2005

Dan hu dokument uffiċjali għall-użu biss fir-Reġistru tal-Artijiet

This is an official document for Land Registry use only [227 - Diviżjoni ta' l-Artijiet tal-Gvern]

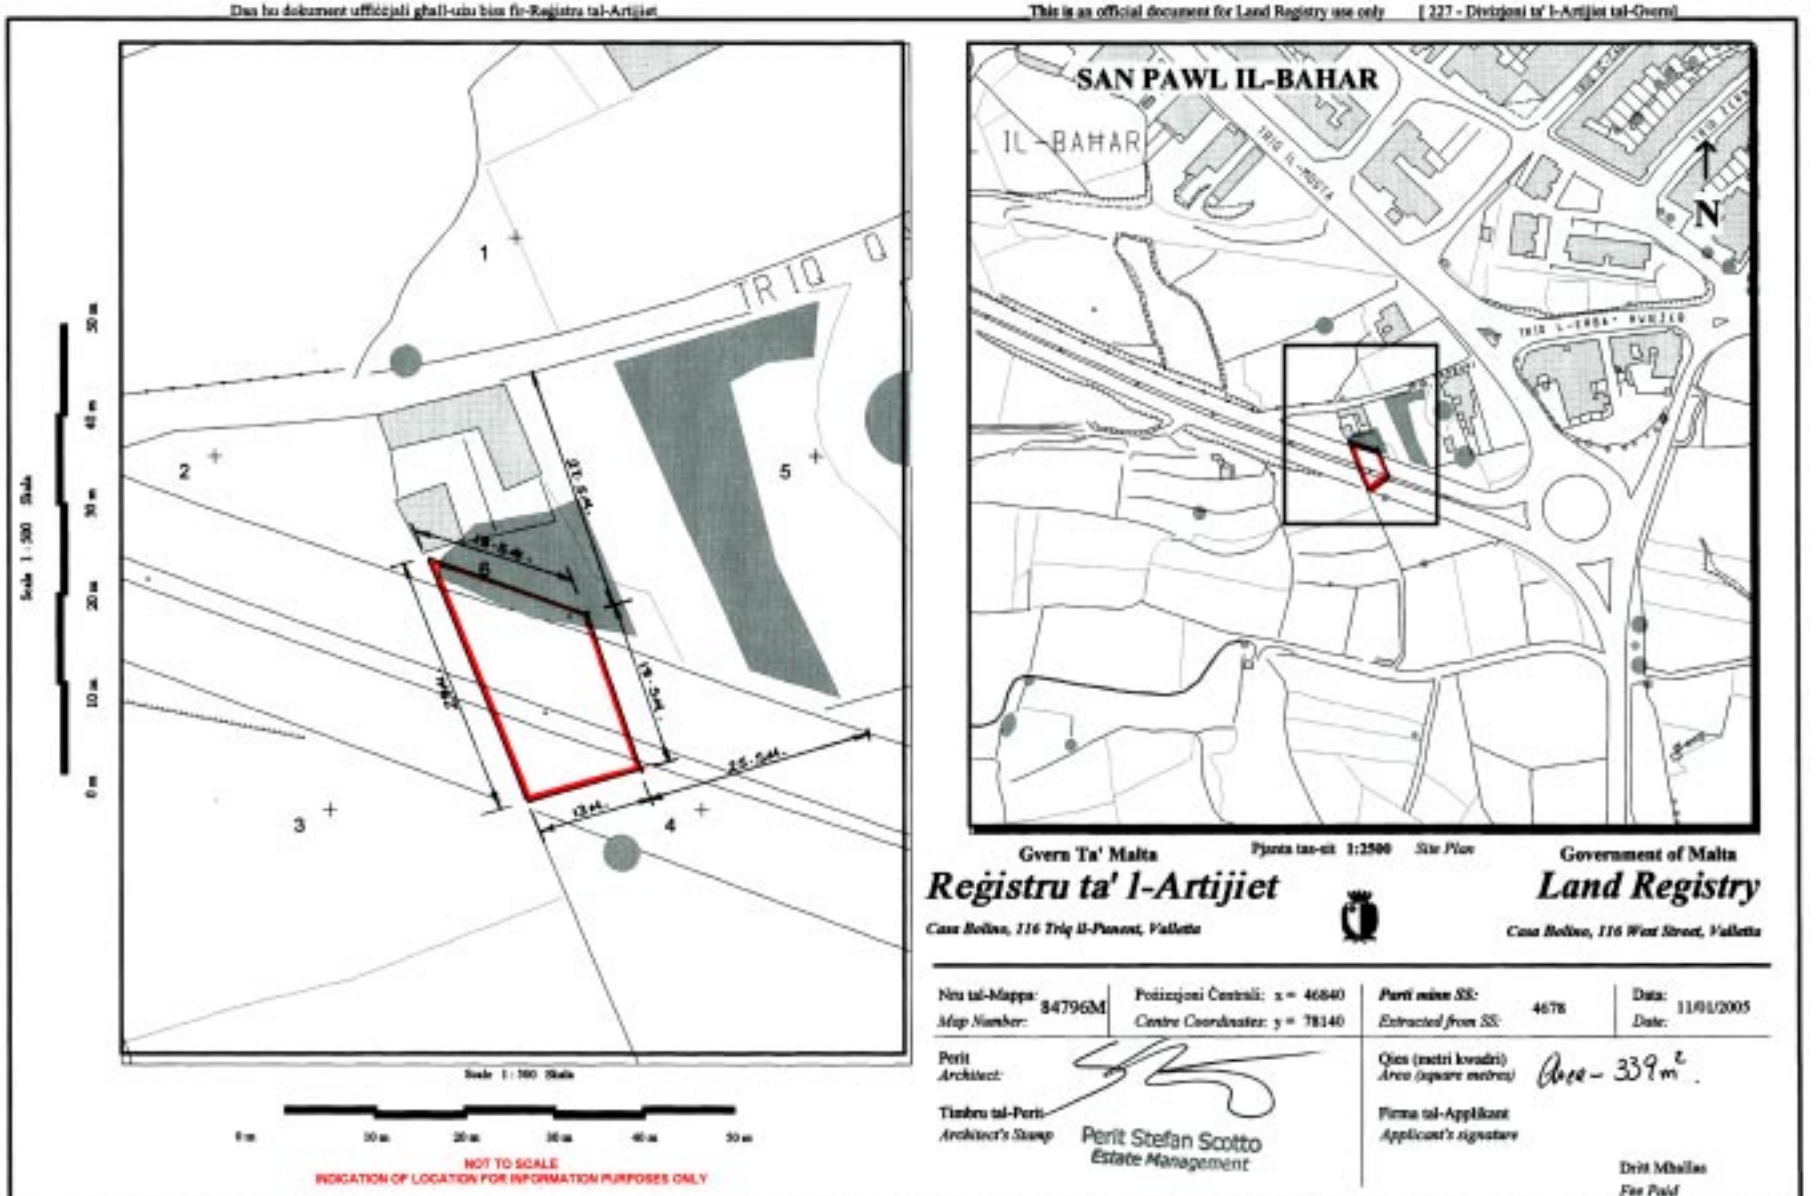

Gvern Ta' Malta — Pjanta tas-sit 1:2500 *Site Plan* — Government of Malta

Reġistru ta' l-Artijiet — **Land Registry**

Casa Bolino, 116 Triq il-Punent, Valletta — *Casa Bolino, 116 West Street, Valletta*

Nru tal-Mappa: *Map Number:* 84796M	Pożizzjoni Ċentrali: x = 46840 *Centre Coordinates:* y = 78140	*Parti minn SS:* *Extracted from SS:* 4678	Data: *Date:* 11/01/2005

Perit *Architect:*

Timbru tal-Perit *Architect's Stamp* — Perit Stefan Scotto *Estate Management*

Qies (metri kwadri) *Area (square metres)* Area - 339 m²

Firma tal-Applikant *Applicant's signature*

Dritt Mħallas *Fee Paid*

Nru. 110

AKKWIST TA' ART

DIN id-dikjarazzjoni li ġejja, magħmula mill-President ta' Malta bis-saħħa ta' l-artikolu 3 ta' l-Ordinanza dwar l-Akkwist ta' l-Artijiet għal Skopijiet Pubbliċi (Kapitolu 88) hija ppubblikata skond u għall-finijiet ta' l-artikolu 9(1) ta' dik l-Ordinanza.

It-3 ta' Frar, 2005

(File L870/64/II/Plot 2)

DIKJARAZZJONI MILL-PRESIDENT TA' MALTA

Illi b'Dikjarazzjoni tal-Gvernatur Ġenerali tat-3 ta' Settembru, 1965, l-art hawn taħt imsemmija kienet dikjarata meħtieġa mill-awtorità kompetenti għal skop pubbliku skond id-dispożizzjonijiet ta' l-Ordinanza dwar l-Akkwist ta' Artijiet għal Skopijiet Pubbliċi (Kapitolu 88) u illi l-akkwist tagħha kellu jkun b'xiri assolut.

Deskrizzjoni ta' l-Art

L-art li ġejja f'San Pawl il-Baħar:–

1. Biċċa art tal-kejl ta' madwar 60 metru kwadru, li tmiss mill-Majjistral ma' Triq Għajn Tuffieħa, mill-Grigal ma' proprjetà ta' Josephine Testaferrata Bonici u oħrajn u mix-Xlokk ma' proprjetà tal-familja Trapani Galea u oħrajn jew irjieħ verjuri.

L-art hawn fuq imsemmija hija murija bil-kulur aħmar u mmarkata bħala *plot* numru 2 fuq il-pjanta L.D. Nru. 125/65, li wieħed jista' jara fuq talba fid-Dipartiment ta' l-Artijiet, Auberge de Baviere, Valletta.

Illi d-Dikjarazzjoni tal-President ta' Malta odjerna qiegħda tiġi maħruġa għall-fini ta' l-Att Nru. XI ta' l-2002.

Il-kumpens offrut hu ta' mitejn Lira Maltija (Lm200),

No. 110

ACQUISITION OF LAND

THE following declaration, made by the President of Malta under section 3 of the Land Acquisition (Public Purposes) Ordinance (Chapter 88), is published in terms and for the purposes of section 9(1) thereof.

3rd February, 2005

DECLARATION BY THE PRESIDENT OF MALTA

Whereas by Declaration of the Governor General dated 3rd September, 1965, the undermentioned land had been declared as required by the competent authority for a public purpose in accordance with the provisions of the Land Acquisition (Public Purposes) Ordinance (Chapter 88) and that the acquisition thereof should have been by absolute purchase.

Description of the Land

The following land at Saint Paul's Bay:–

1. A plot of land measuring about 60 square metres, bounded on the North West by Triq Għajn Tuffieħa, on the North East by property of Josephine Testaferrata Bonici and others and on the South East by property of the family Trapani Galea and others or more precise boundaries.

The above mentioned land is shown with the colour red and marked as plot number 2 on plan L.D. No. 125/65, which may be seen on demand at the Land Department, Auberge de Baviere, Valletta.

Whereas the present Declaration by the President of Malta is being issued in terms of Act XI of 2002.

The compensation offered is two hundred Maltese Liri

skond l-istima li hawn ma' din id-dikjarazzjoni kif din saret mill-perit arkitett Carmen V. Sutton, A.&C.E.

Ma' din id-dikjarazzjoni qed tiġi ppubblikata *site plan* li turi l-imsemmija immobbli.

(Iff) EDWARD FENECH ADAMI
President
25/1/2005

Din is-*site plan* qed tiġi ppubblikata f'paġna 901.

Stima tal-Perit (oriġinali bil-Malti)

Akkwist ta' Art f'San Pawl il-Baħar

Fuq struzzjonijiet tal-Kummissarju ta' l-Artijiet, skond l-Ordinanza dwar l-Akkwist ta' Artijiet (għal Skopijiet Pubbliċi), qiegħed niffissa l-valur liberu u frank tal-proprjetà hawn taħt deskritta f'San Pawl il-Baħar, li hija meħtieġa mill-Gvern għal skop pubbliku, u dan wara li ħadt in konsiderazzjoni l-lokalità, kif ukoll ħwejjeġ oħra li jista' jkollhom x'jaqsmu mal-valur ta' l-istess proprjetà.

Plot 2 Biċċa art tal-kejl ta' ċirka 60 metru kwadru, li tmiss mill-Majjistral ma' Triq Għajn Tuffieħa, mill-Grigal ma' proprjetà ta' Josephine Testaferrata Bonici u oħrajn u mix-Xlokk ma' proprjetà tal-familja Trapani Galea, liema art hija meqjusa bħala art agrikola fit-termini ta' l-Ordinanza dwar l-Akkwist ta' Artijiet u hija murija bl-aħmar fuq il-pjanta L.D. 125/65 u hija stmata għall-valur ta' mitejn Lira Maltija (Lm200).

Iff. Carmen V. Sutton, A.&C.E.

N.B. Dan ir-rapport ta' stima u l-pjanta mehmuża miegħu qed jibdel ir-rapport ta' stima tal-Perit E. Xuereb datat it-12 ta' Lulju, 1965, għal dak li għandu x'jaqsam mal-proprjetà msemmija.

It-13 ta' Jannar, 2005

(Lm200) according to the valuation published with this declaration as made by architect Carmen V. Sutton, A.&C.E.

A site plan showing the mentioned immovable property is being published with this declaration.

(Sgd) EDWARD FENECH ADAMI
President
25/1/2005

This site plan is being published on page 901.

Architect's Valuation (original in Maltese)

Acquisition of Land at Saint Paul's Bay

I have been instructed by the Commissioner of Land to assess under the Land Acquisition (Public Purposes) Ordinance, the freehold value of the hereunder described property at Saint Paul's Bay required by Government for a public purpose, and this after considering the locality, as well as other matters relevant to the same property.

Plot 2 A plot of land measuring about 60 square metres, bounded on the North West by Triq Għajn Tuffieħa, on the North East by property of Josephine Testaferrata Bonici and others and on the South East by property of the family Trapani Galea, which land is considered as agricultural land in terms of the Land Acquisition (Public Purposes) Ordinance and is shown in red on plan L.D. 125/65 and valued for the price of two hundred Maltese Liri (Lm200).

Sgd. Carmen V. Sutton, A.&C.E.

N.B. This valuation report and attached site plan is replacing the valuation report of Architect E. Xuereb dated 12th July, 1965, for all matters related to the mentioned property.

13th January, 2005

This is an official document for Land Registry use only [227 - Dirigiesti ta' l-Artijiet tal-Gvern]
Dan hu dokument uffiċjali għall-użu biss fir-Reġistru tal-Artijiet
Gvern Ta' Malta
Reġistru ta' l-Artijiet
Government of Malta
Land Registry
MGARR
Triq il-Kbira
N
Pjanta tas-sit 1:2500 Site Plan
Nru tal-Mappa Map Number: 84763M
Pożizzjoni Ċentrali: x = 42714 Centre Coordinates: y = 77363
Parti miss SS: Extracted from SS: 4277
Data: 10/01/2005
Qies (metri kwadri) Area (square metres): 60m²
Firma tal-Applikant Applicant's signature
Perit Architect:
Timbru tal-Perit Architect's Stamp
Perit Stefan Scotto Estate Management
Dritt Mhallas Fee Paid
Scale 1:500 Skala
NOT TO SCALE
INDICATION OF LOCATION FOR INFORMATION PURPOSES ONLY

Nru. 111

AKKWIST TA' ART

DIN id-dikjarazzjoni li ġejja, magħmula mill-President ta' Malta bis-saħħa ta' l-artikolu 3 ta' l-Ordinanza dwar l-Akkwist ta' l-Artijiet għal Skopijiet Pubbliċi (Kapitolu 88) hija ppubblikata skond u għall-finijiet ta' l-artikolu 9(1) ta' dik l-Ordinanza.

It-3 ta' Frar, 2005

(File L870/64/II/Plot 1)

DIKJARAZZJONI MILL-PRESIDENT TA' MALTA

Illi b'Dikjarazzjoni tal-Gvernatur Ġenerali tat-3 ta' Settembru, 1965, l-art hawn taħt imsemmija kienet dikjarata meħtieġa mill-awtorità kompetenti għal skop pubbliku skond id-dispożizzjonijiet ta' l-Ordinanza dwar l-Akkwist ta' Artijiet għal Skopijiet Pubbliċi (Kapitolu 88) u illi l-akkwist tagħha kellu jkun b'xiri assolut.

Deskrizzjoni ta' l-Art

L-art li ġejja f'San Pawl il-Baħar:–

1. Biċċa art tal-kejl ta' madwar 588 metru kwadru, li tmiss mix-Xlokk u mill-Majjistral ma' Triq Għajn Tuffieħa u mill-Grigal ma' proprjetà tal-familja Trapani Galea u oħrajn jew irjieħ verjuri.

L-art hawn fuq imsemmija hija murija bil-kulur ikħal u mmarkata bħala *plot* numru 1 fuq il-pjanta L.D. Nru. 125/65, li wieħed jista' jara fuq talba fid-Dipartiment ta' l-Artijiet, Auberge de Baviere, Valletta.

Illi d-Dikjarazzjoni tal-President ta' Malta odjerna qiegħda tiġi maħruġa għall-fini ta' l-Att Nru. XI ta' l-2002.

Il-kumpens offrut hu ta' elf u seba' mitt Lira Maltija (Lm1,700), skond l-istima li hawn ma' din id-dikjarazzjoni

No. 111

ACQUISITION OF LAND

THE following declaration, made by the President of Malta under section 3 of the Land Acquisition (Public Purposes) Ordinance (Chapter 88), is published in terms and for the purposes of section 9(1) thereof.

3rd February, 2005

DECLARATION BY THE PRESIDENT OF MALTA

Whereas by Declaration of the Governor General dated 3rd September, 1965, the undermentioned land had been declared as required by the competent authority for a public purpose in accordance with the provisions of the Land Acquisition (Public Purposes) Ordinance (Chapter 88) and that the acquisition thereof should have been by absolute purchase.

Description of the Land

The following land at Saint Paul's Bay:–

1. A plot of land measuring about 588 square metres, bounded on the North East and North West by Triq Għajn Tuffieħa and on the North East by property of the family Trapani Galea and others or more precise boundaries.

The above mentioned land is shown with the colour blue and marked as plot number 1 on plan L.D. No. 125/65, which may be seen on demand at the Land Department, Auberge de Baviere, Valletta.

Whereas the present Declaration by the President of Malta is being issued in terms of Act XI of 2002.

The compensation offered is one thousand and seven hundred Maltese Liri (Lm1,700) according to the valuation

kif din saret mill-perit arkitett Carmen V. Sutton, A.&C.E.

Ma' din id-dikjarazzjoni qed tiġi ppubblikata *site plan* li turi l-imsemmija immobbli.

(Iff) EDWARD FENECH ADAMI
President
21/1/2005

Din is-*site plan* qed tiġi ppubblikata f'paġna 904.

Stima tal-Perit (oriġinali bil-Malti)

Akkwist ta' Art f'San Pawl il-Baħar

Fuq struzzjonijiet tal-Kummissarju ta' l-Artijiet, skond l-Ordinanza dwar l-Akkwist ta' Artijiet (għal Skopijiet Pubbliċi), qiegħed niffissa l-valur liberu u frank tal-proprjetà hawn taħt deskritta f'San Pawl il-Baħar, li hija meħtieġa mill-Gvern għal skop pubbliku, u dan wara li ħadt in konsiderazzjoni l-lokalità, kif ukoll ħwejjeġ oħra li jista' jkollhom x'jaqsmu mal-valur ta' l-istess proprjetà.

Plot 1 Biċċa art tal-kejl ta' madwar 588 metru kwadru, li tmiss mix-Xlokk u min-Nofsinhar ma' Triq Għajn Tuffieħa u mill-Majjistral ma' proprjetà tal-familja Trapani Galea, liema art hija meqjusa bħala art agrikola fit-termini ta' l-Ordinanza dwar l-Akkwist ta' Artijiet u hija murija bl-ikħal fuq il-pjanta L.D. 125/65 u hija stmata għall-valur ta' elf u seba' mitt Lira Maltija (Lm1,700).

Iff. Carmen V. Sutton, A.&C.E.

N.B. Dan ir-rapport ta' stima u l-pjanta mehmuża miegħu qed jibdel ir-rapport ta' stima ta' l-Arkitett E. Xuereb datat it-12 ta' Lulju, 1965, għal dak li għandu x'jaqsam mal-proprjetà msemmija.

It-13 ta' Jannar, 2005

published with this declaration as made by architect Carmen V. Sutton, A.&C.E.

A site plan showing the mentioned immovable property is being published with this declaration.

(Sgd) EDWARD FENECH ADAMI
President
21/1/2005

This site plan is being published on page 904.

Architect's Valuation (original in Maltese)

Acquisition of Land at Saint Paul's Bay


I have been instructed by the Commissioner of Land to assess under the Land Acquisition (Public Purposes) Ordinance, the freehold value of the hereunder described property at Saint Paul's Bay, required by Government for a public purpose, and this after considering the locality, as well as other matters relevant to the same property.

Plot 1 A plot of land measuring about 588 square metres, bounded on the South East and South by Triq Għajn Tuffieħa and on the North West by property of the family Trapani Galea, which land is considered as agricultural land in terms of the Land Acquisition (Public Purposes) Ordinance and is shown in blue on plan L.D. 125/65 and valued for the price of one thousand seven hundred Maltese Liri (Lm1,700).

Sgd. Carmen V. Sutton, A.&C.E.

N.B. This valuation report and attached site plan is replacing the valuation report of Architect E. Xuereb dated 12th July, 1965, for all matters related to the mentioned property.

13th January, 2005

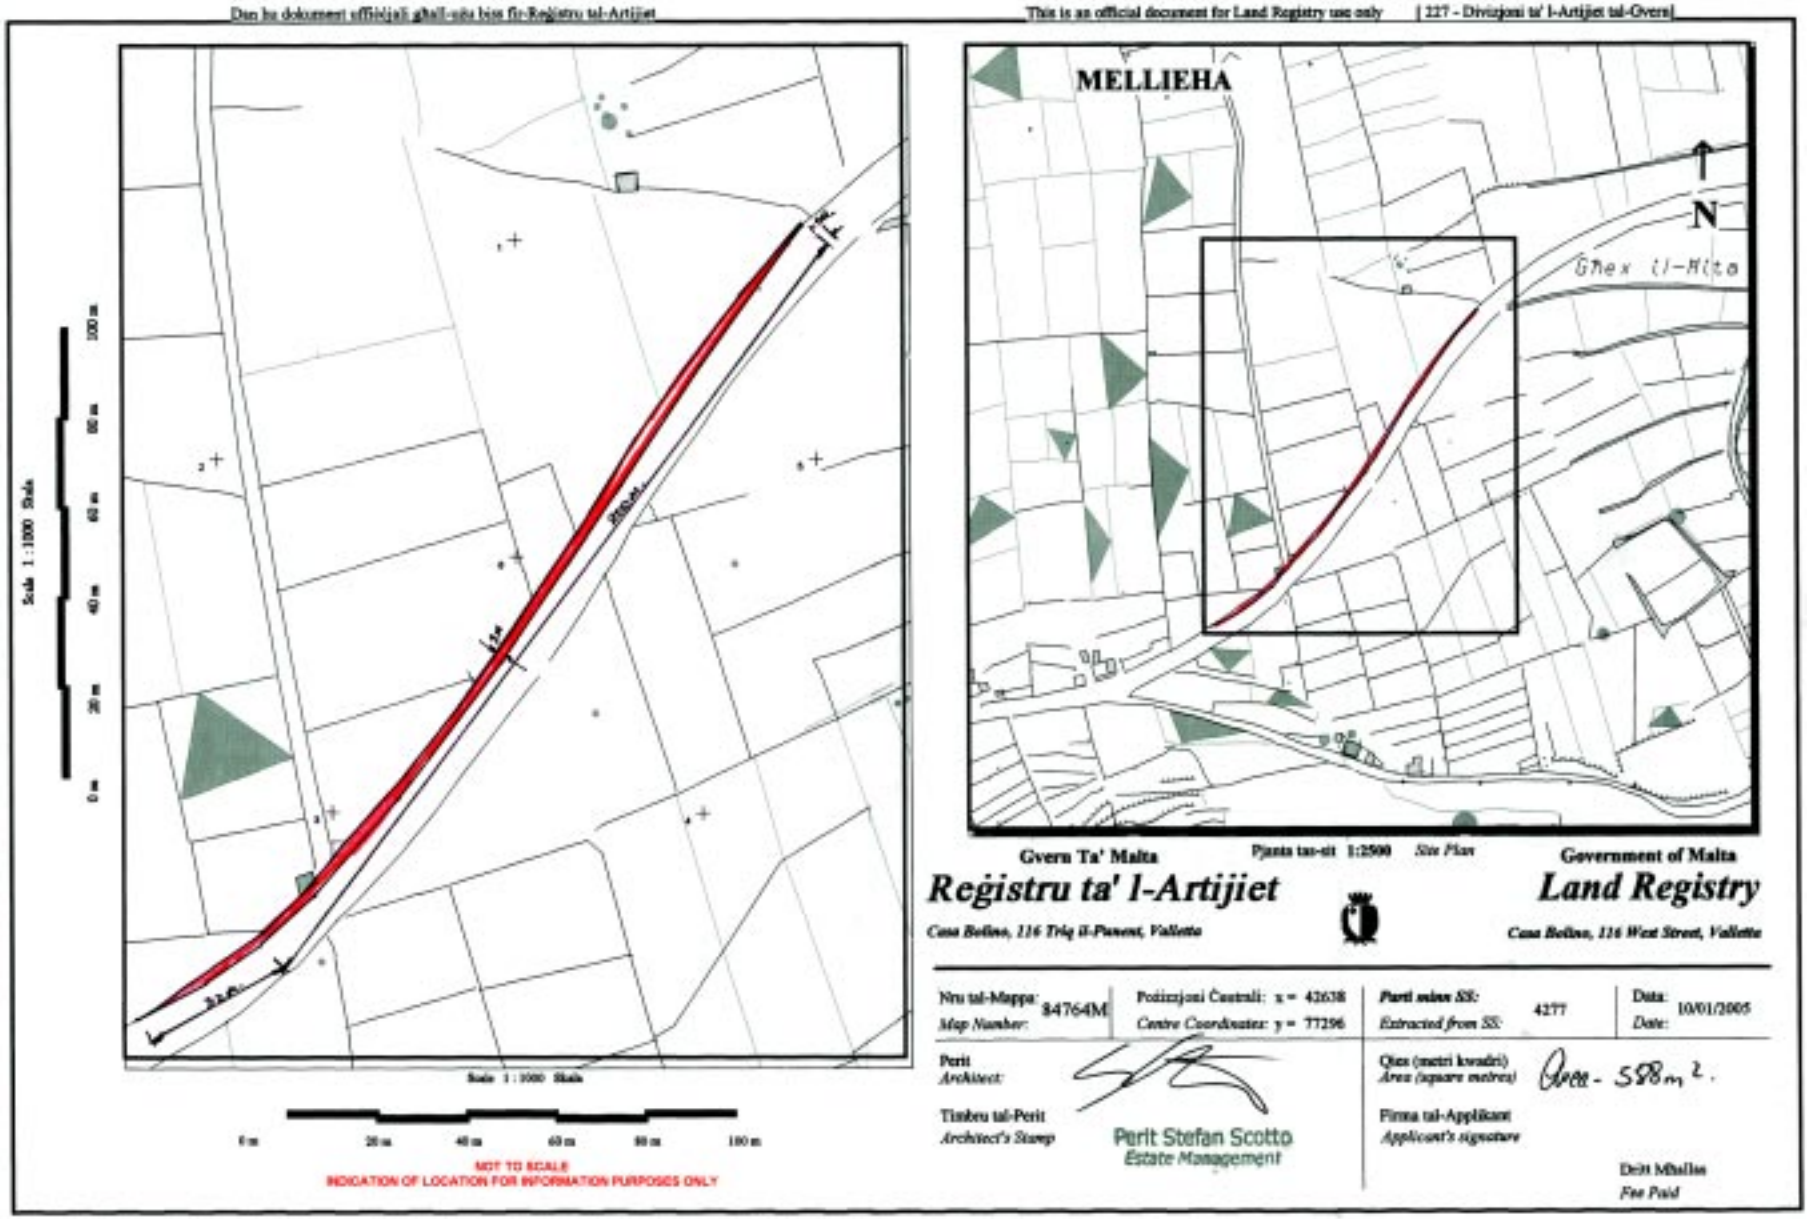
Dan hu dokument uffiċjali għall-użu biss fir-Reġistru tal-Artijiet
This is an official document for Land Registry use only
[227 - Diviżjoni ta' l-Artijiet tal-Gvern]
MELLIEHA
N
Għex l-Ħlta
Scale 1:1000 Skala
0 m
20 m
40 m
60 m
80 m
100 m
Scale 1:1000 Skala
0 m
20 m
40 m
60 m
80 m
100 m
NOT TO SCALE
INDICATION OF LOCATION FOR INFORMATION PURPOSES ONLY
Gvern Ta' Malta
Pjanta tas-sit 1:2500 Site Plan
Government of Malta
Reġistru ta' l-Artijiet
Land Registry
Casa Bolino, 116 Triq il-Pinent, Valletta
Casa Bolino, 116 West Street, Valletta
Nru tal-Mappa: Map Number: 84764M
Pożizzjoni Ċentrali: Centre Coordinates: x = 42638 y = 77296
Parti minn SS: Extracted from SS: 4277
Data: Date: 10/01/2005
Perit Architect:
Perit Stefan Scotto
Estate Management
Qies (metri kwadri) Area (square metres) Circa - 588m2.
Timbru tal-Perit Architect's Stamp
Firma tal-Applikant Applicant's signature
Dritt Mħallas Fee Paid

Nru. 112

AKKWIST TA' ART

DIN id-dikjarazzjoni li ġejja, magħmula mill-President ta' Malta bis-saħħa ta' l-artikolu 3 ta' l-Ordinanza dwar l-Akkwist ta' l-Artijiet għal Skopijiet Pubbliċi (Kapitolu 88) hija ppubblikata skond u għall-finijiet ta' l-artikolu 9(1) ta' dik l-Ordinanza.

It-3 ta' Frar, 2005
(File L1030/67/2)

DIKJARAZZJONI MILL-PRESIDENT TA' MALTA

Illi b'Dikjarazzjoni tal-Gvernatur Ġenerali tal-11 ta' April, 1968, l-art hawn taħt imsemmija kienet dikjarata meħtieġa mill-awtorità kompetenti għal skop pubbliku skond id-dispożizzjonijiet ta' l-Ordinanza dwar l-Akkwist ta' Artijiet għal Skopijiet Pubbliċi (Kapitolu 88) u illi l-akkwist tagħha kellu jkun b'xiri assolut.

Deskrizzjoni ta' l-Art

L-art li ġejja fil-limiti taż-Żejtun:–

1. Biċċa art tal-kejl ta' madwar 2,405 metri kwadri, li tinkludi parti minn razzett u strutturi oħra rurali fuqha, li tmiss mil-Lbiċ ma' Triq Marnisi, mil-Lvant ma' proprjetà ta' l-Astra Development Company Malta Limited u mill-Grigal ma' proprjetà tal-familja Trapani Galea u oħrajn jew irjieħ verjuri.

L-art hawn fuq imsemmija hija murija bil-kulur ikħal u mmarkata bħala *plot* numru 2 fuq il-pjanta L.D. Nru. 238/67, li wieħed jista' jara fuq talba fid-Dipartiment ta' l-Artijiet, Auberge de Baviere, Valletta.

Illi d-Dikjarazzjoni tal-President ta' Malta odjerna qiegħda tiġi maħruġa għall-fini ta' l-Att Nru. XI ta' l-2002.

Il-kumpens offrut hu ta' sitta u tletin elf, erba' mija u sebgħin Lira Maltija (Lm36,470), skond l-istima li hawn ma' din id-dikjarazzjoni kif din saret mill-perit arkitett Fred H. Valentino, A.&C.E.

No. 112

ACQUISITION OF LAND

THE following declaration, made by the President of Malta under section 3 of the Land Acquisition (Public Purposes) Ordinance (Chapter 88), is published in terms and for the purposes of section 9(1) thereof.

3rd February, 2005

DECLARATION BY THE PRESIDENT OF MALTA

Whereas by Declaration of the Governor General dated 11th April, 1968, the undermentioned land had been declared as required by the competent authority for a public purpose in accordance with the provisions of the Land Acquisition (Public Purposes) Ordinance (Chapter 88) and that the acquisition thereof should have been by absolute purchase.

Description of the Land

The following land in the limits of Żejtun:–

1. A plot of land measuring about 2,405 square metres, including overlying part of a farm and other rural structures, bounded on the South West by Triq Marnisi, on the East by property of Astra Development Company Malta Limited and on the North East by property of the family Trapani Galea and others or more precise boundaries.

The above mentioned land is shown with the colour blue and marked as plot number 2 on plan L.D. No. 238/67, which may be seen on demand at the Land Department, Auberge de Baviere, Valletta.

Whereas the present Declaration by the President of Malta is being issued in terms of Act XI of 2002.

The compensation offered is thirty six thousand, four hundred and seventy Maltese Liri (Lm36,470) according to the valuation published with this declaration as made by architect Fred H. Valentino, A.&C.E.

Ma' din id-dikjarazzjoni qed tiġi ppubblikata *site plan* li turi l-imsemmija immobbli.

(Iff) EDWARD FENECH ADAMI
President
21/1/2005

Din is-*site plan* qed tiġi ppubblikata f'paġna 907.

Stima tal-Perit (oriġinali bil-Malti)

Art fil-Limiti taż-Żejtun

Fuq struzzjonijiet tal-Kummissarju ta' l-Artijiet, skond l-Ordinanza dwar l-Akkwist ta' Artijiet (għal Skopijiet Pubbliċi), qiegħed niffissa l-valur liberu u frank tal-proprjetà hawn taħt deskritta fil-limiti taż-Żejtun, li hija meħtieġa mill-Gvern għal skop pubbliku, u dan wara li ħadt in konsiderazzjoni l-lokalità, kif ukoll ħwejjeġ oħra li jista' jkollhom x'jaqsmu mal-valur ta' l-istess proprjetà.

Plot 2. Biċċa art tal-kejl ta' madwar 2,405 metri kwadri, li tmiss mil-Lbiċ ma' Triq Marsaxlokk, mil-Lvant ma' proprjetà ta' Astra Development Co. Ltd u mill-Grigal ma' sezzjoni residwa ta' l-istess raba' appartenenti lil Carmelina u Theresa Trapani Galea u oħrajn, liema art in kwantu għal 1,267.37 metri kwadri hija meqjusa bħala art fabbrikabbli, u r-rimanenti art tal-kejl ta' 1,137.63 metri kwadri hija meqjusa bħala art agrikola fit-termini ta' l-Ordinanza dwar l-Akkwist ta' Artijiet u hija mmarkata bil-kulur ikħal u bin-numru 2 fuq il-pjanta L.D. 238/67 hija stmata għall-valur ta' sitta u tletin elf, erba' mija u sebgħin Lira Maltija (Lm36,470).

Iff. Fred H. Valentino, A.&C.E.

N.B. Din l-istima tissostitwixxi stima oħra preċedenti ta' l-AIC Edgar Caruana Montaldo bid-data tas-6 ta' Novembru, 1967, in kwantu għal *plot* 2.

Is-17 ta' Jannar, 2005

A site plan showing the mentioned immovable property is being published with this declaration.

(Sgd) EDWARD FENECH ADAMI
President
21/1/2005

This site plan is being published on page 907.

Architect's Valuation (original in Maltese)

Land in the limits of Żejtun

I have been instructed by the Commissioner of Land to assess under the Land Acquisition (Public Purposes) Ordinance, the freehold value of the hereunder described property in the limits of Żejtun, required by Government for a public purpose, and this after considering the locality, as well as other matters relevant to the same property.


Plot 2. A plot of land measuring about 2,405 square metres, bounded on the South West by Triq Marsaxlokk, on the East by property of Astra Development Co. Ltd and on the North East by a residual section of the same land being the property of Carmelina and Theresa Trapani Galea and others, which land regarding 1,267.37 square metres is considered as a building site, and the remaining land of the area of 1,137.63 square metres is considered as agricultural land in terms of the Land Acquisition (Public Purposes) Ordinance and is marked with the colour blue and numbered 2 on plan L.D. 238/67 is valued for the price of thirty six thousand, four hundred and seventy Maltese Liri (Lm36,470).

Sgd. Carmen V. Sutton, A.&C.E.

N.B. This valuation is replacing the preceding valuation by AIC Edgar Caruana Montaldo dated 6th November, 1967, regarded matters related to plot 2.

17th January, 2005

Dan hu dokument uffiċjali għall-użu biss fir-Reġistru tal-Artijiet This is an official document for Land Registry use only [227 - Diviżjoni ta' l-Artijiet tal-Gvern]

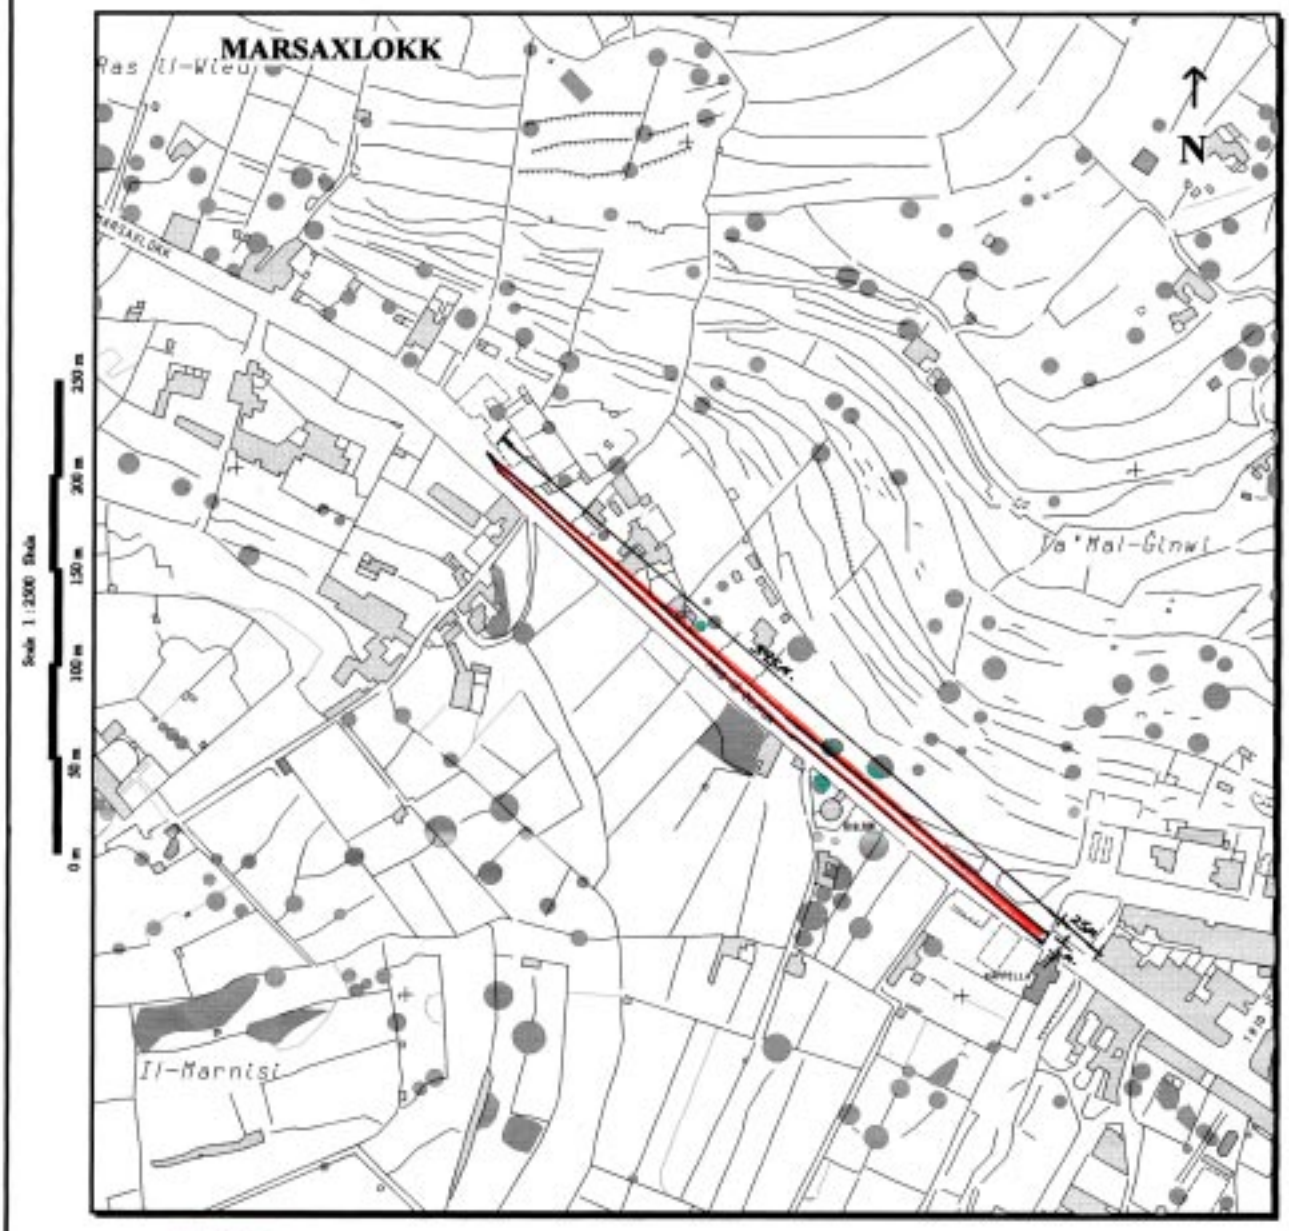

NOT TO SCALE
INDICATION OF LOCATION FOR INFORMATION PURPOSES ONLY

Pjanta tas-sit 1:2500 *Site Plan*

0 m 50 m 100 m 150 m 200 m 250 m

Gvern ta' Malta
Reġistru ta' l-Artijiet
Casa Bolino, 116 Triq il-Punent, Valletta

Government of Malta
Land Registry
Casa Bolino, 116 West Street, Valletta

Nru tal-Mappa: *Map Number:*	84758M	Pożizzjoni Ċentrali: *Centre Coordinates:*	x = 58427 y = 67014	Parti minn SS: *Extracted from SS*	5867 5866	Data: *Date:*	10/01/2005

Perit *Architect:*

Perit Stefan Scotto
Estate Management

Timbru tal-Perit *Architect's Stamp*

Qies (metri kwadri) *Area (square metres)* Circa – 2,105 m²

Firma tal-Applikant *Applicant's signature*

Dritt Mħallas *Fee Paid*

Dan hu dokument uffiċjali għall-użu biss fir-Reġistru tal-Artijiet

Nru. 113

AKKWIST TA' ART

DIN id-dikjarazzjoni li ġejja, magħmula mill-President ta' Malta bis-saħħa ta' l-artikolu 3 ta' l-Ordinanza dwar l-Akkwist ta' l-Artijiet għal Skopijiet Pubbliċi (Kapitolu 88) hija ppubblikata skond u għall-finijiet ta' l-artikolu 9(1) ta' dik l-Ordinanza.

It-3 ta' Frar, 2005

(File L330/85/2)

DIKJARAZZJONI MILL-PRESIDENT TA' MALTA

Illi b'Dikjarazzjoni ta' l-Aġent President ta' Malta tad-19 ta' Lulju, 1985, l-art hawn taħt imsemmija kienet dikjarata meħtieġa mill-awtorità kompetenti għal skop pubbliku skond id-dispożizzjonijiet ta' l-Ordinanza dwar l-Akkwist ta' Artijiet għal Skopijiet Pubbliċi (Kapitolu 88) u illi l-akkwist tagħha kellu jkun b'xiri assolut.

Deskrizzjoni ta' l-Art

L-art li ġejja f'Ħ'Attard:–

1. Biċċa art tal-kejl ta' madwar 310 metri kwadri, li tmiss min-Nofsinhar ma' triq pubblika, mil-Lbiċ u mill-Grigal ma' proprjetà tas-Sur Gino Trapani Galea Feriol jew irjieħ verjuri.

L-art hawn fuq imsemmija hija murija bil-kulur isfar u mmarkata bħala *plot* numru 2 fuq il-pjanta L.D. Nru. 124E/83, li wieħed jista' jara fuq talba fid-Dipartiment ta' l-Artijiet, Auberge de Baviere, Valletta.

Illi d-Dikjarazzjoni tal-President ta' Malta odjerna qiegħda tiġi maħruġa għall-fini ta' l-Att Nru. XI ta' l-2002.

Il-kumpens offrut hu ta' għoxrin elf Lira Maltija

No. 113

ACQUISITION OF LAND

THE following declaration, made by the President of Malta under section 3 of the Land Acquisition (Public Purposes) Ordinance (Chapter 88), is published in terms and for the purposes of section 9(1) thereof.

3rd February, 2005

DECLARATION BY THE PRESIDENT OF MALTA

Whereas by Declaration of the Acting President of Malta dated 19th July, 1985, the undermentioned land had been declared as required by the competent authority for a public purpose in accordance with the provisions of the Land Acquisition (Public Purposes) Ordinance (Chapter 88) and that the acquisition thereof should have been by absolute purchase.

Description of the Land

The following land at Attard:–

1. A plot of land measuring about 310 square metres, bounded on the South by a public road, on the South West and North East by property of Mr Gino Trapani Galea Feriol or more precise boundaries.

The above mentioned land is shown with the colour yellow and marked as plot number 2 on plan L.D. No. 124E/83, which may be seen on demand at the Land Department, Auberge de Baviere, Valletta.

Whereas the present Declaration by the President of Malta is being issued in terms of Act XI of 2002.

The compensation offered is twenty thousand Maltese Liri

(Lm20,000), skond l-istima li hawn ma' din id-dikjarazzjoni kif din saret mill-perit arkitett Carmen V. Sutton, A.&C.E.

Ma' din id-dikjarazzjoni qed tiġi ppubblikata *site plan* li turi l-imsemmija immobbli.

(Iff) EDWARD FENECH ADAMI
President
21/1/2005

Din is-*site plan* qed tiġi ppubblikata f'paġna 910.

Stima tal-Perit (oriġinali bil-Malti)

Art f'Ħ'Attard

Fuq struzzjonijiet tal-Kummissarju ta' l-Artijiet, skond l-Ordinanza dwar l-Akkwist ta' Artijiet (għal Skopijiet Pubbliċi), qiegħed niffissa l-valur liberu u frank tal-proprjetà hawn taħt deskritta f'Ħ'Attard, li hija meħtieġa mill-Gvern għal skop pubbliku, u dan wara li ħadt in konsiderazzjoni l-lokalità, kif ukoll ħwejjeġ oħra li jista' jkollhom x'jaqsmu mal-valur ta' l-istess proprjetà.

Plot Nru. 2 Biċċa art tal-kejl ta' madwar 310 metri kwadri, li tmiss min-Nofsinhar ma' triq pubblika, mil-Lbiċ u mill-Grigal ma' proprjetà ta' Gino Trapani Galea Feriol, liema art hija meqjusa bħala art fabbrikabbli fit-termini ta' l-Ordinanza dwar l-Akkwist ta' Artijiet u hija murija bl-isfar u mmarkata bin-numru 2 fuq il-pjanta L.D. 124E/83 u hija stmata għall-valur ta' għoxrin elf Lira Maltija (Lm20,000).

Iff. Carmen V. Sutton, A.&C.E.

N.B. Dan ir-rapport ta' stima u l-pjanta mehmuża miegħu qed jibdel ir-rapport ta' stima ta' l-arkitett O. Caruana Montaldo datat l-20 ta' Ġunju, 1985, għal dak li għandu x'jaqsam mal-proprjetà msemmija.

It-13 ta' Jannar, 2005

(Lm20,000) according to the valuation published with this declaration as made by architect Carmen V. Sutton, A.&C.E.

A site plan showing the mentioned immovable property is being published with this declaration.

(Sgd) EDWARD FENECH ADAMI
President
21/1/2005

This site plan is being published on page 910.

Architect's Valuation (original in Maltese)

Land at Attard


I have been instructed by the Commissioner of Land to assess under the Land Acquisition (Public Purposes) Ordinance, the freehold value of the hereunder described property at Attard, required by Government for a public purpose, and this after considering the locality, as well as other matters relevant to the same property.

Plot No. 2 A plot of land measuring about 310 square metres, bounded on the South by a public road, on the South West and North East by property of Gino Trapani Galea Feriol, which land is considered as a building site in terms of the Land Acquisition (Public Purposes) Ordinance and is shown in yellow and marked number 2 on plan L.D. 124E/83 and valued for the price of twenty thousand Maltese Liri (Lm20,000).

Sgd. Carmen V. Sutton, A.&C.E.

N.B. This valuation report and attached site plan is replacing the valuation report of architect O. Caruana Montaldo dated 20th June, 1985, for all matters related to the mentioned property.

13th January, 2005

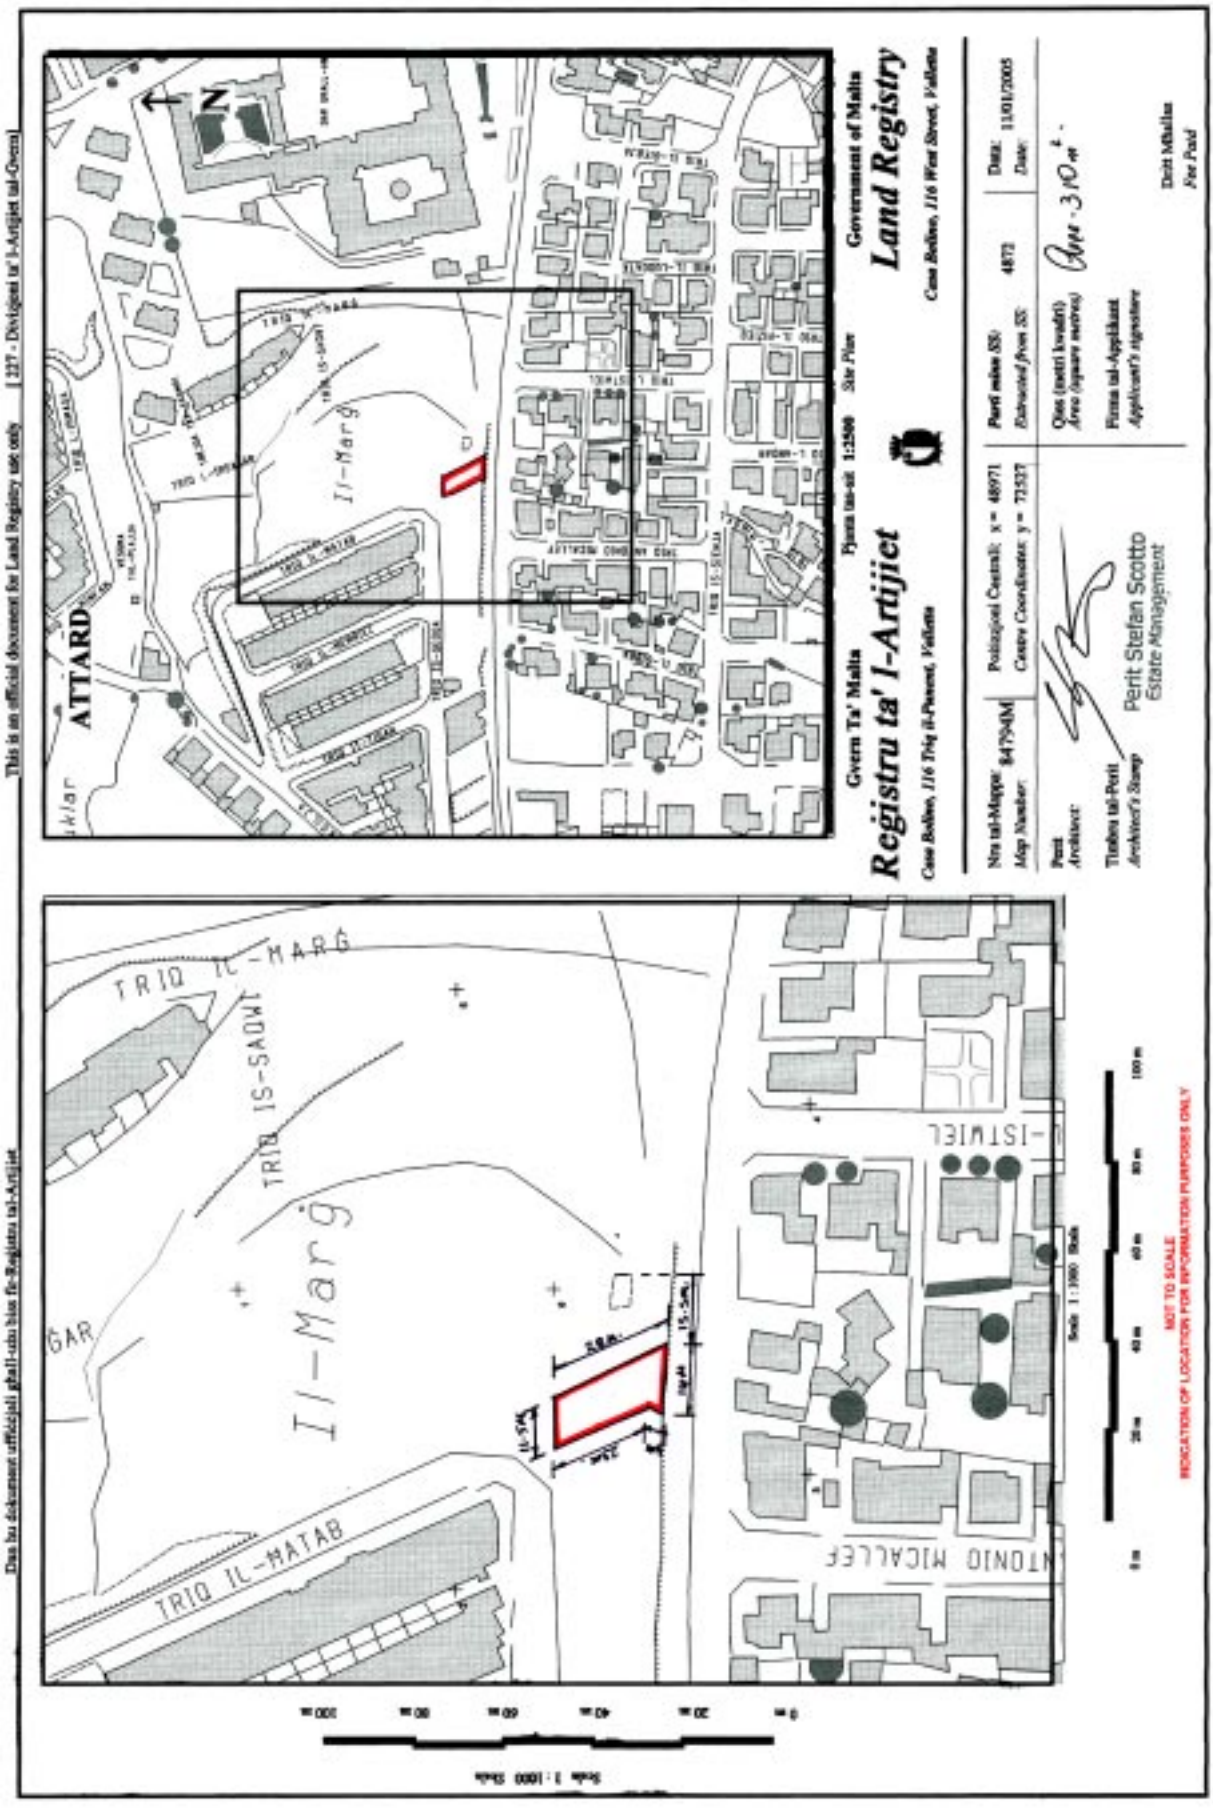
This is an official document for Land Registry use only [237 - Divizjoni ta' l-Artijiet tal-Gvern]
Dan hu dokument uffiċjali għall-użu biss fir-Reġistru tal-Artijiet
Gvern Ta' Malta
Registru ta' l-Artijiet
Casa Bolino, 116 Triq il-Parocca, Valletta
Pjanta tas-sit 1:2500
Government of Malta
Land Registry
Casa Bolino, 116 West Street, Valletta
Nru tal-Mappa / Map Number: 847934M
Pożizzjoni Ċentrali: x = 48971 Centre Coordinates: y = 73537
Perit mikbur fl-: 4872
Data: 11/01/2005
Qies (metri kwadri): 310 m²
Firma tal-Applikant / Applicant's signature
Perit / Architect:
Timbru tal-Perit / Architect's Stamp
Perit Stefan Scotto
Estate Management
Dritt Mħallas / Fee Paid
ATTARD
Il-Marg
TRIQ IL-MARG
TRIQ IS-SAWT
TRIQ IL-MATAB
GAR
Il-Marg
ISTWIEL
NTONIO MICALLEF
Scale 1:1000
NOT TO SCALE
INDICATION OF LOCATION FOR INFORMATION PURPOSES ONLY

Nru. 114

AKKWIST TA' ART

DIN id-dikjarazzjoni li ġejja, magħmula mill-President ta' Malta bis-saħħa ta' l-artikolu 3 ta' l-Ordinanza dwar l-Akkwist ta' l-Artijiet għal Skopijiet Pubbliċi (Kapitolu 88) hija ppubblikata skond u għall-finijiet ta' l-artikolu 9(1) ta' dik l-Ordinanza.

It-3 ta' Frar, 2005

(File L264/69)

DIKJARAZZJONI MILL-PRESIDENT TA' MALTA

Illi b'Dikjarazzjoni tal-Gvernatur Ġenerali tat-23 ta' Diċembru, 1969, l-art hawn taħt imsemmija kienet dikjarata meħtieġa mill-awtorità kompetenti għal skop pubbliku skond id-dispożizzjonijiet ta' l-Ordinanza dwar l-Akkwist ta' Artijiet għal Skopijiet Pubbliċi (Kapitolu 88) u illi l-akkwist tagħha kellu jkun b'xiri assolut.

Deskrizzjoni ta' l-Art

L-art li ġejja fis-Siġġiewi:–

1. Biċċa art tal-kejl ta' madwar 119 -il metru kwadru, li fuqha hemm parti minn struttura rurali, li tmiss mit-Tramuntana ma' proprjetà tas-Sur John Mary Vassallo, mil-Lvant ma' Triq Ramija u mill-Punent ma' proprjetà tal-werrieta tal-mejjet Baruni Nicholas Trapani Galea jew irjieħ verjuri.

L-art hawn fuq imsemmija hija murija bil-kulur isfar u mmarkata bħala *plot* numru 9 fuq il-pjanta L.D. Nru. 209/69, li wieħed jista' jara fuq talba fid-Dipartiment ta' l-Artijiet, Auberge de Baviere, Valletta.

Illi d-Dikjarazzjoni tal-President ta' Malta odjerna qiegħda tiġi maħruġa għall-fini ta' l-Att Nru. XI ta' l-2002.

No. 114

ACQUISITION OF LAND

THE following declaration, made by the President of Malta under section 3 of the Land Acquisition (Public Purposes) Ordinance (Chapter 88), is published in terms and for the purposes of section 9(1) thereof.

3rd February, 2005

DECLARATION BY THE PRESIDENT OF MALTA

Whereas by Declaration of the Governor General dated 23rd December, 1969, the undermentioned land had been declared as required by the competent authority for a public purpose in accordance with the provisions of the Land Acquisition (Public Purposes) Ordinance (Chapter 88) and that the acquisition thereof should have been by absolute purchase.

Description of the Land

The following land at Siġġiewi:–

1. A plot of land measuring about 119 square metres, with an overlying part of a rural structure, bounded on the North by by property of Mr John Mary Vassallo, on the East by Triq Ramija and on the West by property of the heirs of the late Baron Nicholas Trapani Galea or more precise boundaries.

The above mentioned land is shown with the colour yellow and marked as plot number 9 on plan L.D. No. 209/69, which may be seen on demand at the Land Department, Auberge de Baviere, Valletta.

Whereas the present Declaration by the President of Malta is being issued in terms of Act XI of 2002.

Il-kumpens offrut hu ta' dsatax-il elf Lira Maltija (Lm19,000), skond l-istima li hawn ma' din id-dikjarazzjoni kif din saret mill-perit arkitett Joseph Mizzi, A.&C.E.

Ma' din id-dikjarazzjoni qed tiġi ppubblikata *site plan* li turi l-imsemmija immobbli.

(Iff) EDWARD FENECH ADAMI
President
21/1/2005

Din is-*site plan* qed tiġi ppubblikata f'paġna 913.

Stima tal-Perit (oriġinali bil-Malti)

Art fis-Siġġiewi

Fuq struzzjonijiet tal-Kummissarju ta' l-Artijiet, skond l-Ordinanza dwar l-Akkwist ta' Artijiet (għal Skopijiet Pubbliċi), qiegħed niffissa l-valur liberu u frank tal-proprjetà hawn taħt deskritta fis-Siġġiewi, li hija meħtieġa mill-Gvern għal skop pubbliku, u dan wara li ħadt in konsiderazzjoni l-lokalità, kif ukoll ħwejjeġ oħra li jista' jkollhom x'jaqsmu mal-valur ta' l-istess proprjetà.

Plot Nru. 9 Biċċa art tal-kejl ta' madwar 119-il metru kwadru, li fuqha hemm parti minn struttura rurali, li tmiss mit-Tramuntana ma' proprjetà tas-Sur John Mary Vassallo, mil-Lvant ma' Triq Ramija u mill-Punent ma' proprjetà tal-werrieta tal-mejjet Baruni Nicholas Trapani Galea, liema art hija meqjusa bħala art fabbrikabbli fit-termini ta' l-Ordinanza dwar l-Akkwist ta' Artijiet u hija mmarkata bil-kulur isfar u bin-numru 9 fuq il-pjanta L.D. 209/69 hija stmata għall-valur ta' dsatax-il elf Lira Maltija (Lm19,000).

Iff. Joseph Mizzi, A.&C.E.

It-12 ta' Jannar, 2005

The compensation offered is nineteen thousand Maltese Liri (Lm19,000) according to the valuation published with this declaration as made by architect Joseph Mizzi, A.&C.E.

A site plan showing the mentioned immovable property is being published with this declaration.

(Sgd) EDWARD FENECH ADAMI
President
21/1/2005

This site plan is being published on page 913.

Architect's Valuation (original in Maltese)

Land at Siġġiewi


I have been instructed by the Commissioner of Land to assess under the Land Acquisition (Public Purposes) Ordinance, the freehold value of the hereunder described property at Siġġiewi, required by Government for a public purpose, and this after considering the locality, as well as other matters relevant to the same property.

Plot No. 9 A plot of land measuring about 119 square metres, having an overlying part of a rural structure, bounded on the North by by property of Mr John Mary Vassallo, on the East by Triq Ramija and on the West by property of the heirs of the late Baron Nicholas Trapani Galea, which land is considered as a building site in terms of the Land Acquisition (Public Purposes) Ordinance and is marked in yellow and numbered 9 on plan L.D. 209/69, valued for the price of nineteen thousand Maltese Liri (Lm19,000).

Sgd. Joseph Mizzi, A.&C.E.

12th January, 2005

Dan hu dokument uffiċjali għall-użu biss fir-Reġistru tal-Artijiet This is an official document for Land Registry use only [227 - Diviżjoni ta' l-Artijiet tal-Gvern]

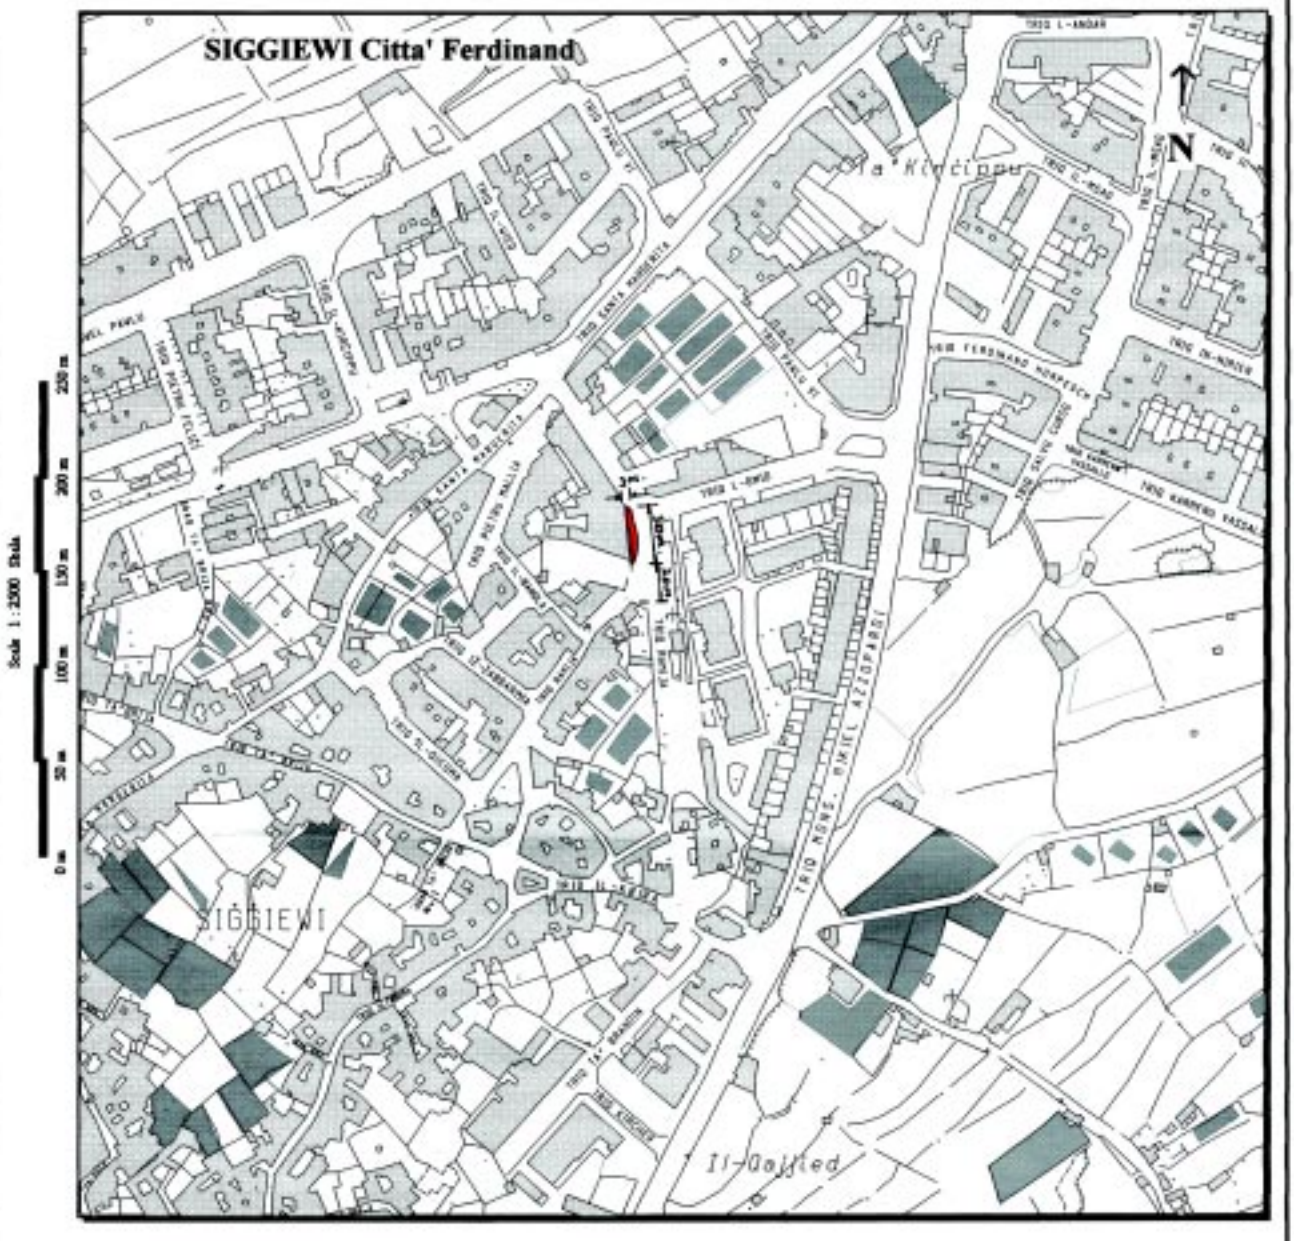

NOT TO SCALE
INDICATION OF LOCATION FOR INFORMATION PURPOSES ONLY

Pjanta tas-sit 1:2500 *Site Plan*

0 m 50 m 100 m 150 m 200 m 250 m

Gvern ta' Malta

Reġistru ta' l-Artijiet

Casa Bolino, 116 Triq il-Punent, Valletta

Government of Malta

Land Registry

Casa Bolino, 116 West Street, Valletta

Nru tal-Mappa: *Map Number:*	84757M	Pożizzjoni Ċentrali: *Centre Coordinates:*	x = 49764 y = 68495	Parti minn SS: *Extracted from SS*	5068 4868	Data: *Date:*	10/01/2005

Perit *Architect:*

Timbru tal-Perit *Architect's Stamp*

Perit Stefan Scotto
Estate Management

Qies (metri kwadri) *Area (square metres)* Area – 119 m²

Firma tal-Applikant *Applicant's signature*

Dritt Mħallas *Fee Paid*

Dan hu dokument uffiċjali għall-użu biss fir-Reġistru tal-Artijiet

Nru. 115

AKKWIST TA' ART

DIN id-dikjarazzjoni li ġejja, magħmula mill-President ta' Malta bis-saħħa ta' l-artikolu 3 ta' l-Ordinanza dwar l-Akkwist ta' l-Artijiet għal Skopijiet Pubbliċi (Kapitolu 88) hija ppubblikata skond u għall-finijiet ta' l-artikolu 9(1) ta' dik l-Ordinanza.

It-3 ta' Frar, 2005

(File L426/73)

DIKJARAZZJONI MILL-PRESIDENT TA' MALTA

Illi b'Dikjarazzjoni tal-Gvernatur Ġenerali tal-15 ta' Frar, 1974, l-art hawn taħt imsemmija kienet dikjarata meħtieġa mill-awtorità kompetenti għal skop pubbliku skond id-dispożizzjonijiet ta' l-Ordinanza dwar l-Akkwist ta' Artijiet għal Skopijiet Pubbliċi (Kapitolu 88) u illi l-akkwist tagħha kellu jkun b'xiri assolut.

Deskrizzjoni ta' l-Art

L-art li ġejja fis-Siġġiewi:–

1. Biċċa art tal-kejl ta' madwar 16.16 metri kwadri, li tagħmel parti mill-postijiet bin-numri 37 u 38, fi Triq Santa Margerita, li tmiss mix-Xlokk ma' proprjetà tal-Wisq Nobbli Baruni Gino Trapani Galea u oħrajn, mill-Majjistral u mill-Grigal ma' Triq Santa Margerita jew irjieħ verjuri.

L-art hawn fuq imsemmija hija murija bil-kulur aħmar fuq il-pjanta L.D. Nru. 192/73, li wieħed jista' jara fuq talba fid-Dipartiment ta' l-Artijiet, Auberge de Baviere, Valletta.

Illi d-Dikjarazzjoni tal-President ta' Malta odjerna qiegħda tiġi maħruġa għall-fini ta' l-Att Nru. XI ta' l-2002.

No. 115

ACQUISITION OF LAND

THE following declaration, made by the President of Malta under section 3 of the Land Acquisition (Public Purposes) Ordinance (Chapter 88), is published in terms and for the purposes of section 9(1) thereof.

3rd February, 2005

DECLARATION BY THE PRESIDENT OF MALTA

Whereas by Declaration of the President of Malta dated 15th February, 1974, the undermentioned land had been declared as required by the competent authority for a public purpose in accordance with the provisions of the Land Acquisition (Public Purposes) Ordinance (Chapter 88) and that the acquisition thereof should have been by absolute purchase.

Description of the Land

The following land at Siġġiewi:–

1. A plot of land measuring about 16.16 square metres, forming part of the premises bearing number 37 and 38, in Triq Santa Margerita, bounded on the South East by property of the Most Noble Baron Gino Trapani Galea and others, on the North West and North East by Triq Santa Margerita or more precise boundaries.

The above mentioned premises is shown with the colour red on plan L.D. No. 192/73, which may be seen on demand at the Land Department, Auberge de Baviere, Valletta.

Whereas the present Declaration by the President of Malta is being issued in terms of Act XI of 2002.

Il-kumpens offrut hu ta' elfejn u sitt mitt Lira Maltija (Lm2,600), skond l-istima li hawn ma' din id-dikjarazzjoni kif din saret mill-perit arkitett Joseph Mizzi, A.&C.E.

Ma' din id-dikjarazzjoni qed tiġi ppubblikata *site plan* li turi l-imsemmija immobbli.

(Iff) EDWARD FENECH ADAMI
President
21/1/2005

Din is-*site plan* qed tiġi ppubblikata f'paġna 916.

Stima tal-Perit (oriġinali bil-Malti)

Art fis-Siġġiewi

Fuq struzzjonijiet tal-Kummissarju ta' l-Artijiet, skond l-Ordinanza dwar l-Akkwist ta' Artijiet (għal Skopijiet Pubbliċi), qiegħed niffissa l-valur liberu u frank tal-proprjetà hawn taħt deskritta fis-Siġġiewi, li hija meħtieġa mill-Gvern għal skop pubbliku, u dan wara li ħadt in konsiderazzjoni l-lokalità, kif ukoll ħwejjeġ oħra li jista' jkollhom x'jaqsmu mal-valur ta' l-istess proprjetà.

Parti minn fondi Nri. 37 u 38, Triq Santa Margerita

Biċċa art tal-kejl ta' madwar 16.16 metri kwadri, li tagħmel parti mill-postijiet bin-numri 37 u 38, fi Triq Santa Margerita li tmiss mill-Majjistral u mill-Grigal ma' Triq Santa Margerita, mix-Xlokk ma' proprjetà tal-Baruni Gino Trapani Galea u oħrajn, liema art hija meqjusa bħala art fabbrikabbli fit-termini ta' l-Ordinanza dwar l-Akkwist ta' Artijiet u hija mmarkata bil-kulur aħmar fuq pjanta L.D. 192/73 u hija stmata għall-valur ta' elfejn u sitt mitt Lira Maltija (Lm2,600).

Iff. Joseph Mizzi, A.&C.E.

It-12 ta' Jannar, 2005

The compensation offered is two thousand and six hundred Maltese Liri (Lm2,600) according to the valuation made by Architect Joseph Mizzi A.&C.E a copy of which is being published with this declaration.

A site plan showing the mentioned immovable property is being published with this declaration.

(Sgd) EDWARD FENECH ADAMI
President
21/1/2005

This site plan is being published on page 916.

Architect's Valuation (original in Maltese)

Land at Siġġiewi

I have been instructed by the Commissioner of Land to assess under the Land Acquisition (Public Purposes) Ordinance, the freehold value of the hereunder described property at Siġġiewi, required by Government for a public purpose, and this after considering the locality, as well as other matters relevant to the same property.


Parts of premises Number 37 and 38, Triq Santa Margerita

A plot of land measuring about 16.16 square metres, forming part of the premises bearing number 37 and 38, in Triq Santa Margerita, bounded on the North West and North East by Triq Santa Margerita, on the South East by property of Baron Gino Trapani Galea and others, which land is considered as a building site in terms of the Land Acquisition (Public Services) Ordinance, and is shown marked with the colour red on plan L.D. 192/73 and is valued for the price of Maltese Liri (Lm2,600).

Sgd. Joseph Mizzi, A.&C.E.

12th January, 2005

Dan hu dokument uffiċjali għall-użu biss fir-Reġistru tal-Artijiet This is an official document for Land Registry use only [227 - Diviżjoni ta' l-Artijiet tal-Gvern]

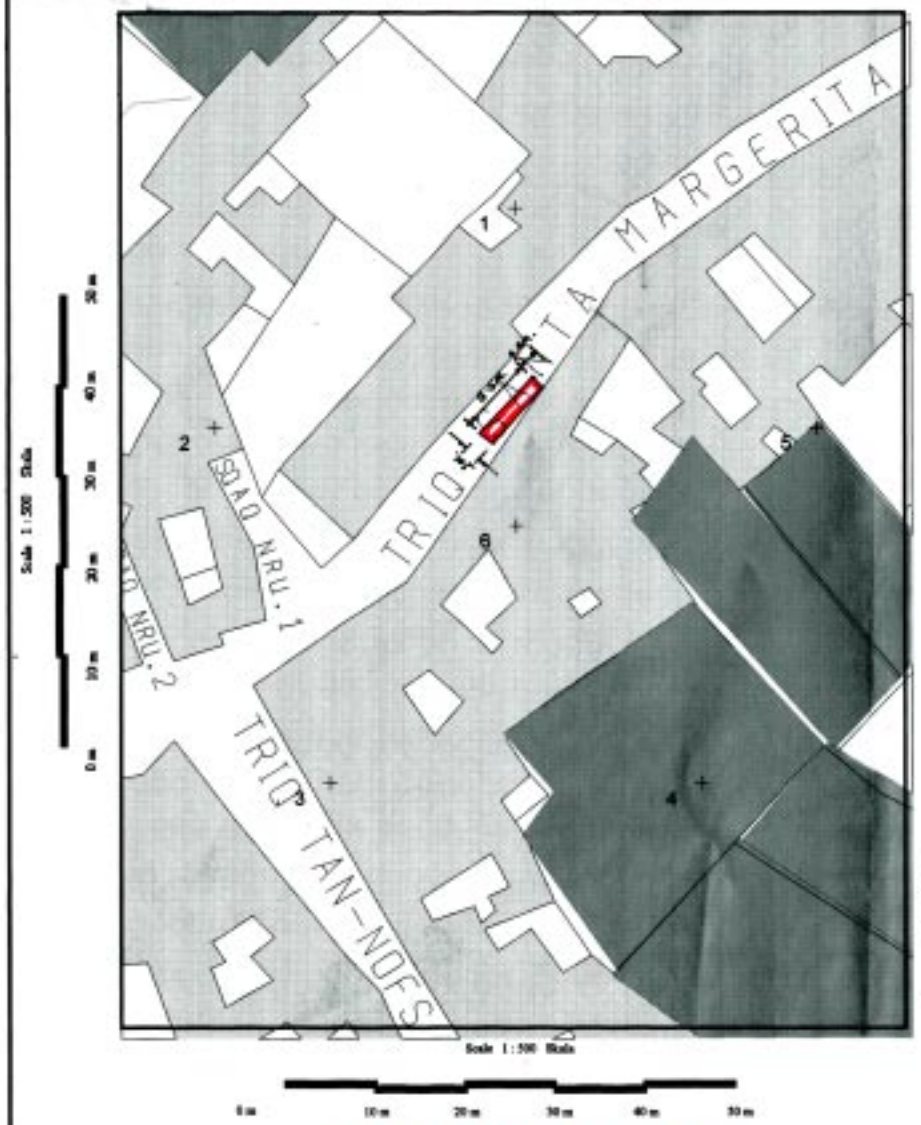



Gvern Ta' Malta — Pjanta tas-sit 1:2500 *Site Plan* — Government of Malta

Reġistru ta' l-Artijiet — **Land Registry**

Casa Bolino, 116 Triq il-Punent, Valletta — *Casa Bolino, 116 West Street, Valletta*

Nru tal-Mappa: *Map Number:* 84761M	Pożizzjoni Ċentrali: x = 49448 *Centre Coordinates:* y = 68360	*Parti miżuri SS:* *Extracted from SS:* 4868	Data: *Date:* 10/01/2005
Perit *Architect:*		Qies (metri kwadri) *Area (square metres)*	Area - 16·16 m²
Timbru tal-Perit *Architect's Stamp*	Perit Stefan Scotto Estate Management	Firma tal-Applikant *Applicant's signature*	
			Dritt Mhallas *Fee Paid*

Nru. 116

AKKWIST TA' ART

DIN id-dikjarazzjoni li ġejja, magħmula mill-President ta' Malta bis-saħħa ta' l-artikolu 3 ta' l-Ordinanza dwar l-Akkwist ta' l-Artijiet għal Skopijiet Pubbliċi (Kapitolu 88) hija ppubblikata skond u għall-finijiet ta' l-artikolu 9(1) ta' dik l-Ordinanza.

It-3 ta' Frar, 2005
(File L265/69/2)

DIKJARAZZJONI MILL-PRESIDENT TA' MALTA

Illi b'Dikjarazzjoni tal-Gvernatur Ġenerali tad-9 ta' Settembru, 1969, l-art hawn taħt imsemmija kienet dikjarata meħtieġa mill-awtorità kompetenti għal skop pubbliku skond id-dispożizzjonijiet ta' l-Ordinanza dwar l-Akkwist ta' Artijiet għal Skopijiet Pubbliċi (Kapitolu 88) u illi l-akkwist tagħha kellu jkun b'xiri assolut.

Deskrizzjoni ta' l-Art

L-art li ġejja fil-Ħamrun:–

1. Biċċa art tal-kejl ta' madwar 14,160 metru kwadru (12-il tomna, 3 sigħan u 5.8 kejliet), inklużi l-istrutturi rurali li hemm fuqha, li tmiss mit-Tramuntana ma' proprjetà tas-Sur Gio Maria Attard, mill-Punent parti ma' proprjetà tas-Sur Gio Maria Attard u parti ma' proprjetà tas-Sur Emanuel Falzon u min-Nofsinhar parti ma' proprjetà tas-Sur Gio Maria Attard, parti ma' sqaq u parti ma' proprjetà tan-Nobbli Kavalier Alexander Apap Bologna jew irjieħ verjuri.

L-art hawn fuq imsemmija hija murija bil-kulur isfar u mmarkata bħala *plot* numru 2 fuq il-pjanta L.D. Nru. 175/69, li wieħed jista' jara fuq talba fid-Dipartiment ta' l-Artijiet, Auberge de Baviere, Valletta.

Illi d-Dikjarazzjoni tal-President ta' Malta odjerna qiegħda tiġi maħruġa għall-fini ta' l-Att Nru. XI ta' l-2002.

Il-kumpens offrut hu ta' ħdax-il elf, tliet mija u disgħin Lira Maltija (Lm11,390), kif iffissat b'deċiżjoni tas-27 ta' Ottubru, 2004, mill-Bord ta' l-Arbitraġġ dwar l-Artijiet, liema deċiżjoni bidlet l-istima tal-perit arkitett Renè Buttigieg, A.&C.E, li estratt tagħha qed jiġi ppubblikat ma' din id-dikjarazzjoni.

No. 116

ACQUISITION OF LAND

THE following declaration, made by the President of Malta under section 3 of the Land Acquisition (Public Purposes) Ordinance (Chapter 88), is published in terms and for the purposes of section 9(1) thereof.

3rd February, 2005

DECLARATION BY THE PRESIDENT OF MALTA

Whereas by Declaration of the President of Malta dated 9th September, 1969, the undermentioned land had been declared as required by the competent authority for a public purpose in accordance with the provisions of the Land Acquisition (Public Purposes) Ordinance (Chapter 88) and that the acquisition thereof should have been by absolute purchase.

Description of the Land

The following land at Ħamrun:–

1. A plot of land measuring about 14,160 square metres, (12 Tomnas, 3 Sigħan and 5.8 kejliet), including the overlying rural structures, bounded on the North by property of Mr Gio Maria Attard, on the West partly by property of Mr Gio Maria Attard and partly by property of Mr Emanuel Falzon and on the South partly by property of Mr Gio Maria Attard, parly by a public alley and partly by property of the Noble Chvalier Alexander Apap Bologna or more precise boundaries.

The above mentioned premises is shown with the colour yellow and marked as plot number 2 on plan L.D. No. 175/69, which may be seen on demand at the Land Department, Auberge de Baviere, Valletta.

Whereas the present Declaration by the President of Malta is being issued in terms of Act XI of 2002.

The compensation offered is eleven thousand, three hundred and ninety Maltese Liri (Lm11,390) as stipulated by the decision dated 27th October, 2004, by the Land Arbitration Board, which decision changed the valuation by Architect Renè Buttigieg A.&C.E, a copy of which is being published with this declaration.

Ma' din id-dikjarazzjoni qed tiġi ppubblikata *site plan* li turi l-imsemmija immobbli.

(Iff) EDWARD FENECH ADAMI
President
06/1/2005

Din is-*site plan* qed tiġi ppubblikata f'paġna 919.

Stima tal-Perit (oriġinali bl-Ingliż)

Fond fil-Ħamrun

Fuq struzzjonijiet tal-Kummissarju ta' l-Artijiet, skond l-Ordinanza dwar l-Akkwist ta' Artijiet (għal Skopijiet Pubbliċi)(Kap. 136), qiegħed niffissa l-valur liberu rigward l-akkwist b'xiri assolut ta' l-art li ġejja li hija meħtieġa mill-Gvern b'konnessjoni ma' Skema ta' Accomodazzjoni.

'A' Deskrizzjoni ta' l-Art

L-art li ġejja fil-Ħamrun:-

……Omissis……

Plot 2 Biċċa art tal-kejl ta' 12-il Tomna, 3 Sigħan u 5.8 kejliet, li tinkludi 10 kmamar rurali, 3 ibjar, u vaska żgħira; li tmiss mit-Tramuntana ma' proprjetà tas-Sur Gio Maria Attard, mill-Punent parti ma' proprjetà tas-Sur Gio Maria Attard u parti ma' proprjetà tas-Sur Emanuel Falzon u min-Nofsinhar parti ma' proprjetà tas-Sur Gio Maria Attard, parti ma' sqaq u parti ma' proprjetà ta' l-istess sid. Hija l-proprjetà tal-Kavalier Alexander Apap Bologna.

……Omissis……

'B' Stima

Wara li spezzjonajt is-sit u wara li kkunsidrajt il-lokalità kif ukoll il-fatturi l-oħra kollha li għandhom x'jaqsmu mal-valur ta' l-art fil-kwistjoni, nistma l-valur liberu tagħha kif ġej:

……Omissis……

Plot 2 Proprjetà tal-Kavalier Alexander Apap Bologna
11, Triq is-Salib Imqaddes, l-Imdina £2,514.0.0

Iff. Renè Buttigieg, Perit

Silta mir-Rapport

Il-21 ta' Ġunju, 1969

A site plan showing the mentioned immovable property is being published with this declaration.

(Sgd) EDWARD FENECH ADAMI
President
06/1/2005

This site plan is being published on page 919.

Architect's Valuation (original in English)

Premises at Ħamrun

I have been instructed by the Commissioner of Land to assess under the Land Acquisition (Public Purposes) Ordinance (Cap. 136) , the freehold value in respect of the acquisition by absolute purchase of the following land which is required by Government in connection with a Housing Scheme.

'A' Description of the land

The following land at Ħamrun:–

……Omissis……

Plot 2 Plot of land measuring Tmien 12, Sigħan 3, Kejliet 5.8 which inludes 10 rural rooms, 3 wells, and a small pond; it is bounded on the North by property of Mr Gio Maria Attard, on the West partly by property of Mr Gio Maria Attard and partly by property of Mr Emanuel Falzon and on the South partly by property of Mr Gio Maria Attard, partly by a lane and partly by property of same owner. It is the property of Chevalier Alexander Apap Bologna.

……Omissis……

'B' Valuation

After inspecting the site and on having taken into consideration the locality as well as all other factors which could have a bearing on the value of the land in question, I assess its freehold value as follows:–

……Omissis……


Plot 2 Property of Chevalier Alexander Apap Bologna
11, Holy Cross Street, Mdina £2,514.0.0

Sgd. Renè Buttigieg, Land Engineer

Extract of Report

21st June, 1969

Dan hu dokument uffiċjali għall-użu biss fir-Reġistru tal-Artijiet This is an official document for Land Registry use only [227 - Divizjoni ta' l-Artijiet tal-Gvern]

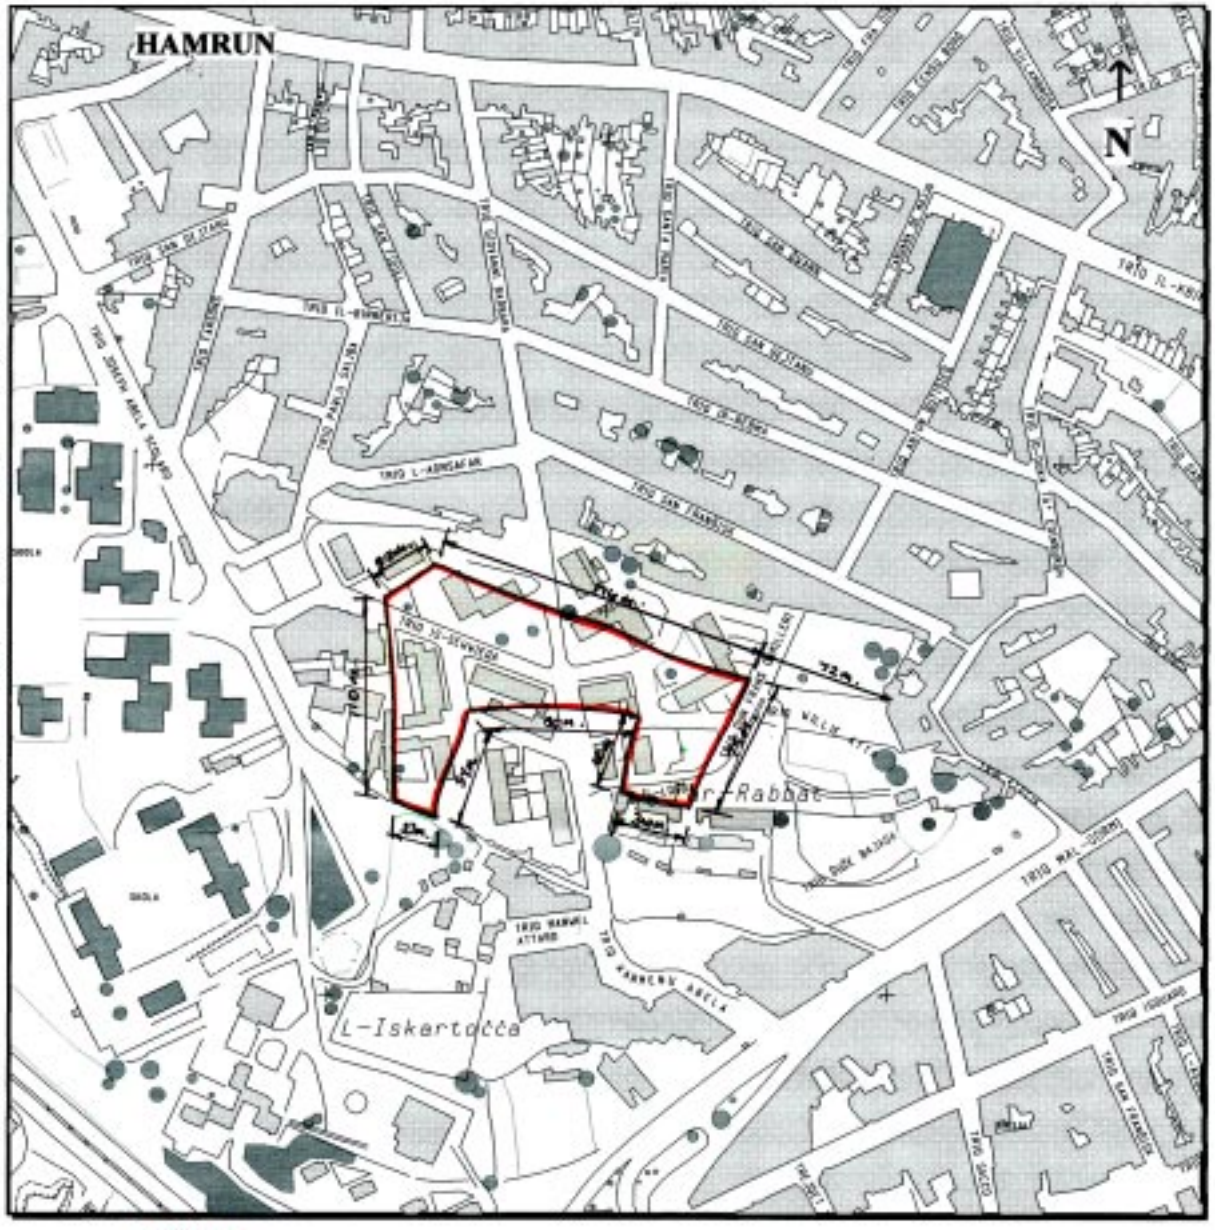

NOT TO SCALE
INDICATION OF LOCATION FOR INFORMATION PURPOSES ONLY

Pjanta tas-sit 1:2500 *Site Plan*

0 m 50 m 100 m 150 m 200 m 250 m

Gvern ta' Malta
Reġistru ta' l-Artijiet
Casa Bolino, 116 Triq il-Punent, Valletta

Government of Malta
Land Registry
Casa Bolino, 116 West Street, Valletta

Nru tal-Mappa: *Map Number:*	84118M	Pożizzjoni Ċentrali: *Centre Coordinates:*	x = 53596 y = 71494	Parti minn SS: *Extracted from SS*	5271	Data: *Date:*	29/11/2004

Perit
Architect:

Timbru tal-Perit
Architect's Stamp

Perit Stefan Scotto
Estate Management

Qies (metri kwadri)
Area (square metres) Area - 1416 0 m².

Firma tal-Applikant
Applicant's signature

Dritt Mħallas
Fee Paid

Dan hu dokument uffiċjali għall-użu biss fir-Reġistru tal-Artijiet

INDUSTRIAL PROPERTY REGISTRATIONS DIRECTORATE

The patents indicated below have been granted with effect from the filing date in accordance with Article 24(2) of the Patents and Designs Act 2000:

(21) **PAT**/2234 (73) Astrazeneca AB
(22) *Filing date:* 8 June 2004 (Incorporated in Sweden)
(54) BENZIMIDAZOLE DERIVATIVES, COMPOSITIONS CONTAINING THEM, PREPARATION THEREOF AND USES THEREOF
(72) *Inventors*: Ziping Liu
Daniel Page
Christopher Walpole
Hua Yang
Priorities: [(33) SE (31) 0301701-9 (32) 10 June 2003]

(21) **PAT**/2235 (73) Astrazeneca AB
(22) *Filing date:* 8 June 2004 (Incorporated in Sweden)
(54) NOVEL AZETIDINE COMPOUNDS
(72) *Inventors*: Anders Johansson
Joachim Persson
Priorities: [(33) SE (31) 0301744-9 (32) 13 June 2003]
[(33) SE (31) 0303493-1 (32) 19 Dec 2003]

(21) **PAT**/2236 (73) Astrazeneca AB
(22) *Filing date:* 8 June 2004 (Incorporated in Sweden)
(54) BENZIMIDAZOLE DERIVATIVES, COMPOSITIONS CONTAINING THEM, PREPARATION THEREOF AND USES THEREOF
(72) *Inventors*: Ziping Liu
Daniel Page
Christopher Walpole
Hua Yang
Priorities: [(33) SE (31) 0301699-5 (32) 10 June 2003]

(21) **PAT**/2247 (73) Bristol-Myers Squibb Company
(22) *Filing date:* 11 June 2004 (Incorporated in United States)
(54) N-UREIDOALKYL-PIPERIDINES AS MODULATORS OF CHEMOKINE RECEPTOR ACTIVITY
(72) *Inventors*: George V. Delucca
Soo S. Ko
Priorities: [(33) US (31) 60/478022 (32) 12 June 2003]

(21) **PAT**/2249 (73) Giesecke & Devrient GmbH
(22) *Filing date:* 11June 2004 (Incorporated in Germany)
(54) VALUE DOCUMENT HAVING A MACHINE-READABLE AUTHENTICITY MARK
(72) *Inventors*: Dr. Gerhard Stenzel
Dr. Wittich Kaule
Dr. Gerhard Schwenk
Priorities: [(33) DE (31) 103 26 983.5 (32) 12 June 2003]

GODWIN WARR
3rd February, 2005 *Comptroller of Industrial Property*

INDUSTRIAL PROPERTY REGISTRATIONS DIRECTORATE

The patents indicated below have been granted with effect from the filing date in accordance with Article 24(2) of the Patents and Designs Act 2000:

(21) **PAT**/2205 (73) Laboratorios del Dr. Esteve S.A.
(22) *Filing date:* 7 May 2004 (Incorporated in Spain)
(54) USE OF SUPHONAMIDE DERIVATIVES FOR THE MANUFACTURE OF A MEDICAMENT FOR THE PROPHYLAXIS AND/OR TREATMENT OF DISORDERS OF FOOD INGESTION
(72) *Inventors*: Mercé Vidal Ramon
Andaluz Mataró Blas
Frigola Constansa Jordi
Priorities: [(33) ES (31) 2003 01077 (32) 9 May 2003]
[(33) ES (31) 2003 01782 (32) 28 July 2003]

(21) **PAT**/2273 (73) Amgen Inc.
(22) *Filing date:* 24 June 2004 (Incorporated in United States)
(54) SUBSTITUTED HETEROCYCLIC COMPOUNDS AND METHODS OF USE
(72) *Inventors*: Joseph J. Nunes
Xiaotian Zhu
Patricia Amouzegh
Chiara Ghiron
David Johnston
Eoin Christopher Power
Priorities: [(33) US (31) 60/482375 (32) 24 June 2003]

(21) **PAT**/1936 (73) Janssen Pharmaceutica N.V.
(22) *Filing date:* 1 July 2003 (Incorporated in Belgium)
(54) SUBSTITUTED AMINO ISOXAZOLINE DERIVATIVES AND THEIR USE AS ANTI-DEPRESSANTS
(72) *Inventors*: Andrés-Gil José Ignacio
Alcázar-Vaca Manuel Jesús
Bakker Margaretha Henrica Maria
De Lucas Olivares Ana Isabel

(21) **PAT**/2275 (73) Bristol-Myers Squibb Company
(22) *Filing date:* 5 July 2004 (Incorporated in United States)
(54) COMBINATION OF SRC KINASE INHIBITORS AND CHEMOTHERAPEUTIC AGENTS FOR THE TREATMENT OF PROLIFERATIVE DISEASES
(72) *Inventor*: Francis Y.F. Lee
Priorities: [(33) US (31) 60/485779 (32) 9 July 2003]

(21) **PAT**/2276 (73) Astrazeneca AB
(22) *Filing date:* 5 July 2004 (Incorporated in Sweden)
(54) THERAPEUTIC AGENTS
(72) *Inventor*: Patrik Holm
Priorities: [(33) GB (31) 0316237.7 (32) 11 July 2003]

GODWIN WARR
3rd February, 2005 *Comptroller of Industrial Property*

INDUSTRIAL PROPERTY REGISTRATIONS DIRECTORATE

The patents indicated below have been granted with effect from the filing date in accordance with Article 24(2) of the Patents and Designs Act 2000:

(21) **PAT**/2274 (73) Bristol-Myers Squibb Company
(22) *Filing date:* 1 July 2004 (Incorporated in United States)
(54) INDOLE, AZAINDOLE AND RELATED HETEROCYCLIC N-SUBSTITUTED PIPERAZINE DERIVATIVES
(72) *Inventors*: Kap-Sun Yeung
Michelle Farkas
John F. Kadow
Nicholas A. Meanwell
Malcolm Taylor
David Johnston
Thomas Stephen Coulter
J.J. Tim Wright
Priorities: [(33) US (31) 60/484224 (32) 1 July 2003]
[(33) US (31) 60/493283 (32) 7 August 2003]
[(33) US (31) 60/541970 (32) 5 February 2004]

(21) **PAT**/2278 (73) Warner-Lambert Company LLC
(22) *Filing date:* 5 July 2004 (Incorporated in United States)
(54) ISETHIONATE SALT OF A SELECTIVE CDK4 INHIBITOR
(72) *Inventors*: Vladimir Genukh Beylin
Anthony Clyde Blackburn
David Thomas Erdman
Peter Laurence Toogood
Priorities: [(33) US (31) 60/486351 (32) 11 July 2003]

(21) **PAT**/2279 (73) AstraZeneca AB
(22) *Filing date:* 5 July 2004 (Incorporated in Sweden)
(54) NEW COMPOUNDS
(72) *Inventors*: Hui-Fang Chang
Eifion Phillips
Priorities: [(33) US (31) 60/485523 (32) 8 July 2003]

(21) **PAT**/2284 (73) Glaxo Group Limited
(22) *Filing date:* 9 July 2004 (Incorporated in Great Britain)
(54) NOVEL COMPOUNDS
(72) *Inventors*: Keith Biggadike
Matthew Peter John
Deborah Needham
Priorities: [(33) GB (31) 0316290.6 (32) 11 July 2003]

(21) **PAT**/2285 (73) Glaxo Group Limited
(22) *Filing date:* 9 July 2004 (Incorporated in Great Britain)
(54) NOVEL COMPOUNDS
(72) *Inventors*: Keith Biggadike
Deborah Needham
Priorities: [(33) GB (31) 0316290.6 (32) 11 July 2003]

3rd February, 2005

GODWIN WARR
Comptroller of Industrial Property

INDUSTRIAL PROPERTY REGISTRATIONS DIRECTORATE

The patents indicated below have been granted with effect from the filing date in accordance with Article 24(2) of the Patents and Designs Act 2000:

(21) **PAT**/2286 (73) Pharmacia Italia S.p.A.
(22) *Filing date:* 9 July 2004 (Incorporated in Italy)
(54) PYRROLO[3,4-c]PYRAZOLE DERIVATIVES ACTIVE AS KINASE INHIBITORS, PROCESSES FOR THEIR PREPARATION AND PHARMACEUTICAL COMPOSITIONS COMPRISING THEM
(72) *Inventors*: Daniele Fancelli
Barbara Forte
Jurgen Moll
Mario Varasi
Paola Vianello
Priorities: [(33) US (31) 60/485814 (32) 9 July 2003]

(21) **PAT**/2293 (73) Amgen Inc.
(22) *Filing date:* 15 July 2004 (Incorporated in United States)
(54) HUMAN ANTI-NGF NEUTRALIZING ANTIBODIES AS SELECTIVE NGF PATHWAY INHIBITORS
(72) *Inventors*: Kenneth D. Wild Jr.
James J. S. Treanor
Haichun Huang
Heather Inoue
Tie J. Zhang
Frank Martin
Priorities: [(33) US (31) 60/487431 (32) 25 July 2003]

The patent owner indicated below has requested an amendment to the patent specifications in terms of the Patents and Designs Act 2000:

(21) **PAT**/2230 (73) Janssen Pharmaceutica N.V.
(22) *Filing date:* 26 May 04 (Incorporated in Belgium)
(54) QUINAZOLINE DERIVATIVES
Priorities: [(33) EP (31) PCT/EPO3/05723 (32) 27 May 03]
[(33) EP (31) PCT/EP03/10266 (32) 15 Sep 03]
[(33) EP (31) PCT/EP03/51061 (32) 18 Dec 03]

Interested parties may give notice of an opposition within sixty (60) days from date of this publication in accordance with the Patents and Designs Act 2000.

GODWIN WARR
3rd February, 2005 *Comptroller of Industrial Property*

DIPARTIMENT TA' L-INFORMAZZJONI – 3, PJAZZA KASTILJA – VALLETTA – MALTA
DEPARTMENT OF INFORMATION – 3, CASTILLE PLACE – VALLETTA – MALTA

PUBBLIKAZZJONIJIET UFFIĊJALI
OFFICIAL PUBLICATIONS

Acts of Parliament 2003 on compact disc (CD)	Lm 6.00c
Acts of Parliament passed during 2003 (in print form)	Lm 8.00c
Annual Reports of Government Departments – 2003	Lm 7.00c
A Public Service for the 21st Century - White Paper on a Public Service Act	Lm 1.00c
Code of Ethics and Conduct for Legal Procurators 1998	Lm 1.00c
Code of Ethics for Members of the Judiciary	Lm 1.00c
Creating Inclusive Schools: Guidelines for the Implementation of the NMC Policy on Inclusive Education	Lm 1.80c
Cultural Policy in Malta – A Discussion Document	Lm 3.00c
Diskors tal-*Budget* 2005	Lm 1.00c
Economic Survey January - September 2004	Lm 2.00c
Electoral Register, October 2004	Lm10.40c
Electoral Register, Local Councils, October 2004	Lm31.18c
Estimates 2005	Lm 2.00c
Financial Report 2003	Lm 2.50c
Government of Malta Staff List as at 1st April 2000	Lm 7.00c
Guidelines for Special Examination Arrangements for Candidates with Particular Requirements	Lm 1.40c
Il-Manwal tal-President tar-Repubblika	50c
Il-Politika Kuturali f'Malta – Dokument għad-Diskussjoni	Lm 3.00c
Kodiċi għat-Traffiku fit-Triq	Lm 1.00c
Kodiċi ta' Etika għall-Ġudikanti	Lm 1.00c
Legal Notices 2003 on compact disc (CD)	Lm 6.00c
Lejn Malta fl-Ewropa - minn Copenhagen sa Ateni	Lm 1.00c
National Broadcasting Policy	no charge
National Curriculum on its Way – Proceedings	Lm 2.40c
National Curriculum on its Way – Strategic Plan	Lm 1.00c
National Curriculum on its Way – Strategic Plan – Abridged	25c
Performance Audit – Acquisition of Property by Government – Report by the Auditor General	Lm 1.75c
Performance Audit – Department of Consumer Affairs	Lm 1.00c
Performance Audit – Environment Protection Department – Countryside Section	Lm 1.50c
Performance Audit – Government Transport	Lm 1.50c
Performance Audit – Inventory Strategy and Distribution of Pharmaceutical Products – Health Division	Lm 1.75c
Performance Audit – Licensing and Testing Department	Lm 1.50c
Performance Audit – Museums Department – Promoting Heritage Sites	Lm 1.50c
Performance Audit – Managing Procurement – Road Construction and Restoration Projects	Lm 1.75c
Performance Audit – Preventing and Dealing with Pollution from Ships at Sea and Ports	Lm 1.50c
Performance Audit – School Information System – Education Division	Lm 2.00c
Performance Audit – School Transport System – Education Division	Lm 1.50c
Portfolio Assessments	Lm 4.00c
Report of the Auditor General – Public Accounts 2002	Lm 2.50c
Servizz Pubbliku għas-Seklu 21 - White Paper dwar Att għas-Servizz Pubbliku	Lm 1.00c
Subsidiary Legislation for the Year 2003	Lm20.00c
The Highway Code	Lm 1.00c
The Press Act	50c
The Registers of the Medical Council (Malta) 2003	Lm 3.00c
White Paper fuq il-Privatizzazzjoni	50c
White Paper – Pensions Adequate & Sustainable (in print form)	Lm 4.00c
White Paper – Pensions Adequate & Sustainable on compact disc (CD)	Lm 4.00c
Work and Activities of the National Audit Office 2003	Lm 1.00c

---

Dawn il-Pubblikazzjonijiet jistgħu jinxtraw mid-Dipartiment ta' l-Informazzjoni
3, Pjazza Kastilja, Valletta, Malta
These Publications are obtainable from the Department of Information
3, Castille Place, Valletta, Malta
www.doi.gov.mt
info@gov.mt

Ippubblikat mid-Dipartiment ta' l-Informazzjoni (doi.gov.mt) — Valletta — *Published by the Department of Information (doi.gov.mt) — Valletta*
Mitbugħ fl-Istamperija tal-Gvern — *Printed at the Government Printing Press*