Nru. 17,738
Prezz 96ċ
Price 96c

Gazzetta tal-Gvern ta' Malta
The Malta Government Gazette

Il-Ħamis, 10 ta' Marzu, 2005
Thursday, 10th March, 2005

Pubblikata b'Awtorità
Published by Authority

NOTIFIKAZZJONIJIET TAL-GVERN

Nru. 245

AKKWIST TA' ART

DIN id-dikjarazzjoni li ġejja, magħmula mill-President ta' Malta bis-saħħa ta' l-artikolu 3 ta' l-Ordinanza dwar l-Akkwist ta' l-Artijiet għal Skopijiet Pubbliċi (Kapitolu 88) hija ppubblikata skond u għall-finijiet ta' l-artikolu 9(1) ta' dik l-Ordinanza.

L-10 ta' Marzu, 2005
(File L290/98)

DIKJARAZZJONI MILL-PRESIDENT TA' MALTA

Illi b'Dikjarazzjoni tal-President ta' Malta ta' l-10 ta' Diċembru, 1999, l-art hawn taħt imsemmija kienet dikjarata meħtieġa mill-awtorità kompetenti għal skop pubbliku skond id-dispożizzjonijiet ta' l-Ordinanza dwar l-Akkwist ta' Artijiet għal Skopijiet Pubbliċi (Kapitolu 88) u illi l-akkwist tagħha kellu jkun b'xiri assolut.

Deskrizzjoni ta' l-Art

L-art li ġejja f'Ħaż-Żebbuġ, Malta:–

1. Biċċa art tal-kejl ta' madwar 75 metru kwadru, li tmiss min-Nofsinhar ma' proprjetà ta' C. Saliba u mill-Majjistral u mill-Grigal ma' triq pubblika jew irjieħ verjuri.

L-art hawn fuq imsemmija hija murija bil-kulur aħmar fuq il-pjanta L.D. Nru. 142/98, li wieħed jista' jara fuq talba fid-Dipartiment ta' l-Artijiet, Auberge de Baviere, Valletta.

GOVERNMENT NOTICES

No. 245

ACQUISITION OF LAND

THE following declaration, made by the President of Malta under section 3 of the Land Acquisition (Public Purposes) Ordinance (Chapter 88), is published in terms and for the purposes of section 9(1) thereof.

10th March, 2005

DECLARATION BY THE PRESIDENT OF MALTA

Whereas by Declaration of the President of Malta dated 10th December, 1999, the undermentioned land had been declared as required by the competent authority for a public purpose in accordance with the provisions of the Land Acquisition (Public Purposes) Ordinance (Chapter 88) and that the acquisition thereof should have been by absolute purchase.

Description of the Land

The following land at Żebbuġ, Malta:–

1. A plot of land measuring about 75 square metres, bounded on the South by property of C. Saliba and on the North West and North East by a public road or more precise boundaries.

The above mentioned land is shown in red on plan L.D. No. 142/98, which may be seen on demand at the Land Department, Auberge de Baviere, Valletta.

Illi d-Dikjarazzjoni tal-President ta' Malta odjerna qiegħda tiġi maħruġa għall-fini ta' l-Att Nru. XI ta' l-2002.

Il-kumpens offrut hu ta' ħamest elef, disa' mija u tlieta u tletin Lira Maltija (Lm5,933), skond l-istima li hawn ma' din id-dikjarazzjoni kif din saret mill-perit arkitett Fred H. Valentino, A.&C.E.

Ma' din id-dikjarazzjoni qed tiġi ppubblikata *site plan* li turi l-imsemmija immobbli.

(Iff) EDWARD FENECH ADAMI
President
22/1/2005

Din is-*site plan* qed tiġi ppubblikata f'paġna 2863.

Stima tal-Perit (oriġinali bil-Malti)

Akkwist ta' art f'Ħaż-Żebbuġ

Fuq struzzjonijiet tal-Kummissarju ta' l-Artijiet, skond l-Ordinanza dwar l-Akkwist ta' Artijiet (għal Skopijiet Pubbliċi), qiegħed niffissa l-valur liberu u frank tal-proprjetà hawn taħt deskritta f'Ħaż-Żebbuġ, li hija meħtieġa mill-Gvern għal skop pubbliku, u dan wara li ħadt in konsiderazzjoni l-lokalità, kif ukoll ħwejjeġ oħra li jista' jkollhom x'jaqsmu mal-valur ta' l-istess proprjetà.

Biċċa art tal-kejl ta' madwar 75 metru kwadru, li tmiss min-Nofsinhar ma' proprjetà ta' Catherine Saliba u mill-Majjistral u mill-Grigal ma' triq pubblika, liema art hija meqjusa bħala art fabbrikabbli fit-termini ta' l-Ordinanza dwar l-Akkwist ta' Artijiet u hija murija bil-kulur aħmar fuq il-pjanta L.D. 142/98 u hija stmata għall-valur ta' ħamest elef, disa' mija u tlieta u tletin Lira Maltija (Lm5,933).

Iff. Fred H. Valentino, A.&C.E.

N.B. Dan ir-rapport ta' stima u l-pjanta mehmuża miegħu qed jibdel ir-rapport ta' stima datat l-10 ta' Novembru, 1999, għal dak li għandu x'jaqsam mal-proprjetà msemmija.

It-12 ta' April, 2004

Whereas the present Declaration by the President of Malta is being issued in terms of Act XI of 2002.

The compensation offered is five thousand, nine hundred and thirty three Maltese Liri (Lm5,933) according to the valuation published with this declaration as made by architect Fred H. Valentino, A.&C.E.

A site plan showing the mentioned immovable property is being published with this declaration.

(Sgd) EDWARD FENECH ADAMI
President
22/1/2005

This site plan is being published on page 2863.

Architect's Valuation (original in Maltese)

Acquisition of land at Żebbuġ


I have been instructed by the Commissioner of Land to assess under the Land Acquisition (Public Purposes) Ordinance, the freehold value of the hereunder described property at Żebbuġ, required by Government for a public purpose, and this after considering the locality, as well as other matters relevant to the same property.

A plot of land measuring about 75 square metres, bounded on the South by property of Catherine Saliba and on the North West and North East by a public road, which land is considered as a building site in terms of the Land Acquisition (Public Purposes) Ordinance and is shown in red on plan L.D. 142/98 and valued for the price of five thousand, nine hundred and thirty three Maltese Liri (Lm5,933).

Sgd. Fred H. Valentino, A.&C.E.

N.B. This valuation report and attached site plan is replacing the valuation report dated 10th November, 1999, for all matters related to the mentioned property.

12th April, 2004

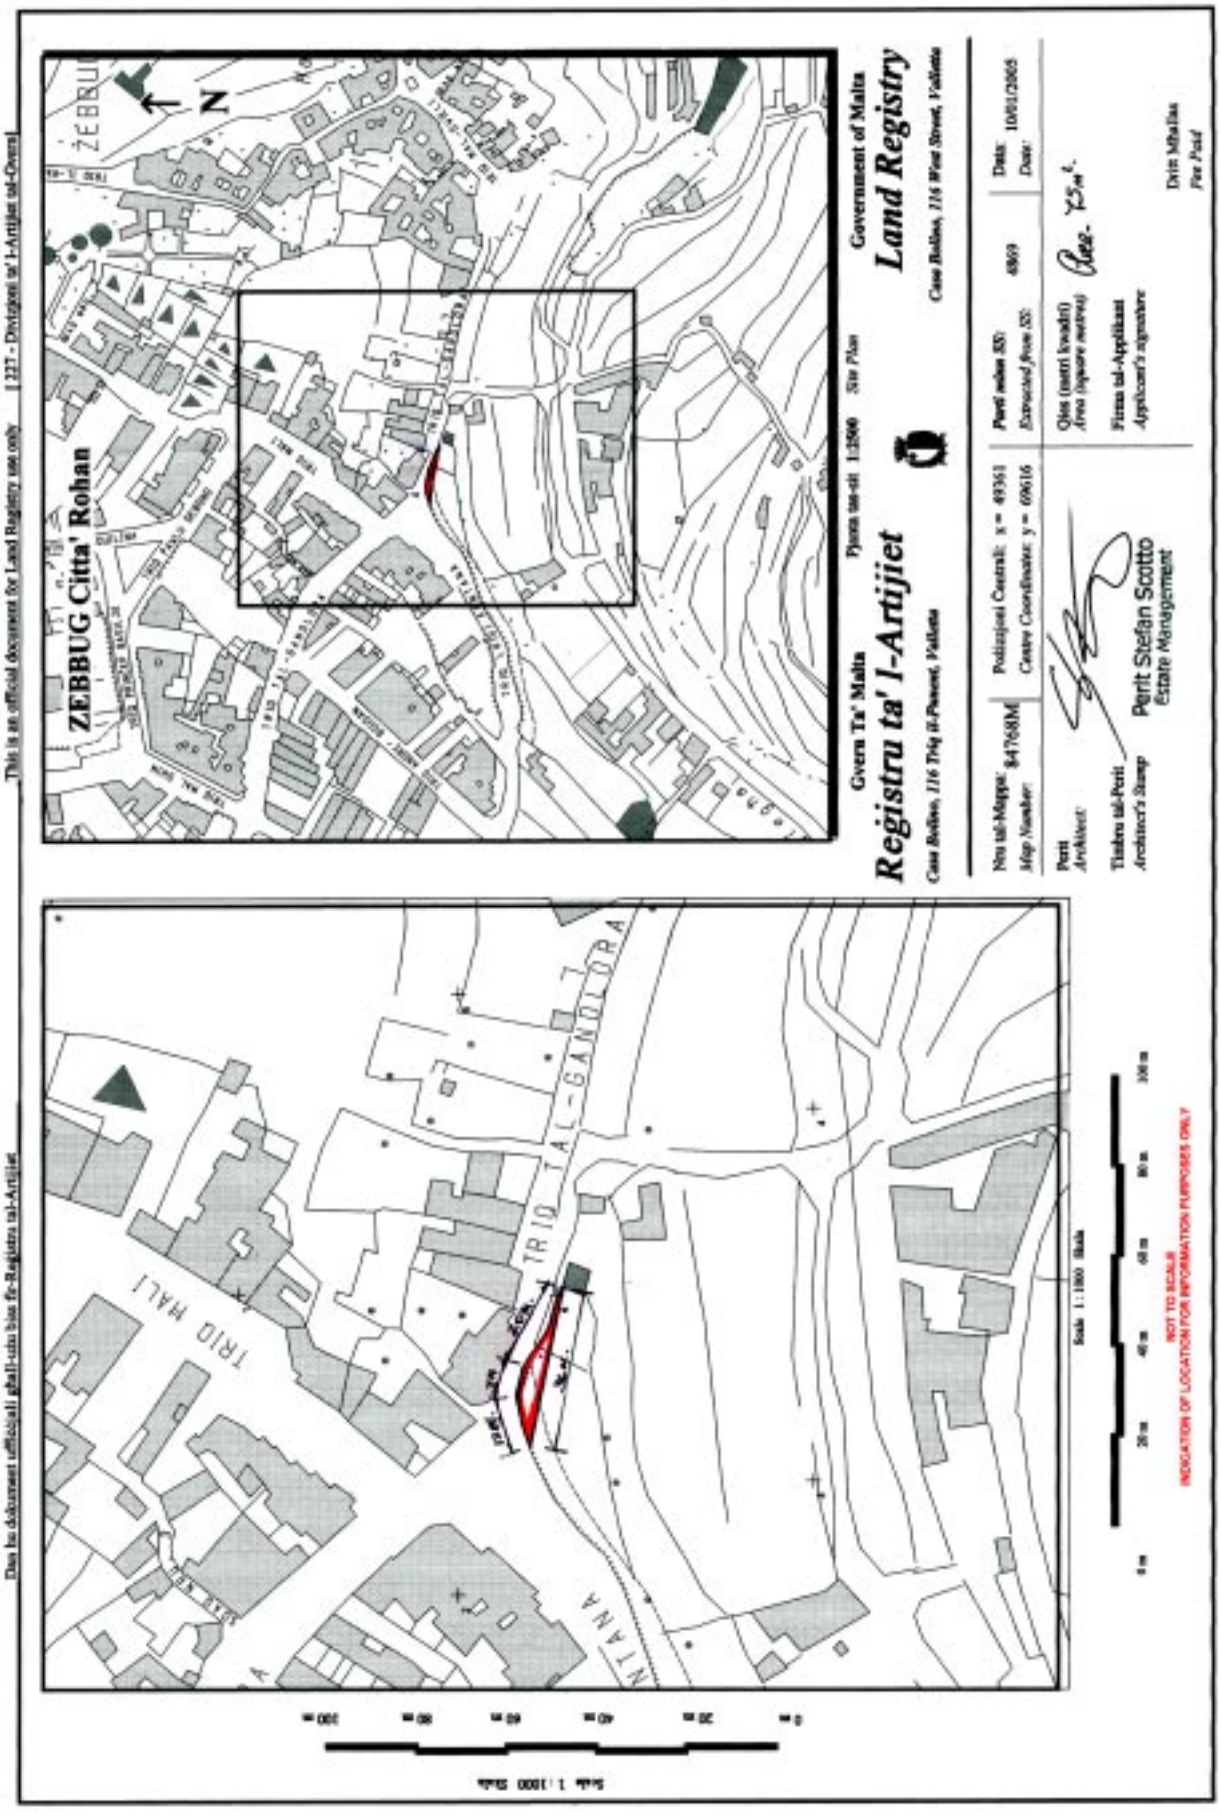
Dan hu dokument uffiċjali għall-użu biss fir-Reġistru tal-Artijiet
This is an official document for Land Registry use only
[227 - Direttorat ta' l-Artijiet tal-Onos]
ZEBBUG Citta' Rohan
N
Gvern Ta' Malta
Pjanta tas-sit 1:2500 Site Plan
Government of Malta
Land Registry
Reġistru ta' l-Artijiet
Casa Bolina, 116 Triq il-Pwent, Valletta
Casa Bolina, 116 West Street, Valletta
Nru tal-Mappa: 847688M
Map Number:
Polizjoni Centrali: x = 49361
Centre Coordinates: y = 69616
Perit mahsub (SS)
Extracted from SS:
6869
Data: 10/01/2005
Date:
Perit
Architect
Tinbru tal-Perit
Architect's Stamp
Perit Stefan Scotto
Estate Management
Qies (metri kwadri)
Area (square metres)
Firma tal-Applikant
Applicant's signature
Drin Mhallas
Fire Post
TRIQ TAL-GANDORA
TRIQ HALI
NTANA
Scale 1:1000 Blata
NOT TO SCALE
INDICATION OF LOCATION FOR INFORMATION PURPOSES ONLY
Skala 1:1000 Scale

Nru. 246

AKKWIST TA' ART

DIN id-dikjarazzjoni li ġejja, magħmula mill-President ta' Malta bis-saħħa ta' l-artikolu 3 ta' l-Ordinanza dwar l-Akkwist ta' l-Artijiet għal Skopijiet Pubbliċi (Kapitolu 88) hija ppubblikata skond u għall-finijiet ta' l-artikolu 9(1) ta' dik l-Ordinanza.

L-10 ta' Marzu, 2005

(File L416/90/III/4)

DIKJARAZZJONI MILL-PRESIDENT TA' MALTA

Illi b'Dikjarazzjoni tal-President ta' Malta tal-21 ta' Jannar, 2000, l-art hawn taħt imsemmija kienet dikjarata meħtieġa mill-awtorità kompetenti għal skop pubbliku skond id-dispożizzjonijiet ta' l-Ordinanza dwar l-Akkwist ta' Artijiet għal Skopijiet Pubbliċi (Kapitolu 88) u illi l-akkwist tagħha kellu jkun b'xiri assolut.

Deskrizzjoni ta' l-Art

L-art li ġejja fl-Imsida/Birkirkara:–

1. Biċċa art tal-kejl ta' madwar 643 metru kwadru, li tmiss mit-Tramuntana ma' proprjetà tal-werrieta ta' Carmelo Sciberras, mill-Grigal ma' proprjetà ta' Anthony Cassar Desain u min-Nofsinhar ma' proprjetà tal-Gvern jew irjieħ verjuri.

L-art hawn fuq imsemmija tidher murija bil-kulur aħmar u mmarkata bin-numru 4 fuq il-pjanta L.D. Nru. 127/99, li wieħed jista' jara fuq talba fid-Dipartiment ta' l-Artijiet, Auberge de Baviere, Valletta.

Illi d-Dikjarazzjoni tal-President ta' Malta odjerna qiegħda tiġi maħruġa għall-fini ta' l-Att Nru. XI ta' l-2002.

Il-kumpens offrut hu ta' elf, seba' mija u tletin Lira Maltija

No. 246

ACQUISITION OF LAND

THE following declaration, made by the President of Malta under section 3 of the Land Acquisition (Public Purposes) Ordinance (Chapter 88), is published in terms and for the purposes of section 9(1) thereof.

10th March, 2005

DECLARATION BY THE PRESIDENT OF MALTA

Whereas by Declaration of the President of Malta dated 21st January, 2000, the undermentioned land had been declared as required by the competent authority for a public purpose in accordance with the provisions of the Land Acquisition (Public Purposes) Ordinance (Chapter 88) and that the acquisition thereof should have been by absolute purchase.

Description of the Land

The following land at Msida/Birkirkara:–

1. A plot of land measuring about 643 square metres, bounded on the North by property of the heirs of Carmelo Sciberras, on the North East by property of Anthony Cassar Desain and on the South by Government property or more precise boundaries.

The above mentioned land is shown with the colour red and marked with the number 4 on plan L.D. No. 127/99, which may be seen on demand at the Land Department, Auberge de Baviere, Valletta.

Whereas the present Declaration by the President of Malta is being issued in terms of Act XI of 2002.

The compensation offered is one thousand, seven hundred

(Lm1,730), skond l-istima li hawn ma' din id-dikjarazzjoni kif din saret mill-perit arkitett Fred H. Valentino, A.&C.E.

Ma' din id-dikjarazzjoni qed tiġi ppubblikata *site plan* li turi l-imsemmija immobbli.

(Iff) EDWARD FENECH ADAMI
President
22/1/2005

Din is-*site plan* qed tiġi ppubblikata f'paġna 2866.

Stima tal-Perit (oriġinali bil-Malti)

Akkwist ta' art fl-Imsida/Birkirkara

Fuq struzzjonijiet tal-Kummissarju ta' l-Artijiet, skond l-Ordinanza dwar l-Akkwist ta' Artijiet (għal Skopijiet Pubbliċi), qiegħed niffissa l-valur liberu u frank tal-proprjetà hawn taħt deskritta fl-Imsida/Birkirkara, li hija meħtieġa mill-Gvern għal skop pubbliku, u dan wara li ħadt in konsiderazzjoni l-lokalità, kif ukoll ħwejjeġ oħra li jista' jkollhom x'jaqsmu mal-valur ta' l-istess proprjetà.

Biċċa art tal-kejl ta' madwar 643 metru kwadru, li tmiss mill-Grigal ma' proprjetà tal-Markiż Anthony Cassar Desain, min-Nofsinhar ma' proprjetà ta' l-Uffiċċju Konġunt u mit-Tramuntana ma' proprjetà tal-werrieta ta' Carmelo Sciberras, liema art hija meqjusa bħala art agrikola fit-termini ta' l-Ordinanza dwar l-Akkwist ta' Artijiet u hija murija bil-kulur aħmar u mmarkata bin-numru 4 fuq il-pjanta L.D. 127/99 u hija stmata għall-valur ta' elf, seba' mija u tletin Lira Maltija (Lm1,730).

Iff. Fred H. Valentino, A.&C.E.

N.B. Dan ir-rapport ta' stima u l-pjanta mehmuża miegħu qed jibdel ir-rapport ta' stima datat it-13 ta' Settembru, 1999, għal dak li għandu x'jaqsam mal-proprjetà msemmija.

L-24 ta' Settembru, 2004

and thirty Maltese Liri (Lm1,730) according to the valuation published with this declaration as made by architect Fred H. Valentino, A.&C.E.

A site plan showing the mentioned immovable property is being published with this declaration.

(Sgd) EDWARD FENECH ADAMI
President
22/1/2005

This site plan is being published on page 2866.

Architect's Valuation (original in Maltese)

Acquisition of land at Msida/Birkirkara

I have been instructed by the Commissioner of Land to assess under the Land Acquisition (Public Purposes) Ordinance, the freehold value of the hereunder described property at Msida/Birkirkara, required by Government for a public purpose, and this after considering the locality, as well as other matters relevant to the same property.


A plot of land measuring about 643 square metres, bounded on the North East by property of Marquis Anthony Cassar Desain, on the South by property of the Joint Office and on the North by property of the heirs of Carmelo Sciberras, which land is considered as agricultural land in terms of the Land Acquisition (Public Purposes) Ordinance and is shown in red and marked with the number 4 on plan L.D. 127/99 and valued for the price of one thousand, seven hundred and thirty Maltese Liri (Lm1,730).

Sgd. Fred H. Valentino, A.&C.E.

N.B. This valuation report and attached site plan is replacing the valuation report dated 13th September, 1999, for all matters related to the mentioned property.

24th September, 2004

Dan hu dokument uffiċjali għall-użu biss fir-Reġistru tal-Artijiet This is an official document for Land Registry use only [227 - Diviżjoni ta' l-Artijiet tal-Gvern]

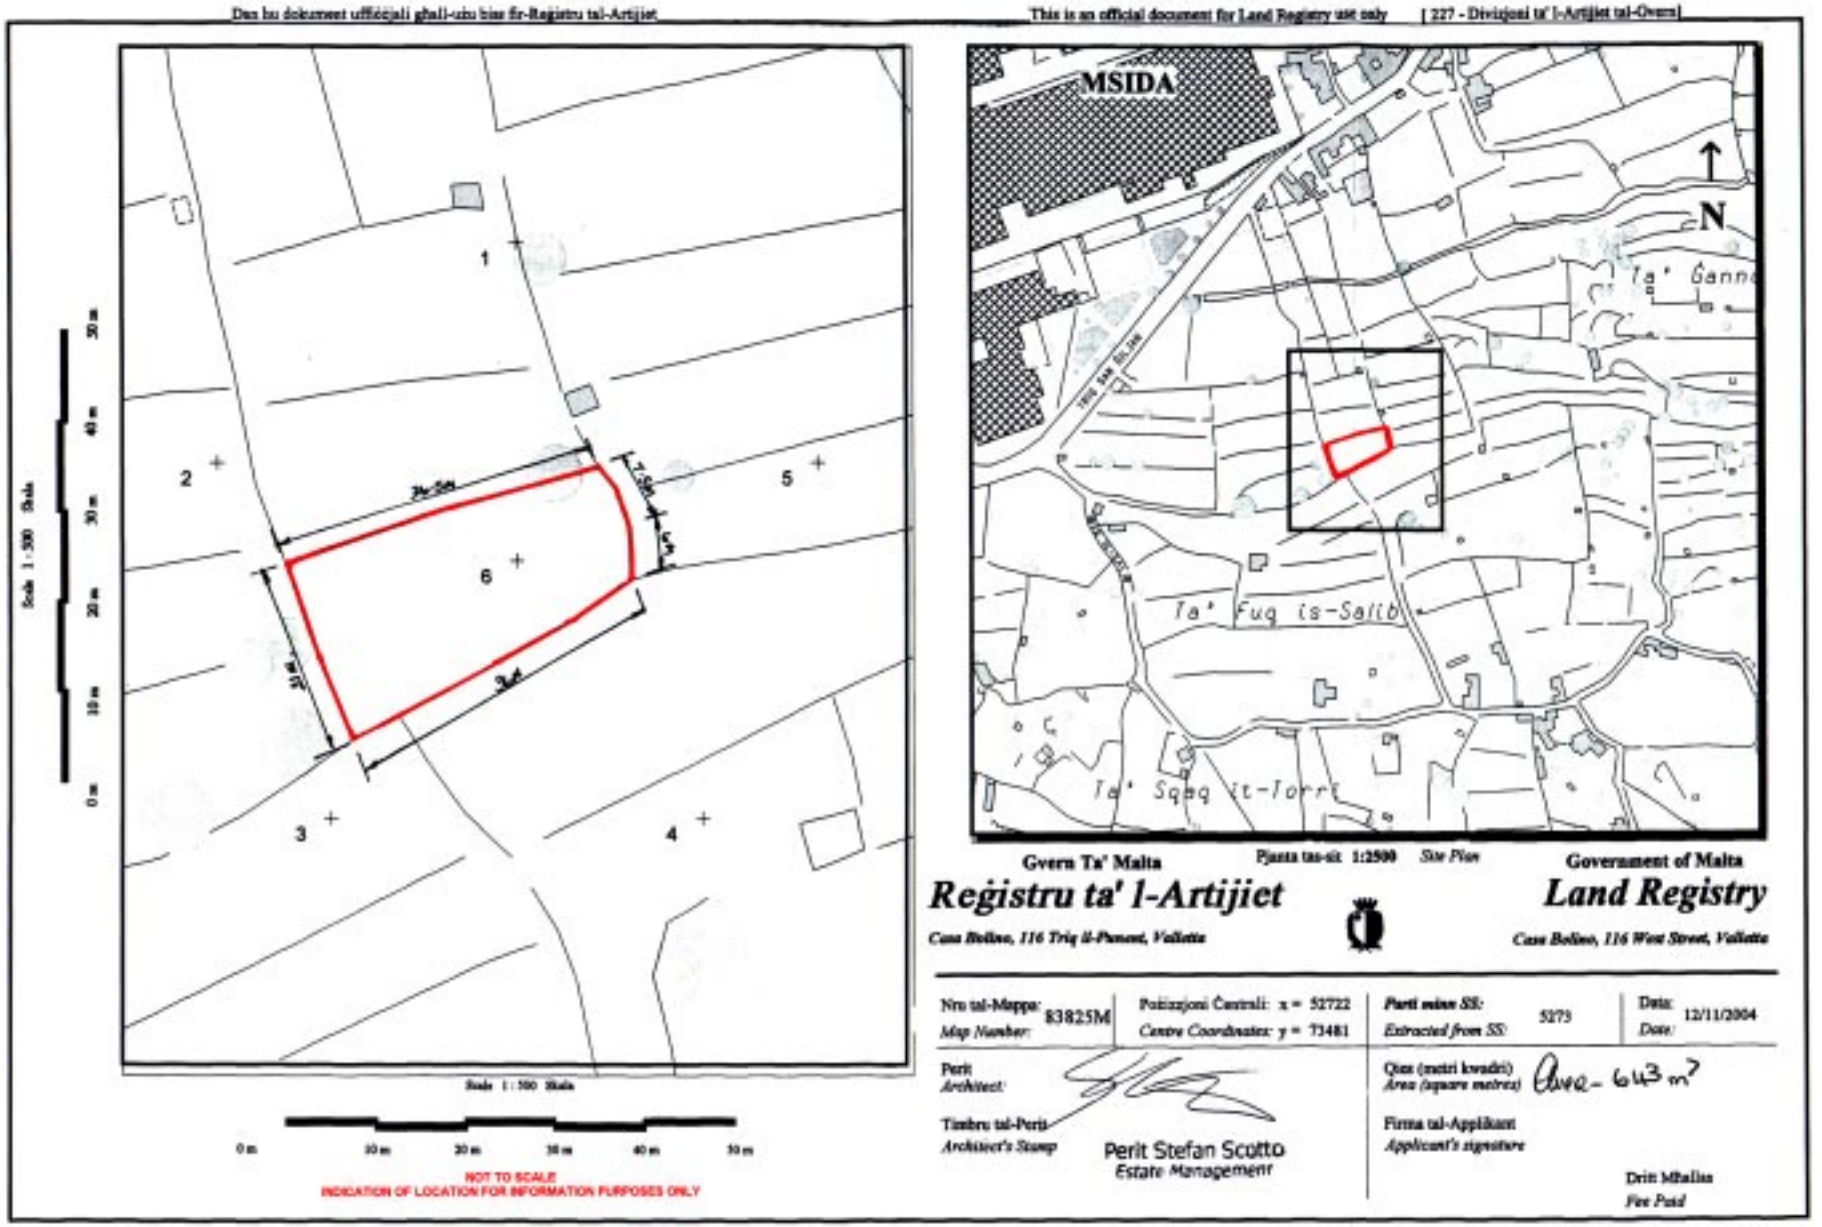

Gvern Ta' Malta — Pjanta tas-sit 1:2500 *Site Plan* — Government of Malta

Reġistru ta' l-Artijiet — **Land Registry**

Casa Bolino, 116 Triq il-Punent, Valletta — *Casa Bolino, 116 West Street, Valletta*

Nru tal-Mappa: *Map Number:* 83825M	Pożizzjoni Ċentrali: x = 52722 *Centre Coordinates:* y = 73481	*Parti minn SS:* *Extracted from SS:* 5273	Data: *Date:* 12/11/2004
Perit *Architect:*		Qies (metri kwadri) *Area (square metres):* Area - 643 m²	
Timbru tal-Perit *Architect's Stamp:* Perit Stefan Scotto Estate Management		Firma tal-Applikant *Applicant's signature*	
		Drit Mhallas *Fee Paid*	

Nru. 247

AKKWIST TA' ART

DIN id-dikjarazzjoni li ġejja, magħmula mill-President ta' Malta bis-saħħa ta' l-artikolu 3 ta' l-Ordinanza dwar l-Akkwist ta' l-Artijiet għal Skopijiet Pubbliċi (Kapitolu 88) hija ppubblikata skond u għall-finijiet ta' l-artikolu 9(1) ta' dik l-Ordinanza.

L-10 ta' Marzu, 2005

(File 80/89/102)

DIKJARAZZJONI MILL-PRESIDENT TA' MALTA

Illi b'Dikjarazzjoni tal-President ta' Malta tal-5 ta' Ottubru, 1999, l-art hawn taħt imsemmija kienet dikjarata meħtieġa mill-awtorità kompetenti għal skop pubbliku skond id-dispożizzjonijiet ta' l-Ordinanza dwar l-Akkwist ta' Artijiet għal Skopijiet Pubbliċi (Kapitolu 88) u illi l-akkwist tagħha kellu jkun b'xiri assolut.

Deskrizzjoni ta' l-Art

Il-fond li ġej f'Bormla:–

1. Il-fond Numru 5 fi Triq Hanover.

Il-fond hawn fuq imsemmi jidher immarkat bil-kulur aħmar fuq il-pjanta L.D. Nru. 176/90/A/1, kif ukoll fuq il-pjanti Nru. COS/3/93 u COS/4/93 li wieħed jista' jara fuq talba fid-Dipartiment ta' l-Artijiet, Auberge de Baviere, Valletta.

Illi d-Dikjarazzjoni tal-President ta' Malta odjerna qiegħda tiġi maħruġa għall-fini ta' l-Att Nru. XI ta' l-2002.

No. 247

ACQUISITION OF LAND

THE following declaration, made by the President of Malta under section 3 of the Land Acquisition (Public Purposes) Ordinance (Chapter 88), is published in terms and for the purposes of section 9(1) thereof.

10th March, 2005

DECLARATION BY THE PRESIDENT OF MALTA

Whereas by Declaration of the President of Malta dated 5th October, 1999, the undermentioned land had been declared as required by the competent authority for a public purpose in accordance with the provisions of the Land Acquisition (Public Purposes) Ordinance (Chapter 88) and that the acquisition thereof should have been by absolute purchase.

Description of the Land

The following premises at Cospicua:–

1. Premises Number 5 in Triq Hanover.

The above mentioned premises is shown with the colour red and marked on plan L.D. No. 176/90/A/1, and also on plan No. COS/3/93 and COS/4/93 which may be seen on demand at the Land Department, Auberge de Baviere, Valletta.

Whereas the present Declaration by the President of Malta is being issued in terms of Act XI of 2002.

Il-kumpens offrut hu ta' erbatax-il elf, mitejn u ħamsin Lira Maltija (Lm14,250), skond l-istima li hawn ma' din id-dikjarazzjoni kif din saret mill-perit arkitett Joseph Mizzi, A.&C.E.

Ma' din id-dikjarazzjoni qed tiġi ppubblikata *site plan* li turi l-imsemmija immobbli.

(Iff) EDWARD FENECH ADAMI
President
22/1/2005

Din is-*site plan* qed tiġi ppubblikata f'paġna 2869.

Stima tal-Perit (oriġinali bil-Malti)

Akkwist ta' fond f'Bormla

Fuq struzzjonijiet tal-Kummissarju ta' l-Artijiet, skond l-Ordinanza dwar l-Akkwist ta' Artijiet (għal Skopijiet Pubbliċi), qiegħed niffissa l-valur liberu u frank tal-proprjetà hawn taħt deskritta f'Bormla, li hija meħtieġa mill-Gvern għal skop pubbliku, u dan wara li ħadt in konsiderazzjoni l-lokalità, kif ukoll ħwejjeġ oħra li jista' jkollhom x'jaqsmu mal-valur ta' l-istess proprjetà.

Il-fond Numru 5 fi Triq Hanover, Bormla mibni fuq sular wieħed għandu faċċata fuq triq pubblika li fiha ċirka 4.6 metri kwadri tul u fond ċirka 14.4 metri kwadri, indikat b'kulur aħmar fuq pjanta L.D. 176/90/A/1, kif ukoll fuq il-pjanti Drawg. COS/3/93 u COS/4/93 huwa stmat għall-valur ta' erbatax-il elf, mitejn u ħamsin Lira Maltija (Lm14,250).

Iff. Joseph Mizzi, A.&C.E.

It-12 ta' Ġunju, 2004

The compensation offered is fourteen thousand, two hundred and fifty Maltese Liri (Lm14,250) according to the valuation published with this declaration as made by architect Joseph Mizzi, A.&C.E.

A site plan showing the mentioned immovable property is being published with this declaration.

(Sgd) EDWARD FENECH ADAMI
President
22/1/2005

This site plan is being published on page 2869.

Architect's Valuation (original in Maltese)

Acquisition of premises at Cospicua

I have been instructed by the Commissioner of Land to assess under the Land Acquisition (Public Purposes) Ordinance, the freehold value of the hereunder described property at Cospicua, required by Government for a public purpose, and this after considering the locality, as well as other matters relevant to the same property.

Premises Number 5 in Triq Hanover, Cospicua built on single floor overlooking a public road and measuring about 4.6 square metres long and 14.4 square metres wide, indicated with the colour red on plan L.D. 176/90/A/1, and also on plan Drawg. No. COS/3/93 and COS/4/93 valued for the price of fourteen thousand, two hundred and fifty Maltese Liri (Lm14,250).

Sgd. Joseph Mizzi, A.&C.E.

12th June, 2004

This is an official document for Land Registry use only [227 - Dokument tal-Artijiet tal-Gvern]
Dan hu dokument uffiċjali għall-użu biss fir-Reġistru tal-Artijiet
BORMLA Citta' Cospicua
Gvern Ta' Malta
Reġistru ta' l-Artijiet
Government of Malta
Land Registry
Pjanta tas-sit 1:2500
Site Plan
Nru tal-Mappa: 84671M
Map Number:
Polizzijoni Ċentrali: x = 56860
Centre Coordinates: y = 70887
Parti mikxufa 5SO: 3670
Extracted from 5S:
Data: 02/03/2005
Date:
Periti
Architects:
Timbru tal-Perit
Architect's Stamp
Qies (metri kwadri)
Area (square metres)
Firma tal-Applikant
Applicant's signature
Perit Stefan Sciotto
Estate Management
Drin Mhallas
For Post
TELGHAT HANO
RIO L-AKLA
LIENA
NOT TO SCALE
INDICATION OF LOCATION FOR INFORMATION PURPOSES ONLY

Nru. 248

AKKWIST TA' ART

DIN id-dikjarazzjoni li ġejja, magħmula mill-President ta' Malta bis-saħħa ta' l-artikolu 3 ta' l-Ordinanza dwar l-Akkwist ta' l-Artijiet għal Skopijiet Pubbliċi (Kapitolu 88) hija ppubblikata skond u għall-finijiet ta' l-artikolu 9(1) ta' dik l-Ordinanza.

L-10 ta' Marzu, 2005

(File L105/97)

DIKJARAZZJONI MILL-PRESIDENT TA' MALTA

Illi b'Dikjarazzjoni tal-President ta' Malta tat-8 ta' Lulju, 1997, l-art hawn taħt imsemmija kienet dikjarata meħtieġa mill-awtorità kompetenti għal skop pubbliku skond id-dispożizzjonijiet ta' l-Ordinanza dwar l-Akkwist ta' Artijiet għal Skopijiet Pubbliċi (Kapitolu 88) u illi l-akkwist tagħha kellu jkun b'xiri assolut.

Deskrizzjoni ta' l-Art

L-art li ġejja f'Ħ'Attard:–

1. Biċċa art tal-kejl ta' madwar 178 metru kwadru, li tmiss mill-Grigal u mill-Majjistral ma' triq pubblika u mix-Xlokk ma' proprjetà ta' C.V. Holdings Limited jew irjieħ verjuri.

L-art hawn fuq imsemmija tidher murija bil-kulur aħmar fuq il-pjanta L.D. Nru. 31/97, li wieħed jista' jara fuq talba fid-Dipartiment ta' l-Artijiet, Auberge de Baviere, Valletta.

Illi d-Dikjarazzjoni tal-President ta' Malta odjerna qiegħda tiġi maħruġa għall-fini ta' l-Att Nru. XI ta' l-2002.

Il-kumpens offrut hu ta' għaxart elef u sittin Lira Maltija (Lm10,060), skond l-istima li hawn ma' din id-dikjarazzjoni

No. 248

ACQUISITION OF LAND

THE following declaration, made by the President of Malta under section 3 of the Land Acquisition (Public Purposes) Ordinance (Chapter 88), is published in terms and for the purposes of section 9(1) thereof.

10th March, 2005

DECLARATION BY THE PRESIDENT OF MALTA

Whereas by Declaration of the President of Malta dated 8th July, 1997, the undermentioned land had been declared as required by the competent authority for a public purpose in accordance with the provisions of the Land Acquisition (Public Purposes) Ordinance (Chapter 88) and that the acquisition thereof should have been by absolute purchase.

Description of the Land

The following land at Attard:–

1. A plot of land measuring about 178 square metres, bounded on the North East and North West by a public road and on the South East by property of C.V. Holdings Limited or more precise boundaries.

The above mentioned land is shown with the colour red on plan L.D. No. 31/97, which may be seen on demand at the Land Department, Auberge de Baviere, Valletta.

Whereas the present Declaration by the President of Malta is being issued in terms of Act XI of 2002.

The compensation offered is ten thousand and sixty Maltese Liri (Lm10,060) according to the valuation published with this

kif din saret mill-perit arkitett Fred H. Valentino, A.&C.E.

Ma' din id-dikjarazzjoni qed tiġi ppubblikata *site plan* li turi l-imsemmija immobbli.

(Iff) EDWARD FENECH ADAMI
President
22/1/2005

Din is-*site plan* qed tiġi ppubblikata f'paġna 2872.

Stima tal-Perit (oriġinali bil-Malti)

Akkwist ta' art f'Ħ'Attard

Fuq struzzjonijiet tal-Kummissarju ta' l-Artijiet, skond l-Ordinanza dwar l-Akkwist ta' Artijiet (għal Skopijiet Pubbliċi), qiegħed niffissa l-valur liberu u frank tal-proprjetà hawn taħt deskritta f'Ħ'Attard, li hija meħtieġa mill-Gvern għal skop pubbliku, u dan wara li ħadt in konsiderazzjoni l-lokalità, kif ukoll ħwejjeġ oħra li jista' jkollhom x'jaqsmu mal-valur ta' l-istess proprjetà.

Biċċa art tal-kejl ta' madwar 178 metru kwadru, li tmiss mill-Grigal u mill-Majjistral ma' triq pubblika u mix-Xlokk ma' proprjetà ta' C.V. Holdings Limited, liema art hija meqjusa bħala art fabbrikabbli fit-termini ta' l-Ordinanza dwar l-Akkwist ta' Artijiet u hija murija bil-kulur aħmar fuq il-pjanta L.D. 31/97 u hija stmata għall-valur ta' għaxart elef u sittin Lira Maltija (Lm10,060).

Iff. Fred H. Valentino, A.&C.E.

N.B. Dan ir-rapport ta' stima u l-pjanta mehmuża miegħu qed jibdel ir-rapport ta' stima datat il-11 ta' Ġunju, 1997, għal dak li għandu x'jaqsam mal-proprjetà msemmija.

It-30 ta' Settembru, 2004

declaration as made by architect Fred H. Valentino, A.&C.E.

A site plan showing the mentioned immovable property is being published with this declaration.

(Sgd) EDWARD FENECH ADAMI
President
22/1/2005

This site plan is being published on page 2872.

Architect's Valuation (original in Maltese)

Acquisition of land at Attard


I have been instructed by the Commissioner of Land to assess under the Land Acquisition (Public Purposes) Ordinance, the freehold value of the hereunder described property at Attard, required by Government for a public purpose, and this after considering the locality, as well as other matters relevant to the same property.

A plot of land measuring about 178 square metres, bounded on the North East and North West by a public road and on the South East by property of C.V. Holdings Limited, which land is considered as a building site in terms of the Land Acquisition (Public Purposes) Ordinance and is shown in red on plan L.D. 31/97 and valued for the price of ten thousand and sixty Maltese Liri (Lm10,060).

Sgd. Fred H. Valentino, A.&C.E.

N.B. This valuation report and attached site plan is replacing the valuation report dated 11th June, 1997, for all matters related to the mentioned property.

30th September, 2004

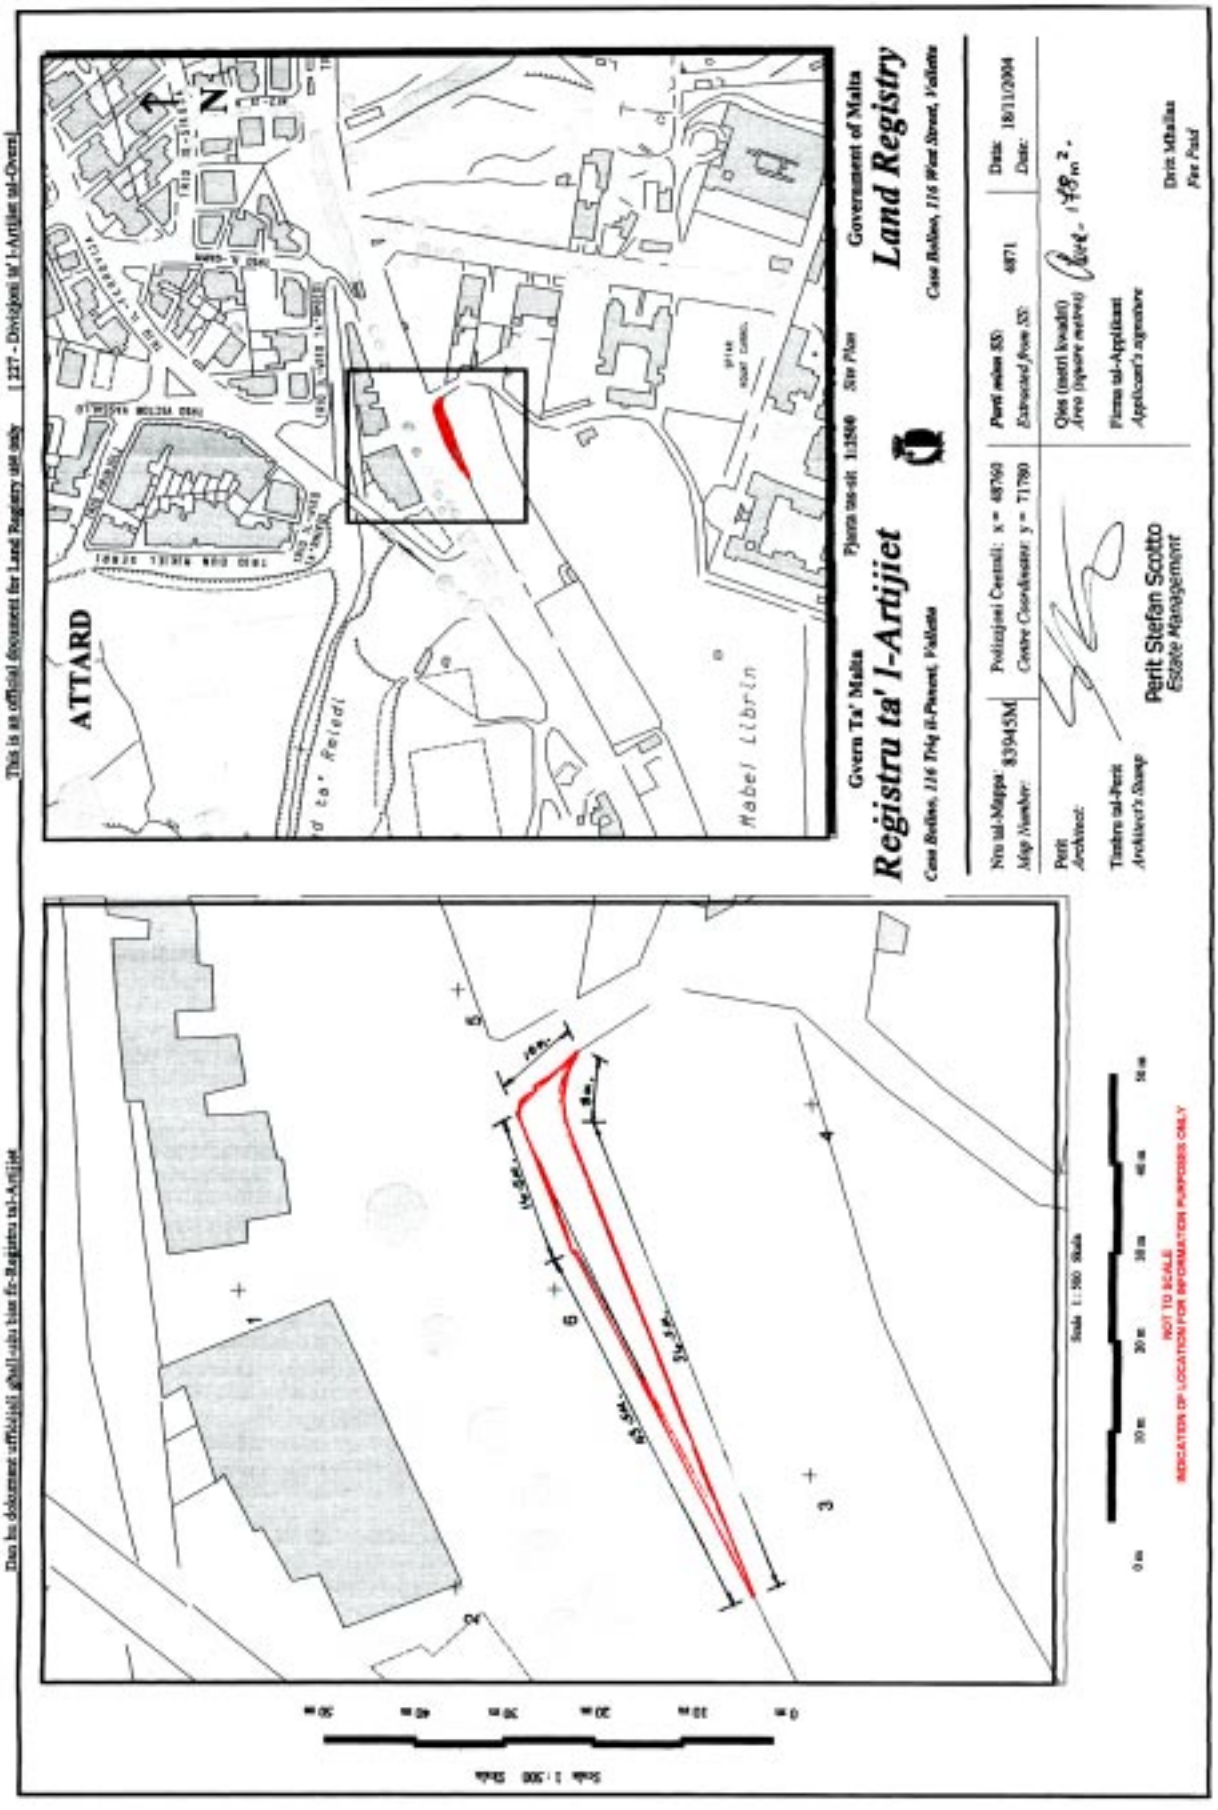
This is an official document for Land Registry use only
Dan hu dokument uffiċjali għall-użu biss fir-Reġistru tal-Artijiet
[227 - Diviżjoni ta' l-Artijiet tal-Gvern]
Gvern Ta' Malta
Registru ta' l-Artijiet
Cens Bellizzi, 116 Triq il-Parmiri, Valletta
Pjanta tas-sit 1:1500 Site Plan
Government of Malta
Land Registry
Casa Bellizzi, 116 West Street, Valletta
ATTARD
Mabel Librin
Nru tal-Mappa / Map Number: 83945M
Pożizzjoni Ċentrali: x = 48760 Centre Coordinates: y = 71780
Perit mahtur mill-Qorti / Estracted from Court: 4871
Data / Date: 18/11/2004
Perit / Architect:
Tikketta tal-Perit / Architect's Stamp
Perit Stefan Scotto
Estate Management
Qies (metri kwadri) / Area (square metres): 178 m²
Firma tal-Applikant / Applicant's signature
Drin Mhallas
Fee Paid
Scale 1:500
0m 10m 20m 30m 40m 50m
NOT TO SCALE
INDICATION OF LOCATION FOR INFORMATION PURPOSES ONLY

Nru. 249

AKKWIST TA' ART

DIN id-dikjarazzjoni li ġejja, magħmula mill-President ta' Malta bis-saħħa ta' l-artikolu 3 ta' l-Ordinanza dwar l-Akkwist ta' l-Artijiet għal Skopijiet Pubbliċi (Kapitolu 88) hija ppubblikata skond u għall-finijiet ta' l-artikolu 9(1) ta' dik l-Ordinanza.

L-10 ta' Marzu, 2005

(File L190/98)

DIKJARAZZJONI MILL-PRESIDENT TA' MALTA

Illi b'Dikjarazzjoni tal-President ta' Malta tas-7 ta' Settembru, 1998, l-art hawn taħt imsemmija kienet dikjarata meħtieġa mill-awtorità kompetenti għal skop pubbliku skond id-dispożizzjonijiet ta' l-Ordinanza dwar l-Akkwist ta' Artijiet għal Skopijiet Pubbliċi (Kapitolu 88) u illi l-akkwist tagħha kellu jkun b'xiri assolut.

Deskrizzjoni ta' l-Art

L-art li ġejja f'San Ġiljan:–

1. Biċċa art tal-kejl ta' madwar 120 metru kwadru, li tmiss mit-Tramuntana, min-Nofsinhar u mil-Lvant ma' proprjetà ta' Carmen Dalli jew irjieħ verjuri.

L-art hawn fuq imsemmija tidher murija bil-kulur aħmar fuq il-pjanta L.D. Nru. 95/98, li wieħed jista' jara fuq talba fid-Dipartiment ta' l-Artijiet, Auberge de Baviere, Valletta.

Illi d-Dikjarazzjoni tal-President ta' Malta odjerna qiegħda tiġi maħruġa għall-fini ta' l-Att Nru. XI ta' l-2002.

Il-kumpens offrut hu ta' erbgħa u għoxrin elf Lira Maltija (Lm24,000), skond l-istima li hawn ma' din id-dikjarazzjoni

No. 249

ACQUISITION OF LAND

THE following declaration, made by the President of Malta under section 3 of the Land Acquisition (Public Purposes) Ordinance (Chapter 88), is published in terms and for the purposes of section 9(1) thereof.

10th March, 2005

DECLARATION BY THE PRESIDENT OF MALTA

Whereas by Declaration of the President of Malta dated 7th September, 1998, the undermentioned land had been declared as required by the competent authority for a public purpose in accordance with the provisions of the Land Acquisition (Public Purposes) Ordinance (Chapter 88) and that the acquisition thereof should have been by absolute purchase.

Description of the Land

The following land at St. Julians:–

1. A plot of land measuring about 120 square metres, bounded on the North, South and East by property of Carmen Dalli or more precise boundaries.

The above mentioned land is shown with the colour red on plan L.D. No. 95/98, which may be seen on demand at the Land Department, Auberge de Baviere, Valletta.

Whereas the present Declaration by the President of Malta is being issued in terms of Act XI of 2002.

The compensation offered is twenty four thousand Maltese Liri (Lm24,000) according to the valuation published with this

kif din saret mill-perit arkitett Carmen V. Sutton, A.&C.E.

Ma' din id-dikjarazzjoni qed tiġi ppubblikata *site plan* li turi l-imsemmija immobbli.

(Iff) EDWARD FENECH ADAMI
President
22/1/2005

Din is-*site plan* qed tiġi ppubblikata f'paġna 2875.

Stima tal-Perit (oriġinali bil-Malti)

Akkwist ta' art f'San Ġiljan

Fuq struzzjonijiet tal-Kummissarju ta' l-Artijiet, skond l-Ordinanza dwar l-Akkwist ta' Artijiet (għal Skopijiet Pubbliċi), qiegħed niffissa l-valur liberu u frank tal-proprjetà hawn taħt deskritta f'San Ġiljan, li hija meħtieġa mill-Gvern għal skop pubbliku, u dan wara li ħadt in konsiderazzjoni l-lokalità, kif ukoll ħwejjeġ oħra li jista' jkollhom x'jaqsmu mal-valur ta' l-istess proprjetà.

Biċċa art tal-kejl ta' madwar 120 metru kwadru, li tmiss mit-Tramuntana, min-Nofsinhar u mil-Lvant ma' proprjetà ta' Carmen Dalli, liema art hija meqjusa bħala in parti art fabbrikabbli u in parti art agrikola fit-termini ta' l-Ordinanza dwar l-Akkwist ta' Artijiet u hija murija bil-kulur aħmar fuq il-pjanta L.D. 95/98 u hija stmata għall-valur ta' erbgħa u għoxrin elf Lira Maltija (Lm24,000).

Iff. Carmen V. Sutton, A.&C.E.

N.B. Dan ir-rapport ta' stima u l-pjanta mehmuża miegħu qed jibdel ir-rapport ta' stima datat il-13 ta' Lulju, 1998, għal dak li għandu x'jaqsam mal-proprjetà msemmija.

Is-6 ta' Novembru, 2004

declaration as made by architect Carmen V. Sutton, A.&C.E.

A site plan showing the mentioned immovable property is being published with this declaration.

(Sgd) EDWARD FENECH ADAMI
President
22/1/2005

This site plan is being published on page 2875.

Architect's Valuation (original in Maltese)

Acquisition of land at St. Julians


I have been instructed by the Commissioner of Land to assess under the Land Acquisition (Public Purposes) Ordinance, the freehold value of the hereunder described property at St. Julians, required by Government for a public purpose, and this after considering the locality, as well as other matters relevant to the same property.

A plot of land measuring about 120 square metres, bounded on the North, South and East by property of Carmen Dalli , which land is considered in part as a building site and in part as agricultural land in terms of the Land Acquisition (Public Purposes) Ordinance and is shown in red on plan L.D. 95/98 and valued for the price of twenty four thousand Maltese Liri (Lm24,000).

Sgd. Carmen V. Sutton, A.&C.E.

N.B. This valuation report and attached site plan is replacing the valuation report dated 13th July, 1998, for all matters related to the mentioned property.

6th November, 2004

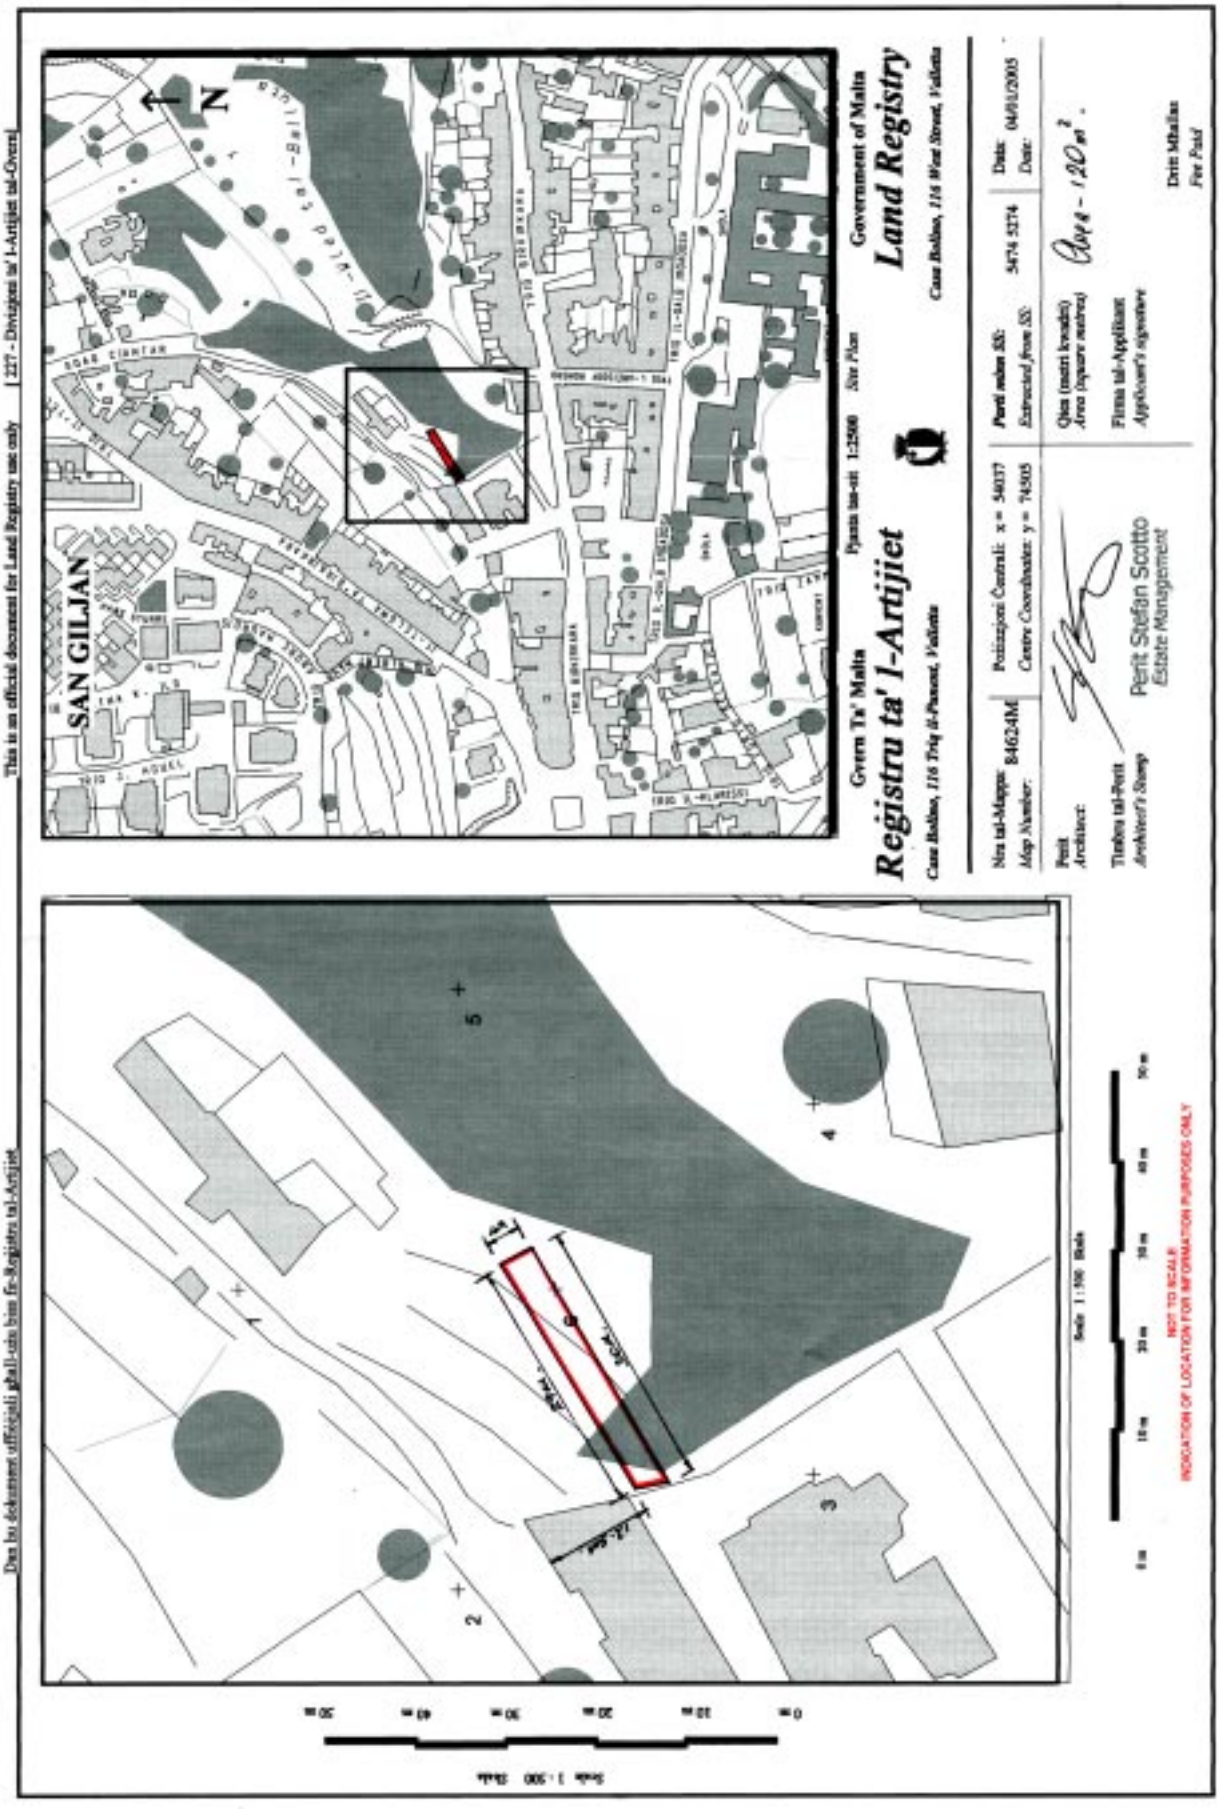
This is an official document for Land Registry use only
Dan hu dokument uffiċjali għall-użu biss fir-Reġistru tal-Artijiet
237 - Divizjoni ta' l-Artijiet tal-Ovens
Gvern Ta' Malta
Pjanta tas-sit 1:2500 Site Plan
Government of Malta
Land Registry
Reġistru ta' l-Artijiet
Casa Rolina, 116 Triq il-Pasteur, Valletta
Casa Rolina, 116 West Street, Valletta
SAN GILJAN
N
Nru tal-Mappa: 84624M
Map Number:
Pożizzjoni Ċentrali: x= 54037
Centre Coordinates: y= 74505
Parti mehuda fiż: 5474 5374
Extracted from SS:
Data: 04/01/2005
Date:
Qies (metri kwadri) 120 m².
Area (square metres)
Perit Architect:
Timbru tal-Perit
Architect's Stamp
Perit Stefan Scotto
Estate Management
Firma tal-Applikant
Applicant's signature
Dritt Mhallas
Fee Paid
Scale 1:500
NOT TO SCALE
INDICATION OF LOCATION FOR INFORMATION PURPOSES ONLY

Nru. 250

AKKWIST TA' ART

DIN id-dikjarazzjoni li ġejja, magħmula mill-President ta' Malta bis-saħħa ta' l-artikolu 3 ta' l-Ordinanza dwar l-Akkwist ta' l-Artijiet għal Skopijiet Pubbliċi (Kapitolu 88) hija ppubblikata skond u għall-finijiet ta' l-artikolu 9(1) ta' dik l-Ordinanza.

L-10 ta' Marzu, 2005

(File L234/2002)

DIKJARAZZJONI MILL-PRESIDENT TA' MALTA

Jiena hawnhekk niddikjara illi l-art hawn taħt imsemmija hija meħtieġa mill-awtorità kompetenti għal skop pubbliku skond id-dispożizzjonijiet ta' l-Ordinanza dwar l-Akkwist ta' Artijiet għal Skopijiet Pubbliċi (Kapitolu 88) u illi l-akkwist tagħha għandu jkun b'xiri assolut.

Deskrizzjoni ta' l-Art

L-art li ġejja f'Birkirkara:–

1. Biċċa art tal-kejl ta' madwar 223 metru kwadru, li tmiss mil-Grigal u mil-Lbiċ ma' triq pubblika mix-Xlokk ma' proprjetà ta' C. Pirotta jew irjieħ verjuri.

L-art hawn fuq imsemmija hija murija bil-kulur aħmar fuq il-pjanta P.D. Nru. 40_2003, li wieħed jista' jara fuq talba fid-Dipartiment ta' l-Artijiet, Auberge de Baviere, Valletta.

Il-kumpens offrut hu ta' tletin elf Lira Maltija (Lm30,000), skond l-istima li hawn ma' din id-dikjarazzjoni kif din saret

No. 250

ACQUISITION OF LAND

THE following declaration, made by the President of Malta under section 3 of the Land Acquisition (Public Purposes) Ordinance (Chapter 88), is published in terms and for the purposes of section 9(1) thereof.

10th March, 2005

DECLARATION BY THE PRESIDENT OF MALTA

I hereby declare that the undermentioned land is required by the competent authority for a public purpose in accordance with the provisions of the Land Acquisition (Public Purposes) Ordinance (Chapter 88) and that the acquisition thereof should be by absolute purchase.

Description of the Land

The following land at Birkirkara:–

1. A plot of land measuring about 223 square metres, bounded on the North East and South West by a public road, on the South East by property of C. Pirotta or more precise boundaries.

The above mentioned land is shown with the colour red on plan P.D. No. 40_2003, which may be seen on demand at the Land Department, Auberge de Baviere, Valletta.

The compensation offered is thirty thousand Maltese Liri (Lm30,000) according to the valuation published with this

mill-perit arkitett Joseph Mizzi, A.&C.E.

Ma' din id-dikjarazzjoni qed tiġi ppubblikata *site plan* li turi l-imsemmija immobbli.

(Iff) EDWARD FENECH ADAMI
President
22/1/2005

Din is-*site plan* qed tiġi ppubblikata f'paġna 2878.

Stima tal-Perit (oriġinali bil-Malti)

Art f'Birkirkara

Fuq struzzjonijiet tal-Kummissarju ta' l-Artijiet, skond l-Ordinanza dwar l-Akkwist ta' Artijiet (għal Skopijiet Pubbliċi), qiegħed niffissa l-valur liberu u frank tal-proprjetà hawn taħt deskritta f'Birkirkara, li hija meħtieġa mill-Gvern għal skop pubbliku, u dan wara li ħadt in konsiderazzjoni l-lokalità, kif ukoll ħwejjeġ oħra li jista' jkollhom x'jaqsmu mal-valur ta' l-istess proprjetà.

Biċċa art tal-kejl ta' madwar 223 metru kwadru, li tmiss mil-Grigal u mil-Lbiċ ma' triq u mix-Xlokk ma' proprjetà ta' C. Pirotta, liema art hija meqjusa bħala art fabbrikabbli fit-termini ta' l-Ordinanza dwar l-Akkwist ta' Artijiet u hija murija bl-aħmar fuq pjanta P.D. 40_2003 u hija stmata għall-valur ta' tletin elf Lira Maltija (Lm30,000).

Iff. Joseph Mizzi, A.&C.E.

It-2 ta' Frar, 2004

declaration as made by architect Joseph Mizzi, A.&C.E.

A site plan showing the mentioned immovable property is being published with this declaration.

(Sgd) EDWARD FENECH ADAMI
President
22/1/2005

This site plan is being published on page 2878.

Architect's Valuation (original in Maltese)

Acquisition of Land at Birkirkara

I have been instructed by the Commissioner of Land to assess under the Land Acquisition (Public Purposes) Ordinance, the freehold value of the hereunder described property at Birkirkara, required by Government for a public purpose, and this after considering the locality, as well as other matters relevant to the same property.


A plot of land measuring about 223 square metres, bounded on the North East and South West by a road and on the South East by property of C. Pirotta, which land is considered as a building site in terms of the Land Acquisition (Public Purposes) Ordinance and is shown in red on plan P.D. 40_2003 and valued for the price of thirty thousand Maltese Liri (Lm30,000).


Sgd. Joseph Mizzi, A.&C.E.

2nd February, 2004

Dan hu dokument uffiċjali għall-użu biss fir-Reġistru tal-Artijiet

This is an official document for Land Registry use only [227 - Diviżjoni ta' l-Artijiet tal-Gwerra]

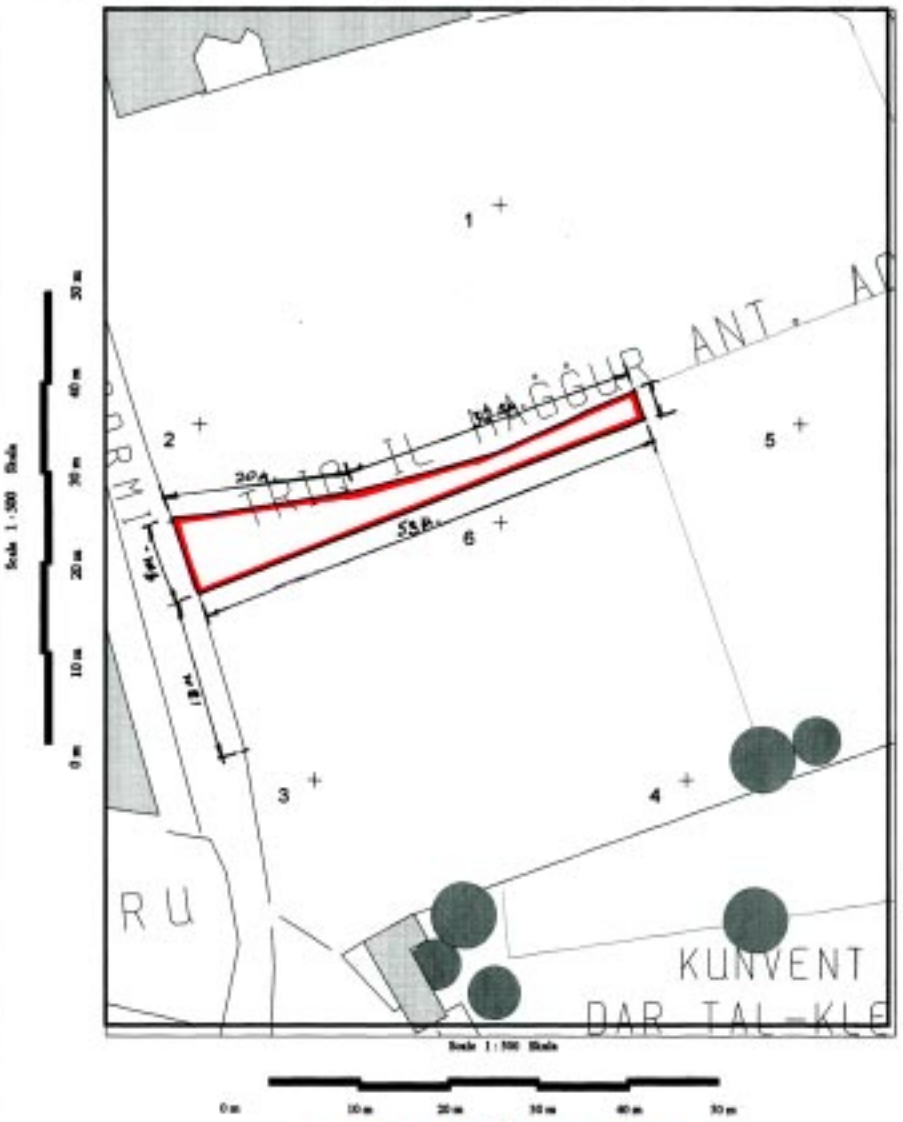

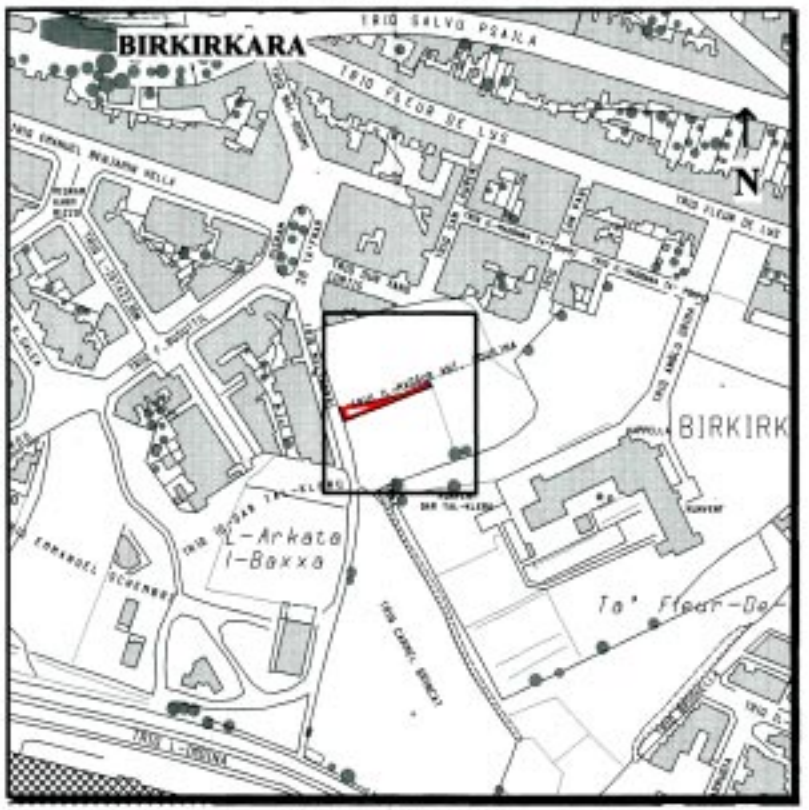

Gvern Ta' Malta — Pjanta tas-sit 1:2500 *Site Plan* — Government of Malta

Reġistru ta' l-Artijiet — **Land Registry**

Casa Bolino, 116 Triq il-Punent, Valletta — *Casa Bolino, 116 West Street, Valletta*

Nru tal-Mappa: *Map Number:* 84504M	Pożizzjoni Ċentrali: x = 51896 *Centre Coordinates:* y = 72461	*Parti miss SS:* *Extracted from SS:* 5072	Data: *Date:* 20/12/2004

Perit *Architect:*

Timbru tal-Perit *Architect's Stamp*

Perit Stefan Scotto
Estate Management

Qies (metri kwadri) *Area (square metres)* Area - 223m².

Firma tal-Applikant *Applicant's signature*

Dritt Mħallas
Fee Paid

Nru. 251

AKKWIST TA' ART

DIN id-dikjarazzjoni li ġejja, magħmula mill-President ta' Malta bis-saħħa ta' l-artikolu 3 ta' l-Ordinanza dwar l-Akkwist ta' l-Artijiet għal Skopijiet Pubbliċi (Kapitolu 88) hija ppubblikata skond u għall-finijiet ta' l-artikolu 9(1) ta' dik l-Ordinanza.

L-10 ta' Marzu, 2005

(File L179/2004)

DIKJARAZZJONI MILL-PRESIDENT TA' MALTA

Jiena hawnhekk niddikjara illi l-art hawn taħt imsemmija hija meħtieġa mill-awtorità kompetenti għal skop pubbliku skond id-dispożizzjonijiet ta' l-Ordinanza dwar l-Akkwist ta' Artijiet għal Skopijiet Pubbliċi (Kapitolu 88) u illi l-akkwist tagħha għandu jkun b'xiri assolut.

Deskrizzjoni ta' l-Art

L-art li ġejja f'Għajnsielem, Għawdex:–

1. Biċċa art tal-kejl ta' madwar 1,166 metru kwadru, li tmiss mil-Grigal ma' triq pubblika, mix-Xlokk u mill-Majjistral ma' proprjetà tal-Knisja jew irjieħ verjuri.

L-art hawn fuq imsemmija tidher murija bil-kulur aħmar fuq il-pjanta P.D. Nru. 189_2004, li wieħed jista' jara fuq talba fid-Dipartiment ta' l-Artijiet, Auberge de Baviere, Valletta.

Il-kumpens offrut hu ta' tlett elef, mija u għoxrin Lira Maltija (Lm3,120), skond l-istima li hawn ma' din id-

No. 251

ACQUISITION OF LAND

THE following declaration, made by the President of Malta under section 3 of the Land Acquisition (Public Purposes) Ordinance (Chapter 88), is published in terms and for the purposes of section 9(1) thereof.

10th March, 2005

DECLARATION BY THE PRESIDENT OF MALTA

I hereby declare that the undermentioned land is required by the competent authority for a public purpose in accordance with the provisions of the Land Acquisition (Public Purposes) Ordinance (Chapter 88) and that the acquisition thereof should be by absolute purchase.

Description of the Land

The following land at Għajnsielem, Gozo:–

1. A plot of land measuring about 1,166 square metres, bounded on the North East by a public road, on the South East and North West by property of the Church or more precise boundaries.

The above mentioned land is shown with the colour red on plan P.D. No. 189_2004, which may be seen on demand at the Land Department, Auberge de Baviere, Valletta.

The compensation offered is three thousand, one hundred and twenty Maltese Liri (Lm3,120) according to the valuation

dikjarazzjoni kif din saret mill-perit arkitett Joseph Mizzi, A.&C.E.

Ma' din id-dikjarazzjoni qed tiġi ppubblikata *site plan* li turi l-imsemmija immobbli.

(Iff) EDWARD FENECH ADAMI
President
22/1/2005

Din is-*site plan* qed tiġi ppubblikata f'paġna 2881.

Stima tal-Perit (oriġinali bil-Malti)

Art f'Għajnsielem, Għawdex

Fuq struzzjonijiet tal-Kummissarju ta' l-Artijiet, skond l-Ordinanza dwar l-Akkwist ta' Artijiet (għal Skopijiet Pubbliċi), qiegħed niffissa l-valur liberu u frank tal-proprjetà hawn taħt deskritta f'Għajnsielem, Għawdex, li hija meħtieġa mill-Gvern għal skop pubbliku, u dan wara li ħadt in konsiderazzjoni l-lokalità, kif ukoll ħwejjeġ oħra li jista' jkollhom x'jaqsmu mal-valur ta' l-istess proprjetà.

Biċċa art tal-kejl ta' madwar 1,166 metru kwadru, li tmiss mil-Grigal ma' triq pubblika, mix-Xlokk u mill-Majjistral ma' proprjetà tal-Knisja jew irjieħ verjuri, liema art hija meqjusa bħala art agrikola fit-termini ta' l-Ordinanza dwar l-Akkwist ta' Artijiet u hija murija bl-aħmar fuq pjanta P.D. 189_2004 u hija stmata għall-valur ta' tlett elef, mija u għoxrin Lira Maltija (Lm3,120).

Iff. Joseph Mizzi, A.&C.E.

Il-21 ta' Diċembru, 2004

published with this declaration as made by architect Joseph Mizzi, A.&C.E.

A site plan showing the mentioned immovable property is being published with this declaration.

(Sgd) EDWARD FENECH ADAMI
President
22/1/2005

This site plan is being published on page 2881.

Architect's Valuation (original in Maltese)

Acquisition of Land at Għajnsielem, Gozo


I have been instructed by the Commissioner of Land to assess under the Land Acquisition (Public Purposes) Ordinance, the freehold value of the hereunder described property at Għajnsielem, Gozo, required by Government for a public purpose, and this after considering the locality, as well as other matters relevant to the same property.

A plot of land measuring about 1,166 square metres, bounded on the North East by a public road, on the South East and North West by property of the Church or more precise boundaries, which land is considered as agricultural land in terms of the Land Acquisition (Public Purposes) Ordinance and is shown in red on plan P.D. 189_2004 and valued for the price of three thousand, one hundred and twenty Maltese Liri (Lm3,120).

Sgd. Joseph Mizzi, A.&C.E.

21st December, 2004

Dan hu dokument uffiċjali għall-użu biss fir-Reġistru tal-Artijiet This is an official document for Land Registry use only L-227 - Divizjoni ta' l-Artijiet tal-Gvern

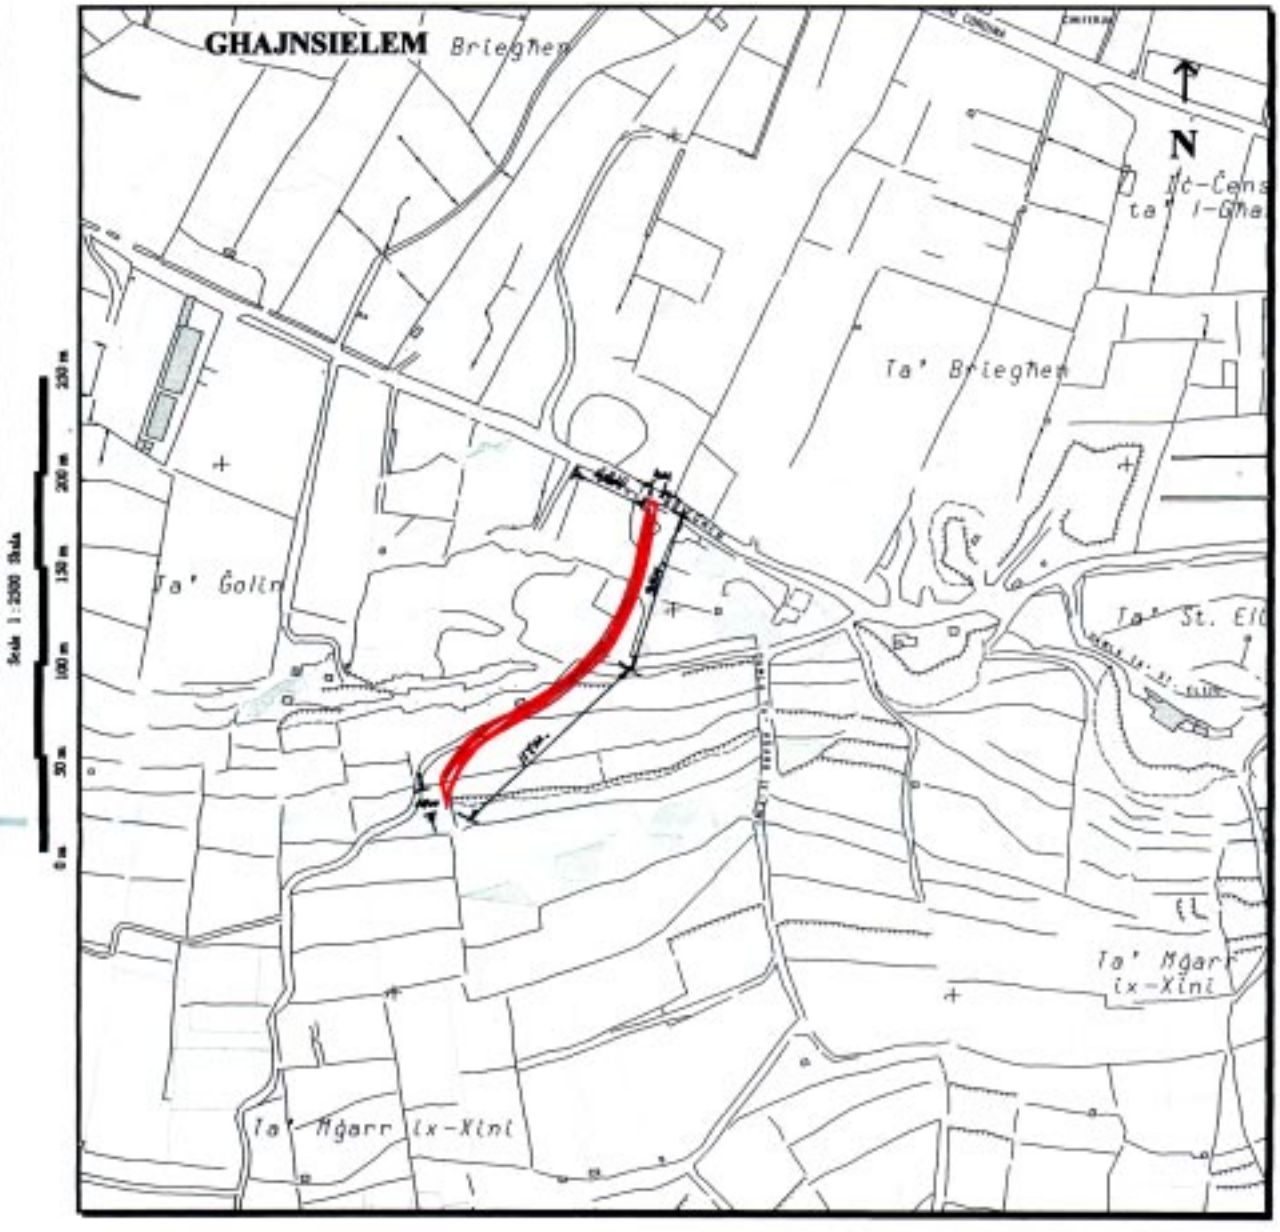

NOT TO SCALE
INDICATION OF LOCATION FOR INFORMATION PURPOSES ONLY

Pjanta tas-sit 1:2500 *Site Plan*

0 m 50 m 100 m 150 m 200 m 250 m

Gvern ta' Malta

Reġistru ta' l-Artijiet

Casa Bolino, 116 Triq il-Pinent, Valletta

Government of Malta

Land Registry

Casa Bolino, 116 West Street, Valletta

Nru tal-Mappa: *Map Number:*	83829M	Pożizzjoni Ċentrali: *Centre Coordinates:*	x = 35084 y = 86803	Parti minn SS: *Extracted from SS*	3487 3486	Data: *Date:*	12/11/2004

Perit *Architect:*

Timbru tal-Perit *Architect's Stamp*

Perit Stefan Scotto
Estate Management

Qies (metri kwadri) *Area (square metres)* Area - 1166m².

Firma tal-Applikant *Applicant's signature*

Ħlas Mħallas *Fee Paid*

Dan hu dokument uffiċjali għall-użu biss fir-Reġistru tal-Artijiet

Nru. 252

AKKWIST TA' ART

DIN id-dikjarazzjoni li ġejja, magħmula mill-President ta' Malta bis-saħħa ta' l-artikolu 3 ta' l-Ordinanza dwar l-Akkwist ta' l-Artijiet għal Skopijiet Pubbliċi (Kapitolu 88) hija ppubblikata skond u għall-finijiet ta' l-artikolu 9(1) ta' dik l-Ordinanza.

L-10 ta' Marzu, 2005

(File NTR 17/58)

DIKJARAZZJONI MILL-PRESIDENT TA' MALTA

Jiena hawnhekk niddikjara illi l-art hawn taħt imsemmija hija meħtieġa mill-awtorità kompetenti għal skop pubbliku skond id-dispożizzjonijiet ta' l-Ordinanza dwar l-Akkwist ta' Artijiet għal Skopijiet Pubbliċi (Kapitolu 88) u illi l-akkwist tagħha għandu jkun b'xiri assolut.

Deskrizzjoni ta' l-Art

Il-fond li ġej fil-Birgu:–

1. Il-kera ta' għarfien ta' tlieta u tletin Lira Maltija u sittin ċenteżmu (Lm33.60) fis-sena imposta fuq il-fond bin-numru 55 fi Triq San Filep, il-Birgu.

Il-fond hawn fuq imsemmi huwa jidher muri bil-kulur aħmar fuq parti minn pjanta L.D. 139/64, li wieħed jista' jara fuq talba fid-Dipartiment ta' l-Artijiet, Auberge de Baviere, Valletta.

Din il-kera ta' għarfien ġiet kostitwita b'att tan-Nutar Anthony Attard, LL.D., tad-29 ta' Jannar, 1966.

No. 252

ACQUISITION OF LAND

THE following declaration, made by the President of Malta under section 3 of the Land Acquisition (Public Purposes) Ordinance (Chapter 88), is published in terms and for the purposes of section 9(1) thereof.

10th March, 2005

DECLARATION BY THE PRESIDENT OF MALTA

I hereby declare that the undermentioned land is required by the competent authority for a public purpose in accordance with the provisions of the Land Acquisition (Public Purposes) Ordinance (Chapter 88) and that the acquisition thereof should be by absolute purchase.

Description of the Land

The following premises at Vittoriosa:–

1. The recognition fee of thirty three Maltese Liri and sixty cents (Lm33.60) per annum imposed on the premises with the number 55 in Triq San Filep, Vittoriosa.

The above mentioned premises is shown with the colour red on part of plan L.D. 139/64, which may be seen on demand at the Land Department, Auberge de Baviere, Valletta.

This recognition fee has been established through a deed by Notary Anthony Attard, LL.D., dated 29th January, 1966.

Il-kumpens offrut hu ta' elfejn u erbgħa mitt Lira Maltija (Lm2,400), skond l-istima li hawn ma' din id-dikjarazzjoni kif din saret mill-perit Michael Schembri, A.&C.E.

Ma' din id-dikjarazzjoni qed tiġi ppubblikata *site plan* li turi l-imsemmija immobbli.

(Iff) EDWARD FENECH ADAMI
President
22/1/2005

Din is-*site plan* qed tiġi ppubblikata f'paġna 2884.

Stima tal-Perit (oriġinali bil-Malti)

Fond fil-Birgu

Fuq struzzjonijiet tal-Kummissarju ta' l-Artijiet, skond it-termini ta' l-artikolu 22(2) tal-Kap. 88 ta' l-Ordinanza dwar l-Akkwist ta' Artijiet (għal Skopijiet Pubblici), qiegħed niffissa l-valur liberu u frank tal- proprjetà hawn taħt deskritta fil-Birgu, li hija meħtieġa mill-Gvern għal skop pubbliku, u dan wara li ħadt in konsiderazzjoni l-lokalità, kif ukoll ħwejjeġ oħra li jista' jkollhom x'jaqsmu mal-valur ta' l-istess proprjetà.

Il-fond Nru. 55, Triq San Filep, il-Birgu stmat għall-valur ta' elfejn u erba' mitt Lira Maltija (Lm2,400).

Iff. Michael Schembri, A.&C.E.
Arkitett fid-Dipartiment ta' l-*Estates Management*

L-20 ta' Ottubru, 2004

The compensation offered is two thousand and four hundred Maltese Liri (Lm2,400) according to the valuation published with this declaration as made by architect Michael Schembri, A.&C.E.

A site plan showing the mentioned immovable property is being published with this declaration.

(Sgd) EDWARD FENECH ADAMI
President
22/1/2005

This site plan is being published on page 2884.

Architect's Valuation (original in Maltese)


Premises at Vittoriosa

I have been instructed by the Commissioner of Land to assess under section 22 (2) of Cap. 88 of the Land Acquisition (Public Purposes) Ordinance, the freehold value of the hereunder described property at Vittoriosa, required by Government for a public purpose, and this after considering the locality, as well as other matters relevant to the same property.

Premises No. 55, Triq San Filep, Vittoriosa valued for the price of two thousand and four hundred Maltese Liri (Lm2,400).

Sgd. Michael Schembri, A.&C.E.
Architect in the Estates Management Department

20th October, 2004

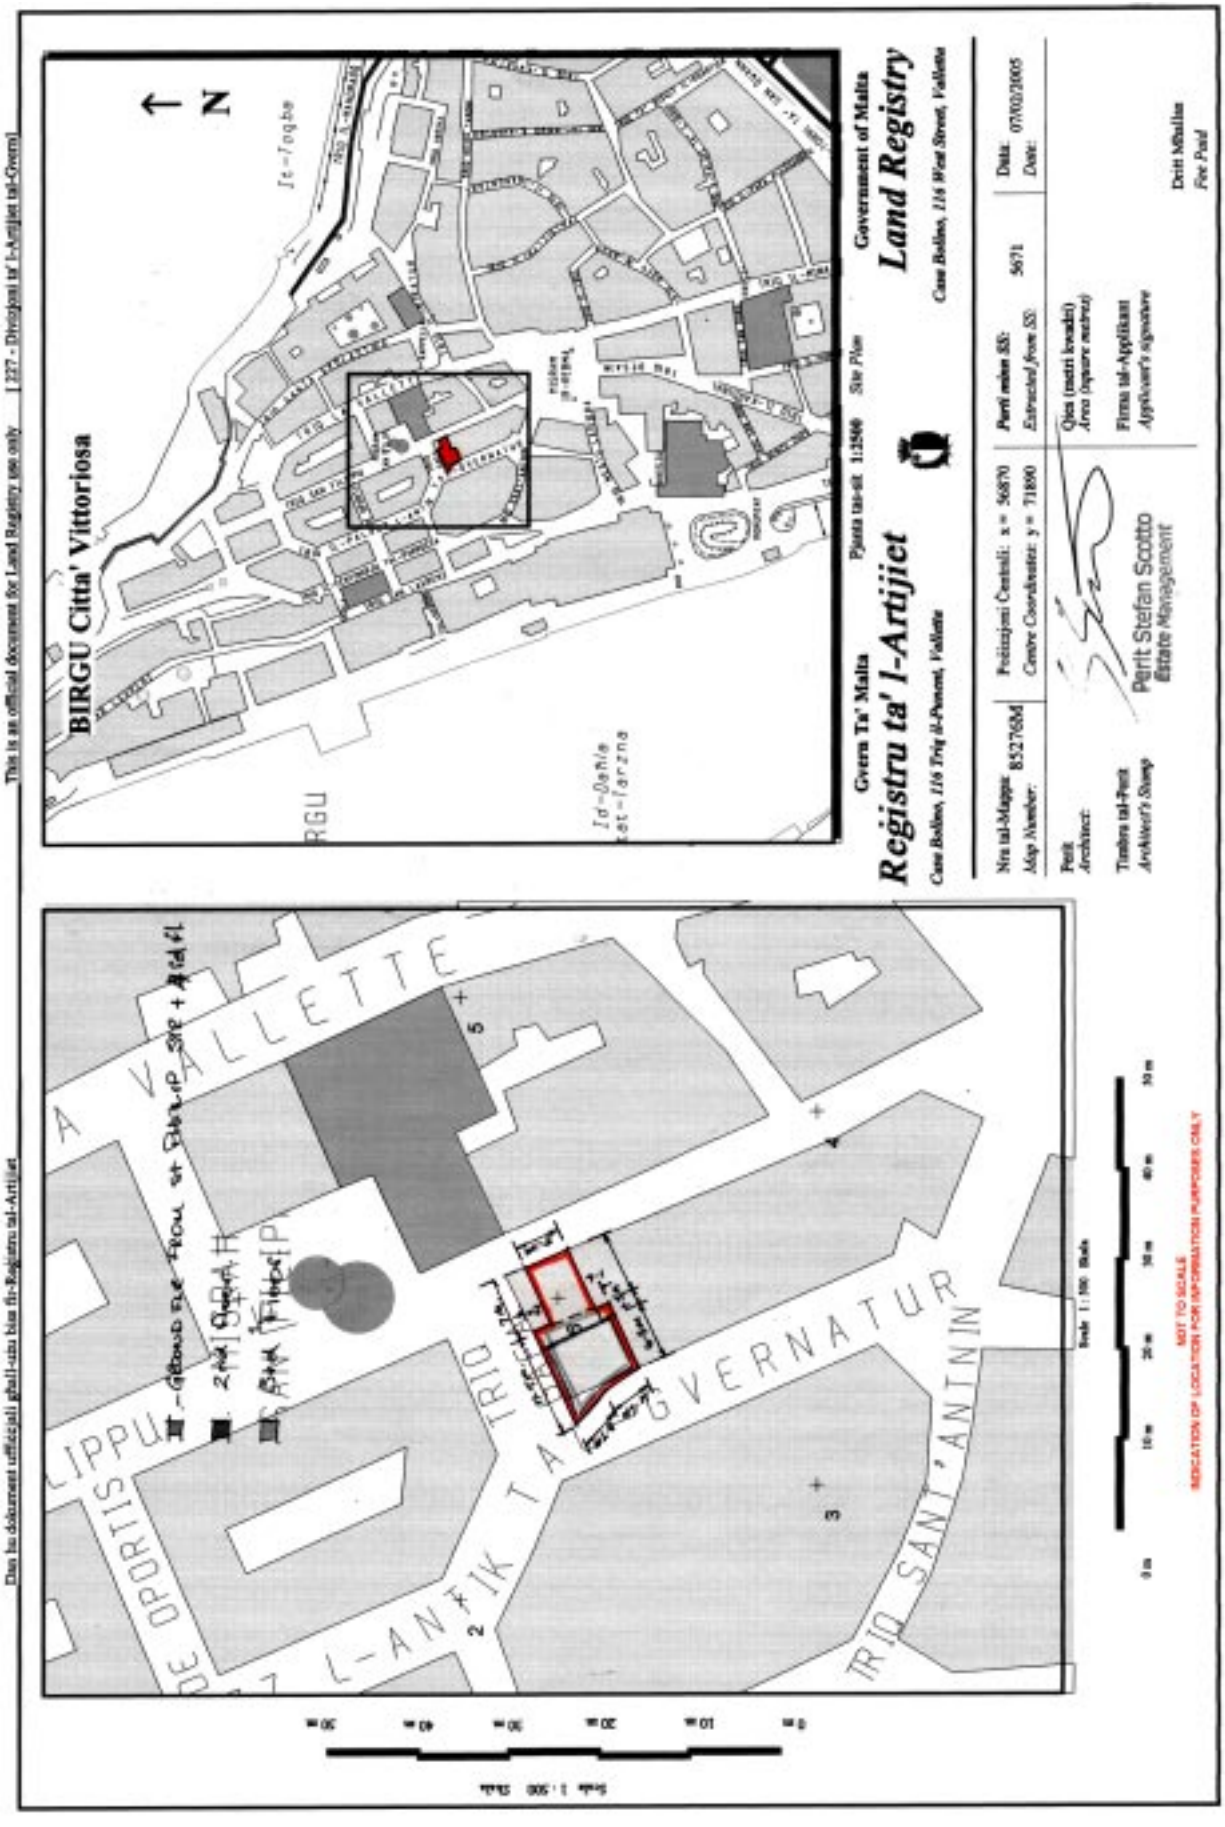
This is an official document for Land Registry use only [227 - Dipartiment ta' l-Artijiet tal-Gvern]
Dan hu dokument uffiċjali għall-użu biss fir-Reġistru tal-Artijiet
Gvern Ta' Malta
Registru ta' l-Artijiet
Land Registry
Government of Malta
Case Bolloo, 116 Triq il-Punent, Valletta
Case Bolloo, 116 West Street, Valletta
Pjanta tas-sit 1:2500 Site Plan
BIRGU Citta' Vittoriosa
Nru tal-Mappa: 852768M
Map Number:
Pożizzjoni Ċentrali: x = 56870
Centre Coordinates: y = 71890
Perit mistieden minn: 5671
Extracted from SS
Data: 07/03/2005
Date:
Perit Architect:
Timbru tal-Perit
Architect's Stamp
Perit Stefan Scotto
Estate Management
Qies (metri kwadri)
Area (square metres)
Firma tal-Applikant
Applicant's signature
Dritt Mhallas
Fee Paid
Scale 1:100 Skala
NOT TO SCALE
INDICATION OF LOCATION FOR INFORMATION PURPOSES ONLY

Nru. 253

AKKWIST TA' ART

DIN id-dikjarazzjoni li ġejja, magħmula mill-President ta' Malta bis-saħħa ta' l-artikolu 3 ta' l-Ordinanza dwar l-Akkwist ta' l-Artijiet għal Skopijiet Pubbliċi (Kapitolu 88) hija ppubblikata skond u għall-finijiet ta' l-artikolu 9(1) ta' dik l-Ordinanza.

L-10 ta' Marzu, 2005

(File L819/85/2)

DIKJARAZZJONI MILL-PRESIDENT TA' MALTA

Jiena hawnhekk niddikjara illi l-art hawn taħt imsemmija hija meħtieġa mill-awtorità kompetenti għal skop pubbliku skond id-dispożizzjonijiet ta' l-Ordinanza dwar l-Akkwist ta' Artijiet għal Skopijiet Pubbliċi (Kapitolu 88) u illi l-akkwist tagħha għandu jkun b'xiri assolut.

Deskrizzjoni ta' l-Art

Il-fond li ġej fl-Isla:–

1. Il-kera ta' għarfien ta' seba' Liri Maltin u sitta u ħamsin ċenteżmu (Lm7.56) fis-sena imposta fuq il-fond bin-numru 32, Triq l-Oratorju, l-Isla.

Il-fond hawn fuq imsemmi jidher muri bil-kulur aħmar fuq parti minn pjanta P.D. Nru. 237/89/1, li wieħed jista' jara fuq talba fid-Dipartiment ta' l-Artijiet, Auberge de Baviere, Valletta.

Il-kumpens offrut hu ta' ħames mija u erbgħin Lira Maltija (Lm540), skond l-istima li hawn ma' din id-dikjarazzjoni kif

No. 253

ACQUISITION OF LAND

THE following declaration, made by the President of Malta under section 3 of the Land Acquisition (Public Purposes) Ordinance (Chapter 88), is published in terms and for the purposes of section 9(1) thereof.

10th March, 2005

DECLARATION BY THE PRESIDENT OF MALTA

I hereby declare that the undermentioned land is required by the competent authority for a public purpose in accordance with the provisions of the Land Acquisition (Public Purposes) Ordinance (Chapter 88) and that the acquisition thereof should be by absolute purchase.

Description of the Land

The following premises at Senglea:–

1. The recognition fee of seven Maltese Liri and fifty six cents (Lm7.56) per annum imposed on the premises with the number 32, Triq l-Oratorju, Senglea.

The above mentioned premises is shown with the colour red on part of plan P.D. No. 237/89/1, which may be seen on demand at the Land Department, Auberge de Baviere, Valletta.

The compensation offered is five hundred and forty Maltese Liri (Lm540) according to the valuation published

din saret mill-perit Michael Schembri, A.&C.E.

Ma' din id-dikjarazzjoni qed tiġi ppubblikata *site plan* li turi l-imsemmija immobbli.

(Iff) EDWARD FENECH ADAMI
President
22/1/2005

Din is-*site plan* qed tiġi ppubblikata f'paġna 2887.

Stima tal-Perit (oriġinali bil-Malti)

Fond fl-Isla

Fuq struzzjonijiet tal-Kummissarju ta' l-Artijiet, skond it-termini ta' l-artikolu 22(2) tal-Kap. 88 ta' l-Ordinanza dwar l-Akkwist ta' Artijiet (għal Skopijiet Pubbliċi), qiegħed niffissa l-valur liberu u frank tal- proprjetà hawn taħt deskritta fl-Isla, li hija meħtieġa mill-Gvern għal skop pubbliku, u dan wara li ħadt in konsiderazzjoni l-lokalità, kif ukoll ħwejjeġ oħra li jista' jkollhom x'jaqsmu mal-valur ta' l-istess proprjetà.

Il-fond Nru. 32, Triq l-Oratorju, l-Isla muri fuq il-pjanta P.D. 237/89/1 stmat għall-valur ta' ħames mija u erbgħin Lira Maltija (Lm540).

Iff. Michael Schembri, A.&C.E.
Arkitett fid-Dipartiment ta' l-*Estates Management*

L-10 ta' Diċembru, 2004

with this declaration as made by architect Michael Schembri, A.&C.E.

A site plan showing the mentioned immovable property is being published with this declaration.

(Sgd) EDWARD FENECH ADAMI
President
22/1/2005

This site plan is being published on page 2887.

Architect's Valuation (original in Maltese)


Premises at Senglea

I have been instructed by the Commissioner of Land to assess under section 22 (2) of Cap. 88 of the Land Acquisition (Public Purposes) Ordinance, the freehold value of the hereunder described property at Senglea, required by Government for a public purpose, and this after considering the locality, as well as other matters relevant to the same property.

Premises No. 32, Triq l-Oratorju, Senglea shown on plan P.D. 237/89/1 valued for the price of five hundred and forty Maltese Liri (Lm540).

Sgd. Michael Schembri, A.&C.E.
Architect in the Estates Management Department

10th December, 2004

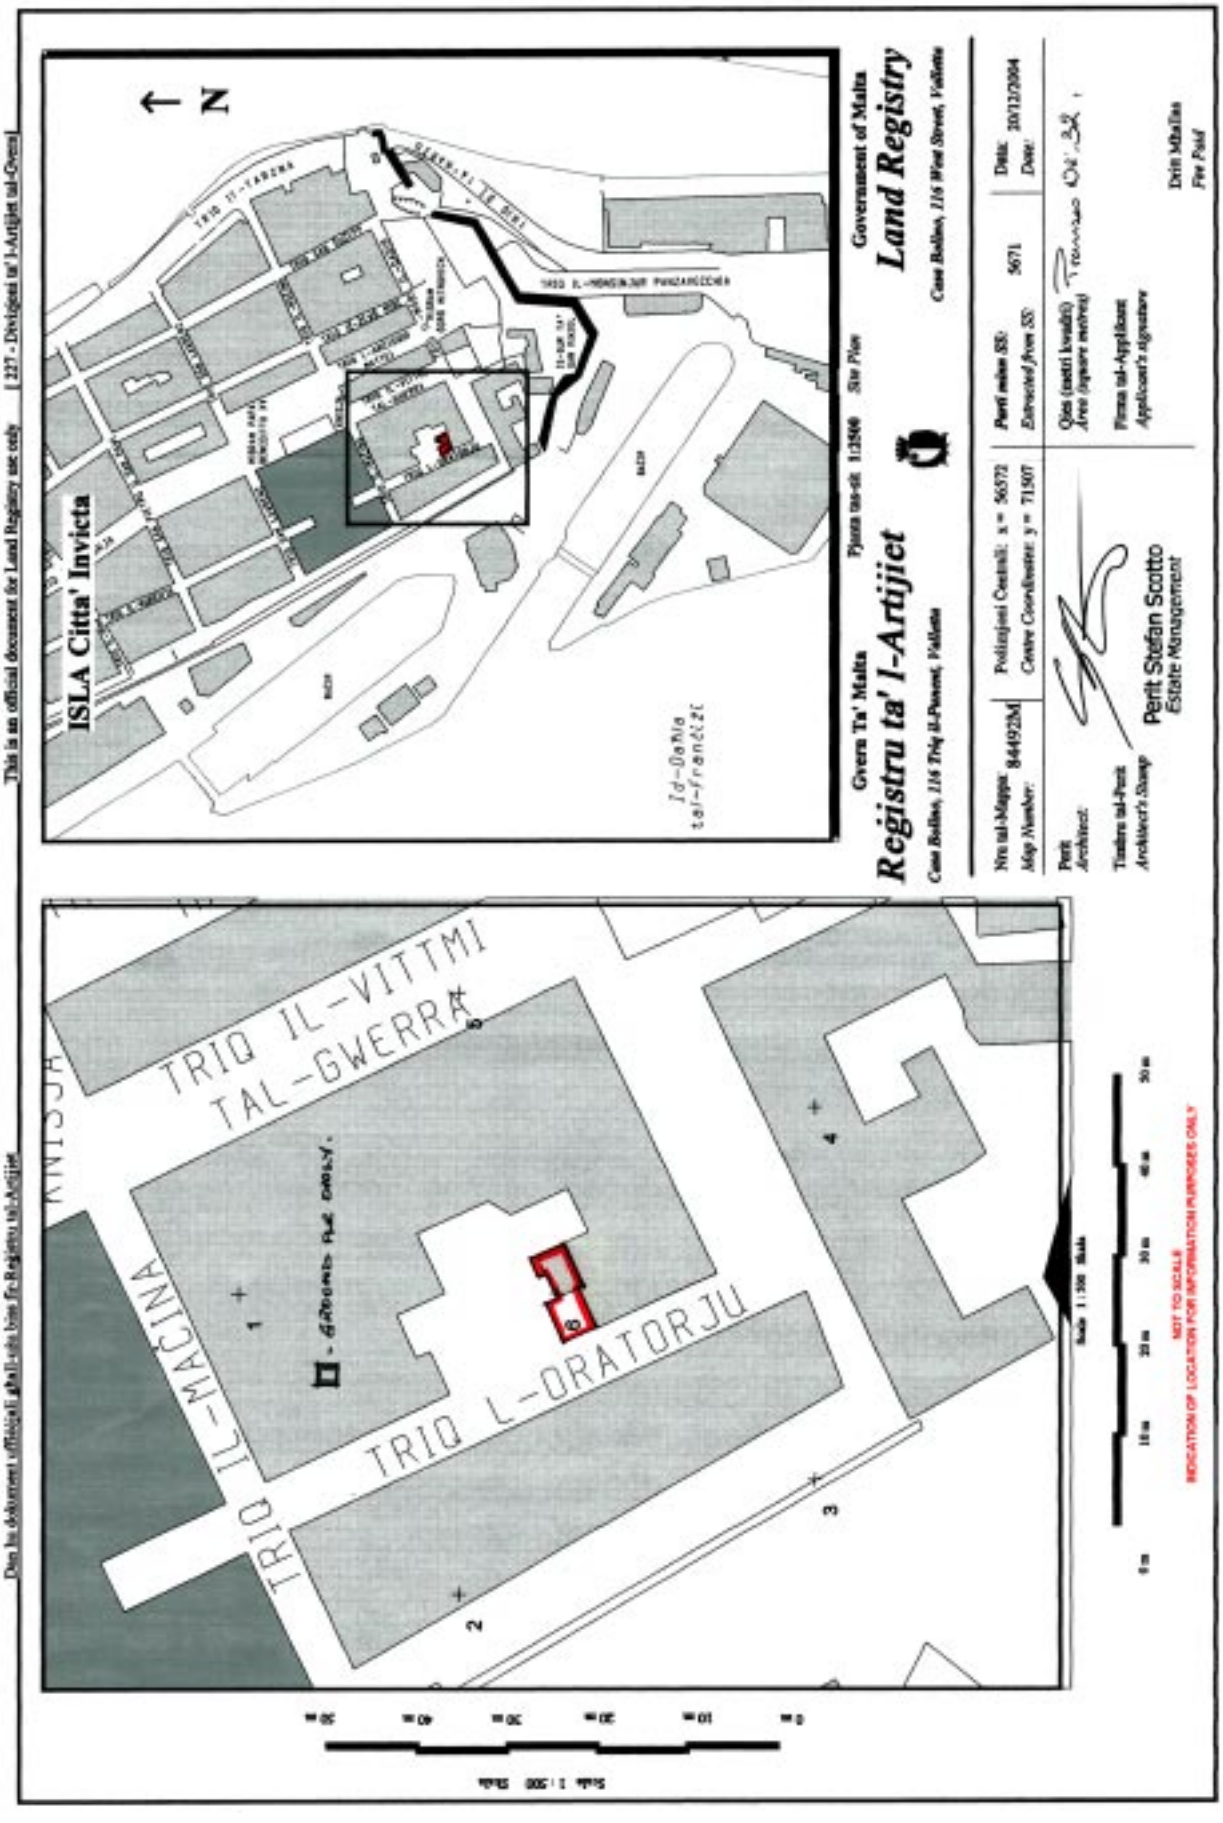
Dan hu dokument uffiċjali għall-użu biss fir-Reġistru tal-Artijiet
This is an official document for Land Registry use only [227 - Diviżjoni ta' l-Artijiet tal-Gvern]
ISLA Citta' Invicta
Gvern Ta' Malta
Reġistru ta' l-Artijiet
Government of Malta
Land Registry
TRIO IL-VITTMI TAL-GWERRA
TRIO IL-MACINA
TRIO L-ORATORJU
Perit Stefan Scotto
Estate Management
Scale 1 : 500
NOT TO SCALE
INDICATION OF LOCATION FOR INFORMATION PURPOSES ONLY

Nru. 254

AKKWIST TA' ART

DIN id-dikjarazzjoni li ġejja, magħmula mill-President ta' Malta bis-saħħa ta' l-artikolu 3 ta' l-Ordinanza dwar l-Akkwist ta' l-Artijiet għal Skopijiet Pubbliċi (Kapitolu 88) hija ppubblikata skond u għall-finijiet ta' l-artikolu 9(1) ta' dik l-Ordinanza.

L-10 ta' Marzu, 2005

(File L80/89 Vol. 2)

DIKJARAZZJONI MILL-PRESIDENT TA' MALTA

Jiena hawnhekk niddikjara illi l-art hawn taħt imsemmija hija meħtieġa mill-awtorità kompetenti għal skop pubbliku skond id-dispożizzjonijiet ta' l-Ordinanza dwar l-Akkwist ta' Artijiet għal Skopijiet Pubbliċi (Kapitolu 88) u illi l-akkwist tagħha għandu jkun b'xiri assolut.

Deskrizzjoni ta' l-Art

Il-fond li ġej f'Bormla:–

Il-blokk bini f'Bormla li jikkonsisti f'biċċa art u l-fondi hawn taħt imsemmija:–

1. Il-fond Nru. 38, fi Triq Sant'Helena
2. Il-fond Nru. 39, fi Triq Sant'Helena
3. Il-fond Nru. 40/41, fi Triq Sant'Helena
4. Il-fond Nru. 42, fi Triq Sant'Helena
5. Il-fond Nru. 43, fi Triq Sant'Helena
6. Il-fond Nru. 44, fi Triq Sant'Helena
7. Il-fond Nru. 45, fi Triq Sant'Helena
8. Il-fond Nru. 6A, fit-Telgħa ta' Hanover
9. Il-fond Nru. 7, fit-Telgħa ta' Hanover
10. Il-fond Nru. 8, fit-Telgħa ta' Hanover
11. Il-fond Nru. 9, fit-Telgħa ta' Hanover
12. Il-fond Nru. 19/20, fi Triq Hanover
13. Il-fond Nru. 22, fi Triq Hanover
14. Il-fond Nru. 23, fi Triq Hanover
15. Il-fond Nru. 24, fi Triq Hanover
16. Il-fond Nru. 25, fi Triq Hanover
17. Biċċa art tal-kejl ta' madwar 121 metru kwadru, li

No. 254

ACQUISITION OF LAND

THE following declaration, made by the President of Malta under section 3 of the Land Acquisition (Public Purposes) Ordinance (Chapter 88), is published in terms and for the purposes of section 9(1) thereof.

10th March, 2005

DECLARATION BY THE PRESIDENT OF MALTA

I hereby declare that the undermentioned land is required by the competent authority for a public purpose in accordance with the provisions of the Land Acquisition (Public Purposes) Ordinance (Chapter 88) and that the acquisition thereof should be by absolute purchase.

Description of the Land

The following premises at Cospicua:–

1. The building block consisting of a plot of land and the premises mentioned hereunder:–

1. Premises No. 38, in Triq Sant'Helena
2. Premises No. 39, in Triq Sant'Helena
3. Premises No. 40/41, in Triq Sant'Helena
4. Premises No. 42, in Triq Sant'Helena
5. Premises No. 43, in Triq Sant'Helena
6. Premises No. 44, in Triq Sant'Helena
7. Premises No. 45, in Triq Sant'Helena
8. Premises No. 6A, Telgħa ta' Hanover
9. Premises No. 7, Telgħa ta' Hanover
10. Premises No. 8, Telgħa ta' Hanover
11. Premises No. 9, Telgħa ta' Hanover
12. Premises No. 19/20, in Triq Hanover
13. Premises No. 22, in Triq Hanover
14. Premises No. 23, in Triq Hanover
15. Premises No. 24, in Triq Hanover
16. Premises No. 25, in Triq Hanover
17. A plot of land of the area of about 121 square metres,

tmiss mit-Tramuntana u mil-Lvant ma' triq pubblika u mill-Punent ma' proprjetà ta' Mario Fenech jew irjieħ verjuri.

Il-fondi hawn fuq imsemmija jidhru mmarkati u murija bl-aħmar fuq il-pjanta P.D. Nru. 22A_2001 kif ukoll fuq il-pjanti tad-Dipartiment tal-Bini u Tiswija tad-Djar b'numri COS/008/99, COS/009/99, COS/010/99, COS/011/99, COS/012/99, COS/013/99 u COS/014/99. Il-biċċa art hawn fuq imsemmija tidher murija bil-kulur aħmar fuq il-pjanta P.D. Nru. 22C_2001 kif ukoll fuq il-pjanti maħruġa mid-Dipartiment tal-Bini u Tiswija tad-Djar hawn fuq imsemmija. Wieħed jista' jara l-pjanti msemmija fuq talba fid-Dipartiment ta' l-Artijiet, Auberge de Baviere, Valletta.

Il-kumpens offrut għall-dawn li ġejjin huwa:–

1. Fond Nru. 38, fi Triq Sant'Helena huwa ta' elfejn Lira Maltija (Lm2,000);

2. Fond Nru. 39, fi Triq Sant'Helena huwa ta' elfejn Lira Maltija (Lm2,000);

3. Fond Nru. 40/41, fi Triq Sant'Helena huwa ta' tlett elef Lira Maltija (Lm3,000);

4. Fond Nru. 42, fi Triq Sant'Helena huwa ta' sebat elef Lira Maltija (Lm7,000);

5. Fond Nru. 43, fi Triq Sant'Helena huwa ta' elfejn Lira Maltija (Lm2,000);

6. Fond Nru. 44, fi Triq Sant'Helena huwa ta' tmint elef Lira Maltija (Lm8,000);

7. Fond Nru. 45, fi Triq Sant'Helena huwa ta' elf u ħames mitt Lira Maltija (Lm1,500);

8. Fond Nru. 6A, fit-Telgħa ta' Hanover huwa ta' tmint elef Lira Maltija (Lm8,000);

9. Fond Nru. 7, fit-Telgħa ta' Hanover huwa ta' tlett elef u mitejn Lira Maltija (Lm3,200);

10. Fond Nru. 8, fit-Telgħa ta' Hanover huwa ta' ħames mitt Lira Maltija (Lm500);

11. Fond Nru. 9, fit-Telgħa ta' Hanover huwa ta' tlett elef u sitt mitt Lira Maltija (Lm3,600);

12. Fond Nru. 19/20, fi Triq Hanover huwa ta' għoxrin elf Lira Maltija (Lm20,000);

13. Fond Nru. 22, fi Triq Hanover huwa ta' elf u mitejn Lira Maltija (Lm1,200);

14. Fond Nru. 23, fi Triq Hanover huwa ta' sitt mitt Lira Maltija (Lm600);

15. Fond Nru. 24, fi Triq Hanover huwa ta' tlett elef u

bounded on the North and East by a public road and on the West by property of Mario Fenech or more precise boundaries.

The above mentioned premises are shown marked in red on plan P.D. Nru. 22A_2001 and also on the plans of the Housing and Construction Department with numbers COS/008/99, COS/009/99, COS/010/99, COS/011/99, COS/012/99, COS/013/99 and COS/014/99. The above mentioned plot of land is shown with the colour red on plan P.D. Nru. 22C_2001 and also on the above mentioned plans issued by the Housing and Construction Department. The plans may be seen on demand at the Land Department, Auberge de Baviere, Valletta.

The compensation for the following is:–

1. Premises No. 38, in Triq Sant'Helena is of two thousand Maltese Liri (Lm2,000);

2. Premises No. 39, in Triq Sant'Helena is of two thousand Maltese Liri (Lm2,000);

3. Premises No. 40/41, in Triq Sant'Helena is of three thousand Maltese Liri (Lm3,000);

4. Premises No. 42, in Triq Sant'Helena is of seven thousand Maltese Liri (Lm7,000);

5. Premises No. 43, in Triq Sant'Helena is of two thousand Maltese Liri (Lm2,000);

6. Premises No. 44, in Triq Sant'Helena is of eight thousand Maltese Liri (Lm8,000);

7. Premises No. 45, in Triq Sant'Helena is of one thousand and five hundred Maltese Liri (Lm1,500);

8. Premises No. 6A, Telgħa ta' Hanover is of eight thousand Maltese Liri (Lm8,000);

9. Premises No. 7, Telgħa ta' Hanover is of three thousand and two hundred Maltese Liri (Lm3,200);

10. Premises No. 8, Telgħa ta' Hanover is of five hundred Maltese Liri (Lm500);

11. Premises No. 9, Telgħa ta' Hanover is of three thousand and six hundred Maltese Liri (Lm3,600);

12. Premises No. 19/20, in Triq Hanover is of twenty thousand Maltese Liri (Lm20,000);

13. Premises No. 22, in Triq Hanover is of one thousand and two hundred Maltese Liri (Lm1,200);

14. Premises No. 23, in Triq Hanover is of six hundred Maltese Liri (Lm600);

15. Premises No. 24, in Triq Hanover is of three thousand

ħames mitt Lira Maltija (Lm3,500);

16. Fond Nru. 25, fi Triq Hanover huwa ta' erbat elef Lira Maltija (Lm4,000);

17. Biċċa art imsemmija hu ta' tnejn u tletin elf, tliet mija u ħamsin Lira Maltija (Lm32,350), skond estratt ta' l-istima u l-istima li hawn ma' din id-dikjarazzjoni kif dawn saru mill-perit arkitett Joseph Mizzi, A.&C.E.

Ma' din id-dikjarazzjoni qed tiġi ppubblikata *site plan* li turi l-imsemmija immobbli.

(Iff) EDWARD FENECH ADAMI
President
22/2/2005

Din is-*site plan* qed tiġi ppubblikata f'paġna 2892.

Stima tal-Perit (oriġinali bil-Malti)

Fondi f'Bormla

Fuq struzzjonijiet tal-Kummissarju ta' l-Artijiet, skond l-Ordinanza dwar l-Akkwist ta' Artijiet (għal Skopijiet Pubbliċi), qiegħed niffissa l-valur liberu u frank tal-proprjetà hawn taħt deskritta f'Bormla li hija indikata fuq il-pjanta P.D.22A_2001 jew P.D.22_2001, hija meħtieġa mill-Gvern għal skop pubbliku, u dan wara li ħadt in konsiderazzjoni l-lokalità, kif ukoll ħwejjeġ oħra li jista' jkollhom x'jaqsmu mal-valur ta' l-istess proprjetà.

Item Nru. 1. Il-Fond Nru. 38, fi Triq Sant'Helena huwa stmat għall-valur ta' elfejn Lira Maltija (Lm2,000);

Item Nru. 2. Il-Fond Nru. 39, fi Triq Sant'Helena huwa stmat għall-valur ta' elfejn Lira Maltija (Lm2,000);

Item Nru. 3. Il-Fond Nru. 40/41, fi Triq Sant'Helena huwa stmat għall-valur ta' tlett elef Lira Maltija (Lm3,000);

Item Nru. 4. Il-Fond Nru. 42, fi Triq Sant'Helena huwa stmat għall-valur ta' sebat elef Lira Maltija (Lm7,000);

Item Nru. 5. Il-Fond Nru. 43, fi Triq Sant'Helena huwa stmat għall-valur ta' elfejn Lira Maltija (Lm2,000);

Item Nru. 6. Il-Fond Nru. 44, fi Triq Sant'Helena huwa stmat għall-valur ta' tmint elef Lira Maltija (Lm8,000);

Item Nru. 7. Il-Fond Nru. 45, fi Triq Sant'Helena huwa stmat għall-valur ta' elf u ħames mitt Lira Maltija (Lm1,500);

Item Nru. 8. Il-Fond Nru. 6A, fit-Telgħa ta' Hanover huwa stmat għall-valur ta' tmint elef Lira Maltija (Lm8,000);

and five hundred Maltese Liri (Lm3,500);

16. Premises No. 25, in Triq Hanover is of four thousand Maltese Liri (Lm4,000);

17. The mentioned plot of land is of thirty two thousand, three hundred and fifty Maltese Liri (Lm32,350), according to the extract of the valuation and valuation published with this declaration as made by architect Joseph Mizzi, A.&C.E.

A site plan showing the mentioned immovable property is being published with this declaration.

(Sgd) EDWARD FENECH ADAMI
President
22/2/2005

This site plan is being published on page 2892.

Architect's Valuation (original in Maltese)

Premises at Cospicua

I have been instructed by the Commissioner of Land to assess under section 22 (2) of Cap. 88 of the Land Acquisition (Public Purposes) Ordinance, the freehold value of the hereunder described property at Cospicua indicated on plan P.D.22A_2001 or P.D.22_2001, required by Government for a public purpose, and this after considering the locality, as well as other matters relevant to the same property.

Item No. 1. Premises No. 38, in Triq Sant'Helena for the value of two thousand Maltese Liri (Lm2,000);

Item No. 2. Premises No. 39, in Triq Sant'Helena for the value of two thousand Maltese Liri (Lm2,000);

Item No. 3. Premises No. 40/41, in Triq Sant'Helena for the value of three thousand Maltese Liri (Lm3,000);

Item No. 4. Premises No. 42, in Triq Sant'Helena for the value of seven thousand Maltese Liri (Lm7,000);

Item No. 5. Premises No. 43, in Triq Sant'Helena for the value of two thousand Maltese Liri (Lm2,000);

Item No. 6. Premises No. 44, in Triq Sant'Helena for the value of eight thousand Maltese Liri (Lm8,000);

Item No. 7. Premises No. 45, in Triq Sant'Helena for the value of one thousand and five hundred Maltese Liri (Lm1,500);

Item No. 8. Premises No. 6A, Telgħa ta' Hanover for the value of eight thousand Maltese Liri (Lm8,000);

Item Nru. 9. Il-Fond Nru. 7, fit-Telgħa ta' Hanover huwa stmat għall-valur ta' tlett elef u mitejn Lira Maltija (Lm3,200);

Item Nru. 10. Il-Fond Nru. 8, fit-Telgħa ta' Hanover huwa stmat għall-valur ta' ħames mitt Lira Maltija (Lm500);

Item Nru. 11. Il-Fond Nru. 9, fit-Telgħa ta' Hanover huwa stmat għall-valur ta' tlett elef u sitt mitt Lira Maltija (Lm3,600);

Item Nru. 12. Il-Fond Nru. 19/20, fi Triq Hanover huwa stmat għall-valur ta' għoxrin elf Lira Maltija (Lm20,000);

Item Nru. 13. Il-Fond Nru. 22, fi Triq Hanover huwa stmat għall-valur ta' elf u mitejn Lira Maltija (Lm1,200);

Item Nru. 14. Il-Fond Nru. 23, fi Triq Hanover huwa stmat għall-valur ta' sitt mitt Lira Maltija (Lm600);

Item Nru. 15. Il-Fond Nru. 24, fi Triq Hanover huwa stmat għall-valur ta' tlett elef u ħames mitt Lira Maltija (Lm3,500);

Item Nru. 16. Il-Fond Nru. 25, fi Triq Hanover huwa stmat għall-valur ta' erbat elef Lira Maltija (Lm4,000);

.....omissis.....

Iff. Joseph Mizzi, A.&C.E.

Estratt ta' l-Oriġinal

It-2 ta' Mejju, 2003

Akkwist ta' fondi f'Bormla

Fuq struzzjonijiet tal-Kummissarju ta' l-Artijiet, skond l-Ordinanza dwar l-Akkwist ta' Artijiet (għal Skopijiet Pubbliċi), qiegħed niffissa l-valur liberu u frank tal-proprjetà hawn taħt deskritta f'Bormla, li hija meħtieġa mill-Gvern għal skop pubbliku, u dan wara li ħadt in konsiderazzjoni l-lokalità, kif ukoll ħwejjeġ oħra li jista' jkollhom x'jaqsmu mal-valur ta' l-istess proprjetà.

Biċċa art tal-kejl ta' madwar 121 metru kwadru, li tmiss mit-Tramuntana u mil-Lvant ma' triq pubblika u mill-Punent ma' proprjetà ta' Mario Fenech, liema art hija meqjusa bħala art fabbrikabbli fit-termini ta' l-Ordinanza dwar l-Akkwist ta' Artijiet u hija murija bil-kulur aħmar fuq il-pjanta P.D. 22C_2001 u hija stmata għall-valur ta' tnejn u tletin elf, tliet mija u ħamsin Lira Maltija (Lm32,350).

Iff. Joseph Mizzi, A.&C.E.

L-20 ta' Settembru, 2004

Item No. 9. Premises No. 7, Telgħa ta' Hanover for the value of three thousand and two hundred Maltese Liri (Lm3,200);

Item No. 10. Premises No. 8, Telgħa ta' Hanover for the value of five hundred Maltese Liri (Lm500);

Item No. 11. Premises No. 9, Telgħa ta' Hanover for the value of three thousand and six hundred Maltese Liri (Lm3,600);

Item No. 12. Premises No. 19/20, in Triq Hanover for the value of twenty thousand Maltese Liri (Lm20,000);

Item No. 13. Premises No. 22, in Triq Hanover for the value of one thousand and two hundred Maltese Liri (Lm1,200);

Item No. 14. Premises No. 23, in Triq Hanover for the value of six hundred Maltese Liri (Lm600);

Item No. 15. Premises No. 24, in Triq Hanover for the value of three thousand and five hundred Maltese Liri (Lm3,500);

Item No. 16. Premises No. 25, in Triq Hanover for the value of four thousand Maltese Liri (Lm4,000);

.....omissis.....

Sgd. Joseph Mizzi, A.&C.E.

Extract from the Original

2nd May, 2003


Premises at Cospicua

I have been instructed by the Commissioner of Land to assess under section 22 (2) of Cap. 88 of the Land Acquisition (Public Purposes) Ordinance, the freehold value of the hereunder described property at Cospicua, required by Government for a public purpose, and this after considering the locality, as well as other matters relevant to the same property.

A plot of land of the area of about 121 square metres, bounded on the North and East by a public road and on the West by property of Mario Fenech, which land is considered as a building site in terms of the Land Acquisition (Public Purposes) Ordinance and is shown with the colour red on plan P.D. 22C_2001 and valued for the price of thirty two thousand, three hundred and fifty Maltese Liri (Lm32,350).

Sgd. Joseph Mizzi, A.&C.E.

20th September, 2004

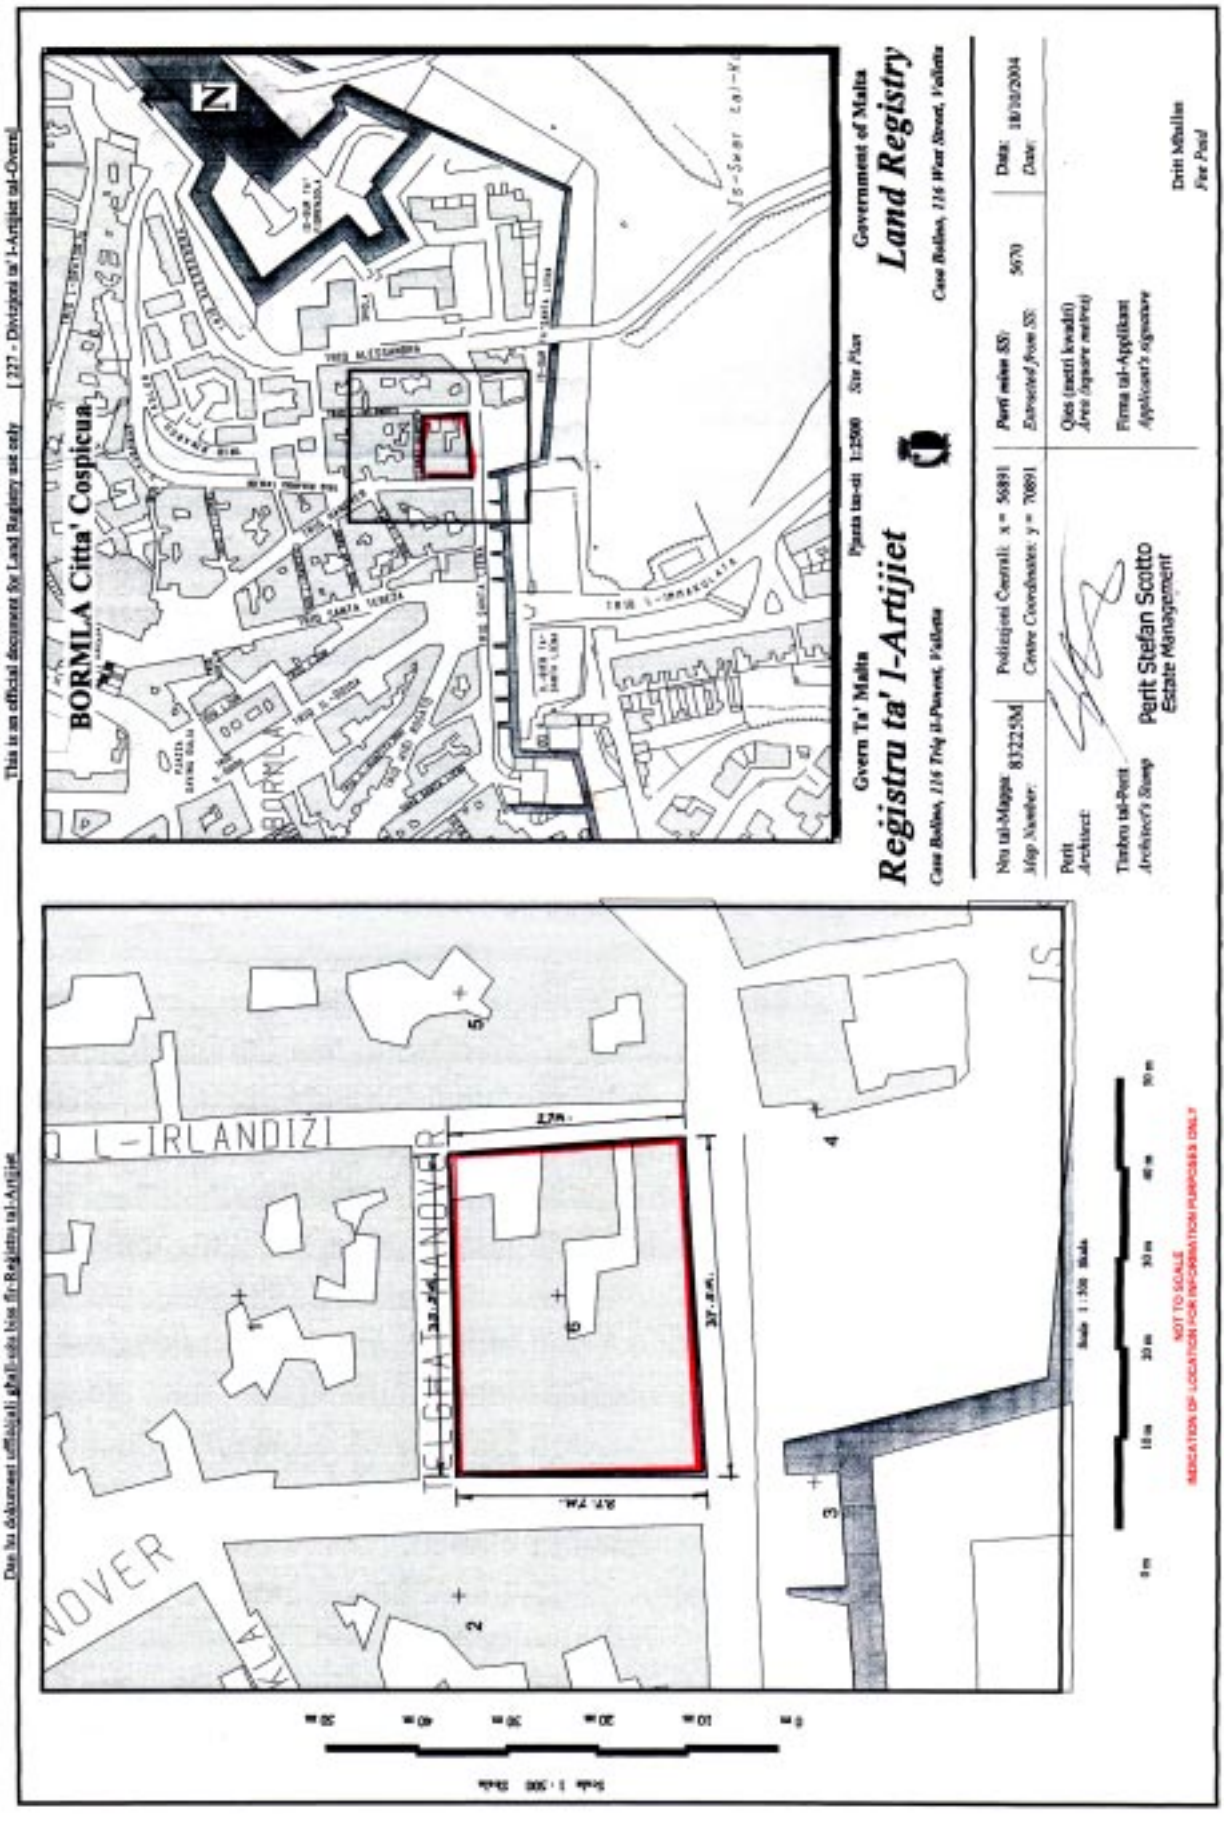
This is an official document for Land Registry use only [227 - Divizjoni ta' l-Artijiet tal-Gvern]
Dan hu dokument uffiċjali għall-użu biss fir-Reġistru tal-Artijiet
BORMLA Citta' Cospicua
Gvern Ta' Malta
Reġistru ta' l-Artijiet
Pjanta tas-sit 1:2500 Site Plan
Government of Malta
Land Registry
Nru tal-Mappa 8322SM
Map Number:
Poloġiżjoni Ċentrali: x = 56891
Centre Coordinates: y = 70891
Perit mibni (SS) 5670
Extended from SS:
Data: 18/10/2004
Date:
Perit Architect:
Timbru tal-Perit
Architect's Stamp
Perit Stefan Scotto
Estate Management
Qies (metri kwadri)
Area (square metres)
Firma tal-Applikant
Applicant's signature
Dritt Mhallas
Fee Paid
L-IRLANDIŻI
HELGHA TA' HANOVER
NOT TO SCALE
INDICATION OF LOCATION FOR INFORMATION PURPOSES ONLY

Nru. 255

AKKWIST TA' ART

DIN id-dikjarazzjoni li ġejja, magħmula mill-President ta' Malta bis-saħħa ta' l-artikolu 3 ta' l-Ordinanza dwar l-Akkwist ta' l-Artijiet għal Skopijiet Pubbliċi (Kapitolu 88) hija ppubblikata skond u għall-finijiet ta' l-artikolu 9(1) ta' dik l-Ordinanza.

L-10 ta' Marzu, 2005
(File L80/89 Vol. 2)

DIKJARAZZJONI MILL-PRESIDENT TA' MALTA

Jiena hawnhekk niddikjara illi l-art hawn taħt imsemmija hija meħtieġa mill-awtorità kompetenti għal skop pubbliku skond id-dispożizzjonijiet ta' l-Ordinanza dwar l-Akkwist ta' Artijiet għal Skopijiet Pubbliċi (Kapitolu 88) u illi l-akkwist tagħha għandu jkun b'xiri assolut.

Deskrizzjoni ta' l-Art

Il-fond li ġej f'Bormla:–

Il-blokk bini f'Bormla li jikkonsisti f'biċċtejn art u fil-fondi hawn taħt imsemmija:–

1. Il-fond Nru. 1, fit-Telgħa ta' Hanover
2. Il-fond Nru. 2, fit-Telgħa ta' Hanover
3. Il-fond Nru. 4/5, fit-Telgħa ta' Hanover
4. Il-fond Nru. 6, fit-Telgħa ta' Hanover kantuniera ma' Triq l-Irlandiżi, li jikkonsisti f'kantina sottoposta in parti mal-fondi Nri. 26, 27 u 28, Triq l-Irlandiżi.
5. Il-fond Nru. 13/2 fi Triq Hanover kantuniera ma' Sqaq l-Ajkla
6. Il-fond Nru. 15, fi Triq Hanover
7. Il-fond Nru. 16, fi Triq Hanover
8. Il-fond Nru. 17, fi Triq Hanover
9. Il-fond Nru. 17, Appartament Nru. 1 fi Triq Hanover
10. Il-fond Nru. 17, Appartament Nru. 22 fi Triq Hanover
11. Il-fond Nru. 17, Appartament Nru. 3 fi Triq Hanover
12. Il-fond Nru. 17, Appartament Nru. 4 fi Triq Hanover
13. Il-fond Nru. 18, fi Triq Hanover
14. Il-fond Nru. 26/27, fi Triq l-Irlandiżi
15. Il-fond Nru. 28, fi Triq l-Irlandiżi
16. Il-fond Nru. 29, fi Triq l-Irlandiżi
17. Il-fond Nru. 30, fi Triq l-Irlandiżi
18. Il-fond Nru. 31/32, fi Triq l-Irlandiżi
19. Il-fond Nru. 38, fi Triq San Mark
20. Il-fond Nru. 37, fi Triq San Mark
21. Il-fond Nru. 42, fi Triq San Mark
22. Il-fond Nru. 40/39, fi Triq San Mark
23. Il-fond Nru. 36, fi Triq San Mark

No. 255

ACQUISITION OF LAND

THE following declaration, made by the President of Malta under section 3 of the Land Acquisition (Public Purposes) Ordinance (Chapter 88), is published in terms and for the purposes of section 9(1) thereof.

10th March, 2005

DECLARATION BY THE PRESIDENT OF MALTA

I hereby declare that the undermentioned land is required by the competent authority for a public purpose in accordance with the provisions of the Land Acquisition (Public Purposes) Ordinance (Chapter 88) and that the acquisition thereof should be by absolute purchase.

Description of the Land

The following premises at Cospicua:–

1. The building block at Cospicua consisting of two plots of land and in the premises mentioned hereunder:–

1. Premises No. 1, in Telgħa ta' Hanover
2. Premises No. 2, in Telgħa ta' Hanover
3. Premises No. 4/5, in Telgħa ta' Hanover
4. Premises No. 6, Telgħa ta' Hanover corner with Triq l-Irlandiżi, consisting of a basement underlying premises Nos. 26, 27 and 28, Triq l-Irlandiżi.
5. Premises No. 13/2 in Triq Hanover corner with Sqaq l-Ajkla
6. Premises No. 15, in Triq Hanover
7. Premises No. 16, in Triq Hanover
8. Premises No. 17, in Triq Hanover
9. Premises No. 17, Apartament No. 1 in Triq Hanover
10. Premises No. 17, Apartament No. 22 in Triq Hanover
11. Premises No. 17, Apartament No. 3 in Triq Hanover
12. Premises No. 17, Apartament No. 4 in Triq Hanover
13. Premises No. 18, in Triq Hanover
14. Premises No. 26/27, in Triq l-Irlandiżi
15. Premises No. 28, in Triq l-Irlandiżi
16. Premises No. 29, in Triq l-Irlandiżi
17. Premises No. 30, in Triq l-Irlandiżi
18. Premises No. 31/32, in Triq l-Irlandiżi
19. Premises No. 38, in Triq San Mark
20. Premises No. 37, in Triq San Mark
21. Premises No. 42, in Triq San Mark
22. Premises No. 40/39, in Triq San Mark
23. Premises No. 36, in Triq San Mark

24. Il-fond Nru. 35, fi Triq San Mark
25. Il-fond Nru. 34, fi Triq San Mark
26. Il-fond Nru. 32/33, fi Triq San Mark
27. Il-fond Nru. 38, fi Triq l-Irlandiżi
28. Il-fond Nru. 36, fi Triq l-Irlandiżi
29. Il-fond Nru. 34, Appartament Nru. 5 fi Triq l-Irlandiżi, li jinkludi l-partijiet komuni.
30. Il-fond Nru. 34, Appartament Nru. 6 fi Triq l-Irlandiżi, li jinkludi l-partijiet komuni.
31. Il-fond Nru. 34, Appartament Nru. 1 fi Triq l-Irlandiżi, li jinkludi l-partijiet komuni.
32. Il-fond Nru. 34, Appartament Nru. 2 fi Triq l-Irlandiżi, li jinkludi l-partijiet komuni.
33. Il-fond Nru. 34, Appartament Nru. 3 (33) fi Triq l-Irlandiżi, li jinkludi l-partijiet komuni.
34. Il-fond Nru. 34, Appartament Nru. 4 (35) fi Triq l-Irlandiżi, li jinkludi l-partijiet komuni.
35. Il-fond Nru. 25, fi Triq l-Ajkla.
36. Il-fond Nru. 25A, fi Triq l-Ajkla.
37. Il-fond Nru. 26A, fi Triq l-Ajkla.
38. Il-fond Nru. 26B, fi Triq l-Ajkla.
39. Il-fond Nru. 27, fi Triq l-Ajkla.
40. Il-fond Nru. 28, fi Triq l-Ajkla.
41. Il-fond Nru. 32, fi Triq l-Ajkla.
42. Biċċa art tal-kejl ta' madwar 35 metru kwadru, li tmiss mill-Punent ma' triq pubblika, mit-Tramuntana ma' proprjetà ta' Vince Zammit u min-Nofsinhar ma' proprjetà ta' Emmanuel Farrugia u oħrajn jew irjieħ verjuri.
43. Biċċa art tal-kejl ta' madwar 24 metru kwadru, li tmiss mit-Tramuntana ma' triq pubblika, mill-Punent ma' proprjetà ta' Joseph Micallef u oħrajn u mil-Lvant ma' proprjetà ta' Emmanuel Tonna jew irjieħ verjuri.

Il-fondi hawn fuq imsemmija huma murija bl-aħmar u mmarkati fuq il-pjanta P.D. Nru. 22_2001 kif ukoll fuq il-pjanti tad-Dipartiment tal-Bini u Tiswija tad-Djar b'numri COS/002/99, COS/003/99, COS/004/99, COS/005/99, COS/006/99, COS/007/99, COS/032/99 u COS/035/99. Il-biċċtejn art hawn fuq imsemmija huma murija bl-aħmar u mmarkati bħala ittra 'A' u 'B' rispettivament fuq il-pjanta P.D. Nru. 22B_2001 kif ukoll fuq il-pjanti maħruġa mid-Dipartiment tal-Bini u Tiswija tad-Djar hawn fuq imsemmija. Wieħed jista' jara l-pjanti msemmija fuq talba fid-Dipartiment ta' l-Artijiet, Auberge de Baviere, Valletta.

Il-kumpens offrut għall-dawn li ġejjin huwa:–

1. Il-fond Nru. 1, fit-Telgħa ta' Hanover, huwa ta' sitt elef, seba' mija u ħamsin Lira Maltija (Lm6,750);
2. Il-fond Nru. 2, fit-Telgħa ta' Hanover, huwa ta' elfejn, disa' mija u tletin Lira Maltija (Lm2,930);
3. Il-fond Nru. 4/5, fit-Telgħa ta' Hanover, huwa ta' tmint elef, tmien mija u ħamsin Lira Maltija (Lm8,850);
4. Il-fond Nru. 6, fit-Telgħa ta' Hanover kantuniera ma'

24. Premises No. 35, in Triq San Mark
25. Premises No. 34, in Triq San Mark
26. Premises No. 32/33, in Triq San Mark
27. Premises No. 38, in Triq l-Irlandiżi
28. Premises No. 36, in Triq l-Irlandiżi
29. Premises No. 34, Apartament No. 5 in Triq l-Irlandiżi, including the common parts.
30. Premises No. 34, Apartament No. 6 in Triq l-Irlandiżi, including the common parts.
31. Premises No. 34, Apartament No. 1 in Triq l-Irlandiżi, including the common parts.
32. Premises No. 34, Apartament No. 2 in Triq l-Irlandiżi, including the common parts.
33. Premises No. 34, Apartament No. 3 (33) in Triq l-Irlandiżi, including the common parts.
34. Premises No. 34, Apartament No. 4 (35) in Triq l-Irlandiżi, including the common parts.
35. Premises No. 25, in Triq l-Ajkla.
36. Premises No. 25A, in Triq l-Ajkla.
37. Premises No. 26A, in Triq l-Ajkla.
38. Premises No. 26B, in Triq l-Ajkla.
39. Premises No. 27, in Triq l-Ajkla.
40. Premises No. 28, in Triq l-Ajkla.
41. Premises No. 32, in Triq l-Ajkla.
42. A plot of land of the area of about 35 square metres, bounded on the West by a public road, on the North by property of Vince Zammit and on the South by property of Emmanuel Farrugia and others or more precise boundaries.
43. A plot of land of the area of about 24 square metres, bounded on the North by a public road, on the West by property of Joseph Micallef and others and on the East by property of Emmanuel Tonna or more precise boundaries.

The above mentioned premises are shown marked in red on plan P.D. Nru. 22_2001 and also on the plans of the Housing and Construction Department with numbers COS/002/99, COS/003/99, COS/004/99, COS/005/99, COS/006/99, COS/007/99, COS/032/99 and COS/035/99. The two plots of land mentioned above are shown in red and marked with the letter 'A' and 'B' respectively on plan P.D. Nru. 22B_2001 and also on the above mentioned plans issued by the Housing and Construction Department. The plans may be seen on demand at the Land Department, Auberge de Baviere, Valletta.

The compensation for the following is:–

1. Premises No. 1, Telgħa ta' Hanover, is of six thousand, seven hundred and fifty Maltese Liri (Lm6,750);
2. Premises No. 2, Telgħa ta' Hanover, is of two thousand, nine hundred and thirty Maltese Liri (Lm2,930);
3. Premises No. 4/5, Telgħa ta' Hanover, is of eight thousand, eight hundred and fifty Maltese Liri (Lm8,850);
4. Premises No. 6, Telgħa ta' Hanover corner with Triq l-

Triq l-Irlandiżi, huwa ta' tliet elef, sitt mija u sebgħin Lira Maltija (Lm3,670);

5. Il-fond Nru. 13/2 fi Triq Hanover kantuniera ma' Sqaq l-Ajkla huwa ta' elf, erba' mija u tmenin Lira Maltija (Lm1,480);

6. Il-fond Nru. 15, fi Triq Hanover, huwa ta' tlett elef, mija u ħamsin Lira Maltija (Lm3,150);

7. Il-fond Nru. 16, fi Triq Hanover, huwa ta' ħamest elef, erba' mija u tmenin Lira Maltija (Lm5,480);

8. Il-fond Nru. 17, fi Triq Hanover, huwa ta' tlett elef, erba' mija u erbgħin Lira Maltija (Lm3,440);

9. Il-fond Nru. 17, Appartament Nru. 1 fi Triq Hanover, huwa ta' ħamest elef, mitejn u għoxrin Lira Maltija (Lm5,220);

10. Il-fond Nru. 17, Appartament Nru. 2 fi Triq Hanover, huwa ta' tlett elef, disa' mija u sebgħin Lira Maltija (Lm3,970);

11. Il-fond Nru. 17, Appartament Nru. 3 fi Triq Hanover, Bormla, huwa ta' erbat elef u seba' mitt Lira Maltija (Lm4,700);

12. Il-fond Nru. 17, Appartament Nru. 4 fi Triq Hanover, huwa ta' tlett elef, ħames mija u tmenin Lira Maltija (Lm3,580);

13. Il-fond Nru. 18, fi Triq Hanover, huwa ta' tlett elef, sitt mija u għoxrin Lira Maltija (Lm3,620);

14. Il-fond Nru. 26/27, fi Triq l-Irlandiżi, Bormla, huwa ta' tlett elef u disa' mitt Lira Maltija (Lm3,900);

15. Il-fond Nru. 28, fi Triq l-Irlandiżi , huwa ta' tlett elef, mitejn u sittin Lira Maltija (Lm3,260);

16. Il-fond Nru. 29, fi Triq l-Irlandiżi, huwa ta' erbat elef, sitt mija u għoxrin Lira Maltija (Lm4,620);

17. Il-fond Nru. 30, fi Triq l-Irlandiżi, huwa ta' ħamest elef, ħames mija u erbgħin Lira Maltija (Lm5,540);

18. Il-fond Nru. 31/32, fi Triq l-Irlandiżi, huwa ta' għaxart elef, sitt mija u tletin Lira Maltija (Lm10,630);

19. Il-fond Nru. 38, fi Triq San Mark huwa ta' elf u ħames mitt Lira Maltija (Lm1,500);

20. Il-fond Nru. 37, fi Triq San Mark huwa ta' elf Lira Maltija (Lm1,000);

21. Il-fond Nru. 42, fi Triq San Mark huwa ta' erbat elef u ħames mitt Lira Maltija (Lm4,500);

22. Il-fond Nru. 40/39, fi Triq San Mark huwa ta' tlett elef Lira Maltija (Lm3,000);

23. Il-fond Nru. 36, fi Triq San Mark huwa ta' tmien mitt Lira Maltija (Lm800);

24. Il-fond Nru. 35, fi Triq San Mark huwa ta' tlett elef u ħames mitt Lira Maltija (Lm3,500);

25. Il-fond Nru. 34, fi Triq San Mark huwa ta' tlett elef Lira Maltija (Lm3,000);

26. Il-fond Nru. 32/33, fi Triq San Mark huwa ta' ħamest elef Lira Maltija (Lm5,000);

27. Il-fond Nru. 38, fi Triq l-Irlandiżi huwa ta' tlett elef Lira Maltija (Lm3,000);

28. Il-fond Nru. 36, fi Triq l-Irlandiżi huwa ta' elfejn Lira

Irlandiżi, is of three thousand, six hundred and seventy Maltese Liri (Lm3,670);

5. Premises No. 13/2 in Triq Hanover corner with Sqaq l-Ajkla is of one thousand, four hundred and eighty Maltese Liri (Lm1,480);

6. Premises No. 15, in Triq Hanover, is of three thousand, one hundred and fifty Maltese Liri (Lm3,150);

7. Premises No. 16, in Triq Hanover, is of five thousand, four hundred and eighty Maltese Liri (Lm5,480);

8. Premises No. 17, in Triq Hanover, is of three thousand, four hundred and forty Maltese Liri (Lm3,440);

9. Premises No. 17, Apartament No. 1 in Triq Hanover, is of five thousand, two hundred and twenty Maltese Liri (Lm5,220);

10. Premises No. 17, Apartament No. 2 in Triq Hanover, is of three thousand, nine hundred and seventy Maltese Liri (Lm3,970);

11. Premises No. 17, Apartament No. 3 in Triq Hanover, Cospicua, is of four thousand and seven hundred Maltese Liri (Lm4,700);

12. Premises No. 17, Apartament No. 4 in Triq Hanover, is of three thousand, five hundred and eighty Maltese Liri (Lm3,580);

13. Premises No. 18, in Triq Hanover, is of three thousand, six hundred and twenty Maltese Liri (Lm3,620);

14. Premises No. 26/27, in Triq l-Irlandiżi, Cospicua, is of three thousand and nine hundred Maltese Liri (Lm3,900);

15. Premises No. 28, in Triq l-Irlandiżi, is of three thousand, two hundred and sixty Maltese Liri (Lm3,260);

16. Premises No. 29, in Triq l-Irlandiżi, is of four thousand, six hundred and twenty Maltese Liri (Lm4,620);

17. Premises No. 30, in Triq l-Irlandiżi, is of five thousand, five hundred and forty Maltese Liri (Lm5,540);

18. Premises No. 31/32, in Triq l-Irlandiżi, is of ten thousand, six hundred and thirty Maltese Liri (Lm10,630);

19. Premises No. 38, in Triq San Mark is of one thousand and five hundred Maltese Liri (Lm1,500);

20. Premises No. 37, in Triq San Mark is of one thousand Maltese Liri (Lm1,000);

21. Premises No. 42, in Triq San Mark is of four thousand and five hundred Maltese Liri (Lm4,500);

22. Premises No. 40/39, in Triq San Mark is of three thousand Maltese Liri (Lm3,000);

23. Premises No. 36, in Triq San Mark is of eight hundred Maltese Liri (Lm800);

24. Premises No. 35, in Triq San Mark is of three thousand five hundred Maltese Liri (Lm3,500);

25. Premises No. 34, in Triq San Mark is of three thousand Maltese Liri (Lm3,000);

26. Premises No. 32/33, in Triq San Mark is of five thousand Maltese Liri (Lm5,000);

27. Premises No. 38, in Triq l-Irlandiżi is of three thousand Maltese Liri (Lm3,000);

28. Premises No. 36, in Triq l-Irlandiżi is of two thousand

Maltija (Lm2,000);

29. Il-fond Nru. 34, Appartament Nru. 5 fi Triq l-Irlandiżi, huwa ta' tlett elef u ħames mitt Lira Maltija (Lm3,500);

30. Il-fond Nru. 34, Appartament Nru. 6 fi Triq l-Irlandiżi, huwa ta' elfejn Lira Maltija (Lm2,000);

31. Il-fond Nru. 34, Appartament Nru. 1 fi Triq l-Irlandiżi, huwa ta' elf Lira Maltija (Lm1,000);

32. Il-fond Nru. 34, Appartament Nru. 2 fi Triq l-Irlandiżi, huwa ta' elf Lira Maltija (Lm1,000);

33. Il-fond Nru. 34, Appartament Nru. 3 (33) fi Triq l-Irlandiżi, huwa ta' tlett elef Lira Maltija (Lm3,000);

34. Il-fond Nru. 34, Appartament Nru. 4 (35) fi Triq l-Irlandiżi, huwa ta' elf u ħames mitt Lira Maltija (Lm1,500);

35. Il-fond Nru. 25, fi Triq l-Ajkla, huwa ta' sebat elef Lira Maltija (Lm7,000);

36. Il-fond Nru. 25A, fi Triq l-Ajkla, huwa ta' tlett elef Lira Maltija (Lm3,000);

37. Il-fond Nru. 26A, fi Triq l-Ajkla, huwa ta' tlett elef Lira Maltija (Lm3,000);

38. Il-fond Nru. 26B, fi Triq l-Ajkla, huwa ta' elf u ħames mitt Lira Maltija (Lm1,500);

39. Il-fond Nru. 27, fi Triq l-Ajkla, huwa ta' elfejn u tmien mitt Lira Maltija (Lm2,800);

40. Il-fond Nru. 28, fi Triq l-Ajkla, huwa ta' sittax-il elf Lira Maltija (Lm16,000);

41. Il-fond Nru. 32, fi Triq l-Ajkla, huwa ta' sebat elef Lira Maltija (Lm7,000);

42. Biċċa art immarkata bħala ittra 'A' hu ta' disat elef, tliet mija u sittin Lira Maltija (Lm9,360);

43. Biċċa art immarkata bħala ittra 'B' hu ta' sitt elef, erba' mija u għoxrin Lira Maltija (Lm6,420);

skond l-istimi li hawn ma' din id-dikjarazzjoni kif dawn saru mill-periti arkitetti Fred H. Valentino, A&C.E, Carmen V. Sutton, A.&C.E. u Joseph Mizzi, A.&C.E.

Ma' din id-dikjarazzjoni qed tiġi ppubblikata *site plan* li turi l-imsemmija immobbli.

(Iff) Edward Fenech Adami
President
22/1/2005

Din is-*site plan* qed tiġi ppubblikata f'paġna 2904.

Stima tal-Perit (oriġinali bil-Malti)

Fondi f'Bormla

Fuq struzzjonijiet tal-Kummissarju ta' l-Artijiet, skond l-Ordinanza dwar l-Akkwist ta' Artijiet (għal Skopijiet Pubbliċi), qiegħed niffissa l-valur liberu u frank tal-proprjetà hawn taħt deskritta f'Bormla, li hija meħtieġa mill-Gvern għal skop pubbliku, u dan wara li ħadt in

Maltese Liri (Lm2,000);

29. Premises No. 34, Apartament No. 5 in Triq l-Irlandiżi, is of three thousand and five hundred Maltese Liri (Lm3,500);

30. Premises No. 34, Apartament No. 6 in Triq l-Irlandiżi, is of two thousand Maltese Liri (Lm2,000);

31. Premises No. 34, Apartament No. 1 in Triq l-Irlandiżi, is of one thousand Maltese Liri (Lm1,000);

32. Premises No. 34, Apartament No. 2 in Triq l-Irlandiżi, is of one thousand Maltese Liri (Lm1,000);

33. Premises No. 34, Apartament No. 3 (33) in Triq l-Irlandiżi, is of three thousand Maltese Liri (Lm3,000);

34. Premises No. 34, Apartament No. 4 (35) in Triq l-Irlandiżi, is of one thousand and five huindred Maltese Liri (Lm1,500);

35. Premises No. 25, in Triq l-Ajkla, is of seven thousand Maltese Liri (Lm7,000);

36. Premises No. 25A, in Triq l-Ajkla, is of three thousand Maltese Liri (Lm3,000);

37. Premises No. 26A, in Triq l-Ajkla, is of three thousand Maltese Liri (Lm3,000);

38. Premises No. 26B, in Triq l-Ajkla, is of one thousand and five hundred Maltese Liri (Lm1,500);

39. Premises No. 27, in Triq l-Ajkla, is of two thousand and eight hundred Maltese Liri (Lm2,800);

40. Premises No. 28, in Triq l-Ajkla, is of sixteen thousand Maltese Liri (Lm16,000);

41. Premises No. 32, in Triq l-Ajkla, is of seven thousand Maltese Liri (Lm7,000);

42. A plot of land marked with the letter 'A' is of nine thousand, three hundred and sixty Maltese Liri (Lm9,360);

43. A plot of land marked with the letter 'B' is of six thousand, four hundred and twenty Maltese Liri (Lm6,420);

according to the valuation published with this declaration as made by architect Fred H. Valentino, A&C.E, Carmen V. Sutton, A.&C.E. and Joseph Mizzi, A.&C.E.

A site plan showing the mentioned immovable property is being published with this declaration.

(Sgd) Edward Fenech Adami
President
22/1/2005

This site plan is being published on page 2904.

Architect's Valuation (original in Maltese)

Premises at Cospicua

I have been instructed by the Commissioner of Land to assess under the Land Acquisition (Public Purposes) Ordinance, the freehold value of the hereunder described property at Cospicua, required by Government for a public purpose, and this after considering the locality, as well as

konsiderazzjoni l-lokalità, kif ukoll ħwejjeġ oħra li jista' jkollhom x'jaqsmu mal-valur ta' l-istess proprjetà.

Item Nru. 1. Il-fond Nru. 1, fit-Telgħa ta' Hanover, Bormla, li huwa mmarkat bl-aħmar fuq il-pjanta P.D. 22_2001, huwa stmat għall-valur ta' sitt elef, seba' mija u ħamsin Lira Maltija (Lm6,750);

Item Nru. 2. Il-fond Nru. 2, fit-Telgħa ta' Hanover, Bormla, li huwa mmarkat bl-aħmar fuq il-pjanta P.D. 22_2001, huwa stmat għall-valur ta' elfejn, disa' mija u tletin Lira Maltija (Lm2,930);

Item Nru. 3. Il-fond Nru. 4/5, fit-Telgħa ta' Hanover, Bormla, li huwa mmarkat bl-aħmar fuq il-pjanta P.D. 22_2001, huwa stmat għall-valur ta' tmint elef, tmien mija u ħamsin Lira Maltija (Lm8,850);

Item Nru. 4. Il-fond Nru. 6, fit-Telgħa ta' Hanover/Triq l-Irlandiżi, Bormla li jikkonsisti f'kantina in parti mal-fondi Nri. 26/27/28, Triq l-Irlandiżi, Bormla, li huwa mmarkat bl-aħmar fuq il-pjanta P.D. 22_2001, huwa stmat għall-valur ta' tliet elef, sitt mija u sebgħin Lira Maltija (Lm3,670);

Item Nru. 5. Il-fond Nru. 13/2 fi Triq Hanover/Sqaq l-Ajkla, Bormla, li huwa mmarkat bl-aħmar fuq il-pjanta P.D. 22_2001, huwa stmat għall-valur ta' elf, erba' mija u tmenin Lira Maltija (Lm1,480);

Item Nru. 6. Il-fond Nru. 15, fi Triq Hanover, Bormla, li huwa mmarkat bl-aħmar fuq il-pjanta P.D. 22_2001, huwa stmat għall-valur ta' tlett elef, mija u ħamsin Lira Maltija (Lm3,150);

Item Nru. 7. Il-fond Nru. 16, fi Triq Hanover, Bormla, li huwa mmarkat bl-aħmar fuq il-pjanta P.D. 22_2001, huwa stmat għall-valur ta' ħamest elef, erba' mija u tmenin Lira Maltija (Lm5,480);

Item Nru. 8. Il-fond Nru. 17, fi Triq Hanover, Bormla, li huwa mmarkat bl-aħmar fuq il-pjanta P.D. 22_2001, huwa stmat għall-valur ta' tlett elef, erba' mija u erbgħin Lira Maltija (Lm3,440);

Item Nru. 9. Il-fond Nru. 17, Appartament Nru. 1 fi Triq Hanover, Bormla, li huwa mmarkat bl-aħmar fuq il-pjanta P.D. 22_2001, huwa stmat għall-valur ta' ħamest elef, mitejn u għoxrin Lira Maltija (Lm5,220);

Item Nru. 10. Il-fond Nru. 17, Appartament Nru. 2 fi Triq Hanover, Bormla, li huwa mmarkat bl-aħmar fuq il-pjanta P.D. 22_2001, huwa stmat għall-valur ta' tlett elef, disa' mija u sebgħin Lira Maltija (Lm3,970);

Item Nru. 11. Il-fond Nru. 17, Appartament Nru. 3 fi Triq Hanover, Bormla, li huwa mmarkat bl-aħmar fuq il-pjanta P.D. 22_2001, huwa stmat għall-valur ta' erbat elef u seba' mitt Lira Maltija (Lm4,700);

Item Nru. 12. Il-fond Nru. 17, Appartament Nru. 4 fi Triq Hanover, Bormla, li huwa mmarkat bl-aħmar fuq il-pjanta P.D. 22_2001, huwa stmat għall-valur ta' tlett elef, ħames mija u tmenin Lira Maltija (Lm3,580);

Item Nru. 13. Il-fond Nru. 18, fi Triq Hanover, Bormla, li huwa mmarkat bl-aħmar fuq il-pjanta P.D. 22_2001, huwa

other matters relevant to the same property.

Item Nru. 1. Il-fond Nru. 1, Telgħa ta' Hanover, Cospicua, marked in red on plan P.D. 22_2001, valued for the price of six thousand, seven hundred and fifty Maltese Liri (Lm6,750);

Item No. 2. Premises No. 2, Telgħa ta' Hanover, Cospicua, marked in red on plan P.D. 22_2001, valued for the price of two thousand, nine hundred and thirty Maltese Liri (Lm2,930);

Item No. 3. Premises No. 4/5, Telgħa ta' Hanover, Cospicua, marked in red on plan P.D. 22_2001, valued for the price of eight thousand, eight hundred and fifty Maltese Liri (Lm8,850);

Item No. 4. Premises No. 6, Telgħa ta' Hanover/Triq l-Irlandiżi, Cospicua consisting of a basement in part by premises Nos. 26/27/28, Triq l-Irlandiżi, Cospicua, marked in red on plan P.D. 22_2001, valued for the price of three thousand, six hundred and seventy Maltese Liri (Lm3,670);

Item No. 5. Premises No. 13/2 in Triq Hanover/Sqaq l-Ajkla, Cospicua, marked in red on plan P.D. 22_2001, valued for the price of one thousand, four hundred and eighty Maltese Liri (Lm1,480);

Item No. 6. Premises No. 15, in Triq Hanover, Cospicua, marked in red on plan P.D. 22_2001, valued for the price of three thousand, one hundred and fifty Maltese Liri (Lm3,150);

Item No. 7. Premises No. 16, in Triq Hanover, Cospicua, marked in red on plan P.D. 22_2001, valued for the price of five thousand, four hundred and eighty Maltese Liri (Lm5,480);

Item No. 8. Premises No. 17, in Triq Hanover, Cospicua, marked in red on plan P.D. 22_2001, valued for the price of three thousand, four hundred and forty Maltese Liri (Lm3,440);

Item No. 9. Premises No. 17, Apartament No. 1 in Triq Hanover, Cospicua, marked in red on plan P.D. 22_2001, valued for the price of five thousand, two hundred and twenty Maltese Liri (Lm5,220);

Item No. 10. Premises No. 17, Apartament No. 2 in Triq Hanover, Cospicua, marked in red on plan P.D. 22_2001, valued for the price of three thousand, nine hundred and seventy Maltese Liri (Lm3,970);

Item No. 11. Premises No. 17, Apartament No. 3 in Triq Hanover, Cospicua, marked in red on plan P.D. 22_2001, valued for the price of four thousand and seven hundred Maltese Liri (Lm4,700);

Item No. 12. Premises No. 17, Apartament No. 4 in Triq Hanover, Cospicua, marked in red on plan P.D. 22_2001, valued for the price of three thousand, five hundred and eighty Maltese Liri (Lm3,580);

Item No. 13. Premises No. 18, in Triq Hanover, Cospicua, marked in red on plan P.D. 22_2001, valued for the price of

stmat għall-valur ta' tlett elef, sitt mija u għoxrin Lira Maltija (Lm3,620);

Item Nru. 14. Il-fond Nru. 26/27, fi Triq l-Irlandiżi, Bormla, li huwa mmarkat bl-aħmar fuq il-pjanta P.D. 22_2001, huwa stmat għall-valur ta' tlett elef u disa' mitt Lira Maltija (Lm3,900);

Item Nru. 15. Il-fond Nru. 28, fi Triq l-Irlandiżi , Bormla, li huwa mmarkat bl-aħmar fuq il-pjanta P.D. 22_2001, huwa stmat għall-valur ta' tlett elef, mitejn u sittin Lira Maltija (Lm3,260);

Item Nru. 16. Il-fond Nru. 29, fi Triq l-Irlandiżi , Bormla, li huwa mmarkat bl-aħmar fuq il-pjanta P.D. 22_2001, huwa stmat għall-valur ta' erbat elef, sitt mija u għoxrin Lira Maltija (Lm4,620);

Item Nru. 17. Il-fond Nru. 30, fi Triq l-Irlandiżi , Bormla, li huwa mmarkat bl-aħmar fuq il-pjanta P.D. 22_2001, huwa stmat għall-valur ta' ħamest elef, ħames mija u erbgħin Lira Maltija (Lm5,540);

Item Nru. 18. Il-fond Nru. 31/32, fi Triq l-Irlandiżi, Bormla, li huwa mmarkat bl-aħmar fuq il-pjanta P.D. 22_2001, huwa stmat għall-valur ta' għaxart elef, sitt mija u tletin Lira Maltija (Lm10,630);

Iff. Fred H. Valentino, A.&C.E.

Il-5 ta' Frar, 2003

Akkwist ta' fond f'Bormla

Fuq struzzjonijiet tal-Kummissarju ta' l-Artijiet, skond l-Ordinanza dwar l-Akkwist ta' Artijiet (għal Skopijiet Pubbliċi), qiegħed niffissa l-valur liberu u frank tal-proprjetà hawn taħt deskritta f'Bormla, li hija meħtieġa mill-Gvern għal skop pubbliku, u dan wara li ħadt in konsiderazzjoni l-lokalità, kif ukoll ħwejjeġ oħra li jista' jkollhom x'jaqsmu mal-valur ta' l-istess proprjetà.

1. Il-fond Nru. 38, Triq San Mark, li huwa muri bl-aħmar fuq il-pjanta P.D. 22_2001, okkupat minn kerrej, huwa stmat għall-valur ta' elf u ħamest mitt Lira Maltija (Lm1,500).

2. Il-fond Nru. 37, Triq San Mark, li huwa muri bl-aħmar fuq il-pjanta P.D. 22_2001, okkupat minn kerrej, huwa stmat għall-valur ta' elf Lira Maltija (Lm1,000).

Iff. Carmen V. Sutton, A.&C.E.

It-8 ta' Awissu, 2002

Akkwist ta' fond f'Bormla

Fuq struzzjonijiet tal-Kummissarju ta' l-Artijiet, skond l-Ordinanza dwar l-Akkwist ta' Artijiet (għal Skopijiet Pubbliċi), qiegħed niffissa l-valur liberu u frank tal-

three thousand, six hundred and twenty Maltese Liri (Lm3,620);

Item No. 14. Premises No. 26/27, in Triq l-Irlandiżi, Cospicua, marked in red on plan P.D. 22_2001, valued for the price of three thousand and nine hundred Maltese Liri (Lm3,900);

tem No. 15. Premises No. 28, in Triq l-Irlandiżi , Cospicua, marked in red on plan P.D. 22_2001, valued for the price of three thousand, two hundred and sixty Maltese Liri (Lm3,260);

Item No. 16. Premises No. 29, in Triq l-Irlandiżi, Cospicua, marked in red on plan P.D. 22_2001, valued for the price of four thousand, six hundred and twenty Maltese Liri (Lm4,620);

Item No. 17. Premises No. 30, in Triq l-Irlandiżi, Cospicua, marked in red on plan P.D. 22_2001, valued for the price of five thousand, five hundred and forty Maltese Liri (Lm5,540);

Item No. 18. Premises No. 31/32, in Triq l-Irlandiżi, Bormla, marked in red on plan P.D. 22_2001, valued for the price of ten thousand, six hundred and thirty Maltese Liri (Lm10,630);

Sgd. Fred H. Valentino, A.&C.E.

5th February, 2003

Premises at Cospicua

I have been instructed by the Commissioner of Land to assess under section 22 (2) of Cap. 88 of the Land Acquisition (Public Purposes) Ordinance, the freehold value of the hereunder described property at Cospicua, required by Government for a public purpose, and this after considering the locality, as well as other matters relevant to the same property.

1. Premises No. 38, Triq San Mark, shown in red on plan P.D. 22_2001, occupied by the tenant, valued for the price of one thousand and five hundred Maltese Liri (Lm1,500).

2. Premises No. 37, Triq San Mark, shown in red on plan P.D. 22_2001, occupied by the tenant, valued for the price of one thousand Maltese Liri (Lm1,000).

Sgd. Carmen V. Sutton, A.&C.E.

8th August, 2002

Premises at Cospicua

I have been instructed by the Commissioner of Land to assess under section 22 (2) of Cap. 88 of the Land Acquisition (Public Purposes) Ordinance, the freehold value

proprjetà hawn taħt deskritta f'Bormla, li hija meħtieġa mill-Gvern għal skop pubbliku, u dan wara li ħadt in konsiderazzjoni l-lokalità, kif ukoll ħwejjeġ oħra li jista' jkollhom x'jaqsmu mal-valur ta' l-istess proprjetà.

1. Il-fond Nru. 42, Triq San Mark, li huwa muri bl-aħmar fuq il-pjanta P.D. 22_2001, okkupat minn kerrej bil-familja, huwa stmat għall-valur ta' erbat elef u ħamest mitt Lira Maltija (Lm4,500).

2. Il-fond Nru. 40/39, Triq San Mark, li huwa muri bl-aħmar fuq il-pjanta P.D. 22_2001, okkupat minn kerrej bil-familja, huwa stmat għall-valur ta' tlett elef Lira Maltija (Lm3,000).

Iff. Carmen V. Sutton, A.&C.E.

It-8 ta' Awissu, 2002

Akkwist ta' fond f'Bormla

Fuq struzzjonijiet tal-Kummissarju ta' l-Artijiet, skond l-Ordinanza dwar l-Akkwist ta' Artijiet (għal Skopijiet Pubbliċi), qiegħed niffissa l-valur liberu u frank tal-proprjetà hawn taħt deskritta f'Bormla, li hija meħtieġa mill-Gvern għal skop pubbliku, u dan wara li ħadt in konsiderazzjoni l-lokalità, kif ukoll ħwejjeġ oħra li jista' jkollhom x'jaqsmu mal-valur ta' l-istess proprjetà.

1. Il-fond Nru. 36, Triq San Mark, li huwa muri bl-aħmar fuq il-pjanta P.D. 22_2001, okkupat minn kerrej, huwa stmat għall-valur ta' tmien mitt Lira Maltija (Lm800).

2. Il-fond Nru. 35, Triq San Mark, li huwa muri bl-aħmar fuq il-pjanta P.D. 22_2001, fil-preżent battal, huwa stmat għall-valur ta' tlett elef u ħames mitt Lira Maltija (Lm3,500).

Iff. Carmen V. Sutton, A.&C.E.

It-8 ta' Awissu, 2002

Akkwist ta' fond f'Bormla

Fuq struzzjonijiet tal-Kummissarju ta' l-Artijiet, skond l-Ordinanza dwar l-Akkwist ta' Artijiet (għal Skopijiet Pubbliċi), qiegħed niffissa l-valur liberu u frank tal-proprjetà hawn taħt deskritta f'Bormla, li hija meħtieġa mill-Gvern għal skop pubbliku, u dan wara li ħadt in konsiderazzjoni l-lokalità, kif ukoll ħwejjeġ oħra li jista' jkollhom x'jaqsmu mal-valur ta' l-istess proprjetà.

1. Il-fond Nru. 34, Triq San Mark, li huwa muri bl-aħmar fuq il-pjanta P.D. 22_2001, fil-preżent battal, huwa stmat għall-valur ta' tlett elef Lira Maltija (Lm3,000).

of the hereunder described property at Cospicua, required by Government for a public purpose, and this after considering the locality, as well as other matters relevant to the same property.

1. Premises No. 42, Triq San Mark, shown in red on plan P.D. 22_2001, occupied by a tenant and his family, valued for the price of four thousand and five hundred Maltese Liri (Lm4,500).

2. Premises No. 40/39, Triq San Mark, shown in red on plan P.D. 22_2001, occupied by a tenant and his family, valued for the price of three thousand Maltese Liri (Lm3,000).

Sgd. Carmen V. Sutton, A.&C.E.

8th August, 2002

Premises at Cospicua

I have been instructed by the Commissioner of Land to assess under section 22 (2) of Cap. 88 of the Land Acquisition (Public Purposes) Ordinance, the freehold value of the hereunder described property at Cospicua, required by Government for a public purpose, and this after considering the locality, as well as other matters relevant to the same property.

1. Premises No. 36, Triq San Mark, shown in red on plan P.D. 22_2001, occupied by a tenant, valued for the price of eight hundred Maltese Liri (Lm800).

2. Premises No. 35, Triq San Mark, shown in red on plan P.D. 22_2001, presently vacant, valued for the price of three thousand and five hundred Maltese Liri (Lm3,500).

Sgd. Carmen V. Sutton, A.&C.E.

8th August, 2002

Premises at Cospicua

I have been instructed by the Commissioner of Land to assess under section 22 (2) of Cap. 88 of the Land Acquisition (Public Purposes) Ordinance, the freehold value of the hereunder described property at Cospicua, required by Government for a public purpose, and this after considering the locality, as well as other matters relevant to the same property.

1. Premises No. 34, Triq San Mark, shown in red on plan P.D. 22_2001, presently vacant, valued for the price of three thousand Maltese Liri (Lm3,000).

2. Il-fond Nru. 32/33, Triq San Mark, li huwa muri bl-aħmar fuq il-pjanta P.D. 22_2001, okkupat minn kerrej bil-familja, huwa stmat għall-valur ta' ħamest elef Lira Maltija (Lm5,000).

Iff. Carmen V. Sutton, A.&C.E.

It-8 ta' Awissu, 2002

Akkwist ta' fond f'Bormla

Fuq struzzjonijiet tal-Kummissarju ta' l-Artijiet, skond l-Ordinanza dwar l-Akkwist ta' Artijiet (għal Skopijiet Pubbliċi), qiegħed niffissa l-valur liberu u frank tal-proprjetà hawn taħt deskritta f'Bormla, li hija meħtieġa mill-Gvern għal skop pubbliku, u dan wara li ħadt in konsiderazzjoni l-lokalità, kif ukoll ħwejjeġ oħra li jista' jkollhom x'jaqsmu mal-valur ta' l-istess proprjetà.

1. Il-fond Nru. 38, Triq l-Irlandiżi, li huwa muri bl-aħmar fuq il-pjanta P.D. 22_2001, okkupat minn kerrej bil-familja, huwa stmat għall-valur ta' tlett elef Lira Maltija (Lm3,000).

2. Il-fond Nru. 36, Triq l-Irlandiżi, li huwa muri bl-aħmar fuq il-pjanta P.D. 22_2001, okkupat minn kerrej bil-familja, huwa stmat għall-valur ta' elfejn Lira Maltija (Lm2,000).

Iff. Carmen V. Sutton, A.&C.E.

It-8 ta' Awissu, 2002

Akkwist ta' fond f'Bormla

Fuq struzzjonijiet tal-Kummissarju ta' l-Artijiet, skond l-Ordinanza dwar l-Akkwist ta' Artijiet (għal Skopijiet Pubbliċi), qiegħed niffissa l-valur liberu u frank tal-proprjetà hawn taħt deskritta f'Bormla, li hija meħtieġa mill-Gvern għal skop pubbliku, u dan wara li ħadt in konsiderazzjoni l-lokalità, kif ukoll ħwejjeġ oħra li jista' jkollhom x'jaqsmu mal-valur ta' l-istess proprjetà.

1. Il-fond Nru. 34, *Flat 5*, Triq l-Irlandiżi, li jinkludi partijiet komuni, okkupat mis-sid, li huwa muri bl-aħmar fuq il-pjanta P.D. 22_2001, huwa stmat għall-valur ta' tlett elef u ħames mitt Lira Maltija (Lm3,500).

2. Il-fond Nru. 34, *Flat* 6, Triq l-Irlandiżi, li jinkludi partijiet komuni, okkupat minn kerrej u l-familja tagħha, huwa muri bl-aħmar fuq il-pjanta P.D. 22_2001, huwa stmat għall-valur ta' elfejn Lira Maltija (Lm2,000).

Iff. Carmen V. Sutton, A.&C.E.

It-8 ta' Awissu, 2002

2. Premises No. 32/33, Triq San Mark, shown in red on plan P.D. 22_2001, occupied by a tenant and his family, valued for the price of five thousand Maltese Liri (Lm5,000).

Sgd. Carmen V. Sutton, A.&C.E.

8th August, 2002

Premises at Cospicua

I have been instructed by the Commissioner of Land to assess under section 22 (2) of Cap. 88 of the Land Acquisition (Public Purposes) Ordinance, the freehold value of the hereunder described property at Cospicua, required by Government for a public purpose, and this after considering the locality, as well as other matters relevant to the same property.

1. Premises No. 38, Triq l-Irlandiżi, shown in red on plan P.D. 22_2001, occupied by a tenant and his family, valued for the price of three thousand Maltese Liri (Lm3,000).

2. Premises No. 36, Triq l-Irlandiżi, shown in red on plan P.D. 22_2001, occupied by a tenant and his family, valued for the price of two thousand Maltese Liri (Lm2,000).

Sgd. Carmen V. Sutton, A.&C.E.

8th August, 2002

Premises at Cospicua

I have been instructed by the Commissioner of Land to assess under section 22 (2) of Cap. 88 of the Land Acquisition (Public Purposes) Ordinance, the freehold value of the hereunder described property at Cospicua, required by Government for a public purpose, and this after considering the locality, as well as other matters relevant to the same property.

1. Premises No. 34, Flat 5, Triq l-Irlandiżi, including common parts, occupied by the owner, shown in red on plan P.D. 22_2001, valued for the price of three thousand and five hundred Maltese Liri (Lm3,500).

2. Premises No. 34, Flat 6, Triq l-Irlandiżi, including common parts, occupied by a tenant and her family, shown in red on plan P.D. 22_2001, valued for the price of two thousand Maltese Liri (Lm2,000).

Sgd. Carmen V. Sutton, A.&C.E.

8th August, 2002

Akkwist ta' fond f'Bormla

Fuq struzzjonijiet tal-Kummissarju ta' l-Artijiet, skond l-Ordinanza dwar l-Akkwist ta' Artijiet (għal Skopijiet Pubbliċi), qiegħed niffissa l-valur liberu u frank tal-proprjetà hawn taħt deskritta f'Bormla, li hija meħtieġa mill-Gvern għal skop pubbliku, u dan wara li ħadt in konsiderazzjoni l-lokalità, kif ukoll ħwejjeġ oħra li jista' jkollhom x'jaqsmu mal-valur ta' l-istess proprjetà.

1. Il-fond Nru. 34, *Flat 1*, Triq l-Irlandiżi, li jinkludi partijiet komuni, fil-preżent battal, li huwa muri bl-aħmar fuq il-pjanta P.D. 22_2001, huwa stmat għall-valur ta' elf Lira Maltija (Lm1,000).

2. Il-fond Nru. 34, *Flat 2*, Triq l-Irlandiżi, li jinkludi partijiet komuni, fil-preżent battal, li huwa muri bl-aħmar fuq il-pjanta P.D. 22_2001, huwa stmat għall-valur ta' elf Lira Maltija (Lm1,000).

Iff. Carmen V. Sutton, A.&C.E.

It-8 ta' Awissu, 2002

Premises at Cospicua

I have been instructed by the Commissioner of Land to assess under section 22 (2) of Cap. 88 of the Land Acquisition (Public Purposes) Ordinance, the freehold value of the hereunder described property at Cospicua, required by Government for a public purpose, and this after considering the locality, as well as other matters relevant to the same property.

1. Premises No. 34, Flat 1, Triq l-Irlandiżi, including common parts, presently vacant, shown in red on plan P.D. 22_2001, valued for the price of one thousand Maltese Liri (Lm1,000).

2. Premises No. 34, Flat 2, Triq l-Irlandiżi, including common parts, presently vacant, shown in red on plan P.D. 22_2001, valued for the price of one thousand Maltese Liri (Lm1,000).

Sgd. Carmen V. Sutton, A.&C.E.

8th August, 2002

Akkwist ta' fond f'Bormla

Fuq struzzjonijiet tal-Kummissarju ta' l-Artijiet, skond l-Ordinanza dwar l-Akkwist ta' Artijiet (għal Skopijiet Pubbliċi), qiegħed niffissa l-valur liberu u frank tal-proprjetà hawn taħt deskritta f'Bormla, li hija meħtieġa mill-Gvern għal skop pubbliku, u dan wara li ħadt in konsiderazzjoni l-lokalità, kif ukoll ħwejjeġ oħra li jista' jkollhom x'jaqsmu mal-valur ta' l-istess proprjetà.

1. Il-fond Nru. 34, *Flat 3*, (33), Triq l-Irlandiżi, li jinkludi partijiet komuni, fil-preżent battal, li huwa muri bl-aħmar fuq il-pjanta P.D. 22_2001, huwa stmat għall-valur ta' tlett elef Lira Maltija (Lm3,000).

2. Il-fond Nru. 34, *Flat 4*, (35), Triq l-Irlandiżi, li jinkludi partijiet komuni, okkupat minn kerrej, li huwa muri bl-aħmar fuq il-pjanta P.D. 22_2001, huwa stmat għall-valur ta' elf u ħames mitt Lira Maltija (Lm1,500).

Iff. Carmen V. Sutton, A.&C.E.

It-8 ta' Awissu, 2002

Premises at Cospicua

I have been instructed by the Commissioner of Land to assess under section 22 (2) of Cap. 88 of the Land Acquisition (Public Purposes) Ordinance, the freehold value of the hereunder described property at Cospicua, required by Government for a public purpose, and this after considering the locality, as well as other matters relevant to the same property.

1. Premises No. 34, Flat 3 (33), Triq l-Irlandiżi, including common parts, presently vacant, shown in red on plan P.D. 22_2001, valued for the price of three thousand Maltese Liri (Lm3,000).

2. Premises No. 34, Flat 4 (35), Triq l-Irlandiżi, including common parts, occupied by a tenant, shown in red on plan P.D. 22_2001, valued for the price of one thousand and five hundred Maltese Liri (Lm1,500).

Sgd. Carmen V. Sutton, A.&C.E.

8th August, 2002

Akkwist ta' fond f'Bormla

Fuq struzzjonijiet tal-Kummissarju ta' l-Artijiet, skond l-Ordinanza dwar l-Akkwist ta' Artijiet (għal Skopijiet Pubbliċi), qiegħed niffissa l-valur liberu u frank tal-proprjetà hawn taħt deskritta f'Bormla, li hija meħtieġa mill-

Premises at Cospicua

I have been instructed by the Commissioner of Land to assess under section 22 (2) of Cap. 88 of the Land Acquisition (Public Purposes) Ordinance, the freehold value of the hereunder described property at Cospicua, required by

Gvern għal skop pubbliku, u dan wara li ħadt in konsiderazzjoni l-lokalità, kif ukoll ħwejjeġ oħra li jista' jkollhom x'jaqsmu mal-valur ta' l-istess proprjetà.

1. Il-fond Nru. 25, Triq l-Ajkla, li huwa muri bl-aħmar fuq il-pjanta P.D. 22_2001, fil-preżent vojt, huwa stmat għall-valur ta' sebat elef Lira Maltija (Lm7,000).

2. Il-fond Nru. 25A, Triq l-Ajkla, li huwa muri bl-aħmar fuq il-pjanta P.D. 22_2001, okkupat minn kerrejja bil-familja, huwa stmat għall-valur ta' tlett elef Lira Maltija (Lm3,000).

Iff. Carmen V. Sutton, A.&C.E.

L-20 ta' Mejju, 2002

Akkwist ta' fond f'Bormla

Fuq struzzjonijiet tal-Kummissarju ta' l-Artijiet, skond l-Ordinanza dwar l-Akkwist ta' Artijiet (għal Skopijiet Pubbliċi), qiegħed niffissa l-valur liberu u frank tal-proprjetà hawn taħt deskritta f'Bormla, li hija meħtieġa mill-Gvern għal skop pubbliku, u dan wara li ħadt in konsiderazzjoni l-lokalità, kif ukoll ħwejjeġ oħra li jista' jkollhom x'jaqsmu mal-valur ta' l-istess proprjetà.

1. Il-fond Nru. 26A, Triq l-Ajkla, li huwa muri bl-aħmar fuq il-pjanta P.D. 22_2001, okkupat minn kerrej bil-familja , huwa stmat għall-valur ta' tlett elef Lira Maltija (Lm3,000).

2. Il-fond Nru. 26B, Triq l-Ajkla, li huwa muri bl-aħmar fuq il-pjanta P.D. 22_2001, okkupat minn kerrejja bil-familja, huwa stmat għall-valur ta' elf u ħames mitt Lira Maltija (Lm1,500).

Iff. Carmen V. Sutton, A.&C.E.

It-22 ta' Frar, 2002

Fondi f'Bormla

Fuq struzzjonijiet tal-Kummissarju ta' l-Artijiet, skond l-Ordinanza dwar l-Akkwist ta' Artijiet (għal Skopijiet Pubbliċi), qiegħed niffissa l-valur liberu u frank tal-proprjetà hawn taħt deskritta f'Bormla li hija indikata fuq il-pjanta P.D. 22A_2001 jew P.D. 22_2001 u li hija meħtieġa mill-Gvern għal skop pubbliku, u dan wara li ħadt in konsiderazzjoni l-lokalità, kif ukoll ħwejjeġ oħra li jista' jkollhom x'jaqsmu mal-valur ta' l-istess proprjetà.

.....omissis.....

Item Nru. 17 Il-fond Nru. 27, Triq l-Ajkla, Bormla, huwa stmat għall-valur ta' elfejn u tmien mitt Lira Maltija (Lm2,800).

Government for a public purpose, and this after considering the locality, as well as other matters relevant to the same property.

1. Premises No. 25, Triq l-Ajkla, shown in red on plan P.D. 22_2001, presently vacant, valued for the price of seven thousand Maltese Liri (Lm7,000).

2. Premises No. 25A, Triq l-Ajkla, shown in red on plan P.D. 22_2001, occupied by a tenant and his family, valued for the price of three thousand Maltese Liri (Lm3,000).

Sgd. Carmen V. Sutton, A.&C.E.

20th May, 2002

Premises at Cospicua

I have been instructed by the Commissioner of Land to assess under section 22 (2) of Cap. 88 of the Land Acquisition (Public Purposes) Ordinance, the freehold value of the hereunder described property at Cospicua, required by Government for a public purpose, and this after considering the locality, as well as other matters relevant to the same property.

1. Premises No. 26A, Triq l-Ajkla, shown in red on plan P.D. 22_2001, occupied by a tenant and his family, valued for the price of three thousand Maltese Liri (Lm3,000).

2. Premises No. 26B, Triq l-Ajkla, shown in red on plan P.D. 22_2001, occupied by a tenant and his family, valued for the price of one thousand and five hundred Maltese Liri (Lm1,500).

Sgd. Carmen V. Sutton, A.&C.E.

22nd February, 2002

Premises at Cospicua

I have been instructed by the Commissioner of Land to assess under section 22 (2) of Cap. 88 of the Land Acquisition (Public Purposes) Ordinance, the freehold value of the hereunder described property at Cospicua shown on plan P.D. 22A_2001 or P.D. 22_2001 and required by Government for a public purpose, and this after considering the locality, as well as other matters relevant to the same property.

.....omissis.....

Item No. 17. Premises No. 27, Triq l-Ajkla, Cospicua, valued for the price of two thousand and eight hundred Maltese Liri (Lm2,800).

Item Nru. 18 Il-fond Nru. 28, Triq l-Ajkla, Bormla, huwa stmat għall-valur ta' sittax-il elf Lira Maltija (Lm16,000).

Item Nru. 19 Il-fond Nru. 32, Triq l-Ajkla, Bormla, huwa stmat għall-valur ta' sebat elef Lira Maltija (Lm7,000).

Iff. Joseph Mizzi, A.&C.E.

Estratt ta' l-Oriġinal

It-2 ta' Mejju, 2003

Akkwist ta' art f'Bormla

Fuq struzzjonijiet tal-Kummissarju ta' l-Artijiet, skond l-Ordinanza dwar l-Akkwist ta' Artijiet (għal Skopijiet Pubbliċi), qiegħed niffissa l-valur liberu u frank tal-proprjetà hawn taħt deskritta f'Bormla, li hija meħtieġa mill-Gvern għal skop pubbliku, u dan wara li ħadt in konsiderazzjoni l-lokalità, kif ukoll ħwejjeġ oħra li jista' jkollhom x'jaqsmu mal-valur ta' l-istess proprjetà.

Biċċa art tal-kejl ta' madwar 24 metru kwadru, li tmiss mit-Tramuntana ma' triq pubblika, mill-Punent ma' proprjetà ta' Joseph Micallef u oħrajn u mil-Lvant ma' proprjetà ta' Emmanuel Tonna, liema art hija meqjusa bħala art fabbrikabbli fit-termini ta' l-Ordinanza dwar l-Akkwist ta' Artijiet u hija murija bil-kulur aħmar fuq il-pjanta P.D. 22B_2001 u hija stmata għall-valur ta' sitt elef, erba' mija u għoxrin Lira Maltija (Lm6,420).

Iff. Joseph Mizzi, A.&C.E.

L-20 ta' Settembru, 2004

Akkwist ta' art f'Bormla

Fuq struzzjonijiet tal-Kummissarju ta' l-Artijiet, skond l-Ordinanza dwar l-Akkwist ta' Artijiet (għal Skopijiet Pubbliċi), qiegħed niffissa l-valur liberu u frank tal-proprjetà hawn taħt deskritta f'Bormla, li hija meħtieġa mill-Gvern għal skop pubbliku, u dan wara li ħadt in konsiderazzjoni l-lokalità, kif ukoll ħwejjeġ oħra li jista' jkollhom x'jaqsmu mal-valur ta' l-istess proprjetà.

Biċċa art tal-kejl ta' madwar 35 metru kwadru, li tmiss mill-Punent ma' triq pubblika, mit-Tramuntana ma' proprjetà ta' Vince Zammit u min-Nofsinhar ma' proprjetà ta' Emmanuel Farrugia u oħrajn, liema art hija meqjusa bħala art fabbrikabbli fit-termini ta' l-Ordinanza dwar l-Akkwist ta' Artijiet u hija murija bil-kulur aħmar fuq il-pjanta P.D. 22B_2001 u hija stmata għall-valur ta' disat elef, tliet mija u sittin Lira Maltija (Lm9,360).

Iff. Joseph Mizzi, A.&C.E.

L-20 ta' Settembru, 2004

Item No. 18. Premises No. 28, Triq l-Ajkla, Cospicua, valued for the price of sixteen thousand Maltese Liri (Lm16,000).

Item No. 19. Premises No. 32, Triq l-Ajkla, Cospicua, valued for the price of seven thousand Maltese Liri (Lm7,000).

Sgd. Joseph Mizzi, A.&C.E.

Extract of the Original

2nd May, 2003

Acquisition of land at Cospicua

I have been instructed by the Commissioner of Land to assess under section 22 (2) of Cap. 88 of the Land Acquisition (Public Purposes) Ordinance, the freehold value of the hereunder described property at Cospicua, required by Government for a public purpose, and this after considering the locality, as well as other matters relevant to the same property.

A plot of land of the area of about 24 square metres, bounded on the North by a public road, on the West by property of Joseph Micallef and others and on the East by property of Emmanuel Tonna, which land is considered as a building site in terms of the Land Acquisition (Public Purposes) Ordinance and is shown with the colour red on plan P.D. 22B_2001 and valued for the price of six thousand, four hundred and twenty Maltese Liri (Lm6,420).

Sgd. Joseph Mizzi, A.&C.E.

20th September, 2004

Acquisition of land at Cospicua

I have been instructed by the Commissioner of Land to assess under section 22 (2) of Cap. 88 of the Land Acquisition (Public Purposes) Ordinance, the freehold value of the hereunder described property at Cospicua, required by Government for a public purpose, and this after considering the locality, as well as other matters relevant to the same property.

A plot of land of the area of about 35 square metres, bounded on the West by a public road, on the North by property of Vince Zammit and on the South by property of Emmanuel Farrugia, which land is considered as a building site in terms of the Land Acquisition (Public Purposes) Ordinance and is shown with the colour red on plan P.D. 22B_2001 and valued for the price of nine thousand, three hundred and sixty Maltese Liri (Lm9,360).

Sgd. Joseph Mizzi, A.&C.E.

20th September, 2004

Dan hu dokument uffiċjali għall-użu biss fir-Reġistru tal-Artijiet
This is an official document for Land Registry use only
227 - Diviżjoni ta' l-Artijiet tal-Gvern
Gvern Ta' Malta
Reġistru ta' l-Artijiet
Casa Bolton, 116 Triq il-Pawnt, Valletta
Government of Malta
Land Registry
Casa Bolton, 116 West Street, Valletta
Pjanta tas-sit 1:2500 Site Plan
BORMLA Citta' Cospicua
Nru tal-Mappa: 83234M
Map Number:
Pożizzjoni Ċentrali: x = 56890
Centre Coordinate: y = 70931
Perit mahsub fih: 5670
Extended from SS:
Data: 18/10/2004
Date:
Perit Architect:
Qies (metri kwadri)
Area (square metres)
Timbru tal-Perit
Architect's Stamp
Firma tal-Applikant
Applicant's signature
Perit Stefan Scotto
Estate Management
Drittijiet Mhallsa
Fee Paid
TRIQ L-IMWANDIZI
TRIQ RIKARDU TA
HANOVER
Scale 1:500
Skala 1:500
NOT TO SCALE
INDICATION OF LOCATION FOR INFORMATION PURPOSES ONLY

Nru. 256

AKKWIST TA' ART

Illi b'Dikjarazzjoni ta' l-Aġent President ta' Malta tal-15 ta' Mejju, 2001, l-art hawn taħt imsemmija kienet dikjarata meħtieġa mill-awtorità kompetenti għal skop pubbliku skond id-dispożizzjonijiet ta' l-Ordinanza dwar l-Akkwist ta' Artijiet għal Skopijiet Pubbliċi (Kapitolu 88) u illi l-akkwist tagħha kellu jkun b'xiri assolut.

L-10 ta' Marzu, 2005

(File L384/89/II/2)

DIKJARAZZJONI MILL-PRESIDENT TA' MALTA

Jiena hawnhekk niddikjara illi l-art hawn taħt imsemmija hija meħtieġa mill-awtorità kompetenti għal skop pubbliku skond id-dispożizzjonijiet ta' l-Ordinanza dwar l-Akkwist ta' Artijiet għal Skopijiet Pubbliċi (Kapitolu 88) u illi l-akkwist tagħha għandu jkun b'xiri assolut.

Deskrizzjoni ta' l-Art

Il-fond li ġej fil-Furjana:–

1. Il-fond b'numru 52, fi Triq l-Argotti

Il-fond hawn fuq imsemmi jidher muri bil-kulur aħmar u mmarkat bħala numru 52 fuq il-pjanta P.D. 149_2000, li wieħed jista' jara fuq talba fid-Dipartiment ta' l-Artijiet, Auberge de Baviere, Valletta.

Illi d-Dikjarazzjoni tal-President ta' Malta odjerna qiegħda tiġi maħruġa għall-fini ta' l-Att Nru. XI ta' l-2002.

Il-kumpens offrut għall-fond imsemmi hawn fuq huwa ta' sebat elef Lira Maltija (Lm7,000), skond l-Avviż ta' Ftehim ta' l-14 ta' Frar, 2003, liema avviż ħareġ skond l-istima tal-

No. 256

ACQUISITION OF LAND

Whereas by Declaration of the President of Malta dated 15th May, 2001, the undermentioned land had been declared as required by the competent authority for a public purpose in accordance with the provisions of the Land Acquisition (Public Purposes) Ordinance (Chapter 88) and that the acquisition thereof should have been by absolute purchase.

10th March, 2005

DECLARATION BY THE PRESIDENT OF MALTA

I hereby declare that the undermentioned land is required by the competent authority for a public purpose in accordance with the provisions of the Land Acquisition (Public Purposes) Ordinance (Chapter 88) and that the acquisition thereof should be by absolute purchase.

Description of the Land

The following premises at Floriana:–

1. The premises with the number 52, Triq l-Argotti:–

The above mentioned premises is shown with the colour red and marked number 52 on plan P.D. 149_2000, which may be seen on demand at the Land Department, Auberge de Baviere, Valletta.

Whereas the present Declaration by the President of Malta is being issued in terms of Act XI of 2002.

The compensation offered for the above mentioned premises is of seven thousand Maltese Liri (Lm7,000), according to the Notice of Agreement of the 14th February,

Perit Joe Mizzi, A.&C.E., li estratt tagħha qed jiġi ppubblikat ma' din id-dikjarazzjoni.

Ma' din id-dikjarazzjoni qed tiġi ppubblikata *site plan* li turi l-imsemmija immobbli.

(Iff) EDWARD FENECH ADAMI
President
22/1/2005

Din is-*site plan* qed tiġi ppubblikata f'paġna 2907.

Stima tal-Perit (oriġinali bil-Malti)

Fondi fil-Floriana

Fuq struzzjonijiet tal-Kummissarju ta' l-Artijiet, skond l-Ordinanza dwar l-Akkwist ta' Artijiet (għal Skopijiet Pubbliċi), qiegħed niffissa l-valur liberu u frank tal-proprjetà hawn taħt deskritta fil-Floriana, li hija meħtieġa mill-Gvern għal skop pubbliku, u dan wara li ħadt in konsiderazzjoni l-lokalità, kif ukoll ħwejjeġ oħra li jista' jkollhom x'jaqsmu mal-valur ta' l-istess proprjetà.

……omissis……

(Item Nru. 2) Il-fond Nru. 52 fi Triq l-Argotti, muri bl-aħmar fuq il-pjanta P.D. 149_2000, huwa stmat għall-valur ta' sebat elef Lira Maltija (Lm7,000).

……omissis……

Iff. Joseph Mizzi, A.&C.E.

Estratt ta' l-Oriġinal

It-2 ta' April, 2001

2003, which notice was issued according to the valuation of Architect Joe Mizzi, A.&C.E., an extract of which is being published with this declaration.

A site plan showing the mentioned immovable property is being published with this declaration.

(Sgd) EDWARD FENECH ADAMI
President
22/1/2005

This site plan is being published on page 2907.

Architect's Valuation (original in Maltese)

Premises at Floriana

I have been instructed by the Commissioner of Land to assess under the Land Acquisition (Public Purposes) Ordinance, the freehold value of the hereunder described property at Floriana, required by Government for a public purpose, and this after considering the locality, as well as other matters relevant to the same property.

……omissis……

(Item No. 2) Premises No. 52 in Triq l-Argotti, shown in red on plan P.D. 149_2000, valued for the price of seven thousand Maltese Liri (Lm7,000).

……omissis……


Sgd. Joseph Mizzi, A.&C.E.


Extract of the Original

2nd April, 2001

Dan hu dokument uffiċjali għall-użu biss fir-Reġistru tal-Artijiet

This is an official document for Land Registry use only [227 - Diviżjoni ta' l-Artijiet tal-Gvern]

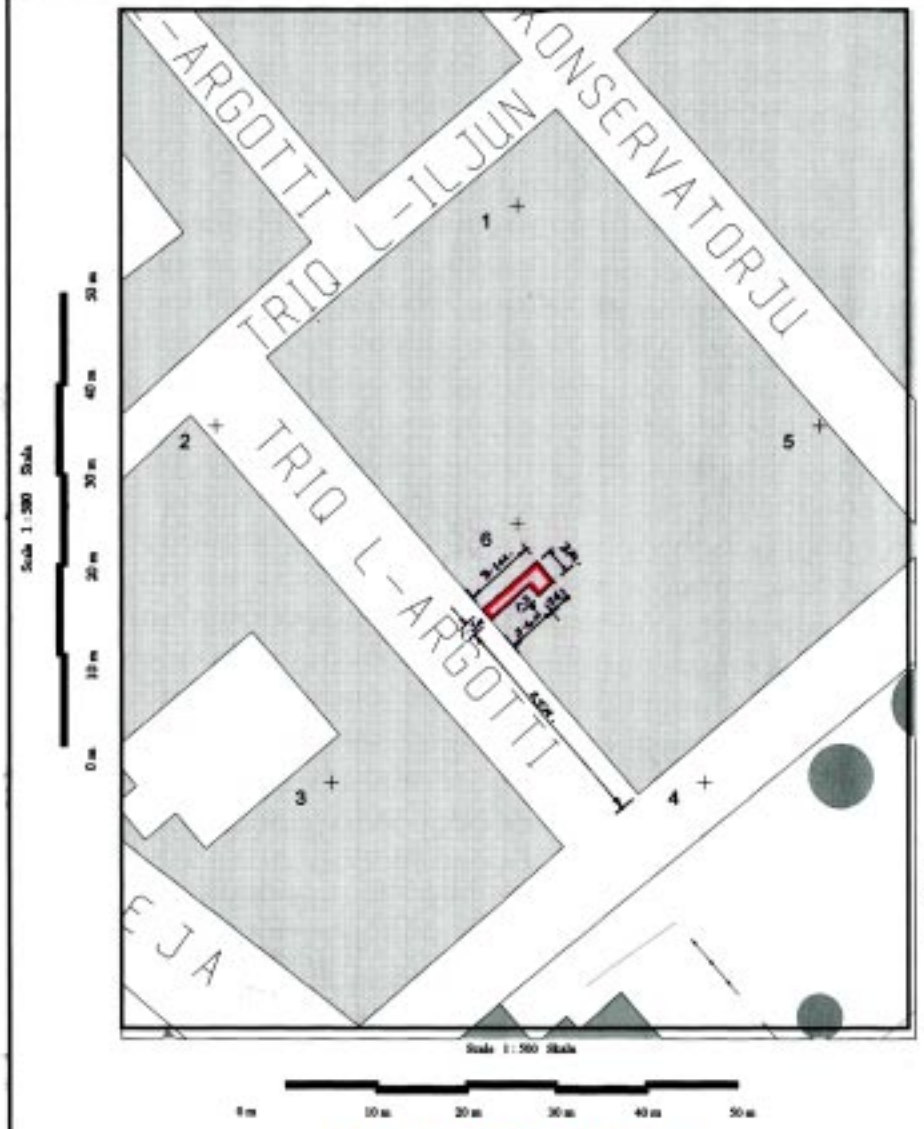

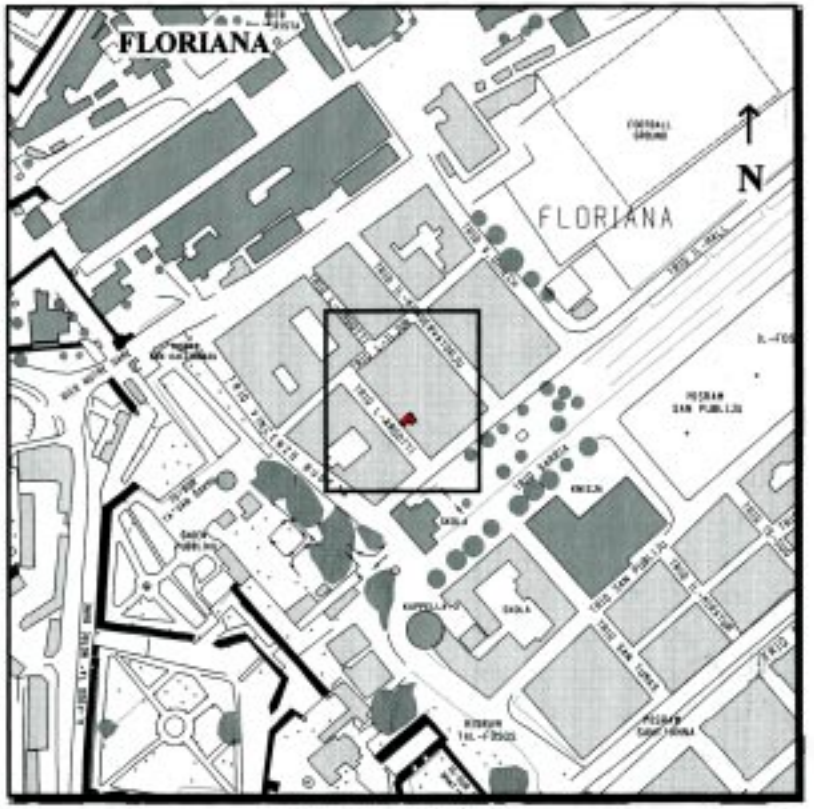

Gvern Ta' Malta — Pjanta tas-sit 1:2500 *Site Plan* — Government of Malta

Reġistru ta' l-Artijiet — **Land Registry**

Casa Bolino, 116 Triq il-Punent, Valletta — *Casa Bolino, 116 West Street, Valletta*

Nru tal-Mappa: *Map Number:* 84770M	Pożizzjoni Ċentrali: x = 55254 *Centre Coordinates:* y = 72396	*Parti miżuri SS:* *Extracted from SS:* 5472	Data: *Date:* 10/01/2005

Perit *Architect:*

Timbru tal-Perit *Architect's Stamp*

Perit Stefan Scotto
Estate Management

Qies (metri kwadri) *Area (square metres)*

Firma tal-Applikant *Applicant's signature*

Dritt Mħallas *Fee Paid*

DIPARTIMENT TA' L-INFORMAZZJONI – 3, PJAZZA KASTILJA – VALLETTA – MALTA
DEPARTMENT OF INFORMATION – 3, CASTILLE PLACE – VALLETTA – MALTA

PUBBLIKAZZJONIJIET UFFIĊJALI
OFFICIAL PUBLICATIONS

Acts of Parliament 2004 on compact disc (CD)	Lm 6.00c
Acts of Parliament passed during 2003 (in print form)	Lm 8.00c
Annual Reports of Government Departments – 2003	Lm 7.00c
A Public Service for the 21st Century - White Paper on a Public Service Act	Lm 1.00c
Code of Ethics and Conduct for Legal Procurators 1998	Lm 1.00c
Code of Ethics for Members of the Judiciary	Lm 1.00c
Creating Inclusive Schools: Guidelines for the Implementation of the NMC Policy on Inclusive Education	Lm 1.80c
Diskors tal-*Budget* 2005	Lm 1.00c
Economic Survey January - September 2004	Lm 2.00c
Electoral Register, October 2004	Lm10.40c
Electoral Register, Local Councils, October 2004	Lm31.18c
Estimates 2005	Lm 2.00c
Financial Report 2003	Lm 2.50c
Government of Malta Staff List as at 1st April 2000	Lm 7.00c
Guidelines for Special Examination Arrangements for Candidates with Particular Requirements	Lm 1.40c
Il-Manwal tal-President tar-Repubblika	50c
Kodiċi għat-Traffiku fit-Triq	Lm 1.00c
Kodiċi ta' Etika għall-Ġudikanti	Lm 1.00c
Legal Notices and Bye-Laws 2004 on compact disc (CD)	Lm 6.00c
Lejn Malta fl-Ewropa - minn Copenhagen sa Ateni	Lm 1.00c
National Curriculum on its Way – Proceedings	Lm 2.40c
National Curriculum on its Way – Strategic Plan	Lm 1.00c
National Curriculum on its Way – Strategic Plan – Abridged	25c
Performance Audit – Acquisition of Property by Government – Report by the Auditor General	Lm 1.75c
Performance Audit – Department of Consumer Affairs	Lm 1.00c
Performance Audit – Environment Protection Department – Countryside Section	Lm 1.50c
Performance Audit – Government Transport	Lm 1.50c
Performance Audit – Inventory Strategy and Distribution of Pharmaceutical Products – Health Division	Lm 1.75c
Performance Audit – Licensing and Testing Department	Lm 1.50c
Performance Audit – Museums Department – Promoting Heritage Sites	Lm 1.50c
Performance Audit – Managing Procurement – Road Construction and Restoration Projects	Lm 1.75c
Performance Audit – Preventing and Dealing with Pollution from Ships at Sea and Ports	Lm 1.50c
Performance Audit – School Information System – Education Division	Lm 2.00c
Performance Audit – School Transport System – Education Division	Lm 1.50c
Portfolio Assessments	Lm 4.00c
Report of the Auditor General – Public Accounts 2003	Lm 2.50c
Risk Management in Government Departments - An Audit Approach	Lm 1.50c
Servizz Pubbliku għas-Seklu 21 - White Paper dwar Att għas-Servizz Pubbliku	Lm 1.00c
Subsidiary Legislation for the Year 2003	Lm20.00c
The Highway Code	Lm 1.00c
The Press Act	50c
The Registers of the Medical Council (Malta) 2003	Lm 3.00c
White Paper fuq il-Privatizzazzjoni	50c
White Paper – Lejn Ġustizzja Aħjar u Eħfef	no charge
White Paper – Pensions Adequate & Sustainable (in print form)	Lm 4.00c
White Paper – Pensions Adequate & Sustainable on compact disc (CD)	Lm 4.00c
Work and Activities of the National Audit Office 2004	Lm 1.00c

---

Dawn il-Pubblikazzjonijiet jistgħu jinxtraw mid-Dipartiment ta' l-Informazzjoni
3, Pjazza Kastilja, Valletta, Malta
These Publications are obtainable from the Department of Information
3, Castille Place, Valletta, Malta
www.doi.gov.mt
info@gov.mt

Ippubblikat mid-Dipartiment ta' l-Informazzjoni (doi.gov.mt) — Valletta — *Published by the Department of Information (doi.gov.mt) — Valletta*
Mitbugħ fl-Istamperija tal-Gvern — *Printed at the Government Printing Press*