Nru. 17,760
Prezz 96ċ
Price 96c

Gazzetta tal-Gvern ta' Malta
The Malta Government Gazette

L-Erbgħa, 27 ta' April, 2005
Wednesday, 27th April, 2005

Pubblikata b'Awtorità
Published by Authority

NOTIFIKAZZJONIJIET TAL-GVERN

Nru. 421

AKKWIST TA' ART

DIN id-dikjarazzjoni li ġejja, magħmula mill-President ta' Malta bis-saħħa ta' l-artikolu 3 ta' l-Ordinanza dwar l-Akkwist ta' l-Artijiet għal Skopijiet Pubbliċi (Kapitolu 88) hija ppubblikata skond u għall-finijiet ta' l-artikolu 9(1) ta' dik l-Ordinanza.

Is-27 ta' April, 2005
(File L392/97/Plot B)

DIKJARAZZJONI MILL-PRESIDENT TA' MALTA

Illi b'Dikjarazzjoni tal-President ta' Malta ta' l-1 ta' Settembru, 2000, l-art hawn taħt imsemmija kienet dikjarata meħtieġa mill-awtorità kompetenti għal skop pubbliku skond id-dispożizzjonijiet ta' l-Ordinanza dwar l-Akkwist ta' Artijiet għal Skopijiet Pubbliċi (Kapitolu 88) u illi l-akkwist tagħha kellu jkun b'xiri assolut.

Deskrizzjoni ta' l-Art

L-art li ġejja fl-Iklin:–

1. Biċċa art tal-kejl ta' madwar 44 metru kwadru, li tmiss mit-Tramuntana ma' proprjetà ta' Philip Xuereb u min-Nofsinhar u mix-Xlokk ma' Triq Ġużè Galea jew irjieħ verjuri.

L-art hawn fuq imsemmija tidher murija bil-kulur aħmar u mmarkata bl-ittra 'B' fuq il-pjanta L.D. Nru. 16/98, li wieħed

GOVERNMENT NOTICES

No. 421

ACQUISITION OF LAND

THE following declaration, made by the President of Malta under section 3 of the Land Acquisition (Public Purposes) Ordinance (Chapter 88), is published in terms and for the purposes of section 9(1) thereof.

27th April, 2005

DECLARATION BY THE PRESIDENT OF MALTA

Whereas by Declaration of the President of Malta dated 1st September, 2000, the undermentioned land had been declared as required by the competent authority for a public purpose in accordance with the provisions of the Land Acquisition (Public Purposes) Ordinance (Chapter 88) and that the acquisition thereof should have been by absolute purchase.

Description of the Land

The following land at Iklin:–

1. A plot of land measuring about 44 square metres, bounded on the North by property of Philip Xuereb and on the South and South East by Triq Ġużè Galea or more precise boundaries.

The above mentioned land is shown with the colour red and marked with the letter 'B' on plan L.D. No. 16/98, which

jista' jara fuq talba fid-Dipartiment ta' l-Artijiet, Auberge de Baviere, Valletta.

Illi d-Dikjarazzjoni tal-President ta' Malta odjerna qiegħda tiġi maħruġa għall-fini ta' l-Att Nru. XI ta' l-2002.

Il-kumpens offrut hu ta' ħamest elef u sitt mitt Lira Maltija (Lm5,600), skond l-istima li hawn ma' din id-dikjarazzjoni kif din saret mill-perit arkitett Fred H. Valentino, A.&C.E.

Ma' din id-dikjarazzjoni qed tiġi ppubblikata *site plan* li turi l-imsemmija immobbli.

(Iff) EDWARD FENECH ADAMI
President
11/3/2005

Din is-*site plan* qed tiġi ppubblikata f'paġna 4745.

Stima tal-Perit (oriġinali bil-Malti)

Akkwist ta' Art f'Ħal Lija

Fuq struzzjonijiet tal-Kummissarju ta' l-Artijiet, skond l-Ordinanza dwar l-Akkwist ta' Artijiet (għal Skopijiet Pubbliċi), qiegħed niffissa l-valur liberu u frank tal-proprjetà hawn taħt deskritta f'Ħal Lija, li hija meħtieġa mill-Gvern għal skop pubbliku, u dan wara li ħadt in konsiderazzjoni l-lokalità, kif ukoll ħwejjeġ oħra li jista' jkollhom x'jaqsmu mal-valur ta' l-istess proprjetà.

Biċċa art tal-kejl ta' madwar 44 metru kwadru, li tmiss min-Nofsinhar u mix-Xlokk ma' Triq Ġużè Galea u mit-Tramuntana ma' proprjetà ta' Philip Xuereb, liema art hija meqjusa bħala art fabbrikabbli fit-termini ta' l-Ordinanza dwar l-Akkwist ta' Artijiet u hija murija bil-kulur aħmar u mmarkata bl-ittra 'B' fuq il-pjanta L.D. 16/98, hija stmata għall-valur ta' ħamest elef u sitt mitt Lira Maltija (Lm5,600).

Iff. Fred H. Valentino, A&C.E.

N.B. Dan ir-rapport ta' stima u l-pjanta meħmuża miegħu qed jibdel ir-rapport ta' stima datat 4 ta' Mejju, 1998, għal dak li għandu x'jaqsam mal-proprjetà imsemmija.

It-30 ta' Settembru, 2004

may be seen on demand at the Land Department, Auberge de Baviere, Valletta.

Whereas the present Declaration by the President of Malta is being issued in terms of Act XI of 2002.

The compensation offered is five thousand and six hundred Maltese Liri (Lm5,600) according to the valuation published with this declaration as made by architect Fred H. Valentino, A.&C.E.

A site plan showing the mentioned immovable property is being published with this declaration.

(Sgd) EDWARD FENECH ADAMI
President
11/3/2005

This site plan is being published on page 4745.

Architect's Valuation (original in Maltese)

Acquisition of Land at Lija

I have been instructed by the Commissioner of Land to assess under the Land Acquisition (Public Purposes) Ordinance, the freehold value of the hereunder described property at Lija, required by Government for a public purpose, and this after considering the locality, as well as other matters relevant to the same property.

A plot of land measuring about 44 square metres, bounded on the South and South East by Triq Ġużè Galea and on the North by property of Philip Xuereb, which land is considered as a building site in terms of the Land Acquisition (Public Purposes) Ordinance and is shown with the colour red and marked with the letter 'B' on plan L.D. 16/98, valued for the price of five thousand and six hundred Maltese Liri (Lm5,600).

Sgd. Fred H. Valentino, A&C.E.

N.B. This valuation report and the attached site plan is replacing the valuation report dated 4th May, 1998, for all matters related to the above mentioned property.

30th September, 2004

This is an official document for Land Registry use only [227 - Divizjoni ta' l-Artijiet tal-Gvern]
Dan hu dokument uffiċjali għall-użu biss fir-Reġistru tal-Artijiet
Gvern Ta' Malta
Registru ta' l-Artijiet
Government of Malta
Land Registry
Case Bollas, 116 West Street, Valletta
Case Bollas, 116 Triq il-Punent, Valletta
Pjanta tas-sit 1:2500 Site Plan
Nru tal-Mappa: 84303M
Map Number:
Polizzjoni Ċentrali: x = 50778
Centre Coordinates: y = 71834
Perit mibni fiS: 5073
Extracted from SS:
Data: 06/12/2004
Date:
Qies (metri kwadri)
Area (square metres)
Firma tal-Applikant
Applicant's signature
Perit Architect:
Timbru tal-Perit
Architect's Stamp
Perit Stefan Scotto
Estate Management
Drittijiet Mhallsa
Fee Paid
IKLIN
N
TRIO G. M. AZZOPARDI
TRIO ĊENSU BUSUT
TRIO ĠUŻE' BALEA
TRIO P. M. VELLA
27m.
30m.
Skala 1:1000 Scale
Skala 1:2500 Scale
NOT TO SCALE
INDICATION OF LOCATION FOR INFORMATION PURPOSES ONLY

Nru. 422

AKKWIST TA' ART

DIN id-dikjarazzjoni li ġejja, magħmula mill-President ta' Malta bis-saħħa ta' l-artikolu 3 ta' l-Ordinanza dwar l-Akkwist ta' l-Artijiet għal Skopijiet Pubbliċi (Kapitolu 88) hija ppubblikata skond u għall-finijiet ta' l-artikolu 9(1) ta' dik l-Ordinanza.

Is-27 ta' April, 2005

(File L392/97/Plot E)

DIKJARAZZJONI MILL-PRESIDENT TA' MALTA

Illi b'Dikjarazzjoni tal-President ta' Malta ta' l-1 ta' Settembru, 2000, l-art hawn taħt imsemmija kienet dikjarata meħtieġa mill-awtorità kompetenti għal skop pubbliku skond id-dispożizzjonijiet ta' l-Ordinanza dwar l-Akkwist ta' Artijiet għal Skopijiet Pubbliċi (Kapitolu 88) u illi l-akkwist tagħha kellu jkun b'xiri assolut.

Deskrizzjoni ta' l-Art

L-art li ġejja fl-Iklin:–

1. Biċċa art tal-kejl ta' madwar 10 metri kwadri, li tmiss min-Nofsinhar u mil-Lvant ma' triq pubblika u mill-Punent ma' proprjetà ta' F.R.M. Holdings Limited jew irjieħ verjuri.

L-art hawn fuq imsemmija tidher murija bil-kulur aħmar u mmarkata bl-ittra 'E' fuq il-pjanta L.D. Nru. 16/98/1, li wieħed jista' jara fuq talba fid-Dipartiment ta' l-Artijiet, Auberge de Baviere, Valletta.

Illi d-Dikjarazzjoni tal-President ta' Malta odjerna qiegħda tiġi maħruġa għall-fini ta' l-Att Nru. XI ta' l-2002.

Il-kumpens offrut hu ta' elf, mitejn u sebgħin Lira Maltija (Lm1,270), skond l-istima li hawn ma' din id-dikjarazzjoni

No. 422

ACQUISITION OF LAND

THE following declaration, made by the President of Malta under section 3 of the Land Acquisition (Public Purposes) Ordinance (Chapter 88), is published in terms and for the purposes of section 9(1) thereof.

27th April, 2005

DECLARATION BY THE PRESIDENT OF MALTA

Whereas by Declaration of the President of Malta dated 1st September, 2000, the undermentioned land had been declared as required by the competent authority for a public purpose in accordance with the provisions of the Land Acquisition (Public Purposes) Ordinance (Chapter 88) and that the acquisition thereof should have been by absolute purchase.

Description of the Land

The following land at Iklin:–

1. A plot of land measuring about 10 square metres, bounded on the South and East by a public road and on the West by property of F.R.M. Holdings Limited or more precise boundaries.

The above mentioned land is shown with the colour red and marked with the letter 'E' on plan L.D. No. 16/98/1, which may be seen on demand at the Land Department, Auberge de Baviere, Valletta.

Whereas the present Declaration by the President of Malta is being issued in terms of Act XI of 2002.

The compensation offered is one thousand, two hundred and seventy Maltese Liri (Lm1,270) according to the valuation

kif din saret mill-perit arkitett Fred H. Valentino, A.&C.E.

Ma' din id-dikjarazzjoni qed tiġi ppubblikata *site plan* li turi l-imsemmija immobbli.

(Iff) EDWARD FENECH ADAMI
President
11/3/2005

Din is-*site plan* qed tiġi ppubblikata f'paġna 4748.

Stima tal-Perit (oriġinali bil-Malti)

Akkwist ta' Art f'Ħal Lija

Fuq struzzjonijiet tal-Kummissarju ta' l-Artijiet, skond l-Ordinanza dwar l-Akkwist ta' Artijiet (għal Skopijiet Pubbliċi), qiegħed niffissa l-valur liberu u frank tal-proprjetà hawn taħt deskritta f'Ħal Lija, li hija meħtieġa mill-Gvern għal skop pubbliku, u dan wara li ħadt in konsiderazzjoni l-lokalità, kif ukoll ħwejjeġ oħra li jista' jkollhom x'jaqsmu mal-valur ta' l-istess proprjetà.

Biċċa art tal-kejl ta' madwar 10 metri kwadri, li tmiss min-Nofsinhar u mil-Lvant ma' Triq Ġużè Galea u mill-Punent ma' proprjetà ta' Saviour Genovese u oħrajn, liema art hija meqjusa bħala art fabbrikabbli fit-termini ta' l-Ordinanza dwar l-Akkwist ta' Artijiet u hija murija bil-kulur aħmar u mmarkata bl-ittra 'E' fuq il-pjanta L.D. 16/98/1, hija stmata għall-valur ta' elf, mitejn u sebgħin Lira Maltija (Lm1,270).

Iff. Fred H. Valentino, A&C.E.

N.B. Dan ir-rapport ta' stima u l-pjanta mehmuża miegħu qed jibdel ir-rapport ta' stima datat 13 ta' Awissu, 1998, għal dak li għandu x'jaqsam mal-proprjetà imsemmija.

It-30 ta' Settembru, 2004

published with this declaration as made by architect Fred H. Valentino, A.&C.E.

A site plan showing the mentioned immovable property is being published with this declaration.

(Sgd) EDWARD FENECH ADAMI
President
11/3/2005

This site plan is being published on page 4748.

Architect's Valuation (original in Maltese)

Acquisition of Land at Lija


I have been instructed by the Commissioner of Land to assess under the Land Acquisition (Public Purposes) Ordinance, the freehold value of the hereunder described property at Lija, required by Government for a public purpose, and this after considering the locality, as well as other matters relevant to the same property.

A plot of land measuring about 10 square metres, bounded on the South and East by Triq Ġużè Galea and on the West by property of Saviour Genovese and others, which land is considered as a building site in terms of the Land Acquisition (Public Purposes) Ordinance and is shown with the colour red and marked with the letter 'E' on plan L.D. 16/98/1, valued for the price of one thousand, two hundred and seventy Maltese Liri (Lm1,270).

Sgd. Fred H. Valentino, A&C.E.

N.B. This valuation report and the attached site plan is replacing the valuation report dated 13th August, 1998, for all matters related to the above mentioned property.

30th September, 2004

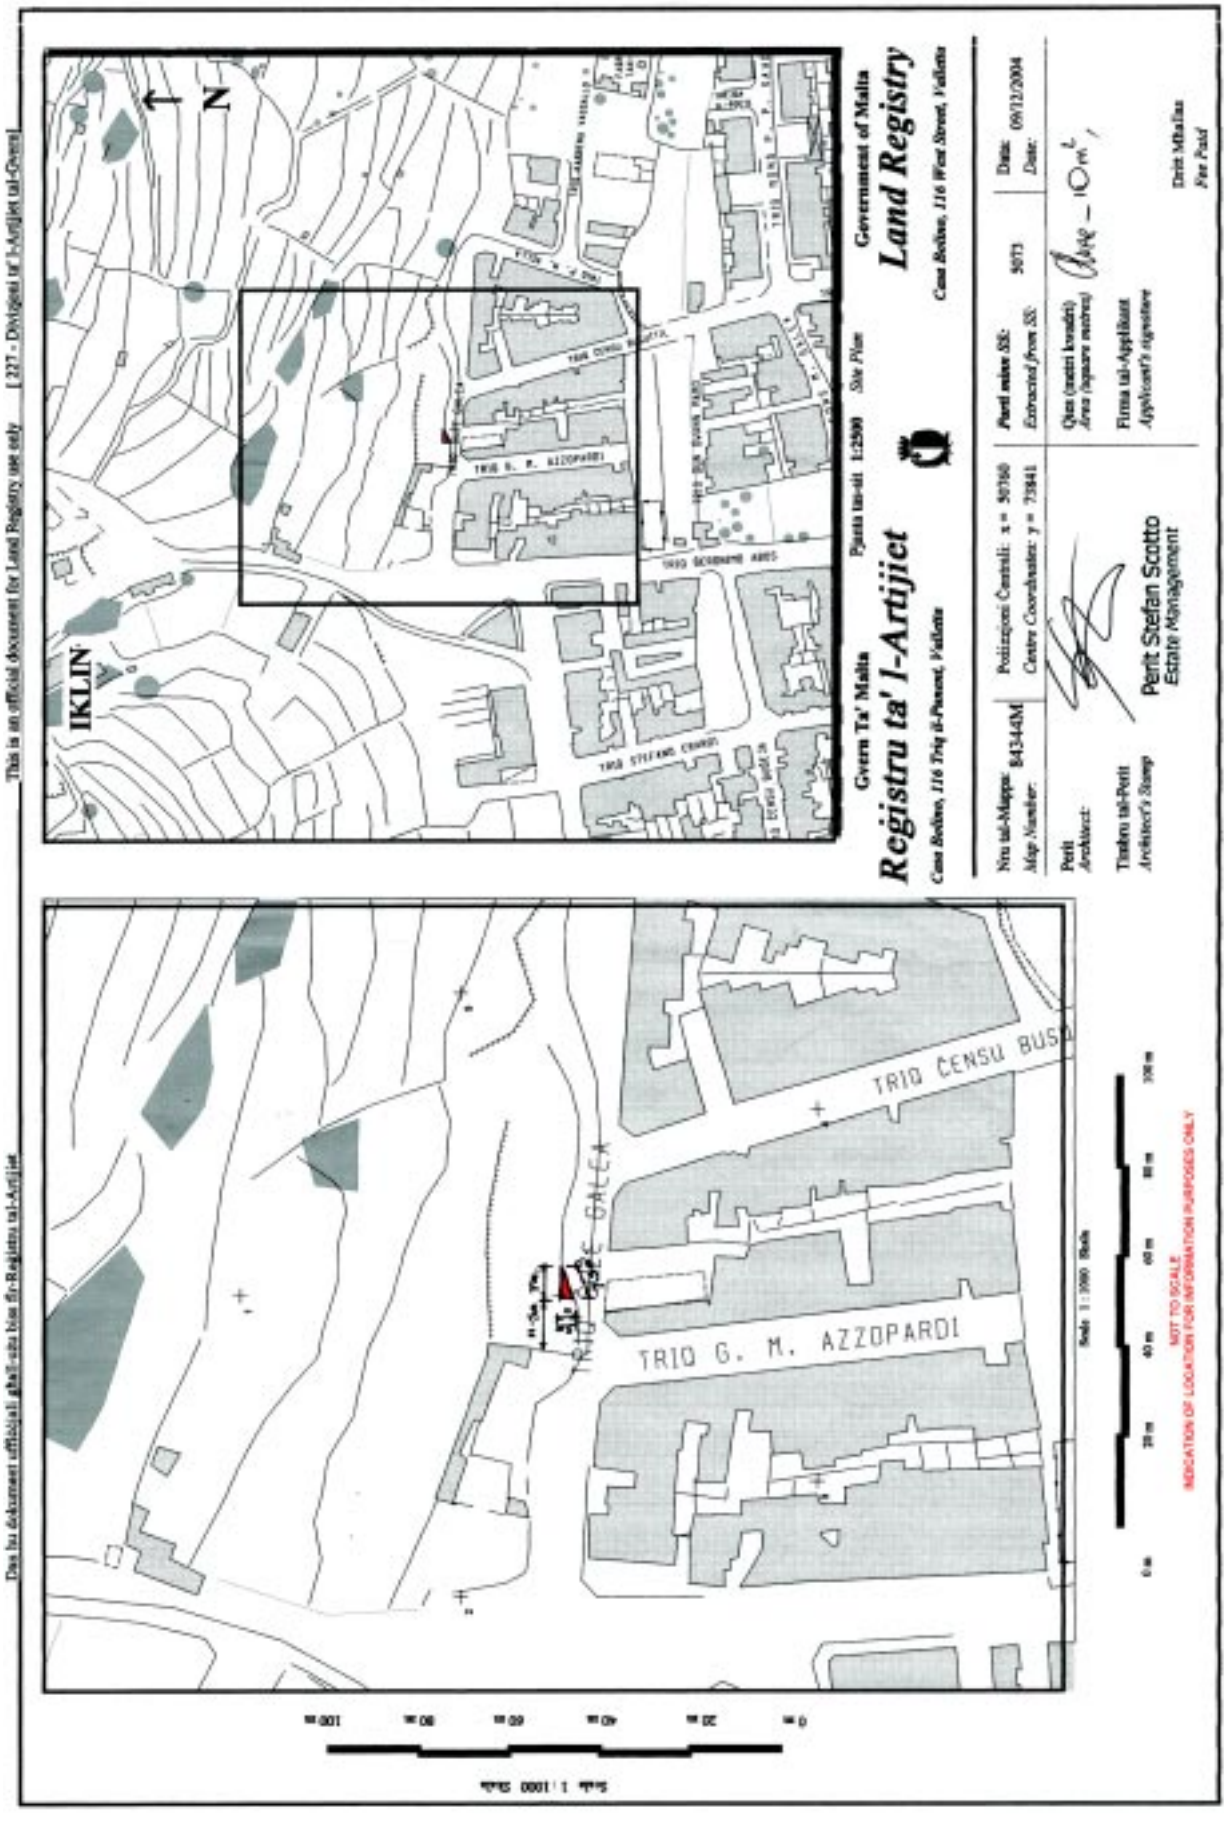
This is an official document for Land Registry use only [227 - Dokument tal-Uffiċjali tal-Gvern]
Dan hu dokument uffiċjali għall-użu biss fir-Reġistru tal-Artijiet
Government of Malta
Land Registry
Registru ta' l-Artijiet
Gvern Ta' Malta
Site Plan
Pjanta tas-sit 1:2500
Nru tal-Mappa: 84344M
Map Number:
Posizzjoni Ċentrali: x = 50760
Centre Coordinates: y = 73841
Parti minn SS:
Extracted from SS:
3073
Data: 09/12/2004
Date:
Qies (metri kwadri)
Area (square metres)
Perit
Architect:
Tinbru tal-Perit
Architect's Stamp
Firma tal-Applikant
Applicant's signature
Perit Stefan Scotto
Estate Management
Dritt Mhallas
Fee Paid
IKLIN
TRIQ CENSU BUSUTTIL
TRIQ G. M. AZZOPARDI
TRIQ ĠIĠE GALEA
Scale 1:1000 Ruler
NOT TO SCALE
INDICATION OF LOCATION FOR INFORMATION PURPOSES ONLY

Nru. 423

AKKWIST TA' ART

DIN id-dikjarazzjoni li ġejja, magħmula mill-President ta' Malta bis-saħħa ta' l-artikolu 3 ta' l-Ordinanza dwar l-Akkwist ta' l-Artijiet għal Skopijiet Pubbliċi (Kapitolu 88) hija ppubblikata skond u għall-finijiet ta' l-artikolu 9(1) ta' dik l-Ordinanza.

Is-27 ta' April, 2005

(File L410/97/1)

DIKJARAZZJONI MILL-PRESIDENT TA' MALTA

Illi b'Dikjarazzjoni tal-President ta' Malta tal-15 ta' Frar, 2002, l-art hawn taħt imsemmija kienet dikjarata meħtieġa mill-awtorità kompetenti għal skop pubbliku skond id-dispożizzjonijiet ta' l-Ordinanza dwar l-Akkwist ta' Artijiet għal Skopijiet Pubbliċi (Kapitolu 88) u illi l-akkwist tagħha kellu jkun b'xiri assolut.

Deskrizzjoni ta' l-Art

L-art li ġejja f'San Ġwann:–

1. Biċċa art tal-kejl ta' madwar 313-il metru kwadru, li tmiss mill-Majjistral ma' triq pubblika, mix-Xlokk ma' proprjetà ta' John Ellul u mil-Lvant ma' proprjetà tal-Perit Eric Mamo jew irjieħ verjuri.

L-art hawn fuq imsemmija tidher murija bil-kulur aħmar u mmarkata bħala *plot* numru "1" fuq il-pjanta P.D. Nru. 197_98_1, li wieħed jista' jara fuq talba fid-Dipartiment ta' l-Artijiet, Auberge de Baviere, Valletta.

Illi d-Dikjarazzjoni tal-President ta' Malta odjerna qiegħda tiġi maħruġa għall-fini ta' l-Att Nru. XI ta' l-2002.

No. 423

ACQUISITION OF LAND

THE following declaration, made by the President of Malta under section 3 of the Land Acquisition (Public Purposes) Ordinance (Chapter 88), is published in terms and for the purposes of section 9(1) thereof.

27th April, 2005

DECLARATION BY THE PRESIDENT OF MALTA

Whereas by Declaration of the President of Malta dated 15th February, 2002, the undermentioned land had been declared as required by the competent authority for a public purpose in accordance with the provisions of the Land Acquisition (Public Purposes) Ordinance (Chapter 88) and that the acquisition thereof should have been by absolute purchase.

Description of the Land

The following land at San Ġwann:–

1. A plot of land measuring about 313 square metres, bounded on the North West by a public road, on the South East by property of John Ellul and on the East by property of Architect Eric Mamo or more precise boundaries.

The above mentioned land is shown with the colour red and marked as plot number "1" on plan P.D. Nru. 197_98_1, which may be seen on demand at the Land Department, Auberge de Baviere, Valletta.

Whereas the present Declaration by the President of Malta is being issued in terms of Act XI of 2002.

Il-kumpens offrut hu ta' tnejn u erbgħin elf Lira Maltija (Lm42,000), skond l-istima li hawn ma' din id-dikjarazzjoni kif din saret mill-perit arkitett Joseph Mizzi, A.&C.E.

Ma' din id-dikjarazzjoni qed tiġi ppubblikata *site plan* li turi l-imsemmija immobbli.

(Iff) EDWARD FENECH ADAMI
President
11/3/2005

Din is-*site plan* qed tiġi ppubblikata f'paġna 4751.

Stima tal-Perit (oriġinali bil-Malti)

Akkwist ta' Art f'San Ġwann

Fuq struzzjonijiet tal-Kummissarju ta' l-Artijiet, skond l-Ordinanza dwar l-Akkwist ta' Artijiet (għal Skopijiet Pubbliċi), qiegħed niffissa l-valur liberu u frank tal-proprjetà hawn taħt deskritta f'San Ġwann, li hija meħtieġa mill-Gvern għal skop pubbliku, u dan wara li ħadt in konsiderazzjoni l-lokalità, kif ukoll ħwejjeġ oħra li jista' jkollhom x'jaqsmu mal-valur ta' l-istess proprjetà.

Plot 1 Biċċa art tal-kejl ta' madwar 313-il metru kwadru, li tmiss mill-Majjistral ma' triq pubblika, mix-Xlokk ma' proprjetà ta' John Ellul u mil-Lvant ma' proprjetà tal-Perit Eric Mamo, liema art hija meqjusa bħala art fabbrikabbli fit-termini ta' l-Ordinanza dwar l-Akkwist ta' Artijiet u hija murija bil-kulur aħmar fuq il-pjanta P.D. 197_98_1, hija stmata għall-valur ta' tnejn u erbgħin elf Lira Maltija (Lm42,000).

Iff. Joseph Mizzi, A&C.E.

Is-26 ta' Diċembru, 2003

The compensation offered is one forty two thousand Maltese Liri (Lm42,000) according to the valuation published with this declaration as made by architect Joseph Mizzi, A.&C.E.

A site plan showing the mentioned immovable property is being published with this declaration.

(Sgd) EDWARD FENECH ADAMI
President
11/3/2005

This site plan is being published on page 4751.

Architect's Valuation (original in Maltese)


Acquisition of Land at San Ġwann

I have been instructed by the Commissioner of Land to assess under the Land Acquisition (Public Purposes) Ordinance, the freehold value of the hereunder described property at San Ġwann, required by Government for a public purpose, and this after considering the locality, as well as other matters relevant to the same property.

Plot 1 A plot of land measuring about 313 square metres, bounded on the North West by a public road, on the South East by property of John Ellul and on the East by property of Architect Eric Mamo, which land is considered as a building site in terms of the Land Acquisition (Public Purposes) Ordinance and is shown with the colour red on plan P.D. 197_98_1, valued for the price of forty two thousand Maltese Liri (Lm42,000).

Sgd. Joseph Mizzi, A&C.E.

26th December, 2003

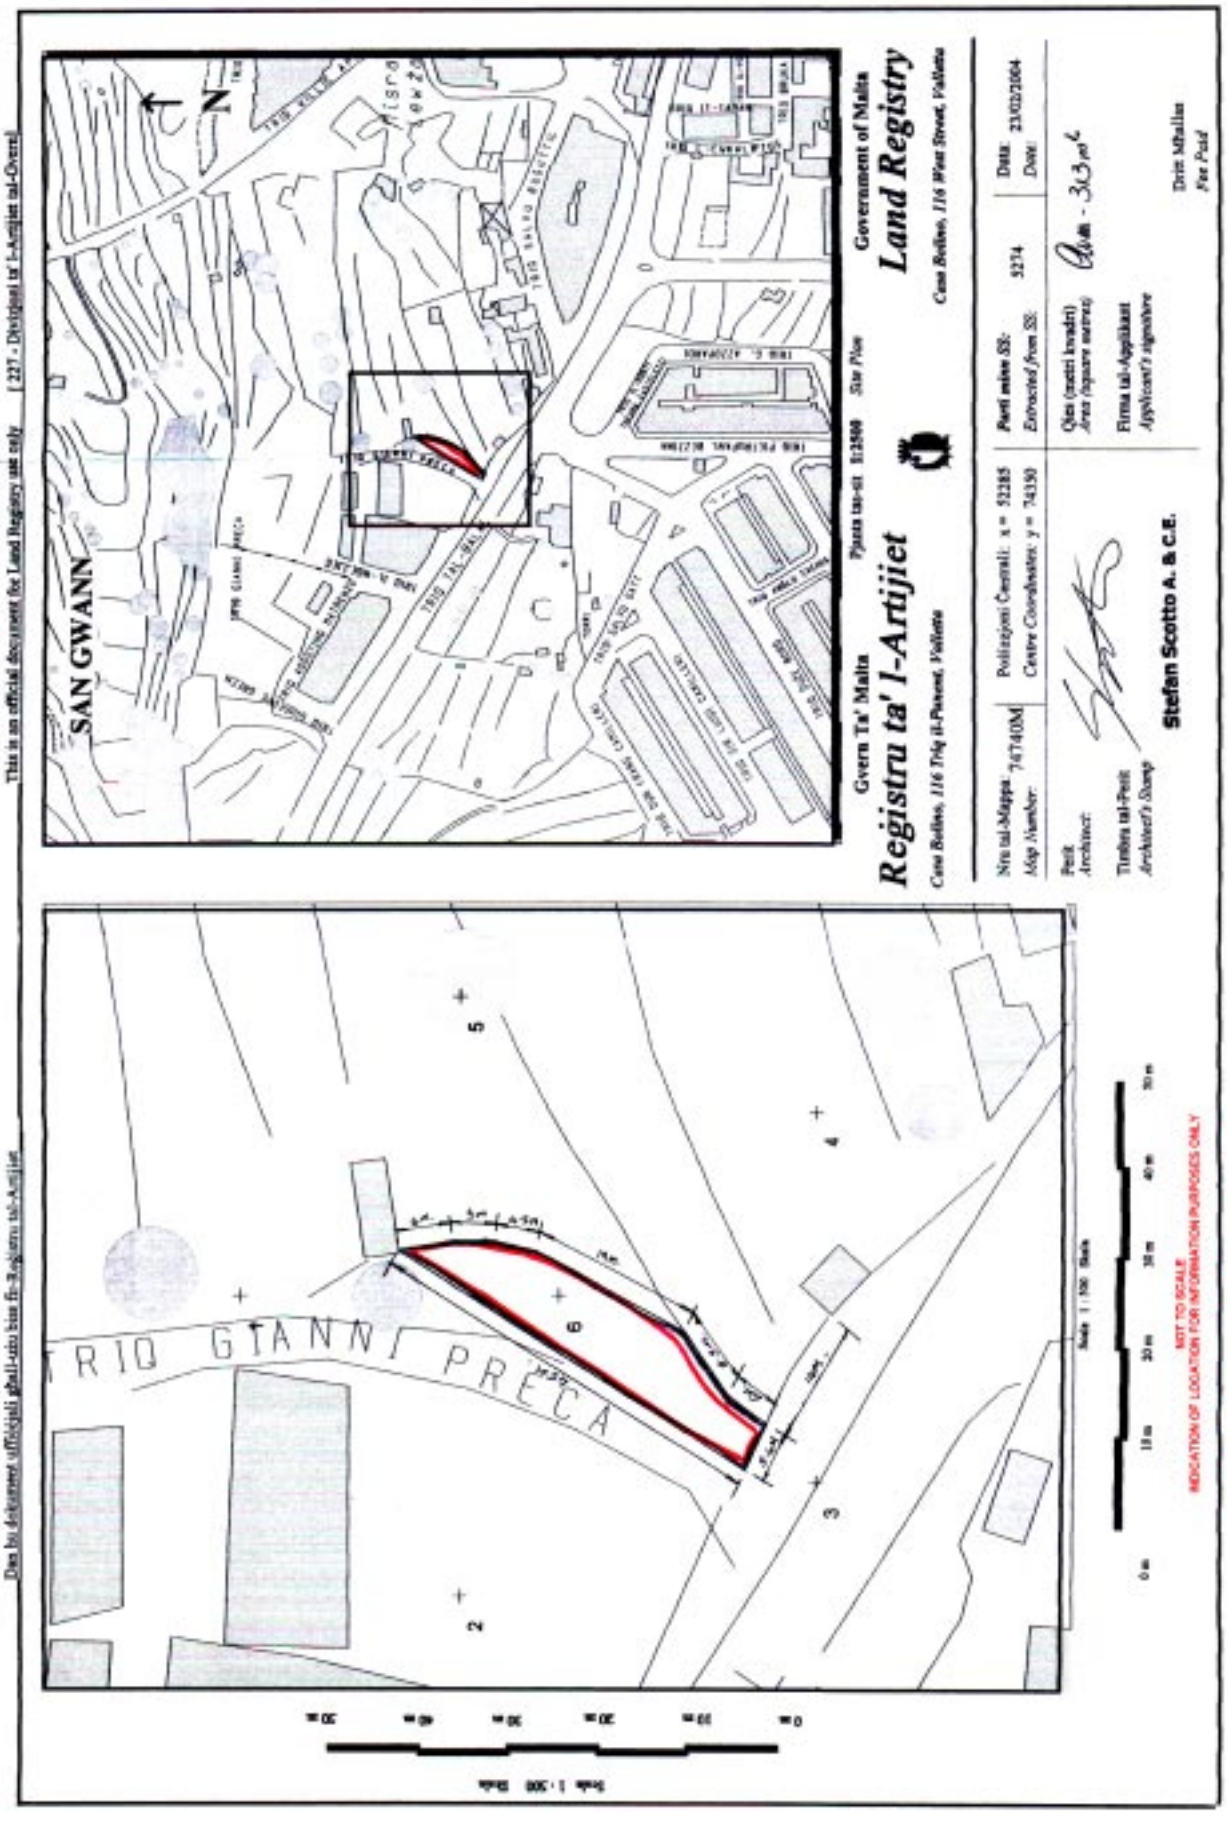
Dan hu dokument uffiċjali għall-użu biss fir-Reġistru tal-Artijiet
This is an official document for Land Registry use only
[227 - Diviżjoni tar l-Artijiet tal-Ovest]
Gvern Ta' Malta
Registru ta' l-Artijiet
Cana Bellina, 116 Triq il-Punent, Valletta
Pjanta tas-sit 1:2500 Site Plan
Government of Malta
Land Registry
Cana Bellina, 116 West Street, Valletta
Nru tal-Mappa 74740M
Map Number:
Pożizzjoni Ċentrali: x = 52285
Centre Coordinates: y = 74350
Parti miksu fil-:
Extracted from Sh: 5274
Data: 23/02/2004
Date:
Qies (metri kwadri)
Area (square metres) 363 m²
Perit
Architect:
Firma tal-Applikant
Applicant's signature
Tinbiru tal-Perit
Architect's Stamp
Stefan Scotto A. & C.E.
Data Mhallsa
Fee Paid
SAN GWANN
TRIQ GIANNI PRECA
NOT TO SCALE
INDICATION OF LOCATION FOR INFORMATION PURPOSES ONLY

Nru. 424

AKKWIST TA' ART

DIN id-dikjarazzjoni li ġejja, magħmula mill-President ta' Malta bis-saħħa ta' l-artikolu 3 ta' l-Ordinanza dwar l-Akkwist ta' l-Artijiet għal Skopijiet Pubbliċi (Kapitolu 88) hija ppubblikata skond u għall-finijiet ta' l-artikolu 9(1) ta' dik l-Ordinanza.

Is-27 ta' April, 2005

(File L410/97/2)

DIKJARAZZJONI MILL-PRESIDENT TA' MALTA

Illi b'Dikjarazzjoni tal-President ta' Malta tal-15 ta' Frar, 2002, l-art hawn taħt imsemmija kienet dikjarata meħtieġa mill-awtorità kompetenti għal skop pubbliku skond id-dispożizzjonijiet ta' l-Ordinanza dwar l-Akkwist ta' Artijiet għal Skopijiet Pubbliċi (Kapitolu 88) u illi l-akkwist tagħha kellu jkun b'xiri assolut.

Deskrizzjoni ta' l-Art

L-art li ġejja f'San Ġwann:–

1. Biċċa art tal-kejl ta' madwar 37 metru kwadru, li tmiss mill-Majjistral ma' proprjetà tal-Perit Eric Mamo, mil-Lvant ma' proprjetà ta' John Ellul u mil-Lbiċ ma' triq pubblika jew irjieħ verjuri.

L-art hawn fuq imsemmija tidher murija bil-kulur aħmar u mmarkata bħala *plot* numru "2" fuq il-pjanta P.D. Nru. 197_98_1, li wieħed jista' jara fuq talba fid-Dipartiment ta' l-Artijiet, Auberge de Baviere, Valletta.

Illi d-Dikjarazzjoni tal-President ta' Malta odjerna qiegħda tiġi maħruġa għall-fini ta' l-Att Nru. XI ta' l-2002.

No. 424

ACQUISITION OF LAND

THE following declaration, made by the President of Malta under section 3 of the Land Acquisition (Public Purposes) Ordinance (Chapter 88), is published in terms and for the purposes of section 9(1) thereof.

27th April, 2005

DECLARATION BY THE PRESIDENT OF MALTA

Whereas by Declaration of the President of Malta dated 15th February, 2002, the undermentioned land had been declared as required by the competent authority for a public purpose in accordance with the provisions of the Land Acquisition (Public Purposes) Ordinance (Chapter 88) and that the acquisition thereof should have been by absolute purchase.

Description of the Land

The following land at San Ġwann:–

1. A plot of land measuring about 37 square metres, bounded on the North West by property of Architect Eric Mamo, on the East by property of John Ellul and on the South West by a public road or more precise boundaries.

The above mentioned land is shown with the colour red and marked as plot number "2" on plan P.D. Nru. 197_98_1, which may be seen on demand at the Land Department, Auberge de Baviere, Valletta.

Whereas the present Declaration by the President of Malta is being issued in terms of Act XI of 2002.

Il-kumpens offrut hu ta' erbat elef, disa' mija u ħamsin Lira Maltija (Lm4,950), skond l-istima li hawn ma' din id-dikjarazzjoni kif din saret mill-perit arkitett Joseph Mizzi, A.&C.E.

Ma' din id-dikjarazzjoni qed tiġi ppubblikata *site plan* li turi l-imsemmija immobbli.

(Iff) EDWARD FENECH ADAMI
President
11/3/2005

Din is-*site plan* qed tiġi ppubblikata f'paġna 4754.

Stima tal-Perit (oriġinali bil-Malti)

Akkwist ta' Art f'San Ġwann

Fuq struzzjonijiet tal-Kummissarju ta' l-Artijiet, skond l-Ordinanza dwar l-Akkwist ta' Artijiet (għal Skopijiet Pubbliċi), qiegħed niffissa l-valur liberu u frank tal-proprjetà hawn taħt deskritta f'San Ġwann, li hija meħtieġa mill-Gvern għal skop pubbliku, u dan wara li ħadt in konsiderazzjoni l-lokalità, kif ukoll ħwejjeġ oħra li jista' jkollhom x'jaqsmu mal-valur ta' l-istess proprjetà.

Plot 2 Biċċa art tal-kejl ta' madwar 37 metru kwadru, li tmiss mill-Majjistral ma' proprjetà tal-Perit Eric Mamo, mil-Lvant ma' proprjetà ta' John Ellul u mil-Lbiċ ma' triq pubblika, liema art hija meqjusa bħala art fabbrikabbli fit-termini ta' l-Ordinanza dwar l-Akkwist ta' Artijiet u hija murija bil-kulur aħmar fuq il-pjanta P.D. 197_98_1, hija stmata għall-valur ta' erbat elef, disa' mija u ħamsin Lira Maltija (Lm4,950).

Iff. Joseph Mizzi, A&C.E.

Is-26 ta' Diċembru, 2003

The compensation offered is four thousand, nine hundred and fifty Maltese Liri (Lm4,950) according to the valuation published with this declaration as made by architect Joseph Mizzi, A.&C.E.

A site plan showing the mentioned immovable property is being published with this declaration.

(Sgd) EDWARD FENECH ADAMI
President
11/3/2005

This site plan is being published on page 4754.

Architect's Valuation (original in Maltese)

Acquisition of Land at San Ġwann

I have been instructed by the Commissioner of Land to assess under the Land Acquisition (Public Purposes) Ordinance, the freehold value of the hereunder described property at San Ġwann, required by Government for a public purpose, and this after considering the locality, as well as other matters relevant to the same property.


Plot 2 A plot of land measuring about 37 square metres, bounded on the North West by property of Architect Eric Mamo, on the East by property of John Ellul and on the South West by a public road, which land is considered as a building site in terms of the Land Acquisition (Public Purposes) Ordinance and is shown with the colour red on plan P.D. 197_98_1, valued for the price of four thousand, nine hundred and fifty Maltese Liri (Lm4,950).


Sgd. Joseph Mizzi, A&C.E.

26th December, 2003

Dan hu dokument ufficjali ghall-uzu biss fir-Registru tal-Artijiet

This is an official document for Land Registry use only [227 - Divizjoni ta' l-Artijiet tal-Gvern]

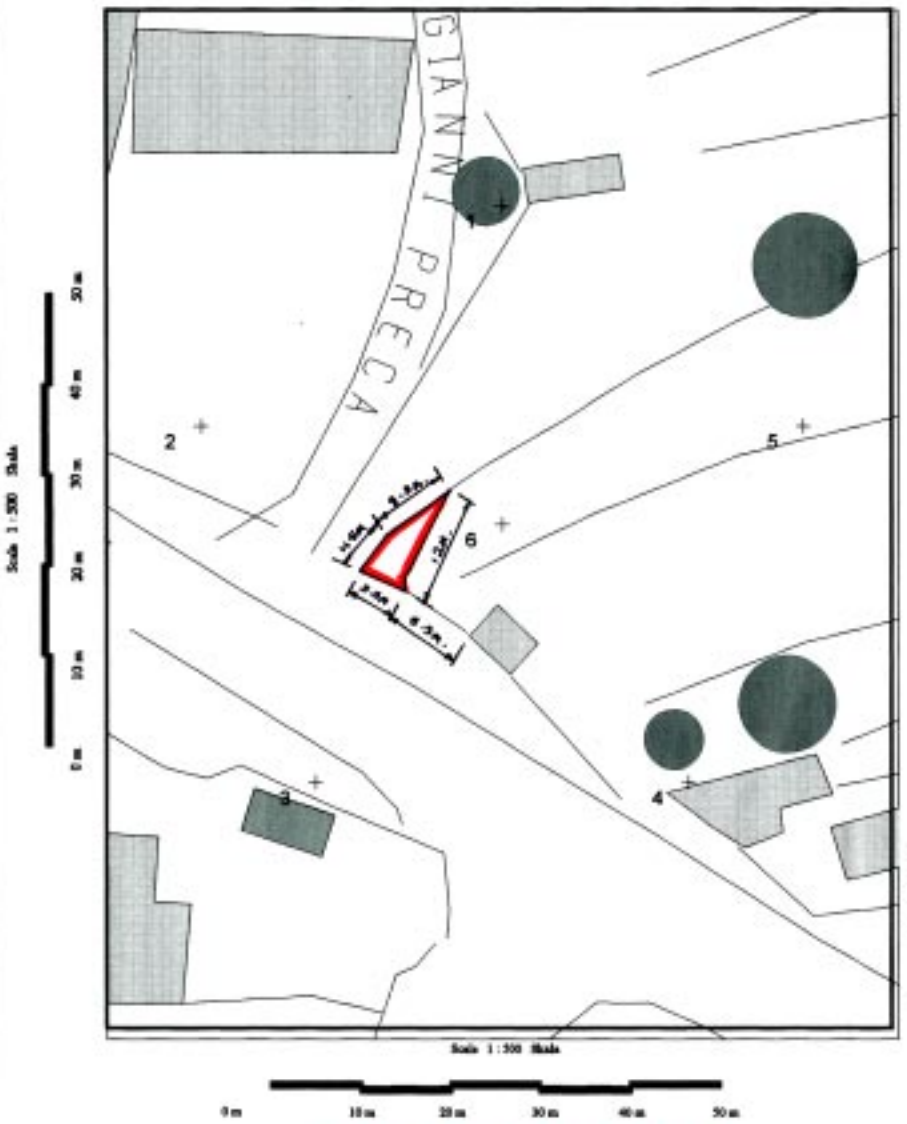

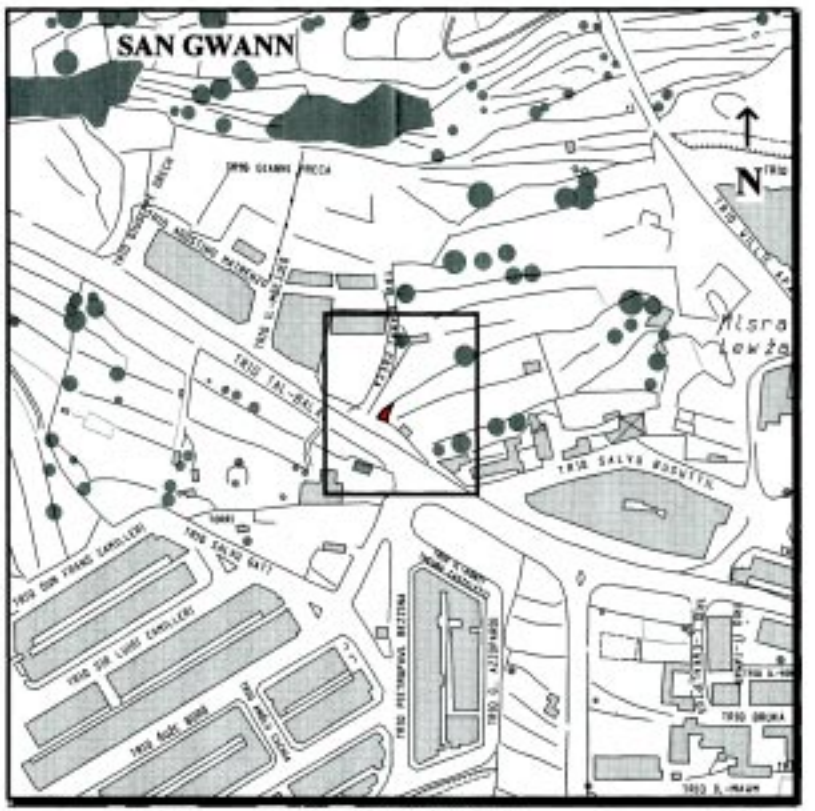

Gvern Ta' Malta — Pjanta tas-sit 1:2500 *Site Plan* — Government of Malta

Reġistru ta' l-Artijiet — **Land Registry**

Casa Bolino, 116 Triq il-Punent, Valletta — *Casa Bolino, 116 West Street, Valletta*

Nru tal-Mappa: *Map Number:*	84503M	Pożizzjoni Ċentrali: x = 52286 *Centre Coordinates:* y = 74333		*Parti minn SS: Extracted from SS:*	5274	Data: *Date:*	20/12/2004

Perit *Architect:* Perit Stefan Scotto Estate Management

Tinbru tal-Perit *Architect's Stamp*

Qies (metri kwadri) *Area (square metres)* Area - 34 m²

Firma tal-Applikant *Applicant's signature*

Dritt Mhallas *Fee Paid*

Nru. 425

AKKWIST TA' ART

DIN id-dikjarazzjoni li ġejja, magħmula mill-President ta' Malta bis-saħħa ta' l-artikolu 3 ta' l-Ordinanza dwar l-Akkwist ta' l-Artijiet għal Skopijiet Pubbliċi (Kapitolu 88) hija ppubblikata skond u għall-finijiet ta' l-artikolu 9(1) ta' dik l-Ordinanza.

Is-27 ta' April, 2005

(File L598/92/1)

DIKJARAZZJONI MILL-PRESIDENT TA' MALTA

Jiena hawnhekk niddikjara illi l-art hawn taħt imsemmija hija meħtieġa mill-awtorità kompetenti għal skop pubbliku skond id-dispożizzjonijiet ta' l-Ordinanza dwar l-Akkwist ta' Artijiet għal Skopijiet Pubbliċi (Kapitolu 88) u illi l-akkwist tagħha għandu jkun b'xiri assolut.

Deskrizzjoni ta' l-Art

L-art li ġejja fiż-Żejtun:–

1. Biċċa art tal-kejl ta' madwar 180 metru kwadru, li tmiss mill-Majjistral u mix-Xlokk ma' proprjetà ta' Carmel Grima u mit-Tramuntana ma' proprjetà ta' Catherine Bonnici.

L-art hawn fuq imsemmija tidher murija bil-kulur aħmar u indikata bħala *plot* bin-numru 1 fuq il-pjanta P.D. Nru. 103_2003, li wieħed jista' jara fuq talba fid-Dipartiment ta' l-Artijiet, Auberge de Baviere, Valletta.

Il-kumpens offrut hu ta' ħamest elef Lira Maltija (Lm5,000), skond l-istima li hawn ma' din id-dikjarazzjoni kif din saret mill-perit arkitett Carmen V. Sutton, A.&C.E.

No. 425

ACQUISITION OF LAND

THE following declaration, made by the President of Malta under section 3 of the Land Acquisition (Public Purposes) Ordinance (Chapter 88), is published in terms and for the purposes of section 9(1) thereof.

27th April, 2005

DECLARATION BY THE PRESIDENT OF MALTA

I hereby declare that the undermentioned land is required by the competent authority for a public purpose in accordance with the provisions of the Land Acquisition (Public Purposes) Ordinance (Chapter 88) and that the acquisition thereof should be by absolute purchase.

Description of the Land

The following land at Żejtun:–

1. A plot of land measuring about 180 square metres, bounded on the North West and South East by property of Carmel Grima and on the North by property of Catherine Bonnici.

The above mentioned land is shown with the colour red and marked as plot with the number 1 on plan P.D. No. 103_2003, which may be seen on demand at the Land Department, Auberge de Baviere, Valletta.

The compensation offered is five thousand Maltese Liri (Lm5,000) according to the valuation published with this declaration as made by architect Carmen V. Sutton, A.&C.E.

Ma' din id-dikjarazzjoni qed tiġi ppubblikata *site plan* li turi l-imsemmija immobbli.

(Iff) EDWARD FENECH ADAMI
President
11/3/2005

Din is-*site plan* qed tiġi ppubblikata f'paġna 4757.

Stima tal-Perit (oriġinali bil-Malti)

Akkwist ta' Art fiż-Żejtun

Fuq struzzjonijiet tal-Kummissarju ta' l-Artijiet, skond l-Ordinanza dwar l-Akkwist ta' Artijiet (għal Skopijiet Pubbliċi), qiegħed niffissa l-valur liberu u frank tal-proprjetà hawn taħt deskritta fiż-Żejtun, li hija meħtieġa mill-Gvern għal skop pubbliku, u dan wara li ħadt in konsiderazzjoni l-lokalità, kif ukoll ħwejjeġ oħra li jista' jkollhom x'jaqsmu mal-valur ta' l-istess proprjetà.

Plot Nru. 1 Biċċa art tal-kejl ta' madwar 180 metru kwadru, li tmiss mill-Majjistral u mix-Xlokk ma' proprjetà ta' Carmel Grima u mit-Tramuntana ma' proprjetà ta' Catherine Bonnici, liema art hija meqjusa bħala art fabbrikabbli fit-termini ta' l-Ordinanza dwar l-Akkwist ta' Artijiet u hija murija bil-kulur aħmar u mmarkata bin-numru '1' fuq il-pjanta P.D. 103_2003, hija stmata għall-valur ta' ħamest elef Lira Maltija (Lm5,000).

Iff. Carmen V. Sutton, A&C.E.

Dan ir-rapport ta' stima u l-pjanta mehmuża miegħu qed jibdel ir-rapport ta' stima datat 13 ta' Ottubru, 1994, għal dak li għandu x'jaqsam mal-fond imsemmi.

Is-6 ta' Novembru, 2004

A site plan showing the mentioned immovable property is being published with this declaration.

(Sgd) EDWARD FENECH ADAMI
President
11/3/2005

This site plan is being published on page 4757.

Architect's Valuation (original in Maltese)

Acquisition of Land at Żejtun


I have been instructed by the Commissioner of Land to assess under the Land Acquisition (Public Purposes) Ordinance, the freehold value of the hereunder described property at Żejtun, required by Government for a public purpose, and this after considering the locality, as well as other matters relevant to the same property.

Plot No. 1 A plot of land measuring about 180 square metres, bounded on the North West and South East by property of Carmel Grima and on the North by property of Catherine Bonnici, which land is considered as a building site in terms of the Land Acquisition (Public Purposes) Ordinance and is shown in red and marked with the number '1' on plan P.D. 103_2003, valued for the price of five thousand Maltese Liri (Lm5,000).

Sgd. Carmen V. Sutton, A&C.E.

This valuation report and the attached site plan is replacing the valuation report dated 13th October, 1994, for all matters related to the above mentioned premises.

6th November, 2004

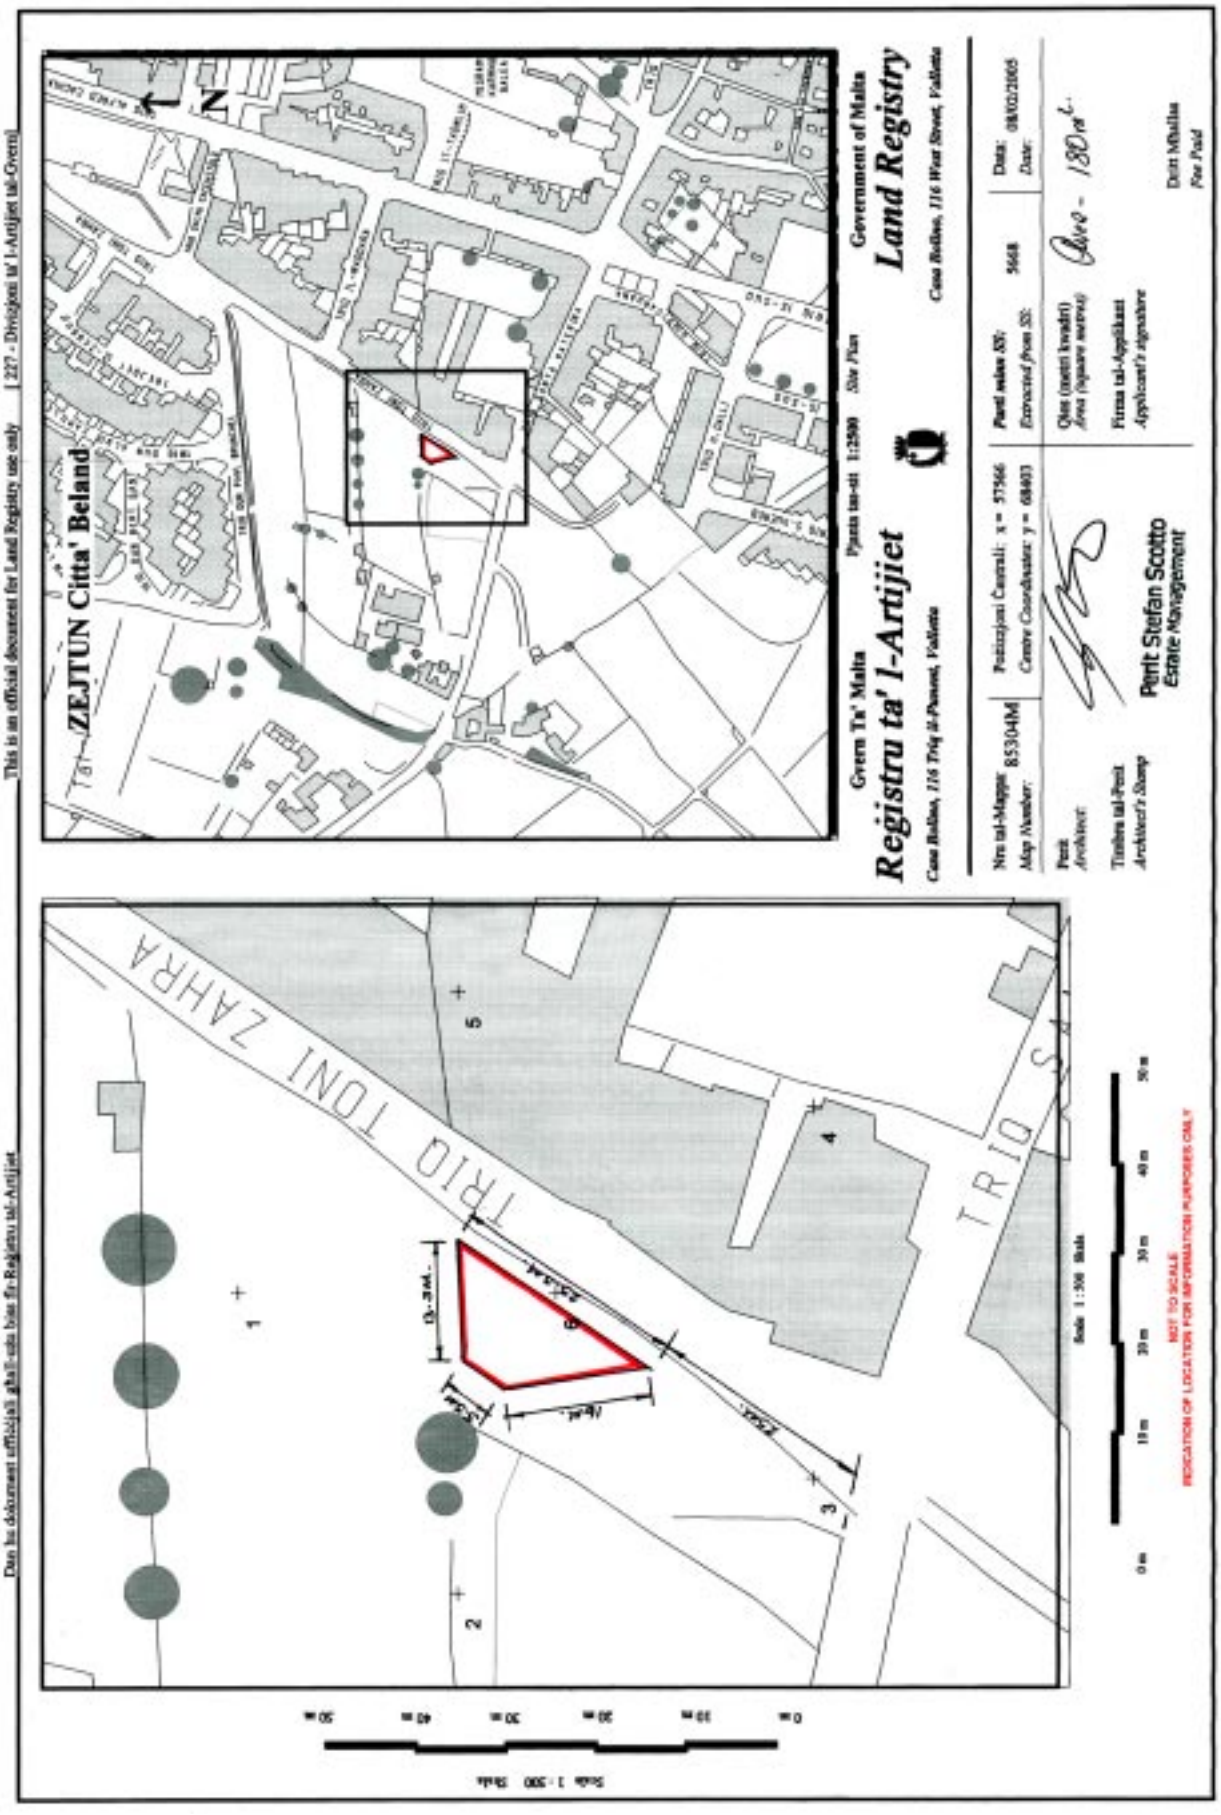
Dan hu dokument uffiċjali għall-użu biss fir-Reġistru tal-Artijiet
This is an official document for Land Registry use only
[227 - Divizjoni ta' l-Artijiet tal-Gvern]
Gvern Ta' Malta
Reġistru ta' l-Artijiet
Land Registry
Government of Malta
Pjanta tas-sit 1:2500 Site Plan
ZEJTUN Città' Beland
TRIQ TONI ZAHRA
TRIQ SAN
Nru tal-Mappa Map Number: 853/04M
Pożizzjoni Ċentrali: x = 57566 Centre Coordinates: y = 68403
Perit Architect:
Timbru tal-Perit Architect's Stamp
Perit Stefan Scotto
Estate Management
Data: 08/02/2005 Date:
Qies (metri kwadri) Area (square metres): Circa - 180 m²
Firma tal-Applikant Applicant's signature
Dritt Mħallas Fee Paid
Skala 1:500 Scale
NOT TO SCALE
INDICATION OF LOCATION FOR INFORMATION PURPOSES ONLY

Nru. 426

AKKWIST TA' ART

DIN id-dikjarazzjoni li ġejja, magħmula mill-President ta' Malta bis-saħħa ta' l-artikolu 3 ta' l-Ordinanza dwar l-Akkwist ta' l-Artijiet għal Skopijiet Pubbliċi (Kapitolu 88) hija ppubblikata skond u għall-finijiet ta' l-artikolu 9(1) ta' dik l-Ordinanza.

Is-27 ta' April, 2005

(File L598/92/2)

DIKJARAZZJONI MILL-PRESIDENT TA' MALTA

Jiena hawnhekk niddikjara illi l-art hawn taħt imsemmija hija meħtieġa mill-awtorità kompetenti għal skop pubbliku skond id-dispożizzjonijiet ta' l-Ordinanza dwar l-Akkwist ta' Artijiet għal Skopijiet Pubbliċi (Kapitolu 88) u illi l-akkwist tagħha għandu jkun b'xiri assolut.

Deskrizzjoni ta' l-Art

L-art li ġejja fiż-Żejtun:–

1. Biċċa art tal-kejl ta' madwar 1,372 metru kwadru, li tmiss min-Nofsinhar ma' proprjetà ta' Carmel Grima u mill-Majjistral u mix-Xlokk ma' proprjetà ta' Catherine Bonnici.

L-art hawn fuq imsemmija tidher murija bil-kulur aħmar u indikata bħala *plot* bin-numru 2 fuq il-pjanta P.D. Nru. 103_2003, li wieħed jista' jara fuq talba fid-Dipartiment ta' l-Artijiet, Auberge de Baviere, Valletta.

Il-kumpens offrut hu ta' sebgħa u tletin elf Lira Maltija (Lm37,000), skond l-istima li hawn ma' din id-dikjarazzjoni kif din saret mill-perit arkitett Carmen V. Sutton, A.&C.E.

No. 426

ACQUISITION OF LAND

THE following declaration, made by the President of Malta under section 3 of the Land Acquisition (Public Purposes) Ordinance (Chapter 88), is published in terms and for the purposes of section 9(1) thereof.

27th April, 2005

DECLARATION BY THE PRESIDENT OF MALTA

I hereby declare that the undermentioned land is required by the competent authority for a public purpose in accordance with the provisions of the Land Acquisition (Public Purposes) Ordinance (Chapter 88) and that the acquisition thereof should be by absolute purchase.

Description of the Land

The following land at Żejtun:–

1. A plot of land measuring about 1,372 square metres, bounded on the South by property of Carmel Grima and on the North West and South East by property of Catherine Bonnici.

The above mentioned land is shown with the colour red and marked as plot with the number 2 on plan P.D. No. 103_2003, which may be seen on demand at the Land Department, Auberge de Baviere, Valletta.

The compensation offered is thirty seven thousand Maltese Liri (Lm37,000) according to the valuation published with this declaration as made by architect Carmen V. Sutton, A.&C.E.

Ma' din id-dikjarazzjoni qed tiġi ppubblikata *site plan* li turi l-imsemmija immobbli.

(Iff) EDWARD FENECH ADAMI
President
11/3/2005

Din is-*site plan* qed tiġi ppubblikata f'paġna 4760.

Stima tal-Perit (oriġinali bil-Malti)

Akkwist ta' Art fiż-Żejtun

Fuq struzzjonijiet tal-Kummissarju ta' l-Artijiet, skond l-Ordinanza dwar l-Akkwist ta' Artijiet (għal Skopijiet Pubbliċi), qiegħed niffissa l-valur liberu u frank tal-proprjetà hawn taħt deskritta fiż-Żejtun, li hija meħtieġa mill-Gvern għal skop pubbliku, u dan wara li ħadt in konsiderazzjoni l-lokalità, kif ukoll ħwejjeġ oħra li jista' jkollhom x'jaqsmu mal-valur ta' l-istess proprjetà.

Plot Nru. 2 Biċċa art tal-kejl ta' madwar 1,372 metru kwadru, li tmiss min-Nofsinhar ma' proprjetà ta' Carmel Grima u mill-Majjistral u mix-Xlokk ma' proprjetà ta' Catherine Bonnici, liema art hija meqjusa bħala art fabbrikabbli fit-termini ta' l-Ordinanza dwar l-Akkwist ta' Artijiet u hija murija bil-kulur aħmar u mmarkata bin-numru '2' fuq il-pjanta P.D. 103_2003, hija stmata għall-valur ta' sebgħa u tletin elf Lira Maltija (Lm37,000).

Iff. Carmen V. Sutton, A&C.E.

Dan ir-rapport ta' stima u l-pjanta mehmuża miegħu qed jibdel ir-rapport ta' stima datat 13 ta' Ottubru, 1994, għal dak li għandu x'jaqsam mal-fond imsemmi.

Is-6 ta' Novembru, 2004

A site plan showing the mentioned immovable property is being published with this declaration.

(Sgd) EDWARD FENECH ADAMI
President
11/3/2005

This site plan is being published on page 4760.

Architect's Valuation (original in Maltese)

Acquisition of Land at Żejtun

I have been instructed by the Commissioner of Land to assess under the Land Acquisition (Public Purposes) Ordinance, the freehold value of the hereunder described property at Żejtun, required by Government for a public purpose, and this after considering the locality, as well as other matters relevant to the same property.


Plot No. 2 A plot of land measuring about 1,372 square metres, bounded on the South by property of Carmel Grima and on the North West and South East by property of Catherine Bonnici, which land is considered as a building site in terms of the Land Acquisition (Public Purposes) Ordinance and is shown in red and marked with the number '2' on plan P.D. 103_2003, valued for the price of thirty seven thousand Maltese Liri (Lm37,000).

Sgd. Carmen V. Sutton, A&C.E.

This valuation report and the attached site plan is replacing the valuation report dated 13th October, 1994, for all matters related to the above mentioned premises.

6th November, 2004

Dan hu dokument uffiċjali għall-użu biss fir-Reġistru tal-Artijiet This is an official document for Land Registry use only [227 - Direzzjoni ta' l-Artijiet tal-Gvern]

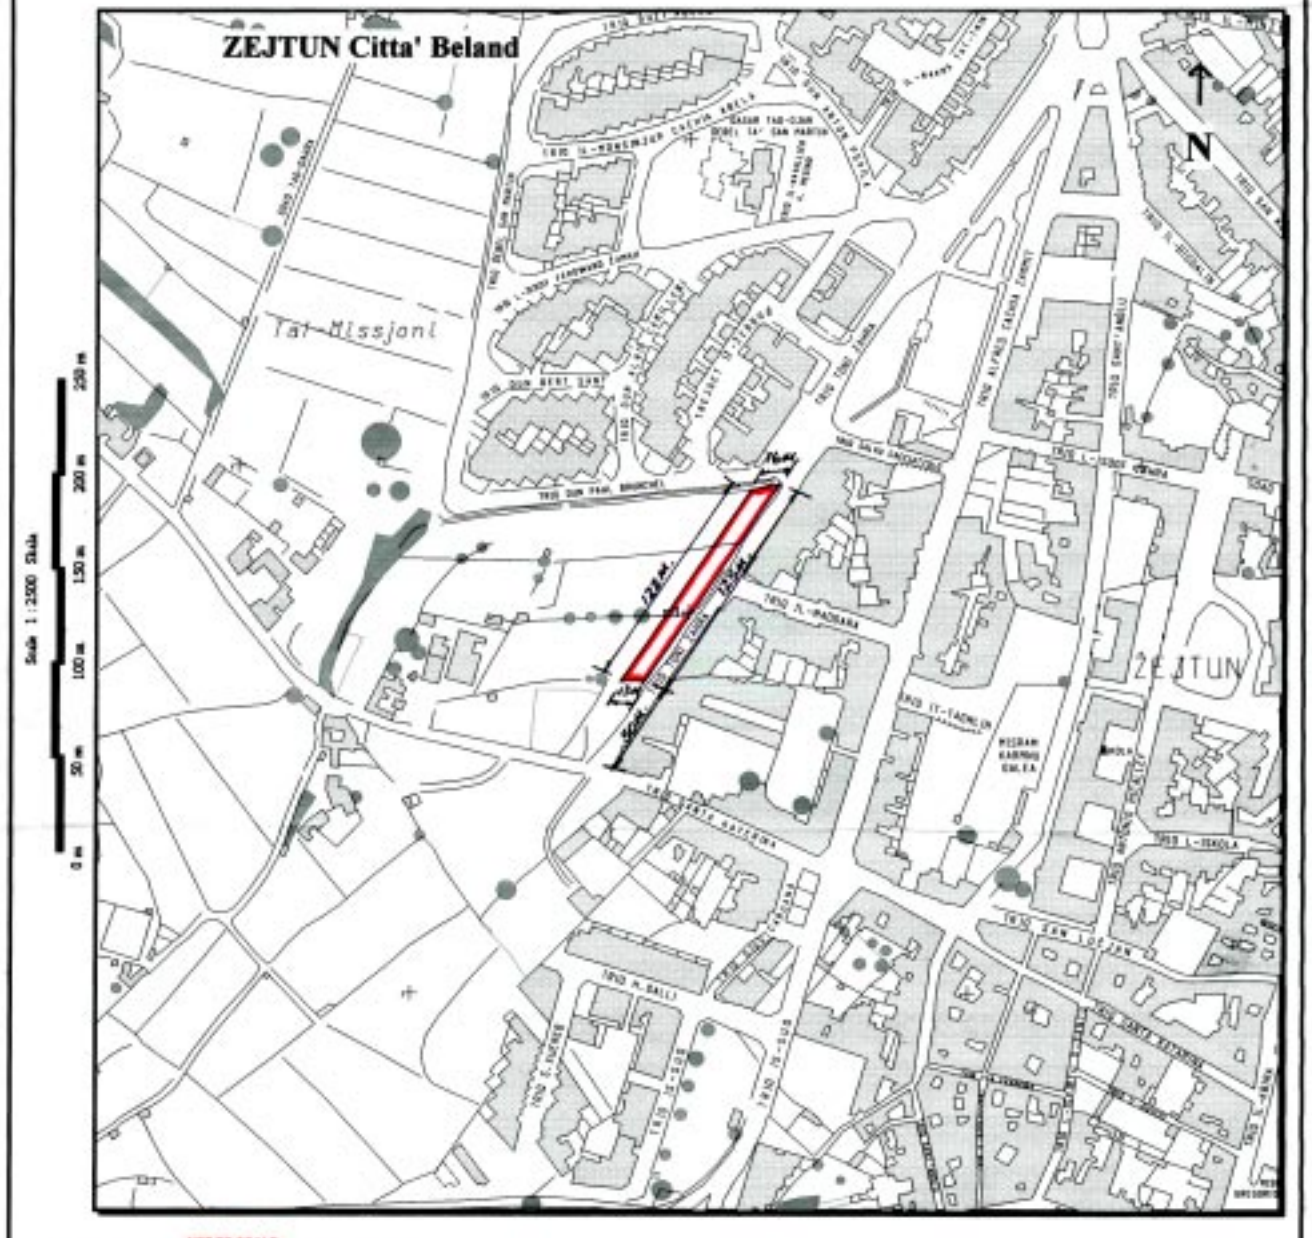

NOT TO SCALE
INDICATION OF LOCATION FOR INFORMATION PURPOSES ONLY

Pjanta tas-sit 1:2500 *Site Plan*

0 m 50 m 100 m 150 m 200 m 250 m

Gvern ta' Malta
Reġistru ta' l-Artijiet
Casa Bolino, 116 Triq il-Punent, Valletta

Government of Malta
Land Registry
Casa Bolino, 116 West Street, Valletta

Nru tal-Mappa: *Map Number:*	85305M	Pożizzjoni Ċentrali: *Centre Coordinates:*	x = 57595 y = 68450	Parti minn SS: *Extracted from SS*	5668	Data: *Date:*	08/02/2005

Perit *Architect:*

Timbru tal-Perit *Architect's Stamp*

Perit Stefan Scotto
Estate Management

Qies (metri kwadri) *Area (square metres)* Area - 1382m².

Firma tal-Applikant *Applicant's signature*

Dritt Mħallas
Fee Paid

Dan hu dokument uffiċjali għall-użu biss fir-Reġistru tal-Artijiet

Nru. 427

AKKWIST TA' ART

DIN id-dikjarazzjoni li ġejja, magħmula mill-President ta' Malta bis-saħħa ta' l-artikolu 3 ta' l-Ordinanza dwar l-Akkwist ta' l-Artijiet għal Skopijiet Pubbliċi (Kapitolu 88) hija ppubblikata skond u għall-finijiet ta' l-artikolu 9(1) ta' dik l-Ordinanza.

Is-27 ta' April, 2005

(File L50/80/II/1)

DIKJARAZZJONI MILL-PRESIDENT TA' MALTA

Jiena hawnhekk niddikjara illi l-art hawn taħt imsemmija hija meħtieġa mill-awtorità kompetenti għal skop pubbliku skond id-dispożizzjonijiet ta' l-Ordinanza dwar l-Akkwist ta' Artijiet għal Skopijiet Pubbliċi (Kapitolu 88) u illi l-akkwist tagħha għandu jkun b'xiri assolut.

Deskrizzjoni ta' l-Art

L-art li ġejja f'Marsaxlokk:–

1. Biċċa art tal-kejl ta' madwar 335 metru kwadru, li tmiss mil-Lbiċ ma' Triq Tas-Silġ, mill-Grigal ma' proprjetà ta' Mattew Fenech u mix-Xlokk ma' proprjetà tal-werrieta ta' Wiġi Abdilla jew irjieħ verjuri.

L-art hawn fuq imsemmija tidher murija bil-kulur aħmar u mmarkata bħala *plot* numru 1 fuq il-pjanta P.D. Nru. 190_2003, li wieħed jista' jara fuq talba fid-Dipartiment ta' l-Artijiet, Auberge de Baviere, Valletta.

Il-kumpens offrut hu ta' erba' mija u ħamsin Lira Maltija

No. 427

ACQUISITION OF LAND

THE following declaration, made by the President of Malta under section 3 of the Land Acquisition (Public Purposes) Ordinance (Chapter 88), is published in terms and for the purposes of section 9(1) thereof.

27th April, 2005

DECLARATION BY THE PRESIDENT OF MALTA

I hereby declare that the undermentioned land is required by the competent authority for a public purpose in accordance with the provisions of the Land Acquisition (Public Purposes) Ordinance (Chapter 88) and that the acquisition thereof should be by absolute purchase.

Description of the Land

The following land at Marsaxlokk:–

1. A plot of land measuring about 335 square metres, bounded on the South West by Triq Tas-Silġ, on the North East by property of Mattew Fenech and on the South East by property of the heirs of Wiġi Abdilla or more precise boundaries.

The above mentioned land is shown with the colour red and marked as plot number 1 on plan P.D. No. 190_2003, which may be seen on demand at the Land Department, Auberge de Baviere, Valletta.

The compensation offered is four hundred and fifty Maltese

(Lm450), skond l-istima li hawn ma' din id-dikjarazzjoni kif din saret mill-perit arkitett Fred H. Valentino, A.&C.E.

Ma' din id-dikjarazzjoni qed tiġi ppubblikata *site plan* li turi l-imsemmija immobbli.

(Iff) EDWARD FENECH ADAMI
President
11/3/2005

Din is-*site plan* qed tiġi ppubblikata f'paġna 4763.

Stima tal-Perit (oriġinali bil-Malti)

Akkwist ta' Art f'Marsaxlokk

Fuq struzzjonijiet tal-Kummissarju ta' l-Artijiet, skond l-Ordinanza dwar l-Akkwist ta' Artijiet (għal Skopijiet Pubbliċi), qiegħed niffissa l-valur liberu u frank tal-proprjetà hawn taħt deskritta f'Marsaxlokk, li hija meħtieġa mill-Gvern għal skop pubbliku, u dan wara li ħadt in konsiderazzjoni l-lokalità, kif ukoll ħwejjeġ oħra li jista' jkollhom x'jaqsmu mal-valur ta' l-istess proprjetà.

Biċċa art tal-kejl ta' madwar 335 metru kwadru, li tmiss mil-Lbiċ ma' Triq Tas-Silġ, mill-Grigal ma' proprjetà ta' Mattew Fenech u mix-Xlokk ma' proprjetà tal-werrieta ta' Wiġi Abdilla, liema art hija meqjusa bħala art agrikola fit-termini ta' l-Ordinanza dwar l-Akkwist ta' Artijiet u hija murija bil-kulur aħmar u mmarkata bin-numru '1' fuq il-pjanta P.D. 190_2003, hija stmata għall-valur ta' erba' mija u ħamsin Lira Maltija (Lm450).

Iff. Fred H. Valentino, A&C.E.

It-2 ta' Mejju, 2004

Liri (Lm450) according to the valuation published with this declaration as made by architect Fred H. Valentino, A.&C.E.

A site plan showing the mentioned immovable property is being published with this declaration.

(Sgd) EDWARD FENECH ADAMI
President
11/3/2005

This site plan is being published on page 4763.

Architect's Valuation (original in Maltese)

Acquisition of Land at Marsaxlokk

I have been instructed by the Commissioner of Land to assess under the Land Acquisition (Public Purposes) Ordinance, the freehold value of the hereunder described property at Marsaxlokk, required by Government for a public purpose, and this after considering the locality, as well as other matters relevant to the same property.

A plot of land measuring about 335 square metres, bounded on the South West by Triq Tas-Silġ, on the North East by property of Mattew Fenech and on the South East by property of the heirs of Wiġi Abdilla, which land is considered as agricultural land in terms of the Land Acquisition (Public Purposes) Ordinance and is shown in red and marked with the number '1' on plan P.D. 190_2003, valued for the price of four hundred and fifty Maltese Liri (Lm450).

Sgd. Fred H. Valentino, A&C.E.

2nd May, 2004

This is an official document for Land Registry use only [227 - Diviżjoni ta' l-Artijiet tal-Gvern]
Dan hu dokument uffiċjali għall-użu biss fir-Reġistru tal-Artijiet
MARSAXLOKK
Ta' Berikka
Ix-Xebbug
N
Gvern Ta' Malta
Pjanta tas-sit 1:2500 Site Plan
Government of Malta
Land Registry
Reġistru ta' l-Artijiet
Casa Rolina, 116 Triq il-Pranzisk, Valletta
Casa Rolina, 116 Prince Street, Valletta
Nru tal-Mappa 83324M
Map Number:
Pożizzjoni Ċentrali: x = 59730
Centre Coordinates: y = 67100
Parti mekiesa fil-:
Extracted from SE:
1867 5866
Data: 23/08/2004
Date:
Qies (metri kwadri)
Area (square metres)
Area= 335m²
Perit
Architect
Timbru tal-Perit
Architect's Stamp
Perit Stefan Scotto
Estate Management
Firma tal-Applikant
Applicant's signature
Dritt Mikiliia
Pre Paid
Scale 1:1000 Skala
0 m 20 m 40 m 60 m 80 m 100 m
NOT TO SCALE
INDICATION OF LOCATION FOR INFORMATION PURPOSES ONLY

Nru. 428

AKKWIST TA' ART

DIN id-dikjarazzjoni li ġejja, magħmula mill-President ta' Malta bis-saħħa ta' l-artikolu 3 ta' l-Ordinanza dwar l-Akkwist ta' l-Artijiet għal Skopijiet Pubbliċi (Kapitolu 88) hija ppubblikata skond u għall-finijiet ta' l-artikolu 9(1) ta' dik l-Ordinanza.

Is-27 ta' April, 2005

(File L50/80/II/2)

DIKJARAZZJONI MILL-PRESIDENT TA' MALTA

Jiena hawnhekk niddikjara illi l-art hawn taħt imsemmija hija meħtieġa mill-awtorità kompetenti għal skop pubbliku skond id-dispożizzjonijiet ta' l-Ordinanza dwar l-Akkwist ta' Artijiet għal Skopijiet Pubbliċi (Kapitolu 88) u illi l-akkwist tagħha għandu jkun b'xiri assolut.

Deskrizzjoni ta' l-Art

L-art li ġejja f'Marsaxlokk:–

1. Biċċa art tal-kejl ta' madwar 317-il metru kwadru, li tmiss mix-Xlokk ma' proprjetà ta' Mattew Fenech, mil-Lbiċ ma' proprjetà tal-werrieta ta' Wiġi Abdilla u mill-Grigal ma' proprjetà tal-werrieta ta' Joseph Abela jew irjieħ verjuri.

L-art hawn fuq imsemmija tidher murija bil-kulur aħmar u mmarkata bħala *plot* numru 2 fuq il-pjanta P.D. Nru. 190_2003, li wieħed jista' jara fuq talba fid-Dipartiment ta' l-Artijiet, Auberge de Baviere, Valletta.

Il-kumpens offrut hu ta' erba' mija u tletin Lira Maltija

No. 428

ACQUISITION OF LAND

THE following declaration, made by the President of Malta under section 3 of the Land Acquisition (Public Purposes) Ordinance (Chapter 88), is published in terms and for the purposes of section 9(1) thereof.

27th April, 2005

DECLARATION BY THE PRESIDENT OF MALTA

I hereby declare that the undermentioned land is required by the competent authority for a public purpose in accordance with the provisions of the Land Acquisition (Public Purposes) Ordinance (Chapter 88) and that the acquisition thereof should be by absolute purchase.

Description of the Land

The following land at Marsaxlokk:–

1. A plot of land measuring about 317 square metres, bounded on the South East by property of Mattew Fenech, on the South West by property of the heirs of Wiġi Abdilla and on the North East by property of the heirs of Joseph Abela or more precise boundaries.

The above mentioned land is shown with the colour red and marked as plot number 2 on plan P.D. No. 190_2003, which may be seen on demand at the Land Department, Auberge de Baviere, Valletta.

The compensation offered is four hundred and thirty Maltese

(Lm430), skond l-istima li hawn ma' din id-dikjarazzjoni kif din saret mill-perit arkitett Fred H. Valentino, A.&C.E.

Ma' din id-dikjarazzjoni qed tiġi ppubblikata *site plan* li turi l-imsemmija immobbli.

(Iff) EDWARD FENECH ADAMI
President
11/3/2005

Din is-*site plan* qed tiġi ppubblikata f'paġna 4766.

Stima tal-Perit (oriġinali bil-Malti)

Akkwist ta' Art f'Marsaxlokk

Fuq struzzjonijiet tal-Kummissarju ta' l-Artijiet, skond l-Ordinanza dwar l-Akkwist ta' Artijiet (għal Skopijiet Pubbliċi), qiegħed niffissa l-valur liberu u frank tal-proprjetà hawn taħt deskritta f'Marsaxlokk, li hija meħtieġa mill-Gvern għal skop pubbliku, u dan wara li ħadt in konsiderazzjoni l-lokalità, kif ukoll ħwejjeġ oħra li jista' jkollhom x'jaqsmu mal-valur ta' l-istess proprjetà.

Biċċa art tal-kejl ta' madwar 317-il metru kwadru, li tmiss mix-Xlokk ma' proprjetà ta' Mattew Fenech, mil-Lbiċ ma' proprjetà tal-werrieta ta' Wiġi Abdilla u mill-Grigal ma' proprjetà tal-werrieta ta' Joseph Abela, liema art hija meqjusa bħala art agrikola fit-termini ta' l-Ordinanza dwar l-Akkwist ta' Artijiet u hija murija bil-kulur aħmar u mmarkata bin-numru '2' fuq il-pjanta P.D. 190_2003, hija stmata għall-valur ta' erba' mija u tletin Lira Maltija (Lm430).

Iff. Fred H. Valentino, A&C.E.

It-2 ta' Mejju, 2004

Liri (Lm430) according to the valuation published with this declaration as made by architect Fred H. Valentino, A.&C.E.

A site plan showing the mentioned immovable property is being published with this declaration.

(Sgd) EDWARD FENECH ADAMI
President
11/3/2005

This site plan is being published on page 4766.

Architect's Valuation (original in Maltese)

Acquisition of Land at Marsaxlokk

I have been instructed by the Commissioner of Land to assess under the Land Acquisition (Public Purposes) Ordinance, the freehold value of the hereunder described property at Marsaxlokk, required by Government for a public purpose, and this after considering the locality, as well as other matters relevant to the same property.


A plot of land measuring about 317 square metres, bounded on the South East by property of Mattew Fenech, on the South West by property of the heirs of Wiġi Abdilla and on the North East by property of the heirs of Joseph Abela, which land is considered as agricultural land in terms of the Land Acquisition (Public Purposes) Ordinance and is shown in red and marked with the number '2' on plan P.D. 190_2003, valued for the price of four hundred and thirty Maltese Liri (Lm430).

Sgd. Fred H. Valentino, A&C.E.

2nd May, 2004

Dan hu dokument uffiċjali għall-użu biss fir-Reġistru tal-Artijiet

This is an official document for Land Registry use only [227 - Divizjoni ta' l-Artijiet tal-Gvern]

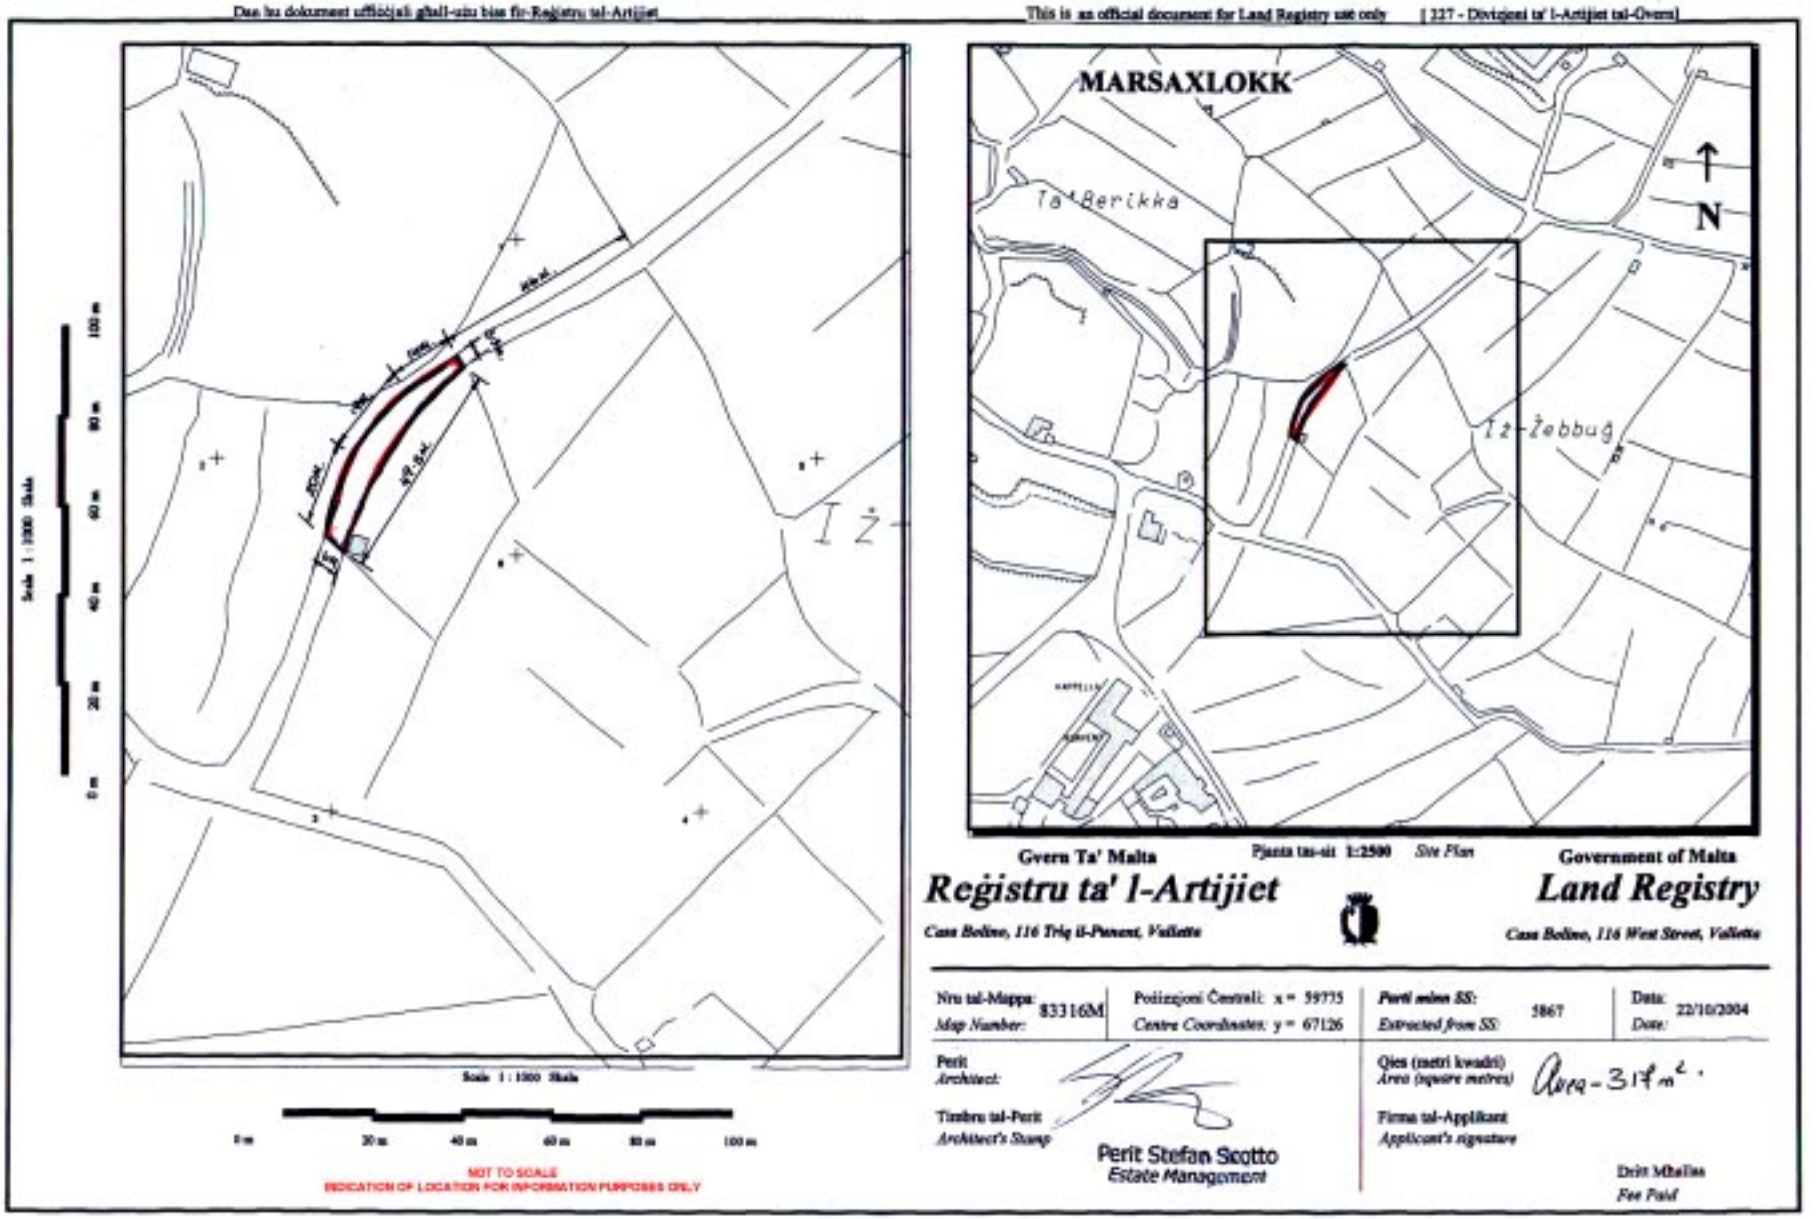

Gvern Ta' Malta — Pjanta tas-sit 1:2500 *Site Plan* — Government of Malta

Reġistru ta' l-Artijiet — **Land Registry**

Casa Bolino, 116 Triq il-Punent, Valletta — *Casa Bolino, 116 West Street, Valletta*

Nru tal-Mappa / *Map Number:* 83316M	Pożizzjoni Ċentrali: x = 59735 / *Centre Coordinates:* y = 67126	*Parti minn SS:* / *Extracted from SS:* 5867	Data / *Date:* 22/10/2004

Perit / *Architect:* Perit Stefan Scotto, *Estate Management*

Timbru tal-Perit / *Architect's Stamp*

Qies (metri kwadri) / *Area (square metres)* Area - 317 m².

Firma tal-Applikant / *Applicant's signature*

Dritt Mħallas / *Fee Paid*

Nru. 429

AKKWIST TA' ART

DIN id-dikjarazzjoni li ġejja, magħmula mill-President ta' Malta bis-saħħa ta' l-artikolu 3 ta' l-Ordinanza dwar l-Akkwist ta' l-Artijiet għal Skopijiet Pubbliċi (Kapitolu 88) hija ppubblikata skond u għall-finijiet ta' l-artikolu 9(1) ta' dik l-Ordinanza.

Is-27 ta' April, 2005

(File L50/80/II/3)

DIKJARAZZJONI MILL-PRESIDENT TA' MALTA

Jiena hawnhekk niddikjara illi l-art hawn taħt imsemmija hija meħtieġa mill-awtorità kompetenti għal skop pubbliku skond id-dispożizzjonijiet ta' l-Ordinanza dwar l-Akkwist ta' Artijiet għal Skopijiet Pubbliċi (Kapitolu 88) u illi l-akkwist tagħha għandu jkun b'xiri assolut.

Deskrizzjoni ta' l-Art

L-art li ġejja f'Marsaxlokk:–

1. Biċċa art tal-kejl ta' madwar 202 metri kwadri, li tmiss mill-Grigal ma' proprjetà ta' Pawlu Fenech, mil-Lbiċ ma' proprjetà ta' Mattew Fenech u mix-Xlokk ma' proprjetà tal-werrieta ta' Joseph Abela jew irjieħ verjuri.

L-art hawn fuq imsemmija tidher murija bil-kulur aħmar u mmarkata bħala *plot* numru 3 fuq il-pjanta P.D. Nru. 190_2003, li wieħed jista' jara fuq talba fid-Dipartiment ta' l-Artijiet, Auberge de Baviere, Valletta.

Il-kumpens offrut hu ta' mitejn u tmenin Lira Maltija (Lm280), skond l-istima li hawn ma' din id-dikjarazzjoni kif

No. 429

ACQUISITION OF LAND

THE following declaration, made by the President of Malta under section 3 of the Land Acquisition (Public Purposes) Ordinance (Chapter 88), is published in terms and for the purposes of section 9(1) thereof.

27th April, 2005

DECLARATION BY THE PRESIDENT OF MALTA

I hereby declare that the undermentioned land is required by the competent authority for a public purpose in accordance with the provisions of the Land Acquisition (Public Purposes) Ordinance (Chapter 88) and that the acquisition thereof should be by absolute purchase.

Description of the Land

The following land at Marsaxlokk:–

1. A plot of land measuring about 202 square metres, bounded on the North East by property of Pawlu Fenech, on the South West by property of Mattew Fenech and on the South East by property of the heirs of Joseph Abela or more precise boundaries.

The above mentioned land is shown with the colour red and marked as plot number 3 on plan P.D. No. 190_2003, which may be seen on demand at the Land Department, Auberge de Baviere, Valletta.

The compensation offered is two hundred and eighty Maltese Liri (Lm280) according to the valuation published

din saret mill-perit arkitett Fred H. Valentino, A.&C.E.

Ma' din id-dikjarazzjoni qed tiġi ppubblikata *site plan* li turi l-imsemmija immobbli.

(Iff) EDWARD FENECH ADAMI
President
11/3/2005

Din is-*site plan* qed tiġi ppubblikata f'paġna 4769.

Stima tal-Perit (oriġinali bil-Malti)

Akkwist ta' Art f'Marsaxlokk

Fuq struzzjonijiet tal-Kummissarju ta' l-Artijiet, skond l-Ordinanza dwar l-Akkwist ta' Artijiet (għal Skopijiet Pubbliċi), qiegħed niffissa l-valur liberu u frank tal-proprjetà hawn taħt deskritta f'Marsaxlokk, li hija meħtieġa mill-Gvern għal skop pubbliku, u dan wara li ħadt in konsiderazzjoni l-lokalità, kif ukoll ħwejjeġ oħra li jista' jkollhom x'jaqsmu mal-valur ta' l-istess proprjetà.

Biċċa art tal-kejl ta' madwar 202 metri kwadri, li tmiss mill-Grigal ma' proprjetà ta' Pawlu Fenech, mil-Lbiċ ma' proprjetà ta' Mattew Fenech u mix-Xlokk ma' proprjetà tal-werrieta ta' Joseph Abela, liema art hija meqjusa bħala art agrikola fit-termini ta' l-Ordinanza dwar l-Akkwist ta' Artijiet u hija murija bil-kulur aħmar u mmarkata bin-numru '3' fuq il-pjanta P.D. 190_2003, hija stmata għall-valur ta' mitejn u tmenin Lira Maltija (Lm280).

Iff. Fred H. Valentino, A&C.E.

It-2 ta' Mejju, 2004

with this declaration as made by architect Fred H. Valentino, A.&C.E.

A site plan showing the mentioned immovable property is being published with this declaration.

(Sgd) EDWARD FENECH ADAMI
President
11/3/2005

This site plan is being published on page 4769.

Architect's Valuation (original in Maltese)

Acquisition of Land at Marsaxlokk

I have been instructed by the Commissioner of Land to assess under the Land Acquisition (Public Purposes) Ordinance, the freehold value of the hereunder described property at Marsaxlokk, required by Government for a public purpose, and this after considering the locality, as well as other matters relevant to the same property.

A plot of land measuring about 202 square metres, bounded on the North East by property of Pawlu Fenech, on the South West by property of Mattew Fenech and on the South East by property of the heirs of Joseph Abela, which land is considered as agricultural land in terms of the Land Acquisition (Public Purposes) Ordinance and is shown in red and marked with the number '3' on plan P.D. 190_2003, valued for the price of two hundred and eighty Maltese Liri (Lm280).

Sgd. Fred H. Valentino, A&C.E.

2nd May, 2004

Dan hu dokument uffiċjali għall-użu biss fir-Reġistru tal-Artijiet
This is an official document for Land Registry use only
[227 - Divizjoni ta' l-Artijiet tal-Gvern]
MARSAXLOKK
Ta' Berikka
Ta' Zebbuġ
N
Gvern Ta' Malta
Reġistru ta' l-Artijiet
Pjanta tas-sit 1:2500 Site Plan
Government of Malta
Land Registry
Nru tal-Mappa: 333 | SM
Map Number:
Pożizzjoni Ċentrali: x = 59775
Centre Coordinates: y = 67126
Perit mistieden minn: 5867
Extracted from Sh:
Data: 22/10/2004
Date:
Perit
Architect:
Timbru tal-Perit
Architect's Stamp
Perit Stefan Scotto
Estate Management
Qies (metri kwadri)
Area (square metres)
Firma tal-Applikant
Applicant's signature
Drin Mhallas
Per Paid
Skala 1:1000 Scale
NOT TO SCALE
INDICATION OF LOCATION FOR INFORMATION PURPOSES ONLY

Nru. 430

AKKWIST TA' ART

DIN id-dikjarazzjoni li ġejja, magħmula mill-President ta' Malta bis-saħħa ta' l-artikolu 3 ta' l-Ordinanza dwar l-Akkwist ta' l-Artijiet għal Skopijiet Pubbliċi (Kapitolu 88) hija ppubblikata skond u għall-finijiet ta' l-artikolu 9(1) ta' dik l-Ordinanza.

Is-27 ta' April, 2005

(File L50/80/II/4)

DIKJARAZZJONI MILL-PRESIDENT TA' MALTA

Jiena hawnhekk niddikjara illi l-art hawn taħt imsemmija hija meħtieġa mill-awtorità kompetenti għal skop pubbliku skond id-dispożizzjonijiet ta' l-Ordinanza dwar l-Akkwist ta' Artijiet għal Skopijiet Pubbliċi (Kapitolu 88) u illi l-akkwist tagħha għandu jkun b'xiri assolut.

Deskrizzjoni ta' l-Art

L-art li ġejja f'Marsaxlokk:–

1. Biċċa art tal-kejl ta' madwar 509 metri kwadri, li tmiss mill-Grigal ma' triq pubblika, mix-Xlokk ma' proprjetà ta' Pawlu Fenech u mil-Lbiċ ma' proprjetà tal-werrieta ta' Joseph Abela jew irjieħ verjuri.

L-art hawn fuq imsemmija tidher murija bil-kulur aħmar u mmarkata bħala *plot* numru 4 fuq il-pjanta P.D. Nru. 190_2003, li wieħed jista' jara fuq talba fid-Dipartiment ta' l-Artijiet, Auberge de Baviere, Valletta.

Il-kumpens offrut hu ta' sitt mija u disgħin Lira Maltija

No. 430

ACQUISITION OF LAND

THE following declaration, made by the President of Malta under section 3 of the Land Acquisition (Public Purposes) Ordinance (Chapter 88), is published in terms and for the purposes of section 9(1) thereof.

27th April, 2005

DECLARATION BY THE PRESIDENT OF MALTA

I hereby declare that the undermentioned land is required by the competent authority for a public purpose in accordance with the provisions of the Land Acquisition (Public Purposes) Ordinance (Chapter 88) and that the acquisition thereof should be by absolute purchase.

Description of the Land

The following land at Marsaxlokk:–

1. A plot of land measuring about 509 square metres, bounded on the North East by a public road, on the South East by property of Pawlu Fenech and on the South West by property of the heirs of Joseph Abela or more precise boundaries.

The above mentioned land is shown with the colour red and marked as plot number 4 on plan P.D. No. 190_2003, which may be seen on demand at the Land Department, Auberge de Baviere, Valletta.

The compensation offered is six hundred and ninety Maltese

(Lm690), skond l-istima li hawn ma' din id-dikjarazzjoni kif din saret mill-perit arkitett Fred H. Valentino, A.&C.E.

Ma' din id-dikjarazzjoni qed tiġi ppubblikata *site plan* li turi l-imsemmija immobbli.

(Iff) EDWARD FENECH ADAMI
President
11/3/2005

Din is-*site plan* qed tiġi ppubblikata f'paġna 4772.

Stima tal-Perit (oriġinali bil-Malti)

Akkwist ta' Art f'Marsaxlokk

Fuq struzzjonijiet tal-Kummissarju ta' l-Artijiet, skond l-Ordinanza dwar l-Akkwist ta' Artijiet (għal Skopijiet Pubbliċi), qiegħed niffissa l-valur liberu u frank tal-proprjetà hawn taħt deskritta f'Marsaxlokk, li hija meħtieġa mill-Gvern għal skop pubbliku, u dan wara li ħadt in konsiderazzjoni l-lokalità, kif ukoll ħwejjeġ oħra li jista' jkollhom x'jaqsmu mal-valur ta' l-istess proprjetà.

Biċċa art tal-kejl ta' madwar 509 metri kwadri, li tmiss mill-Grigal ma' triq pubblika, mix-Xlokk ma' proprjetà ta' Pawlu Fenech u mil-Lbiċ ma' proprjetà tal-werrieta ta' Joseph Abela, liema art hija meqjusa bħala art agrikola fit-termini ta' l-Ordinanza dwar l-Akkwist ta' Artijiet u hija murija bil-kulur aħmar u mmarkata bin-numru '4' fuq il-pjanta P.D. 190_2003, hija stmata għall-valur ta' sitt mija u disgħin Lira Maltija (Lm690).

Iff. Fred H. Valentino, A&C.E.

It-2 ta' Mejju, 2004

Liri (Lm690) according to the valuation published with this declaration as made by architect Fred H. Valentino, A.&C.E.

A site plan showing the mentioned immovable property is being published with this declaration.

(Sgd) EDWARD FENECH ADAMI
President
11/3/2005

This site plan is being published on page 4772.

Architect's Valuation (original in Maltese)

Acquisition of Land at Marsaxlokk

I have been instructed by the Commissioner of Land to assess under the Land Acquisition (Public Purposes) Ordinance, the freehold value of the hereunder described property at Marsaxlokk, required by Government for a public purpose, and this after considering the locality, as well as other matters relevant to the same property.


A plot of land measuring about 509 square metres, bounded on the North East by a public road, on the South East by property of Pawlu Fenech and on the South West by property of the heirs of Joseph Abela, which land is considered as agricultural land in terms of the Land Acquisition (Public Purposes) Ordinance and is shown in red and marked with the number '4' on plan P.D. 190_2003, valued for the price of six hundred and ninety Maltese Liri (Lm690).


Sgd. Fred H. Valentino, A&C.E.

2nd May, 2004

Dan hu dokument uffiċjali għall-użu biss fir-Reġistru tal-Artijiet

This is an official document for Land Registry use only [227 - Diviżjoni ta' l-Artijiet tal-Ġvern]

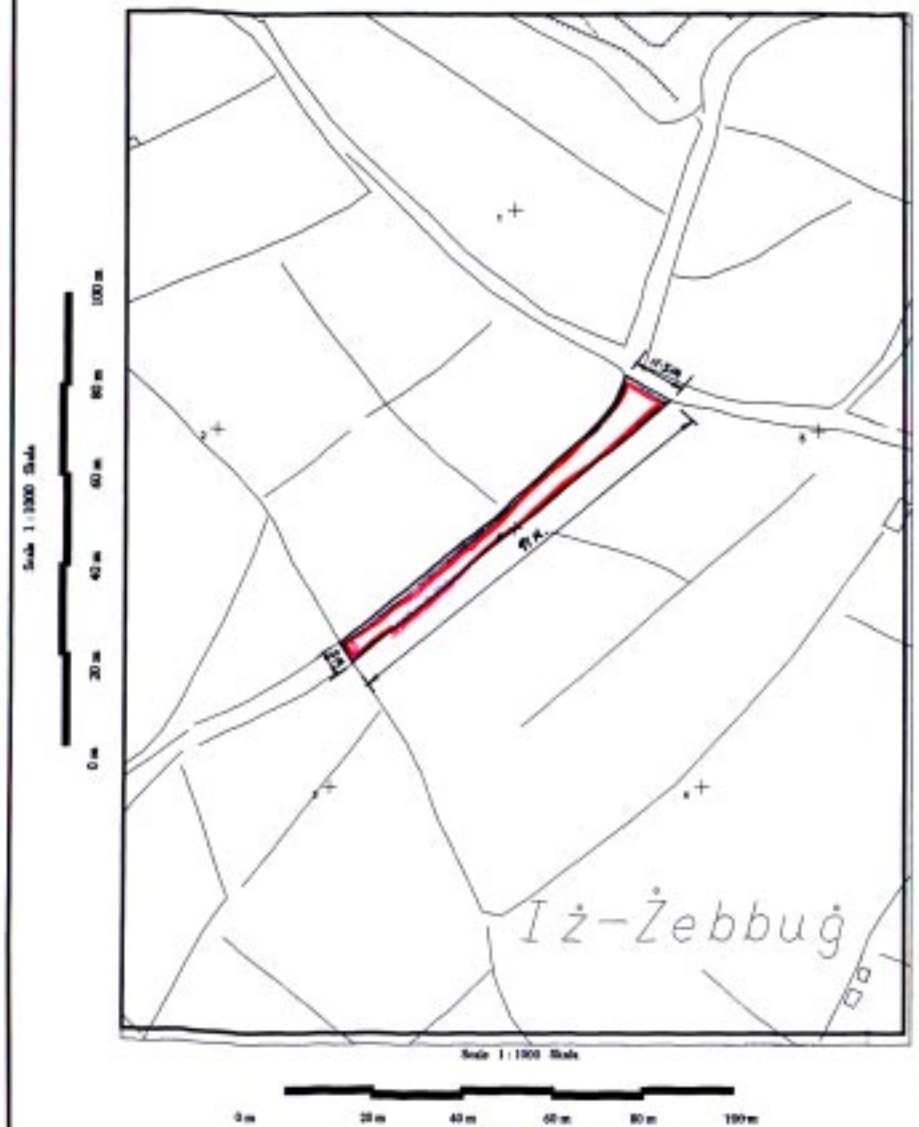

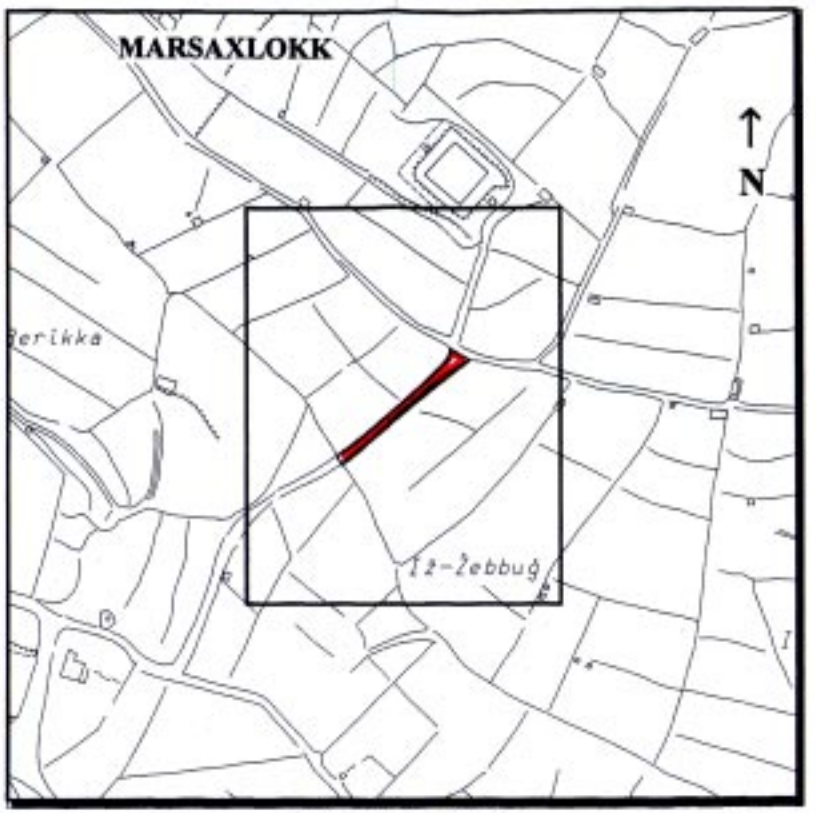

Gvern Ta' Malta — Pjanta tas-sit 1:2500 *Site Plan* — Government of Malta

Reġistru ta' l-Artijiet

Casa Bolino, 116 Triq il-Punent, Valletta

Land Registry

Casa Bolino, 116 West Street, Valletta

Nru tal-Mappa: *Map Number:* 83318M	Polizzjoni Ċentrali: x = 59839 *Centre Coordinates:* y = 67220		*Punti minn SS: Extracted from SS:* 5867	Data: *Date:* 22/10/2004	
Perit *Architect:*			Qies (metri kwadri) *Area (square metres)*	Area - 509 m²	
Timbru tal-Perit *Architect's Stamp*	Perit Stefan Scotto Estate Management		Firma tal-Applikant *Applicant's signature*		
				Drit Mhallas *Fee Paid*	

Nru. 431

AKKWIST TA' ART

DIN id-dikjarazzjoni li ġejja, magħmula mill-President ta' Malta bis-saħħa ta' l-artikolu 3 ta' l-Ordinanza dwar l-Akkwist ta' l-Artijiet għal Skopijiet Pubbliċi (Kapitolu 88) hija ppubblikata skond u għall-finijiet ta' l-artikolu 9(1) ta' dik l-Ordinanza.

Is-27 ta' April, 2005

(File L232/2003)

DIKJARAZZJONI MILL-PRESIDENT TA' MALTA

Jiena hawnhekk niddikjara illi l-art hawn taħt imsemmija hija meħtieġa mill-awtorità kompetenti għal skop pubbliku skond id-dispożizzjonijiet ta' l-Ordinanza dwar l-Akkwist ta' Artijiet għal Skopijiet Pubbliċi (Kapitolu 88) u illi l-akkwist tagħha għandu jkun b'xiri assolut.

Deskrizzjoni ta' l-Art

L-art li ġejja fil-Mosta:–

1. Biċċa art tal-kejl ta' madwar 49 metru kwadru, li tmiss mil-Lbiċ ma' Triq Grognet, mill-Grigal u mill-Majjistral ma' proprjetà tal-Knisja jew irjieħ verjuri.

L-art hawn fuq imsemmija tidher murija bil-kulur aħmar fuq il-pjanta P.D. Nru. 117_2004, li wieħed jista' jara fuq talba fid-Dipartiment ta' l-Artijiet, Auberge de Baviere, Valletta.

Il-kumpens offrut hu ta' tlettax-il elf, tmien mija u erbgħin Lira Maltija (Lm13,840), skond l-istima li hawn ma' din id-

No. 431

ACQUISITION OF LAND

THE following declaration, made by the President of Malta under section 3 of the Land Acquisition (Public Purposes) Ordinance (Chapter 88), is published in terms and for the purposes of section 9(1) thereof.

27th April, 2005

DECLARATION BY THE PRESIDENT OF MALTA

I hereby declare that the undermentioned land is required by the competent authority for a public purpose in accordance with the provisions of the Land Acquisition (Public Purposes) Ordinance (Chapter 88) and that the acquisition thereof should be by absolute purchase.

Description of the Land

The following land at Mosta:–

1. A plot of land measuring about 49 square metres, bounded on the South West by Triq Grognet, on the North East and North West by property of the Church or more precise boundaries.

The above mentioned land is shown with the colour red on plan P.D. No. 117_2004, which may be seen on demand at the Land Department, Auberge de Baviere, Valletta.

The compensation offered is thirteen thousand, eight hundred and forty Maltese Liri (Lm13,840) according to the

dikjarazzjoni kif din saret mill-perit arkitett Fred H. Valentino, A.&C.E.

Ma' din id-dikjarazzjoni qed tiġi ppubblikata *site plan* li turi l-imsemmija immobbli.

(Iff) EDWARD FENECH ADAMI
President
18/3/2005

Din is-*site plan* qed tiġi ppubblikata f'paġna 4775.

Stima tal-Perit (oriġinali bil-Malti)

Akkwist ta' Art fil-Mosta

Fuq struzzjonijiet tal-Kummissarju ta' l-Artijiet, skond l-Ordinanza dwar l-Akkwist ta' Artijiet (għal Skopijiet Pubbliċi), qiegħed niffissa l-valur liberu u frank tal-proprjetà hawn taħt deskritta fil-Mosta, li hija meħtieġa mill-Gvern għal skop pubbliku, u dan wara li ħadt in konsiderazzjoni l-lokalità, kif ukoll ħwejjeġ oħra li jista' jkollhom x'jaqsmu mal-valur ta' l-istess proprjetà.

Biċċa art tal-kejl ta' madwar 49 metru kwadru, li tmiss mil-Lbiċ ma' Triq Grognet, mill-Grigal u mill-Majjistral ma' proprjetà tal-Knisja, liema art hija meqjusa bħala art fabbrikabbli fit-termini ta' l-Ordinanza dwar l-Akkwist ta' Artijiet u hija murija bil-kulur aħmar fuq il-pjanta P.D. 117_2004, hija stmata għall-valur ta' tlettax-il elf, tmien mija u erbgħin Lira Maltija (Lm13,840).

Iff. Fred H. Valentino, A&C.E.

L-24 ta' Settembru, 2004

valuation published with this declaration as made by architect Fred H. Valentino, A.&C.E.

A site plan showing the mentioned immovable property is being published with this declaration.

(Sgd) EDWARD FENECH ADAMI
President
18/3/2005

This site plan is being published on page 4775.

Architect's Valuation (original in Maltese)


Acquisition of Land at Mosta

I have been instructed by the Commissioner of Land to assess under the Land Acquisition (Public Purposes) Ordinance, the freehold value of the hereunder described property at Mosta, required by Government for a public purpose, and this after considering the locality, as well as other matters relevant to the same property.

A plot of land measuring about 49 square metres, bounded on the South West by Triq Grognet, on the North East and North West by property of the Church, which land is considered as a building site in terms of the Land Acquisition (Public Purposes) Ordinance and is shown in red on plan P.D. 117_2004, valued for the price of thirteen thousand, eight hundred and forty Maltese Liri (Lm13,840).

Sgd. Fred H. Valentino, A&C.E.

24th September, 2004

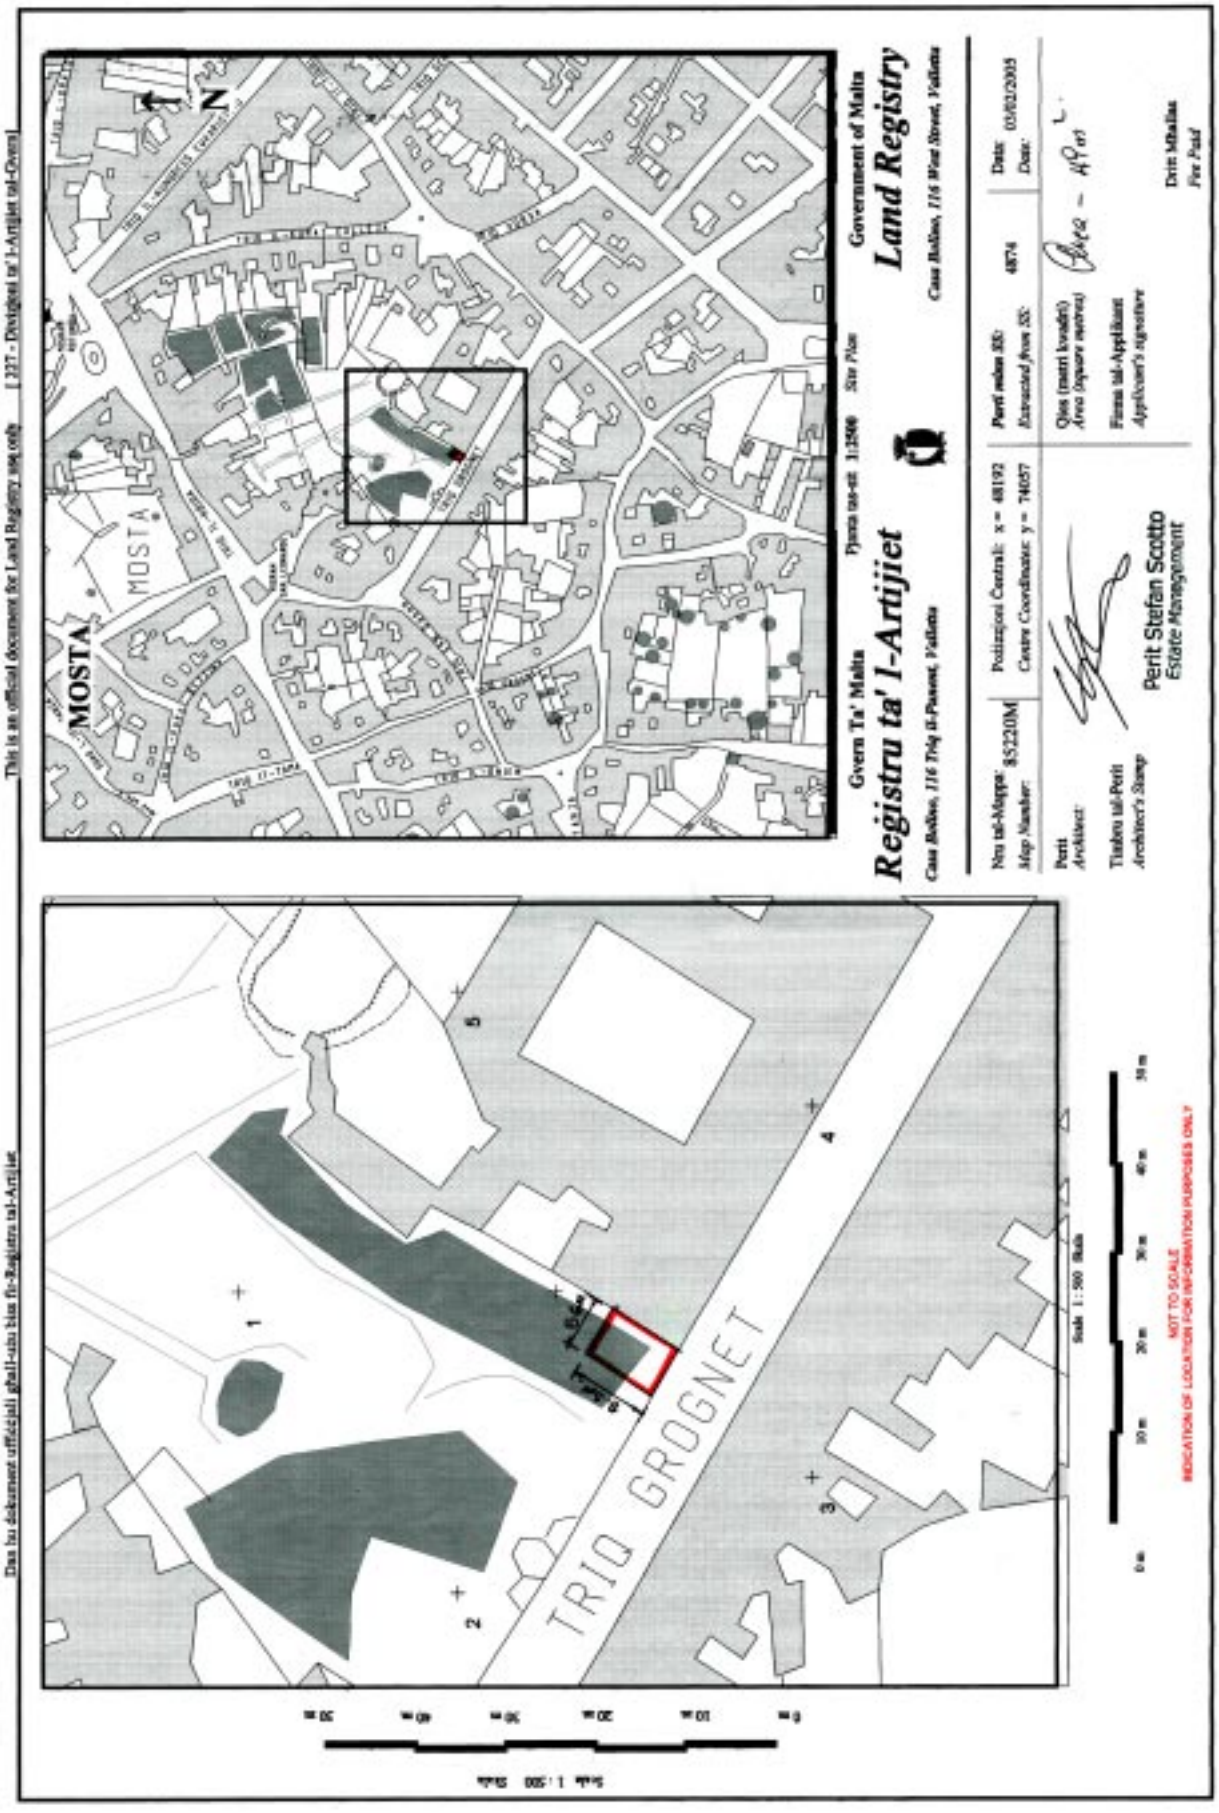
Dan hu dokument uffiċjali għall-użu biss fir-Reġistru tal-Artijiet
This is an official document for Land Registry use only [227 - Direttorat ta' l-Artijiet tal-Gvern]
Gvern Ta' Malta
Reġistru ta' l-Artijiet
Government of Malta
Land Registry
MOSTA
TRIQ GROGNET
Perit Stefan Sciotto
Estate Management
Drin Mhallas
Per Paid
NOT TO SCALE
INDICATION OF LOCATION FOR INFORMATION PURPOSES ONLY

Nru. 432

AKKWIST TA' ART

DIN id-dikjarazzjoni li ġejja, magħmula mill-President ta' Malta bis-saħħa ta' l-artikolu 3 ta' l-Ordinanza dwar l-Akkwist ta' l-Artijiet għal Skopijiet Pubbliċi (Kapitolu 88) hija ppubblikata skond u għall-finijiet ta' l-artikolu 9(1) ta' dik l-Ordinanza.

Is-27 ta' April, 2005

(File L742/73/VI)

DIKJARAZZJONI MILL-PRESIDENT TA' MALTA

Jiena hawnhekk niddikjara illi l-art hawn taħt imsemmija hija meħtieġa mill-awtorità kompetenti għal skop pubbliku skond id-dispożizzjonijiet ta' l-Ordinanza dwar l-Akkwist ta' Artijiet għal Skopijiet Pubbliċi (Kapitolu 88) u illi l-akkwist tagħha għandu jkun b'xiri assolut.

Deskrizzjoni ta' l-Art

L-art li ġejja fil-Gudja:–

1. Biċċa art tal-kejl ta' madwar 1,454 metru kwadru, li tmiss mit-Tramuntana u min-Nofsinhar ma' triq pubblika u mil-Lvant ma' proprjetà ta' Joseph Farrugia u oħrajn jew irjieħ verjuri.

L-art hawn fuq imsemmija tidher murija bil-kulur aħmar fuq il-pjanta P.D. Nru. 96_2003, li wieħed jista' jara fuq talba fid-Dipartiment ta' l-Artijiet, Auberge de Baviere, Valletta.

Il-kumpens offrut hu ta' ħamsa u erbgħin elf, disa' mija u sebgħin Lira Maltija (Lm45,970), skond l-istima li hawn ma'

No. 432

ACQUISITION OF LAND

THE following declaration, made by the President of Malta under section 3 of the Land Acquisition (Public Purposes) Ordinance (Chapter 88), is published in terms and for the purposes of section 9(1) thereof.

27th April, 2005

DECLARATION BY THE PRESIDENT OF MALTA

I hereby declare that the undermentioned land is required by the competent authority for a public purpose in accordance with the provisions of the Land Acquisition (Public Purposes) Ordinance (Chapter 88) and that the acquisition thereof should be by absolute purchase.

Description of the Land

The following land at Gudja:–

1. A plot of land measuring about 1,454 square metres, bounded on the North and South by a public road and on the East by property of Joseph Farrugia and others or more precise boundaries.

The above mentioned land is shown with the colour red on plan P.D. No. 96_2003, which may be seen on demand at the Land Department, Auberge de Baviere, Valletta.

The compensation offered is forty five thousand thousand, nine hundred and seventy Maltese Liri (Lm45,970) according

din id-dikjarazzjoni kif din saret mill-perit arkitett Fred H. Valentino, A.&C.E.

Ma' din id-dikjarazzjoni qed tiġi ppubblikata *site plan* li turi l-imsemmija immobbli.

(Iff) EDWARD FENECH ADAMI
President
11/3/2005

Din is-*site plan* qed tiġi ppubblikata f'paġna 4778.

Stima tal-Perit (oriġinali bil-Malti)

Akkwist ta' Art fil-Gudja

Fuq struzzjonijiet tal-Kummissarju ta' l-Artijiet, skond l-Ordinanza dwar l-Akkwist ta' Artijiet (għal Skopijiet Pubbliċi), qiegħed niffissa l-valur liberu u frank tal-proprjetà ħawn taħt deskritta fil-Gudja, li hija meħtieġa mill-Gvern għal skop pubbliku, u dan wara li ħadt in konsiderazzjoni l-lokalità, kif ukoll ħwejjeġ oħra li jista' jkollhom x'jaqsmu mal-valur ta' l-istess proprjetà.

Biċċa art tal-kejl ta' madwar 1,454 metru kwadru, li tmiss mit-Tramuntana u min-Nofsinhar ma' triq pubblika u mil-Lvant ma' proprjetà ta' Joseph Farrugia u oħrajn, liema art hija meqjusa in parti bħala art fabbrikabbli tal-kejl ta' madwar 416 metru kwadru u in parti bħala art agrikola tal-kejl ta' madwar 1,038 metru kwadru, fit-termini ta' l-Ordinanza dwar l-Akkwist ta' Artijiet u hija murija bil-kulur aħmar fuq il-pjanta P.D. 96_2003, hija stmata għall-valur ta' ħamsa u erbgħin elf, disa' mija u sebgħin Lira Maltija (Lm45,970).

Iff. Fred H. Valentino, A&C.E.

Il-5 ta' Settembru, 2003

to the valuation published with this declaration as made by architect Fred H. Valentino, A.&C.E.

A site plan showing the mentioned immovable property is being published with this declaration.

(Sgd) EDWARD FENECH ADAMI
President
11/3/2005

This site plan is being published on page 4778.

Architect's Valuation (original in Maltese)


Acquisition of Land at Gudja

I have been instructed by the Commissioner of Land to assess under the Land Acquisition (Public Purposes) Ordinance, the freehold value of the hereunder described property at Gudja, required by Government for a public purpose, and this after considering the locality, as well as other matters relevant to the same property.

A plot of land measuring about 1,454 square metres, bounded on the North and South by a public road and on the East by property of Joseph Farrugia and others, which land is considered partly as a building site measuring about 416 square metres and partly as agricultural land measuring about 1,038 square metres, in terms of the Land Acquisition (Public Purposes) Ordinance and is shown in red on plan P.D. 96_2003, valued for the price of forty five thousand, nine hundred and seventy Maltese Liri (Lm45,970).

Sgd. Fred H. Valentino, A&C.E.

5th September, 2003

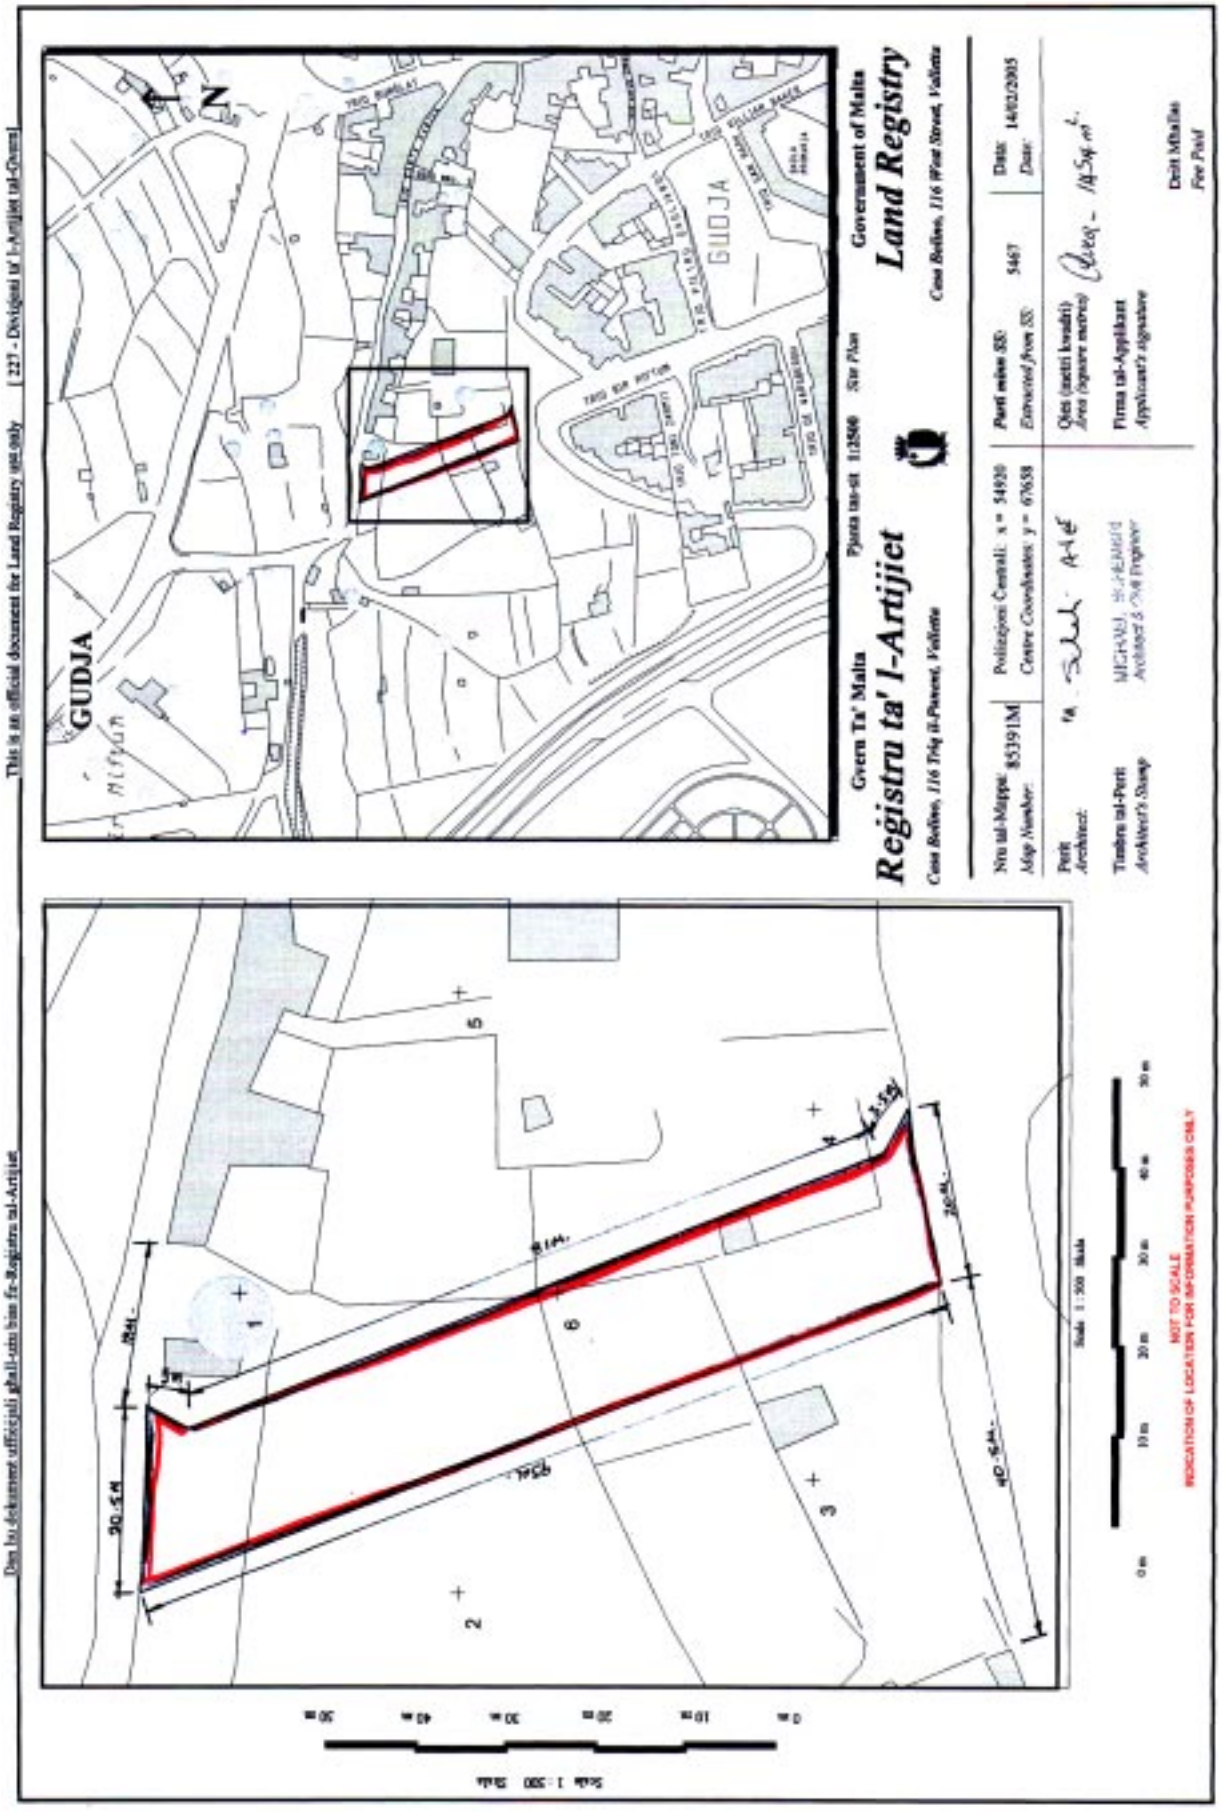
This is an official document for Land Registry use only [227 - Dwigenti ta' l-Artijiet tal-Gvern]
Dan hu dokument uffiċjali għall-użu biss fir-Reġistru tal-Artijiet
Gvern Ta' Malta
Reġistru ta' l-Artijiet
Cons Bellies, 116 Triq il-Pawnes, Valletta
Pjanta tas-sit 1:2500 Site Plan
Government of Malta
Land Registry
Cons Bellies, 116 West Street, Valletta
GUDJA
N
Nru tal-Mappa / Map Number: 85391M
Pożizzjoni Ċentrali: x = 54920 y = 67658
Centre Coordinates: x = 67658
Perit / Architect:
Timbru tal-Perit / Architect's Stamp
Perit mistieden / Extracted from Sh: 5467
Data / Date: 14/02/2015
Qies (metri kwadri) / Area (square metres): 1454 m²
Firma tal-Applikant / Applicant's signature
Dritt Mhallas / Fee Paid
NOT TO SCALE
INDICATION OF LOCATION FOR INFORMATION PURPOSES ONLY
Scale 1:500

Nru. 433

AKKWIST TA' ART

DIN id-dikjarazzjoni li ġejja, magħmula mill-President ta' Malta bis-saħħa ta' l-artikolu 3 ta' l-Ordinanza dwar l-Akkwist ta' l-Artijiet għal Skopijiet Pubbliċi (Kapitolu 88) hija ppubblikata skond u għall-finijiet ta' l-artikolu 9(1) ta' dik l-Ordinanza.

Is-27 ta' April, 2005

(File L123/95)

DIKJARAZZJONI MILL-PRESIDENT TA' MALTA

Jiena hawnhekk niddikjara illi l-art hawn taħt imsemmija hija meħtieġa mill-awtorità kompetenti għal skop pubbliku skond id-dispożizzjonijiet ta' l-Ordinanza dwar l-Akkwist ta' Artijiet għal Skopijiet Pubbliċi (Kapitolu 88) u illi l-akkwist tagħha għandu jkun għall-pussess u l-użu għal dak iż-żmien li l-esiġenzi ta' l-iskop pubbliku jeħtieġu.

Deskrizzjoni ta' l-Art

L-art li ġejja fil-Qala, Għawdex:–

1. Biċċa art tal-kejl ta' madwar 1,470 metru kwadru, li fuqha hemm mibnija fortizza, li tmiss mit-Tramuntana, min-Nofsinhar u mill-Punent ma' proprjetà ta' sidien inċerti jew irjieħ verjuri.

L-art hawn fuq imsemmija tidher murija bil-kulur aħmar fuq il-pjanta P.D. Nru. 5_2005, li wieħed jista' jara fuq talba fid-Dipartiment ta' l-Artijiet, Auberge de Baviere, Valletta.

No. 433

ACQUISITION OF LAND

THE following declaration, made by the President of Malta under section 3 of the Land Acquisition (Public Purposes) Ordinance (Chapter 88), is published in terms and for the purposes of section 9(1) thereof.

27th April, 2005

DECLARATION BY THE PRESIDENT OF MALTA

I hereby declare that the undermentioned land is required by the competent authority for a public purpose in accordance with the provisions of the Land Acquisition (Public Purposes) Ordinance (Chapter 88) and that the acquisition thereof should be for possession and use for that period that the exigencies of the public purposes may require.

Description of the Land

The following land at Qala, Għawdex:–

1. A plot of land measuring about 1,470 square metres, with an overlying fortress, bounded on the North, South and West by property of uncertain owners or more precise boundaries.

The above mentioned land is shown with the colour red on plan P.D. No. 5_2005, which may be seen on demand at the Land Department, Auberge de Baviere, Valletta.

Il-Kera ta' Akkwist għall-proprjetà hawn fuq imsemmija hija ta' ħamsa u għoxrin Lira Maltija (Lm25) fis-sena, skond l-istima li hawn ma' din id-dikjarazzjoni kif din saret mill-perit arkitett Joseph Mizzi, A.&C.E.

Ma' din id-dikjarazzjoni qed tiġi ppubblikata *site plan* li turi l-imsemmija immobbli.

(Iff) EDWARD FENECH ADAMI
President
11/4/2005

Din is-*site plan* qed tiġi ppubblikata f'paġna 4781.

Stima tal-Perit (oriġinali bil-Malti)

Art fil-Qala, Għawdex

Fuq struzzjonijiet tal-Kummissarju ta' l-Artijiet, skond id-dispożizzjonijiet ta' l-Ordinanza dwar l-Akkwist ta' Artijiet (għal Skopijiet Pubbliċi), qiegħed nistma l-Kera ta' Akkwist ta' l-art hawn taħt deskritta fil-Qala, Għawdex.

Biċċa art tal-kejl ta' madwar 1,470 metru kwadru, li fuqha hemm mibnija fortizza ta' Sant'Antnin, li tmiss mit-Tramuntana, min-Nofsinhar u mill-Punent ma' proprjetà ta' sidien inċerti jew irjieħ verjuri. L-imsemmija art hija murija bl-aħmar fuq il-pjanta P.D. 5_2005. Il-Kera ta' Akkwist għall-proprjetà hawn fuq imsemmija huwa ta' ħamsa u għoxrin Lira Maltija (Lm25) fis-sena.

Iff. Joseph Mizzi, A&C.E.

Il-11 ta' April, 2005

The Acquisition Rent for the above mentioned property is twenty five Maltese Liri (Lm25) per annum according to the valuation published with this declaration as made by architect Joseph Mizzi, A.&C.E.

A site plan showing the mentioned immovable property is being published with this declaration.

(Sgd) EDWARD FENECH ADAMI
President
11/4/2005

This site plan is being published on page 4781.

Architect's Valuation (original in Maltese)

Land at Qala, Gozo


I have been instructed by the Commissioner of Land to assess according to the provisions of the Land Acquisition (Public Purposes) Ordinance, the value of the Acquisition Rent of the land described hereunder at Qala, Gozo.

A plot of land measuring about 1,470 square metres, with the overlying redoubt of St. Anthony, bounded on the North, South and West by property of uncertain owners or more precise boundaries. The mentioned land is shown in red on plan P.D. 5_2005. The Acquisition Rent for the above mentioned property is of twenty five Maltese Liri (Lm25) per annum.

Sgd. Joseph Mizzi, A&C.E.

11th April, 2005

Dan hu dokument uffiċjali għall-użu biss fir-Reġistru tal-Artijiet This is an official document for Land Registry use only [227 - Direzzjoni ta' l-Artijiet tal-Gvern]

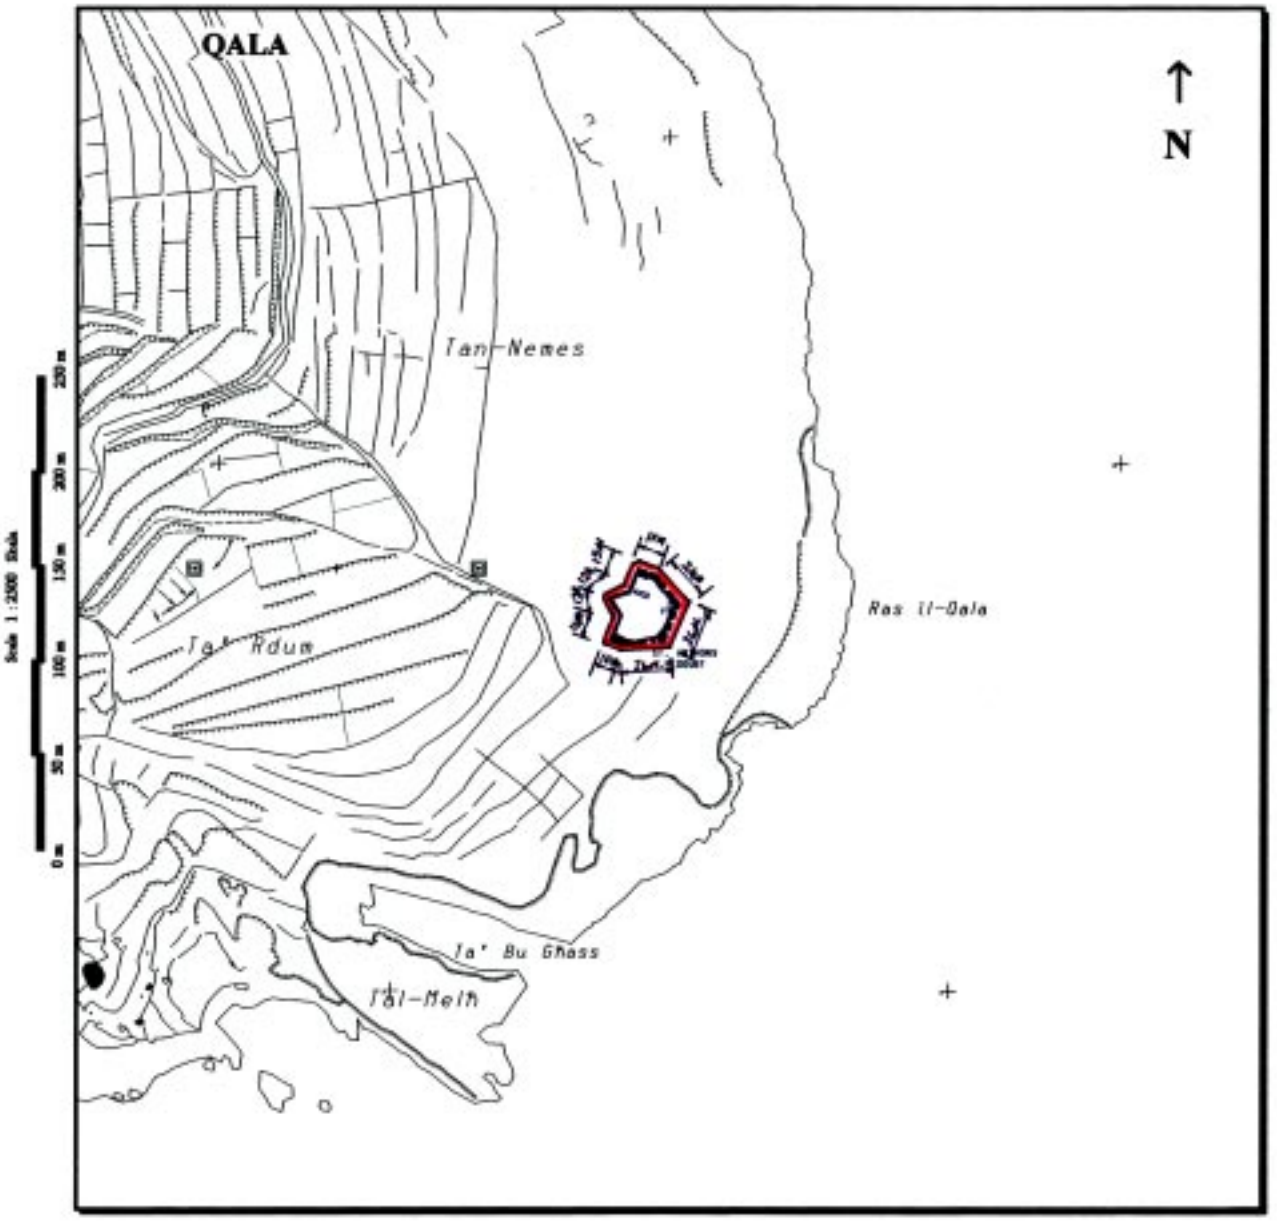

NOT TO SCALE
INDICATION OF LOCATION FOR INFORMATION PURPOSES ONLY

Pjanta tas-sit 1:2500 *Site Plan*

0 m 50 m 100 m 150 m 200 m 250 m

Gvern ta' Malta
Reġistru ta' l-Artijiet
Casa Bolino, 116 Triq il-Punent, Valletta

Government of Malta
Land Registry
Casa Bolino, 116 West Street, Valletta

Nru tal-Mappa: *Map Number:*	85758M	Pożizzjoni Ċentrali: *Centre Coordinates:*	x = 40176 y = 87979	Parti minn SS: *Extracted from SS*	4087 3887 3888 4088	Data: *Date:*	03/03/2005

Perit *Architect:*

Timbru tal-Perit *Architect's Stamp*

Perit Stefan Scotto
Estate Management

Qies (metri kwadri) *Area (square metres)* Area - 1470m².

Firma tal-Applikant *Applicant's signature*

Dritt Mħallas
Fee Paid

Dan hu dokument uffiċjali għall-użu biss fir-Reġistru tal-Artijiet

INDUSTRIAL PROPERTY REGISTRATIONS DIRECTORATE

The patents indicated below have been granted with effect from the filing date in accordance with Article 24(2) of the Patents and Designs Act 2000:

(21) **PAT/2388**
(22) *Filing date:* 6 Sep 04
(54) Buccal Drug Delivery

(33) GB (31) 0320854.3 (32) 5 Sep 03
(33) GB (31) 0403373.4 (32) 16 Sep 03

(73) Arrow N°. 7 Limited
(Incorporated in United Kingdom)
(72) *Inventors*: Peter Tasko
Anders Dam
Janos Major

(21) **PAT/2375**
(22) *Filing date:* 25 Aug 04
(54) Substituted 2,3 Dihydro-1H-Isoindol-1-One Derivatives and Methods of Use

(33) US (31) 60/497878 (32) 25 Aug 03
(33) US (31) 10/926238 (32) 24 Aug 04

(73) Amgen Inc.
(Incorporated in United States)

(72) *Inventors*: Christopher Tegley
Jeffrey A. Adams
Benny C. Askew
Michael Croghan
Daniel Elbaum
Julie Germain
Gregory J. Habgood
Scott Harried
Aiwen LI
Nobuko Nishimura
Rana Nomak
Andrew Tasker
Kevin Yang

(21) **PAT/2393**
(22) *Filing date:* 14 Sep 04
(54) Quinazoline Derivatives

(33) GB (31) 0321621.5 (32) 16 Sep 03
(33) GB (31) 0322458.1 (32) 25 Sep 03

(73) AstraZeneca AB
(Incorporated in Sweden)
(72) *Inventors*: Christopher Thomas Halsall
Laurent Francois Andre Hennequin

(21) **PAT/2394**
(22) *Filing date:* 14 Sep 04
(54) HIV Protease Inhibitors, compositions containing the same, their pharmaceutical uses and materials for their synthesis

(33) US (31) 60/504018 (32) 17 Sep 03
(33) US (31) 60/527422 (32) 4 Dec 03

(73) Pfizer Inc.
(Incorporated in United States)

(72) *Inventors*: Larry Andrew Alegria
Klaus Ruprecht Dress
Buwen Huang
Robert Arnold Kumpf
Kathleen Kingsley Lewis
Jean Joo Matthews
Sylvie Kim Sakata
Michael Brennan Wallace

(21) **PAT/2395**
(22) *Filing date:* 14 Sep 04
(54) New Combination

(33) SE (31) 0302488-2 (32) 18 Sep 03

(73) AstraZeneca AB
(Incorporated in Sweden)
(72) *Inventors*: Nigel Boughton-Smith
Simon Cruwys

GODWIN WARR
Comptroller of Industrial Property

27th April, 2005

INDUSTRIAL PROPERTY REGISTRATIONS DIRECTORATE

The patents indicated below have been granted with effect from the filing date in accordance with Article 24(2) of the Patents and Designs Act 2000:

(21) **PAT/2396**
(22) *Filing date:* 14 Sep 04
(54) Novel Compounds

(73) AstraZeneca AB
(Incorporated in Sweden)
(72) *Inventors*: Marjana Andersson
Peter Hansen
Hans Lonn
Antonios Nikitidis
Petter Sjolin

(33) SE (31) 0302486-6 (32) 18 Sep 03

(21) **PAT/2397**
(22) *Filing date:* 14 Sep 04
(54) Novel Compounds

(73) AstraZeneca AB
(Incorporated in Sweden)
(72) *Inventors*: Peter Hansen
Hans Lonn
Antonios Nikitidis
Karolina Lawitz

(33) SE (31) 0302487-4 (32) 18 Sep 03

(21) **PAT/2398**
(22) *Filing date:* 14 Sep 04
(54) Quinazoline Derivatives

(73) AstraZeneca AB
(Incorporated in Sweden)
(72) *Inventors*: Robert Hugh Bradbury
Laurent Francois Andre Hennequin
Jason Grant Kettle

(33) GB (31) 0321648.8 (32) 16 Sep 03

(21) **PAT/2399**
(22) *Filing date:* 14 Sep 04
(54) Quinazoline Derivatives

(73) AstraZeneca AB
(Incorporated in Sweden)
(72) *Inventors*: Christopher Thomas Halsall
Laurent Francois Andre Hennequin

(33) GB (31) 0321621.5 (32) 16 Sep 03
(33) GB (31) 0406160.2 (32) 19 Mar 04

(21) **PAT/2400**
(22) *Filing date:* 14 Sep 04
(54) Quinazoline Derivatives

(73) AstraZeneca AB
(Incorporated in Sweden)
(72) *Inventors*: Christopher Thomas Halsall
Laurent Francois Andre Hennequin

(33) GB (31) 0321620.7 (32) 16 Sep 03
(33) GB (31) 0406163.6 (32) 19 Mar 04

(21) **PAT/2402**
(22) *Filing date:* 15 Sep 04
(54) Amino Acids with Affinity for the α2σ-protein

(73) Warner-Lambert Company LLC
(Incorporated in United States)
(72) *Inventors*: Christopher James Deur
Christine Nylund Kolz
Augustine Tobi Osuma
Mark Stephen Plummer
Jacob Bradley Schwarz
Andrew John Thorpe
David Juergen Wustrow

(33) US (31) 60/505953 (32) 25 Sep 03
(33) US (31) 60/507443 (32) 30 Sep 03

GODWIN WARR
27th April, 2005 *Comptroller of Industrial Property*

INDUSTRIAL PROPERTY REGISTRATIONS DIRECTORATE

The patents indicated below have been granted with effect from the filing date in accordance with Article 24(2) of the Patents and Designs Act 2000:

(21) **PAT/2403**
(22) *Filing date:* 15 Sep 04
(54) New Compounds

(33) SE (31) 0302546-7 (32) 24 Sep 03

(73) AstraZeneca AB
(Incorporated in Sweden)
(72) *Inventors*: Stefan Berg
Sven Hellberg

(21) **PAT/2404**
(22) *Filing date:* 15 Sep 04
(54) Quinazoline Derivatives

(33) EP (31) 03292309.6 (32) 19 Sep 03
(33) EP (31) 04291248.5 (32) 14 May 04

(73) AstraZeneca AB
(Incorporated in Sweden)
(72) *Inventors*: Bernard Christophe Barlaam
Robert Hugh Bradbury
Laurent Francois Andre Hennequin

(21) **PAT/2405**
(22) *Filing date:* 15 Sep 04
(54) Solid Dosage Formulation Containing a Factor Xa Inhibitor and method

(33) US (31) 60/503330 (32) 16 Sep 03

(73) Bristol-Myers Squibb Company
(Incorporated in United States)

(72) *Inventors*: Sherif Ibrahim Farag Badawy
Munir Alwan Hussain
Duxin Sun

(21) **PAT/2406**
(22) *Filing date:* 16 Sep 04
(54) Substituted triazole derivatives as oxytocin antagonists

(33) GB (31) 0322159.5 (32) 22 Sep 03
(33) GB (31) 0403150.6 (32) 12 Feb 04
(33) GB (31) 0415110.6 (32) 5 Jul 04

(73) Pfizer Inc.
(Incorporated in United States)
(72) *Inventors*: Alan Daniel Brown
David Ellis
Christopher Ronald Smith

(21) **PAT/2407**
(22) *Filing date:* 16 Sep 04
(54) Benzimidazole Derivatives, compositions containing them, preparation thereof and uses thereof

(33) SE (31) 0302570-7 (32) 26 Sep 03

(73) AstraZeneca AB
(Incorporated in Sweden)
(72) *Inventors*: Ziping Liu
Claire Milburn
Daniel Page
Christopher Walpole
Hua Yang

(21) **PAT/2408**
(22) *Filing date:* 16 Sep 04
(54) Benzimidazole Derivatives, compositions containing them, preparation thereof and uses thereof

(33) SE (31) 0302571-5 (32) 26 Sep 03

(73) AstraZeneca AB
(Incorporated in Sweden)
(72) *Inventors*: Ziping Liu
Claire Milburn
Daniel Page
Christopher Walpole
Hua Yang

GODWIN WARR
Comptroller of Industrial Property

27th April, 2005

INDUSTRIAL PROPERTY REGISTRATIONS DIRECTORATE

The patents indicated below have been granted with effect from the filing date in accordance with Article 24(2) of the Patents and Designs Act 2000:

(21) **PAT/2409**
(22) *Filing date:* 16 Sep 04
(54) Benzimidazole Derivatives, compositions containing them, preparation thereof and uses thereof

(73) AstraZeneca AB
(Incorporated in Sweden)
(72) *Inventors*: Ziping Liu
Claire Milburn
Daniel Page
Christopher Walpole
Hua Yang

(33) SE (31) 0302572-3 (32) 26 Sep 03

(21) **PAT/2410**
(22) *Filing date:* 16 Sep 04
(54) Benzimidazole Derivatives, compositions containing them, preparation thereof and uses thereof

(73) AstraZeneca AB
(Incorporated in Sweden)
(72) *Inventors*: Ziping Liu
Claire Milburn
Daniel Page
Christopher Walpole
Hua Yang

(33) SE (31) 0302573-1 (32) 26 Sep 03

(21) **PAT/2411**
(22) *Filing date:* 16 Sep 04
(54) Novel 1, 2, 3, 6, 7, 8-substituted indolizine derivatives, inhibitors of FGFs, method for preparing them and pharmaceutical compositions containing them

(73) Sanofi-Aventis
(Incorporated in France)
(72) *Inventors*: Alcouffe Chantal
Badorc Alain
Bono Françoise
Bordes Marie- Françoise
Guillo Nathalie
Herbert Jean-Marc

(33) FR (31) 0310957 (32) 18 Sep 03

(21) **PAT/2412**
(22) *Filing date:* 22 Sep 04
(54) Calcilyttic Compounds
(33) US (31) 60/506001 (32) 24 Sep 03

(73) Glaxo Group Limited
(Incorporated in Great Britain)
(72) *Inventors*: Robert W. Marquis, Jr.

(21) **PAT/2413**
(22) *Filing date:* 22 Sep 04
(54) Compounds

(73) Glaxo Group Limited
(Incorporated in Great Britain)
(72) *Inventors*: Edlin Christopher D.
Eldred Colin David
Keeling Steven Philip
Lunniss Christopher James
Redfern Tracy Jane
Redgrave Alison Judith
Woodrow Michael

(33) GB (31) 0322722.0 (32) 27 Sep 03

(21) **PAT/2414**
(22) *Filing date:* 23 Sep 04
(54) Pyrrolopyridazine compounds and methods of use thereof for the treatment of proliferative disorders

(73) Bristol-Myers Squibb Company
(Incorporated in United States)
(72) *Inventors*: Mark E. Salvati
Carl R. Illig
Kenneth Jerome Wilson
Jingsheng Chen
Sanath K. Meegalla
Mark James Wall

(33) US (31) 10/672850 (32) 26 Sep 03

GODWIN WARR
27th April, 2005 *Comptroller of Industrial Property*

INDUSTRIAL PROPERTY REGISTRATIONS DIRECTORATE

The patents indicated below have been granted with effect from the filing date in accordance with Article 24(2) of the Patents and Designs Act 2000:

(21) **PAT/2426**
(22) *Filing date:* 8 Oct 04
(54) TETRAHYDRONAPHTHALIN DERIVATIVES, A PROCESS FOR THEIR PRODUCTION AND THEIR USE AS ANTI-INFLAMMATORY AGENTS

(73) Schering Aktiengesellschaft
(Incorporated in Germany)
(72) *Inventors*: Rehwinkel Hartmut
Bäurle Stefan
Berger Markus
Schmees Norbert
Schäcke Heike
Krolikiewicz Konrad
Mengel Anne
Nguyen Duy
Jaroch Stefan
Skuballa Werner

(33) DE (31) 103 47 386.6 (32) 8 Oct 03
(33) DE (31) 103 47 383.1 (32) 8 Oct 03
(33) DE (31) 102004017662.0 (32) 5 Apr 04

(21) **PAT/2419**
(22) *Filing date:* 5 Oct 04
(54) MODULATORS OF SEROTONIN RECEPTORS

(73) Bristol-Myers Squibb Company
(Incorporated in United States)
(72) *Inventors*: Dean A. Wacker
Gouhua Zhao
Chet Kwon
Jeffrey G. Varnes
Philip D. Stein

(33) US (31) 60/509437 (32) 7 Oct 03
(33) US (31) 60/541746 (32) 4 Feb 04

(21) **PAT/2417**
(22) *Filing date:* 28 Sep 04
(54) TROPANE DERIVATIVES
(33) GB (31) 0323236.0 (32) 3 Oct 03
(33) GB (31) 0325020.6 (32) 27 Oct 03
(33) GB (31) 0418566.6 (32) 19 Aug 04

(73) Pfizer Inc.
(Incorporated in United States)
(72) *Inventor*: Paul Anthony Stupple

(21) **PAT/2420**
(22) *Filing date:* 5 Oct 04
(54) METHODS FOR TREATING IGF-1R-INHIBITOR INDUCED HYPERGLYCEMIA

(73) Bristol-Myers Squibb Company
(Incorporated in United States)

(72) *Inventors*: Joan M. Carboni
Ricardo M. Attar
Marco M. Gottardis
Jean M. Whaley
Thomas W. Harrity

(33) US (31) 60/508890 (32) 6 Oct 03

(21) **PAT/2421**
(22) *Filing date:* 6 Oct 04
(54) MOUNTING WALL, IN PARTICULAR SWITCH CUPBOARD WALL, WITH COMPONENTS FOR THE SWITCH CUPBOARD AIR CONDITIONING
(33) DE (31) 203 15 564.5 (32) 7 Oct 03

(73) Pfannenberg GmbH
(Incorporated in Germany)
(72) *Inventor*: Pfannenberg Andreas

GODWIN WARR
Comptroller of Industrial Property

27th April, 2005

INDUSTRIAL PROPERTY REGISTRATIONS DIRECTORATE

The patents indicated below have been granted with effect from the filing date in accordance with Article 24(2) of the Patents and Designs Act 2000:

(21) **PAT/2422**
(22) *Filing date:* 7 Oct 04
(54) CHEMICAL COMPOUNDS

(33) GB (31) 0323702.1 (32) 9 Oct 03

(73) SmithKline Beecham Corporation
(Incorporated in United States)
(72) *Inventors*: Françoise Jeanne Gellibert
Paul Martres

(21) **PAT/2423**
(22) *Filing date:* 7 Oct 04
(54) TOBACCO DISPENSER

(33) GB (31) 0323633.8 (32) 9 Oct 03

(73) British American Tobacco (Investments) Limited
(Incorporated in United States)
(72) *Inventors*: Haden Keeton
Chris Willis

(21) **PAT/2425**
(22) *Filing date:* 8 Oct 04
(54) THIOPHENE-2-CARBOXAMIDE DERIVATIVES, THEIR PREPARATION AND THEIR THERAPEUTIC APPLICATION

(33) FR (31) 0311861 (32) 10 Oct 03

(73) Sanofi-Aventis
(Incorporated in France)
(72) *Inventors*: Barth Francis
Ducoux Jean Philippe
Rinaldi-Carmona Murielle
Congy Christian

(21) **PAT/2427**
(22) *Filing date:* 11 Oct 04
(54) PYRAZOLE DERIVATIVES AS CANNABINOID RECEPTOR MODULATORS

(33) US (31) 60/510445 (32) 10 Oct 03

(73) Bristol-Myers Squibb Company
(Incorporated in United States)
(72) *Inventors*: Annapurna Pendri
Samuel Gerritz
Dharmpal S. Dodd
Chong-qing Sun

(21) **PAT/2428**
(22) *Filing date:* 11 Oct 04
(54) FULLY HUMAN ANTIBODIES AGAINST HUMAN 4-1BB

(33) US (31) 60/510193 (32) 10 Oct 03

(73) Bristol-Myers Squibb Company
(Incorporated in United States)
(72) *Inventor*: Maria Jure-Kunkel
Laura J. Hefta
Marc Santoro
Subinay Ganguly

(21) **PAT/2430**
(22) *Filing date:* 12 Oct 04
(54) PROTEIN

(33) GB (31) 0324044.7 (32) 14 Oct 03

(73) AstraZeneca AB
(Incorporated in Sweden)
(72) *Inventor*: Christel Fenge
Ann Lovgren
Anders Thelin

GODWIN WARR
27th April, 2005 *Comptroller of Industrial Property*

INDUSTRIAL PROPERTY REGISTRATIONS DIRECTORATE

The patents indicated below have been granted with effect from the filing date in accordance with Article 24(2) of the Patents and Designs Act 2000:

(21) **PAT/2432**

(22) *Filing date:* 12 Oct 04

(54) MUSCARINIC ACETYLCHOLINE RECEPTOR ANTAGONISTS

(73) Glaxo Group Limited
(Incorporated in Great Britain)

(72) *Inventors*: Michael R. Palovich
Jakob Busch-Petersen
Zehong Wan
Hongxing Yan
Chongjie Zhu

(33) US (31) 60/511009 (32) 14 Oct 03

(21) **PAT/2443**

(22) *Filing date:* 15 Oct 04

(54) IMIDAZOPYRAZINE TYROSINE KINASE INHIBITORS

(73) OSI Pharmaceuticals Inc.
(Incorporated in United States)

(72) *Inventors*: Patricia Anne Beck
Cara Cesario
Matthew Cox
Han-Qing Dong
Kenneth Foreman
Mark Joseph Mulvihill
Anthony Innocenzo Nigro
Lydia Saroglou
Arno G. Steinig
Yingchuan Sun
Qinghua Weng
Douglas Werner
Robin Wilkes
Jonathan Williams

(33) US (31) 60/511712 (32) 15 Oct 03

GODWIN WARR
Comptroller of Industrial Property

27th April, 2005

DIPARTIMENT TA' L-INFORMAZZJONI – 3, PJAZZA KASTILJA – VALLETTA – MALTA
DEPARTMENT OF INFORMATION – 3, CASTILLE PLACE – VALLETTA – MALTA

PUBBLIKAZZJONIJIET MIXXELLANJI
MISCELLANEOUS PUBLICATIONS

Bejtiet il-Lingwa – Aspetti tal-Lingwa fil-Folklor Malti	Lm 2.00c
Child Protection – Procedures for Schools	Lm 1.50c
Geological Maps of Malta	Lm 7.00c
Geological Maps of Gozo	Lm 5.00c
Geological Maps of Malta and Gozo	Lm10.00c
Il-Bennej	Lm 3.50c
Il-Ġaħan ta' Binġemma	Lm 2.00c
Il-Ħajja ta' Rużar Briffa – Oliver Friggieri	Lm 1.00c
Il-Miġja tal-Franċiżi f'Malta – Ktejjeb ta' Tifkira 1798-1998	Lm 1.00c
Leli ta' Ħaż-Żgħir – G. Ellul Mercer	Lm 1.00c
Santo Spirito Hospital	Lm 2.00c
Syllabus for the Primary School – Years 4,5 and 6	Lm 1.00c

PUBBLIKAZZJONIJIET STATISTIĊI
STATISTICAL PUBLICATIONS

Agriculture and Fisheries 2002 (CD Rom)	Lm 2.00c
A Window on the World of Work	Lm 2.00c
Abstract of Statistics 2000	Lm 5.00c
Benchmarking Malta in Europe	Lm 3.00c
Children	Lm 3.00c
Culture Statistics	Lm 2.00c
Demographic Review 2003	Lm 3.00c
Education Statistics 2002 (CD Rom)	Lm 4.50c
Environment Statistics	Lm 4.00c
Household Budgetary Survey	Lm 8.00c
Kultura 2000 - A Survey On Cultural Participation	Lm 3.00c
Malta in Figures 2002 (CD Rom)	Lm 2.00c
National Accounts of the Maltese Islands 1999	Lm 3.00c
Shipping and Aviation Statistics 2002 (CD Rom)	Lm 4.50c
Social Protection in Malta - A Statistical Analysis of Social Protection Accounting 1998 – 2002	Lm 4.00c
Social Welfare - Orientated Non-Governmental Organisations - A Statistical Profile 2001	Lm 2.00c
Sports Organisations 2000 – 2002	Lm 3.00c
Survey on ICT Usage in Households 2002	Lm 2.00c
Trade Statistics 2002 (CD Rom)	Lm 5.00c
Transport Statistics 2004 (CD Rom)	Lm 2.00c

Dawn il-Pubblikazzjonijiet jistgħu jinxtraw mid-Dipartiment ta' l-Informazzjoni
3, Pjazza Kastilja, Valletta, Malta

These Publications are obtainable from the Department of Information
3, Castille Place, Valletta, Malta
www.doi.gov.mt
info@gov.mt

DIPARTIMENT TA' L-INFORMAZZJONI – 3, PJAZZA KASTILJA – VALLETTA – MALTA
DEPARTMENT OF INFORMATION – 3, CASTILLE PLACE – VALLETTA – MALTA

PUBBLIKAZZJONIJIET UFFIĊJALI
OFFICIAL PUBLICATIONS

Acts of Parliament 2004 on compact disc (CD)	Lm 6.00c
Acts of Parliament passed during 2003 (in print form)	Lm 8.00c
Annual Reports of Government Departments – 2003	Lm 7.00c
A Public Service for the 21st Century - White Paper on a Public Service Act	Lm 1.00c
Code of Ethics and Conduct for Legal Procurators 1998	Lm 1.00c
Code of Ethics for Members of the Judiciary	Lm 1.00c
Creating Inclusive Schools: Guidelines for the Implementation of the NMC Policy on Inclusive Education	Lm 1.80c
Diskors tal-*Budget* 2005	Lm 1.00c
Economic Survey January - September 2004	Lm 2.00c
Electoral Register, October 2004	Lm10.40c
Electoral Register, Local Councils, October 2004	Lm31.18c
Estimates 2005	Lm 2.00c
Financial Report 2003	Lm 2.50c
Government of Malta Staff List as at 1st April 2000	Lm 7.00c
Guidelines for Special Examination Arrangements for Candidates with Particular Requirements	Lm 1.40c
Il-Manwal tal-President tar-Repubblika	50c
Kodiċi għat-Traffiku fit-Triq	Lm 1.00c
Kodiċi ta' Etika għall-Ġudikanti	Lm 1.00c
Legal Notices and Bye-Laws 2004 on compact disc (CD)	Lm 6.00c
Lejn Malta fl-Ewropa - minn Copenhagen sa Ateni	Lm 1.00c
National Curriculum on its Way – Proceedings	Lm 2.40c
National Curriculum on its Way – Strategic Plan	Lm 1.00c
National Curriculum on its Way – Strategic Plan – Abridged	25c
Performance Audit – Acquisition of Property by Government – Report by the Auditor General	Lm 1.75c
Performance Audit – Department of Consumer Affairs	Lm 1.00c
Performance Audit – Environment Protection Department – Countryside Section	Lm 1.50c
Performance Audit – Government Transport	Lm 1.50c
Performance Audit – Inventory Strategy and Distribution of Pharmaceutical Products – Health Division	Lm 1.75c
Performance Audit – Licensing and Testing Department	Lm 1.50c
Performance Audit – Museums Department – Promoting Heritage Sites	Lm 1.50c
Performance Audit – Managing Procurement – Road Construction and Restoration Projects	Lm 1.75c
Performance Audit – Preventing and Dealing with Pollution from Ships at Sea and Ports	Lm 1.50c
Performance Audit – School Information System – Education Division	Lm 2.00c
Performance Audit – School Transport System – Education Division	Lm 1.50c
Portfolio Assessments	Lm 4.00c
Report of the Auditor General – Public Accounts 2003	Lm 2.50c
Risk Management in Government Departments - An Audit Approach	Lm 1.50c
Servizz Pubbliku għas-Seklu 21 - White Paper dwar Att għas-Servizz Pubbliku	Lm 1.00c
Subsidiary Legislation for the Year 2003	Lm20.00c
The Highway Code	Lm 1.00c
The Press Act	50c
The Registers of the Medical Council (Malta) 2003	Lm 3.00c
White Paper fuq il-Privatizzazzjoni	50c
White Paper – Lejn Ġustizzja Aħjar u Eħfef	no charge
White Paper – Pensions Adequate & Sustainable (in print form)	Lm 4.00c
White Paper – Pensions Adequate & Sustainable on compact disc (CD)	Lm 4.00c
Work and Activities of the National Audit Office 2004	Lm 1.00c

---

Dawn il-Pubblikazzjonijiet jistgħu jinxtraw mid-Dipartiment ta' l-Informazzjoni
3, Pjazza Kastilja, Valletta, Malta
These Publications are obtainable from the Department of Information
3, Castille Place, Valletta, Malta
www.doi.gov.mt
info@gov.mt

Ippubblikat mid-Dipartiment ta' l-Informazzjoni (doi.gov.mt) — Valletta — *Published by the Department of Information (doi.gov.mt) — Valletta*
Mitbugħ fl-Istamperija tal-Gvern — *Printed at the Government Printing Press*