Nru. 17,767
Prezz 64c
Price 64c

Gazzetta tal-Gvern ta' Malta
The Malta Government Gazette

It-Tnejn, 16 ta' Mejju, 2005
Monday, 16th May, 2005

Pubblikata b'Awtorità
Published by Authority

NOTIFIKAZZJONIJIET TAL-GVERN

Nru. 496

AKKWIST TA' ART

DIN id-dikjarazzjoni li ġejja, magħmula mill-President ta' Malta bis-saħħa ta' l-artikolu 3 ta' l-Ordinanza dwar l-Akkwist ta' l-Artijiet għal Skopijiet Pubbliċi (Kapitolu 88) hija ppubblikata skond u għall-finijiet ta' l-artikolu 9(1) ta' dik l-Ordinanza.

Is-16 ta' Mejju, 2005

(File L80/89/79)

DIKJARAZZJONI MILL-PRESIDENT TA' MALTA

Illi b'Dikjarazzjoni tal-President ta' Malta tal-5 ta' Ottubru, 1999, l-art hawn taħt imsemmija kienet dikjarata meħtieġa mill-awtorità kompetenti għal skop pubbliku skond id-dispożizzjonijiet ta' l-Ordinanza dwar l-Akkwist ta' Artijiet għal Skopijiet Pubbliċi (Kapitolu 88) u illi l-akkwist tagħha kellu jkun b'xiri assolut.

Deskrizzjoni ta' l-Art

Il-fond li ġej f'Bormla:–

1. Il-fond numru 58, fi Triq l-Ajkla.

Il-fond hawn fuq imsemmi jidher immarkat bil-kulur aħmar fuq il-pjanta L.D. Nru. 176/90/A/1 kif ukoll fuq il-

GOVERNMENT NOTICES

No. 496

ACQUISITION OF LAND

THE following declaration, made by the President of Malta under section 3 of the Land Acquisition (Public Purposes) Ordinance (Chapter 88), is published in terms and for the purposes of section 9(1) thereof.

16th May, 2005

DECLARATION BY THE PRESIDENT OF MALTA

Whereas by Declaration of the President of Malta dated 5th October, 1999, the undermentioned land had been declared as required by the competent authority for a public purpose in accordance with the provisions of the Land Acquisition (Public Purposes) Ordinance (Chapter 88) and that the acquisition thereof should have been by absolute purchase.

Description of the Land

The following premises at Cospicua:–

1. Premises number 58, in Triq l-Ajkla

The abovementioned premises shown with the colour red on plan L.D. No. 176/90/A/1 and also on plan Hsg. Drwg.

pjanta Hsg. Drwg. Nru. COS/3/92; COS/4/92 u COS/5/92 muri bl-aħmar u mmarkat bin-numru 58, li wieħed jista' jara fuq talba fid-Dipartiment ta' l-Artijiet, Auberge de Baviere, Valletta.

Illi d-Dikjarazzjoni tal-President ta' Malta odjerna qiegħda tiġi maħruġa għall-fini ta' l-Att Nru. XI ta' l-2002.

Il-kumpens offrut hu ta' disat elef Lira Maltija (Lm9,000), skond l-istima li hawn ma' din id-dikjarazzjoni kif din saret mill-perit arkitett Joseph Mizzi, A.&C.E.

Ma' din id-dikjarazzjoni qed tiġi ppubblikata *site plan* li turi l-imsemmija immobbli.

(Iff) EDWARD FENECH ADAMI
President
4/4/2005

Din is-*site plan* qed tiġi ppubblikata f'paġna 5489.

Stima tal-Perit (oriġinali bil-Malti)

Akkwist ta' Fond f'Bormla

Fuq struzzjonijiet tal-Kummissarju ta' l-Artijiet, skond l-Ordinanza dwar l-Akkwist ta' Artijiet (għal Skopijiet Pubbliċi), qiegħed niffissa l-valur liberu u frank tal-proprjetà hawn taħt deskritta f'Bormla, li hija meħtieġa mill-Gvern għal skop pubbliku, u dan wara li ħadt in konsiderazzjoni l-lokalità, kif ukoll ħwejjeġ oħra li jista' jkollhom x'jaqsmu mal-valur ta' l-istess proprjetà.

Il-fond nru. 58, fi Triq l-Ajkla, f'Bormla indikat bil-kulur aħmar fuq pjanti Drawg. COS/3/92, COS/4/92 u COS/5/92, huwa stmat għall-valur ta' disat elef Lira Maltija (Lm9,000).

Iff. Joseph Mizzi, A&C.E.

It-12 ta' Mejju, 2004

No. COS/3/92; COS/4/92 and COS/5/92 shown in red and marked with the number 58, which may be seen on demand at the Land Department, Auberge de Baviere, Valletta.

Whereas the present Declaration by the President of Malta is being issued in terms of Act XI of 2002.

The compensation offered is nine thousand Maltese Liri (Lm9,000) according to the valuation published with this declaration as made by architect Joseph Mizzi, A.&C.E.

A site plan showing the mentioned immovable property is being published with this declaration.

(Sgd) EDWARD FENECH ADAMI
President
4/4/2005

This site plan is being published on page 5489.

Architect's Valuation (original in Maltese)

Acquisition of Land at Cospicua

I have been instructed by the Commissioner of Land to assess under the Land Acquisition (Public Purposes) Ordinance, the freehold value of the hereunder described property at Bormla, required by Government for a public purpose, and this after considering the locality, as well as other matters relevant to the same property.

Premises number 58, in Triq l-Ajkla, Cospicua shown with the colour red on plans Drawg. COS/3/92, COS/4/92 and COS/5/92, valued for the price of nine thousand Maltese Liri (Lm9,000).

Sgd. Joseph Mizzi, A&C.E.

12th May, 2005

This is an official document for Land Registry use only
227 - Dokument tal-Artijiet tal-Gvern
Dan hu dokument uffiċjali għall-użu biss fir-Reġistru tal-Artijiet
Gvern Ta' Malta
Pjanta tas-sit 1:2500 Site Plan
Government of Malta
Land Registry
Reġistru ta' l-Artijiet
Casa Ballina, 116 Triq il-Punent, Valletta
Casa Ballina, 116 West Street, Valletta
BORMLA Citta' Cospicua
TRIQ SANTA TEREŻA
TRIQ SAN MARK
TRIQ HANOVER
TRIQ SANTA LIENA
Nru tal-Mappa 8560SM
Map Number:
Koordinati Ċentrali: x = 56816
Centre Coordinates: y = 78915
Perit mikxuf fuq
Perit Stefan Scotto
Estate Management
Data: 24/02/2005
Date:
Qies (metri kwadri)
Area (square metres)
Firma tal-Applikant
Applicant's signature
Drin Mhallas
Fee Paid
Perit
Architect:
Timbru tal-Perit
Architect's Stamp
Scale 1:500
NOT TO SCALE
INDICATION OF LOCATION FOR INFORMATION PURPOSES ONLY

Nru. 497

AKKWIST TA' ART

DIN id-dikjarazzjoni li ġejja, magħmula mill-President ta' Malta bis-saħħa ta' l-artikolu 3 ta' l-Ordinanza dwar l-Akkwist ta' l-Artijiet għal Skopijiet Pubbliċi (Kapitolu 88) hija ppubblikata skond u għall-finijiet ta' l-artikolu 9(1) ta' dik l-Ordinanza.

Is-16 ta' Mejju, 2005

(File L80/89/29)

DIKJARAZZJONI MILL-PRESIDENT TA' MALTA

Illi b'Dikjarazzjoni tal-President ta' Malta tal-5 ta' Ottubru, 1999, l-art hawn taħt imsemmija kienet dikjarata meħtieġa mill-awtorità kompetenti għal skop pubbliku skond id-dispożizzjonijiet ta' l-Ordinanza dwar l-Akkwist ta' Artijiet għal Skopijiet Pubbliċi (Kapitolu 88) u illi l-akkwist tagħha kellu jkun b'xiri assolut.

Deskrizzjoni ta' l-Art

Il-fond li ġej f'Bormla:–

1. Il-fond bla numru (qabel numru 104) Triq il-Pellegrinaġġ.

Il-fond hawn fuq imsemmi jidher immarkat bil-kulur aħmar fuq il-pjanta L.D. Nru. 176/90/A/1 kif ukoll fuq il-pjanta Drawg. COS/3/92 u COS/4/92 li wieħed jista' jara fuq talba fid-Dipartiment ta' l-Artijiet, Auberge de Baviere, Valletta.

Illi d-Dikjarazzjoni tal-President ta' Malta odjerna qiegħda

No. 497

ACQUISITION OF LAND

THE following declaration, made by the President of Malta under section 3 of the Land Acquisition (Public Purposes) Ordinance (Chapter 88), is published in terms and for the purposes of section 9(1) thereof.

16th April, 2005

DECLARATION BY THE PRESIDENT OF MALTA

Whereas by Declaration of the President of Malta dated 5th October, 1999, the undermentioned land had been declared as required by the competent authority for a public purpose in accordance with the provisions of the Land Acquisition (Public Purposes) Ordinance (Chapter 88) and that the acquisition thereof should have been by absolute purchase.

Description of the Land

The following premises at Copicua:–

1. Premises without number (previously with number 104) Triq il-Pellegrinaġġ.

The abovementioned premises shown with the colour red on plan L.D. No. 176/90/A/1 and also on plan Drawg. COS/3/92 and COS/4/92 which may be seen on demand at the Land Department, Auberge de Baviere, Valletta.

Whereas the present Declaration by the President of Malta

tiġi maħruġa għall-fini ta' l-Att Nru. XI ta' l-2002.

Il-kumpens offrut hu ta' sitt elef Lira Maltija (Lm6,000), skond l-istima li hawn ma' din id-dikjarazzjoni kif din saret mill-perit arkitett Joseph Mizzi, A.&C.E.

Ma' din id-dikjarazzjoni qed tiġi ppubblikata *site plan* li turi l-imsemmija immobbli.

(Iff) EDWARD FENECH ADAMI
President
4/4/2005

Din is-*site plan* qed tiġi ppubblikata f'paġna 5492.

Stima tal-Perit (oriġinali bil-Malti)

Akkwist ta' Fond f'Bormla

Fuq struzzjonijiet tal-Kummissarju ta' l-Artijiet, skond l-Ordinanza dwar l-Akkwist ta' Artijiet (għal Skopijiet Pubbliċi), qiegħed niffissa l-valur liberu u frank tal-proprjetà hawn taħt deskritta f'Bormla, li hija meħtieġa mill-Gvern għal skop pubbliku, u dan wara li ħadt in konsiderazzjoni l-lokalità, kif ukoll ħwejjeġ oħra li jista' jkollhom x'jaqsmu mal-valur ta' l-istess proprjetà.

Il-fond nru. 104, fi Triq Santa Tereża, f'Bormla indikat bil-kulur aħmar fuq pjanti Drawg. COS/3/92 u COS/4/92, huwa stmat għall-valur ta' sitt elef Lira Maltija (Lm6,000).

Iff. Joseph Mizzi, A&C.E.

It-12 ta' Mejju, 2004

is being issued in terms of Act XI of 2002.

The compensation offered is six thousand Maltese Liri (Lm6,000) according to the valuation published with this declaration as made by architect Joseph Mizzi, A.&C.E.

A site plan showing the mentioned immovable property is being published with this declaration.

(Sgd) EDWARD FENECH ADAMI
President
4/4/2005

This site plan is being published on page 5492.

Architect's Valuation (original in Maltese)

Acquisition of Land at Cospicua

I have been instructed by the Commissioner of Land to assess under the Land Acquisition (Public Purposes) Ordinance, the freehold value of the hereunder described property at Cospicua, required by Government for a public purpose, and this after considering the locality, as well as other matters relevant to the same property.


Premises no. 104, in Triq Santa Tereża, Cospicua shown with the colour red on plans Drawg. COS/3/92 and COS/4/92, valued for the price of six thousand Maltese Liri (Lm6,000).

Sgd. Joseph Mizzi, A&C.E.

12th May, 2005s

Dan hu dokument uffiċjali għall-użu biss fir-Reġistru tal-Artijiet

This is an official document for Land Registry use only [227 - Diviżjoni ta' l-Artijiet tal-Gvern]

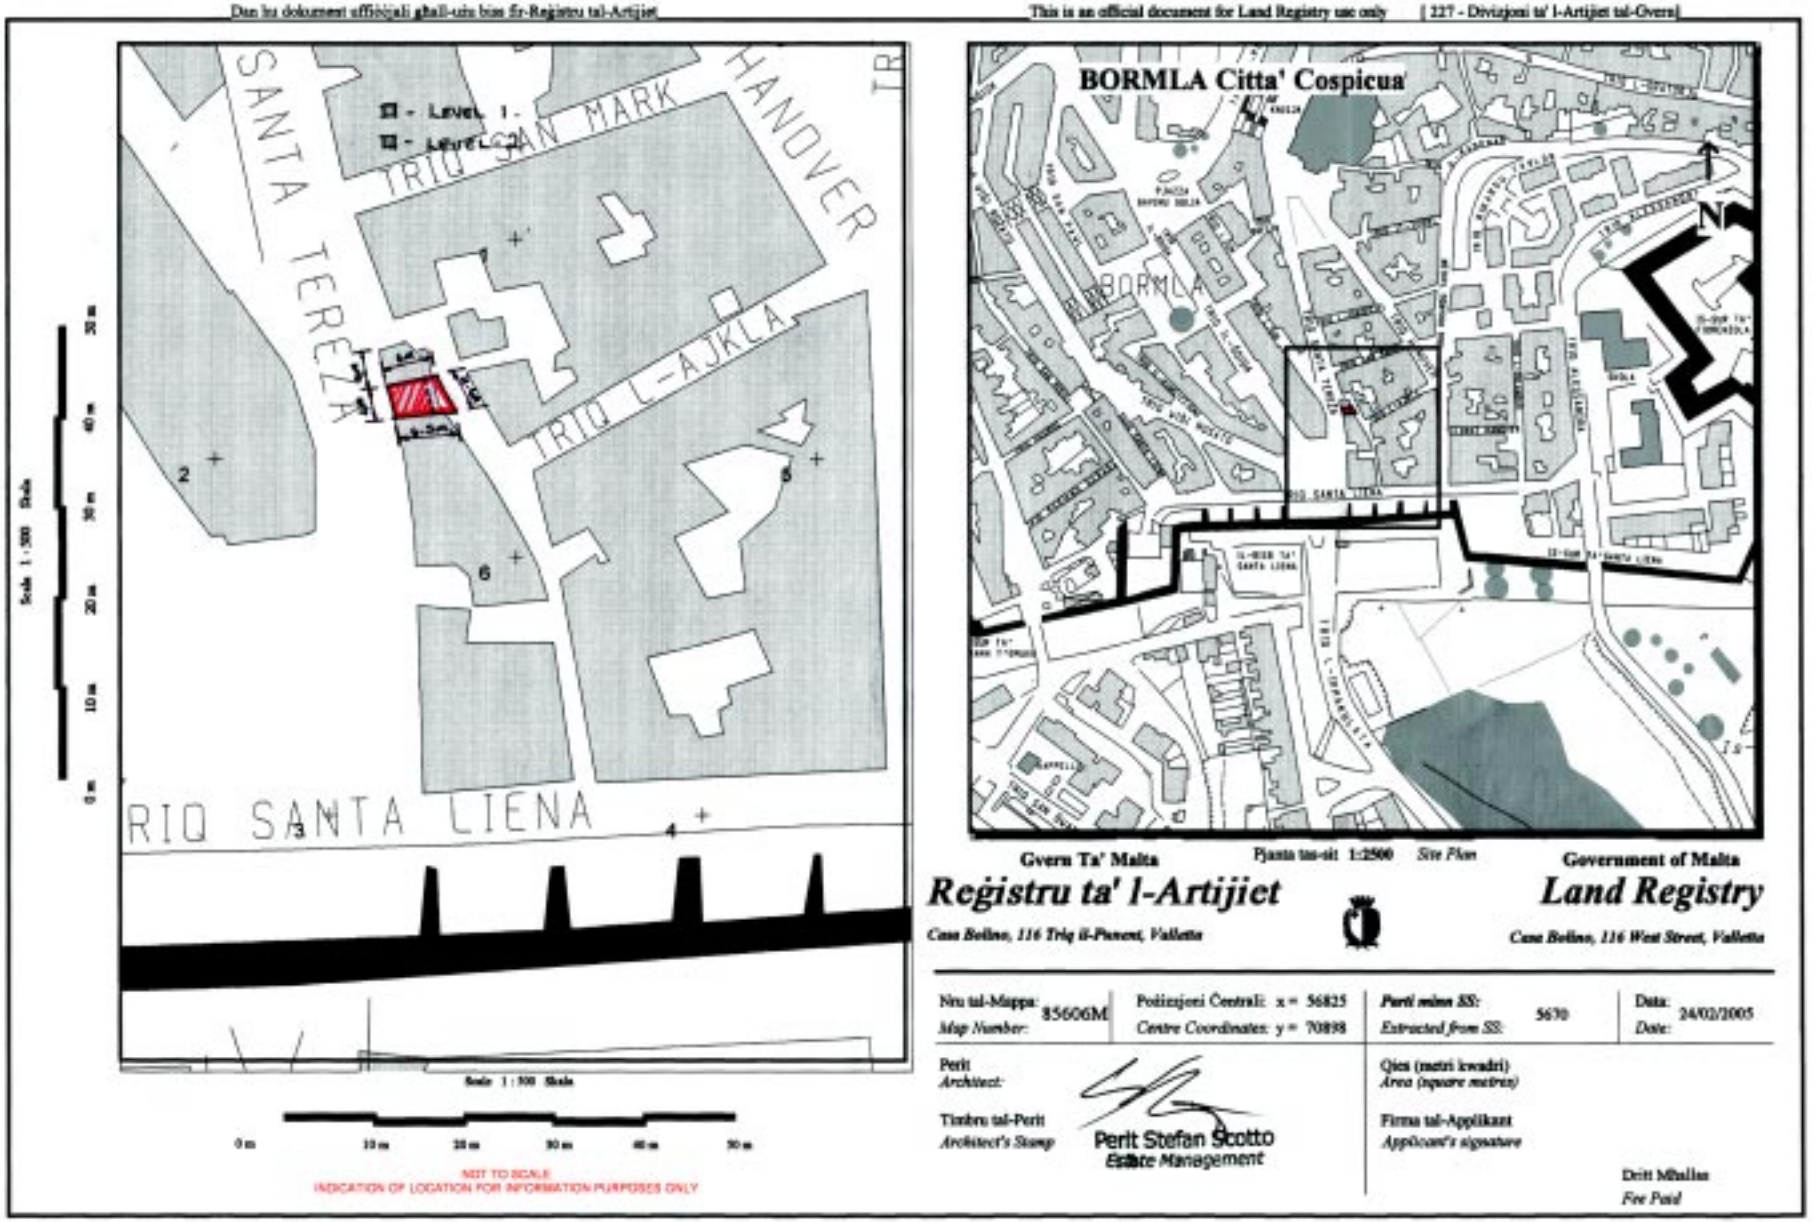

Nru. 498

AKKWIST TA' ART

DIN id-dikjarazzjoni li ġejja, magħmula mill-President ta' Malta bis-saħħa ta' l-artikolu 3 ta' l-Ordinanza dwar l-Akkwist ta' l-Artijiet għal Skopijiet Pubbliċi (Kapitolu 88) hija ppubblikata skond u għall-finijiet ta' l-artikolu 9(1) ta' dik l-Ordinanza.

Is-16 ta' Mejju, 2005

(File L80/89/92)

DIKJARAZZJONI MILL-PRESIDENT TA' MALTA

Illi b'Dikjarazzjoni tal-President ta' Malta tal-5 ta' Ottubru, 1999, l-art hawn taħt imsemmija kienet dikjarata meħtieġa mill-awtorità kompetenti għal skop pubbliku skond id-dispożizzjonijiet ta' l-Ordinanza dwar l-Akkwist ta' Artijiet għal Skopijiet Pubbliċi (Kapitolu 88) u illi l-akkwist tagħha kellu jkun b'xiri assolut.

Deskrizzjoni ta' l-Art

Il-fond li ġej f'Bormla:–

1. Il-fond bla numru fi Triq Santa Helena (qabel Nru. 29).

Il-fond hawn fuq imsemmi jidher immarkat bil-kulur aħmar fuq il-pjanta L.D. Nru. 176/90/A/1 kif ukoll fuq il-pjanta Hsg. Drwg. Nru. COS/1/93 u COS/2/93 muri bl-aħmar u mmarkat bin-numru 29, li wieħed jista' jara fuq talba fid-Dipartiment ta' l-Artijiet, Auberge de Baviere, Valletta.

No. 498

ACQUISITION OF LAND

THE following declaration, made by the President of Malta under section 3 of the Land Acquisition (Public Purposes) Ordinance (Chapter 88), is published in terms and for the purposes of section 9(1) thereof.

16th May, 2005

DECLARATION BY THE PRESIDENT OF MALTA

Whereas by Declaration of the President of Malta dated 5th October, 1999, the undermentioned land had been declared as required by the competent authority for a public purpose in accordance with the provisions of the Land Acquisition (Public Purposes) Ordinance (Chapter 88) and that the acquisition thereof should have been by absolute purchase.

Description of the Land

The following premises at Copicua:–

1. Premises without number in Triq Santa Helena (previously No. 29).

The abovementioned premises shown with the colour red on plan L.D. No. 176/90/A/1 and also on plan Hsg. Drwg. No. COS/1/93 and COS/2/93 shown in red and marked with the number 29, which may be seen on demand at the Land Department, Auberge de Baviere, Valletta.

Illi d-Dikjarazzjoni tal-President ta' Malta odjerna qiegħda tiġi maħruġa għall-fini ta' l-Att Nru. XI ta' l-2002.

Il-kumpens offrut hu ta' erbat elef Lira Maltija (Lm4,000), skond l-istima li hawn ma' din id-dikjarazzjoni kif din saret mill-perit arkitett Joseph Mizzi, A.&C.E.

Ma' din id-dikjarazzjoni qed tiġi ppubblikata *site plan* li turi l-imsemmija immobbli.

(Iff) Edward Fenech Adami
President
4/4/2005

Din is-*site plan* qed tiġi ppubblikata f'paġna 5495.

Stima tal-Perit (oriġinali bil-Malti)

Akkwist ta' Fond f'Bormla

Fuq struzzjonijiet tal-Kummissarju ta' l-Artijiet, skond l-Ordinanza dwar l-Akkwist ta' Artijiet (għal Skopijiet Pubbliċi), qiegħed niffissa l-valur liberu u frank tal-proprjetà hawn taħt deskritta f'Bormla, li hija meħtieġa mill-Gvern għal skop pubbliku, u dan wara li ħadt in konsiderazzjoni l-lokalità, kif ukoll ħwejjeġ oħra li jista' jkollhom x'jaqsmu mal-valur ta' l-istess proprjetà.

Il-fond nru. 29, fi Triq Sant'Helena, f'Bormla indikat bil-kulur aħmar fuq pjanti Drawg. COS/1/93 u COS/2/93, huwa stmat għall-valur ta' erbat elef Lira Maltija (Lm4,000).

Iff. Joseph Mizzi, A&C.E.

It-12 ta' Mejju, 2004

Whereas the present Declaration by the President of Malta is being issued in terms of Act XI of 2002.

The compensation offered is four thousand Maltese Liri (Lm4,000) according to the valuation published with this declaration as made by architect Joseph Mizzi, A.&C.E.

A site plan showing the mentioned immovable property is being published with this declaration.

(Sgd) Edward Fenech Adami
President
4/4/2005

This site plan is being published on page 5495.

Architect's Valuation (original in Maltese)


Acquisition of Land at Cospicua

I have been instructed by the Commissioner of Land to assess under the Land Acquisition (Public Purposes) Ordinance, the freehold value of the hereunder described property at Cospicua, required by Government for a public purpose, and this after considering the locality, as well as other matters relevant to the same property.

Premises number 29, in Triq Santa Helena, Cospicua shown with the colour red on plans Drawg. COS/1/93 u COS/2/93, valued for the price of four thousand Maltese Liri (Lm4,000).

Sgd. Joseph Mizzi, A&C.E.

12th May, 2005

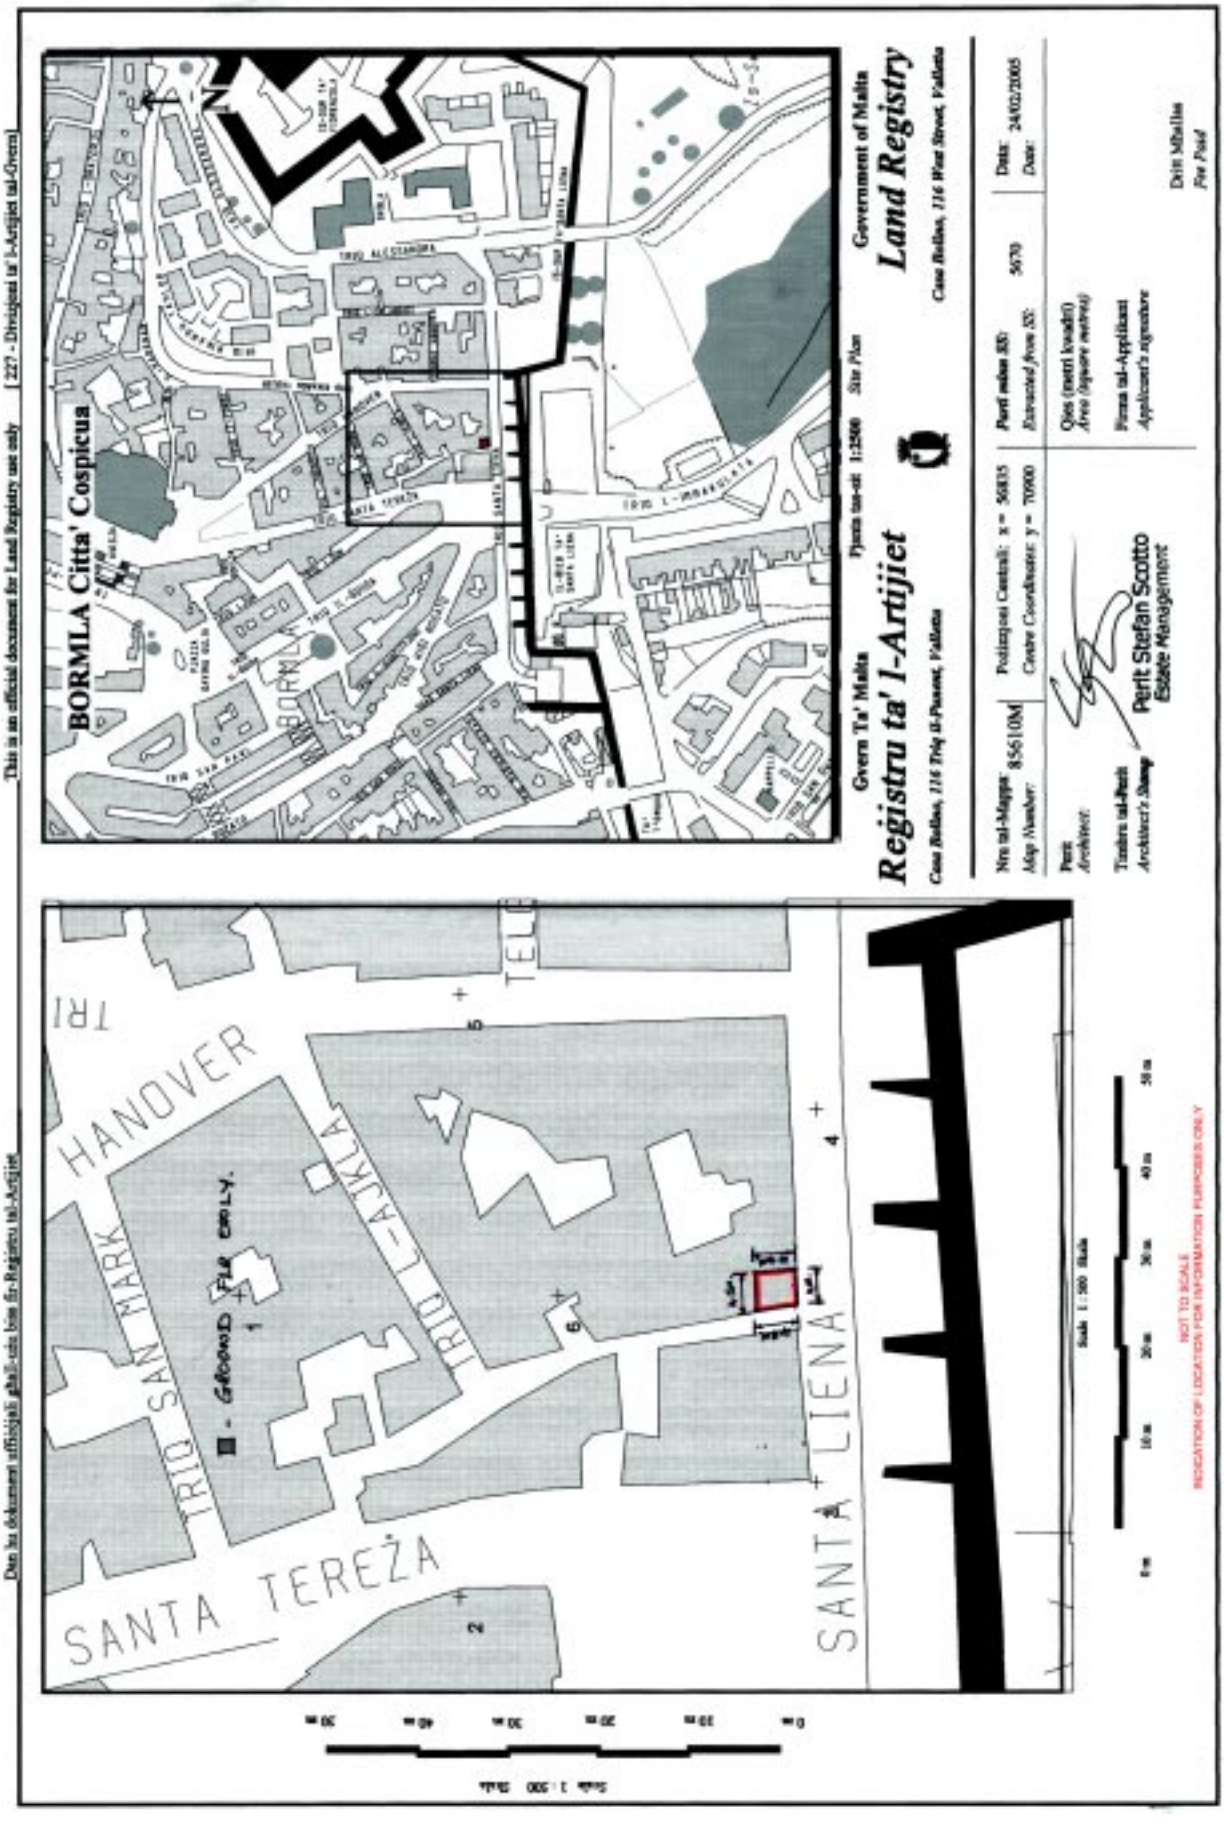
Dan hu dokument uffiċjali għall-użu biss fir-Reġistru tal-Artijiet
This is an official document for Land Registry use only
227 - Diviżjoni ta' l-Artijiet tal-Gvern
BORMLA Citta' Cospicua
Gvern Ta' Malta
Reġistru ta' l-Artijiet
Government of Malta
Land Registry
Site Plan
Pjanta tas-sit 1:2500
Nru tal-Mappa 856/10M
Map Number:
Polizzesi Centrali: x = 50835
Centre Coordinates: y = 70900
Perit mahsub fuq: 5670
Extracted from ST:
Data: 24/02/2005
Date:
Qies (metri kwadri)
Area (square metres)
Perit
Architect:
Timbru tal-Perit
Architect's Stamp
Perit Stefan Scotto
Estate Management
Firma tal-Applikant
Applicant's signature
Drin Mhallsa
Fee Paid
TRIQ SAN MARK
HANOVER
SANTA TEREŻA
TRIQ L-ARKLA
SANTA LIENA
GROUND FLR ONLY.
NOT TO SCALE
INDICATION OF LOCATION FOR INFORMATION PURPOSES ONLY

Nru. 499

AKKWIST TA' ART

DIN id-dikjarazzjoni li ġejja, magħmula mill-President ta' Malta bis-saħħa ta' l-artikolu 3 ta' l-Ordinanza dwar l-Akkwist ta' l-Artijiet għal Skopijiet Pubbliċi (Kapitolu 88) hija ppubblikata skond u għall-finijiet ta' l-artikolu 9(1) ta' dik l-Ordinanza.

Is-16 ta' Mejju, 2005

(File L331/91/III/3)

DIKJARAZZJONI MILL-PRESIDENT TA' MALTA

Illi b'Dikjarazzjoni tal-President ta' Malta tas-6 ta' Frar, 1996, l-art hawn taħt imsemmija kienet dikjarata meħtieġa mill-awtorità kompetenti għal skop pubbliku skond id-dispożizzjonijiet ta' l-Ordinanza dwar l-Akkwist ta' Artijiet għal Skopijiet Pubbliċi (Kapitolu 88) u illi l-akkwist tagħha kellu jkun b'xiri assolut.

Deskrizzjoni ta' l-Art

Il-fond li ġej fl-Imsida:–

1. Il-fond numru 28 fi Triq il-Kunċizzjoni.

Il-fond hawn fuq imsemmi jidher immarkat bil-kulur aħmar fuq il-pjanti L.D. Nru. 78/97 u L.D. Nru. 78B/97, li wieħed jista' jara fuq talba fid-Dipartiment ta' l-Artijiet, Auberge de Baviere, Valletta.

Illi d-Dikjarazzjoni tal-President ta' Malta odjerna qiegħda tiġi maħruġa għall-fini ta' l-Att Nru. XI ta' l-2002.

No. 499

ACQUISITION OF LAND

THE following declaration, made by the President of Malta under section 3 of the Land Acquisition (Public Purposes) Ordinance (Chapter 88), is published in terms and for the purposes of section 9(1) thereof.

16th May, 2005

DECLARATION BY THE PRESIDENT OF MALTA

Whereas by Declaration of the President of Malta dated 6th February, 1996, the undermentioned land had been declared as required by the competent authority for a public purpose in accordance with the provisions of the Land Acquisition (Public Purposes) Ordinance (Chapter 88) and that the acquisition thereof should have been by absolute purchase.

Description of the Land

The following premises at Msida:–

1. Premises number 28 in Triq il-Kunċizzjoni.

The abovementioned premises shown with the colour red on plans L.D. No. 78/97 and L.D. No. 78B/97, which may be seen on demand at the Land Department, Auberge de Baviere, Valletta.

Whereas the present Declaration by the President of Malta is being issued in terms of Act XI of 2002.

Il-kumpens offrut hu ta' għaxart elef Lira Maltija (Lm10,000), skond l-istima li hawn ma' din id-dikjarazzjoni kif din saret mill-perit arkitett Joseph Mizzi, A.&C.E.

Ma' din id-dikjarazzjoni qed tiġi ppubblikata *site plan* li turi l-imsemmija immobbli.

(Iff) EDWARD FENECH ADAMI
President
4/4/2005

Din is-*site plan* qed tiġi ppubblikata f'paġna 5498.

Stima tal-Perit (oriġinali bil-Malti)

Akkwist ta' Fond fl-Imsida

Fuq struzzjonijiet tal-Kummissarju ta' l-Artijiet, skond l-Ordinanza dwar l-Akkwist ta' Artijiet (għal Skopijiet Pubbliċi), qiegħed niffissa l-valur liberu u frank tal-proprjetà hawn taħt deskritta fl-Imsida, li hija meħtieġa mill-Gvern għal skop pubbliku, u dan wara li ħadt in konsiderazzjoni l-lokalità, kif ukoll ħwejjeġ oħra li jista' jkollhom x'jaqsmu mal-valur ta' l-istess proprjetà.

Il-fond nru. 28, Triq il-Kunċizzjoni, l-Imsida muri bl-aħmar fuq pjanta L.D. 78/97, huwa stmat għall-valur ta' għaxart elef Lira Maltija (Lm10,000).

Iff. Joseph Mizzi, A&C.E.

N.B. Dan ir-rapport ta' stima u l-pjanta mehmuża miegħu qed jibdel ir-rapport ta' stima datat 6 ta' Awissu, 1997, għal dak li għandu x'jaqsam mal-proprjetà imsemmija.

L-1 ta' Ġunju, 2004

The compensation offered is ten thousand Maltese Liri (Lm10,000) according to the valuation published with this declaration as made by architect Joseph Mizzi, A.&C.E.

A site plan showing the mentioned immovable property is being published with this declaration.

(Sgd) EDWARD FENECH ADAMI
President
4/4/2005

This site plan is being published on page 5498.

Architect's Valuation (original in Maltese)

Acquisition of Land at Msida


I have been instructed by the Commissioner of Land to assess under the Land Acquisition (Public Purposes) Ordinance, the freehold value of the hereunder described property at Msida, required by Government for a public purpose, and this after considering the locality, as well as other matters relevant to the same property.

Premises number 28, Triq il-Kunċizzjoni, Msida shown in red on plan L.D. 78/97, valued for the price of ten thousand Maltese Liri (Lm10,000).

Sgd. Joseph Mizzi, A&C.E.

N.B. This valuation report and the attached site plan is replacing the valuation report dated 6th August, 1997, for all matters related to the above mentioned property.

1st June, 2004

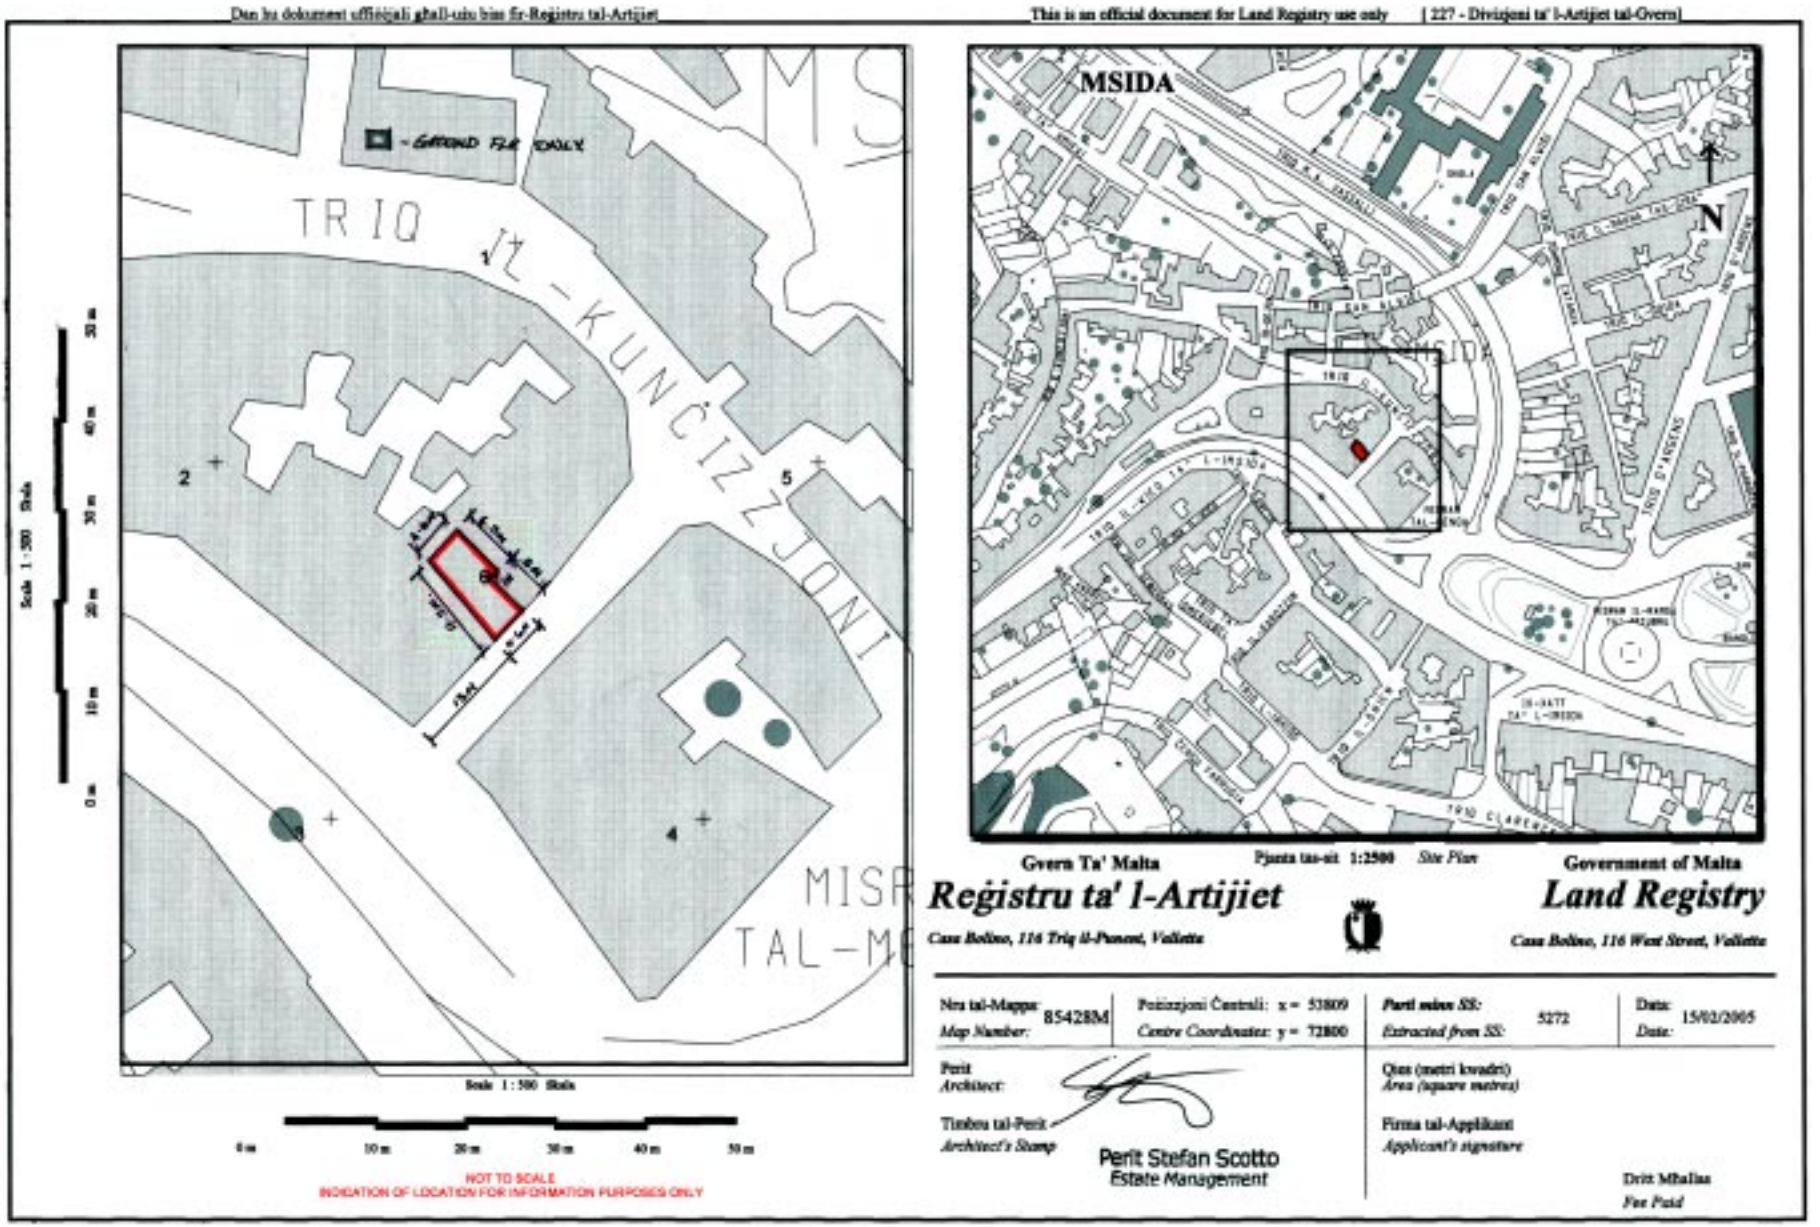
Dan hu dokument uffiċjali għall-użu biss fir-Reġistru tal-Artijiet
This is an official document for Land Registry use only
[227 - Diviżjoni ta' l-Artijiet tal-Gvern]
TRIQ IL-KUNĊIZZJONI
MSIDA
N
Gvern Ta' Malta
Pjanta tas-sit 1:2500 Site Plan
Government of Malta
Reġistru ta' l-Artijiet
Land Registry
Casa Bolino, 116 Triq il-Punent, Valletta
Casa Bolino, 116 West Street, Valletta
Nru tal-Mappa: 854288M
Map Number:
Pożizzjoni Ċentrali: x = 53809
Centre Coordinates: y = 72800
Parti minn SS: 5272
Extracted from SS:
Data: 15/02/2005
Date:
Perit
Architect:
Timbru tal-Perit
Architect's Stamp
Perit Stefan Scotto
Estate Management
Qies (metri kwadri)
Area (square metres)
Firma tal-Applikant
Applicant's signature
Drit Mħallas
Fee Paid
Scale 1:500 Skala
NOT TO SCALE
INDICATION OF LOCATION FOR INFORMATION PURPOSES ONLY

Nru. 500

AKKWIST TA' ART

DIN id-dikjarazzjoni li ġejja, magħmula mill-President ta' Malta bis-saħħa ta' l-artikolu 3 ta' l-Ordinanza dwar l-Akkwist ta' l-Artijiet għal Skopijiet Pubbliċi (Kapitolu 88) hija ppubblikata skond u għall-finijiet ta' l-artikolu 9(1) ta' dik l-Ordinanza.

Is-16 ta' Mejju, 2005

(File L678/89)

DIKJARAZZJONI MILL-PRESIDENT TA' MALTA

Illi b'Dikjarazzjoni tal-President ta' Malta ta' l-10 ta' Lulju, 1990, l-art hawn taħt imsemmija kienet dikjarata meħtieġa mill-awtorità kompetenti għal skop pubbliku skond id-dispożizzjonijiet ta' l-Ordinanza dwar l-Akkwist ta' Artijiet għal Skopijiet Pubbliċi (Kapitolu 88) u illi l-akkwist tagħha kellu jkun b'xiri assolut.

Deskrizzjoni ta' l-Art

Il-fond li ġej fl-Imsida:–

1. Parti mill-fond numru 2 fi Triq San Alwiġi, l-Imsida.

Il-parti tal-fond hawn fuq imsemmija tidher immarkata bil-kulur aħmar fuq il-pjanta P.D. 133_90_1, li wieħed jista' jara fuq talba fid-Dipartiment ta' l-Artijiet, Auberge de Baviere, Valletta.

Illi d-Dikjarazzjoni tal-President ta' Malta odjerna qiegħda tiġi maħruġa għall-fini ta' l-Att Nru. XI ta' l-2002.

No. 500

ACQUISITION OF LAND

THE following declaration, made by the President of Malta under section 3 of the Land Acquisition (Public Purposes) Ordinance (Chapter 88), is published in terms and for the purposes of section 9(1) thereof.

16th May, 2005

DECLARATION BY THE PRESIDENT OF MALTA

Whereas by Declaration of the President of Malta dated 10th July, 1990, the undermentioned land had been declared as required by the competent authority for a public purpose in accordance with the provisions of the Land Acquisition (Public Purposes) Ordinance (Chapter 88) and that the acquisition thereof should have been by absolute purchase.

Description of the Land

The following premises at Msida:–

1. Premises number 2 in Triq San Alwiġi, Msida.

Part of the abovementioned premises shown with the colour red on plan P.D. 133_90_1, which may be seen on demand at the Land Department, Auberge de Baviere, Valletta.

Whereas the present Declaration by the President of Malta is being issued in terms of Act XI of 2002.

Il-kumpens offrut hu ta' sittax-il elf u ħames mitt Lira Maltija (Lm16,500), skond l-istima li hawn ma' din id-dikjarazzjoni kif din saret mill-perit arkitett Fred H. Valentino.

Ma' din id-dikjarazzjoni qed tiġi ppubblikata *site plan* li turi l-imsemmija immobbli.

(Iff) EDWARD FENECH ADAMI
President
4/4/2005

Din is-*site plan* qed tiġi ppubblikata f'paġna 5501.

Stima tal-Perit (oriġinali bil-Malti)

Akkwist ta' Fond fl-Imsida

Fuq struzzjonijiet tal-Kummissarju ta' l-Artijiet, skond l-Ordinanza dwar l-Akkwist ta' Artijiet (għal Skopijiet Pubbliċi), qiegħed niffissa l-valur liberu u frank tal-proprjetà hawn taħt deskritta fl-Imsida, li hija meħtieġa mill-Gvern għal skop pubbliku, u dan wara li ħadt in konsiderazzjoni l-lokalità, kif ukoll ħwejjeġ oħra li jista' jkollhom x'jaqsmu mal-valur ta' l-istess proprjetà.

Parti mill-fond Nru. 2, Triq San Alwiġi, fl-Imsida muri bil-kulur aħmar fuq il-pjanta P.D. 133_90_1, huwa stmat għall-valur ta' sittax il-elf u ħames mitt Lira Maltija (Lm16,500).

Iff. Fred H. Valentino, A&C.E.

N.B. Dan ir-rapport ta' stima u l-pjanta mehmuża miegħu qed jibdel ir-rapport ta' stima datat 17 ta' Mejju, 1990, għal dak li għandu x'jaqsam mal-proprjetà imsemmija.

It-30 ta' Novembru, 2004

The compensation offered is sixteen thousand and five hundred Maltese Liri (Lm16,500) according to the valuation published with this declaration as made by architect Fred H. Valentino.

A site plan showing the mentioned immovable property is being published with this declaration.

(Sgd) EDWARD FENECH ADAMI
President
4/4/2005

This site plan is being published on page 5501.

Architect's Valuation (original in Maltese)

Acquisition of Land at Msida


I have been instructed by the Commissioner of Land to assess under the Land Acquisition (Public Purposes) Ordinance, the freehold value of the hereunder described property at Msida, required by Government for a public purpose, and this after considering the locality, as well as other matters relevant to the same property.

Premises number 2, Triq San Alwiġi, Msida shown with the colour red on plan P.D. 133_90_1, valued for the price of sixteen thousand and five hundred Maltese Liri (Lm16,500).

Sgd. Fred H. Valentino, A&C.E.

N.B. This valuation report and the attached site plan is replacing the valuation report dated 17th May, 1990, for all matters related to the above mentioned property.

30th November, 2004

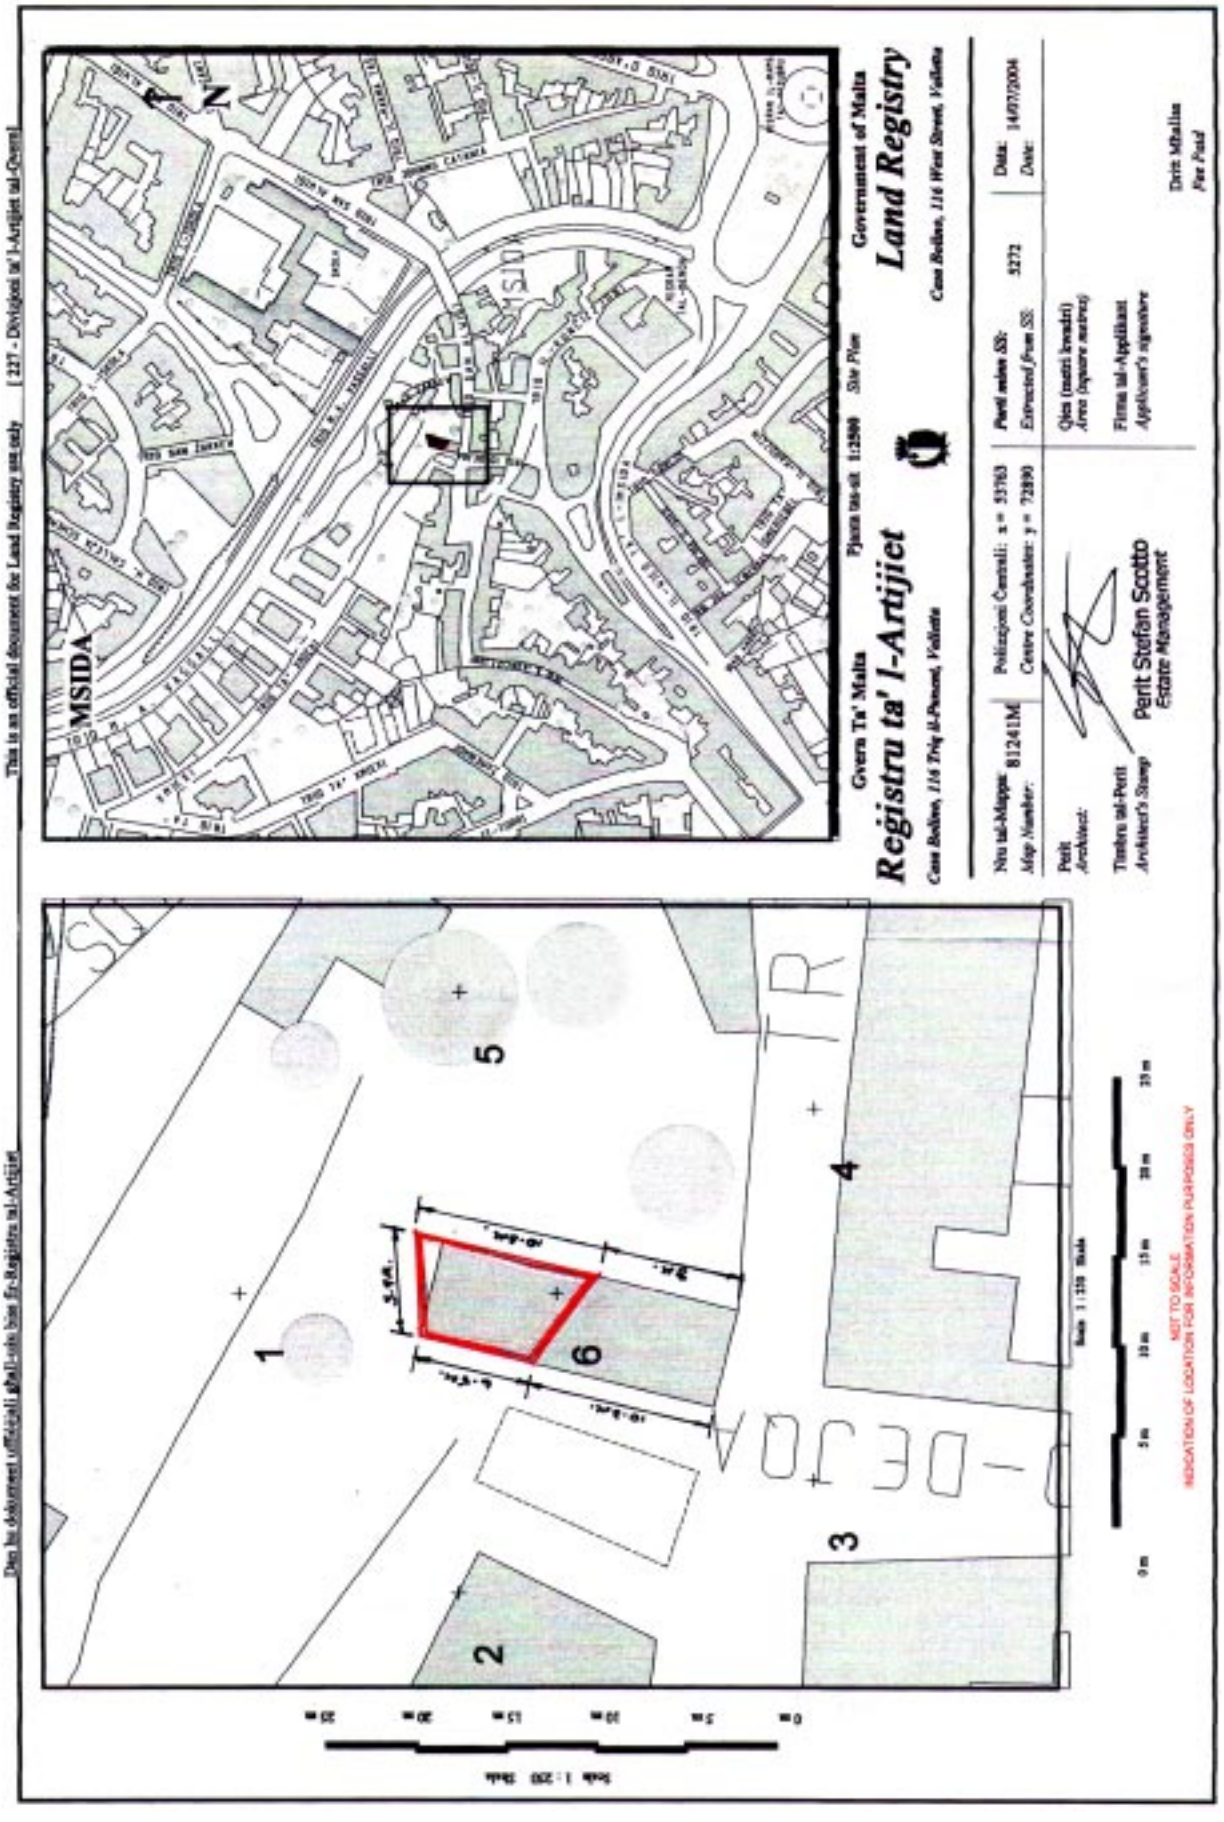
This is an official document for Land Registry use only [227 - Dokument tal-Artijiet tal-Qorti]
Dan hu dokument uffiċjali għall-użu biss fir-Reġistru tal-Artijiet
Gvern Ta' Malta
Cons Bolbra, 116 Triq il-Pwenta, Valletta
Reġistru ta' l-Artijiet
Pjanta tas-sit 1:2500 Site Plan
Government of Malta
Land Registry
Cons Bolbra, 116 West Street, Valletta
MSIDA
N
Nru tal-Mappa: 81241M
Map Number:
Pożizzjoni Ċentrali: x = 53783
Centre Coordinates: y = 72890
Perit: Architect:
Timbru tal-Perit: Architect's Stamp
Perit Stefan Scotto
Estate Management
Perit mahtur fil: 5272
Extracted from SS:
Data: 14/07/2004
Date:
Qies (metri kwadri)
Area (square metres)
Firma tal-Applikant
Applicant's signature
Data Mhallsa
Fee Paid
1
2
3
4
5
6
Scale 1:250
NOT TO SCALE
INDICATION OF LOCATION FOR INFORMATION PURPOSES ONLY

Nru. 501

AKKWIST TA' ART

DIN id-dikjarazzjoni li ġejja, magħmula mill-President ta' Malta bis-saħħa ta' l-artikolu 3 ta' l-Ordinanza dwar l-Akkwist ta' l-Artijiet għal Skopijiet Pubbliċi (Kapitolu 88) hija ppubblikata skond u għall-finijiet ta' l-artikolu 9(1) ta' dik l-Ordinanza.

Is-16 ta' Mejju, 2005

(File L330/93/1)

DIKJARAZZJONI MILL-PRESIDENT TA' MALTA

Illi b'Dikjarazzjoni tal-President ta' Malta tal-31 ta' Lulju, 1998, l-art hawn taħt imsemmija kienet dikjarata meħtieġa mill-awtorità kompetenti għal skop pubbliku skond id-dispożizzjonijiet ta' l-Ordinanza dwar l-Akkwist ta' Artijiet għal Skopijiet Pubbliċi (Kapitolu 88) u illi l-akkwist tagħha kellu jkun b'xiri assolut.

Deskrizzjoni ta' l-Art

L-art li ġejja fl-Imqabba:–

1. Biċċa art tal-kejl ta' madwar 257 metru kwadru, li tmiss mill-Grigal ma' proprjetà tal-werrieta ta' Joseph Zahra u oħrajn, mil-Lbiċ ma' Triq is-Sejba u mix-Xlokk ma' proprjetà ta' Emanuel Mifsud jew irjieħ verjuri.

L-art hawn fuq imsemmija tidher murija bil-kulur aħmar u bin-numru 1 fuq il-pjanta L.D. Nru. 209/97, li wieħed jista' jara fuq talba fid-Dipartiment ta' l-Artijiet, Auberge de Baviere, Valletta.

Illi d-Dikjarazzjoni tal-President ta' Malta odjerna qiegħda tiġi maħruġa għall-fini ta' l-Att Nru. XI ta' l-2002.

No. 501

ACQUISITION OF LAND

THE following declaration, made by the President of Malta under section 3 of the Land Acquisition (Public Purposes) Ordinance (Chapter 88), is published in terms and for the purposes of section 9(1) thereof.

16th May, 2005

DECLARATION BY THE PRESIDENT OF MALTA

Whereas by Declaration of the President of Malta dated 31st July, 1998, the undermentioned land had been declared as required by the competent authority for a public purpose in accordance with the provisions of the Land Acquisition (Public Purposes) Ordinance (Chapter 88) and that the acquisition thereof should have been by absolute purchase.

Description of the Land

The following land at Imqabba:–

1. A plot of land measuring about 257 square metres, bounded on the North East by property of the heirs of Joseph Zahra and others, on the South West by Triq is-Sejba and on the South East by property of Emanuel Mifsud or more precise boundaries.

The above mentioned land is shown with the colour red and with the number 1 on plan L.D. No. 209/97, which may be seen on demand at the Land Department, Auberge de Baviere, Valletta.

Whereas the present Declaration by the President of Malta is being issued in terms of Act XI of 2002.

Il-kumpens offrut hu ta' tliet mitt Lira Maltija (Lm300), skond l-istima li hawn ma' din id-dikjarazzjoni kif din saret mill-perit arkitett Carmen V. Sutton, A.&C.E.

Ma' din id-dikjarazzjoni qed tiġi ppubblikata *site plan* li turi l-imsemmija immobbli.

(Iff) Edward Fenech Adami
President
4/4/2005

Din is-*site plan* qed tiġi ppubblikata f'paġna 5504.

Stima tal-Perit (oriġinali bil-Malti)

Akkwist ta' Art fl-Imqabba

Fuq struzzjonijiet tal-Kummissarju ta' l-Artijiet, skond l-Ordinanza dwar l-Akkwist ta' Artijiet (għal Skopijiet Pubbliċi), qiegħed niffissa l-valur liberu u frank tal-proprjetà hawn taħt deskritta fl-Imqabba, li hija meħtieġa mill-Gvern għal skop pubbliku, u dan wara li ħadt in konsiderazzjoni l-lokalità, kif ukoll ħwejjeġ oħra li jista' jkollhom x'jaqsmu mal-valur ta' l-istess proprjetà.

Biċċa art tal-kejl ta' madwar 257 metru kwadru, li tmiss mill-Grigal ma' proprjetà tal-werrieta ta' Joseph Zahra u oħrajn, mil-Lbiċ ma' Triq is-Sejba u mix-Xlokk ma' proprjetà ta' Emanuel Mifsud, liema art hija meqjusa bħala art agrikola fit-termini ta' l-Ordinanza dwar l-Akkwist ta' Artijiet u hija murija bil-kulur aħmar u mmarkata bin-numru '1' fuq il-pjanta L.D. 209/97, hija stmata għall-valur ta' tliet mitt Lira Maltija (Lm300).

Iff. Carmen V. Sutton, A&C.E.

N.B. Dan ir-rapport ta' stima u l-pjanta mehmuża miegħu qed jibdel ir-rapport ta' stima datat 27 ta' Marzu, 1998, għal dak li għandu x'jaqsam mal-proprjetà msemmija.

Is-6 ta' Novembru, 2004

The compensation offered is three hundred Maltese Liri (Lm300) according to the valuation published with this declaration as made by architect Carmen V. Sutton, A.&C.E.

A site plan showing the mentioned immovable property is being published with this declaration.

(Sgd) Edward Fenech Adami
President
4/4/2005

This site plan is being published on page 5504.

Architect's Valuation (original in Maltese)

Acquisition of Land at Mqabba

I have been instructed by the Commissioner of Land to assess under the Land Acquisition (Public Purposes) Ordinance, the freehold value of the hereunder described property at Mqabba, required by Government for a public purpose, and this after considering the locality, as well as other matters relevant to the same property.

A plot of land measuring about 257 square metres, bounded on the North East by property of the heirs of Joseph Zahra and others, on the South West by Triq is-Sejba and on the South East by property of Emanuel Mifsud, which land is considered as agricultural land in terms of the Land Acquisition (Public Purposes) Ordinance and is shown with the colour red and marked with the number '1' on plan L.D. 209/97, valued for the price of three hundred Maltese Liri (Lm300).


Sgd. Carmen V. Sutton, A&C.E.

This valuation report and the attached site plan is replacing the valuation report dated 27th March, 1998, for all matters related to the above mentioned property.

6th November, 2004

Dan hu dokument uffiċjali għall-użu biss fir-Reġistru tal-Artijiet

This is an official document for Land Registry use only [227 - Diviżjoni ta' l-Artijiet tal-Gvern]

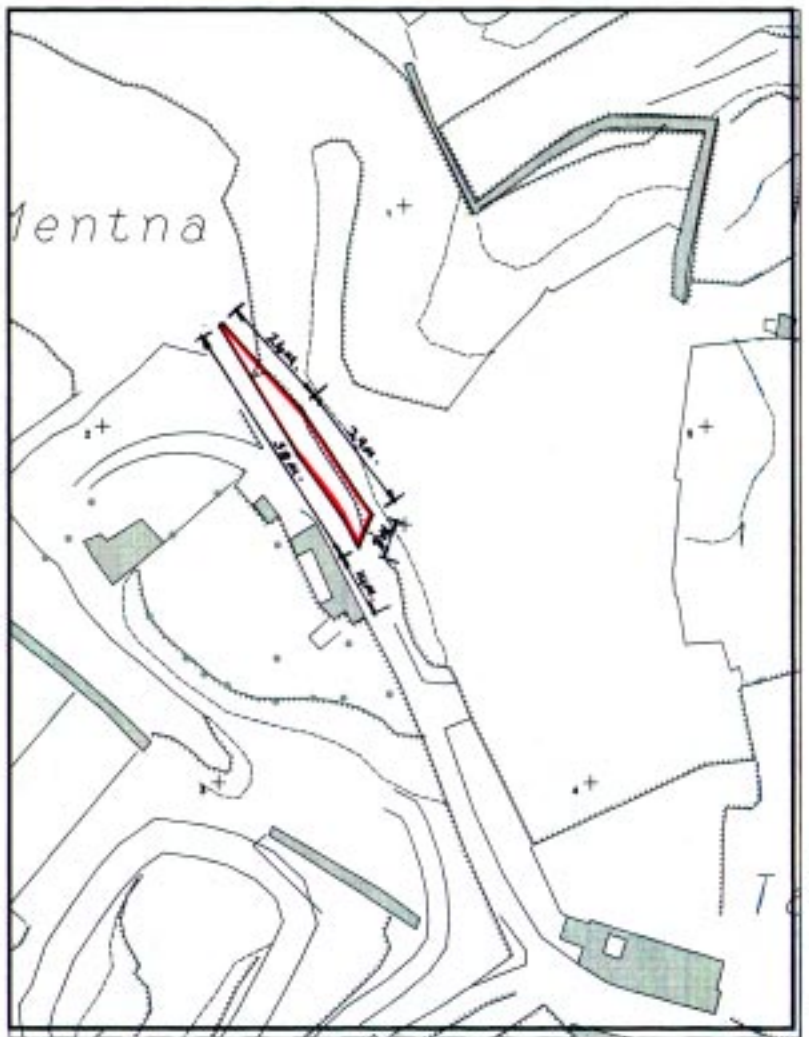



Gvern Ta' Malta — Pjanta tas-sit 1:2500 *Site Plan* — Government of Malta

Reġistru ta' l-Artijiet — **Land Registry**

Casa Bolino, 116 Triq il-Punent, Valletta — *Casa Bolino, 116 West Street, Valletta*

Nru tal-Mappa: *Map Number:* 84622M	Polizjoni Ċentrali: x = 51469 *Centre Coordinates:* y = 66974	*Parti minn SS: Extracted from SS:* 5067 5066	Data: *Date:* 04/01/2005

Perit *Architect:*

Timbru tal-Perit *Architect's Stamp*

Perit Stefan Scotto
Estate Management

Qies (metri kwadri) *Area (square metres)* Circa - 251 m².

Firma tal-Applikant *Applicant's signature*

Dritt Mħallas *Fee Paid*

Nru. 502

AKKWIST TA' ART

DIN id-dikjarazzjoni li ġejja, magħmula mill-President ta' Malta bis-saħħa ta' l-artikolu 3 ta' l-Ordinanza dwar l-Akkwist ta' l-Artijiet għal Skopijiet Pubbliċi (Kapitolu 88) hija ppubblikata skond u għall-finijiet ta' l-artikolu 9(1) ta' dik l-Ordinanza.

Is-16 ta' Mejju, 2005

(File L330/93/2)

DIKJARAZZJONI MILL-PRESIDENT TA' MALTA

Illi b'Dikjarazzjoni tal-President ta' Malta tal-31 ta' Lulju, 1998, l-art hawn taħt imsemmija kienet dikjarata meħtieġa mill-awtorità kompetenti għal skop pubbliku skond id-dispożizzjonijiet ta' l-Ordinanza dwar l-Akkwist ta' Artijiet għal Skopijiet Pubbliċi (Kapitolu 88) u illi l-akkwist tagħha kellu jkun b'xiri assolut.

Deskrizzjoni ta' l-Art

L-art li ġejja fl-Imqabba:–

1. Biċċa art tal-kejl ta' madwar 510 metri kwadri, li tmiss mill-Grigal ma' proprjetà ta' Emanuel Mifsud, mil-Lbiċ ma' Triq is-Sejba u mill-Majjistral ma' proprjetà tal-werrieta ta' Joseph Zahra jew irjieħ verjuri.

L-art hawn fuq imsemmija tidher murija bil-kulur aħmar u bin-numru 2 fuq il-pjanta L.D. Nru. 209/97, li wieħed jista' jara fuq talba fid-Dipartiment ta' l-Artijiet, Auberge de Baviere, Valletta.

Illi d-Dikjarazzjoni tal-President ta' Malta odjerna qiegħda tiġi maħruġa għall-fini ta' l-Att Nru. XI ta' l-2002.

No. 502

ACQUISITION OF LAND

THE following declaration, made by the President of Malta under section 3 of the Land Acquisition (Public Purposes) Ordinance (Chapter 88), is published in terms and for the purposes of section 9(1) thereof.

16th May, 2005

DECLARATION BY THE PRESIDENT OF MALTA

Whereas by Declaration of the President of Malta dated 31st July, 1998, the undermentioned land had been declared as required by the competent authority for a public purpose in accordance with the provisions of the Land Acquisition (Public Purposes) Ordinance (Chapter 88) and that the acquisition thereof should have been by absolute purchase.

Description of the Land

The following land at Imqabba:–

1. A plot of land measuring about 510 square metres, bounded on the North East by property of Emanuel Mifsud, on the South West by Triq is-Sejba and on the North West by property of the heirs of Joseph Zahra and or more precise boundaries.

The above mentioned land is shown with the colour red and with the number 2 on plan L.D. No. 209/97, which may be seen on demand at the Land Department, Auberge de Baviere, Valletta.

Whereas the present Declaration by the President of Malta is being issued in terms of Act XI of 2002.

Il-kumpens offrut hu ta' għaxart elef Lira Maltija (Lm10,000), skond l-istima li hawn ma' din id-dikjarazzjoni kif din saret mill-perit arkitett Carmen V. Sutton, A.&C.E.

Ma' din id-dikjarazzjoni qed tiġi ppubblikata *site plan* li turi l-imsemmija immobbli.

(Iff) Edward Fenech Adami
President
4/4/2005

Din is-*site plan* qed tiġi ppubblikata f'paġna 5507.

Stima tal-Perit (oriġinali bil-Malti)

Akkwist ta' Art fl-Imqabba

Fuq struzzjonijiet tal-Kummissarju ta' l-Artijiet, skond l-Ordinanza dwar l-Akkwist ta' Artijiet (għal Skopijiet Pubbliċi), qiegħed niffissa l-valur liberu u frank tal-proprjetà hawn taħt deskritta fl-Imqabba, li hija meħtieġa mill-Gvern għal skop pubbliku, u dan wara li ħadt in konsiderazzjoni l-lokalità, kif ukoll ħwejjeġ oħra li jista' jkollhom x'jaqsmu mal-valur ta' l-istess proprjetà.

Plot 2. Biċċa art tal-kejl ta' madwar 510 metru kwadru, li tmiss mill-Grigal ma' proprjetà ta' Emanuel Mifsud, mil-Lbiċ ma' Triq is-Sejba u mill-Majjistral ma' proprjetà tal-werrieta ta' Joseph Zahra, liema art hija meqjusa bħala in parti art fabbrikabbli u in parti bħala art agrikola fit-termini ta' l-Ordinanza dwar l-Akkwist ta' Artijiet u hija murija bil-kulur aħmar u mmarkata bin-numru '2' fuq il-pjanta L.D. 209/97, hija stmata għall-valur ta' għaxart elef Lira Maltija (Lm10,000).

Iff. Carmen V. Sutton, A&C.E.

N.B. Dan ir-rapport ta' stima u l-pjanta mehmuża miegħu qed jibdel ir-rapport ta' stima datat 27 ta' Marzu, 1998, għal dak li għandu x'jaqsam mal-proprjetà msemmija.

Is-6 ta' Novembru, 2004

The compensation offered is ten thousand Maltese Liri (Lm10,000) according to the valuation published with this declaration as made by architect Carmen V. Sutton, A.&C.E.

A site plan showing the mentioned immovable property is being published with this declaration.

(Sgd) Edward Fenech Adami
President
4/4/2005

This site plan is being published on page 5507.

Architect's Valuation (original in Maltese)

Acquisition of Land at Mqabba

I have been instructed by the Commissioner of Land to assess under the Land Acquisition (Public Purposes) Ordinance, the freehold value of the hereunder described property at Mqabba, required by Government for a public purpose, and this after considering the locality, as well as other matters relevant to the same property.

Plot 2. A plot of land measuring about 510 square metres, bounded on the North East by property of Emanuel Mifsud, on the South West by Triq is-Sejba and on the North West by property of the heirs of Joseph Zahra, which land is considered partly as a building site and partly as agricultural land in terms of the Land Acquisition (Public Purposes) Ordinance and is shown with the colour red and marked with the number '2' on plan L.D. 209/97, valued for the price of ten thousand Maltese Liri (Lm10,000).

Sgd. Carmen V. Sutton, A&C.E.

This valuation report and the attached site plan is replacing the valuation report dated 27th March, 1998, for all matters related to the above mentioned property.

6th November, 2004

This is an official document for Land Registry use only [227 - Divizjoni ta' l-Artijiet tal-Gvern]
Dan hu dokument uffiċjali għall-użu biss fir-Reġistru tal-Artijiet
MOABBA
MOAB
Tal-Mentna
Tal-Hagra
Tas-Sejba
N
Gvern Ta' Malta
Reġistru ta' l-Artijiet
Pjanta tas-sit 1:2500 Site Plan
Government of Malta
Land Registry
Nru tal-Mappa: 69952M
Map Number:
Pożizzjoni Ċentrali: x = 51504
Centre Coordinates: y = 66915
Permit mibni fuq: 5067 5066
Extracted from OS:
Data: 17/12/2003
Date:
Qies (metri kwadri)
Area (square metres):
Perit
Architect:
Timbru tal-Perit
Architect's Stamp
Stefan Scotto
Firma tal-Applikant
Applicant's signature
Dritt Mallikk
Fee Paid
Tal-Ħa
Scale 1:1000 Skala
NOT TO SCALE
INDICATION OF LOCATION FOR INFORMATION PURPOSES ONLY

Nru. 503

AKKWIST TA' ART

DIN id-dikjarazzjoni li ġejja, magħmula mill-President ta' Malta bis-saħħa ta' l-artikolu 3 ta' l-Ordinanza dwar l-Akkwist ta' l-Artijiet għal Skopijiet Pubbliċi (Kapitolu 88) hija ppubblikata skond u għall-finijiet ta' l-artikolu 9(1) ta' dik l-Ordinanza.

Is-16 ta' Mejju, 2005

(File L191/98)

DIKJARAZZJONI MILL-PRESIDENT TA' MALTA

Illi b'Dikjarazzjoni tal-President ta' Malta tas-16 ta' Novembru, 1999, l-art hawn taħt imsemmija kienet dikjarata meħtieġa mill-awtorità kompetenti għal skop pubbliku skond id-dispożizzjonijiet ta' l-Ordinanza dwar l-Akkwist ta' Artijiet għal Skopijiet Pubbliċi (Kapitolu 88) u illi l-akkwist tagħha kellu jkun b'xiri assolut.

Deskrizzjoni ta' l-Art

L-art li ġejja f'Għajnsielem, Għawdex:–

1. Biċċa art tal-kejl ta' madwar 31 metru kwadru, li tmiss mill-Majjistral ma' proprjetà ta' Rita Gatt, mil-Lbiċ ma' proprjetà ta' Angelo Gatt u mix-Xlokk ma' sqaq pubbliku jew irjieħ verjuri.

L-art hawn fuq imsemmija tidher murija bil-kulur aħmar fuq il-pjanta L.D. Nru. 186/98, li wieħed jista' jara fuq talba fid-Dipartiment ta' l-Artijiet, Auberge de Baviere, Valletta.

Illi d-Dikjarazzjoni tal-President ta' Malta odjerna qiegħda tiġi maħruġa għall-fini ta' l-Att Nru. XI ta' l-2002.

Il-kumpens offrut hu ta' elf, sitt mija u sebgħin Lira Maltija (Lm1,670), skond l-istima li hawn ma' din id-dikjarazzjoni

No. 503

ACQUISITION OF LAND

THE following declaration, made by the President of Malta under section 3 of the Land Acquisition (Public Purposes) Ordinance (Chapter 88), is published in terms and for the purposes of section 9(1) thereof.

16th May, 2005

DECLARATION BY THE PRESIDENT OF MALTA

Whereas by Declaration of the President of Malta dated 16th November, 1999, the undermentioned land had been declared as required by the competent authority for a public purpose in accordance with the provisions of the Land Acquisition (Public Purposes) Ordinance (Chapter 88) and that the acquisition thereof should have been by absolute purchase.

Description of the Land

The following land at Għajnsielem, Gozo:–

1. A plot of land measuring about 31 square metres, bounded on the North West by property of Rita Gatt, on the North West by property of Angelo Gatt and on the South East by a public alley or more precise boundaries.

The above mentioned land is shown with the clour red on plan L.D. No. 186/98, which may be seen on demand at the Land Department, Auberge de Baviere, Valletta.

Whereas the present Declaration by the President of Malta is being issued in terms of Act XI of 2002.

The compensation offered is one thousand, six hundred and seventy Maltese Liri (Lm1,670) according to the valuation

kif din saret mill-perit arkitett Joseph Mizzi, A.&C.E.

Ma' din id-dikjarazzjoni qed tiġi ppubblikata *site plan* li turi l-imsemmija immobbli.

(Iff) EDWARD FENECH ADAMI
President
4/4/2005

Din is-*site plan* qed tiġi ppubblikata f'paġna 5510.

Stima tal-Perit (oriġinali bil-Malti)

Akkwist ta' Art f'Għajnsielem

Fuq struzzjonijiet tal-Kummissarju ta' l-Artijiet, skond l-Ordinanza dwar l-Akkwist ta' Artijiet (għal Skopijiet Pubbliċi), qiegħed niffissa l-valur liberu u frank tal-proprjetà hawn taħt deskritta f'Għajnsielem, li hija meħtieġa mill-Gvern għal skop pubbliku, u dan wara li ħadt in konsiderazzjoni l-lokalità, kif ukoll ħwejjeġ oħra li jista' jkollhom x'jaqsmu mal-valur ta' l-istess proprjetà.

Biċċa art tal-kejl ta' madwar 31 metru kwadru, li tmiss mill-Majjistral ma' proprjetà ta' Rita Gatt, mil-Lbiċ ma' proprjetà ta' Angelo Gatt u mix-Xlokk ma' sqaq pubbliku, liema art hija meqjusa bħala in parti art fabbrikabbli fit-termini ta' l-Ordinanza dwar l-Akkwist ta' Artijiet u hija murija bl-aħmar fuq il-pjanta L.D. 186/98, hija stmata għall-valur ta' elf, sitt mija u sebgħin Lira Maltija (Lm1,670).

Iff. Joseph Mizzi, A&C.E.

N.B. Dan ir-rapport ta' stima u l-pjanta mehmuża miegħu qed jibdel ir-rapport ta' stima datat 27 ta' Marzu, 1998, għal dak li għandu x'jaqsam mal-proprjetà msemmija.

It-2 ta' Ġunju, 1999

published with this declaration as made by architect Joseph Mizzi, A.&C.E.

A site plan showing the mentioned immovable property is being published with this declaration.

(Sgd) EDWARD FENECH ADAMI
President
4/4/2005

This site plan is being published on page 5510.

Architect's Valuation (original in Maltese)

Acquisition of Land at Għajnsielem

I have been instructed by the Commissioner of Land to assess under the Land Acquisition (Public Purposes) Ordinance, the freehold value of the hereunder described property at Ghajnsielem, required by Government for a public purpose, and this after considering the locality, as well as other matters relevant to the same property.

A plot of land measuring about 31 square metres, bounded on the North West by property of Rita Gatt, on the South West by property of Angelo Gatt and on the South East by a public alley, which land is considered partly as a building site in terms of the Land Acquisition (Public Purposes) Ordinance and is shown in red on plan L.D. 186/98, valued for the price of one thousand, six hundred and seventy Maltese Liri (Lm1,670).


Sgd. Joseph Mizzi, A&C.E.


This valuation report and the attached site plan is replacing the valuation report dated 27th March, 1998, for all matters related to the above mentioned property.

2nd June, 1999

Dan hu dokument uffiċjali għall-użu biss fir-Reġistru tal-Artijiet

This is an official document for Land Registry use only [227 - Diviżjoni ta' l-Artijiet tal-Gvern]

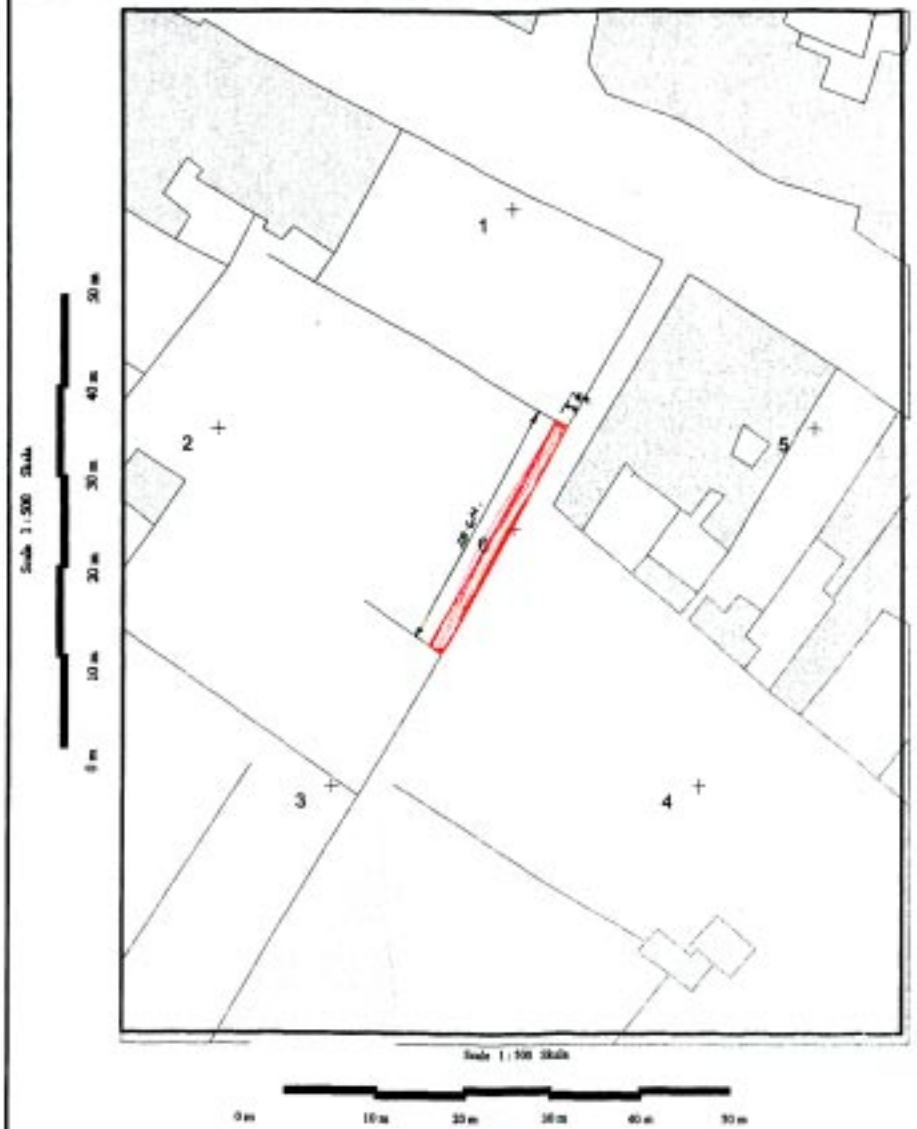

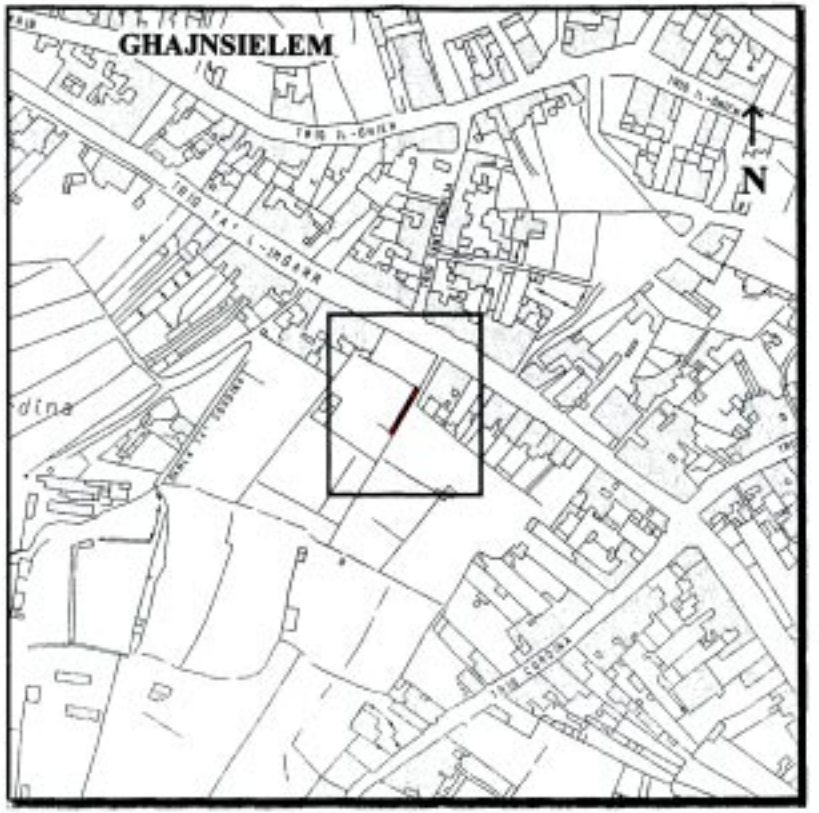

Gvern Ta' Malta Pjanta tas-sit 1:2500 *Site Plan* **Government of Malta**

Reġistru ta' l-Artijiet ***Land Registry***

Casa Bolino, 116 Triq il-Pinnut, Valletta *Casa Bolino, 116 West Street, Valletta*

Nru tal-Mappa / *Map Number:* 7851TM	Pożizzjoni Ċentrali: x = 35610 / *Centre Coordinates:* y = 87297	**Parti minn SS:** / *Extracted from SS:* 5487	Data: / *Date:* 03/05/2004

Perit / *Architect:*

Timbru tal-Perit / *Architect's Stamp*

Perit Stefan Scotto
Estate Management

Qies (metri kwadri) / *Area (square metres)* circa 31 m²

Firma tal-Applikant / *Applicant's signature*

Dritt Mħallas
Fee Paid

Nru. 504

AKKWIST TA' ART

DIN id-dikjarazzjoni li ġejja, magħmula mill-President ta' Malta bis-saħħa ta' l-artikolu 3 ta' l-Ordinanza dwar l-Akkwist ta' l-Artijiet għal Skopijiet Pubbliċi (Kapitolu 88) hija ppubblikata skond u għall-finijiet ta' l-artikolu 9(1) ta' dik l-Ordinanza.

Is-16 ta' Mejju, 2005

(File L400/2003/I/2)

DIKJARAZZJONI MILL-PRESIDENT TA' MALTA

Jiena hawnhekk niddikjara illi l-art hawn taħt imsemmija hija meħtieġa mill-awtorità kompetenti għal skop pubbliku skond id-dispożizzjonijiet ta' l-Ordinanza dwar l-Akkwist ta' Artijiet għal Skopijiet Pubbliċi (Kapitolu 88) u illi l-akkwist tagħha għandu jkun b'xiri assolut.

Deskrizzjoni ta' l-Art

L-art li ġejja f'Ħal Luqa:–

1. Biċċa art tal-kejl ta' madwar 323 metru kwadru, li tmiss mil-Lvant u mix-Xlokk ma' Triq San Tumas, mit-Tramunatana u mill-Punent ma' proprjetà tal-Gvern jew irjieħ verjuri.

L-art hawn fuq imsemmija tidher murija bil-kulur isfar u mmarkata bħala *plot* numru E29 fuq il-pjanta P.D. Nru. 333_2003, li wieħed jista' jara fuq talba fid-Dipartiment ta' l-Artijiet, Auberge de Baviere, Valletta.

Il-kumpens offrut hu ta' disgħa u erbgħin elf, erba' mija u għoxrin Lira Maltija (Lm49,420), skond l-istima li hawn ma'

No. 504

ACQUISITION OF LAND

THE following declaration, made by the President of Malta under section 3 of the Land Acquisition (Public Purposes) Ordinance (Chapter 88), is published in terms and for the purposes of section 9(1) thereof.

16th May, 2005

DECLARATION BY THE PRESIDENT OF MALTA

I hereby declare that the undermentioned land is required by the competent authority for a public purpose in accordance with the provisions of the Land Acquisition (Public Purposes) Ordinance (Chapter 88) and that the acquisition thereof should be by absolute purchase.

Description of the Land

The following land at Luqa:–

1. A plot of land measuring about 323 square metres, bounded on the East and South East by Triq San Tumas, on the North and West by Government property or more precise boundaries.

The above mentioned land is shown with the colour yellow and marked as plot number E29 on plan P.D. No. 333_2003, which may be seen on demand at the Land Department, Auberge de Baviere, Valletta.

The compensation offered is forty nine thousand, four hundred and twenty Maltese Liri (Lm49,420) according to

din id-dikjarazzjoni kif din saret mill-perit arkitett Fred H. Valentino, A.&C.E.

Ma' din id-dikjarazzjoni qed tiġi ppubblikata *site plan* li turi l-imsemmija immobbli.

(Iff) EDWARD FENECH ADAMI
President
4/4/2005

Din is-*site plan* qed tiġi ppubblikata f'paġna 5513.

Stima tal-Perit (oriġinali bil-Malti)

Art f'Ħal Luqa

Fuq struzzjonijiet tal-Kummissarju ta' l-Artijiet, skond l-Ordinanza dwar l-Akkwist ta' Artijiet (għal Skopijiet Pubbliċi), qiegħed niffissa l-valur liberu u frank tal-proprjetà hawn taħt deskritta f'Ħal Luqa, li hija meħtieġa mill-Gvern għal skop pubbliku, u dan wara li ħadt in konsiderazzjoni l-lokalità, kif ukoll ħwejjeġ oħra li jista' jkollhom x'jaqsmu mal-valur ta' l-istess proprjetà.

Biċċa art fi Triq San Tumas, Ħal Luqa tal-kejl ta' madwar 323 metru kwadru, li tmiss mil-Lvant u mix-Xlokk ma' Triq San Tumas, mit-Tramunatana u mill-Punent ma' proprjetà tal-Gvern, liema art hija meqjusa bħala art fabbrikabbli fit-termini ta' l-Ordinanza dwar l-Akkwist ta' Artijiet u hija murija bil-bordura safra u mmarkata bħala *plot* numru E29 fuq il-pjanta P.D. 333_2003, hija stmata għall-valur ta' disgħa u erbgħin elf, erba' mija u għoxrin Lira Maltija (Lm49,420).

Iff. Fred H. Valentino, A&C.E.

It-28 ta' Frar, 2005

the valuation published with this declaration as made by architect Fred H. Valentino, A.&C.E.

A site plan showing the mentioned immovable property is being published with this declaration.

(Sgd) EDWARD FENECH ADAMI
President
4/4/2005

This site plan is being published on page 5513.

Architect's Valuation (original in Maltese)


Land at Luqa

I have been instructed by the Commissioner of Land to assess under the Land Acquisition (Public Purposes) Ordinance, the freehold value of the hereunder described property at Luqa, required by Government for a public purpose, and this after considering the locality, as well as other matters relevant to the same property.

A plot of land in Triq San Tumas, Luqa measuring about 323 square metres, bounded on the East and South East by Triq San Tumas, on the North and West by Government property, which land is considered as a building site in terms of the Land Acquisition (Public Purposes) Ordinance and is shown with a yellow border and marked as plot number E29 on plan P.D. 333_2003, valued for the price of forty nine thousand, four hundred and twenty Maltese Liri (Lm49,420).

Sgd. Fred H. Valentino, A&C.E.

28th February, 2005

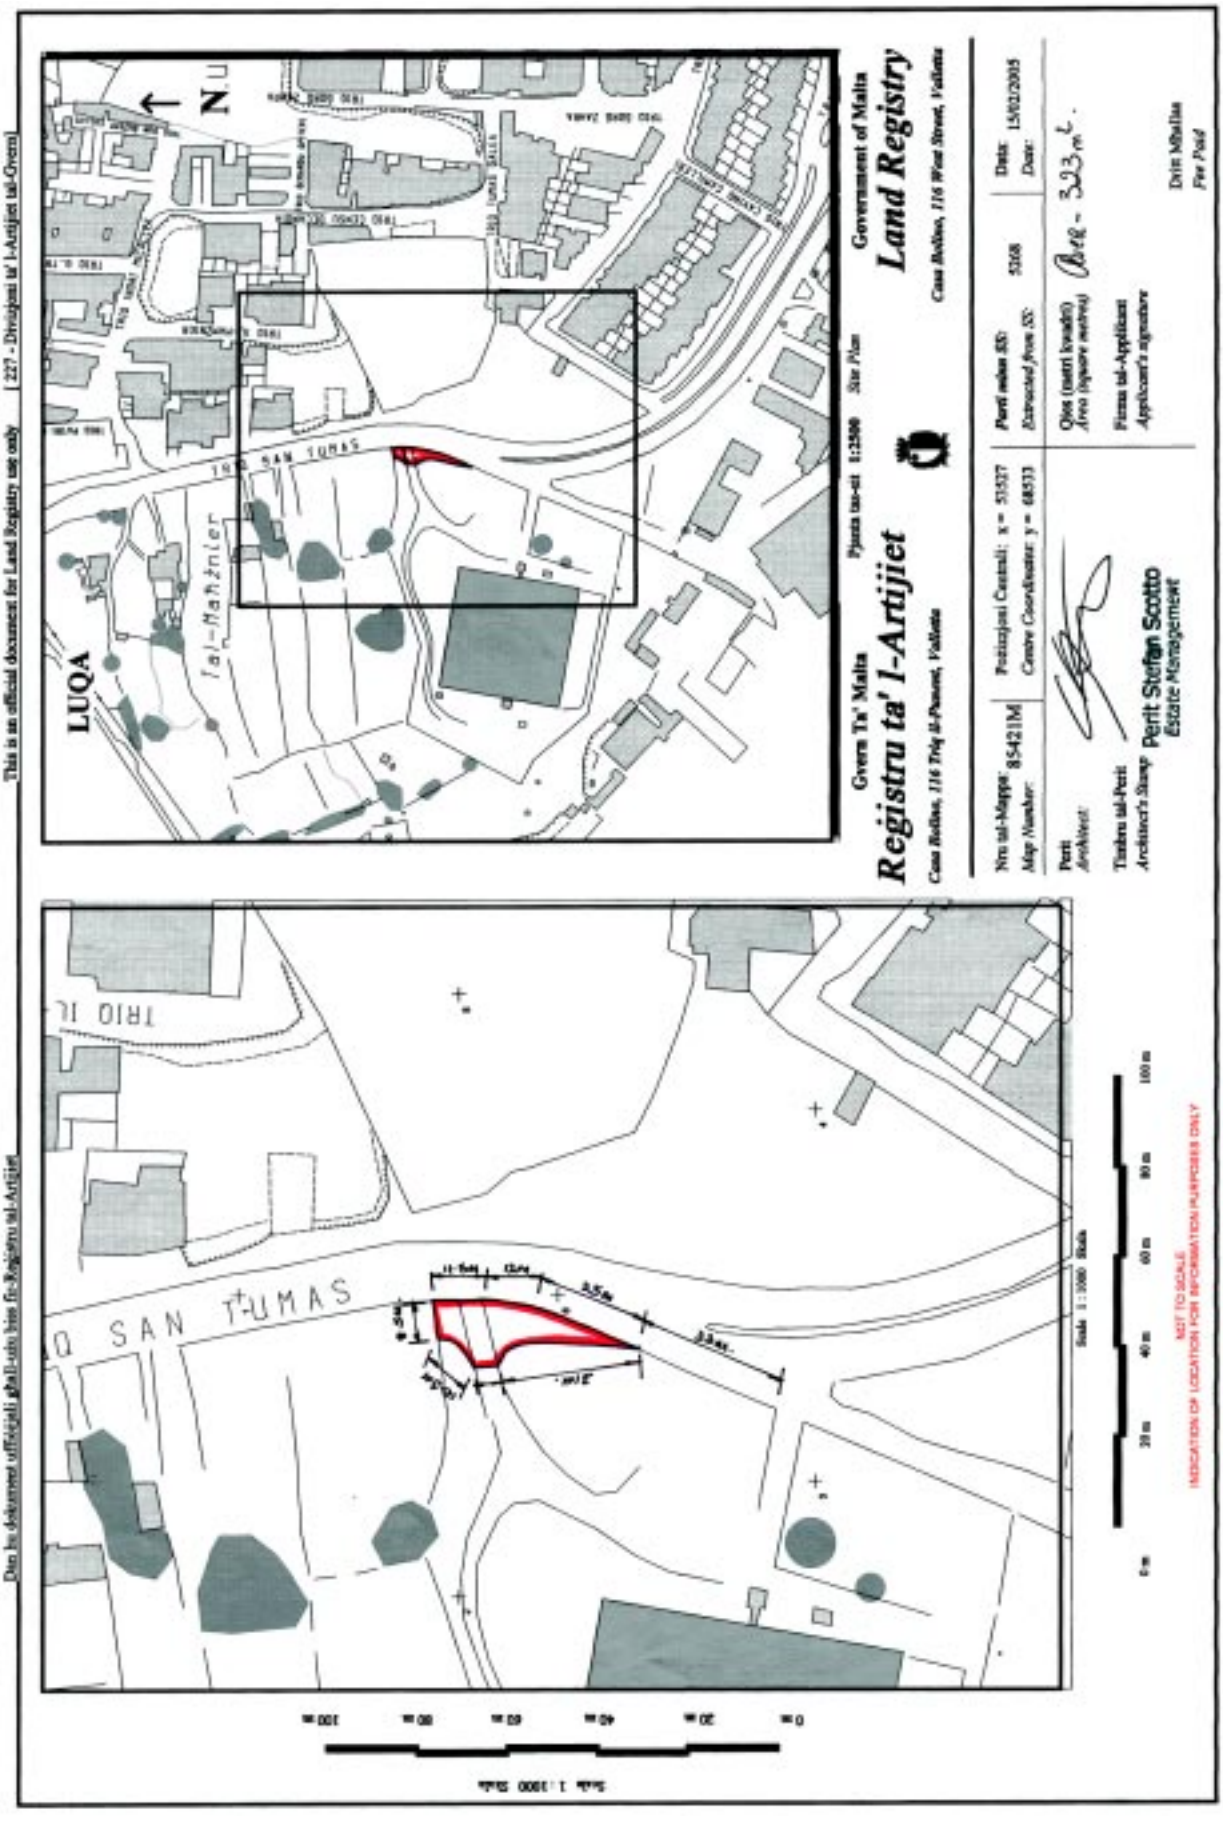
Dan hu dokument uffiċjali għall-użu biss fir-Reġistru tal-Artijiet
This is an official document for Land Registry use only
227 - Diviżjoni ta' l-Artijiet tal-Gvern
Gvern Ta' Malta
Reġistru ta' l-Artijiet
Casa Rocca Piccola, 116 Triq il-Parlament, Valletta
Pjanta tas-sit 1:2500 Site Plan
Government of Malta
Land Registry
Casa Rocca Piccola, 116 West Street, Valletta
N
LUQA
Triq San Tumas
Triq il-Mahżnier
Nru tal-Mappa Map Number: 85421M
Pożizzjoni Ċentrali: x = 51537 Centre Coordinate: y = 68533
Perit mahsub fih: Extracted from: 5268
Data: Date: 15/02/2005
Qies (metri kwadri) Area (square metres): Area - 333m².
Perit Architect:
Timbru tal-Perit Architect's Stamp
Perit Steffan Scotto Estate Management
Firma tal-Applikant Applicant's signature
Data Mitlija Per Paid
Triq San Tumas
Skala 1:1000 Scale
NOT TO SCALE
INDICATION OF LOCATION FOR INFORMATION PURPOSES ONLY

Nru. 505

AKKWIST TA' ART

DIN id-dikjarazzjoni li ġejja, magħmula mill-President ta' Malta bis-saħħa ta' l-artikolu 3 ta' l-Ordinanza dwar l-Akkwist ta' l-Artijiet għal Skopijiet Pubbliċi (Kapitolu 88) hija ppubblikata skond u għall-finijiet ta' l-artikolu 9(1) ta' dik l-Ordinanza.

Is-16 ta' Mejju, 2005

(File L400/2003/II/16)

DIKJARAZZJONI MILL-PRESIDENT TA' MALTA

Jiena hawnhekk niddikjara illi l-art hawn taħt imsemmija hija meħtieġa mill-awtorità kompetenti għal skop pubbliku skond id-dispożizzjonijiet ta' l-Ordinanza dwar l-Akkwist ta' Artijiet għal Skopijiet Pubbliċi (Kapitolu 88) u illi l-akkwist tagħha għandu jkun b'xiri assolut.

Deskrizzjoni ta' l-Art

L-art li ġejja fil-Mosta:–

1. Biċċa art tal-kejl ta' madwar 78 metru kwadru, li tmiss min-Nofsinhar, mil-Lbiċ u mix-Xlokk ma' triq pubblika jew irjieħ verjuri.

L-art hawn fuq imsemmija tidher murija bil-kulur aħdar u mmarkata bħala *plot* "J10" fuq il-pjanta P.D. Nru. 329C_2003, li wieħed jista' jara fuq talba fid-Dipartiment ta' l-Artijiet, Auberge de Baviere, Valletta.

Il-kumpens offrut hu ta' mitejn u ħamsin Lira Maltija

No. 505

ACQUISITION OF LAND

THE following declaration, made by the President of Malta under section 3 of the Land Acquisition (Public Purposes) Ordinance (Chapter 88), is published in terms and for the purposes of section 9(1) thereof.

16th May, 2005

DECLARATION BY THE PRESIDENT OF MALTA

I hereby declare that the undermentioned land is required by the competent authority for a public purpose in accordance with the provisions of the Land Acquisition (Public Purposes) Ordinance (Chapter 88) and that the acquisition thereof should be by absolute purchase.

Description of the Land

The following land at Mosta:–

1. A plot of land measuring about 78 square metres, bounded on the South, South West and South East by a public road or more precise boundaries.

The above mentioned land is shown with the colour green and marked as plot "J10" on plan P.D. No. 329C_2003, which may be seen on demand at the Land Department, Auberge de Baviere, Valletta.

The compensation offered is two hundred and fifty Maltese

(Lm250), skond l-istima li hawn ma' din id-dikjarazzjoni kif din saret mill-perit arkitett Carmen V. Sutton, A.&C.E.

Ma' din id-dikjarazzjoni qed tiġi ppubblikata *site plan* li turi l-imsemmija immobbli.

(Iff) EDWARD FENECH ADAMI
President
4/4/2005

Din is-*site plan* qed tiġi ppubblikata f'paġna 5516.

Stima tal-Perit (oriġinali bil-Malti)

Akkwist ta' Art fil-Mosta

Fuq struzzjonijiet tal-Kummissarju ta' l-Artijiet, skond l-Ordinanza dwar l-Akkwist ta' Artijiet (għal Skopijiet Pubbliċi), qiegħed niffissa l-valur liberu u frank tal-proprjetà hawn taħt deskritta fil-Mosta, li hija meħtieġa mill-Gvern għal skop pubbliku, u dan wara li ħadt in konsiderazzjoni l-lokalità, kif ukoll ħwejjeġ oħra li jista' jkollhom x'jaqsmu mal-valur ta' l-istess proprjetà.

Plot J10. Biċċa art tal-kejl ta' madwar 78 metru kwadru, li tmiss min-Nofsinhar, mil-Lbiċ u mix-Xlokk ma' triq pubblika, liema art hija meqjusa bħala art agrikola fit-termini ta' l-Ordinanza dwar l-Akkwist ta' Artijiet u hija murija bl-aħdar u mmarkata bin-numru "J10" fuq il-pjanta P.D. 329C_2003, hija stmata għall-valur ta' mitejn u ħamsin Lira Maltija (Lm250).

Iff. Carmen V. Sutton, A&C.E.

Is-7 ta' Settembru, 2004

A site plan showing the mentioned immovable property is being published with this declaration.

(Sgd) EDWARD FENECH ADAMI
President
4/4/2005

This site plan is being published on page 5516.

Architect's Valuation (original in Maltese)

Acquisition of Land at Mosta

I have been instructed by the Commissioner of Land to assess under the Land Acquisition (Public Purposes) Ordinance, the freehold value of the hereunder described property at Mosta, required by Government for a public purpose, and this after considering the locality, as well as other matters relevant to the same property.

Plot J10. A plot of land measuring about 78 square metres, bounded on the South, South West and South East by a public road, which land is considered as agricultural land in terms of the Land Acquisition (Public Purposes) Ordinance and is shown in green and marked with the number "J10" on plan P.D. 329C_2003, valued for the price of two hundred and fifty Maltese Liri (Lm250).


Sgd. Carmen V. Sutton, A&C.E.

7th September, 2004

Dan hu dokument uffiċjali għall-użu biss fir-Reġistru tal-Artijiet

This is an official document for Land Registry use only

[227 - Diviżjoni ta' l-Artijiet tal-Gvern]

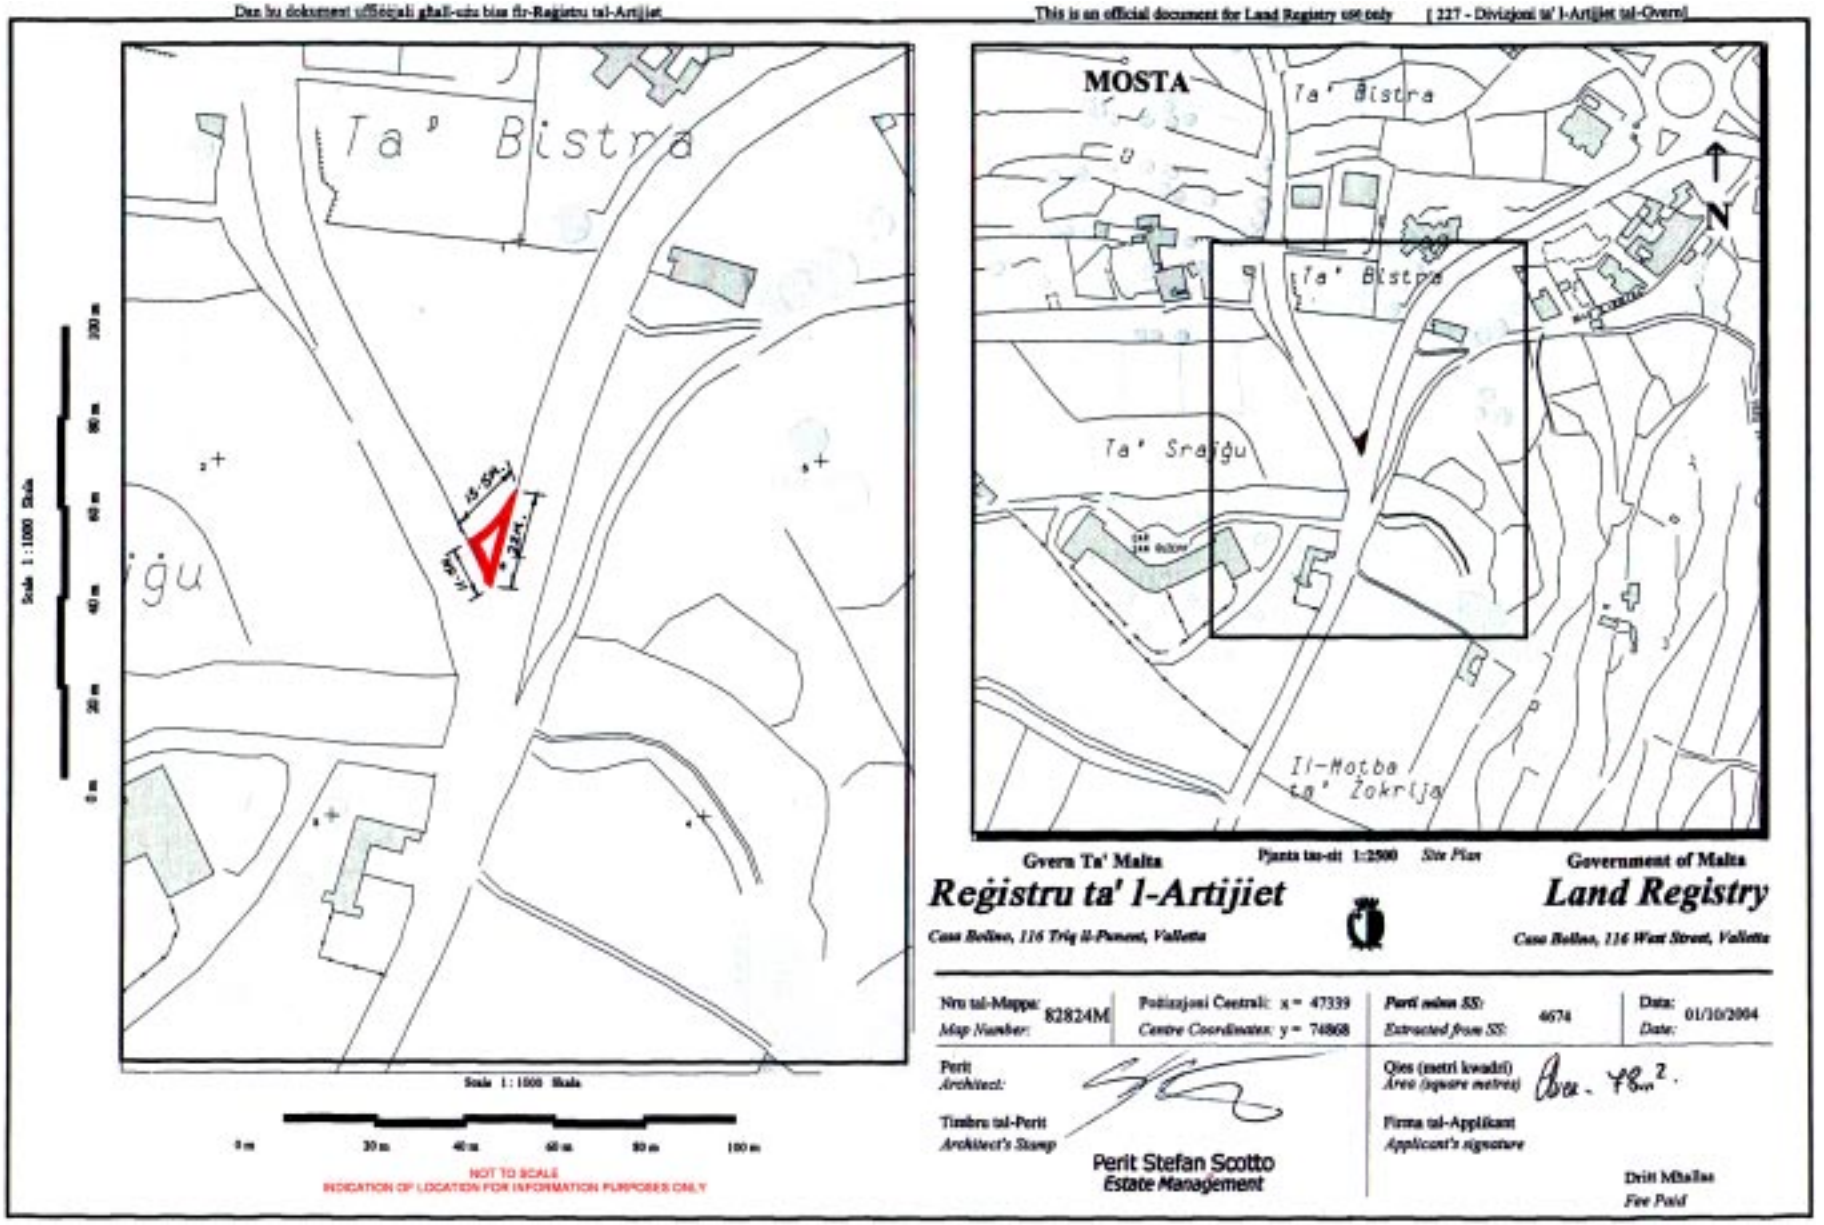

Gvern Ta' Malta — Pjanta tas-sit 1:2500 *Site Plan* — Government of Malta

Reġistru ta' l-Artijiet — **Land Registry**

Casa Bolino, 116 Triq il-Punent, Valletta — *Casa Bolino, 116 West Street, Valletta*

Nru tal-Mappa: *Map Number:* 82824M	Pożizzjoni Ċentrali: x = 47339 *Centre Coordinates:* y = 74868	*Parti minn SS:* *Extracted from SS:* 4674	Data: *Date:* 01/10/2004

Perit *Architect:*

Timbru tal-Perit *Architect's Stamp*

Perit Stefan Scotto
Estate Management

Qies (metri kwadri) *Area (square metres)* Area. 78 m²

Firma tal-Applikant *Applicant's signature*

Dritt Mħallas
Fee Paid

INDUSTRIAL PROPERTY REGISTRATIONS DIRECTORATE

The patents indicated below have been granted with effect from the filing date in accordance with Article 24(2) of the Patents and Designs Act 2000:

(21) **PAT/2429**
(22) *Filing date:* 12 Oct 04
(54) CHEMICAL COMPOUNDS

(73) AstraZeneca AB
(Incorporated in Sweden)
(72) *Inventors*: Roger John Butlin
Gordon Stuart Currie
Harold Gaskin
Rodney Brian Hargreaves
Paul David Kemmitt
Nathaniel George Martin
Richard Andrew Ward

(33) GB (31) 0324236.9 (32) 16 Oct 03

(21) **PAT/2431**
(22) *Filing date:* 12 Oct 04
(54) NOVEL COMPOUNDS

(73) AstraZeneca AB
(Incorporated in Sweden)
(72) *Inventors*: Thorsten Nowak
Andrew Peter Thomas

(33) GB (31) 0324335.9 (32) 17 Oct 03
(33) GB (31) 0412194.3 (32) 2 Jun 04

(21) **PAT/2433**
(22) *Filing date:* 12 Oct 04
(54) PHARMACEUTICAL FORMULATIONS, METHODS AND DOSING REGIMENS FOR THE TREATMENT AND PREVENTION OF ACUTE CORONARY SYNDROMES

(73) Esperion Therapeutics Inc.
(Incorporated in United States)
(72) *Inventors*: Charles L. Bisgaier
Wendi V. Rodrigueza
Narendra D. Lalwani
Daniel Hartman
Jan Johansson

(33) US (31) 60/513116 (32) 20 Oct 03
(33) US (31) 60/517016 (32) 3 Nov 03
(33) US (31) 60/571129 (32) 14 May 04

(21) **PAT/2434**
(22) *Filing date:* 15 Oct 04
(54) TABLET WITH AQUEOUS-BASED SUSTAINED RELEASE COATING

(73) Bristol-Myers Squibb Company
(Incorporated in United States)

(72) *Inventors*: Jatin Desai
Roger Stanko
Ronald W. Miller
Richard Y. Ho

(33) US (31) 60/511830 (32) 16 Oct 03

(21) **PAT/2435**
(22) *Filing date:* 15 Oct 04
(54) SULFOXIMINE-SUBSTITUTED PYRIMIDINES AS CDK- AND/OR VEGF INHIBITORS, THEIR PRODUCTION AND USE AS PHARMACEUTICAL AGENTS

(73) Schering Aktiengesellschaft
(Incorporated in Germany)
(72) *Inventor*: Lücking Ulrich
Siemeister Gerhard
Krüger Martin
Jautelat Rolf

(33) DE (31) DE-103 49 423.5 (32) 16 Oct 03

GODWIN WARR
16th May, 2005 *Comptroller of Industrial Property*

INDUSTRIAL PROPERTY REGISTRATIONS DIRECTORATE

The patents indicated below have been granted with effect from the filing date in accordance with Article 24(2) of the Patents and Designs Act 2000:

(21) **PAT/2462**
(22) *Filing date:* 29 Oct 04
(54) PHARMACEUTICAL LICOFELONE FORMULATION

(73) Merckle GmbH
(Incorporated in Germany)
(72) *Inventor(s)*: Frank Sievert

(33) DE (31) 10351035.4 (32) 31 Oct 03

(21) **PAT/2494**
(22) *Filing date:* 19 Nov 04
(54) EXTENDED USE COMBINATION COMPRISING ESTROGENS AND PROGESTINS

(73) Schering Aktiengesellschaft
(Incorporated in Germany)
(72) *Inventor(s)*: Düsterberg Bernd
Endrikat Jan
Schürmann Rolf

(33) EP (31) 03090405.6 (32) 26 Nov 03

GODWIN WARR
16th May, 2005 *Comptroller of Industrial Property*

REGISTRATION OF A DESIGN NO 1354 – BEADS

Notice is hereby given that in accordance with Article 95(4) of the Patents and Designs Act 2000 an application made by Paz Berzosa Vicente of 61 Republic Street, Valletta, Malta for a design - 'BEADS', has been registered with effect from the 24th March 2005.

The design is available to be viewed by the public at this Office in accordance with Article 102 of the said Act.

GODWIN WARR
16th May, 2005 *Comptroller of Industrial Property*

REGISTRATION OF A DESIGN NO 1355 – WOODPRESS MACHINE

Notice is hereby given that in accordance with Article 95(4) of the Patents and Designs Act 2000 an application made by Violet Abela, 92 Triq Bingemma, Nadur NDR102, Gozo, Malta for a design - 'WOODPRESS MACHINE', has been registered with effect from the 21st April 2005.

The design is available to be viewed by the public at this Office in accordance with Article 102 of the said Act.

GODWIN WARR
16th May, 2005 *Comptroller of Industrial Property*

Ippubblikat mid-Dipartiment ta' l-Informazzjoni (doi.gov.mt) — Valletta — *Published by the Department of Information (doi.gov.mt) — Valletta*
Mitbugh fl-Istamperija tal-Gvern — *Printed at the Government Printing Press*