Nru. 17,774
Prezz 64c
Price 64c

Gazzetta tal-Gvern ta' Malta
The Malta Government Gazette

L-Erbgħa, 1 ta' Ġunju, 2005
Wednesday, 1st June, 2005

Pubblikata b'Awtorità
Published by Authority

NOTIFIKAZZJONIJIET TAL-GVERN

Nru. 563

AĠENT PRIM MINISTRU U MINISTRU TAL-FINANZI

NGHARRFU għall-informazzjoni ta' kulħadd illi, fuq il-parir tal-Prim Ministru u Ministru tal-Finanzi, il-President ta' Malta ordna illi l-Onor. Tonio Borg, LL.D., M.P., Viċi Prim Ministru u Ministru tal-Ġustizzja u l-Intern, jassumi d-dmirijiet addizzjonali ta' Prim Ministru u Ministru tal-Finanzi b'seħħ minn nhar it-Tlieta, il-31 ta' Mejju, 2005, matul l-assenza ta' l-Onor. Lawrence Gonzi, K.U.O.M., LL.D., M.P.

Il-31 ta' Mejju, 2005
(OPM 1/2005)

Nru. 564

AKKWIST TA' ART

DIN id-dikjarazzjoni li ġejja, magħmula mill-President ta' Malta bis-saħħa ta' l-artikolu 3 ta' l-Ordinanza dwar l-Akkwist ta' l-Artijiet għal Skopijiet Pubbliċi (Kapitolu 88) hija ppubblikata skond u għall-finijiet ta' l-artikolu 9(1) ta' dik l-Ordinanza.

L-1 ta' Ġunju, 2005
(File L347/95)

DIKJARAZZJONI MILL-PRESIDENT TA' MALTA

Illi b'Dikjarazzjoni tal-President ta' Malta tat-18 ta' Novembru, 1997, l-art hawn taħt imsemmija kienet dikjarata meħtieġa mill-awtorità kompetenti għal skop pubbliku skond id-dispożizzjonijiet ta' l-Ordinanza dwar l-Akkwist ta' Artijiet għal Skopijiet Pubbliċi (Kapitolu 88) u illi l-akkwist tagħha kellu jkun b'xiri assolut.

GOVERNMENT NOTICES

No. 563

ACTING PRIME MINISTER AND MINISTER OF FINANCE

IT is notified for general information that, acting on the advice of the Prime Minister and Minister of Finance, the President of Malta has directed that the Hon. Tonio Borg, LL.D., M.P., Deputy Prime Minister and Minister of Justice and Home Affairs, assumes the additional duties of Prime Minister and Minister of Finance with effect from Tuesday, 31st May, 2005, during the absence of the Hon. Lawrence Gonzi, K.U.O.M., LL.D., M.P.

31st May, 2005

No. 564

ACQUISITION OF LAND

THE following declaration, made by the President of Malta under section 3 of the Land Acquisition (Public Purposes) Ordinance (Chapter 88), is published in terms and for the purposes of section 9(1) thereof.

1st June, 2005

DECLARATION BY THE PRESIDENT OF MALTA

Whereas by Declaration of the President of Malta dated 18th November, 1997, the undermentioned land had been declared as required by the competent authority for a public purpose in accordance with the provisions of the Land Acquisition (Public Purposes) Ordinance (Chapter 88) and that the acquisition thereof should have been by absolute purchase.

Deskrizzjoni ta' l-Art

L-art li ġejja fil-Qrendi:–

1. Biċċa art tal-kejl ta' madwar 48 metru kwadru, li tmiss mill-Grigal ma' proprjetà tas-Sur Angelo Ellul, mill-Majjistral ma' sqaq pubbliku u mix-Xlokk ma' triq pubblika (Triq G. Muscat) jew irjieħ verjuri.

L-art hawn fuq imsemmija tidher murija bil-kulur aħmar fuq il-pjanta L.D. Nru. 50/97, li wieħed jista' jara fuq talba fid-Dipartiment ta' l-Artijiet, Auberge de Baviere, Valletta.

Illi d-Dikjarazzjoni tal-President ta' Malta odjerna qiegħda tiġi maħruġa għall-fini ta' l-Att Nru. XI ta' l-2002.

Il-kumpens offrut hu ta' tmint elef Lira Maltija (Lm8,000), skond l-istima li hawn ma' din id-dikjarazzjoni kif din saret mill-perit arkitett Carmen V. Sutton, A.&C.E.

Ma' din id-dikjarazzjoni qed tiġi ppubblikata *site plan* li turi l-imsemmija immobbli.

(Iff) Edward Fenech Adami
President
13/4/2005

Din is-*site plan* qed tiġi ppubblikata f'paġna 6625.

Stima tal-Perit (oriġinali bil-Malti)

Akkwist ta' Art fil-Qrendi

Fuq struzzjonijiet tal-Kummissarju ta' l-Artijiet, skond l-Ordinanza dwar l-Akkwist ta' Artijiet (għal Skopijiet Pubbliċi), qiegħed niffissa l-valur liberu u frank tal-proprjetà hawn taħt deskritta fil-Qrendi, li hija meħtieġa mill-Gvern għal skop pubbliku, u dan wara li ħadt in konsiderazzjoni l-lokalità, kif ukoll ħwejjeġ oħra li jista' jkollhom x'jaqsmu mal-valur ta' l-istess proprjetà.

Biċċa art tal-kejl ta' madwar 48 metru kwadru, li tmiss mill-Grigal ma' proprjetà tas-Sur Angelo Ellul, mill-Majjistral ma' sqaq pubbliku u mix-Xlokk ma' triq pubblika (Triq G. Muscat), liema art hija meqjusa bħala art fabbrikabbli fit-termini ta' l-Ordinanza dwar l-Akkwist ta' Artijiet u hija murija bil-kulur aħmar fuq il-pjanta L.D. 50/97, hija stmata għall-valur ta' tmint elef Lira Maltija (Lm8,000).

Iff. Carmen V. Sutton, A&C.E.

N.B. Dan ir-rapport ta' stima u l-pjanta mehmuża miegħu qed jibdel ir-rapport ta' stima datat 6 ta' Awissu, 1997, għal dak li għandu x'jaqsam mal-proprjetà msemmija.

Is-6 ta' Novembru, 2004

Description of the Land

The following land at Qrendi:–

1. A plot of land measuring about 48 square metres, bounded on the North East by property of Mr Angelo Ellul, on the North West by a public alley and on the South East by a public road (Triq G. Muscat) or more precise boundaries.

The above mentioned land is shown with the colour red on plan L.D. No. 50/97, which may be seen on demand at the Land Department, Auberge de Baviere, Valletta.

Whereas the present Declaration by the President of Malta is being issued in terms of Act XI of 2002.

The compensation offered is eight thousand Maltese Liri (Lm8,000) according to the valuation published with this declaration as made by architect Carmen V. Sutton, A.&C.E.

A site plan showing the mentioned immovable property is being published with this declaration.

(Sgd) Edward Fenech Adami
President
13/4/2005

This site plan is being published on page 6625.

Architect's Valuation (original in Maltese)

Acquisition of Land at Qrendi

I have been instructed by the Commissioner of Land to assess under the Land Acquisition (Public Purposes) Ordinance, the freehold value of the hereunder described property at Qrendi, required by Government for a public purpose, and this after considering the locality, as well as other matters relevant to the same property.

A plot of land measuring about 48 square metres, bounded on the North East by property of Mr Angelo Ellul, on the North West by a public alley and on the South East by a public road (Triq G. Muscat), which land is considered as a building site land in terms of the Land Acquisition (Public Purposes) Ordinance and is shown with the colour red on plan L.D. 50/97, valued for the price of eight thousand Maltese Liri (Lm8,000).

Sgd. Carmen V. Sutton, A&C.E.

This valuation report and the attached site plan is replacing the valuation report dated 6th August, 1997, for all matters related to the above mentioned property.

6th November, 2004

This is an official document for Land Registry use only
Dan hu dokument uffiċjali għall-użu biss fir-Reġistru tal-Artijiet
Gvern Ta' Malta
Reġistru ta' l-Artijiet
Land Registry
Site Plan
Pjanta tas-sit 1:2500
QRENDI
TRIQ IL-KB
TRIQ ĠUŻ
Scale 1:500
NOT TO SCALE
INDICATION OF LOCATION FOR INFORMATION PURPOSES ONLY
Perit Stefan Scotto
Estate Management

Nru. 565

AKKWIST TA' ART

DIN id-dikjarazzjoni li ġejja, magħmula mill-President ta' Malta bis-saħħa ta' l-artikolu 3 ta' l-Ordinanza dwar l-Akkwist ta' l-Artijiet għal Skopijiet Pubbliċi (Kapitolu 88) hija ppubblikata skond u għall-finijiet ta' l-artikolu 9(1) ta' dik l-Ordinanza.

L-1 ta' Ġunju, 2005

(File L106/96/1)

DIKJARAZZJONI MILL-PRESIDENT TA' MALTA

Jiena hawnhekk niddikjara illi l-art hawn taħt imsemmija hija meħtieġa mill-awtorità kompetenti għal skop pubbliku skond id-dispożizzjonijiet ta' l-Ordinanza dwar l-Akkwist ta' Artijiet għal Skopijiet Pubbliċi (Kapitolu 88) u illi l-akkwist tagħha għandu jkun b'xiri assolut.

Deskrizzjoni ta' l-Art

L-art li ġejja f'Ħal Għargħur:–

1. Biċċa art tal-kejl ta' madwar 56 metru kwadru, li tmiss mit-Tramuntana ma' triq, min-Nofsinhar ma' proprjetà tas-Sur G. Fenech u mill-Majjistral ma' proprjetà tas-Sur Carmelo Camilleri jew irjieħ verjuri.

L-art hawn fuq imsemmija tidher murija bil-kulur aħmar u mmarkata bin-numru '1' fuq il-pjanta P.D. Nru. 98_2003, li wieħed jista' jara fuq talba fid-Dipartiment ta' l-Artijiet, Auberge de Baviere, Valletta.

Il-kumpens offrut hu ta' sebat elef u ħames mitt Lira Maltija (Lm7,500), skond l-istima li hawn ma' din id-

No. 565

ACQUISITION OF LAND

THE following declaration, made by the President of Malta under section 3 of the Land Acquisition (Public Purposes) Ordinance (Chapter 88), is published in terms and for the purposes of section 9(1) thereof.

1st June, 2005

DECLARATION BY THE PRESIDENT OF MALTA

I hereby declare that the undermentioned land is required by the competent authority for a public purpose in accordance with the provisions of the Land Acquisition (Public Purposes) Ordinance (Chapter 88) and that the acquisition thereof should be by absolute purchase.

Description of the Land

The following land at Għargħur:–

1. A plot of land measuring about 56 square metres, bounded on the North by a road, on the South by property of Mr G. Fenech and on the North West by property of Mr Carmelo Camilleri or more precise boundaries.

The above mentioned land is shown with the colour red and marked with the number '1' on plan P.D. No. 98_2003, which may be seen on demand at the Land Department, Auberge de Baviere, Valletta.

The compensation offered is seven thousand and five hundred Maltese Liri (Lm7,500) according to the valuation

dikjarazzjoni kif din saret mill-perit arkitett Joseph Mizzi, A.&C.E.

Ma' din id-dikjarazzjoni qed tiġi ppubblikata *site plan* li turi l-imsemmija immobbli.

(Iff) EDWARD FENECH ADAMI
President
13/4/2005

Din is-*site plan* qed tiġi ppubblikata f'paġna 6628.

Stima tal-Perit (oriġinali bil-Malti)

Art f'Ħal Għargħur

Fuq struzzjonijiet tal-Kummissarju ta' l-Artijiet, skond l-Ordinanza dwar l-Akkwist ta' Artijiet (għal Skopijiet Pubbliċi), qiegħed niffissa l-valur liberu u frank tal-proprjetà hawn taħt deskritta f'Ħal Għargħur, li hija meħtieġa mill-Gvern għal skop pubbliku, u dan wara li ħadt in konsiderazzjoni l-lokalità, kif ukoll ħwejjeġ oħra li jista' jkollhom x'jaqsmu mal-valur ta' l-istess proprjetà.

Plot Nru. 1. Biċċa art tal-kejl ta' madwar 56 metru kwadru, li tmiss mit-Tramuntana ma' triq, minn Nofsinhar ma' proprjetà tas-Sur G. Fenech u mill-Majjistral ma' proprjetà tas-Sur Carmelo Camilleri , liema art hija meqjusa bħala art fabbrikabbli fit-termini ta' l-Ordinanza dwar l-Akkwist ta' Artijiet u hija mmarkata b'kulur aħmar fuq pjanta P.D. 98_2003, hija stmata għall-valur ta' sebat elef u ħames mitt Lira Maltija (Lm7,500).

Iff. Joseph Mizzi, A&C.E.

It-2 ta' Frar, 2004

published with this declaration as made by architect Joseph Mizzi, A.&C.E.

A site plan showing the mentioned immovable property is being published with this declaration.

(Sgd) EDWARD FENECH ADAMI
President
13/4/2005

This site plan is being published on page 6628.

Architect's Valuation (original in Maltese)


Land at Għargħur

I have been instructed by the Commissioner of Land to assess under the Land Acquisition (Public Purposes) Ordinance, the freehold value of the hereunder described property at Għargħur, required by Government for a public purpose, and this after considering the locality, as well as other matters relevant to the same property.

Plot No. 1. A plot of land measuring about 56 square metres, bounded on the North by a road, on the South by property of Mr G. Fenech and on the North West by property of Mr Carmelo Camilleri, which land is considered as a building site in terms of the Land Acquisition (Public Purposes) Ordinance and is shown with the colour red and marked with the colour red on plan P.D. 98_2003, valued for the price of seven thousand and five hundred Maltese Liri (Lm7,500).

Sgd. Joseph Mizzi, A&C.E.

2nd February, 2004

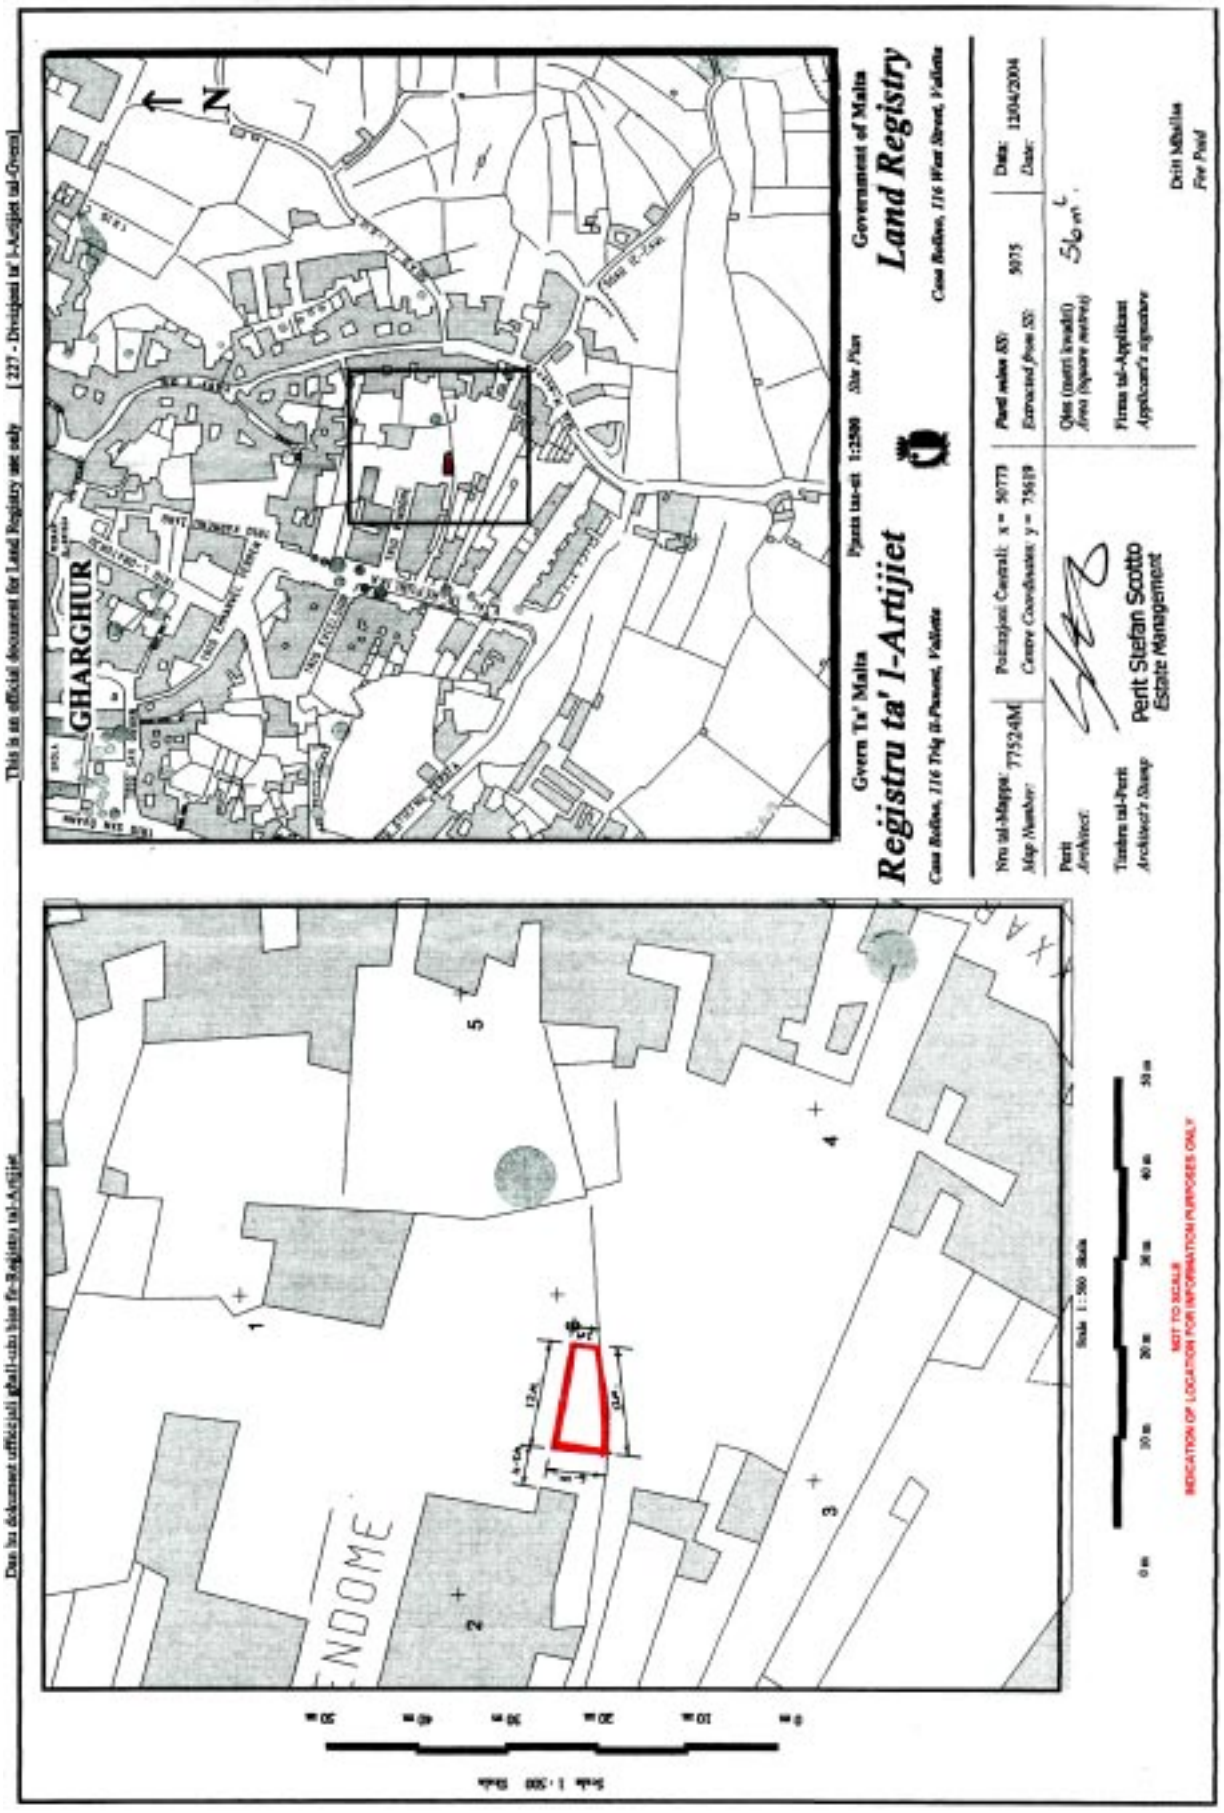
This is an official document for Land Registry use only [237 - Divulgazzi tal' l-Artijiet tal-Gvern]
Dan hu dokument uffiċjali għall-użu biss fir-Reġistru tal-Artijiet
Gvern Ta' Malta
Registru ta' l-Artijiet
Government of Malta
Land Registry
Site Plan
Pjanta tas-sit 1:2500
GHARGHUR
N
Nru tal-Mappa / Map Number 7752&M
Pożizzjoni Ċentrali / Centre Coordinates x = 50779 y = 75619
Pjanti mibnija (m²) / Extracted floor (m²) 5075
Data / Date 12/04/2004
Perit / Architect
Timbru tal-Perit / Architect's Stamp
Perit Stefan Scotto
Estate Management
Firma tal-Applikant / Applicant's signature
Dritt Mhallisa
Fire Point
Scale 1:500
NOT TO SCALE
INDICATION OF LOCATION FOR INFORMATION PURPOSES ONLY

Nru. 566

AKKWIST TA' ART

DIN id-dikjarazzjoni li ġejja, magħmula mill-President ta' Malta bis-saħħa ta' l-artikolu 3 ta' l-Ordinanza dwar l-Akkwist ta' l-Artijiet għal Skopijiet Pubbliċi (Kapitolu 88) hija ppubblikata skond u għall-finijiet ta' l-artikolu 9(1) ta' dik l-Ordinanza.

L-1 ta' Ġunju, 2005

(File L106/96/2)

DIKJARAZZJONI MILL-PRESIDENT TA' MALTA

Jiena hawnhekk niddikjara illi l-art hawn taħt imsemmija hija meħtieġa mill-awtorità kompetenti għal skop pubbliku skond id-dispożizzjonijiet ta' l-Ordinanza dwar l-Akkwist ta' Artijiet għal Skopijiet Pubbliċi (Kapitolu 88) u illi l-akkwist tagħha għandu jkun b'xiri assolut.

Deskrizzjoni ta' l-Art

L-art li ġejja f'Ħal Għargħur:–

1. Biċċa art tal-kejl ta' madwar 62 metru kwadru, li tmiss mit-Tramuntana ma' proprjetà tas-Sur Carmelo Camilleri u min-Nofsinhar u mil-Lbiċ ma' proprjetà tas-Sur Joseph Fenech jew irjieħ verjuri.

L-art hawn fuq imsemmija tidher murija bil-kulur aħmar u mmarkata bin-numru '2' fuq il-pjanta P.D. Nru. 98_2003, li wieħed jista' jara fuq talba fid-Dipartiment ta' l-Artijiet, Auberge de Baviere, Valletta.

Il-kumpens offrut hu ta' mija u ħamsa u sittin Lira Maltija (Lm165), skond l-istima li hawn ma' din id-dikjarazzjoni kif

No. 566

ACQUISITION OF LAND

THE following declaration, made by the President of Malta under section 3 of the Land Acquisition (Public Purposes) Ordinance (Chapter 88), is published in terms and for the purposes of section 9(1) thereof.

1st June, 2005

DECLARATION BY THE PRESIDENT OF MALTA

I hereby declare that the undermentioned land is required by the competent authority for a public purpose in accordance with the provisions of the Land Acquisition (Public Purposes) Ordinance (Chapter 88) and that the acquisition thereof should be by absolute purchase.

Description of the Land

The following land at Għargħur:–

1. A plot of land measuring about 62 square metres, bounded on the North by property of Mr Carmelo Camilleri and on the South and South West by property of Mr Joseph Fenech or more precise boundaries.

The above mentioned land is shown with the colour red and marked with the number '2' on plan P.D. No. 98_2003, which may be seen on demand at the Land Department, Auberge de Baviere, Valletta.

The compensation offered is one hundred and sixty five Maltese Liri (Lm165) according to the valuation published

din saret mill-perit arkitett Joseph Mizzi, A.&C.E.

Ma' din id-dikjarazzjoni qed tiġi ppubblikata *site plan* li turi l-imsemmija immobbli.

(Iff) EDWARD FENECH ADAMI
President
13/4/2005

Din is-*site plan* qed tiġi ppubblikata f'paġna 6231.

Stima tal-Perit (oriġinali bil-Malti)

Art f'Ħal Għargħur

Fuq struzzjonijiet tal-Kummissarju ta' l-Artijiet, skond l-Ordinanza dwar l-Akkwist ta' Artijiet (għal Skopijiet Pubbliċi), qiegħed niffissa l-valur liberu u frank tal-proprjetà hawn taħt deskritta f'Ħal Għargħur, li hija meħtieġa mill-Gvern għal skop pubbliku, u dan wara li ħadt in konsiderazzjoni l-lokalità, kif ukoll ħwejjeġ oħra li jista' jkollhom x'jaqsmu mal-valur ta' l-istess proprjetà.

Plot Nru. 2. Biċċa art tal-kejl ta' madwar 62 metru kwadru, li tmiss mit-Tramuntana ma' proprjetà tas-Sur Carmelo Camilleri u minn Nofsinhar u mil-Lbiċ ma' proprjetà tas-Sur Joseph Fenech, liema art hija meqjusa bħala art agrikola fit-termini ta' l-Ordinanza dwar l-Akkwist ta' Artijiet u hija mmarkata b'kulur aħmar fuq pjanta P.D. 98_2003, hija stmata għall-valur ta' mija u ħamsa u sittin Lira Maltija (Lm165).

Iff. Joseph Mizzi, A&C.E.

It-2 ta' Frar, 2004

with this declaration as made by architect Joseph Mizzi, A.&C.E.

A site plan showing the mentioned immovable property is being published with this declaration.

(Sgd) EDWARD FENECH ADAMI
President
13/4/2005

This site plan is being published on page 6231.

Architect's Valuation (original in Maltese)


Land at Għargħur

I have been instructed by the Commissioner of Land to assess under the Land Acquisition (Public Purposes) Ordinance, the freehold value of the hereunder described property at Għargħur, required by Government for a public purpose, and this after considering the locality, as well as other matters relevant to the same property.

Plot No. 2. A plot of land measuring about 62 square metres, bounded on the North by property of Mr Carmelo Camilleri and on the South and South West by property of Mr Joseph Fenech, which land is considered as agricultural land in terms of the Land Acquisition (Public Purposes) Ordinance and is shown with the colour red and marked with the colour red on plan P.D. 98_2003, valued for the price of one hundred and sixty five Maltese Liri (Lm165).

Sgd. Joseph Mizzi, A&C.E.

2nd February, 2004

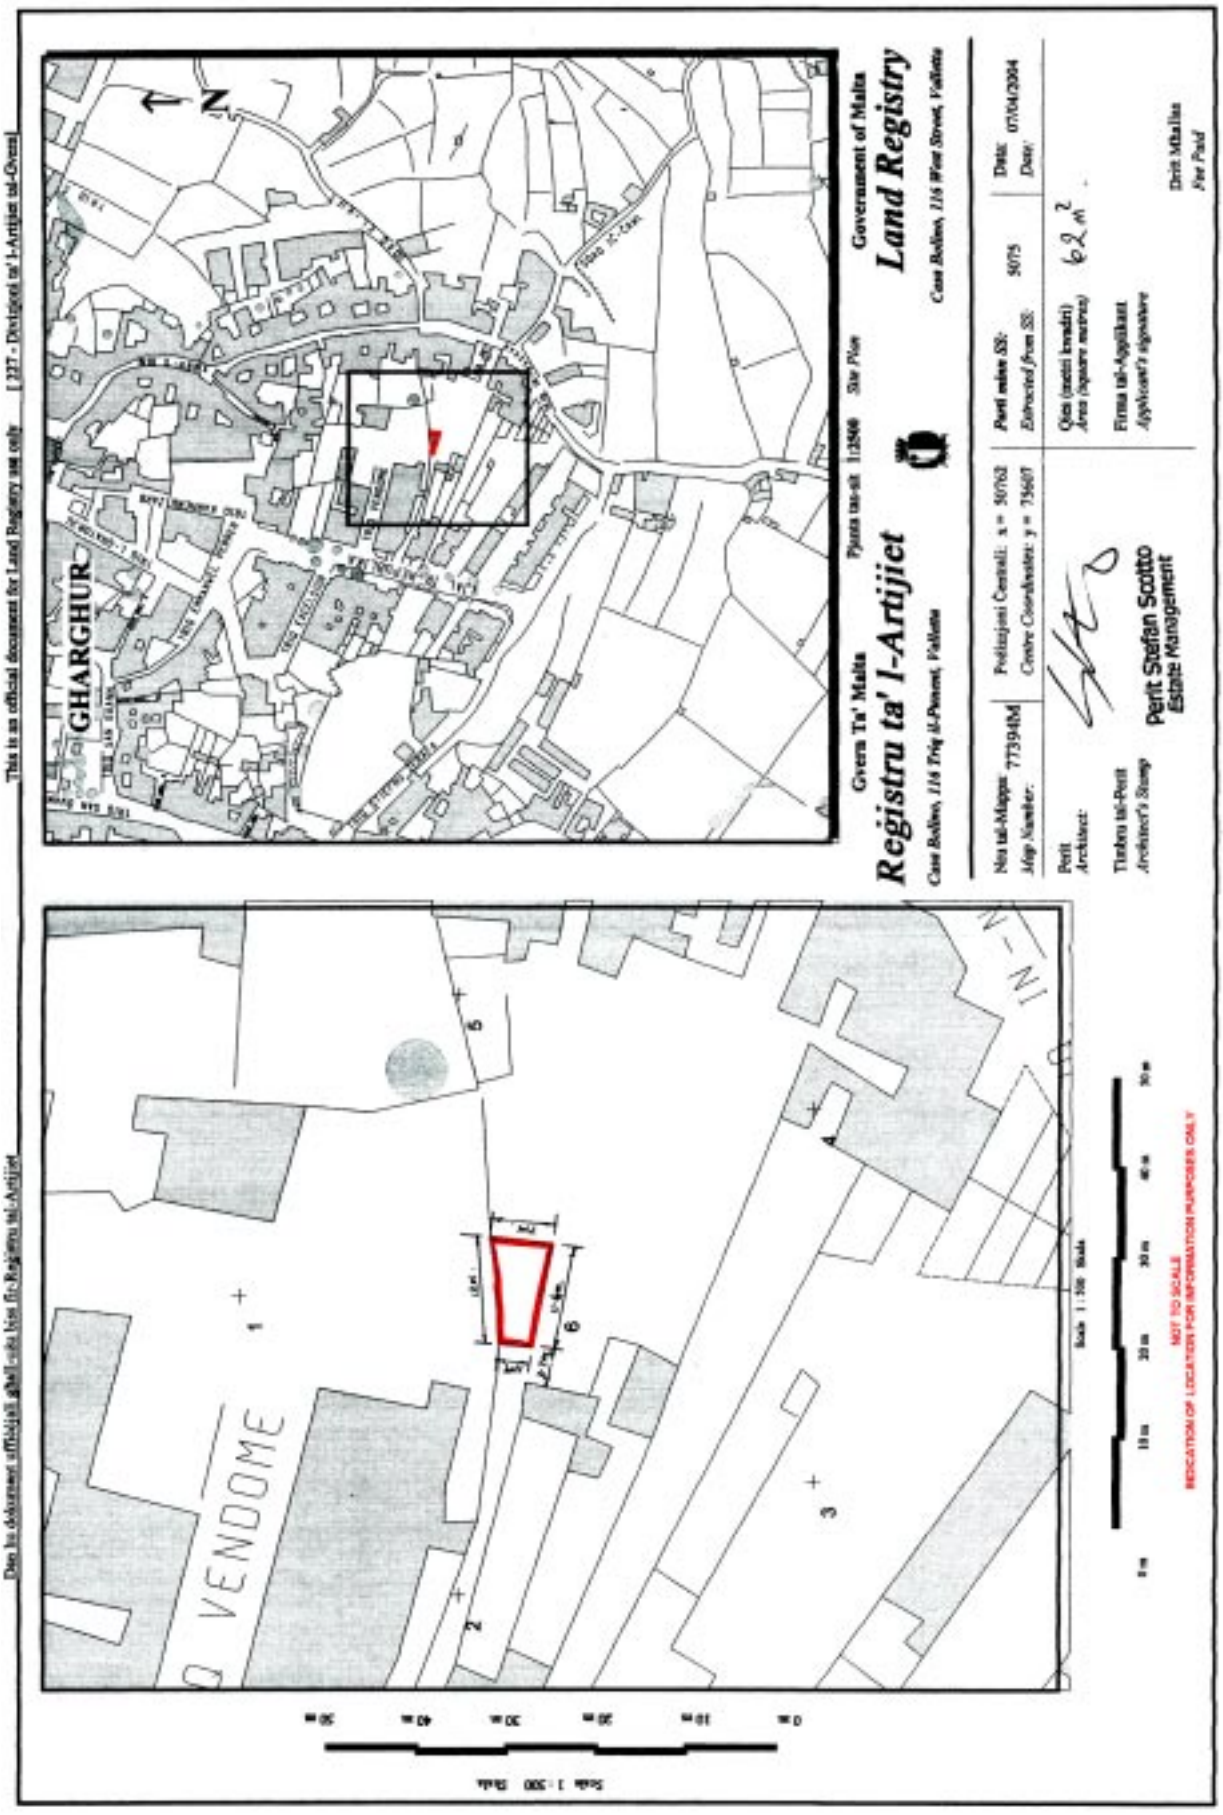
This is an official document for Land Registry use only [237 - Direttorat ta' l-Artijiet tal-Gvern]
Dan hu dokument uffiċjali għall-użu biss fir-Reġistru tal-Artijiet
Gvern Ta' Malta
Reġistru ta' l-Artijiet
Case Bailiva, 116 Triq il-Pesatur, Valletta
Pjanta tas-sit 1:2500 Site Plan
Government of Malta
Land Registry
Case Bailiva, 116 West Street, Valletta
GHARGHUR
VENDOME
Not to scale
Indication of location for information purposes only

Nru. 567

AKKWIST TA' ART

DIN id-dikjarazzjoni li ġejja, magħmula mill-President ta' Malta bis-saħħa ta' l-artikolu 3 ta' l-Ordinanza dwar l-Akkwist ta' l-Artijiet għal Skopijiet Pubbliċi (Kapitolu 88) hija ppubblikata skond u għall-finijiet ta' l-artikolu 9(1) ta' dik l-Ordinanza.

L-1 ta' Ġunju, 2005

(File L106/96/3)

DIKJARAZZJONI MILL-PRESIDENT TA' MALTA

Jiena hawnhekk niddikjara illi l-art hawn taħt imsemmija hija meħtieġa mill-awtorità kompetenti għal skop pubbliku skond id-dispożizzjonijiet ta' l-Ordinanza dwar l-Akkwist ta' Artijiet għal Skopijiet Pubbliċi (Kapitolu 88) u illi l-akkwist tagħha għandu jkun b'xiri assolut.

Deskrizzjoni ta' l-Art

L-art li ġejja f'Ħal Għargħur:–

1. Biċċa art tal-kejl ta' madwar 99 metru kwadru, li tmiss min-Nofsinhar ma' proprjetà ta' Mary Bezzina et, mill-Punent u mil-Lvant ma' proprjetà tas-Sur Joseph Fenech jew irjieħ verjuri.

L-art hawn fuq imsemmija tidher murija bil-kulur aħmar u mmarkata bin-numru '3' fuq il-pjanta P.D. Nru. 98_2003, li wieħed jista' jara fuq talba fid-Dipartiment ta' l-Artijiet, Auberge de Baviere, Valletta.

Il-kumpens offrut hu ta' mitejn u erbgħa u sittin Lira Maltija (Lm264), skond l-istima li hawn ma' din id-

No. 567

ACQUISITION OF LAND

THE following declaration, made by the President of Malta under section 3 of the Land Acquisition (Public Purposes) Ordinance (Chapter 88), is published in terms and for the purposes of section 9(1) thereof.

1st June, 2005

DECLARATION BY THE PRESIDENT OF MALTA

I hereby declare that the undermentioned land is required by the competent authority for a public purpose in accordance with the provisions of the Land Acquisition (Public Purposes) Ordinance (Chapter 88) and that the acquisition thereof should be by absolute purchase.

Description of the Land

The following land at Għargħur:–

1. A plot of land measuring about 99 square metres, bounded on the South by property of Mary Bezzina et, on the West and East by property of Mr Joseph Fenech or more precise boundaries.

The above mentioned land is shown with the colour red and marked with the number '3' on plan P.D. No. 98_2003, which may be seen on demand at the Land Department, Auberge de Baviere, Valletta.

The compensation offered is two hundred and sixty four Maltese Liri (Lm264) according to the valuation published

dikjarazzjoni kif din saret mill-perit arkitett Joseph Mizzi, A.&C.E.

Ma' din id-dikjarazzjoni qed tiġi ppubblikata *site plan* li turi l-imsemmija immobbli.

(Iff) EDWARD FENECH ADAMI
President
13/4/2005

Din is-*site plan* qed tiġi ppubblikata f'paġna 6234.

Stima tal-Perit (oriġinali bil-Malti)

Art f'Ħal Għargħur

Fuq struzzjonijiet tal-Kummissarju ta' l-Artijiet, skond l-Ordinanza dwar l-Akkwist ta' Artijiet (għal Skopijiet Pubbliċi), qiegħed niffissa l-valur liberu u frank tal-proprjetà hawn taħt deskritta f'Ħal Għargħur, li hija meħtieġa mill-Gvern għal skop pubbliku, u dan wara li ħadt in konsiderazzjoni l-lokalità, kif ukoll ħwejjeġ oħra li jista' jkollhom x'jaqsmu mal-valur ta' l-istess proprjetà.

Plot Nru. 3. Biċċa art tal-kejl ta' madwar 99 metru kwadru, li tmiss min-Nofsinhar ma' proprjetà ta' Mary Bezzina et, mill-Punent u mil-Lvant ma' proprjetà tas-Sur Joseph Fenech, liema art hija meqjusa bħala art agrikola fit-termini ta' l-Ordinanza dwar l-Akkwist ta' Artijiet u hija mmarkata b'kulur aħmar fuq pjanta P.D. 98_2003, hija stmata għall-valur ta' mitejn u erbgħa u sittin Lira Maltija (Lm264).

Iff. Joseph Mizzi, A&C.E.

It-2 ta' Frar, 2004

with this declaration as made by architect Joseph Mizzi, A.&C.E.

A site plan showing the mentioned immovable property is being published with this declaration.

(Sgd) EDWARD FENECH ADAMI
President
13/4/2005

This site plan is being published on page 6234.

Architect's Valuation (original in Maltese)


Land at Għargħur

I have been instructed by the Commissioner of Land to assess under the Land Acquisition (Public Purposes) Ordinance, the freehold value of the hereunder described property at Għargħur, required by Government for a public purpose, and this after considering the locality, as well as other matters relevant to the same property.

Plot No. 3. A plot of land measuring about 99 square metres, bounded on the South by property of Mary Bezzina et, on the West and East by property of Mr Joseph Fenech, which land is considered as agricultural land in terms of the Land Acquisition (Public Purposes) Ordinance and is shown with the colour red and marked with the colour red on plan P.D. 98_2003, valued for the price of two hundred and sixty four Maltese Liri (Lm264).

Sgd. Joseph Mizzi, A&C.E.

2nd February, 2004

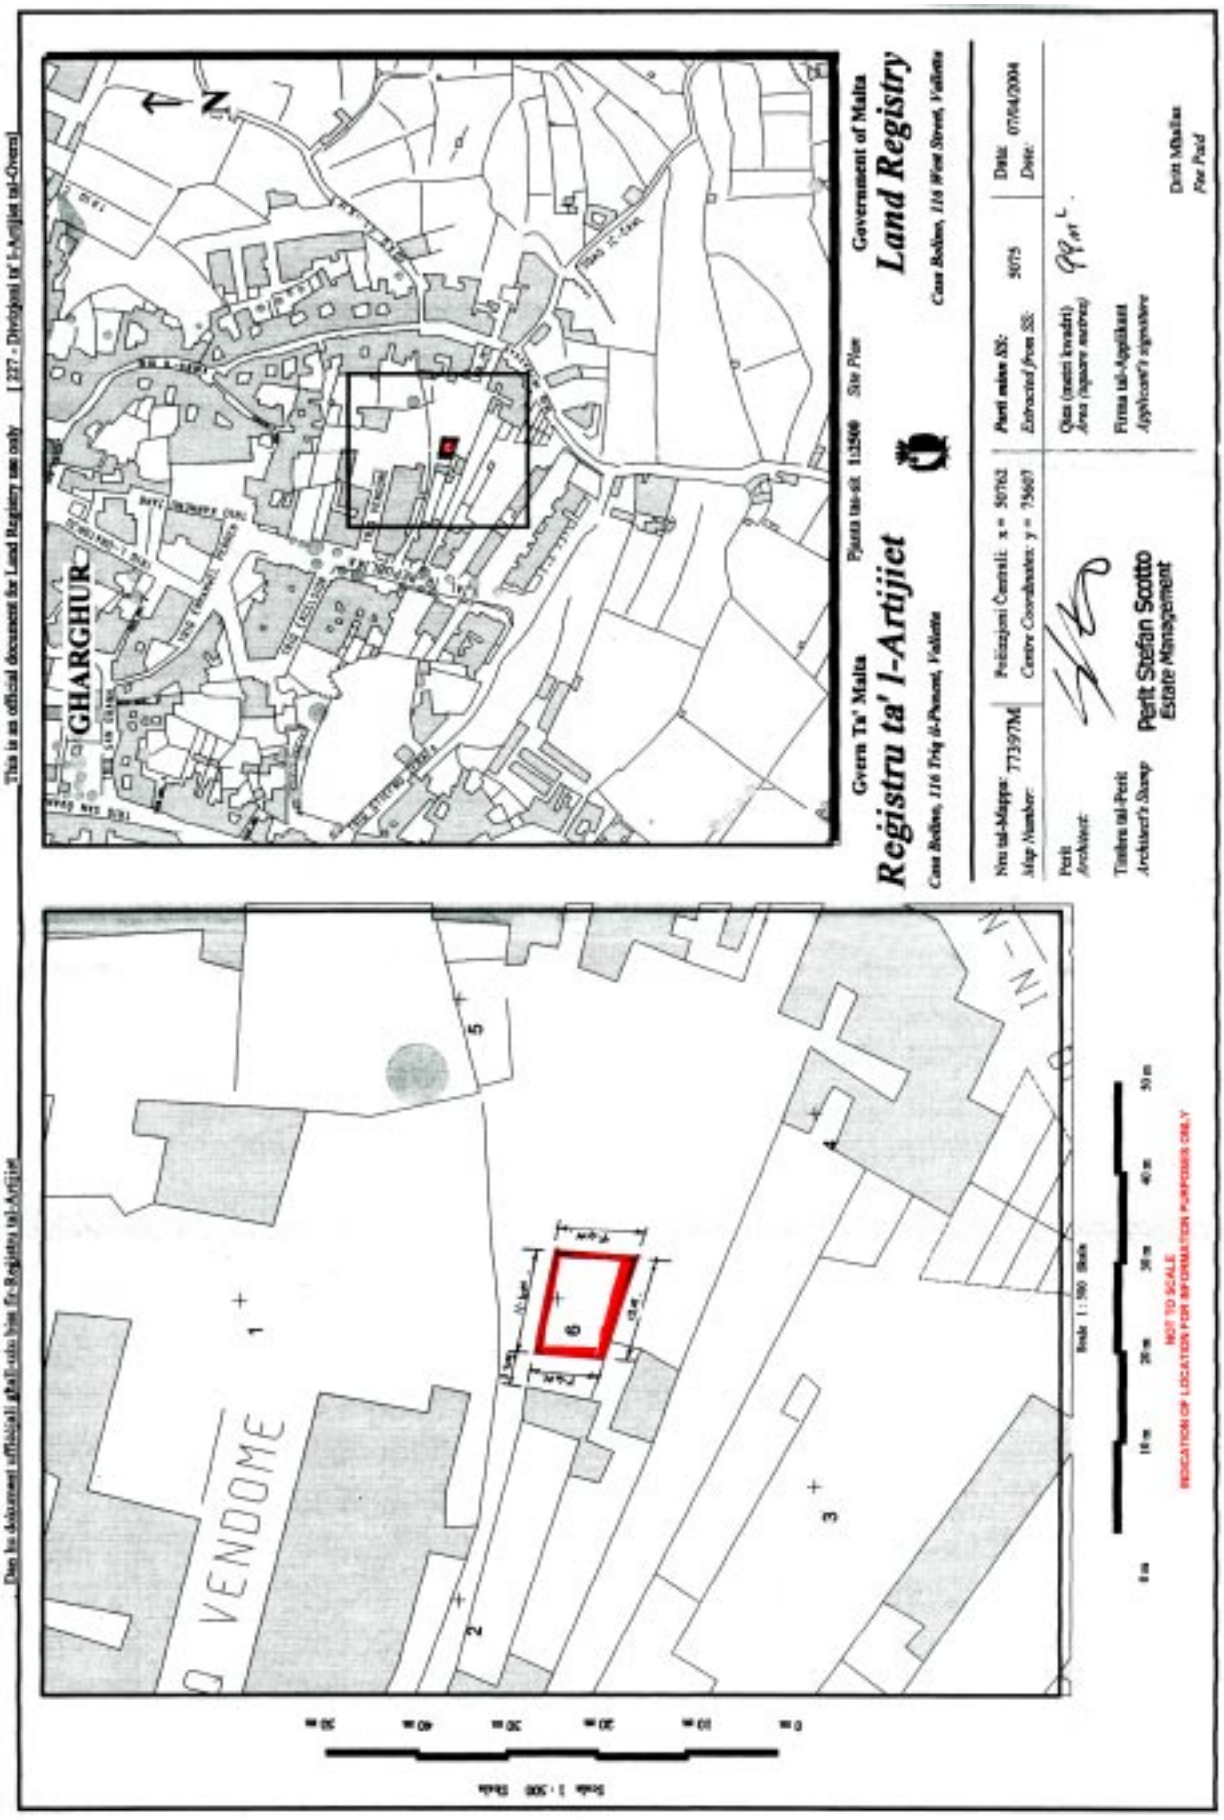
Gvern Ta' Malta
Registru ta' l-Artijiet
Land Registry
Government of Malta
GHARGHUR
VENDOME
Scale 1 : 500
Scale 1 : 100
NOT TO SCALE
INDICATION OF LOCATION FOR INFORMATION PURPOSES ONLY
Perit Stefan Scotto
Estate Management

Nru. 568

AKKWIST TA' ART

DIN id-dikjarazzjoni li ġejja, magħmula mill-President ta' Malta bis-saħħa ta' l-artikolu 3 ta' l-Ordinanza dwar l-Akkwist ta' l-Artijiet għal Skopijiet Pubbliċi (Kapitolu 88) hija ppubblikata skond u għall-finijiet ta' l-artikolu 9(1) ta' dik l-Ordinanza.

L-1 ta' Ġunju, 2005

(File L106/96/4)

DIKJARAZZJONI MILL-PRESIDENT TA' MALTA

Jiena hawnhekk niddikjara illi l-art hawn taħt imsemmija hija meħtieġa mill-awtorità kompetenti għal skop pubbliku skond id-dispożizzjonijiet ta' l-Ordinanza dwar l-Akkwist ta' Artijiet għal Skopijiet Pubbliċi (Kapitolu 88) u illi l-akkwist tagħha għandu jkun b'xiri assolut.

Deskrizzjoni ta' l-Art

L-art li ġejja f'Ħal Għargħur:–

1. Biċċa art tal-kejl ta' madwar 104 metri kwadri, li tmiss mit-Tramuntana ma' proprjetà tas-Sur Joseph Fenech, mill-Punent u mil-Lvant ma' proprjetà ta' Mary Bezzina jew irjieħ verjuri.

L-art hawn fuq imsemmija tidher murija bil-kulur aħmar u mmarkata bin-numru '4' fuq il-pjanta P.D. Nru. 98_2003, li wieħed jista' jara fuq talba fid-Dipartiment ta' l-Artijiet, Auberge de Baviere, Valletta.

Il-kumpens offrut hu ta' mitejn u tmienja u sebgħin Lira Maltija (Lm278), skond l-istima li hawn ma' din id-

No. 568

ACQUISITION OF LAND

THE following declaration, made by the President of Malta under section 3 of the Land Acquisition (Public Purposes) Ordinance (Chapter 88), is published in terms and for the purposes of section 9(1) thereof.

1st June, 2005

DECLARATION BY THE PRESIDENT OF MALTA

I hereby declare that the undermentioned land is required by the competent authority for a public purpose in accordance with the provisions of the Land Acquisition (Public Purposes) Ordinance (Chapter 88) and that the acquisition thereof should be by absolute purchase.

Description of the Land

The following land at Għargħur:–

1. A plot of land measuring about 104 square metres, bounded on the North by property of Mr Joseph Fenech, on the West and East by property of Mary Bezzina or more precise boundaries.

The above mentioned land is shown with the colour red and marked with the number '4' on plan P.D. No. 98_2003, which may be seen on demand at the Land Department, Auberge de Baviere, Valletta.

The compensation offered is two hundred and seventy eight Maltese Liri (Lm278) according to the valuation

dikjarazzjoni kif din saret mill-perit arkitett Joseph Mizzi, A.&C.E.

Ma' din id-dikjarazzjoni qed tiġi ppubblikata *site plan* li turi l-imsemmija immobbli.

(Iff) EDWARD FENECH ADAMI
President
13/4/2005

Din is-*site plan* qed tiġi ppubblikata f'paġna 6237.

Stima tal-Perit (oriġinali bil-Malti)

Art f'Ħal Għargħur

Fuq struzzjonijiet tal-Kummissarju ta' l-Artijiet, skond l-Ordinanza dwar l-Akkwist ta' Artijiet (għal Skopijiet Pubbliċi), qieghed niffissa l-valur liberu u frank tal-proprjetà hawn taħt deskritta f'Ħal Għargħur, li hija meħtieġa mill-Gvern għal skop pubbliku, u dan wara li ħadt in konsiderazzjoni l-lokalità, kif ukoll ħwejjeġ oħra li jista' jkollhom x'jaqsmu mal-valur ta' l-istess proprjetà.

Plot Nru. 4. Biċċa art tal-kejl ta' madwar 104 metri kwadri, li tmiss mit-Tramuntana ma' proprjetà tas-Sur Joseph Fenech, mill-Punent u mil-Lvant ma' proprjetà ta' Mary Bezzina, liema art hija meqjusa bħala art agrikola fit-termini ta' l-Ordinanza dwar l-Akkwist ta' Artijiet u hija mmarkata b'kulur aħmar fuq pjanta P.D. 98_2003, hija stmata għall-valur ta' mitejn u tmienja u sebgħin Lira Maltija (Lm278).

Iff. Joseph Mizzi, A&C.E.

It-2 ta' Marzu, 2004

published with this declaration as made by architect Joseph Mizzi, A.&C.E.

A site plan showing the mentioned immovable property is being published with this declaration.

(Sgd) EDWARD FENECH ADAMI
President
13/4/2005

This site plan is being published on page 6237.

Architect's Valuation (original in Maltese)

Land at Għargħur

I have been instructed by the Commissioner of Land to assess under the Land Acquisition (Public Purposes) Ordinance, the freehold value of the hereunder described property at Għargħur, required by Government for a public purpose, and this after considering the locality, as well as other matters relevant to the same property.


Plot No. 4. A plot of land measuring about 104 square metres, bounded on the North by property of Mr Joseph Fenech, on the West and East by property of Mary Bezzina, which land is considered as agricultural land in terms of the Land Acquisition (Public Purposes) Ordinance and is shown with the colour red and marked with the colour red on plan P.D. 98_2003, valued for the price of two hundred and seventy eight Maltese Liri (Lm278).


Sgd. Joseph Mizzi, A&C.E.

2nd March, 2004

Dan hu dokument uffiċjali għall-użu biss fir-Reġistru tal-Artijiet

This is an official document for Land Registry use only [227 - Diviżjoni ta' l-Artijiet tal-Gvern]

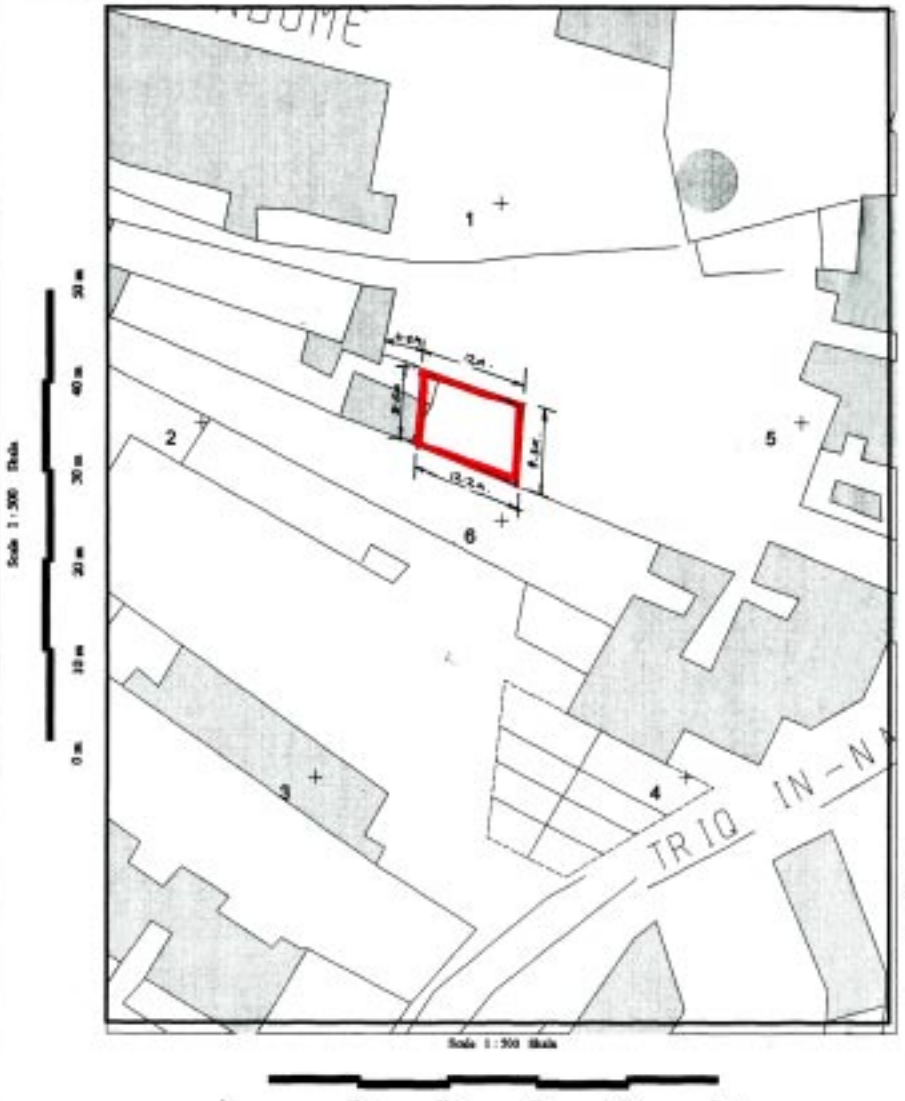

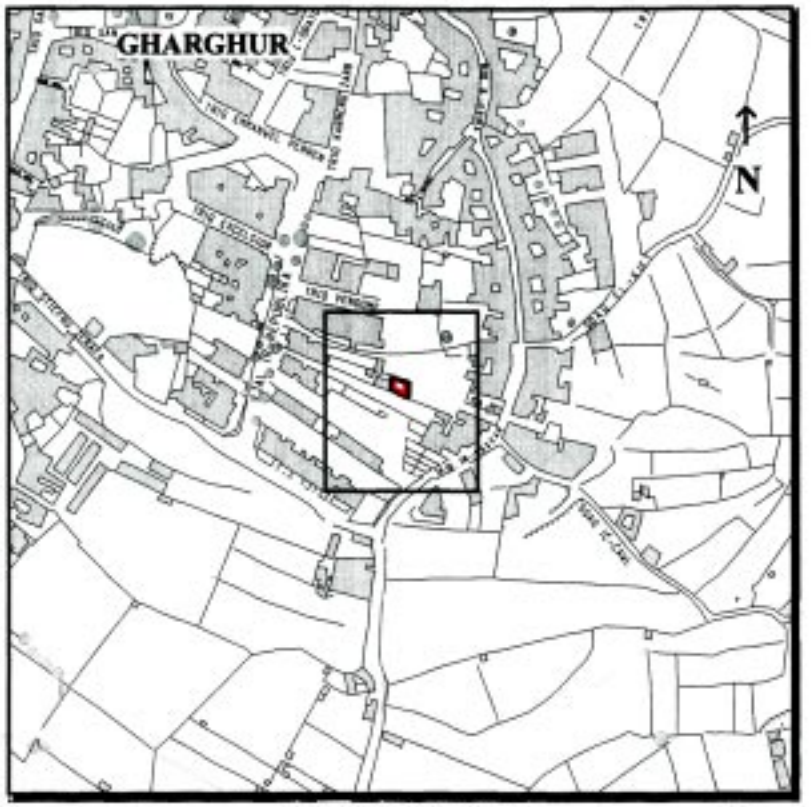

Gvern Ta' Malta — Pjanta tas-sit 1:2500 *Site Plan* — Government of Malta

Reġistru ta' l-Artijiet — **Land Registry**

Casa Bolino, 116 Triq il-Punent, Valletta — *Casa Bolino, 116 West Street, Valletta*

Nru tal-Mappa: *Map Number:* 77402M	Pożizzjoni Ċentrali: x = 50764 *Centre Coordinates:* y = 75585	*Parti minn SS:* *Extracted from SS:* 5075	Data: *Date:* 07/04/2004

Perit *Architect:* Perit Stefan Scotto Estate Management

Timbru tal-Perit *Architect's Stamp*

Qies (metri kwadri) *Area (square metres)* Area - 1014 m²

Firma tal-Applikant *Applicant's signature*

Dritt Mħallas *Fee Paid*

Nru. 569

AKKWIST TA' ART

DIN id-dikjarazzjoni li ġejja, magħmula mill-President ta' Malta bis-saħħa ta' l-artikolu 3 ta' l-Ordinanza dwar l-Akkwist ta' l-Artijiet għal Skopijiet Pubbliċi (Kapitolu 88) hija ppubblikata skond u għall-finijiet ta' l-artikolu 9(1) ta' dik l-Ordinanza.

L-1 ta' Ġunju, 2005

(File L106/96/5)

DIKJARAZZJONI MILL-PRESIDENT TA' MALTA

Jiena hawnhekk niddikjara illi l-art hawn taħt imsemmija hija meħtieġa mill-awtorità kompetenti għal skop pubbliku skond id-dispożizzjonijiet ta' l-Ordinanza dwar l-Akkwist ta' Artijiet għal Skopijiet Pubbliċi (Kapitolu 88) u illi l-akkwist tagħha għandu jkun b'xiri assolut.

Deskrizzjoni ta' l-Art

L-art li ġejja f'Ħal Għargħur:–

1. Biċċa art tal-kejl ta' madwar 110 metri kwadri, li tmiss mit-Tramuntana ma' proprjetà ta' Mary Bezzina u oħrajn, min-Nofsinhar u mix-Xlokk ma' proprjetà tas-Sur Peter Bezzina jew irjieħ verjuri.

L-art hawn fuq imsemmija tidher murija bil-kulur aħmar u mmarkata bin-numru '5' fuq il-pjanta P.D. Nru. 98_2003, li wieħed jista' jara fuq talba fid-Dipartiment ta' l-Artijiet, Auberge de Baviere, Valletta.

Il-kumpens offrut hu ta' mitejn u erbgħa u disgħin Lira Maltija (Lm294), skond l-istima li hawn ma' din id-

No. 569

ACQUISITION OF LAND

THE following declaration, made by the President of Malta under section 3 of the Land Acquisition (Public Purposes) Ordinance (Chapter 88), is published in terms and for the purposes of section 9(1) thereof.

1st June, 2005

DECLARATION BY THE PRESIDENT OF MALTA

I hereby declare that the undermentioned land is required by the competent authority for a public purpose in accordance with the provisions of the Land Acquisition (Public Purposes) Ordinance (Chapter 88) and that the acquisition thereof should be by absolute purchase.

Description of the Land

The following land at Għargħur:–

1. A plot of land measuring about 110 square metres, bounded on the North by property of Mary Bezzina and others, on the South and South East by property of Mr Peter Bezzina or more precise boundaries.

The above mentioned land is shown with the colour red and marked with the number '5' on plan P.D. No. 98_2003, which may be seen on demand at the Land Department, Auberge de Baviere, Valletta.

The compensation offered is two hundred and ninety four Maltese Liri (Lm294) according to the valuation published

dikjarazzjoni kif din saret mill-perit arkitett Joseph Mizzi, A.&C.E.

Ma' din id-dikjarazzjoni qed tiġi ppubblikata *site plan* li turi l-imsemmija immobbli.

(Iff) EDWARD FENECH ADAMI
President
13/4/2005

Din is-*site plan* qed tiġi ppubblikata f'paġna 6240.

Stima tal-Perit (oriġinali bil-Malti)

Art f'Ħal Għargħur

Fuq struzzjonijiet tal-Kummissarju ta' l-Artijiet, skond l-Ordinanza dwar l-Akkwist ta' Artijiet (għal Skopijiet Pubbliċi), qieghed niffissa l-valur liberu u frank tal-proprjetà hawn taħt deskritta f'Ħal Għargħur, li hija meħtieġa mill-Gvern għal skop pubbliku, u dan wara li ħadt in konsiderazzjoni l-lokalità, kif ukoll ħwejjeġ oħra li jista' jkollhom x'jaqsmu mal-valur ta' l-istess proprjetà.

Plot Nru. 5. Biċċa art tal-kejl ta' madwar 110 metri kwadri, li tmiss mit-Tramuntana ma' proprjetà ta' Mary Bezzina u oħrajn, min-Nofsinhar u mix-Xlokk ma' proprjetà tas-Sur Peter Bezzina, liema art hija meqjusa bħala art agrikola fit-termini ta' l-Ordinanza dwar l-Akkwist ta' Artijiet u hija mmarkata b'kulur aħmar fuq pjanta P.D. 98_2003, hija stmata għall-valur ta' mitejn u erbgħa u disgħin Lira Maltija (Lm294).

Iff. Joseph Mizzi, A&C.E.

It-2 ta' Marzu, 2004

with this declaration as made by architect Joseph Mizzi, A.&C.E.

A site plan showing the mentioned immovable property is being published with this declaration.

(Sgd) EDWARD FENECH ADAMI
President
13/4/2005

This site plan is being published on page 6240.

Architect's Valuation (original in Maltese)


Land at Għargħur

I have been instructed by the Commissioner of Land to assess under the Land Acquisition (Public Purposes) Ordinance, the freehold value of the hereunder described property at Għargħur, required by Government for a public purpose, and this after considering the locality, as well as other matters relevant to the same property.

Plot No. 5. A plot of land measuring about 110 square metres, bounded on the North by property of Mary Bezzina and others, on the South and South East by property of Mr Peter Bezzina, which land is considered as agricultural land in terms of the Land Acquisition (Public Purposes) Ordinance and is shown with the colour red and marked with the colour red on plan P.D. 98_2003, valued for the price of two hundred and ninety four Maltese Liri (Lm294).

Sgd. Joseph Mizzi, A&C.E.

2nd March, 2004

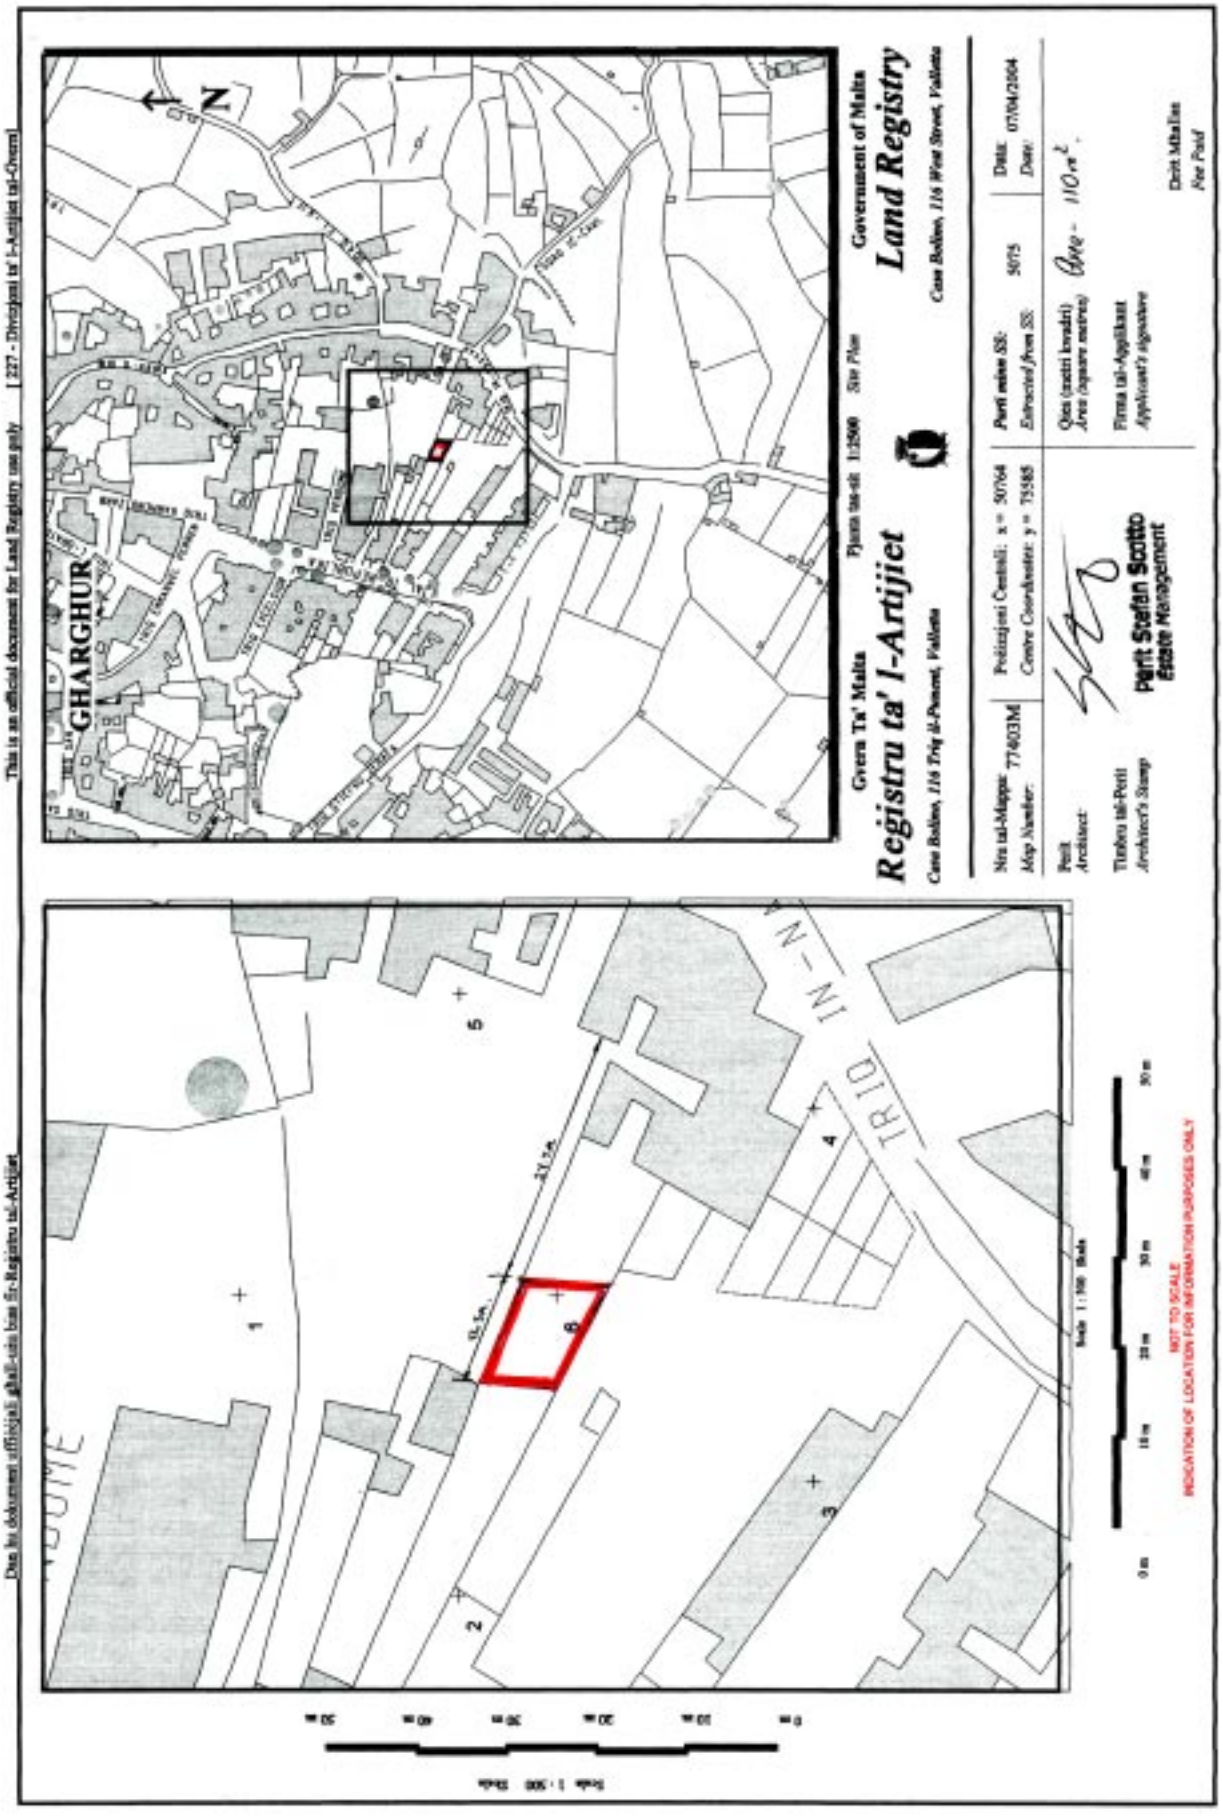
This is an official document for Land Registry use only
Dan hu dokument uffiċjali għall-użu biss fir-Reġistru tal-Artijiet
227 - Divizjoni ta' l-Artijiet tal-Gvern
Gvern Ta' Malta
Reġistru ta' l-Artijiet
Cana Bolino, 116 Triq il-Pwent, Valletta
Pjanta tas-sit 1:2500 Site Plan
Government of Malta
Land Registry
Casa Bolino, 116 West Street, Valletta
Nru tal-Mappa Map Number: 774603M
Pożizzjoni Ċentrali: x = 50764
Centre Coordinates: y = 75585
Parti misse fil: 5075
Extracted from Sh:
Data: 07/04/2004
Date:
Qies (metri kwadri) Area (square metres): 110 m²
Perit Architect:
Timbru tal-Perit Architect's Stamp
Perit Stefan Scotto Estate Management
Firma tal-Applikant Applicant's signature
Dirt Mhallin Per Pold
GHARGHUR
TRIQ IN-NAHLA
TRIQ IL-KBIRA
NOT TO SCALE
INDICATION OF LOCATION FOR INFORMATION PURPOSES ONLY

Nru. 570

AKKWIST TA' ART

DIN id-dikjarazzjoni li ġejja, magħmula mill-President ta' Malta bis-saħħa ta' l-artikolu 3 ta' l-Ordinanza dwar l-Akkwist ta' l-Artijiet għal Skopijiet Pubbliċi (Kapitolu 88) hija ppubblikata skond u għall-finijiet ta' l-artikolu 9(1) ta' dik l-Ordinanza.

L-1 ta' Ġunju, 2005

(File L106/96/6)

DIKJARAZZJONI MILL-PRESIDENT TA' MALTA

Jiena hawnhekk niddikjara illi l-art hawn taħt imsemmija hija meħtieġa mill-awtorità kompetenti għal skop pubbliku skond id-dispożizzjonijiet ta' l-Ordinanza dwar l-Akkwist ta' Artijiet għal Skopijiet Pubbliċi (Kapitolu 88) u illi l-akkwist tagħha għandu jkun b'xiri assolut.

Deskrizzjoni ta' l-Art

L-art li ġejja f'Ħal Għargħur:–

1. Biċċa art tal-kejl ta' madwar 167 metru kwadru, li tmiss min-Nofsinhar ma' triq u mill-Punent u mil-Lvant ma' proprjetà tas-Sur Peter Bezzina jew irjieħ verjuri.

L-art hawn fuq imsemmija tidher murija bil-kulur aħmar u mmarkata bin-numru '6' fuq il-pjanta P.D. Nru. 98_2003, li wieħed jista' jara fuq talba fid-Dipartiment ta' l-Artijiet, Auberge de Baviere, Valletta.

Il-kumpens offrut hu ta' tnejn u għoxrin elf, tliet mija u sitta u għoxrin Lira Maltija (Lm22,326), skond l-istima li hawn

No. 570

ACQUISITION OF LAND

THE following declaration, made by the President of Malta under section 3 of the Land Acquisition (Public Purposes) Ordinance (Chapter 88), is published in terms and for the purposes of section 9(1) thereof.

1st June, 2005

DECLARATION BY THE PRESIDENT OF MALTA

I hereby declare that the undermentioned land is required by the competent authority for a public purpose in accordance with the provisions of the Land Acquisition (Public Purposes) Ordinance (Chapter 88) and that the acquisition thereof should be by absolute purchase.

Description of the Land

The following land at Għargħur:–

1. A plot of land measuring about 167 square metres, bounded on the South by a road and on the West and East by property of Mr Peter Bezzina or more precise boundaries.

The above mentioned land is shown with the colour red and marked with the number '5' on plan P.D. No. 98_2003, which may be seen on demand at the Land Department, Auberge de Baviere, Valletta.

The compensation offered is twenty thousand, three hundred and twenty six Maltese Liri (Lm22,326) according

ma' din id-dikjarazzjoni kif din saret mill-perit arkitett Joseph Mizzi, A.&C.E.

Ma' din id-dikjarazzjoni qed tiġi ppubblikata *site plan* li turi l-imsemmija immobbli.

(Iff) Edward Fenech Adami
President
13/4/2005

Din is-*site plan* qed tiġi ppubblikata f'paġna 6243.

Stima tal-Perit (oriġinali bil-Malti)

Art f'Ħal Għargħur

Fuq struzzjonijiet tal-Kummissarju ta' l-Artijiet, skond l-Ordinanza dwar l-Akkwist ta' Artijiet (għal Skopijiet Pubbliċi), qiegħed niffissa l-valur liberu u frank tal-proprjetà hawn taħt deskritta f'Ħal Għargħur, li hija meħtieġa mill-Gvern għal skop pubbliku, u dan wara li ħadt in konsiderazzjoni l-lokalità, kif ukoll ħwejjeġ oħra li jista' jkollhom x'jaqsmu mal-valur ta' l-istess proprjetà.

Plot Nru. 6. Biċċa art tal-kejl ta' madwar 167 metru kwadru, li tmiss min-Nofsinhar ma' triq u mill-Punent u mil-Lvant ma' proprjetà tas-Sur Peter Bezzina, liema art hija meqjusa bħala art fabbrikabbli fit-termini ta' l-Ordinanza dwar l-Akkwist ta' Artijiet u hija mmarkata b'kulur aħmar fuq pjanta P.D. 98_2003, hija stmata għall-valur ta' tnejn u għoxrin elf, tliet mija u sitta u għoxrin Lira Maltija (Lm22,326).

Iff. Joseph Mizzi, A&C.E.

It-2 ta' Marzu, 2004

to the valuation published with this declaration as made by architect Joseph Mizzi, A.&C.E.

A site plan showing the mentioned immovable property is being published with this declaration.

(Sgd) Edward Fenech Adami
President
13/4/2005

This site plan is being published on page 6243.

Architect's Valuation (original in Maltese)

Land at Għargħur

I have been instructed by the Commissioner of Land to assess under the Land Acquisition (Public Purposes) Ordinance, the freehold value of the hereunder described property at Għargħur, required by Government for a public purpose, and this after considering the locality, as well as other matters relevant to the same property.


Plot No. 6. A plot of land measuring about 167 square metres, bounded on the South by a road and on the West and East by property of Mr Peter Bezzina, on the South and South East by property of Mr Peter Bezzina, which land is considered as a building site in terms of the Land Acquisition (Public Purposes) Ordinance and is shown with the colour red and marked with the colour red on plan P.D. 98_2003, valued for the price of twenty thousand, three hundred and twenty six Maltese Liri (Lm22,326).


Sgd. Joseph Mizzi, A&C.E.

2nd March, 2004

Dan hu dokument uffiċjali għall-użu biss fir-Reġistru tal-Artijiet

This is an official document for Land Registry use only [227 - Diviżjoni ta' l-Artijiet tal-Gvern]

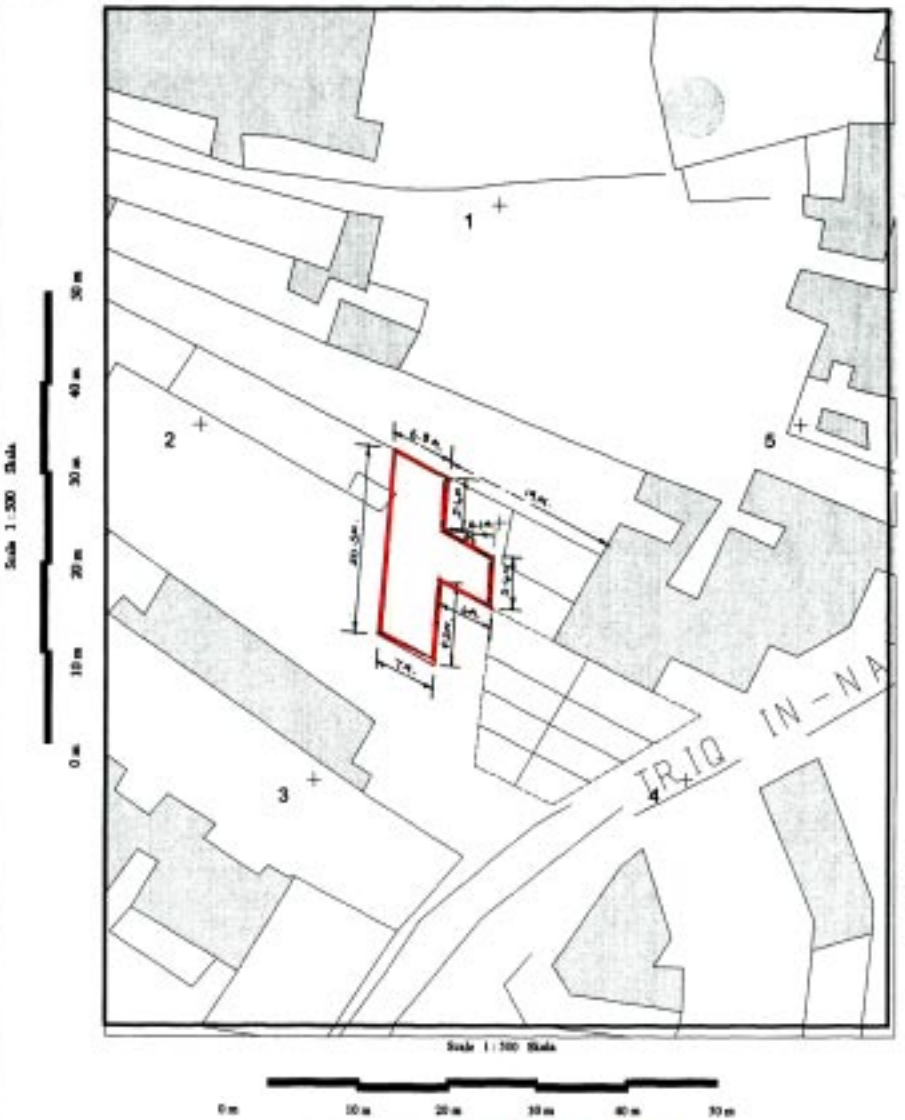

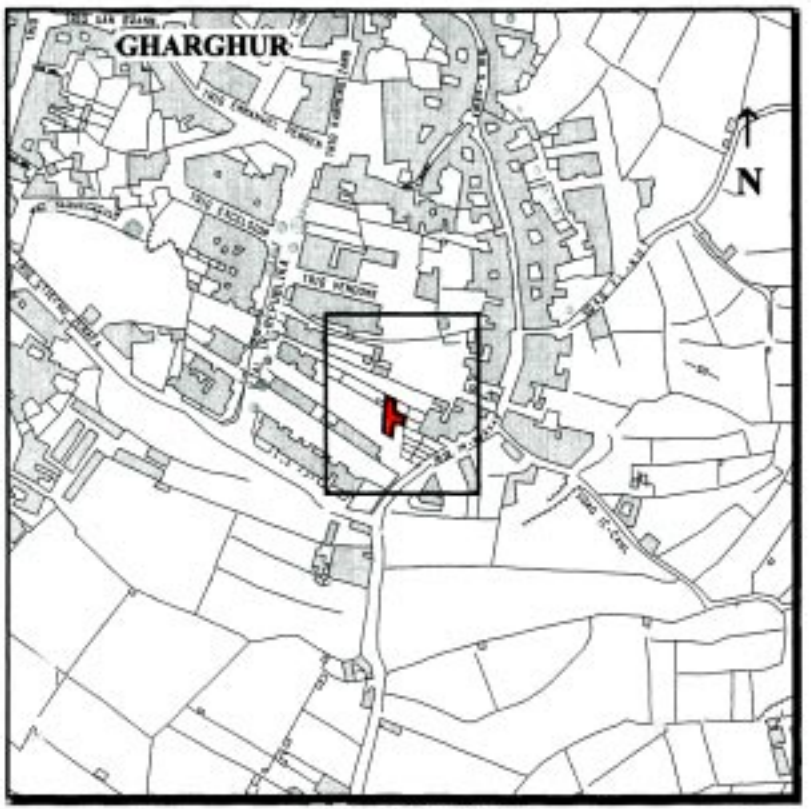

Gvern Ta' Malta — Pjanta tas-sit 1:2500 *Site Plan* — Government of Malta

Reġistru ta' l-Artijiet — **Land Registry**

Casa Bolino, 116 Triq il-Punent, Valletta — *Casa Bolino, 116 West Street, Valletta*

Nru tal-Mappa: *Map Number:* 77405M	Pożizzjoni Ċentrali: x = 50365 *Centre Coordinates:* y = 75577	*Parti minn SS:* *Extracted from SS:* 5075	Data: *Date:* 07/04/2004

Perit *Architect:* Perit Stefan Scotto Estate Management

Timbru tal-Perit *Architect's Stamp*

Qies (metri kwadri) *Area (square metres)* Circa - 167m²

Firma tal-Applikant *Applicant's signature*

Dritt Imħallas *Fee Paid*

Nru. 571

AKKWIST TA' ART

DIN id-dikjarazzjoni li ġejja, magħmula mill-President ta' Malta bis-saħħa ta' l-artikolu 3 ta' l-Ordinanza dwar l-Akkwist ta' l-Artijiet għal Skopijiet Pubbliċi (Kapitolu 88) hija ppubblikata skond u għall-finijiet ta' l-artikolu 9(1) ta' dik l-Ordinanza.

L-1 ta' Ġunju, 2005

(File L106/96/7)

DIKJARAZZJONI MILL-PRESIDENT TA' MALTA

Jiena hawnhekk niddikjara illi l-art hawn taħt imsemmija hija meħtieġa mill-awtorità kompetenti għal skop pubbliku skond id-dispożizzjonijiet ta' l-Ordinanza dwar l-Akkwist ta' Artijiet għal Skopijiet Pubbliċi (Kapitolu 88) u illi l-akkwist tagħha għandu jkun b'xiri assolut.

Deskrizzjoni ta' l-Art

L-art li ġejja f'Ħal Għargħur:–

1. Biċċa art tal-kejl ta' madwar 102 metri kwadri, li tmiss mix-Xlokk, min-Nofsinhar u mill-Majjistral ma' toroq pubbliċ i jew irjieħ verjuri.

L-art hawn fuq imsemmija tidher murija bil-kulur aħmar u mmarkata bin-numru '7' fuq il-pjanta P.D. Nru. 98_2003, li wieħed jista' jara fuq talba fid-Dipartiment ta' l-Artijiet, Auberge de Baviere, Valletta.

Il-kumpens offrut hu ta' tlettax-il elf, sitt mija u tletin Lira Maltija (Lm13,630), skond l-istima li hawn ma' din id-

No. 571

ACQUISITION OF LAND

THE following declaration, made by the President of Malta under section 3 of the Land Acquisition (Public Purposes) Ordinance (Chapter 88), is published in terms and for the purposes of section 9(1) thereof.

1st June, 2005

DECLARATION BY THE PRESIDENT OF MALTA

I hereby declare that the undermentioned land is required by the competent authority for a public purpose in accordance with the provisions of the Land Acquisition (Public Purposes) Ordinance (Chapter 88) and that the acquisition thereof should be by absolute purchase.

Description of the Land

The following land at Għargħur:–

1. A plot of land measuring about 102 square metres, bounded on the South East, South and North West by public roads or more precise boundaries.

The above mentioned land is shown with the colour red and marked with the number '7' on plan P.D. No. 98_2003, which may be seen on demand at the Land Department, Auberge de Baviere, Valletta.

The compensation offered is thirteen thousand, six hundred and thirty Maltese Liri (Lm13,630) according to the

dikjarazzjoni kif din saret mill-perit arkitett Joseph Mizzi, A.&C.E.

Ma' din id-dikjarazzjoni qed tiġi ppubblikata *site plan* li turi l-imsemmija immobbli.

(Iff) EDWARD FENECH ADAMI
President
13/4/2005

Din is-*site plan* qed tiġi ppubblikata f'paġna 6246.

Stima tal-Perit (oriġinali bil-Malti)

Art f'Ħal Għargħur

Fuq struzzjonijiet tal-Kummissarju ta' l-Artijiet, skond l-Ordinanza dwar l-Akkwist ta' Artijiet (għal Skopijiet Pubbliċi), qiegħed niffissa l-valur liberu u frank tal-proprjetà hawn taħt deskritta f'Ħal Għargħur, li hija meħtieġa mill-Gvern għal skop pubbliku, u dan wara li ħadt in konsiderazzjoni l-lokalità, kif ukoll ħwejjeġ oħra li jista' jkollhom x'jaqsmu mal-valur ta' l-istess proprjetà.

Plot Nru. 7. Biċċa art tal-kejl ta' madwar 102 metri kwadri, li tmiss mix-Xlokk, min-Nofsinhar u mill-Majjistral ma' toroq pubbliċi, liema art hija meqjusa bħala art fabbrikabbli fit-termini ta' l-Ordinanza dwar l-Akkwist ta' Artijiet u hija mmarkata b'kulur aħmar fuq pjanta P.D. 98_2003, hija stmata għall-valur ta' tlettax-il elf, sitt mija u tletin Lira Maltija (Lm13,630).

Iff. Joseph Mizzi, A&C.E.

It-3 ta' Marzu, 2004

valuation published with this declaration as made by architect Joseph Mizzi, A.&C.E.

A site plan showing the mentioned immovable property is being published with this declaration.

(Sgd) EDWARD FENECH ADAMI
President
13/4/2005

This site plan is being published on page 6246.

Architect's Valuation (original in Maltese)


Land at Għargħur

I have been instructed by the Commissioner of Land to assess under the Land Acquisition (Public Purposes) Ordinance, the freehold value of the hereunder described property at Għargħur, required by Government for a public purpose, and this after considering the locality, as well as other matters relevant to the same property.

Plot No. 7. A plot of land measuring about 102 square metres, bounded on the South East, South and North West by public roads, which land is considered as a building site in terms of the Land Acquisition (Public Purposes) Ordinance and is shown with the colour red and marked with the colour red on plan P.D. 98_2003, valued for the price of thirteen thousand, six hundred and thirty Maltese Liri (Lm13,630).

Sgd. Joseph Mizzi, A&C.E.

3rd March, 2004

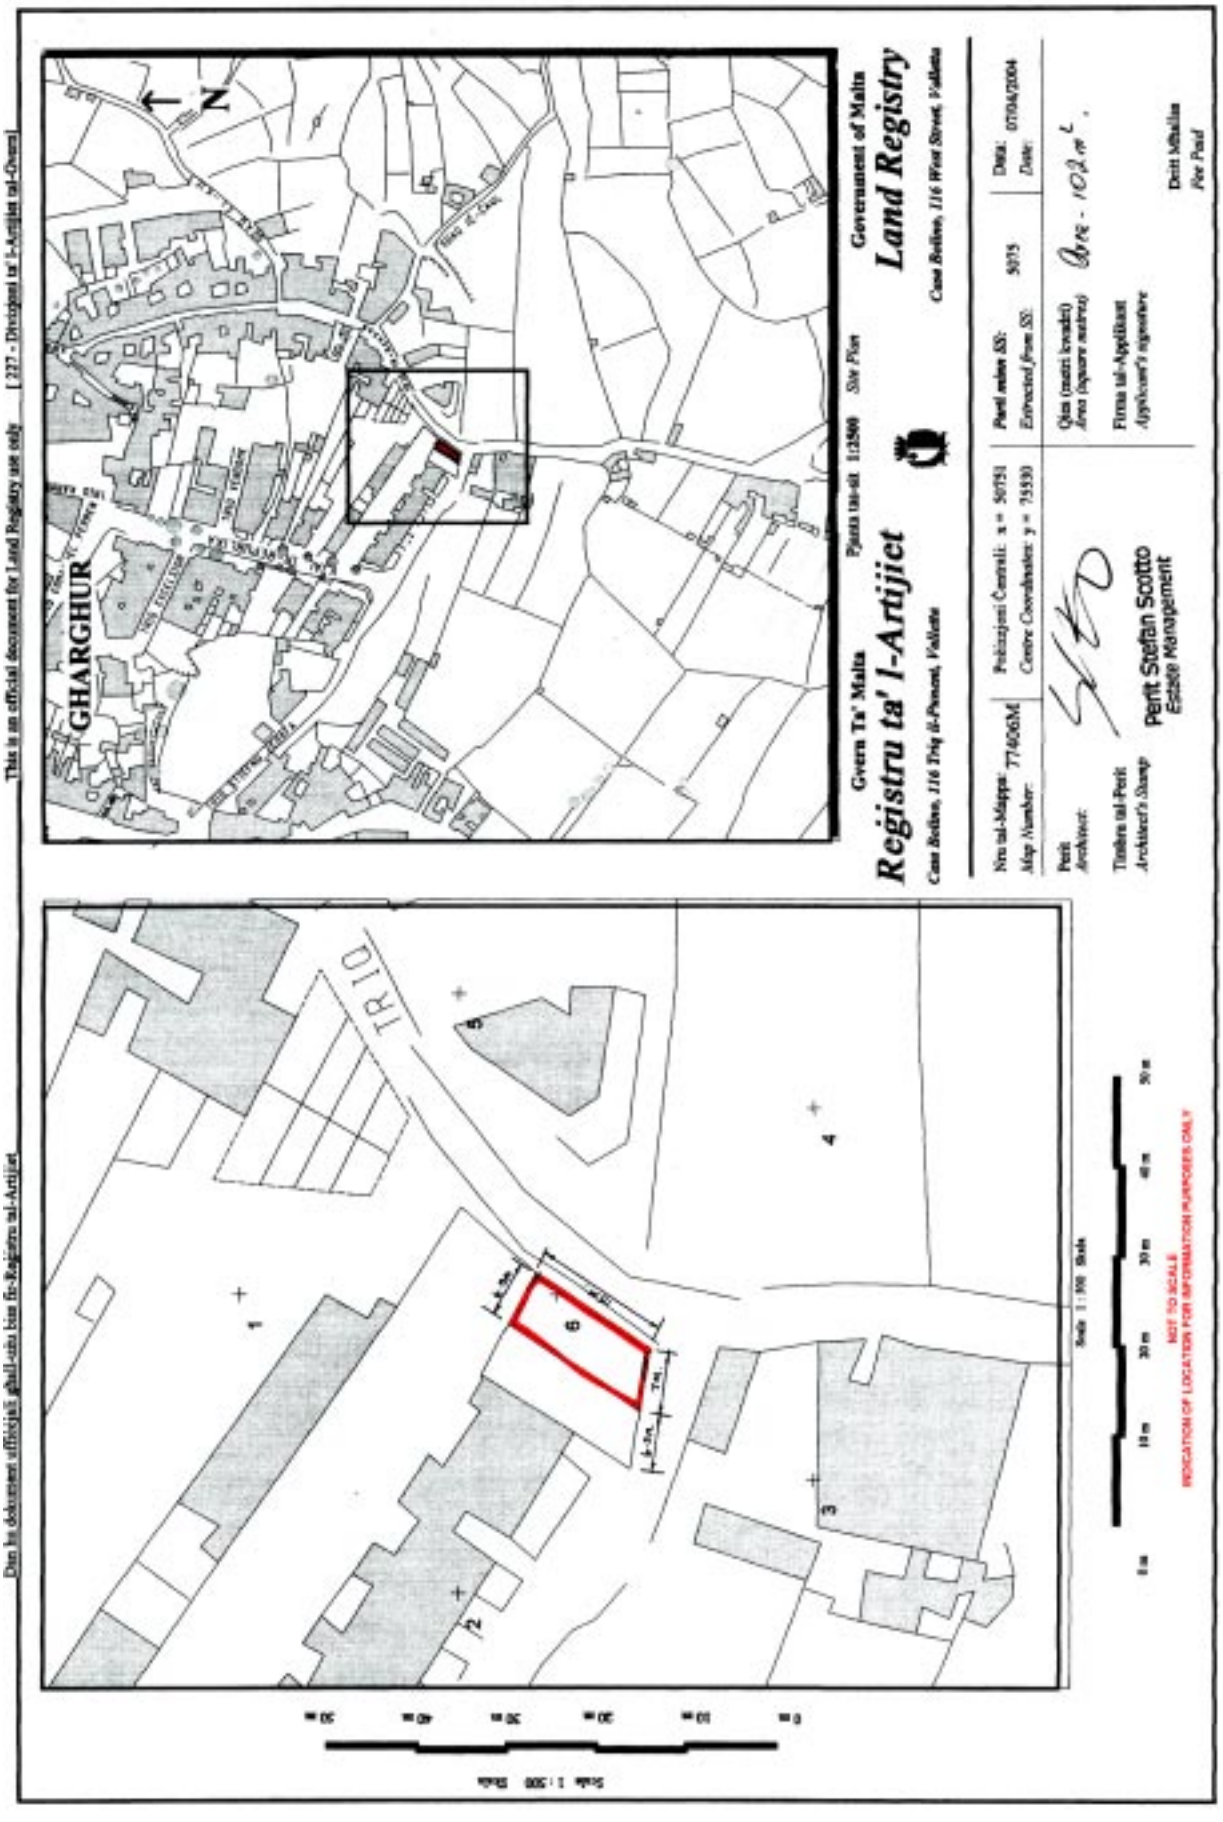
This is an official document for Land Registry use only [227 - Direttorat tal-Artijiet tal-Gvern]
Dan hu dokument ufficjali ghall-uzu biss fir-Registru tal-Artijiet
GHARGHUR
N
TRIQ
Gvern Ta' Malta
Registru ta' l-Artijiet
Casa Bolbina, 116 Triq il-Prezunt, Valletta
Pjanta tas-sit 1:2500 Site Plan
Government of Malta
Land Registry
Casa Bolbina, 116 West Street, Valletta
Nru tal-Mappa / Map Number: 774006M
Pożizzjoni Ċentrali: x = 50751 Centre Coordinates: y = 75533
Perit Architect:
Timbru tal-Perit Architect's Stamp
Perit Stefan Scotto Estate Management
Parcel mitluba fil-: Extracted from SS: 5075
Data: 07/04/2004 Date:
Qies (metri kwadri) Area (square metres) 102 m²
Firma tal-Applikant Applicant's signature
Dritt Mhallsa Fee Paid
Scale 1:500
NOT TO SCALE
INDICATION OF LOCATION FOR INFORMATION PURPOSES ONLY

Nru. 572

AKKWIST TA' ART

DIN id-dikjarazzjoni li ġejja, magħmula mill-President ta' Malta bis-saħħa ta' l-artikolu 3 ta' l-Ordinanza dwar l-Akkwist ta' l-Artijiet għal Skopijiet Pubbliċi (Kapitolu 88) hija ppubblikata skond u għall-finijiet ta' l-artikolu 9(1) ta' dik l-Ordinanza.

L-1 ta' Ġunju, 2005

(File L106/96/8)

DIKJARAZZJONI MILL-PRESIDENT TA' MALTA

Jiena hawnhekk niddikjara illi l-art hawn taħt imsemmija hija meħtieġa mill-awtorità kompetenti għal skop pubbliku skond id-dispożizzjonijiet ta' l-Ordinanza dwar l-Akkwist ta' Artijiet għal Skopijiet Pubbliċi (Kapitolu 88) u illi l-akkwist tagħha għandu jkun b'xiri assolut.

Deskrizzjoni ta' l-Art

L-art li ġejja f'Ħal Għargħur:–

1. Biċċa art tal-kejl ta' madwar 39 metru kwadru, li tmiss mill-Majjistral, mix-Xlokk u mil-Lbiċ ma' toroq pubbliċi jew irjieħ verjuri.

L-art hawn fuq imsemmija tidher murija bil-kulur aħmar u mmarkata bin-numru '8' fuq il-pjanta P.D. Nru. 98_2003, li wieħed jista' jara fuq talba fid-Dipartiment ta' l-Artijiet, Auberge de Baviere, Valletta.

Il-kumpens offrut hu ta' ħamest elef u mitejn Lira Maltija (Lm5,200), skond l-istima li hawn ma' din id-dikjarazzjoni

No. 572

ACQUISITION OF LAND

THE following declaration, made by the President of Malta under section 3 of the Land Acquisition (Public Purposes) Ordinance (Chapter 88), is published in terms and for the purposes of section 9(1) thereof.

1st June, 2005

DECLARATION BY THE PRESIDENT OF MALTA

I hereby declare that the undermentioned land is required by the competent authority for a public purpose in accordance with the provisions of the Land Acquisition (Public Purposes) Ordinance (Chapter 88) and that the acquisition thereof should be by absolute purchase.

Description of the Land

The following land at Għargħur:–

1. A plot of land measuring about 39 square metres, bounded on the North West, South East and South West by public roads or more precise boundaries.

The above mentioned land is shown with the colour red and marked with the number '8' on plan P.D. No. 98_2003, which may be seen on demand at the Land Department, Auberge de Baviere, Valletta.

The compensation offered is five thousand and two hundred Maltese Liri (Lm5,200) according to the valuation

kif din saret mill-perit arkitett Joseph Mizzi, A.&C.E.

Ma' din id-dikjarazzjoni qed tiġi ppubblikata *site plan* li turi l-imsemmija immobbli.

(Iff) EDWARD FENECH ADAMI
President
13/4/2005

Din is-*site plan* qed tiġi ppubblikata f'paġna 6249.

Stima tal-Perit (oriġinali bil-Malti)

Art f'Ħal Għargħur

Fuq struzzjonijiet tal-Kummissarju ta' l-Artijiet, skond l-Ordinanza dwar l-Akkwist ta' Artijiet (għal Skopijiet Pubbliċi), qiegħed niffissa l-valur liberu u frank tal-proprjetà hawn taħt deskritta f'Ħal Għargħur, li hija meħtieġa mill-Gvern għal skop pubbliku, u dan wara li ħadt in konsiderazzjoni l-lokalità, kif ukoll ħwejjeġ oħra li jista' jkollhom x'jaqsmu mal-valur ta' l-istess proprjetà.

Plot Nru. 8. Biċċa art tal-kejl ta' madwar 39 metru kwadru, li tmiss mill-Majjistral, mix-Xlokk u mil-Lbiċ ma' toroq pubbliċi, liema art hija meqjusa bħala art fabbrikabbli fit-termini ta' l-Ordinanza dwar l-Akkwist ta' Artijiet u hija mmarkata b'kulur aħmar fuq pjanta P.D. 98_2003, hija stmata għall-valur ta' ħamest elef u mitejn Lira Maltija (Lm5,200).

Iff. Joseph Mizzi, A&C.E.

It-3 ta' Marzu, 2004

published with this declaration as made by architect Joseph Mizzi, A.&C.E.

A site plan showing the mentioned immovable property is being published with this declaration.

(Sgd) EDWARD FENECH ADAMI
President
13/4/2005

This site plan is being published on page 6249.

Architect's Valuation (original in Maltese)

Land at Għargħur

I have been instructed by the Commissioner of Land to assess under the Land Acquisition (Public Purposes) Ordinance, the freehold value of the hereunder described property at Għargħur, required by Government for a public purpose, and this after considering the locality, as well as other matters relevant to the same property.


Plot No. 8. A plot of land measuring about 39 square metres, bounded on the North West, South East and South West by public roads, which land is considered as a building site in terms of the Land Acquisition (Public Purposes) Ordinance and is shown with the colour red and marked with the colour red on plan P.D. 98_2003, valued for the price of five thousand and two hundred Maltese Liri (Lm5,200).


Sgd. Joseph Mizzi, A&C.E.

3rd March, 2004

Dan hu dokument uffiċjali għall-użu biss fir-Reġistru tal-Artijiet

This is an official document for Land Registry use only [227 - Diviżjoni ta' l-Artijiet tal-Gvern]

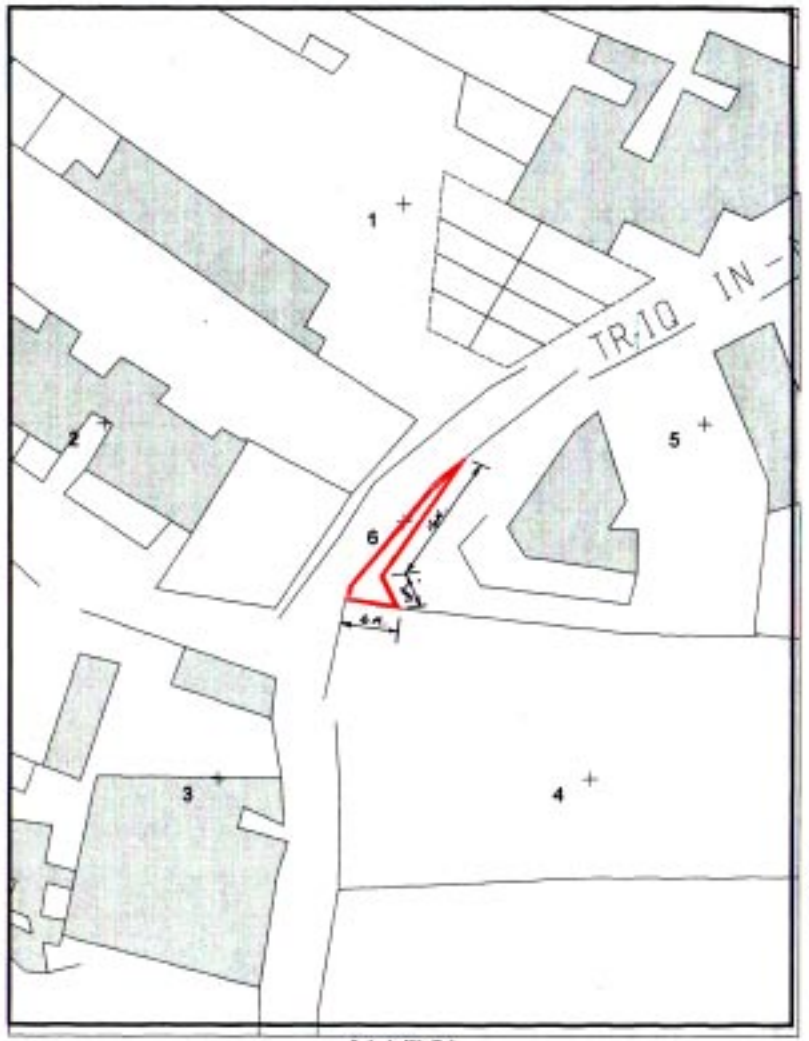

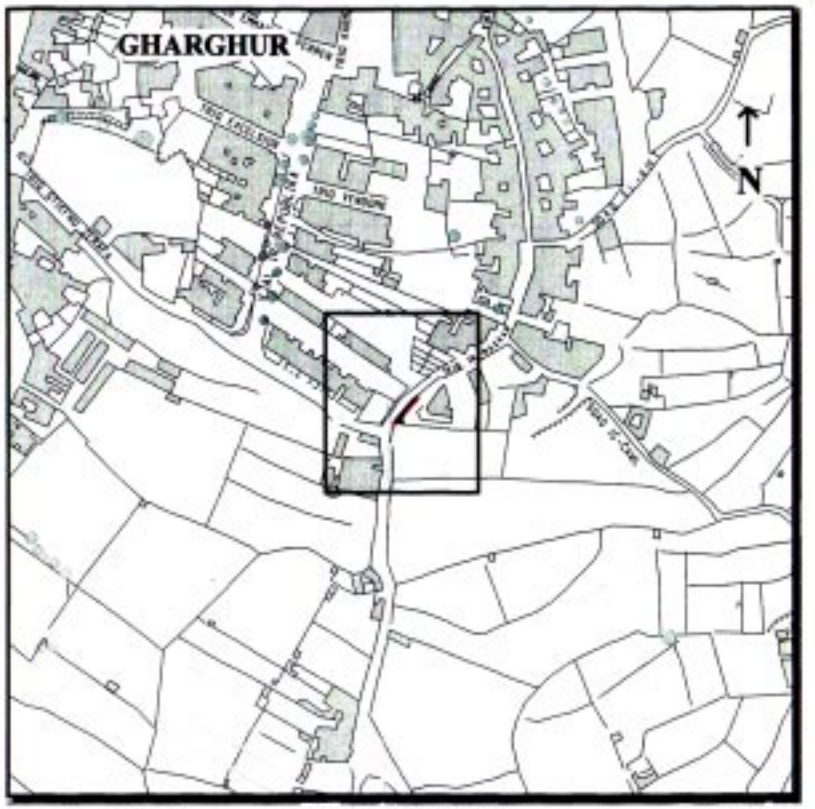

Gvern Ta' Malta — Pjanta tas-sit 1:2500 *Site Plan* — Government of Malta

Reġistru ta' l-Artijiet — **Land Registry**

Casa Bolino, 116 Triq il-Punent, Valletta — *Casa Bolino, 116 West Street, Valletta*

Nru tal-Mappa: *Map Number:* 77408M	Pożizzjoni Ċentrali: x = 50760 *Centre Coordinates:* y = 75529	*Parti minn SS:* *Extracted from SS:* 5075	Data: *Date:* 07/04/2004

Perit *Architect:*

Timbru tal-Perit *Architect's Stamp*

Perit Stefan Scotto
Estate Management

Qies (metri kwadri) *Area (square metres)* 8942 - 39 m²

Firma tal-Applikant *Applicant's signature*

Dritt Mħallas *Fee Paid*

Nru. 573

AKKWIST TA' ART

DIN id-dikjarazzjoni li ġejja, magħmula mill-President ta' Malta bis-saħħa ta' l-artikolu 3 ta' l-Ordinanza dwar l-Akkwist ta' l-Artijiet għal Skopijiet Pubbliċi (Kapitolu 88) hija ppubblikata skond u għall-finijiet ta' l-artikolu 9(1) ta' dik l-Ordinanza.

L-1 ta' Ġunju, 2005

(File L106/96/9)

DIKJARAZZJONI MILL-PRESIDENT TA' MALTA

Jiena hawnhekk niddikjara illi l-art hawn taħt imsemmija hija meħtieġa mill-awtorità kompetenti għal skop pubbliku skond id-dispożizzjonijiet ta' l-Ordinanza dwar l-Akkwist ta' Artijiet għal Skopijiet Pubbliċi (Kapitolu 88) u illi l-akkwist tagħha għandu jkun b'xiri assolut.

Deskrizzjoni ta' l-Art

L-art li ġejja f'Ħal Għargħur:–

1. Biċċa art tal-kejl ta' madwar 44 metru kwadru, li tmiss mill-Majjistral u mil-Lbiċ ma' triq u mix-Xlokk ma' proprjetà ta' l-eredi ta' Salvu Borg jew irjieħ verjuri.

L-art hawn fuq imsemmija tidher murija bil-kulur aħmar u mmarkata bin-numru '9' fuq il-pjanta P.D. Nru. 98_2003, li wieħed jista' jara fuq talba fid-Dipartiment ta' l-Artijiet, Auberge de Baviere, Valletta.

Il-kumpens offrut hu ta' ħamest elef, tmien mija u tmenin Lira Maltija (Lm5,880), skond l-istima li hawn ma' din id-

No. 573

ACQUISITION OF LAND

THE following declaration, made by the President of Malta under section 3 of the Land Acquisition (Public Purposes) Ordinance (Chapter 88), is published in terms and for the purposes of section 9(1) thereof.

1st June, 2005

DECLARATION BY THE PRESIDENT OF MALTA

I hereby declare that the undermentioned land is required by the competent authority for a public purpose in accordance with the provisions of the Land Acquisition (Public Purposes) Ordinance (Chapter 88) and that the acquisition thereof should be by absolute purchase.

Description of the Land

The following land at Għargħur:–

1. A plot of land measuring about 44 square metres, bounded on the North West and South West by a road and on the South East by property of the heirs of Salvu Borg or more precise boundaries.

The above mentioned land is shown with the colour red and marked with the number '9' on plan P.D. No. 98_2003, which may be seen on demand at the Land Department, Auberge de Baviere, Valletta.

The compensation offered is five thousand, eight hundred and eighty Maltese Liri (Lm5,800) according to the valuation

dikjarazzjoni kif din saret mill-perit arkitett Joseph Mizzi, A.&C.E.

Ma' din id-dikjarazzjoni qed tiġi ppubblikata *site plan* li turi l-imsemmija immobbli.

(Iff) EDWARD FENECH ADAMI
President
13/4/2005

Din is-*site plan* qed tiġi ppubblikata f'paġna 6252.

Stima tal-Perit (oriġinali bil-Malti)

Art f'Ħal Għargħur

Fuq struzzjonijiet tal-Kummissarju ta' l-Artijiet, skond l-Ordinanza dwar l-Akkwist ta' Artijiet (għal Skopijiet Pubbliċi), qiegħed niffissa l-valur liberu u frank tal-proprjetà hawn taħt deskritta f'Ħal Għargħur, li hija meħtieġa mill-Gvern għal skop pubbliku, u dan wara li ħadt in konsiderazzjoni l-lokalità, kif ukoll ħwejjeġ oħra li jista' jkollhom x'jaqsmu mal-valur ta' l-istess proprjetà.

Plot Nru. 9. Biċċa art tal-kejl ta' madwar 44 metru kwadru, li tmiss mill-Majjistral u mil-Lbiċ ma' triq u mix-Xlokk ma' proprjetà ta' l-eredi ta' Salvu Borg, liema art hija meqjusa bħala art fabbrikabbli fit-termini ta' l-Ordinanza dwar l-Akkwist ta' Artijiet u hija mmarkata b'kulur aħmar fuq pjanta P.D. 98_2003, hija stmata għall-valur ta' ħamest elef, tmien mija u tmenin Lira Maltija (Lm5,880).

Iff. Joseph Mizzi, A&C.E.

It-3 ta' Marzu, 2004

published with this declaration as made by architect Joseph Mizzi, A.&C.E.

A site plan showing the mentioned immovable property is being published with this declaration.

(Sgd) EDWARD FENECH ADAMI
President
13/4/2005

This site plan is being published on page 6252.

Architect's Valuation (original in Maltese)

Land at Għargħur

I have been instructed by the Commissioner of Land to assess under the Land Acquisition (Public Purposes) Ordinance, the freehold value of the hereunder described property at Għargħur, required by Government for a public purpose, and this after considering the locality, as well as other matters relevant to the same property.

Plot No. 9. A plot of land measuring about 44 square metres, bounded on the North West and South West by a road and on the South East by property of the heirs of Salvu Borg, which land is considered as a building site in terms of the Land Acquisition (Public Purposes) Ordinance and is shown with the colour red and marked with the colour red on plan P.D. 98_2003, valued for the price of five thousand and five thousand, eight hundred and eighty Maltese Liri (Lm5,880).


Sgd. Joseph Mizzi, A&C.E.


3rd March, 2004

Dan hu dokument ufficjali ghall-użu biss fir-Reġistru tal-Artijiet

This is an official document for Land Registry use only

[227 - Diviżjoni ta' l-Artijiet tal-Gvern]

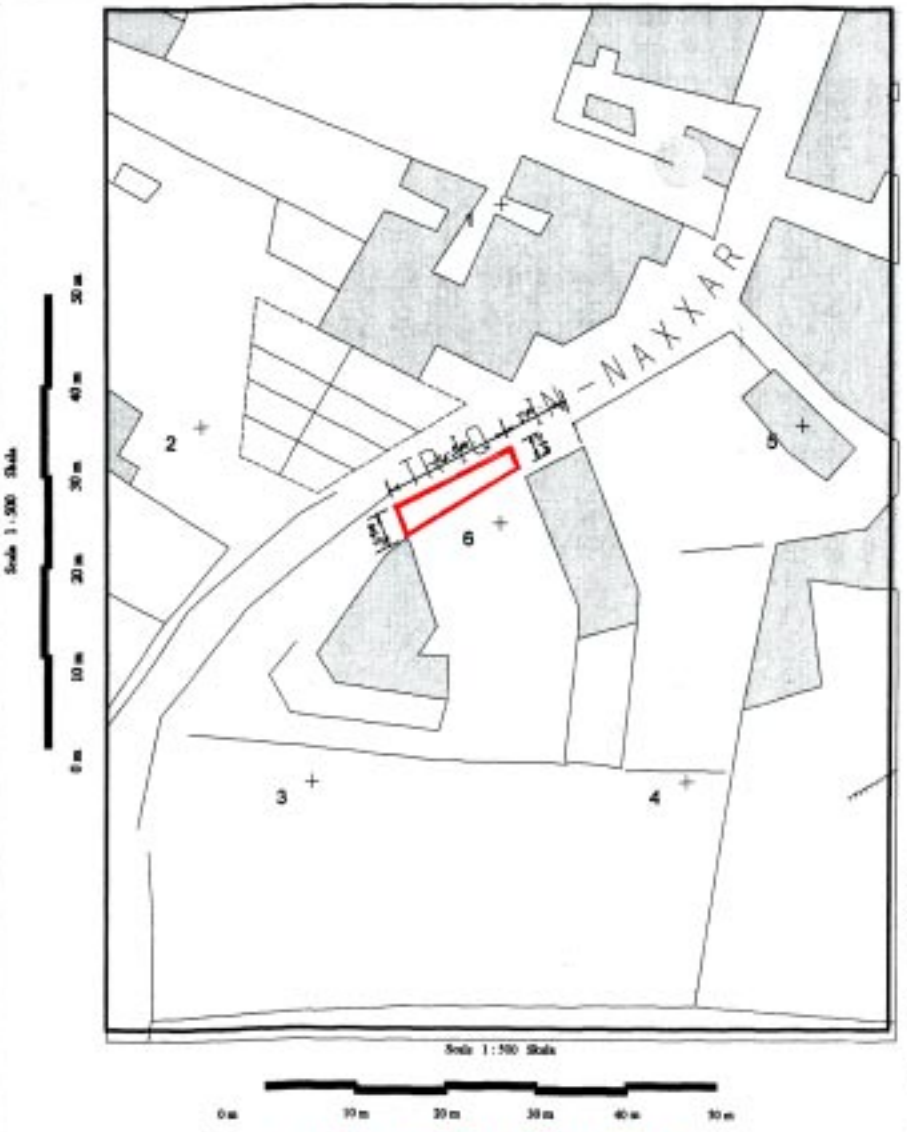

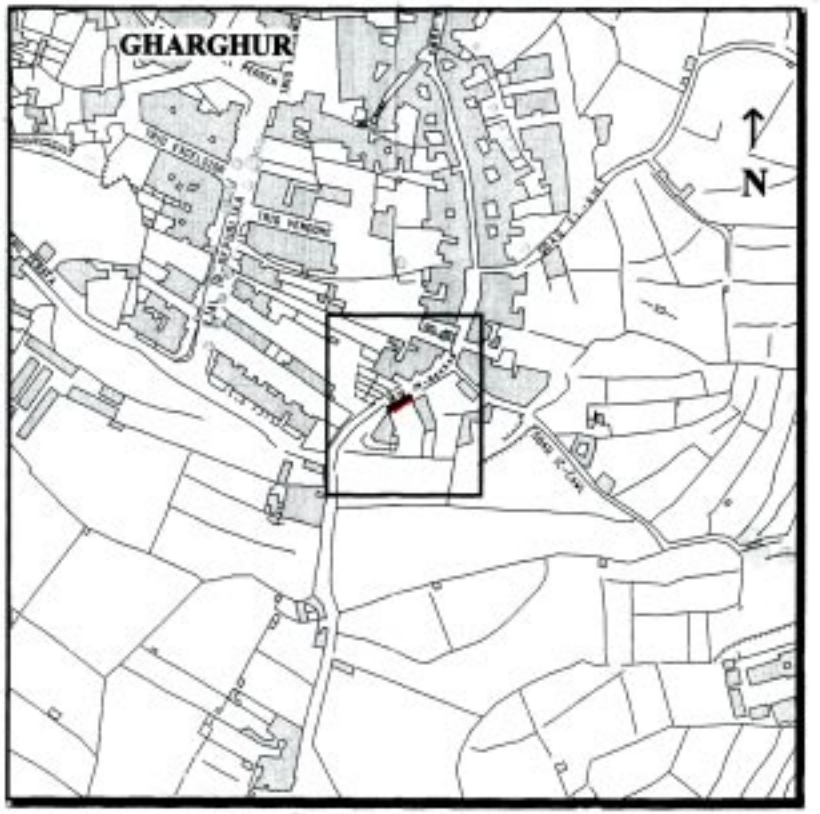

Gvern Ta' Malta — Pjanta tas-sit 1:2500 *Site Plan* — Government of Malta

Reġistru ta' l-Artijiet — **Land Registry**

Casa Bolino, 116 Triq il-Punent, Valletta — *Casa Bolino, 116 West Street, Valletta*

Nru tal-Mappa: *Map Number:* 77409M	Koordinati Ċentrali: x = 50791 *Centre Coordinates:* y = 75543	*Parti minn SS:* *Extracted from SS:* 5075	Data: *Date:* 07/04/2004

Perit *Architect:* Perit Stefan Scotto Estate Management

Timbru tal-Perit *Architect's Stamp*

Qies (metri kwadri) *Area (square metres)* 0.8 - 4.4m²

Firma tal-Applikant *Applicant's signature*

Dritt Mhallas *Fee Paid*

INDUSTRIAL PROPERTY REGISTRATIONS DIRECTORATE

The patents indicated below have been granted with effect from the filing date in accordance with Article 24(2) of the Patents and Designs Act 2000:

(21) **PAT/2457**
(22) *Filing date:* 27 Oct 04
(54) COMPOSITIONS AND METHODS TO MODULATE AN IMMUNE RESPONSE TO AN IMMUNOGENIC THERAPEUTIC AGENT

(33) US (31) 60/515199 (32) 27 Oct 03

(73) Amgen Inc.
(Incorporated in United States)
(72) *Inventor(s)*: Sanjay D. Khare
Ulrich Feige

(21) **PAT/2441**
(22) *Filing date:* 15 Oct 04
(54) MUSCARINIC ACETYLCHOLINE RECEPTOR ANTAGONISTS

(33) US (31) 60/512161 (32) 17 Oct 03

(73) Glaxo Group Limited
(Incorporated in Great Britain)
(72) *Inventor(s)*: Michael R. Palvich
Zehong Wan
Chongjie Zhu

(21) **PAT/2444**
(22) *Filing date:* 19 Oct 04
(54) DEVICE FOR FIXING TWO COMPONENTS TOGETHER AS WELL AS A COOLING DEVICE TO A SWITCH CUPBOARD

(33) DE (31) 203 16 880.1 (32) 31 Oct 03
(33) DE (31) 203 18 650.8 (32) 28 Nov 03
(33) DE (31) 20 2004 006 533.9 (32) 22 Apr 2004

(73) Pfannenberg GmbH
(Incorporated in Germany)
(72) *Inventor(s)*: Pfannenberg Andreas

(21) **PAT/2445**
(22) *Filing date:* 20 Oct 04
(54) 2-(3,4-DIMETHYLPHENYL)-4-{[2-HYDROXY-3'-(1H-TETRAZOL-5-YL)BIPHENYL-3-YL]HYDRAZONO}-5-METHYL-2,4-DIHYDROPYRAZOL-3-ONE CHOLINE

(33) US (31) 513481 (32) 22 Oct 03

(73) Smithkline Beecham Corporation
(Incorporated in United States)
(72) *Inventor(s)*: Christopher S. Brook
Li-Jen J. Ping

(21) **PAT/2447**
(22) *Filing date:* 24 Oct 04
(54) PROCESS FOR PURIFYING PROTEINS IN A HYDROPHOBIC INTERACTION CHROMATOGRAPHY FLOW-THROUGH FRACTION

(33) US (31) 60/514486 (32) 24 Oct 03

(73) Amgen Inc.
(Incorporated in United States)
(72) *Inventor(s)*: Shukla Abhinav A.
Ghose Sanchayita

(21) **PAT/2448**
(22) *Filing date:* 22 Oct 04
(54) CONTROLLED RELEASE STERILE INJECTABLE ARIPIPRAZOLE FORMULATION AND METHOD

(73) Otsuka Pharmaceutical Co. Ltd.
(Incorporated in Japan)
(72) *Inventor(s)*: Januxz W. Kostanski
Takakuni Matsuda
Manoj Nerurkar

GODWIN WARR
1st June, 2005 *Comptroller of Industrial Property*

INDUSTRIAL PROPERTY REGISTRATIONS DIRECTORATE

The patents indicated below have been granted with effect from the filing date in accordance with Article 24(2) of the Patents and Designs Act 2000:

(21) **PAT/2461**
(22) *Filing date:* 29 Oct 04
(54) TETRAZOLE DERIVATIVES AND METHODS OF TREATMENT OF METABOLIC-RELATED DISORDERS THEREOF

(73) Arena Pharmaceuticals Inc. & Merck & Co. Inc. (Incorporated in United States)

(72) *Inventor(s)*: Graeme Semple
Thomas Schrader
Philip J. Skinner
Steven L. Colletti
Tawfik Gharbaoui
Jason E. Imbriglio
Jae-Kyu Jung
Rui Liang
Subharekha Raghavan
Darby Schmidt
James R. Tata

(33) US (31) 60/516238 (32) 31 Oct 03

(21) **PAT/2463**
(22) *Filing date:* 2 Nov 04
(54) NOVEL 5-HT2A RECEPTOR LIGANDS

(73) Merck Sharp & Dohme Limited (Incorporated in England)
(72) *Inventor(s)*: Mark Stuart Chambers
Robert James Maxey
Neil Roy Curtis
Helen Jane Szekeres
Angus Murray Macleod

(33) GB (31) 0326221.9 (32) 10 Nov 03

(21) **PAT/2464**
(22) *Filing date:* 2 Nov 04

(54) SUBSTITUTED NITROGEN-CONTAINING SIX-MEMBERED AMINO-HETEROCYCLES AS VANILLOID-1 RECEPTOR ANTAGONISTS FOR TREATING PAIN

(73) Merck Sharp & Dohme Limited & Merck & Co. Inc. (Incorporated in United Kingdom & United States)
(72) *Inventor(s)*: Dongwei Cai
A. Brian Jones
Christopher Richard Moyes
Gregory John Hollingworth
Edward Giles Mciver
Lauren Rogers

(33) GB (31) 0326217.7 (32) 10 Nov 03
(33) GB (31) 0407748.3 (32) 5 Apr 04

(21) **PAT/2465**
(22) *Filing date:* 2 Nov 04
(54) BICYCLIC PYRAZOLYL AND IMIDAZOLYL COMPOUNDS AND USES THEREOF

(73) Pfizer Products Inc.
(Incorporated in United States)
(72) *Inventor(s)*: Philip Albert Carpino
Robert Lee Dow
David Andrew Griffith

(33) US (31) 60/518280 (32) 7 Nov 03

GODWIN WARR
Comptroller of Industrial Property

1st June, 2005

Ippubblikat mid-Dipartiment ta' l-Informazzjoni (doi.gov.mt) — Valletta — *Published by the Department of Information (doi.gov.mt) — Valletta*
Mitbugh fl-Istamperija tal-Gvern — *Printed at the Government Printing Press*