Nru. 17,797
Prezz 80ċ
Price 80c

Gazzetta tal-Gvern ta' Malta
The Malta Government Gazette

Il-Ħamis, 28 ta' Lulju, 2005
Thursday, 28th July, 2005

Pubblikata b'Awtorità
Published by Authority

NOTIFIKAZZJONIJIET TAL-GVERN

Nru. 799

AKKWIST TA' ART

DIN id-dikjarazzjoni li ġejja, magħmula mill-President ta' Malta bis-saħħa ta' l-artikolu 3 ta' l-Ordinanza dwar l-Akkwist ta' l-Artijiet għal Skopijiet Pubbliċi (Kapitolu 88) hija ppubblikata skond u għall-finijiet ta' l-artikolu 9(1) ta' dik l-Ordinanza.

It-28 ta' Lulju, 2005
(File L32/96/2)

DIKJARAZZJONI MILL-PRESIDENT TA' MALTA

Illi b'Dikjarazzjoni tal-President ta' Malta ta' l-20 ta' Frar, 1998, l-art hawn taħt imsemmija kienet dikjarata meħtieġa mill-awtorità kompetenti għal skop pubbliku skond id-disposizzjonijiet ta' l-Ordinanza dwar l-Akkwist ta' Artijiet għal Skopijiet Pubbliċi (Kapitolu 88) u illi l-akkwist tagħha kellu jkun b'xiri assolut.

Deskrizzjoni ta' l-Art

L-art li ġejja f'Ħal Tarxien:–

1. Biċċa art tal-kejl ta' madwar 67 metru kwadru, li tmiss mil-Lvant ma' triq pubblika, mill-Punent ma' proprjetà tal-Kontessina Theuma Castelletti u mill-Majjistral ma' proprjetà ta' Lonza Agius jew irjieħ verjuri.

L-art hawn fuq imsemmija hija murija bil-kulur aħmar u indikata bħala *Plot* Nru. '2' fuq il-pjanta L.D. Nru. 102/97, li

GOVERNMENT NOTICES

No. 799

ACQUISITION OF LAND

THE following declaration, made by the President of Malta under section 3 of the Land Acquisition (Public Purposes) Ordinance (Chapter 88), is published in terms and for the purposes of section 9(1) thereof.

28th July, 2005

DECLARATION BY THE PRESIDENT OF MALTA

Whereas by Declaration of the President of Malta dated 20th February, 1998, the undermentioned land had been declared as required by the competent authority for a public purpose in accordance with the provisions of the Land Acquisition (Public Purposes) Ordinance (Chapter 88) and that the acquisition thereof should have been by absolute purchase.

Description of the Land

The following land at Tarxien:–

1. A plot of land measuring about 67 square metres, bounded on the East by a public road, on the West by property of Countess Theuma Castelletti and on the North West by property of Lonza Agius or more precise boundaries.

The above mentioned land is shown with the colour red and indicated as Plot No. '2' on plan L.D. No. 102/97, which

wieħed jista' jara fuq talba fid-Dipartiment ta' l-Artijiet, Auberge de Baviere, Valletta.

Illi d-Dikjarazzjoni tal-President ta' Malta odjerna qiegħda tiġi maħruġa għall-fini ta' l-Att Nru. XI ta' l-2002.

Il-kumpens offrut hu ta' disat elef Lira Maltija (Lm9,000), skond l-istima li hawn ma' din id-dikjarazzjoni kif din saret mill-perit arkitett Joseph Mizzi, A.&C.E.

Ma' din id-dikjarazzjoni qed tiġi ppubblikata *site plan* li turi l-imsemmija immobbli.

(Iff) Edward Fenech Adami
President
7/7/2005

Din is-*site plan* qed tiġi ppubblikata f'paġna 7677.

Stima tal-Perit (oriġinali bil-Malti)

Akkwist ta' Art f'Ħal Tarxien

Fuq struzzjonijiet tal-Kummissarju ta' l-Artijiet, skond l-Ordinanza dwar l-Akkwist ta' Artijiet (għal Skopijiet Pubbliċi), qiegħed niffissa l-valur liberu u frank tal-proprjetà hawn taħt deskritta f'Ħal Tarxien, li hija meħtieġa mill-Gvern għal skop pubbliku, u dan wara li ħadt in konsiderazzjoni l-lokalità, kif ukoll ħwejjeġ oħra li jista' jkollhom x'jaqsmu mal-valur ta' l-istess proprjetà.

Biċċa art tal-kejl ta' madwar 67 metru kwadru, li tmiss mil-Lvant ma' triq pubblika, mill-Majjistral ma' proprjetà ta' Lonza Agius u mill-Punent u mix-Xlokk ma' proprjetà tal-Kontessina Theuma Castelletti, liema art hija meqjusa bħala art fabbrikabbli fit-termini ta' l-Ordinanza dwar l-Akkwist ta' Artijiet u hija murija bil-kulur aħmar u mmarkata bin-numru '2' fuq il-pjanta L.D. 102/97, hija stmata għall-valur ta' disat elef Lira Maltija (Lm9,000).

Iff. Joseph Mizzi, A&C.E.

N.B. Dan ir-rapport ta' stima u l-pjanta meħmuża miegħu qed jibdel ir-rapport ta' stima datat 5 ta' Novembru, 1997, għal dak li għandu x'jaqsam mal-proprjetà msemmija.

L-1 ta' Ġunju, 2004

may be seen on demand at the Land Department, Auberge de Baviere, Valletta.

Whereas the present Declaration by the President of Malta is being issued in terms of Act XI of 2002.

The compensation offered is nine thousand Maltese Liri (Lm9,000) according to the valuation published with this declaration as made by architect Joseph Mizzi, A.&C.E.

A site plan showing the mentioned immovable property is being published with this declaration.

(Sgd) Edward Fenech Adami
President
7/7/2005

This site plan is being published on page 7677.

Architect's Valuation (original in Maltese)

Acquisition of Land at Tarxien

I have been instructed by the Commissioner of Land to assess under the Land Acquisition (Public Purposes) Ordinance, the freehold value of the hereunder described property at Tarxien, required by Government for a public purpose, and this after considering the locality, as well as other matters relevant to the same property.

A plot of land measuring about 67 square metres, bounded on the East by a public road, on the North West by property of Lonza Agius and on the West and South East by property of Countess Theuma Castelletti, which land is considered as a building site in terms of the Land Acquisition (Public Purposes) Ordinance and is shown with the colour red and marked with the number '2' on plan L.D. 102/97, valued for the price of nine thousand Maltese Liri (Lm9,000).


Sgd. Joseph Mizzi, A&C.E.

N.B. This valuation report and the attached site plan is replacing the valuation report dated 5th November, 1997, for all matters related to the above mentioned property.

1st June, 2004

Dan hu dokument uffiċjali għall-użu biss fir-Reġistru tal-Artijiet

This is an official document for Land Registry use only [227 - Diviżjoni ta' l-Artijiet tal-Gvern]

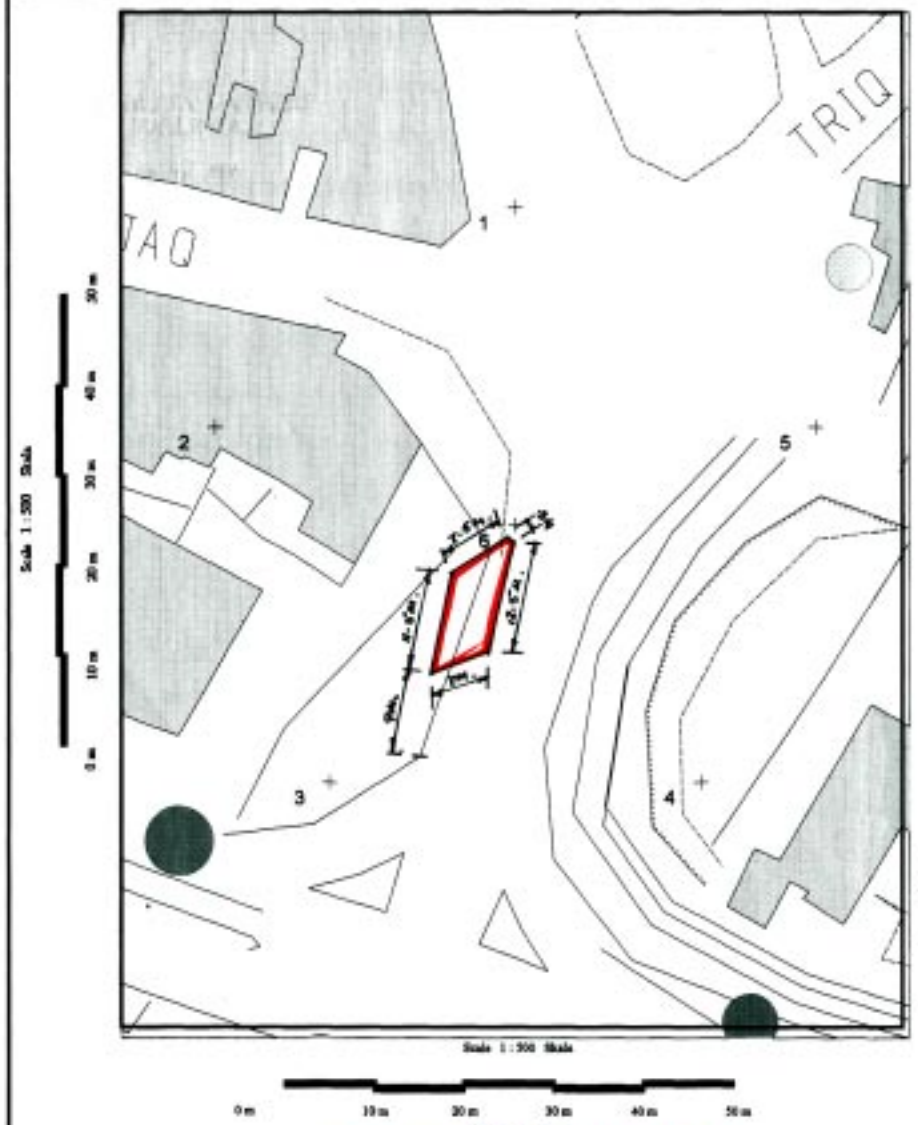



Gvern Ta' Malta — Pjanta tas-sit 1:2500 *Site Plan* — Government of Malta

Reġistru ta' l-Artijiet — **Land Registry**

Casa Bolino, 116 Triq il-Pusent, Valletta — *Casa Bolino, 116 West Street, Valletta*

Nru tal-Mappa: *Map Number:* 81248M	Polizijoni Ċentrali: x = 56092 *Centre Coordinates:* y = 69028		*Parti miżur SS: Extracted from SS:* 5669 5668	Data: *Date:* 14/07/2004
Perit *Architect:*			Qies (metri kwadri) *Area (square metres):* Area - 65m²	
Timbru tal-Perit *Architect's Stamp:* Perit Stefan Scotto Estate Management			Firma tal-Applikant *Applicant's signature*	
			Dritt Mħallas *Fee Paid*	

Nru. 800

AKKWIST TA' ART

DIN id-dikjarazzjoni li ġejja, magħmula mill-President ta' Malta bis-saħħa ta' l-artikolu 3 ta' l-Ordinanza dwar l-Akkwist ta' l-Artijiet għal Skopijiet Pubbliċi (Kapitolu 88) hija ppubblikata skond u għall-finijiet ta' l-artikolu 9(1) ta' dik l-Ordinanza.

It-28 ta' Lulju, 2005

(File L32/96/3)

DIKJARAZZJONI MILL-PRESIDENT TA' MALTA

Illi b'Dikjarazzjoni tal-President ta' Malta ta' l-20 ta' Frar, 1998, l-art hawn taħt imsemmija kienet dikjarata meħtieġa mill-awtorità kompetenti għal skop pubbliku skond id-dispożizzjonijiet ta' l-Ordinanza dwar l-Akkwist ta' Artijiet għal Skopijiet Pubbliċi (Kapitolu 88) u illi l-akkwist tagħha kellu jkun b'xiri assolut.

Deskrizzjoni ta' l-Art

L-art li ġejja f'Ħal Tarxien:–

1. Biċċa art tal-kejl ta' madwar 39 metru kwadru, li tmiss mill-Punent, mill-Majjistral u mix-Xlokk ma' proprjetà tal-Kontessina Theuma Castelletti, jew irjieħ verjuri.

L-art hawn fuq imsemmija tidher immarkata bil-kulur aħmar u mmarkata bħala *plot* numru '3' fuq il-pjanta L.D. 102/97, li wieħed jista' jara fuq talba fid-Dipartiment ta' l-Artijiet, Auberge de Baviere, Valletta.

Illi d-Dikjarazzjoni tal-President ta' Malta odjerna qiegħda tiġi maħruġa għall-fini ta' l-Att Nru. XI ta' l-2002.

Il-kumpens offrut hu ta' tmint elef, tliet mija u erbgħin Lira Maltija (Lm8,340.00), skond l-istima li hawn ma' din

No. 800

ACQUISITION OF LAND

THE following declaration, made by the President of Malta under section 3 of the Land Acquisition (Public Purposes) Ordinance (Chapter 88), is published in terms and for the purposes of section 9(1) thereof.

28th July, 2005

DECLARATION BY THE PRESIDENT OF MALTA

Whereas by Declaration of the President of Malta dated 20th February, 1998, the undermentioned land had been declared as required by the competent authority for a public purpose in accordance with the provisions of the Land Acquisition (Public Purposes) Ordinance (Chapter 88) and that the acquisition thereof should have been by absolute purchase.

Description of the Land

The following land at Tarxien:–

1. A plot of land measuring about 39 square metres, bounded on the West, North West and South East by property of Countess Theuma Castelletti, or more precise boundaries.

The above mentioned land is shown marked with the colour red and marked as plot number '3' on plan L.D. 102/97, which may be seen on demand at the Land Department, Auberge de Baviere, Valletta.

Whereas the present Declaration by the President of Malta is being issued in terms of Act XI of 2002.

The compensation offered is eight thousand, three hundred and forty Maltese Liri (Lm8,340.00) according to the

id-dikjarazzjoni kif din saret mill-perit arkitett Joseph Mizzi, A.&C.E.

Ma' din id-dikjarazzjoni qed tiġi ppubblikata *site plan* li turi l-imsemmija immobbli.

(Iff) EDWARD FENECH ADAMI
President
7/7/2005

Din is-*site plan* qed tiġi ppubblikata f'paġna 7680.

Stima tal-Perit (oriġinali bil-Malti)

Akkwist ta' Art f'Ħal Tarxien

Fuq struzzjonijiet tal-Kummissarju ta' l-Artijiet, skond l-Ordinanza dwar l-Akkwist ta' Artijiet (għal Skopijiet Pubbliċi), qiegħed niffissa l-valur liberu u frank tal-proprjetà hawn taħt deskritta f'Ħal Tarxien, li hija meħtieġa mill-Gvern għal skop pubbliku, u dan wara li ħadt in konsiderazzjoni l-lokalità, kif ukoll ħwejjeġ oħra li jista' jkollhom x'jaqsmu mal-valur ta' l-istess proprjetà.

Biċċa art tal-kejl ta' madwar 39 metru kwadru, li tmiss mill-Punent, mill-Majjistral u mix-Xlokk ma' proprjetà tal-Kontessina Theuma Castelletti, liema art hija meqjusa bħala art fabbrikabbli fit-termini ta' l-Ordinanza dwar l-Akkwist ta' Artijiet u hija murija bil-kulur aħmar u mmarkata bħala *plot* numru '3' fuq il-pjanta L.D. 102/97, hija stmata għall-valur ta' tmint elef, tliet mija u erbgħin Lira Maltija (Lm8,340).

Iff. Joseph Mizzi, A&C.E.

N.B. Dan ir-rapport ta' stima u l-pjanta mehmuża miegħu qed jibdel ir-rapport ta' stima datat 5 ta' Lulju, 1997, għal dak li għandu x'jaqsam mal-proprjetà msemmija.

It-2 ta' Awissu, 2004

valuation published with this declaration as made by architect Joseph Mizzi, A.&C.E.

A site plan showing the mentioned immovable property is being published with this declaration.

(Sgd) EDWARD FENECH ADAMI
President
7/7/2005

This site plan is being published on page 7680.

Architect's Valuation (original in Maltese)

Acquisition of Land at Tarxien


I have been instructed by the Commissioner of Land to assess under the Land Acquisition (Public Purposes) Ordinance, the freehold value of the hereunder described property at Tarxien, required by Government for a public purpose, and this after considering the locality, as well as other matters relevant to the same property.

A plot of land measuring about 39 square metres, bounded on the West, North West and South East by property of Countess Theuma Catelletti, which land is considered as a building site in terms of the Land Acquisition (Public Purposes) Ordinance and is shown with the colour red and marked as plot number '3' plan L.D. 102/97, valued for the price of eight thousand, three hundred and forty Maltese Liri (Lm8,340).

Sgd. Joseph Mizzi, A&C.E.

N.B. This valuation report and the attached site plan is replacing the valuation report dated 5th July, 1997, for all matters related to the above mentioned property.

2nd August, 2004

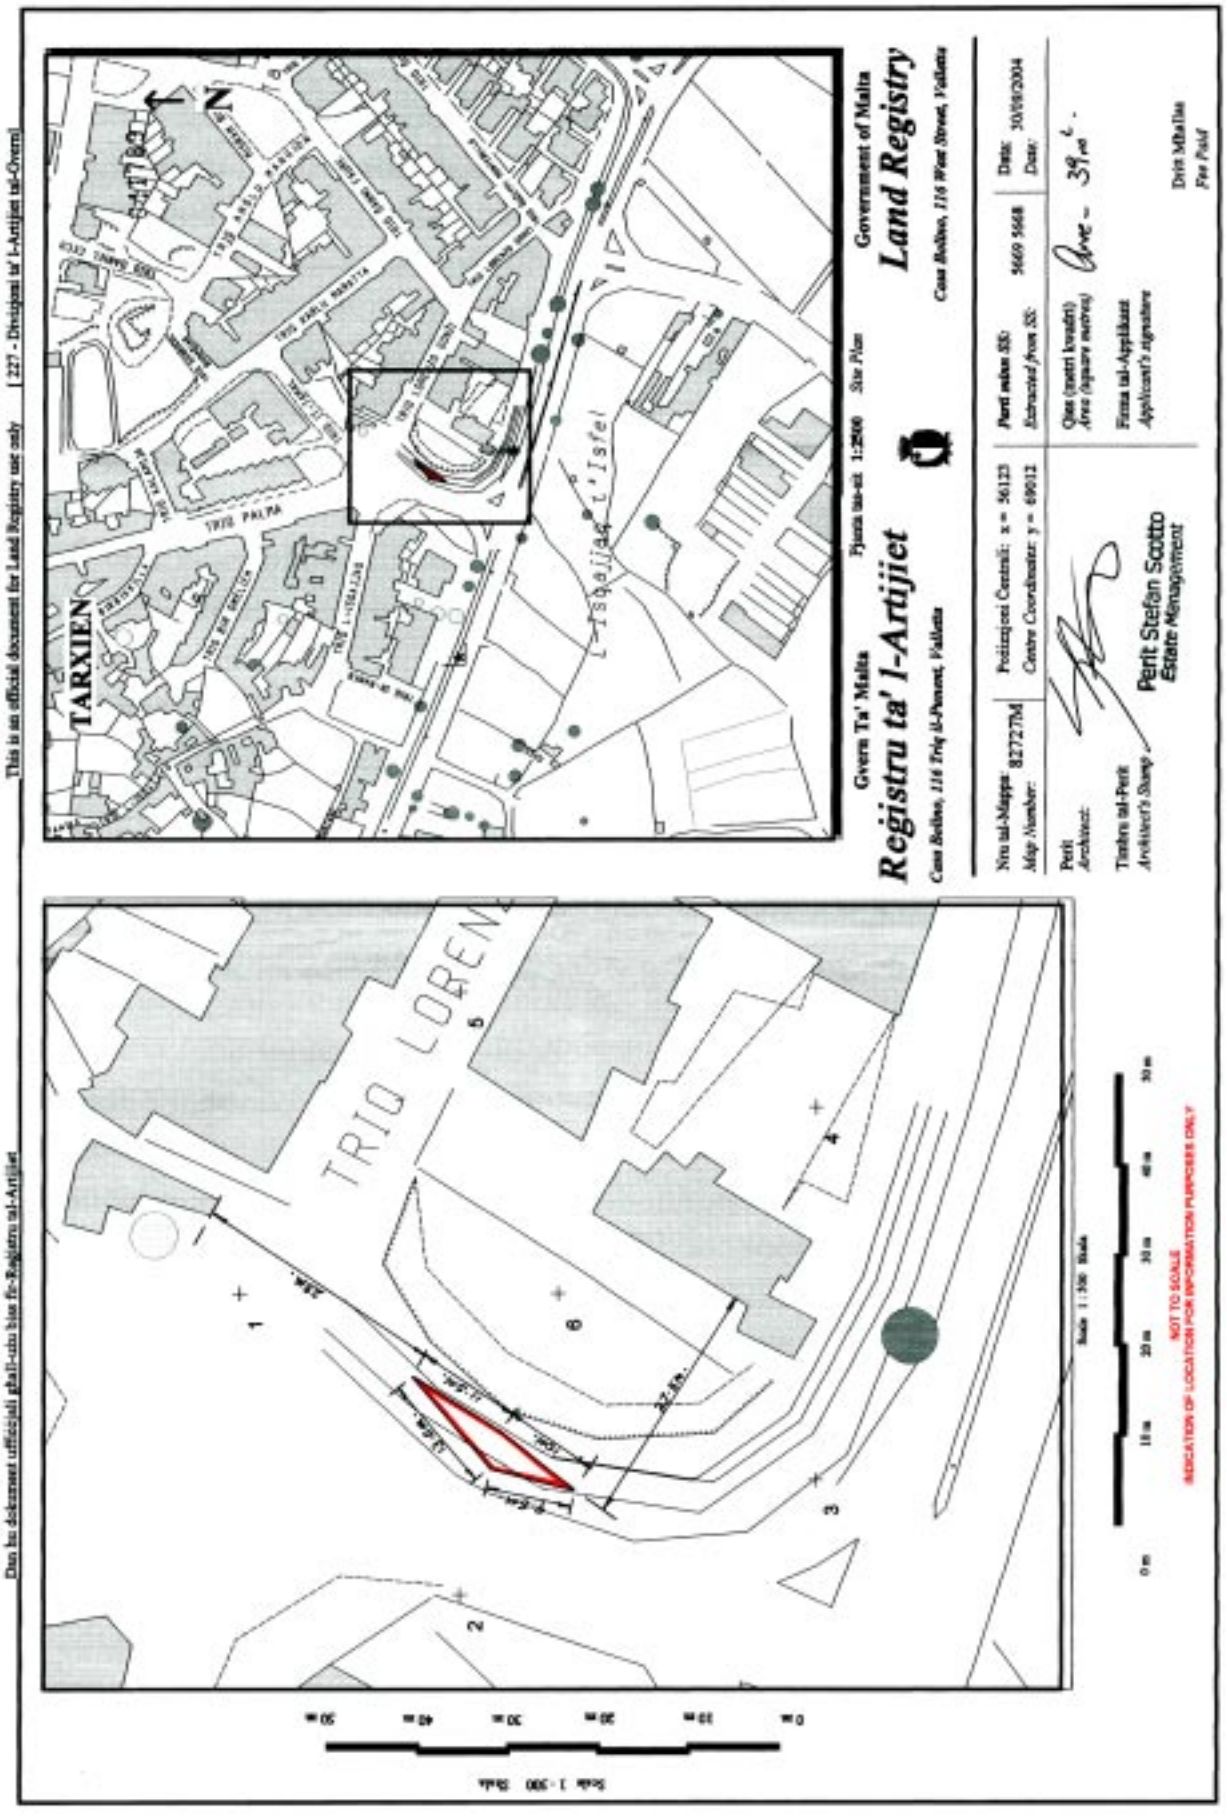
This is an official document for Land Registry use only [227 - Divizjoni ta' l-Artijiet tal-Gvern]
Dan hu dokument uffiċjali għall-użu biss fir-Reġistru tal-Artijiet
Government of Malta
Land Registry
Registru ta' l-Artijiet
Gvern Ta' Malta
Pjanta tas-sit 1:2500 Site Plan
Nru tal-Mappa / Map Number: 827277M
Pożizzjoni Ċentrali: x = 56123 Centre Coordinate: y = 69012
Perit / Architect:
Timbru tal-Perit / Architect's Stamp
Perit Stefan Sciotto
Estate Management
Parti miksa / Extracted from: 5669 5668
Data / Date: 30/09/2004
Qies (metri kwadri) / Area (square metres): Circa - 39m²
Firma tal-Applikant / Applicant's signature
Data Mitluba / Fee Paid
TARXIEN
TRIQ PALPA
L-Isqajjaq t'Isfel
TRIO LORENZO
Skala 1:500 Scale
NOT TO SCALE
INDICATION OF LOCATION FOR INFORMATION PURPOSES ONLY

Nru. 801

AKKWIST TA' ART

DIN id-dikjarazzjoni li ġejja, magħmula mill-President ta' Malta bis-saħħa ta' l-artikolu 3 ta' l-Ordinanza dwar l-Akkwist ta' l-Artijiet għal Skopijiet Pubbliċi (Kapitolu 88) hija ppubblikata skond u għall-finijiet ta' l-artikolu 9(1) ta' dik l-Ordinanza.

It-28 ta' Lulju, 2005

(File L392/95/7)

DIKJARAZZJONI MILL-PRESIDENT TA' MALTA

Illi b'Dikjarazzjoni tal-President ta' Malta tat-17 ta' Frar, 1998, l-art hawn taħt imsemmija kienet dikjarata meħtieġa mill-awtorità kompetenti għal skop pubbliku skond id-dispożizzjonijiet ta' l-Ordinanza dwar l-Akkwist ta' Artijiet għal Skopijiet Pubbliċi (Kapitolu 88) u illi l-akkwist tagħha kellu jkun b'xiri assolut.

Deskrizzjoni ta' l-Art

Il-fond li ġej f'Bormla:–

Id-Dirett Dominju Perpetwu tal-fond bin-numru 84 fi Triq San Ġwann.

Il-fond hawn fuq imsemmi jidher immarkat bil-kulur aħmar fuq il-pjanta L.D. Nru. 25/97 kif ukoll fuq pjanta Hsg. Drwg. 10G/487, *sheets* 1-3, li wieħed jista' jara fuq talba fid-Dipartiment ta' l-Artijiet, Auberge de Baviere, Valletta.

Illi d-Dikjarazzjoni tal-President ta' Malta odjerna qiegħda tiġi maħruġa għall-fini ta' l-Att Nru. XI ta' l-2002.

Il-kumpens offrut għad-Dirett Dominju Perpetwu hu ta' tliet Liri Maltin (Lm3), skond l-istima tal-perit arkitett

No. 801

ACQUISITION OF LAND

THE following declaration, made by the President of Malta under section 3 of the Land Acquisition (Public Purposes) Ordinance (Chapter 88), is published in terms and for the purposes of section 9(1) thereof.

28th July, 2005

DECLARATION BY THE PRESIDENT OF MALTA

Whereas by Declaration of the President of Malta dated 17th February, 1998, the undermentioned land had been declared as required by the competent authority for a public purpose in accordance with the provisions of the Land Acquisition (Public Purposes) Ordinance (Chapter 88) and that the acquisition thereof should have been by absolute purchase.

Description of the Land

The following premises at Cospicua:–

The Perpetual Direct Dominium of premises number 84 in Triq San Ġwann

The above mentioned premises is market with the colour red on plan L.D. No. 25/97 as well as on Hsg. Drwg. plan 10G/487, sheets 1-3, which may be seen on demand at the Land Department, Auberge de Baviere, Valletta.

Whereas the present Declaration by the President of Malta is being issued in terms of Act XI of 2002.

The compensation offered is for the Direct Perpetual Dominium is of three Maltese Liri (Lm3) according to the

Michael Schembri, A.&C.E., li kopja tagħha qed tiġi ppubblikata ma' din id-dikjarazzjoni.

Ma' din id-dikjarazzjoni qed tiġi ppubblikata *site plan* li turi l-imsemmija immobbli.

(Iff) EDWARD FENECH ADAMI
President
7/7/2005

Din is-*site plan* qed tiġi ppubblikata f'paġna 7683.

Stima tal-Perit (oriġinali bil-Malti)

Akkwist ta' Fond f'Bormla

Fuq struzzjonijiet tal-Kummissarju ta' l-Artijiet, skond l-Ordinanza dwar l-Akkwist ta' Artijiet (għal Skopijiet Pubbliċi), qiegħed niffissa l-valur liberu u frank tal-proprjetà hawn taħt deskritta f'Bormla, li hija meħtieġa mill-Gvern għal skop pubbliku, u dan wara li ħadt in konsiderazzjoni l-lokalità, kif ukoll ħwejjeġ oħra li jista' jkollhom x'jaqsmu mal-valur ta' l-istess proprjetà.

Il-fond numru 84 fi Triq San Ġwann, muri bl-aħmar fuq il-pjanta L.D. Nru 25/97, huwa stmat għall-valur ta' ħamsa u tletin elf Lira Maltija (Lm35,000).

Peress li dan il-fond huwa soġġett għaċ-ċens annwu u perpetwu ta' ħmistax-il ċenteżmu (Lm0.15), il-valur għandu jinqasam kif ġej:

Il-valur għall-Utile Dominju Perpetwu huwa ta' Lm34,997.

Il-valur għad-Dirett Dominju Perpetwu huwa ta' Lm3.

Iff. Michael Schembri, A&C.E.
Arkitett u Inġinier Ċivili fid-Dipartiment ta' l-Artijiet

Il-31 ta' Mejju, 2004

valuation made by architect Michael Schembri, A.&C.E., a copy of which is being published together with this declaration.

A site plan showing the mentioned immovable property is being published with this declaration.

(Sgd) EDWARD FENECH ADAMI
President
7/7/2005

This site plan is being published on page 7683.

Architect's Valuation (original in Maltese)

Acquisition of Premises at Cospicua

I have been instructed by the Commissioner of Land to assess under the Land Acquisition (Public Purposes) Ordinance, the freehold value of the hereunder described property at Cospicua, required by Government for a public purpose, and this after considering the locality, as well as other matters relevant to the same property.

The premises number 84 in Triq San Ġwann, shown in red on plan L.D. No. 25/97, is valued for the price of thirty five thousand Maltese Liri (Lm35,000).


Whereas this premises is subject to annual and perpetual enphyteusis of fifteen cents (Lm0.15), the value is to be divided as follows:

The value of the Perpetual Direct Dominium is Lm34,997.

The value for the Perpetual Direct Dominium is of Lm3.

Sgd. Michael Schembri, A&C.E.
Architect and Civil Engineer of the Land Department

31st May, 2004

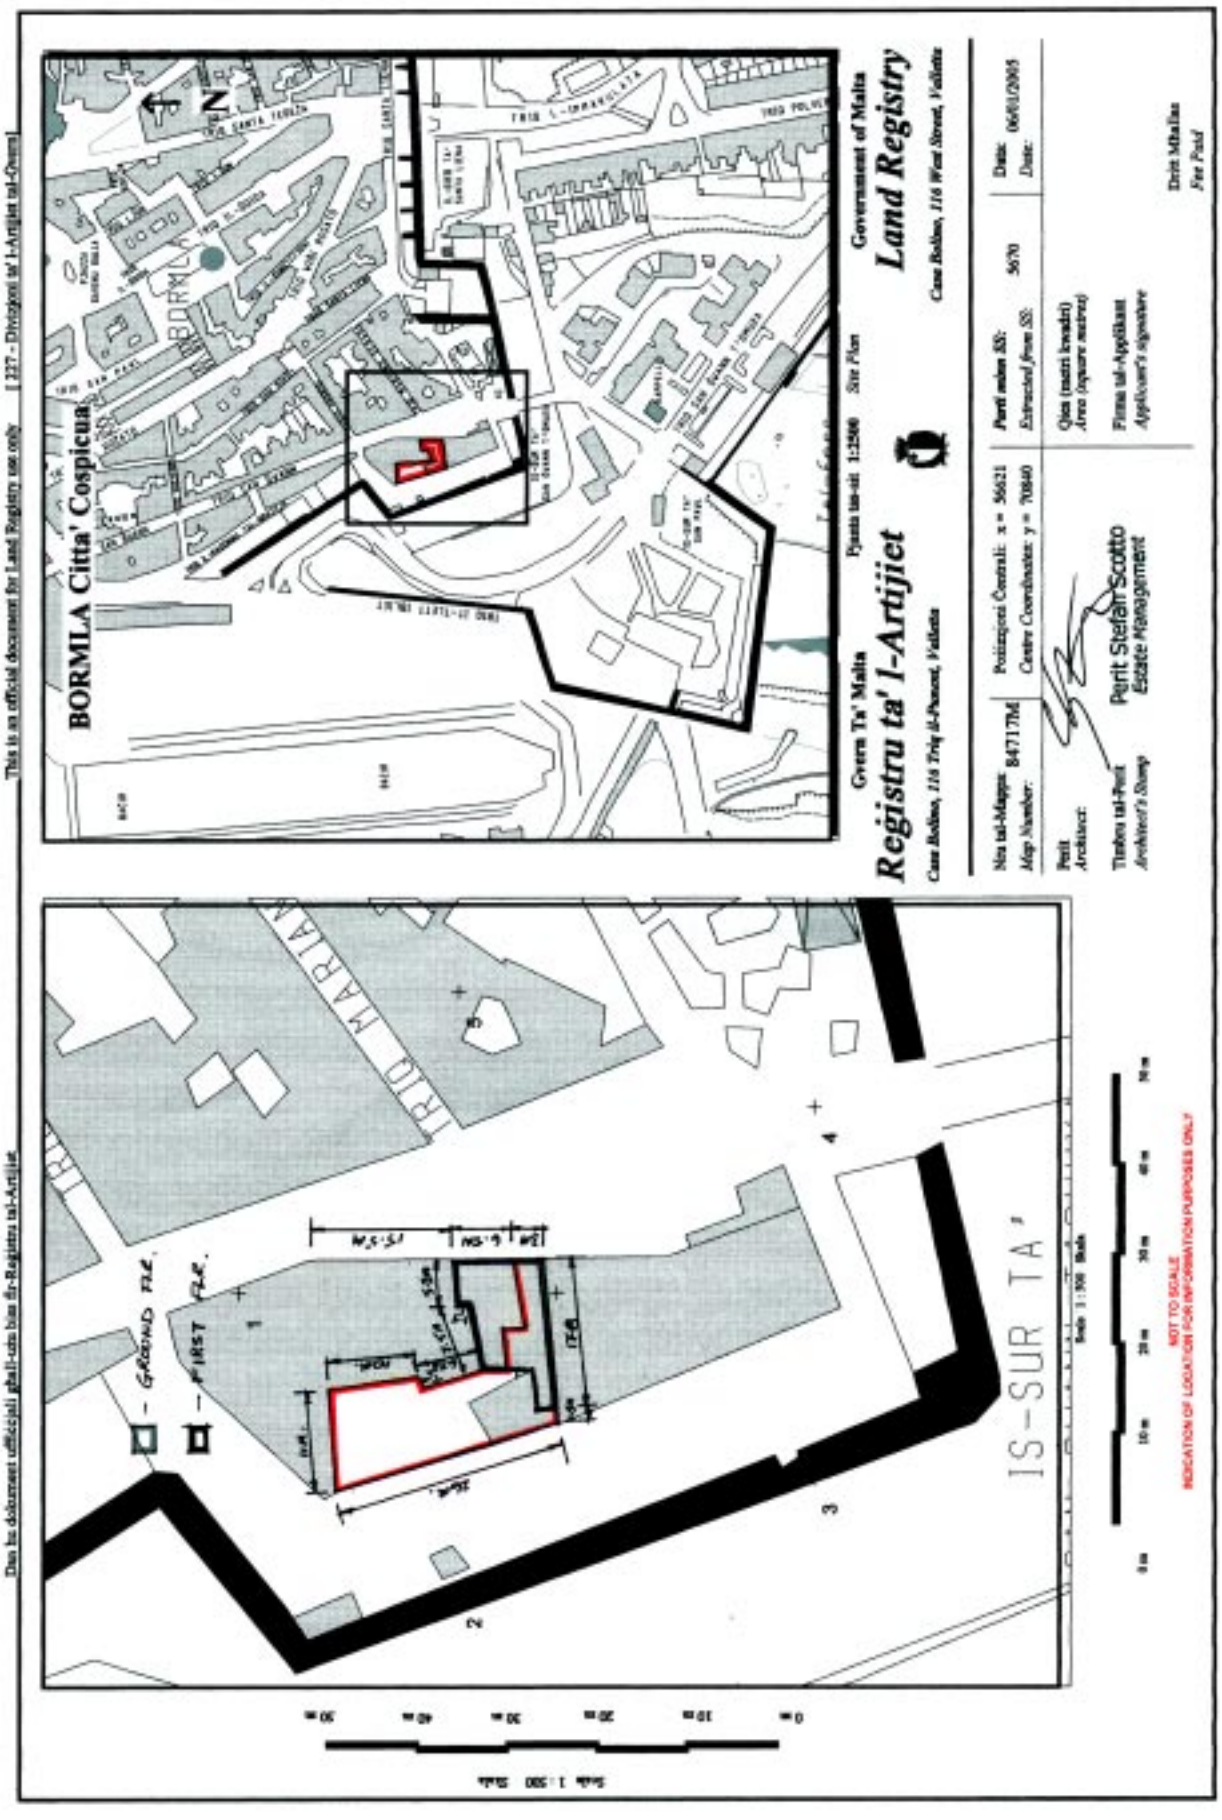
Dan ha dokument uffiċjali għall-użu biss fir-Reġistru tal-Artijiet
This is an official document for Land Registry use only
1327 - Divizjoni ta' l-Artijiet tal-Qrun
BORMLA Citta' Cospicua
Gvern Ta' Malta
Case Bollow, 116 Triq il-Prezot, Valletta
Pjanta tas-sit 1:2500 Site Plan
Government of Malta
Land Registry
Case Bollow, 116 West Street, Valletta
Registru ta' l-Artijiet
Nru tal-Mappa: 847/1M
Map Number:
Pożizzjoni Ċentrali: x = 56621
Centre Coordinates: y = 70840
Perit mahsub fil-:
Extracted from SS: 5670
Data: 06/01/2005
Date:
Qies (metri kwadri)
Area (square metres)
Perit
Architect:
Perit Stefan Scotto
Estate Management
Timbru tal-Perit
Architect's Stamp
Firma tal-Applikant
Applicant's signature
Dritt Mallias
Fee Paid
GROUND FLR.
FIRST FLR.
PRO MARIA
IS-SUR TA'
NOT TO SCALE
INDICATION OF LOCATION FOR INFORMATION PURPOSES ONLY

Nru. 802

AKKWIST TA' ART

DIN id-dikjarazzjoni li ġejja, magħmula mill-President ta' Malta bis-saħħa ta' l-artikolu 3 ta' l-Ordinanza dwar l-Akkwist ta' l-Artijiet għal Skopijiet Pubbliċi (Kapitolu 88) hija ppubblikata skond u għall-finijiet ta' l-artikolu 9(1) ta' dik l-Ordinanza.

It-28 ta' Lulju, 2005

(File L80/89/32)

DIKJARAZZJONI MILL-PRESIDENT TA' MALTA

Illi b'Dikjarazzjoni tal-President ta' Malta tal-5 ta' Ottubru, 1999, l-art hawn taħt imsemmija kienet dikjarata meħtieġa mill-awtorità kompetenti għal skop pubbliku skond id-dispożizzjonijiet ta' l-Ordinanza dwar l-Akkwist ta' Artijiet għal Skopijiet Pubbliċi (Kapitolu 88) u illi l-akkwist tagħha kellu jkun b'xiri assolut.

Deskrizzjoni ta' l-Art

Il-fond li ġej f'Bormla:–

1. Il-fond numru 107 fi Triq Santa Tereża (illum Triq il-Pellegrinaġġ).

Il-fond hawn fuq imsemmi huwa muri bil-kulur aħmar fuq il-pjanta L.D. Nru. 176/90/A/1 u fuq pjanta Hsg Drwg No. COS/3/92, li wieħed jista' jara fuq talba fid-Dipartiment ta' l-Artijiet, Auberge de Baviere, Valletta.

Illi d-Dikjarazzjoni tal-President ta' Malta odjerna qiegħda

No. 802

ACQUISITION OF LAND

THE following declaration, made by the President of Malta under section 3 of the Land Acquisition (Public Purposes) Ordinance (Chapter 88), is published in terms and for the purposes of section 9(1) thereof.

28th July, 2005

DECLARATION BY THE PRESIDENT OF MALTA

Whereas by Declaration of the President of Malta dated 5th October, 1999, the undermentioned land had been declared as required by the competent authority for a public purpose in accordance with the provisions of the Land Acquisition (Public Purposes) Ordinance (Chapter 88) and that the acquisition thereof should have been by absolute purchase.

Description of the Land

The following premises at Cospicua:–

1. The premises number 107 in Triq Santa Tereża (presently Triq il-Pellegrinaġġ).

The above mentioned premises is shown with the colour red on plan L.D. No. 176/90/A/1 and on Hsg Drwg plan No. COS/3/92, which may be seen on demand at the Land Department, Auberge de Baviere, Valletta.

Whereas the present Declaration by the President of Malta

tiġi maħruġa għall-fini ta' l-Att Nru. XI ta' l-2002.

Il-kumpens offrut hu ta' elf Lira Maltija (Lm1,000), skond l-istima li hawn ma' din id-dikjarazzjoni kif din saret mill-perit arkitett Joseph Mizzi, A.&C.E.

Ma' din id-dikjarazzjoni qed tiġi ppubblikata *site plan* li turi l-imsemmija immobbli.

(Iff) EDWARD FENECH ADAMI
President
7/7/2005

Din is-*site plan* qed tiġi ppubblikata f'paġna 7686.

Stima tal-Perit (oriġinali bil-Malti)

Akkwist ta' Fond f'Bormla

Fuq struzzjonijiet tal-Kummissarju ta' l-Artijiet, skond l-Ordinanza dwar l-Akkwist ta' Artijiet (għal Skopijiet Pubbliċi), qiegħed niffissa l-valur liberu u frank tal-proprjetà hawn taħt deskritta f'Bormla, li hija meħtieġa mill-Gvern għal skop pubbliku, u dan wara li ħadt in konsiderazzjoni l-lokalità, kif ukoll ħwejjeġ oħra li jista' jkollhom x'jaqsmu mal-valur ta' l-istess proprjetà.

Il-fond numru 107 fi Triq Santa Tereża, f'Bormla, indikat b'kulur aħmar fuq pjanta L.D. 176/90/A/1, kif ukoll fuq il-pjanta Drawg. Cos/3/92, huwa stmat għall-valur ta' elf Lira Maltija (Lm1,000).

Iff. Joseph Mizzi, A.&C.E.

It-12 ta' Mejju, 2004

is being issued in terms of Act XI of 2002.

The compensation offered is one thousand Maltese Liri (Lm1,000) according to the valuation published with this declaration as made by architect Joseph Mizzi, A.&C.E.

A site plan showing the mentioned immovable property is being published with this declaration.

(Sgd) EDWARD FENECH ADAMI
President
7/7/2005

This site plan is being published on page 7686.

Architect's Valuation (original in Maltese)

Acquisition of Premises at Cospicua

I have been instructed by the Commissioner of Land to assess under the Land Acquisition (Public Purposes) Ordinance, the freehold value of the hereunder described property at Cospicua, required by Government for a public purpose, and this after considering the locality, as well as other matters relevant to the same property.


The premises number 107 in Triq Santa Tereża, Cospicua, shown in red on plan L.D. No. 176/90/A/1, as well as on plan Drawg. Cos/3/92, and is valued for the price of one thousand Maltese Liri (Lm1,000).


Sgd. Joseph Mizzi, A.&C.E.

12th May, 2004

Dan hu dokument uffiċjali għall-użu biss fir-Reġistru tal-Artijiet

This is an official document for Land Registry use only [227 - Diviżjoni ta' l-Artijiet tal-Gvern]

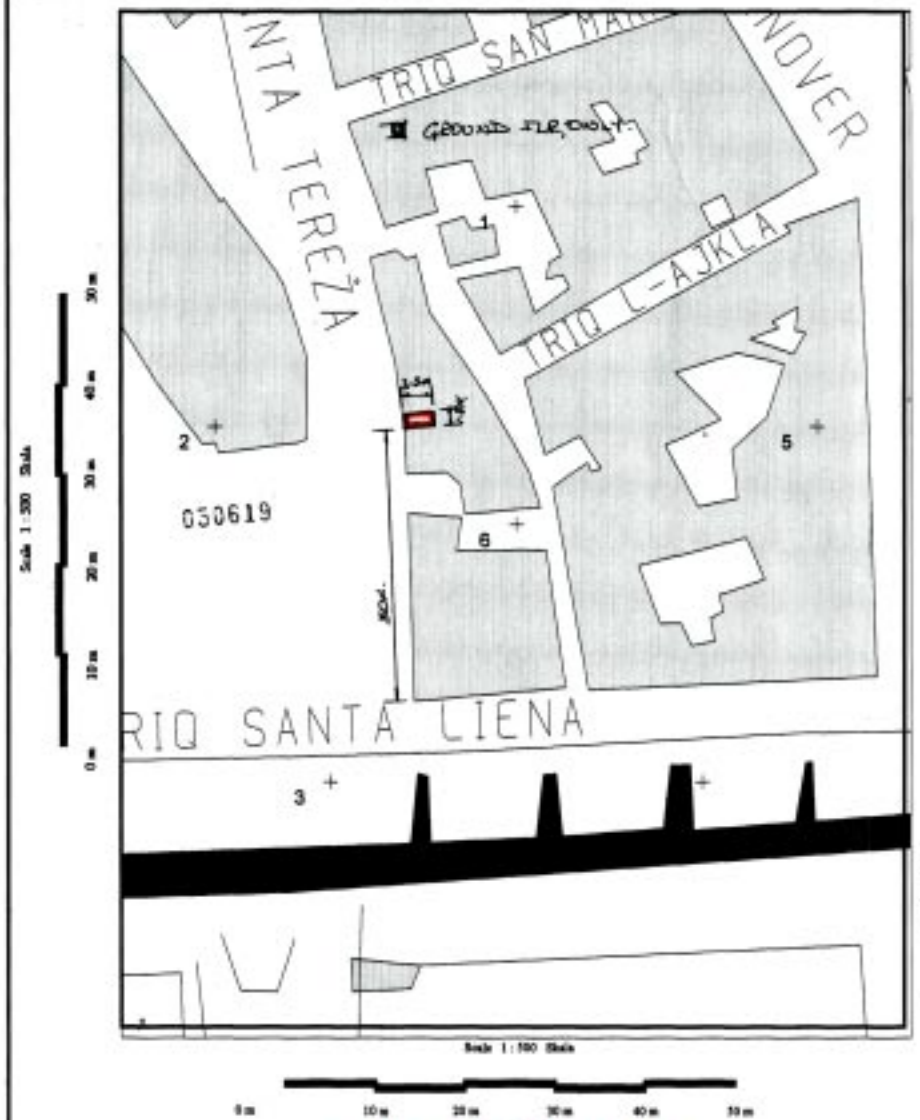

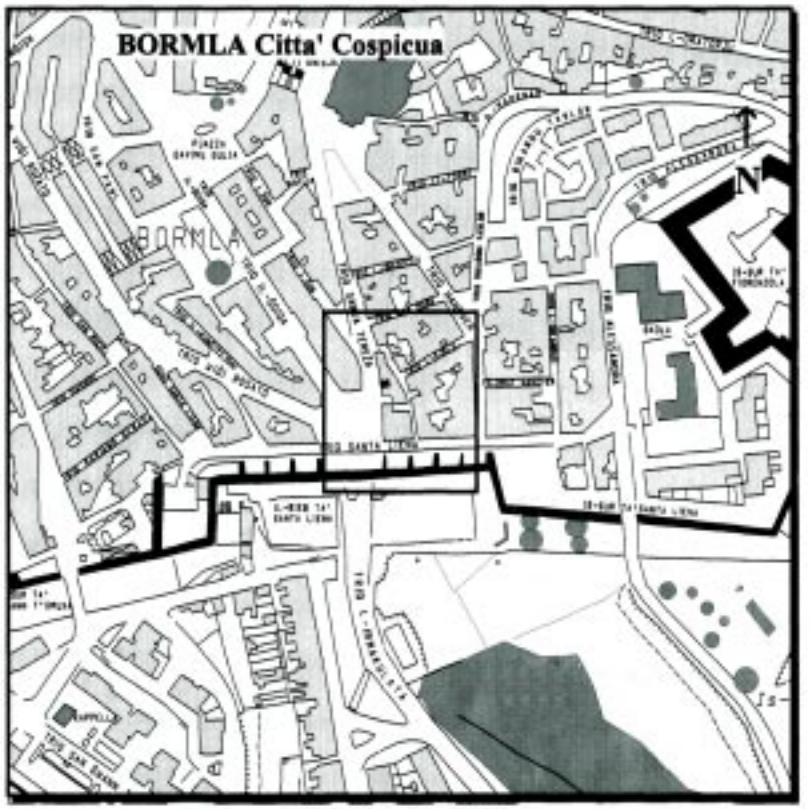

Gvern Ta' Malta — Pjanta tas-sit 1:2500 *Site Plan* — Government of Malta

Reġistru ta' l-Artijiet — **Land Registry**

Casa Bolino, 116 Triq il-Punent, Valletta — *Casa Bolino, 116 West Street, Valletta*

Nru tal-Mappa: *Map Number:* 83422M	Pożizzjoni Ċentrali: x = 56826 *Centre Coordinates:* y = 70892	*Parti minn SS:* *Extracted from SS:* 5670	Data: *Date:* 26/10/2004

Perit *Architect:*

Timbru tal-Perit *Architect's Stamp*

Perit Stefan Scotto
Estate Management

Qies (metri kwadri) *Area (square metres)*

Firma tal-Applikant *Applicant's signature*

Dritt Mħallas *Fee Paid*

Nru. 803

AKKWIST TA' ART

DIN id-dikjarazzjoni li ġejja, magħmula mill-President ta' Malta bis-saħħa ta' l-artikolu 3 ta' l-Ordinanza dwar l-Akkwist ta' l-Artijiet għal Skopijiet Pubbliċi (Kapitolu 88) hija ppubblikata skond u għall-finijiet ta' l-artikolu 9(1) ta' dik l-Ordinanza.

It-28 ta' Lulju, 2005

(File L80/89/72)

DIKJARAZZJONI MILL-PRESIDENT TA' MALTA

Illi b'Dikjarazzjoni tal-President ta' Malta tal-5 ta' Ottubru, 1999, l-art hawn taħt imsemmija kienet dikjarata meħtieġa mill-awtorità kompetenti għal skop pubbliku skond id-dispożizzjonijiet ta' l-Ordinanza dwar l-Akkwist ta' Artijiet għal Skopijiet Pubbliċi (Kapitolu 88) u illi l-akkwist tagħha kellu jkun b'xiri assolut.

Deskrizzjoni ta' l-Art

Il-fond li ġej f'Bormla:–

1. Il-fond numru 47 fi Triq l-Ajkla.

Il-fond hawn fuq imsemmi huwa muri bil-kulur aħmar fuq parti mill-pjanta L.D. Nru. 176/90/A/1 kif ukoll fuq il-pjanti Nru. COS/1/93 u COS/2/93, li wieħed jista' jara fuq talba fid-Dipartiment ta' l-Artijiet, Auberge de Baviere, Valletta.

Illi d-Dikjarazzjoni tal-President ta' Malta odjerna qieghda

No. 803

ACQUISITION OF LAND

THE following declaration, made by the President of Malta under section 3 of the Land Acquisition (Public Purposes) Ordinance (Chapter 88), is published in terms and for the purposes of section 9(1) thereof.

28th July, 2005

DECLARATION BY THE PRESIDENT OF MALTA

Whereas by Declaration of the President of Malta dated 5th October, 1999, the undermentioned land had been declared as required by the competent authority for a public purpose in accordance with the provisions of the Land Acquisition (Public Purposes) Ordinance (Chapter 88) and that the acquisition thereof should have been by absolute purchase.

Description of the Land

The following premises at Cospicua:–

1. The premises number 47 in Triq l-Ajkla.

The above mentioned premises is shown with the colour red on part of the plan L.D. No. 176/90/A/1 as well as on plans No. COS/1/93 and COS/2/93, which may be seen on demand at the Land Department, Auberge de Baviere, Valletta.

Whereas the present Declaration by the President of Malta

tiġi maħruġa għall-fini ta' l-Att Nru. XI ta' l-2002.

Il-kumpens offrut hu ta' ħdax-il elf Lira Maltija (Lm11,000), skond l-istima tal-perit Joseph Mizzi, li kopja tagħha qed tiġi ppubblikata ma' din id-dikjarazzjoni.

Ma' din id-dikjarazzjoni qed tiġi ppubblikata *site plan* li turi l-imsemmija immobbli.

(Iff) EDWARD FENECH ADAMI
President
7/7/2005

Din is-*site plan* qed tiġi ppubblikata f'paġna 7689.

Stima tal-Perit (oriġinali bil-Malti)

Akkwist ta' Fond f'Bormla

Fuq struzzjonijiet tal-Kummissarju ta' l-Artijiet, skond l-Ordinanza dwar l-Akkwist ta' Artijiet (għal Skopijiet Pubbliċi), qiegħed niffissa l-valur liberu u frank tal-proprjetà hawn taħt deskritta f'Bormla, li hija meħtieġa mill-Gvern għal skop pubbliku, u dan wara li ħadt in konsiderazzjoni l-lokalità, kif ukoll ħwejjeġ oħra li jista' jkollhom x'jaqsmu mal-valur ta' l-istess proprjetà.

Il-fond numru 47 fi Triq l-Ajkla, Bormla, indikat b'kulur aħmar fuq il-pjanta Drawg. COS/1/93 u COS/2/93, huwa stmat għall-valur ta' ħdax-il elf Lira Maltija (Lm11,000).

Iff. Joseph Mizzi, A.&C.E.

It-12 ta' Mejju, 2004

is being issued in terms of Act XI of 2002.

The compensation offered is eleven thousand Maltese Liri (Lm11,000) according to the valuation by architect Joseph Mizzi, copy of which is being published with this declaration.

A site plan showing the mentioned immovable property is being published with this declaration.

(Sgd) EDWARD FENECH ADAMI
President
7/7/2005

This site plan is being published on page 7689.

Architect's Valuation (original in Maltese)

Acquisition of Premises at Cospicua

I have been instructed by the Commissioner of Land to assess under the Land Acquisition (Public Purposes) Ordinance, the freehold value of the hereunder described property at Cospicua, required by Government for a public purpose, and this after considering the locality, as well as other matters relevant to the same property.


The premises number 47 in Triq l-Ajkla, Cospicua, shown in red on plan Drawg. COS/1/93 u COS/2/93, is valued for the price of eleven thousand Maltese Liri (Lm11,000).


Sgd. Joseph Mizzi, A.&C.E.

12th May, 2004

Dan hu dokument uffiċjali għall-użu biss fir-Reġistru tal-Artijiet

This is an official document for Land Registry use only [227 - Diviżjoni ta' l-Artijiet tal-Ovest]

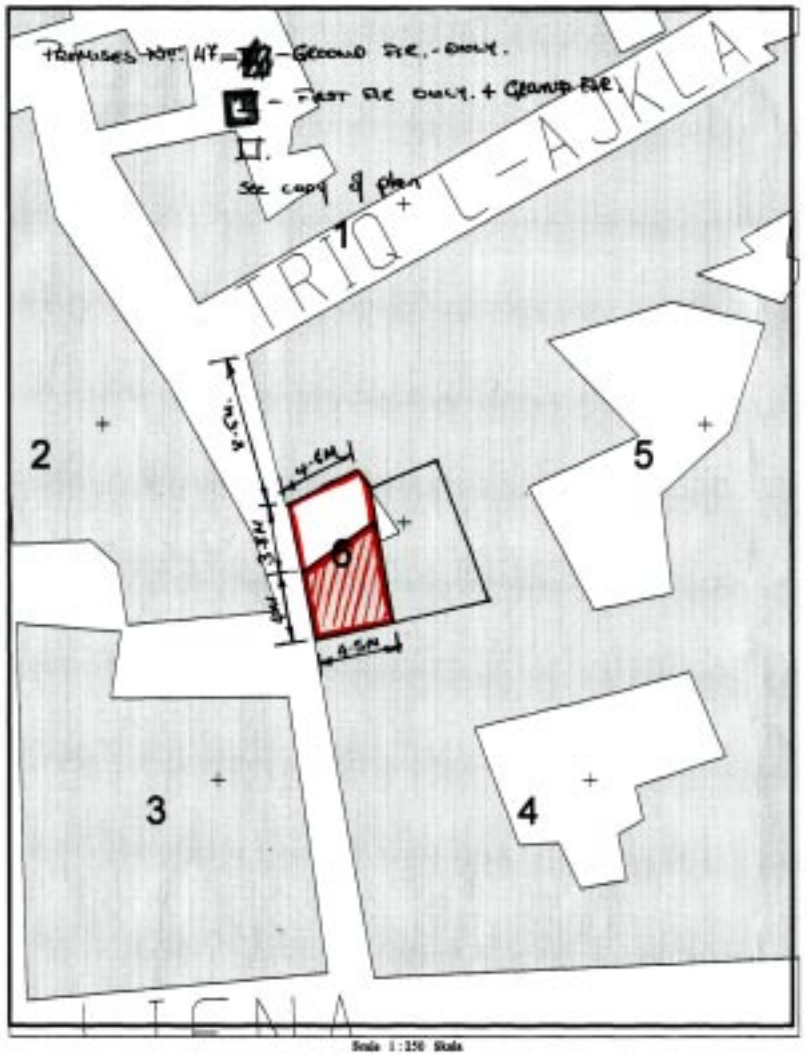

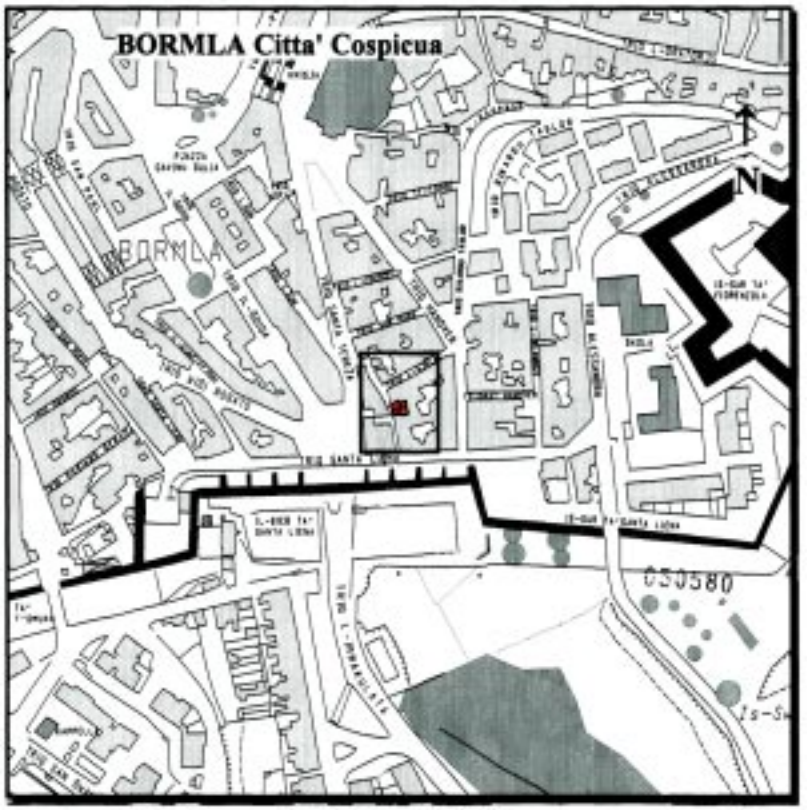

Gvern Ta' Malta — Pjanta tas-sit 1:2500 *Site Plan* — Government of Malta

Reġistru ta' l-Artijiet

Casa Bolino, 116 Triq il-Punent, Valletta

Land Registry

Casa Bolino, 116 West Street, Valletta

Nru tal-Mappa: *Map Number:* 86331M	Pożizzjoni Ċentrali: x = 56836 *Centre Coordinates:* y = 70899	*Parti minn SS: Extracted from SS:* 5670	Data: *Date:* 04/04/2005

Perit *Architect:* Perit Stefan Scotto *Estate Management*

Timbru tal-Perit *Architect's Stamp*

Qies (metri kwadri) *Area (square metres)*

Firma tal-Applikant *Applicant's signature*

Dritt Mħallas *Fee Paid*

Nru. 804

AKKWIST TA' ART

DIN id-dikjarazzjoni li ġejja, magħmula mill-President ta' Malta bis-saħħa ta' l-artikolu 3 ta' l-Ordinanza dwar l-Akkwist ta' l-Artijiet għal Skopijiet Pubbliċi (Kapitolu 88) hija ppubblikata skond u għall-finijiet ta' l-artikolu 9(1) ta' dik l-Ordinanza.

It-28 ta' Lulju, 2005

(File L80/89/80)

DIKJARAZZJONI MILL-PRESIDENT TA' MALTA

Illi b'Dikjarazzjoni tal-President ta' Malta tal-5 ta' Ottubru, 1999, l-art hawn taħt imsemmija kienet dikjarata meħtieġa mill-awtorità kompetenti għal skop pubbliku skond id-dispożizzjonijiet ta' l-Ordinanza dwar l-Akkwist ta' Artijiet għal Skopijiet Pubbliċi (Kapitolu 88) u illi l-akkwist tagħha kellu jkun b'xiri assolut.

Deskrizzjoni ta' l-Art

Il-fond li ġej f'Bormla:–

1. Il-fond numru 59, Triq l-Ajkla.

Il-fond hawn fuq imsemmi huwa muri bil-kulur aħmar fuq parti mill-pjanta L.D. Nru. 176/90/A/1 u fuq pjanta Drwg. COS/3/92 u COS/4/92, li wieħed jista' jara fuq talba fid-Dipartiment ta' l-Artijiet, Auberge de Baviere, Valletta.

Illi d-Dikjarazzjoni tal-President ta' Malta odjerna qieghda

No. 804

ACQUISITION OF LAND

THE following declaration, made by the President of Malta under section 3 of the Land Acquisition (Public Purposes) Ordinance (Chapter 88), is published in terms and for the purposes of section 9(1) thereof.

28th July, 2005

DECLARATION BY THE PRESIDENT OF MALTA

Whereas by Declaration of the President of Malta dated 5th October, 1999, the undermentioned land had been declared as required by the competent authority for a public purpose in accordance with the provisions of the Land Acquisition (Public Purposes) Ordinance (Chapter 88) and that the acquisition thereof should have been by absolute purchase.

Description of the Land

The following premises at Cospicua:–

1. The premises number 59, Triq l-Ajkla.

The above mentioned premises is shown with the colour red on part of plan L.D. No. 176/90/A/1 and on plan Drwg. COS/3/92 and COS/4/92, which may be seen on demand at the Land Department, Auberge de Baviere, Valletta.

Whereas the present Declaration by the President of Malta

tiġi maħruġa għall-fini ta' l-Att Nru. XI ta' l-2002.

Il-kumpens offrut hu ta' għoxrin elf Lira Maltija (Lm20,000), skond l-istima tal-Perit Joseph Mizzi, li kopja tagħha qed tiġi ppubblikata ma' din id-dikjarazzjoni.

Ma' din id-dikjarazzjoni qed tiġi ppubblikata *site plan* li turi l-imsemmija immobbli.

(Iff) Edward Fenech Adami
President
7/7/2005

Din is-*site plan* qed tiġi ppubblikata f'paġna 7692.

Stima tal-Perit (oriġinali bil-Malti)

Akkwist ta' Fondi f'Bormla

Fuq struzzjonijiet tal-Kummissarju ta' l-Artijiet, skond l-Ordinanza dwar l-Akkwist ta' Artijiet (għal Skopijiet Pubbliċi), qiegħed niffissa l-valur liberu u frank tal-proprjetà hawn taħt deskritta f'Bormla, li hija meħtieġa mill-Gvern għal skop pubbliku, u dan wara li ħadt in konsiderazzjoni l-lokalità, kif ukoll ħwejjeġ oħra li jista' jkollhom x'jaqsmu mal-valur ta' l-istess proprjetà.

Il-fond numru 59 fi Triql-Ajkla, f'Bormla, indikat b'kulur aħmar fuq pjanta Drwg. COS/3/92 u COS/4/92, huwa stmat għall-valur ta' għoxrin elf Lira Maltija (Lm20,000).

Iff. Joseph Mizzi, A.&C.E.

It-12 ta' Mejju, 2004

is being issued in terms of Act XI of 2002.

The compensation offered is twenty thousand Maltese Liri (Lm20,000) according to the valuation by architect Joseph Mizzi, copy of which is being published with this declaration.

A site plan showing the mentioned immovable property is being published with this declaration.

(Sgd) Edward Fenech Adami
President
7/7/2005

This site plan is being published on page 6692.

Architect's Valuation (original in Maltese)

Acquisition of Premises at Cospicua


I have been instructed by the Commissioner of Land to assess under the Land Acquisition (Public Purposes) Ordinance, the freehold value of the hereunder described property at Cospicua, required by Government for a public purpose, and this after considering the locality, as well as other matters relevant to the same property.


The premises number 59 in Triq l-Ajkla, at Cospicua, shown in red on plan Drwg. COS/3/92 and COS/4/92, is valued for the price of twenty thousand Maltese Liri (Lm20,000).

Sgd. Joseph Mizzi, A.&C.E.

12th May, 2004

Dan hu dokument uffiċjali għall-użu biss fir-Reġistru tal-Artijiet This is an official document for Land Registry use only [227 - Diviżjoni ta' l-Artijiet tal-Ovest]

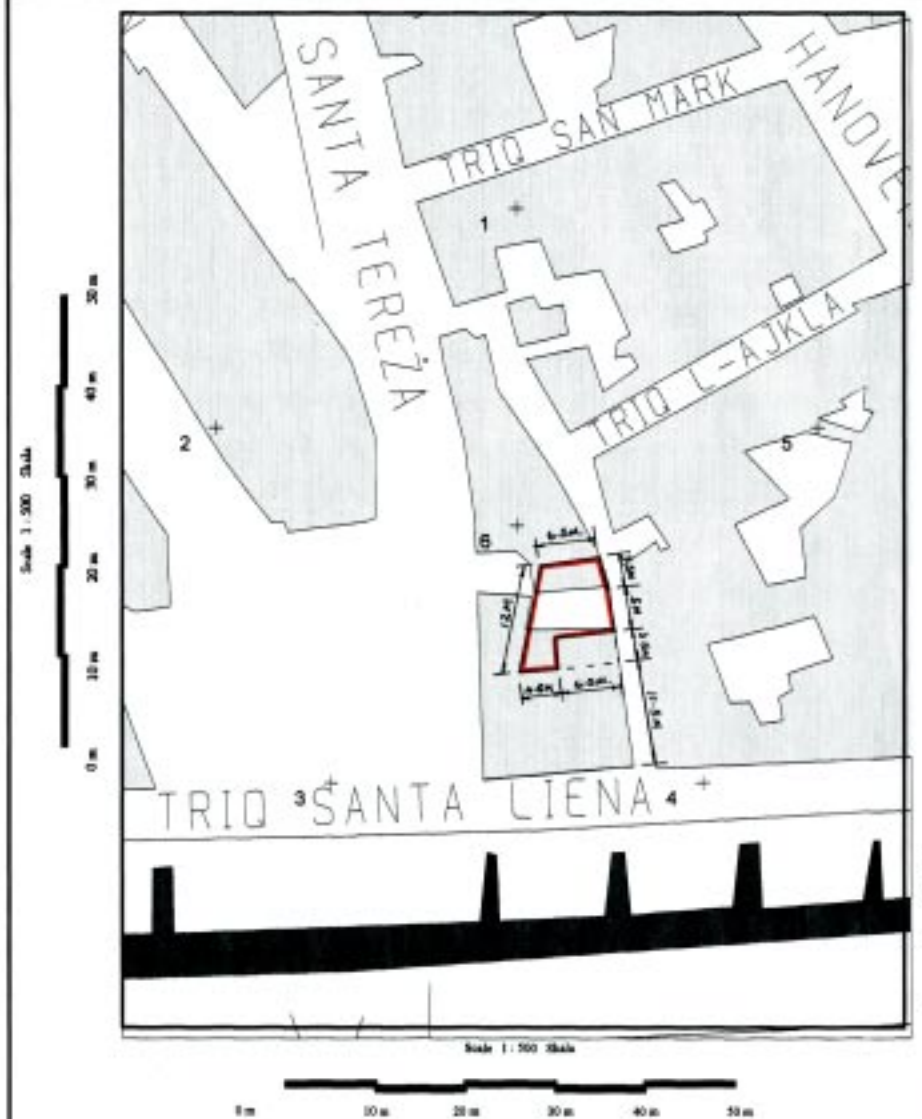

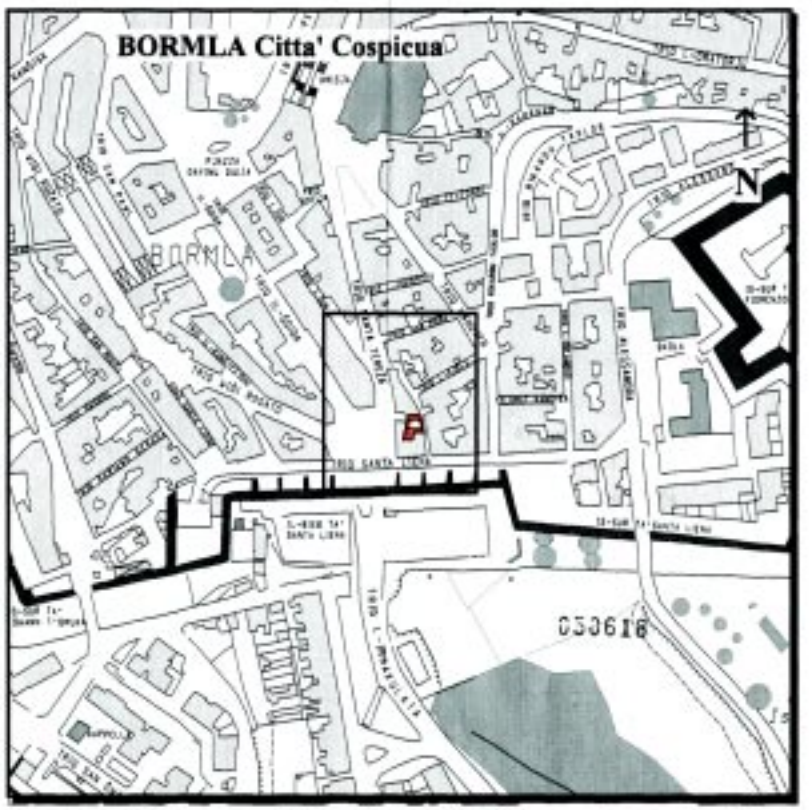

Gvern Ta' Malta — Pjanta tas-sit 1:2500 *Site Plan* — Government of Malta

Reġistru ta' l-Artijiet — *Casa Bolivo, 116 Triq il-Pinent, Valletta*

Land Registry — *Casa Bolivo, 116 West Street, Valletta*

Nru tal-Mappa: *Map Number:* 83423M	Pożizzjoni Ċentrali: x = 56819 *Centre Coordinates:* y = 70900	*Parti minn SS:* *Extracted from SS:* 5670	Data: *Date:* 26/10/2004

Perit *Architect:*

Timbru tal-Perit *Architect's Stamp*

Perit Stefan Scotto
Estate Management

Qies (metri kwadri) *Area (square metres)*

Firma tal-Applikant *Applicant's signature*

Dritt Mħallas *Fee Paid*

Nru. 805

AKKWIST TA' ART

DIN id-dikjarazzjoni li ġejja, magħmula mill-President ta' Malta bis-saħħa ta' l-artikolu 3 ta' l-Ordinanza dwar l-Akkwist ta' l-Artijiet għal Skopijiet Pubbliċi (Kapitolu 88) hija ppubblikata skond u għall-finijiet ta' l-artikolu 9(1) ta' dik l-Ordinanza.

It-28 ta' Lulju, 2005

(File L166/2000/Plot 2A)

DIKJARAZZJONI MILL-PRESIDENT TA' MALTA

Illi b'Dikjarazzjoni tal-President ta' Malta tat-12 ta' Ottubru, 2001, l-art hawn taħt imsemmija kienet dikjarata meħtieġa mill-awtorità kompetenti għal skop pubbliku skond id-dispożizzjonijiet ta' l-Ordinanza dwar l-Akkwist ta' Artijiet għal Skopijiet Pubbliċi (Kapitolu 88) u illi l-akkwist tagħha kellu jkun b'xiri assolut.

Deskrizzjoni ta' l-Art

L-art li ġejja fil-Mosta:–

1. Biċċa art tal-kejl ta' madwar 1 metru kwadru, li tmiss mill-Punent ma' triq pubblika, min-Nofsinhar u mill-Grigal ma' proprjetà ta' Mary Balzan jew irjieħ verjuri.

L-art hawn fuq imsemmija tidher murija bil-kulur aħmar u bin-numru 2A fuq il-pjanta P.D. Nru. 126_2000_1, li wieħed jista' jara fuq talba fid-Dipartiment ta' l-Artijiet, Auberge de Baviere, Valletta.

Illi d-Dikjarazzjoni tal-President ta' Malta odjerna qiegħda tiġi maħruġa għall-fini ta' l-Att Nru. XI ta' l-2002.

Il-kumpens offrut hu ta' mija u erbgħa u tletin Lira Maltija (Lm134), skond l-istima li hawn ma' din id-dikjarazzjoni kif

No. 805

ACQUISITION OF LAND

THE following declaration, made by the President of Malta under section 3 of the Land Acquisition (Public Purposes) Ordinance (Chapter 88), is published in terms and for the purposes of section 9(1) thereof.

28th July, 2005

DECLARATION BY THE PRESIDENT OF MALTA

Whereas by Declaration of the President of Malta dated 12th October, 2001, the undermentioned land had been declared as required by the competent authority for a public purpose in accordance with the provisions of the Land Acquisition (Public Purposes) Ordinance (Chapter 88) and that the acquisition thereof should have been by absolute purchase.

Description of the Land

The following land at Mosta:–

1. A plot of land measuring about 1 square metre, bounded on the West by a public road, on the South and North East by property of Mary Balzan or more precise boundaries.

The above mentioned land is shown with the colour red and with number 2A on plan P.D. No. 126_2000_1, which may be seen on demand at the Land Department, Auberge de Baviere, Valletta.

Whereas the present Declaration by the President of Malta is being issued in terms of Act XI of 2002.

The compensation offered is one hundred and thirty four Maltese Liri (Lm134) according to the valuation published with

din saret mill-Perit artkitett Joseph Mizzi, A&C.E.

Ma' din id-dikjarazzjoni qed tiġi ppubblikata *site plan* li turi l-imsemmija immobbli.

(Iff) EDWARD FENECH ADAMI
President
7/7/2005

Din is-*site plan* qed tiġi ppubblikata f'paġna 7695.

Stima tal-Perit (oriġinali bil-Malti)

Akkwist ta' Art fil-Mosta

Fuq struzzjonijiet tal-Kummissarju ta' l-Artijiet, skond l-Ordinanza dwar l-Akkwist ta' Artijiet (għal Skopijiet Pubbliċi), qiegħed niffissa l-valur liberu u frank tal-proprjetà hawn taħt deskritta fil-Mosta, li hija meħtieġa mill-Gvern għal skop pubbliku, u dan wara li ħadt in konsiderazzjoni l-lokalità, kif ukoll ħwejjeġ oħra li jista' jkollhom x'jaqsmu mal-valur ta' l-istess proprjetà.

Biċċa art ta' ċirka 1 metru kwadru, li tmiss mill-Punent ma' triq pubblika, min-Nofsinhar u mill-Grigal ma' proprjetà ta' Mary Balzan, liema art hija meqjusa bħala art fabbrikabbli fit-termini ta' l-Ordinanza dwar l-Akkwist ta' Artijiet u hija murija bil-kulur aħmar u mmarkata bħala *plot* '2A' fuq il-pjanta P.D. 126_2000_1 u hija stmata għall-valur ta' mija u erbgħa u tletin Lira Maltija (Lm134).

Iff. Joseph Mizzi, A.&C.E.

N.B. Dan ir-rapport ta' stima u l-pjanta mehmuża miegħu qed jibdel ir-rapport ta' stima datat 12 ta' Settembru, 2001, għal dak li għandu x'jaqsam mal-proprjetà msemmija.

Is-27 ta' April, 2005

this declaration made by architect Joseph Mizzi, A&C.E.

A site plan showing the mentioned immovable property is being published with this declaration.

(Sgd) EDWARD FENECH ADAMI
President
7/7/2005

This site plan is being published on page 7695.

Architect's Valuation (original in Maltese)

Acquisition of Land at Mosta

I have been instructed by the Commissioner of Land to assess under the Land Acquisition (Public Purposes) Ordinance, the freehold value of the hereunder described property at Mosta, required by Government for a public purpose, and this after considering the locality, as well as other matters relevant to the same property.

A plot of land of about 1 square metre, bounded on the West by a public road, on the South and North East by property of Mary Balzan, which land is considered as a building site in terms of the Land Acquisition (Public Purposes) Ordinance and is shown with the colour red and marked as plot '2A' plan P.D. 126_2000_1, and is valued for the price of one hundred and thirty four Maltese Liri (Lm134).


Sgd. Joseph Mizzi, A.&C.E.


N.B. This valuation report and the attached site plan is replacing the valuation report dated 12 September, 2001, for all matters related to the above mentioned property.

27th April, 2005

Dan hu dokument uffiċjali għall-użu biss fir-Reġistru tal-Artijiet

This is an official document for Land Registry use only [227 - Diviżjoni ta' l-Artijiet tal-Gvern]

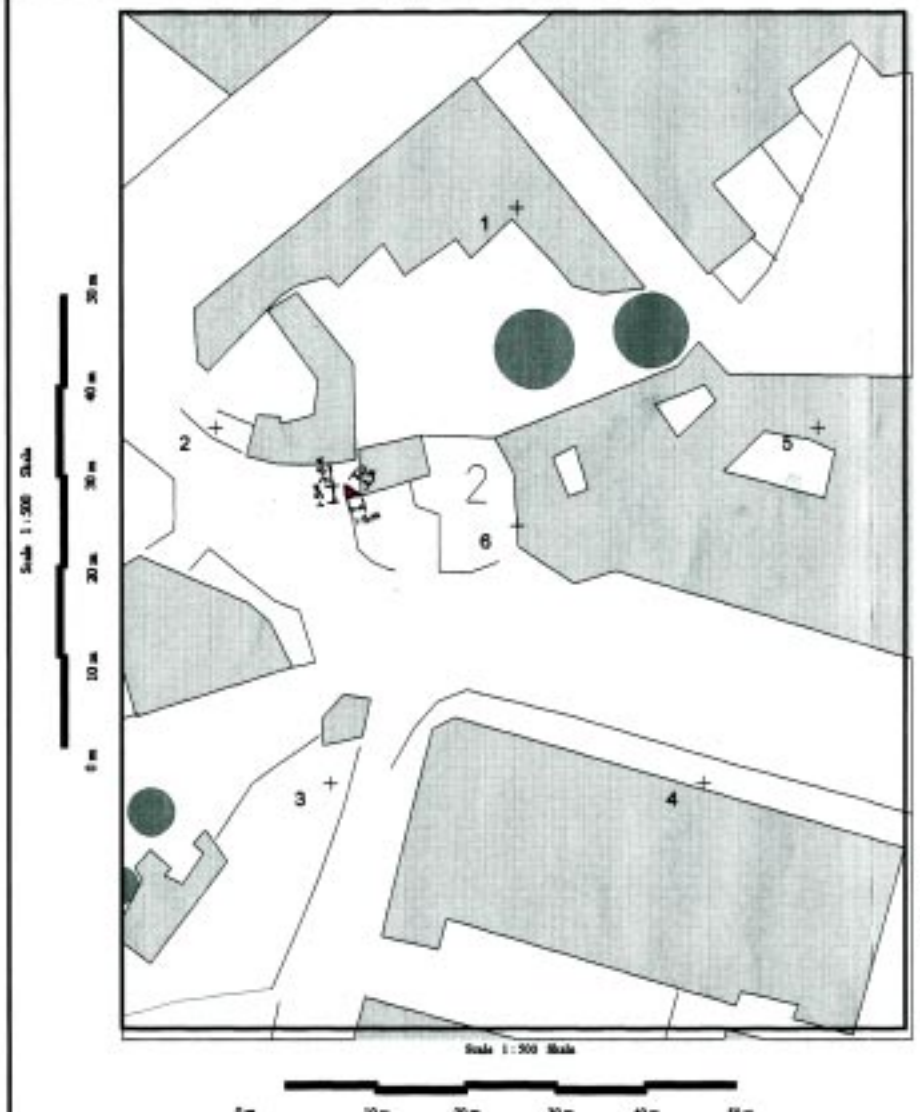

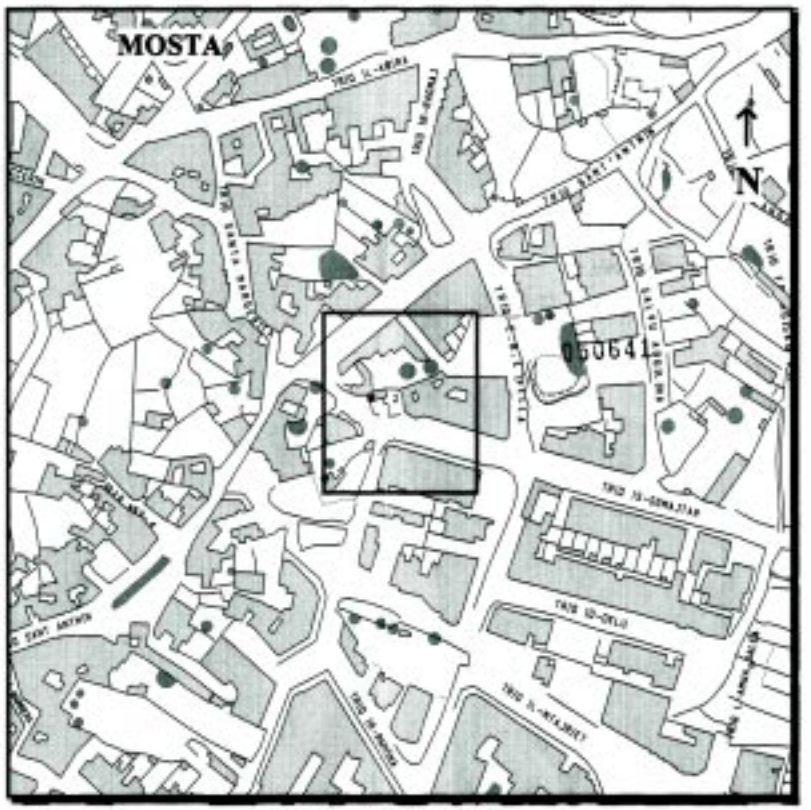

Gvern Ta' Malta — Pjanta tas-sit 1:2500 *Site Plan* — Government of Malta

Reġistru ta' l-Artijiet — **Land Registry**

Casa Bolino, 116 Triq il-Pinent, Valletta — *Casa Bolino, 116 West Street, Valletta*

Nru tal-Mappa: *Map Number:* 82743M	Koordinati Ċentrali: x = 48830 *Centre Coordinates:* y = 74380	*Parti minn SS:* *Extracted from SS:* 4874	Data: *Date:* 30/09/2004

Perit *Architect:*

Timbru tal-Perit *Architect's Stamp*

Perit Stefan Scotto
Estate Management

Qies (metri kwadri) *Area (square metres)* Circa - 1 L.

Firma tal-Applikant *Applicant's signature*

Drittijiet Mħallsa
Fee Paid

Nru. 806

AKKWIST TA' ART

DIN id-dikjarazzjoni li ġejja, magħmula mill-President ta' Malta bis-saħħa ta' l-artikolu 3 ta' l-Ordinanza dwar l-Akkwist ta' l-Artijiet għal Skopijiet Pubbliċi (Kapitolu 88) hija ppubblikata skond u għall-finijiet ta' l-artikolu 9(1) ta' dik l-Ordinanza.

It-28 ta' Lulju, 2005

(File L166/2000/Plot 2D)

DIKJARAZZJONI MILL-PRESIDENT TA' MALTA

Illi b'Dikjarazzjoni tal-President ta' Malta tat-12 ta' Ottubru, 2001, l-art hawn taħt imsemmija kienet dikjarata meħtieġa mill-awtorità kompetenti għal skop pubbliku skond id-dispożizzjonijiet ta' l-Ordinanza dwar l-Akkwist ta' Artijiet għal Skopijiet Pubbliċi (Kapitolu 88) u illi l-akkwist tagħha kellu jkun b'xiri assolut.

Deskrizzjoni ta' l-Art

L-art li ġejja fil-Mosta:–

1. Biċċa art tal-kejl ta' madwar 13-il metru kwadru, li tmiss mill-Punent ma' proprjetà ta' Mary Ann Xerri, min-Nofsinhar ma' triq pubblika u mit-Tramuntana ma' proprjetà ta' Joseph Muscat jew irjieħ verjuri.

L-art hawn fuq imsemmija tidher murija bil-kulur aħmar u bin-numru 2D fuq il-pjanta P.D. Nru. 126_2000_1, li wieħed jista' jara fuq talba fid-Dipartiment ta' l-Artijiet, Auberge de Baviere, Valletta.

Illi d-Dikjarazzjoni tal-President ta' Malta odjerna qiegħda tiġi maħruġa għall-fini ta' l-Att Nru. XI ta' l-2002.

Il-kumpens offrut hu ta' elf seba' mija u ħamsa u erbgħin Lira Maltija (Lm1,745), skond l-istima li hawn ma' din id-

No. 806

ACQUISITION OF LAND

THE following declaration, made by the President of Malta under section 3 of the Land Acquisition (Public Purposes) Ordinance (Chapter 88), is published in terms and for the purposes of section 9(1) thereof.

28th July, 2005

DECLARATION BY THE PRESIDENT OF MALTA

Whereas by Declaration of the President of Malta dated 12th October, 2001, the undermentioned land had been declared as required by the competent authority for a public purpose in accordance with the provisions of the Land Acquisition (Public Purposes) Ordinance (Chapter 88) and that the acquisition thereof should have been by absolute purchase.

Description of the Land

The following land at Mosta:–

1. A plot of land measuring about 13 square metres, bounded on the West by property of Mary Ann Xerri, on the South by a public road and on the North by property of Joseph Muscat or more precise boundaries.

The above mentioned premises is shown with the colour red and with number 2D plan P.D. No. 126_2000_1, which may be seen on demand at the Land Department, Auberge de Baviere, Valletta.

Whereas the present Declaration by the President of Malta is being issued in terms of Act XI of 2002.

The compensation offered is one thousand seven hundred and forty five Maltese Liri (Lm1,745), according to the

dikjarazzjoni kif din saret mill-Perit artkitett Joseph Mizzi, A&C.E.

Ma' din id-dikjarazzjoni qed tiġi ppubblikata *site plan* li turi l-imsemmija immobbli.

(Iff) EDWARD FENECH ADAMI
President
7/7/2005

Din is-*site plan* qed tiġi ppubblikata f'paġna 7698.

Stima tal-Perit (oriġinali bil-Malti)

Akkwist ta' Art fil-Mosta

Fuq struzzjonijiet tal-Kummissarju ta' l-Artijiet, skond l-Ordinanza dwar l-Akkwist ta' Artijiet (għal Skopijiet Pubbliċi), qiegħed niffissa l-valur liberu u frank tal-proprjetà ħawn taħt deskritta fil-Mosta, li hija meħtieġa mill-Gvern għal skop pubbliku, u dan wara li ħadt in konsiderazzjoni l-lokalità, kif ukoll ħwejjeġ oħra li jista' jkollhom x'jaqsmu mal-valur ta' l-istess proprjetà.

Biċċa art ta' ċirka 13-il metru kwadru, li tmiss mill-Punent ma' proprjetà ta' Mary Ann Xerri, min-Nofsinhar ma' triq pubblika u mit-Tramuntana ma' proprjetà ta' Joseph Muscat, liema art hija meqjusa bħala art fabbrikabbli fit-termini ta' l-Ordinanza dwar l-Akkwist ta' Artijiet u hija murija bil-kulur aħmar u mmarkata bħala *plot* '2D' fuq il-pjanta P.D. 126_2000_1 u hija stmata għall-valur ta' elf, seba' mija u ħamsa u erbgħin Lira Maltija (Lm1,745).

Iff. Joseph Mizzi, A.&C.E.

N.B. Dan ir-rapport ta' stima u l-pjanta mehmuża miegħu qed jibdel ir-rapport ta' stima datat 12 ta' Settembru, 2001, għal dak li għandu x'jaqsam mal-proprjetà msemmija.

Is-27 ta' April, 2005

valuation published with this declaration made by architect Joseph Mizzi, A&C.E.

A site plan showing the mentioned immovable property is being published with this declaration.

(Sgd) EDWARD FENECH ADAMI
President
7/7/2005

This site plan is being published on page 7698.

Architect's Valuation (original in Maltese)

Acquisition of Land at Mosta


I have been instructed by the Commissioner of Land to assess under the Land Acquisition (Public Purposes) Ordinance, the freehold value of the hereunder described property at Mosta, required by Government for a public purpose, and this after considering the locality, as well as other matters relevant to the same property.

A plot of land 13 square metres, bounded on the West by property of Mary Ann Xerri, on the South by a public road and on the North by property of Joseph Muscat, which land is considered as a building site in terms of the Land Acquisition (Public Purposes) Ordinance and is shown with the colour red and marked as plot '2D' plan P.D. 126_2000_1, and is valued for the price of one thousand, seven hundred and forty five Maltese Liri (Lm1,745).

Sgd. Joseph Mizzi, A.&C.E.

N.B. This valuation report and the attached site plan is replacing the valuation report dated 12 September, 2001, for all matters related to the above mentioned property.

27th April, 2005

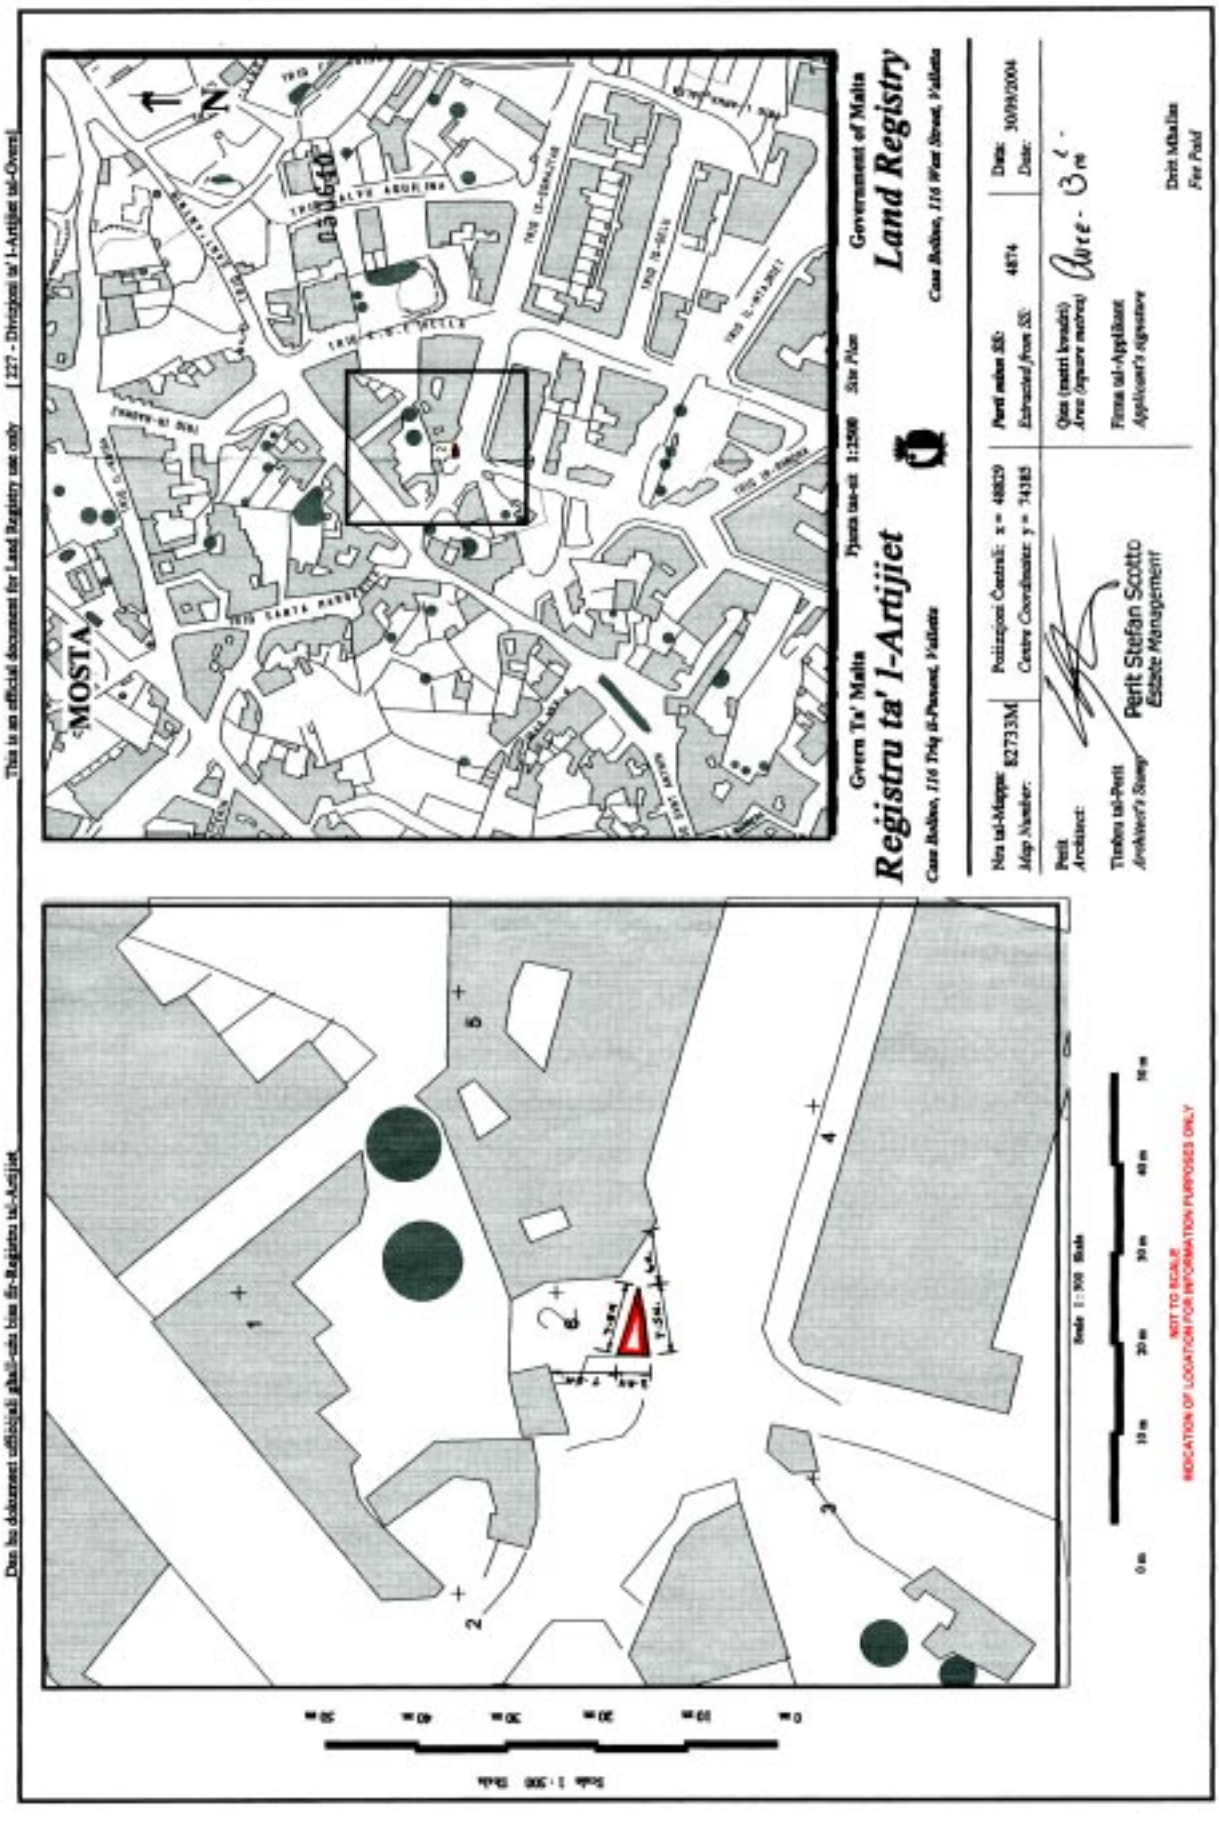
Dan ha dokument uffiċjali għall-użu biss fir-Reġistru tal-Artijiet
This is an official document for Land Registry use only
227 - Diviżjoni ta' l-Artijiet tal-Gvern
Gvern Ta' Malta
Reġistru ta' l-Artijiet
Cass Bolbox, 116 Triq il-Pwent, Valletta
Pjanta tas-sit 1:2500 Site Plan
Government of Malta
Land Registry
Cass Bolbox, 116 West Street, Valletta
MOSTA
Nru tal-Mappa: 82733M
Map Number:
Pożizzjoni Ċentrali: x = 48829
Centre Coordinate: y = 74385
Perit mahsub fil-:
Extracted from SS: 4874
Data: 30/09/2004
Date:
Qisa (metri kwadri)
Area (square metres): Circa - 3 m²
Perit
Architect:
Timbru tal-Perit
Architect's Stamp
Perit Stefan Scotto
Estate Management
Firma tal-Applikant
Applicant's signature
Ħlas Mħallas
Fee Paid
Scale 1:500
NOT TO SCALE
INDICATION OF LOCATION FOR INFORMATION PURPOSES ONLY

Nru. 807

AKKWIST TA' ART

DIN id-dikjarazzjoni li ġejja, magħmula mill-President ta' Malta bis-saħħa ta' l-artikolu 3 ta' l-Ordinanza dwar l-Akkwist ta' l-Artijiet għal Skopijiet Pubbliċi (Kapitolu 88) hija ppubblikata skond u għall-finijiet ta' l-artikolu 9(1) ta' dik l-Ordinanza.

It-28 ta' Lulju, 2005

(File L401/95/3)

DIKJARAZZJONI MILL-PRESIDENT TA' MALTA

Illi b'Dikjarazzjoni tal-President ta' Malta ta' l-24 ta' Lulju, 2001, l-art hawn taħt imsemmija kienet dikjarata meħtieġa mill-awtorità kompetenti għal skop pubbliku skond id-dispożizzjonijiet ta' l-Ordinanza dwar l-Akkwist ta' Artijiet għal Skopijiet Pubbliċi (Kapitolu 88) u illi l-akkwist tagħha kellu jkun b'xiri assolut.

Deskrizzjoni ta' l-Art

L-art li ġejja f'San Ġwann:–

1. Biċċa art tal-kejl ta' madwar 258 metru kwadru, li tmiss mill-Grigal ma' triq pubblika u min-Nofsinhar u mix-Xlokk ma' proprjetà ta' Annunzjata Micallef, jew irjieħ verjuri.

L-art hawn fuq imsemmija tidher murija bil-kulur aħmar u hija indikata bħala *Plot* Nru '3' fuq pjanta L.D. 190/96, li wieħed jista' jara fuq talba fid-Dipartiment ta' l-Artijiet, Auberge de Baviere, Valletta.

Illi d-Dikjarazzjoni tal-President ta' Malta odjerna qiegħda tiġi maħruġa għall-fini ta' l-Att Nru. XI ta' l-2002.

Il-kumpens offrut hu ta' tnax-il elf u disa' mitt Lira Maltija

No. 807

ACQUISITION OF LAND

THE following declaration, made by the President of Malta under section 3 of the Land Acquisition (Public Purposes) Ordinance (Chapter 88), is published in terms and for the purposes of section 9(1) thereof.

28th July, 2005

DECLARATION BY THE PRESIDENT OF MALTA

Whereas by Declaration of the President of Malta dated 24th July, 2001, the undermentioned land had been declared as required by the competent authority for a public purpose in accordance with the provisions of the Land Acquisition (Public Purposes) Ordinance (Chapter 88) and that the acquisition thereof should have been by absolute purchase.

Description of the Land

The following premises at San Ġwann:–

1. A plot of land measuring about 258 square metres, bounded on the North East by a public road and on the South and South East by property of Annunzjata Micallef, or more precise boundaries.

The above mentioned premises is shown with the colour red and is shown as Plot No. '3' plan L.D. No. 190/96, which may be seen on demand at the Land Department, Auberge de Baviere, Valletta.

Whereas the present Declaration by the President of Malta is being issued in terms of Act XI of 2002.

The compensation offered is twelve thousand nine hundred

(Lm12,900), skond l-istima li hawn ma' din id-dikjarazzjoni kif din saret mill-Perit arkitett Godwin Drago, A&C.E.

Ma' din id-dikjarazzjoni qed tiġi ppubblikata *site plan* li turi l-imsemmija immobbli.

(Iff) EDWARD FENECH ADAMI
President
7/7/2005

Din is-*site plan* qed tiġi ppubblikata f'paġna 7701.

Stima tal-Perit (oriġinali bil-Malti)

Akkwist ta' Art f'San Ġwann

Fuq struzzjonijiet tal-Kummissarju ta' l-Artijiet, skond l-Ordinanza dwar l-Akkwist ta' Artijiet (għal Skopijiet Pubbliċi), qiegħed niffissa l-valur liberu u frank tal-proprjetà hawn taħt deskritta f'San Ġwann, li hija meħtieġa mill-Gvern għal skop pubbliku, u dan wara li ħadt in konsiderazzjoni l-lokalità, kif ukoll ħwejjeġ oħra li jista' jkollhom x'jaqsmu mal-valur ta' l-istess proprjetà.

Biċċa art tal-kejl ta' madwar 258 metru kwadru, li tmiss mill-Grigal ma' triq pubblika u min-Nofsinhar u mix-Xlokk ma' proprjetà ta' Annunzjata Micallef, liema art hija meqjusa bħala art fabbrikabbli fit-termini ta' l-Ordinanza dwar l-Akkwist ta' Artijiet u hija murija bil-kulur aħmar u mmarkata bin-numru '3' fuq pjanta L.D. 190/96 u hija stmata għall-valur ta' tnax-il elf u disa' mitt Lira Maltija (Lm12,900).

Iff. Godwin Drago, A.&C.E.

N.B. Dan ir-rapport ta' stima u l-pjanta mehmuża miegħu qed jibdel ir-rapport ta' stima datat 3 ta' Lulju, 1997, għal dak li għandu x'jaqsam mal-proprjetà msemmija.

L-24 ta' Ġunju, 2004

Maltese Liri (Lm12,900), according to the valuation published with this declaration made by architect Godwin Drago, A&C.E.

A site plan showing the mentioned immovable property is being published with this declaration.

(Sgd) EDWARD FENECH ADAMI
President
7/7/2005

This site plan is being published on page 7701.

Architect's Valuation (original in Maltese)

Acquisition of Land at San Ġwann


I have been instructed by the Commissioner of Land to assess under the Land Acquisition (Public Purposes) Ordinance, the freehold value of the hereunder described property at San Ġwann, required by Government for a public purpose, and this after considering the locality, as well as other matters relevant to the same property.

A plot of land measuring about 258 square metres, bounded on the North East by a public road and on the South and South East by property of Annunzjata Micallef, which land is considered as a building site in terms of the Land Acquisition (Public Purposes) Ordinance and is shown with the colour red and markedwith number '3' plan L.D. 190/96, and is valued for the price of twelve thousand and nine hundred Maltese Liri (Lm12,900).

Sgd. Godwin Drago, A.&C.E.

N.B. This valuation report and the attached site plan is replacing the valuation report dated 3rd July, 1997, for all matters related to the above mentioned property.

24th June, 2004

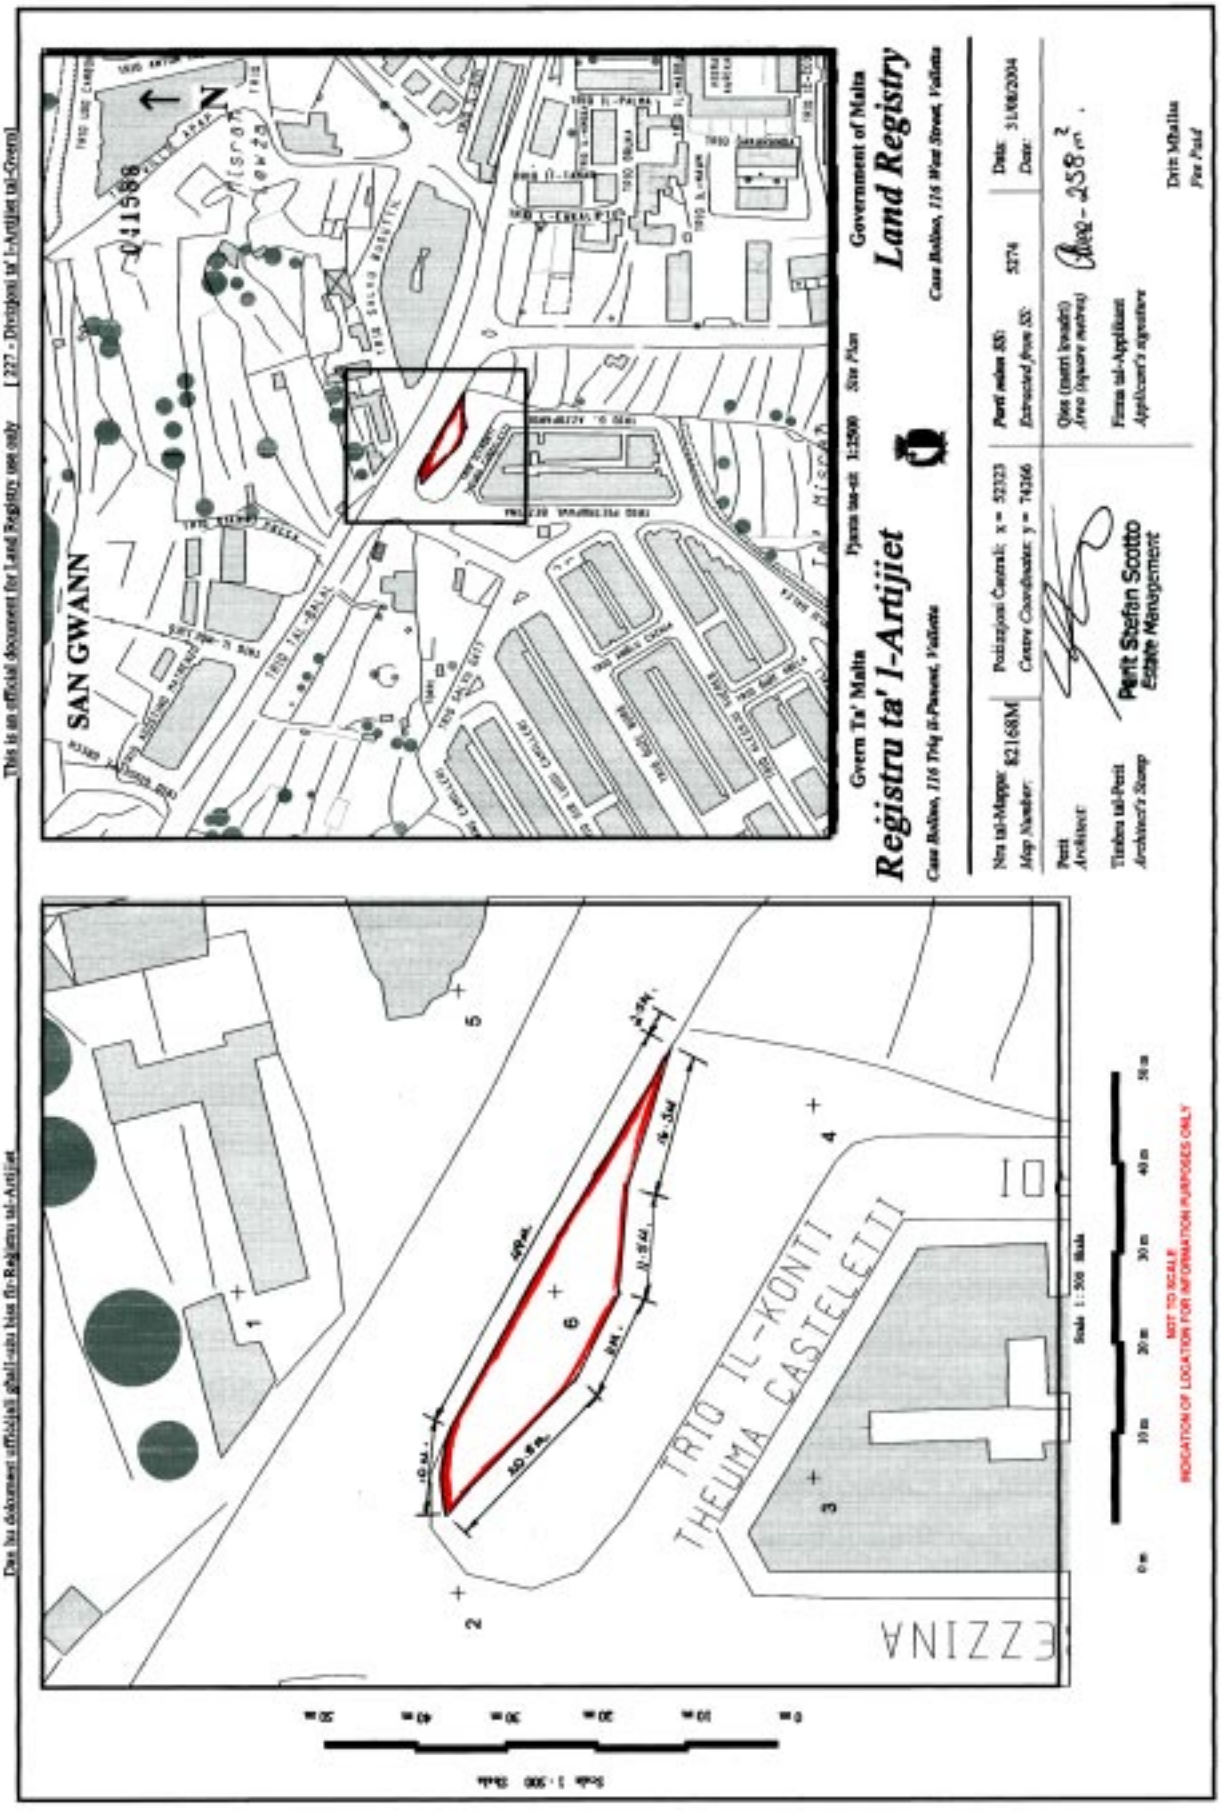
Dan hu dokument uffiċjali għall-użu biss fir-Reġistru tal-Artijiet
This is an official document for Land Registry use only [227 - Divisjoni tal-Artijiet tal-Gvern]
Gvern Ta' Malta
Registru ta' l-Artijiet
Pjanta tas-sit 1:2500 Site Plan
Government of Malta
Land Registry
Nru tal-Mappa: 82168M
Map Number:
Pożizzjoni Ċentrali: x = 52323
Centre Coordinates: y = 74566
Perti mibni (M):
Estimated Area (M):
5274
Data:
Date:
31/08/2004
Perit
Architect
Tinħatu tal-Perit
Architect's Stamp
Perit Stefan Scotto
Estate Management
Qies (metri kwadri)
Area (square metres)
Firma tal-Applikant
Applicant's signature
Drive Mtalliza
Pre Paid
SAN GWANN
TRIQ IL-KONTI
THELMA CASTELETTI
EZZINA
Scale 1:500
NOT TO SCALE
INDICATION OF LOCATION FOR INFORMATION PURPOSES ONLY

Nru. 808

AKKWIST TA' ART

DIN id-dikjarazzjoni li ġejja, magħmula mill-President ta' Malta bis-saħħa ta' l-artikolu 3 ta' l-Ordinanza dwar l-Akkwist ta' l-Artijiet għal Skopijiet Pubbliċi (Kapitolu 88) hija ppubblikata skond u għall-finijiet ta' l-artikolu 9(1) ta' dik l-Ordinanza.

It-28 ta' Lulju, 2005

(File L475/74/III)

DIKJARAZZJONI MILL-PRESIDENT TA' MALTA

Illi b'Dikjarazzjoni tal-President ta' Malta tad-19 ta' Jannar, 1999, l-art hawn taħt imsemmija kienet dikjarata meħtieġa mill-awtorità kompetenti għal skop pubbliku skond id-dispożizzjonijiet ta' l-Ordinanza dwar l-Akkwist ta' Artijiet għal Skopijiet Pubbliċi (Kapitolu 88) u illi l-akkwist tagħha kellu jkun b'xiri assolut.

Deskrizzjoni ta' l-Art

L-art li ġejja fil-Gudja:–

1. Biċċa art tal-kejl ta' madwar 53 metru kwadru, li tmiss mill-Punent u min-Nofsinhar ma' triq pubblika u mill-Grigal ma' proprjetà ta' Giovanni Maria Galdes, jew irjieħ verjuri.

L-art hawn fuq imsemmija tidher immarkata bil-kulur aħmar fuq il-pjanta L.D. 100/81/12, li wieħed jista' jara fuq talba fid-Dipartiment ta' l-Artijiet, Auberge de Baviere, Valletta.

Illi d-Dikjarazzjoni tal-President ta' Malta odjerna qiegħda tiġi maħruġa għall-fini ta' l-Att Nru. XI ta' l-2002.

Il-kumpens offrut hu ta' erbat elef, sitt mija u sittin Lira Maltija (Lm4,660), skond l-istima li hawn ma' din id-

No. 808

ACQUISITION OF LAND

THE following declaration, made by the President of Malta under section 3 of the Land Acquisition (Public Purposes) Ordinance (Chapter 88), is published in terms and for the purposes of section 9(1) thereof.

28th July, 2005

DECLARATION BY THE PRESIDENT OF MALTA

Whereas by Declaration of the President of Malta dated 19th January, 1999, the undermentioned land had been declared as required by the competent authority for a public purpose in accordance with the provisions of the Land Acquisition (Public Purposes) Ordinance (Chapter 88) and that the acquisition thereof should have been by absolute purchase.

Description of the Land

The following land at Gudja:–

1. A plot of land measuring about 53 square metres, bounded on the West and South by a public road and on the North East by property of Giovanni Maria Galdes, or more precise boundaries.

The above mentioned premises is shown with the colour red on plan L.D. 100/81/12, which may be seen on demand at the Land Department, Auberge de Baviere, Valletta.

Whereas the present Declaration by the President of Malta is being issued in terms of Act XI of 2002.

The compensation offered is four thousand, six hundred and sixty Maltese Liri (Lm4,660), according to the valuation

dikjarazzjoni kif din saret mill-Perit arkitett Fred H. Valentino, A&C.E.

Ma' din id-dikjarazzjoni qed tiġi ppubblikata *site plan* li turi l-imsemmija immobbli.

(Iff) EDWARD FENECH ADAMI
President
7/7/2005

Din is-*site plan* qed tiġi ppubblikata f'paġna 7704.

Stima tal-Perit (oriġinali bil-Malti)

Art fil-Gudja

Fuq struzzjonijiet tal-Kummissarju ta' l-Artijiet, skond l-Ordinanza dwar l-Akkwist ta' Artijiet (għal Skopijiet Pubbliċi), qiegħed niffissa l-valur liberu u frank tal-proprjetà hawn taħt deskritta fil-Gudja, li hija meħtieġa mill-Gvern għal skop pubbliku, u dan wara li ħadt in konsiderazzjoni l-lokalità, kif ukoll ħwejjeġ oħra li jista' jkollhom x'jaqsmu mal-valur ta' l-istess proprjetà.

Biċċa art tal-kejl ta' madwar 53 metru kwadru, li tmiss mill-Punent u min-Nofsinhar ma' triq pubblika u mill-Grigal ma' proprjetà ta' Giovanni Maria Galdes, liema art hija meqjusa bħala art fabbrikabbli fit-termini ta' l-Ordinanza dwar l-Akkwist ta' Artijiet u hija murija bl-aħmar fuq il-pjanta L.D. 100/81/12 u hija stmata għall-valur ta' erbat elef, sitt mija u sittin Lira Maltija (Lm4,660).

Iff. Fred H. Valentino, A.&C.E.

N.B. Dan ir-rapport ta' stima u l-pjanta meħmuża miegħu qed jibdel ir-rapport ta' stima datat 29 ta' Lulju, 1998, għal dak li għandu x'jaqsam mal-proprjetà msemmija.

It-3 ta' Frar, 2004

published with this declaration made by architect Fred H. Valentino, A&C.E.

A site plan showing the mentioned immovable property is being published with this declaration.

(Sgd) EDWARD FENECH ADAMI
President
7/7/2005

This site plan is being published on page 7704.

Architect's Valuation (original in Maltese)

Land at Gudja

I have been instructed by the Commissioner of Land to assess under the Land Acquisition (Public Purposes) Ordinance, the freehold value of the hereunder described property at Gudja, required by Government for a public purpose, and this after considering the locality, as well as other matters relevant to the same property.

A plot of land measuring about 53 square metres, bounded on the West and South by a public road and on the North East by property of Giovanni Maria Galdes, which land is considered as a building site in terms of the Land Acquisition (Public Purposes) Ordinance and is shown in red on plan L.D. 100/81/12 , and is valued for the price of four thousand, six hundred and sixty Maltese Liri (Lm4,660).


Sgd. Fred H. Valentino, A.&C.E.


N.B. This valuation report and the attached site plan is replacing the valuation report dated 29th July, 1998, for all matters related to the above mentioned property.

3rd February, 2004

Dan hu dokument uffiċjali għall-użu biss fir-Reġistru tal-Artijiet

This is an official document for Land Registry use only [227 - Diviżjoni ta' l-Artijiet tal-Gvern]

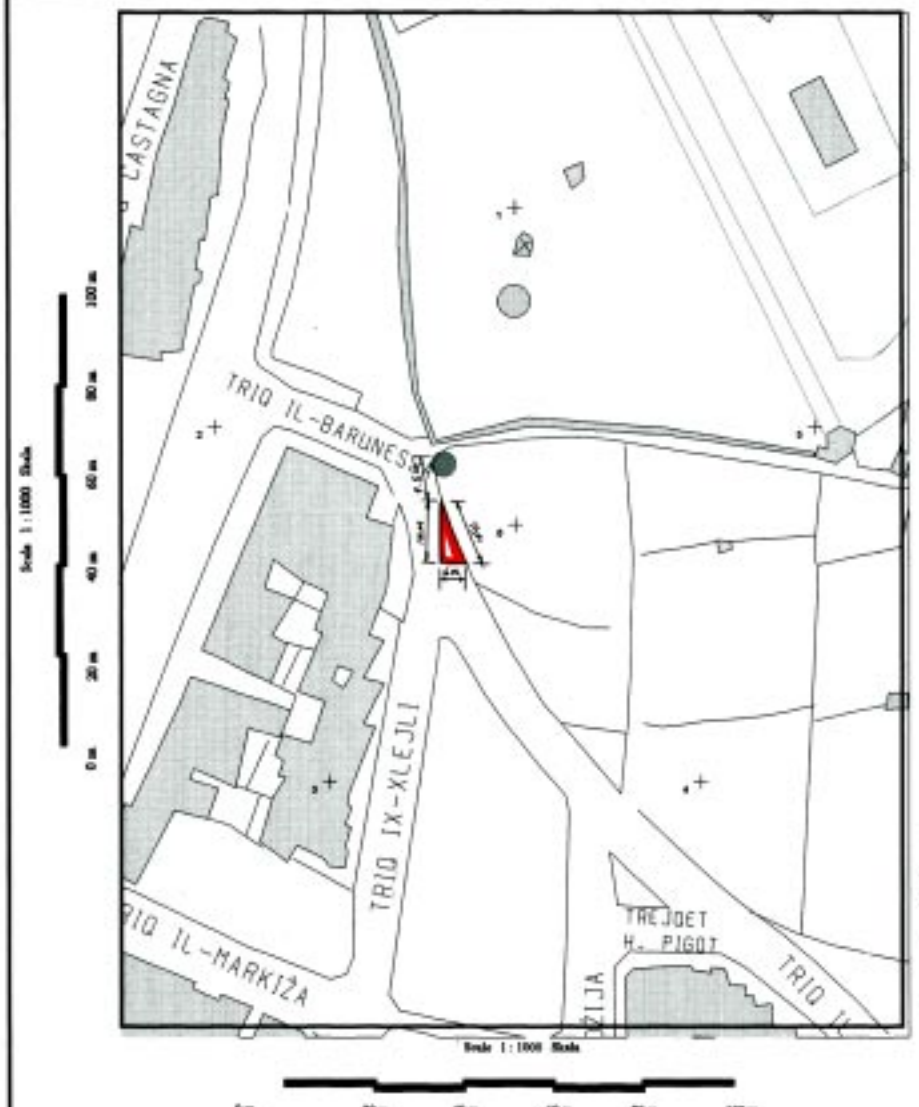

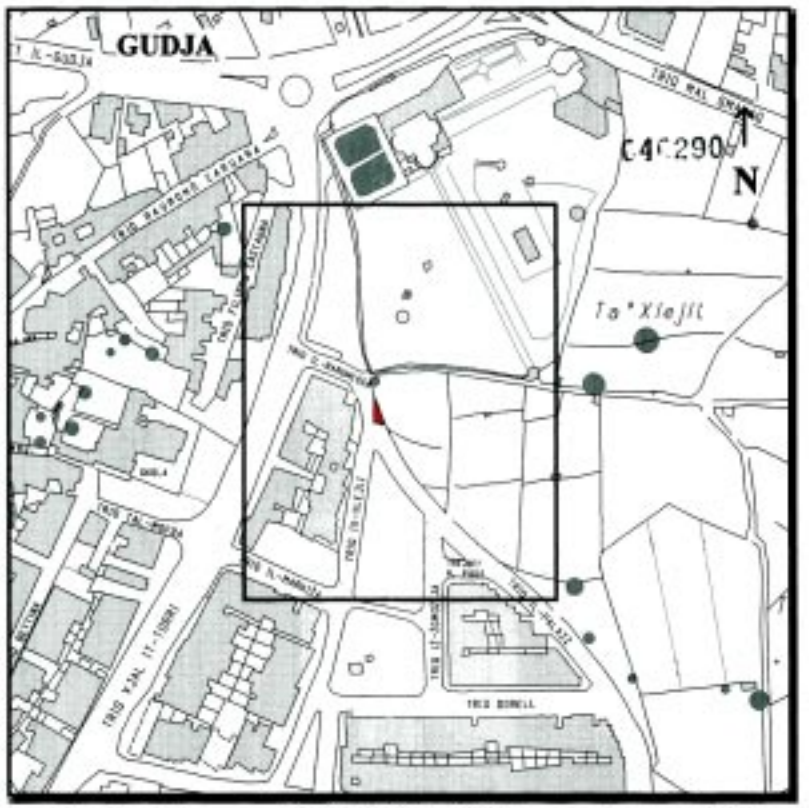

Gvern Ta' Malta — Pjanta tas-sit 1:2500 *Site Plan* — Government of Malta

Reġistru ta' l-Artijiet — *Casa Bolino, 116 Triq il-Pinent, Valletta*

Land Registry — *Casa Bolino, 116 West Street, Valletta*

Nru tal-Mappa / *Map Number:* 75150M	Pożizzjoni Ċentrali: x = 55503 / *Centre Coordinates:* y = 67510	*Parti minn SS:* / *Extracted from SS:* 5467	Data: / *Date:* 27/02/2004

Perit / *Architect:* Stefan Scotto A. & C.E.

Timbru tal-Perit / *Architect's Stamp*

Qies (metri kwadri) / *Area (square metres)* Ba - 53 m²

Firma tal-Applikant / *Applicant's signature*

Dritt Mħallas / *Fee Paid*

Nru. 809

AKKWIST TA' ART

DIN id-dikjarazzjoni li ġejja, magħmula mill-President ta' Malta bis-saħħa ta' l-artikolu 3 ta' l-Ordinanza dwar l-Akkwist ta' l-Artijiet għal Skopijiet Pubbliċi (Kapitolu 88) hija ppubblikata skond u għall-finijiet ta' l-artikolu 9(1) ta' dik l-Ordinanza.

It-28 ta' Lulju, 2005

(File L249/81/IV)

DIKJARAZZJONI MILL-PRESIDENT TA' MALTA

Jiena hawnhekk niddikjara illi l-art hawn taħt imsemmija hija meħtieġa mill-awtorità kompetenti għal skop pubbliku skond id-dispożizzjonijiet ta' l-Ordinanza dwar l-Akkwist ta' Artijiet għal Skopijiet Pubbliċi (Kapitolu 88) u illi l-akkwist tagħha għandu jkun b'xiri assolut.

Deskrizzjoni ta' l-Art

L-art li ġejja fin-Naxxar:–

1. Biċċa art tal-kejl ta' madwar 4,713-il metru kwadru, li tmiss min-Nofsinhar ma' sqaq pubbliku, mil-Lvant ma' proprjetà ta' Marianna Schembri u mit-Tramuntana ma' proprjetà ta' Bertu Sammut jew irjieħ verjuri.

L-art hawn fuq imsemmija tidher murija bil-kulur aħmar fuq il-pjanta P.D. Nru. 118_2004, li wieħed jista' jara fuq talba fid-Dipartiment ta' l-Artijiet, Auberge de Baviere, Valletta.

Il-kumpens offrut hu ta' erbatax-il elf, seba' mija u disgħin Lira Maltija (Lm14,790), skond l-istima li hawn ma' din id-

No. 809

ACQUISITION OF LAND

THE following declaration, made by the President of Malta under section 3 of the Land Acquisition (Public Purposes) Ordinance (Chapter 88), is published in terms and for the purposes of section 9(1) thereof.

28th July, 2005

DECLARATION BY THE PRESIDENT OF MALTA

I hereby declare that the undermentioned land is required by the competent authority for a public purpose in accordance with the provisions of the Land Acquisition (Public Purposes) Ordinance (Chapter 88) and that the acquisition thereof should be by absolute purchase.

Description of the Land

The following land at Naxxar:–

1. A plot of land measuring about 4,713 square metres, bounded on the South by a public alley, on the East by property of Marianna Schembri and on the North by property of Bertu Sammut or more precise boundaries.

The above mentioned land is shown with the colour red on plan P.D. Nru. 118_2004, which may be seen on demand at the Land Department, Auberge de Baviere, Valletta.

The compensation offered is fourteen thousand, seven hundred and ninety Maltese Liri(Lm14,790), according to the

dikjarazzjoni kif din saret mill-perit arkitett Fred H. Valentino, A.&C.E.

Ma' din id-dikjarazzjoni qed tiġi ppubblikata *site plan* li turi l-imsemmija immobbli.

(Iff) EDWARD FENECH ADAMI
President
11/7/2005

Din is-*site plan* qed tiġi ppubblikata f'paġna 7707.

Stima tal-Perit (oriġinali bil-Malti)

Akkwist ta' Art fin-Naxxar

Fuq struzzjonijiet tal-Kummissarju ta' l-Artijiet, skond l-Ordinanza dwar l-Akkwist ta' Artijiet (għal Skopijiet Pubbliċi), qiegħed niffissa l-valur liberu u frank tal-proprjetà hawn taħt deskritta fin-Naxxar, li hija meħtieġa mill-Gvern għal skop pubbliku, u dan wara li ħadt in konsiderazzjoni l-lokalità, kif ukoll ħwejjeġ oħra li jista' jkollhom x'jaqsmu mal-valur ta' l-istess proprjetà.

Biċċa art tal-kejl ta' madwar 4,713-il metru kwadru, li tmiss min-Nofsinhar ma' sqaq pubbliku, mil-Lvant ma' proprjetà ta' Marianna Schembri u mit-Tramuntana ma' proprjetà ta' Bertu Sammut, liema art hija meqjusa bħala art agrikola fit-termini ta' l-Ordinanza dwar l-Akkwist ta' Artijiet u hija murija bil-kulur aħmar fuq il-pjanta P.D. 118_2004, hija stmata għall-valur ta' erbatax-il elf, seba' mija u disgħin Lira Maltija (Lm14,790).

Iff. Fred H. Valentino, A.&C.E.

Is-27 ta' Settembru, 2004

valuation published with this declaration as made by architect Fred H. Valentino, A.&C.E.

A site plan showing the mentioned immovable property is being published with this declaration.

(Sgd) EDWARD FENECH ADAMI
President
11/7/2005

This site plan is being published on page 7707.

Architect's Valuation (original in Maltese)


Acquisition of Land at Naxxar

I have been instructed by the Commissioner of Land to assess under the Land Acquisition (Public Purposes) Ordinance, the freehold value of the hereunder described property at Naxxar, required by Government for a public purpose, and this after considering the locality, as well as other matters relevant to the same property.

A plot of land measuring about 4,713 square metres, bounded on the South by a public alley, on the East by property of Marianna Schembri and on the North by property of Bertu Sammut, which land is considered as agricultural land in terms of the Land Acquisition (Public Purposes) Ordinance and is indicated in the colour red on plan P.D. 118_2004, is valued for the price of fourteen thousand, seven hundred and ninety Maltese Liri(Lm14,790).

Sgd. Fred H. Valentino, A.&C.E.

27th September, 2004

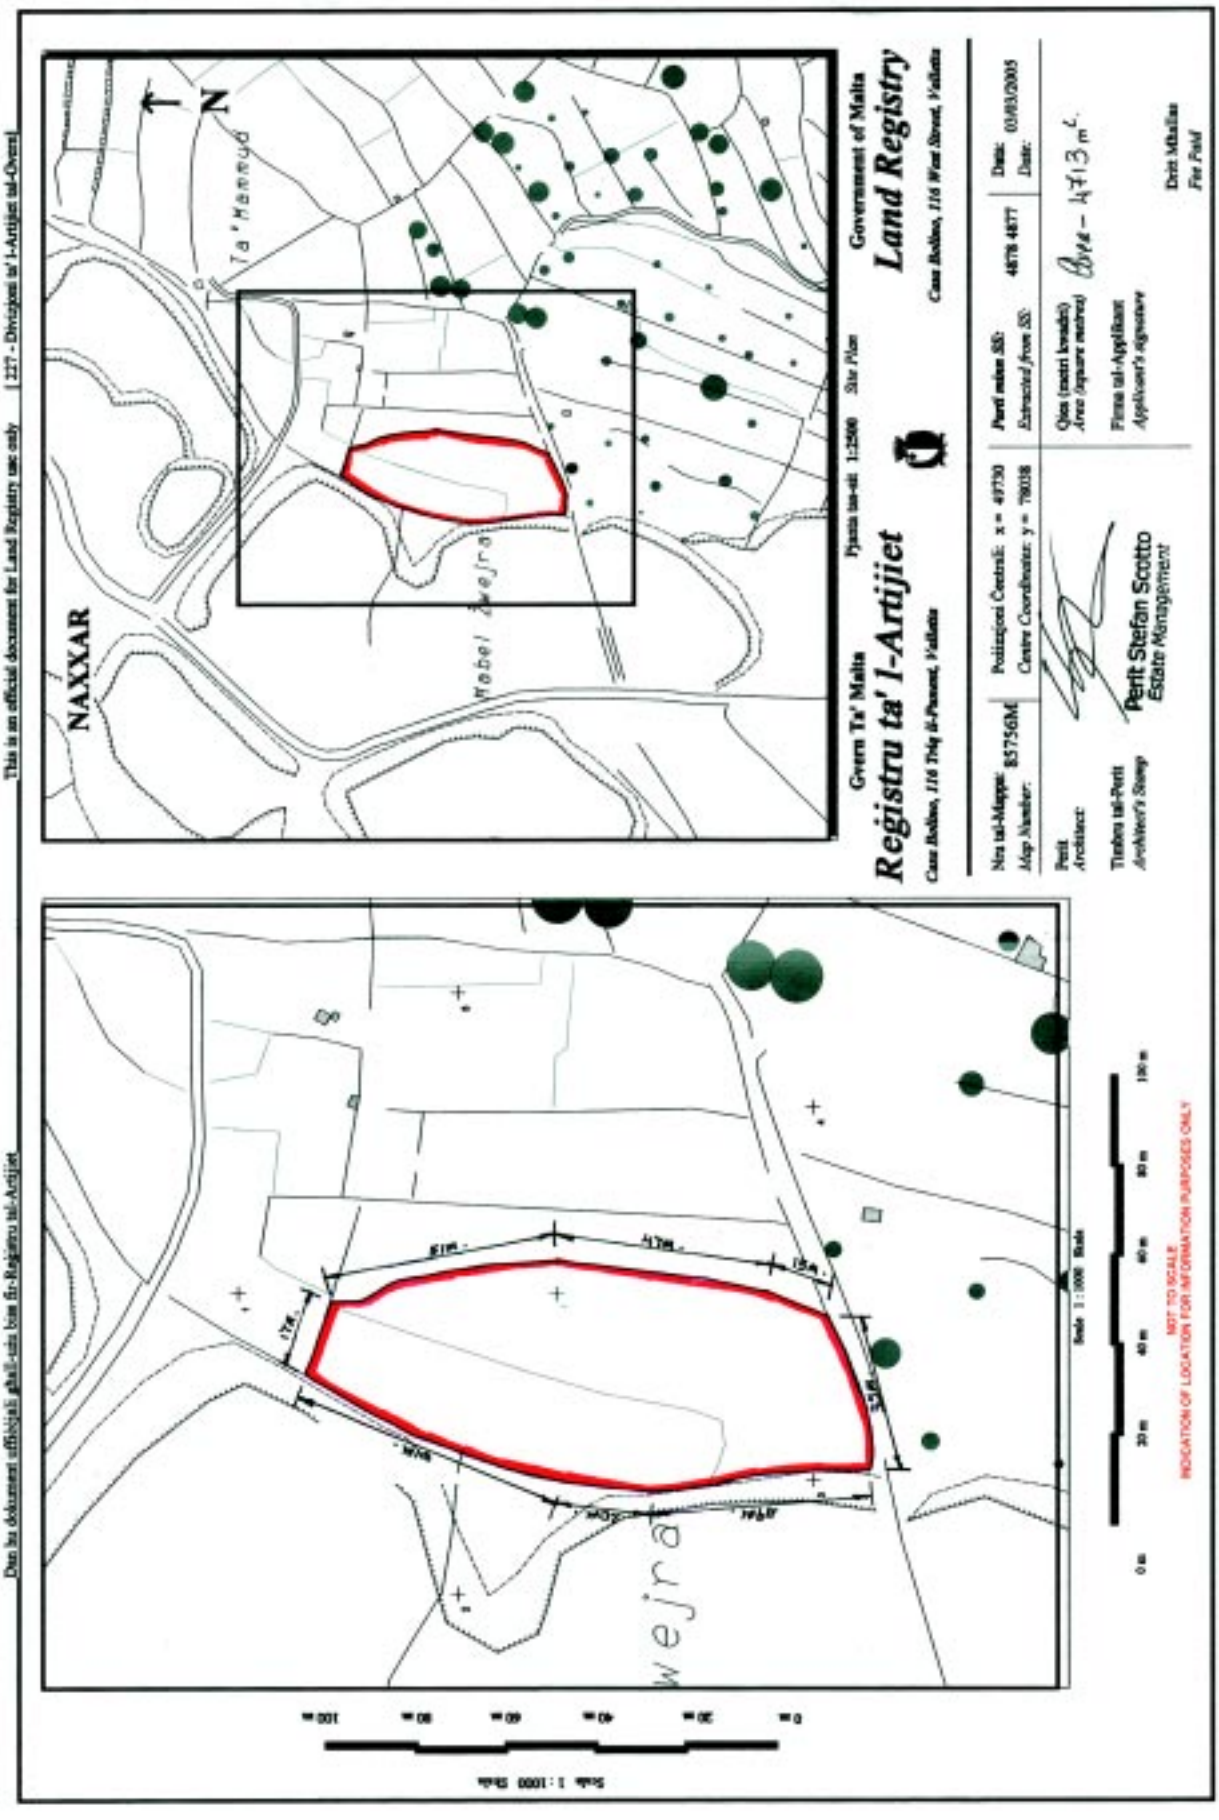
Dan hu dokument uffiċjali għall-użu biss fir-Reġistru tal-Artijiet
This is an official document for Land Registry use only
[227 - Diviżjoni ta' l-Artijiet tal-Ovest]
NAXXAR
Ta' Hannud
Mobel Bejrat
N
Gvern Ta' Malta
Pjanta tas-sit 1:2500 Site Plan
Government of Malta
Reġistru ta' l-Artijiet
Land Registry
Casa Bolino, 116 Triq il-Prezzi, Valletta
Casa Bolino, 116 West Street, Valletta
Nru tal-Mappa: 85756M
Map Number:
Pożizzjoni Ċentrali: x = 49730
Centre Coordinates: y = 78038
Perit mahsub fil-:
Extracted from SS:
4878 4877
Data: 03/03/2005
Date:
Perit
Architect:
Nru tal-Perit
Architect's Stamp
Perit Stefan Scotto
Estate Management
Qies (metri kwadri)
Area (square metres)
Firma tal-Applikant
Applicant's signature
Dritt Mallita
Fee Paid
Scale 1:1000
0m 20m 40m 60m 80m 100m
NOT TO SCALE
INDICATION OF LOCATION FOR INFORMATION PURPOSES ONLY

INDUSTRIAL PROPERTY REGISTRATIONS DIRECTORATE

Granting of Patents

The patents indicated below have been granted with effect from the filing date in accordance with Article 24(2) of the Patents and Designs Act 2000:

(21) **PAT/2546**
(22) *Filing date:* 17 Dec 04
(54) NEW PHENYLBORONIC ACID DERIVATIVES AND PROCESSES FOR PREPARING THEM
(33) FR (31) 0314946 (32) 18 Dec 03

(73) Galderma Research & Development S.N.C.
(Incorporated in France)
(72) *Inventor(s)*: Eric Terranova
Jean-Claude Pascal

(21) **PAT/2547**
(22) *Filing date:* 21 Dec 04

(54) CRF RECEPTOR ANTAGONISTS AND METHODS RELATING THERETO

(33) US (31) 60/532031 (32) 22 Dec 03

(73) SB Pharmaco Puerto Rico Inc. & Neurocrine Biosciences Inc.
(Incorporated in Puerto Rico & United States)
(72) *Inventor(s)*: Zhiyong Luo
Deborah Slee
John Edward Tellew
John P. Williams
Xiahou Zhang

(21) **PAT/2548**
(22) *Filing date:* 21 Dec 04
(54) NOVEL QUINOLINE DERIVATIVES

(33) US (31) 60/532725 (32) 23 Dec 03

(73) Pfizer Inc.
(Incorporated in United States)
(72) *Inventor(s)*: Yufeng Hong
Robert Steven Kania

(21) **PAT/2549**
(22) *Filing date:* 21 Dec 04
(54) DIPHENYLAZETIDONE DERIVATIVES

(33) GB (31) 0329780.1 (32) 23 Dec 03
(33) SE (31) 0401907-1 (32) 21 Jul 04
(33) SE (31) 0402785-0 (32) 15 Nov 04

(73) AstraZeneca AB
(Incorporated in Sweden)
(72) *Inventor(s)*: Susanne Alenfalk
Fana Hunegnaw
Staffan Karlsson
Malin Lemurell
Ann-Margret Lindqvist
Ingemar Starke
Mikael Dahlstrom
Tore Skjaret

GODWIN WARR
Director General Commerce
Comptroller of Industrial Property

28th July, 2005

INDUSTRIAL PROPERTY REGISTRATIONS DIRECTORATE

Granting of Patents

The patents indicated below have been granted with effect from the filing date in accordance with Article 24(2) of the Patents and Designs Act 2000:

(21) **PAT/2550**
(22) *Filing date:* 21 Dec 04
(54) 1-PIPERAZINE- AND 1-HOMOPIPERAZINE-CARBOXYLATE DERIVATIVES, PREPARATION AND THERAPEUTIC

(33) FR (31) 0315248 (32) 23 Dec 03

(73) Sanofi-Aventis
(Incorporated in France)
(72) *Inventor(s)*: Abouabdellah Ahmed
Almario Garcia Antonio
Hoornaert Christian
Li Adrien Tak

(21) **PAT/2551**
(22) *Filing date:* 21 Dec 04
(54) IMMUNOGLOBULINS

(33) GB (31) 0329711.6 (32) 22 Dec 03
(33) GB (31) 0329684.5 (32) 22 Dec 03

(73) Glaxo Group Limited
(Incorporated in Great Britain)
(72) *Inventor(s)*: Ellis Jonathan Henry
Eon-Duval Alexandre
Grundy Robert Ian
Hussain Farhana
Mcadam Ruth
Plumpton Christopher
Prinjha Rabinder Kumar
Wilson Paul Alexander

(21) **PAT/2552**
(22) *Filing date:* 21 Dec 04

(54) METHODS FOR IDENTIFYING FUNCTIONAL ANTIBODIES

(33) US (31) 60/531714 (32) 22 Dec 03
(33) US (31) 60/605902 (32) 31 Aug 04

(73) Amgen Inc.
(Incorporated in United States)
(72) *Inventor(s)*: Yan Wei
Shen Wenyan
Zhou Hongxing
Zhou Chen
Cosman David J.
Carter Paul
Martin Francis H.

(21) **PAT/2553**
(22) *Filing date:* 22 Dec 04
(54) HEH4 MOLECULES AND USES THEREOF

(33) US (31) 60/532154 (32) 22 Dec 03

(73) Amgen Inc.
(Incorporated in United States)
(72) *Inventor(s)*: William Scott Simonet
Marlese Pisegna

GODWIN WARR
Director General Commerce
Comptroller of Industrial Property

28th July, 2005

INDUSTRIAL PROPERTY REGISTRATIONS DIRECTORATE

Granting of Patents

The patents indicated below have been granted with effect from the filing date in accordance with Article 24(2) of the Patents and Designs Act 2000:

(21) **PAT/2533**
(22) *Filing date:* 14 Dec 04
(54) COMPOUNDS

(73) AstraZeneca
(Incorporated in Sweden)
(72) *Inventor(s)*: Clifford David Jones
Richard William Arthur Luke
William Mccoull

(33)GB (31) 0330001.9 (32) 24 Dec 03
(33)GB (31) 0416850.6 (32) 29 Jul 04

(21) **PAT/2534**
(22) *Filing date:* 14 Dec 04

(54) NITROGEN-CONTAINING HETEROCYCLES AFFECTING GLUTAMATERGIC SYNAPTIC TRANSMISSION

(73) AstraZeneca AB & NPS Pharmaceuticals Inc.
(Incorporated in Sweden & United States)

(72) *Inventor(s)*: David Wensbo
Louise Edwards
Methvin Isaac
Donald A. Mcleod
Abdelmalik Slassi
Tao Xin
Thomas M. Stormann

(33) US (31) 60/530633 (32) 19 Dec 03

(21) **PAT/2535**
(22) *Filing date:* 14 Dec 04
(54) QUINAZOLINE DERIVATIVES
(33) GB (31) 0330002.7 (32) 24 Dec 03

(73) AstraZeneca AB
(Incorporated in Sweden)
(72) *Inventor(s)*: James Mccabe

(21) **PAT/2538**
(22) *Filing date:* 14 Dec 04
(54) PROCESS FOR THE PRODUCTION OF DENDRITIC TRIMESIC ACID TRIAMIDES
(33) DE (31) 103 61 140.1 (32) 16 Dec 03

(73) Schering Aktiengesellschaft
(Incorporated in Germany)
(72) *Inventor(s)*: Platzek, Johannes
Graske Klaus-Dieter

(21) **PAT/2539**
(22) *Filing date:* 14 Dec 04
(54) AZABICYCLIC HETEROCYCLES AS CANNABINOID RECEPTOR MODULATORS

(73) Bristol-Myers Squibb Company
(Incorporated in United States)
(72) *Inventor(s)*: Guixue Yu
William R. Ewing
Amarendra B. Mikkilineni
Annapurna Pendri
Philip M. Sher
Samuel W. Gerritz
Bruce A. Ellsworth
Gang Wu
Yanting Huang
Chongqing Sun
Natesan Murugesan
Zhengxiang Gu
Ying Wang
Doree F. Sitkoff
Stephen R. Johnson
Ximao Wu

(33) US (31) 60/531451 (32) 19 Dec 03

GODWIN WARR
Director General Commerce
Comptroller of Industrial Property

28th July, 2005

INDUSTRIAL PROPERTY REGISTRATIONS DIRECTORATE

Granting of Patents

The patents indicated below have been granted with effect from the filing date in accordance with Article 24(2) of the Patents and Designs Act 2000:

(21) **PAT/2540**
(22) *Filing date:* 14 Dec 04
(54) AZABICYCLIC HETEROCYCLES AS CANNABINOID RECEPTOR MODULATORS

(73) Bristol-Myers Squibb Company
(Incorporated in United States)
(72) *Inventor(s)*: Guixue Yu
William R. Ewing
Amarendra B. Mikkilineni
Annapurna Pendri
Philip M. Sher
Samuel W. Gerritz
Bruce A. Ellsworth
Chongqing Sun
Natesan Murugesan
Ximao Wu

(33)US (31) 60/531451 (32) 19 Dec 03

(21) **PAT/2542**
(22) *Filing date:* 16 Dec 04
(54) AMIDE DERIVATIVES

(73) AstraZeneca AB
(Incorporated in Sweden)
(72) *Inventor(s)*: Dearg Sutherland Brown
John Graham Cumming
Ian Alun Nash

(33) GB (31) 0329572.2 (32) 20 Dec 03

(21) **PAT/2543**
(22) *Filing date:* 16 Dec 04
(54) PROCESS FOR THE PURIFICATION OF GABAPENTING

(73) Zambon Group S.p.A.
(Incorporated in Italy)
(72) *Inventor(s)*: Giovanetti Roberto
Nicoli Andrea
Restelli Angelo
Cotarca Livius

(33) IT (31) M12003A002456 (32) 16 Dec 03

(21) **PAT/2544**
(22) *Filing date:* 17 Dec 04
(54) 3-CYANO-QUINOLINE DERIVATIVES WITH ANTIPROLIFERATIVE ACTIVITY

(73) Janssen Pharmaceutica N.V.
(Incorporated in Belgium)
(72) *Inventor(s)*: Freyne Eddy Jean Edgard
Buijnsters Peter Jacobus Johannes
Van Emelen Kristof
Embrechts Werner Constant Johan
Perera Timothy Pietro Suren

(33) EP (31) PCT/EP03/51059 (32) 18 Dec 03

(21) **PAT/2545**
(22) *Filing date:* 17 Dec 04

(54) PYRIDO- AND PYRIMIDOPYRIMIDINE DERIVATIVES

(73) Janssen Pharmaceutica N.V.
(Incorporated in Belgium)

(72) *Inventor(s)*: Freyne Eddy Jean Edgard
Willems Marc
Storck Pierre Henri
Poncelet Virginie Sophie
Van Emelen Kristof
Buijnsters Peter Jacobus Johannes
Embrechts Werner Constant Johan
Perera Timothy Pietro Suren

(33) EP (31) PCT/EP03/51062 (32) 18 Dec 03
(33) EP (31) PCT/EP03/51058 (32) 18 Dec 03

GODWIN WARR
Director General Commerce
Comptroller of Industrial Property

28th July, 2005

INDUSTRIAL PROPERTY REGISTRATIONS DIRECTORATE

Granting of Patents

The patents indicated below have been granted with effect from the filing date in accordance with Article 24(2) of the Patents and Designs Act 2000:

(21) **PAT/2092**
(22) *Filing date:* 8 Jan 04
(54) RECEPTACLE AND METHOD FOR HOLDING, TRANSPORTING AND DISCHARGING OF MATERIAL

(73) Mr Albert Xuereb
(Incorporated in Malta)
(72) *Inventor(s)*: Albert Xuereb

(21) **PAT/2558**
(22) *Filing date:* 28 Dec 04
(54) PROSTAGLANDIN DERIVATIVES

(73) Nicox S.A.
(Incorporated in France)
(72) *Inventor(s)*: Ennio Ongini
Francesca Benedini
Valerio Chiroli
Piero Del Soldato

(33) EP (31) 04100001.9 (32) 5 Jan 04

(21) **PAT/2559**
(22) *Filing date:* 28 Dec 04
(54) SUBSTITUTED HETEROCYCLES AND THE USES THEREOF

(73) AstraZeneca AB
(Incorporated in Sweden)
(72) *Inventor(s)*: Susan Ashwell
Thomas Gero
Stephanos Ioannidis
James Janetka
Paul Lyne
Mei Su
Dorin Toader
Dingwei Yu

(33) US (31) 60/534310 (32) 5 Jan 04
(33) US (31) 60/553305 (32) 15 Mar 04

(21) **PAT/2561**
(22) *Filing date:* 4 Jan 05
(54) HETEROCYCLIC DERIVATIVES

(73) AstraZeneca AB
(Incorporated in Sweden)
(72) *Inventor(s)*: Yantao Chen
Emma Bratt
Kenneth Granberg
Ingemar Nilsson

(33) SE (31) 0400014-7 (32) 8 Jan 04

(21) **PAT/2562**
(22) *Filing date:* 4 Jan 05
(54) THERAPEUTIC AGENTS

(73) AstraZeneca AB
(Incorporated in Sweden)
(72) *Inventor(s)*: Emma Evertsson
Tord Inghardt
Jan Lindberg
Anna Linusson
Fabrizio Giordanetto

(33) GB (31) 0400196.2 (32) 7 Jan 04
(33) GB (31) 0425209.4 (32) 16 Nov 04

GODWIN WARR
Director General Commerce
Comptroller of Industrial Property

28th April, 2005

INDUSTRIAL PROPERTY REGISTRATIONS DIRECTORATE

Granting of Patents

The patents indicated below have been granted with effect from the filing date in accordance with Article 24(2) of the Patents and Designs Act 2000:

(21) **PAT/2563**
(22) *Filing date:* 4 Jan 05
(54) THERAPEUTIC AGENTS

(73) AstraZeneca AB
(Incorporated in Sweden)
(72) *Inventor(s)*: Tord Inghardt
Emma Evertsson
Jan Lindberg
Anna Linusson

(33) GB (31) 0400193.9 (32) 7 Jan 04

(21) **PAT/2564**
(22) *Filing date:* 4 Jan 05
(54) DIARYLMETHYL PIPERAZINE DERIVATIVES, PREPARATIONS THEREOF AND USES THEREOF

(73) AstraZeneca AB
(Incorporated in Sweden)
(72) *Inventor(s)*: William Brown
Andrew Griffin

(33) SE (31) 0400027-9 (32) 9 Jan 04

(21) **PAT/2565**
(22) *Filing date:* 4 Jan 05
(54) DIARYLMETHYL PIPERAZINE DERIVATIVES, PREPARATIONS THEREOF AND USES THEREOF

(73) AstraZeneca AB
(Incorporated in Sweden)
(72) *Inventor(s)*: William Brown
Andrew Griffin

(33) SE (31) 0400026-1 (32) 9 Jan 04

(21) **PAT/2566**
(22) *Filing date:* 4 Jan 05
(54) DIARYLMETHYL PIPERAZINE DERIVATIVES, PREPARATIONS THEREOF AND USES THEREOF

(73) AstraZeneca AB
(Incorporated in Sweden)
(72) *Inventor(s)*: William Brown
Andrew Griffin
Christopher Walpole

(33) SE (31) 0400025-3 (32) 9 Jan 04

(21) **PAT/2569**
(22) *Filing date:* 7 Jan 05
(54) N-[(1,5-DIPHENYL-1H-PYRAZOL-3-YL)METHYL] SULPHONAMIDE DERIVATIVES, PREPARATION AN THERAPEUTIC APPLICATION THEREOF

(73) Sanofi-Aventis
(Incorporated in France)
(72) *Inventor(s)*: Barth Francis
Martinez Serge
Rinaldi-Carmona Murielle
Congy Christian

(33) FR (31) 0400257 (32) 12 Jan 04

(21) **PAT/2570**
(22) *Filing date:* 7 Jan 05
(54) ANTIBODIES TO MADCAM

(73) Pfizer Inc. & Abgenix Inc.
(Incorporated in United States)
(72) *Inventor(s)*: Pullen Nicholas
Molloy Elizabeth
Kellerman Sirid-Aimee
Green Larry L.
Haak-Frendscho Mary

(33) US (31) 60/535490 (32) 9 Jan 04

GODWIN WARR
Director General Commerce
Comptroller of Industrial Property

28th July, 2005

INDUSTRIAL PROPERTY REGISTRATIONS DIRECTORATE

Granting of Patents

The patents indicated below have been granted with effect from the filing date in accordance with Article 24(2) of the Patents and Designs Act 2000:

(21) **PAT/2571**
(22) *Filing date:* 10 Jan 05
(54) CRYSTALLINE FORMS OF RIZATRIPTAN BENZOATE

(73) Ratiopharm GmbH
(Incorporated in Germany)
(72) *Inventor(s)*: Paul Adrian Van Der Schaaf
Jörg Berghausen
Fritz Blatter
Martin Szelagiewicz
Ulrich Berens

(33) EP (31) 04.100053.0 (32) 9 Jan 04
(33) US (31) 60/535674 (32) 9 Jan 04

(21) **PAT/2574**
(22) *Filing date:* 11 Jan 05
(54) COMPOUNDS

(73) Glaxo Group Limited
(Incorporated in Great Britain)
(72) *Inventor(s)*: Macdonald Gregor James
Mitchell Darren Jason
Stanway Steven James
Thompson Mervyn
Westaway Susan Marie

(33) GB (31) 0400697.9 (32) 13 Jan 04
(33) GB (31) 0425439.7 (32) 18 Nov 04

(21) **PAT/2576**
(22) *Filing date:* 13 Jan 05
(54) HETEROCYCLIC COMPOUNDS USEFUL AS GROWTH HORMONE SECRETAGOGUES
Charles J. Andres Jr.

(73) Bristol-Myers Squibb Company
(Incorporated in United States)
(72) *Inventor(s)*: Weixy Zhai
Samuel Gerritz

Joseph A. Tino

(33) US (31) 60/536128 (32) 13 Jan 04

(21) **PAT/2536**
(22) *Filing date:* 14 Dec 04
(54) NEW COMPOUNDS

(73) Sanofi-Aventis
(Incorporated in France)
(72) *Inventor(s)*: Mária Balogh
Sándor Bátori
Judit Bence
Philippe Bovy
Zoltán Kapui
Endre Mikus
Claudie Namane
Christophe Philippo
Tibor Szabó
Zsuzsanna Tömösközi
Katalin Urbán-Szabó

(33) HU (31) P03 04101 (32) 22 Dec 03

GODWIN WARR
Director General Commerce
Comptroller of Industrial Property

28th July, 2005

Ippubblikat mid-Dipartiment ta' l-Informazzjoni (doi.gov.mt) — Valletta — *Published by the Department of Information (doi.gov.mt) — Valletta*
Mitbugh fl-Istamperija tal-Gvern — *Printed at the Government Printing Press*