Nru. 17,809
Prezz 64c
Price 64c

Gazzetta tal-Gvern ta' Malta
The Malta Government Gazette

L-Erbgħa, 24 ta' Awissu, 2005
Wednesday, 24th August, 2005

Pubblikata b'Awtorità
Published by Authority

NOTIFIKAZZJONIJIET TAL-GVERN

Nru. 885

AKKWIST TA' ART

DIN id-dikjarazzjoni li ġejja, magħmula mill-President ta' Malta bis-saħħa ta' l-artikolu 3 ta' l-Ordinanza dwar l-Akkwist ta' l-Artijiet għal Skopijiet Pubbliċi (Kapitolu 88) hija ppubblikata skond u għall-finijiet ta' l-artikolu 9(1) ta' dik l-Ordinanza.

L-24 ta' Awissu, 2005
(File L161/2001/6)

DIKJARAZZJONI MILL-PRESIDENT TA' MALTA

Illi b'Dikjarazzjoni ta' l-Aġent President ta' Malta tat-30 ta' Awissu, 2002, l-art hawn taħt imsemmija kienet dikjarata meħtieġa mill-awtorità kompetenti għal skop pubbliku skond id-disposizzjonijiet ta' l-Ordinanza dwar l-Akkwist ta' Artijiet għal Skopijiet Pubbliċi (Kapitolu 88) u illi l-akkwist tagħha kellu jkun b'xiri assolut.

Deskrizzjoni ta' l-Art

L-art li ġejja f'Tal-Qroqq, l-Imsida:–

1. Biċċa art tal-kejl ta' madwar 10 metri kwadri, li tinkludi strutturi, li tmiss mit-Tramuntana ma' proprjetà tar-Reverendu Saviour Sammut, mix-Xlokk ma' proprjetà tad-Ditta A & B Enterprises Limited u mil-Lbiċ ma' triq pubblika jew irjieħ verjuri.

L-art hawn fuq imsemmija tidher murija bil-kulur aħmar u mmarkata bin-numru 6 fuq il-pjanta P.D. Nru. 257C_2001, li

GOVERNMENT NOTICES

No. 885

ACQUISITION OF LAND

THE following declaration, made by the President of Malta under section 3 of the Land Acquisition (Public Purposes) Ordinance (Chapter 88), is published in terms and for the purposes of section 9(1) thereof.

24th Awissu, 2005

DECLARATION BY THE PRESIDENT OF MALTA

Whereas by Declaration of the Acting President of Malta dated 30th August, 2002, the undermentioned land had been declared as required by the competent authority for a public purpose in accordance with the provisions of the Land Acquisition (Public Purposes) Ordinance (Chapter 88) and that the acquisition thereof should have been by absolute purchase.

Description of the Land

The following land at Tal-Qroqq, Msida:–

1. A plot of land measuring about 10 square metres, including structures, bounded on the North by property of Reverend Saviour Sammut, on the South East by property of Messrs A & B Enterprises Limited and on the South West by a public road or more precise boundaries.

The above mentioned land is shown with the colour red and marked with the number 6 on plan P.D. No. 257C_2001,

wieħed jista' jara fuq talba fid-Dipartiment ta' l-Artijiet, Auberge de Baviere, Valletta.

Illi d-Dikjarazzjoni tal-President ta' Malta odjerna qiegħda tiġi maħruġa għall-fini ta' l-Att Nru. XI ta' l-2002.

Il-kumpens offrut hu ta' elf, erba' mija u erbgħin Liri Maltin (Lm1,440), skond estratt ta' l-istima li hawn ma' din id-dikjarazzjoni kif din saret mill-perit arkitett Fred H. Valentino, A.&C.E.

Ma' din id-dikjarazzjoni qed tiġi ppubblikata *site plan* li turi l-imsemmija immobbli.

(Iff) Edward Fenech Adami
President
8/7/2005

Din is-*site plan* qed tiġi ppubblikata f'paġna 8589.

Stima tal-Perit (oriġinali bil-Malti)

Art f'Tal-Qroqq, Birkirkara

Fuq struzzjonijiet tal-Kummissarju ta' l-Artijiet, skond l-Ordinanza dwar l-Akkwist ta' Artijiet (għal Skopijiet Pubbliċi), qiegħed niffissa l-valur liberu u frank tal-proprjetà hawn taħt deskritta f'Tal-Qroqq, Birkirkara, li hija meħtieġa mill-Gvern għal skop pubbliku, u dan wara li ħadt in konsiderazzjoni l-lokalità, kif ukoll ħwejjeġ oħra li jista' jkollhom x'jaqsmu mal-valur ta' l-istess proprjetà.

Plot 6. Biċċa art tal-kejl ta' madwar 10 metri kwadri, li tinkludi strutturi, li tmiss mit-Tramuntana ma' proprjetà tar-Reverendu Saviour Sammut, mix-Xlokk ma' proprjetà tad-Ditta A & B Enterprises Limited u mil-Lbiċ ma' triq pubblika, liema art hija meqjusa bħala art fabbrikabbli fit-termini ta' l-Ordinanza dwar l-Akkwist ta' Artijiet u hija mmarkata bin-numru '6' u murija bil-kulur aħmar fuq il-pjanta P.D. 257C_2001, hija stmata għall-valur ta' elf, erba' mija u erbgħin Lira Maltija (Lm1,440).

Iff. Fred H. Valentino, A&C.E.

N.B. Dan ir-rapport ta' stima u l-pjanta mehmuża miegħu qed jibdel ir-rapport ta' stima datat 2 ta' Awissu, 2002, għal dak li għandu x'jaqsam mal-proprjetà msemmija.

Il-21 ta' Ġunju, 2005

which may be seen on demand at the Land Department, Auberge de Baviere, Valletta.

Whereas the present Declaration by the President of Malta is being issued in terms of Act XI of 2002.

The compensation offered is one thousand, four hundred and forty Maltese Liri (Lm1,440) according to the extract of the valuation published with this declaration as made by architect Fred H. Valentino, A.&C.E.

A site plan showing the mentioned immovable property is being published with this declaration.

(Sgd) Edward Fenech Adami
President
8/7/2005

This site plan is being published on page 8589.

Architect's Valuation (original in Maltese)

Land at Tal-Qroqq, Birkirkara

I have been instructed by the Commissioner of Land to assess under the Land Acquisition (Public Purposes) Ordinance, the freehold value of the hereunder described property at Tal-Qroqq, Birkirkara, required by Government for a public purpose, and this after considering the locality, as well as other matters relevant to the same property.

Plot 6. A plot of land measuring about 10 square metres, including structures, bounded on the North by property of Reverend Saviour Sammut, on the South East by property of Messrs A & B Enerprises Limited and on the South West by a public road, which land is considered as a building site in terms of the Land Acquisition (Public Purposes) Ordinance and is marked with the number '6' and shown with the colour red on plan P.D. 257C_2001, valued for the price of one thousand, four hundred and forty Maltese Liri (Lm1,440).


Sgd. Fred H. Valentino, A&C.E.

N.B. This valuation report and the attached site plan is replacing the valuation report dated 2nd August, 2002, for all matters related to the above mentioned property.

21st June, 2005

Dan hu dokument uffiċjali għall-użu biss fir-Reġistru tal-Artijiet

This is an official document for Land Registry use only [227 - Diviżjoni ta' l-Artijiet tal-Gvern]

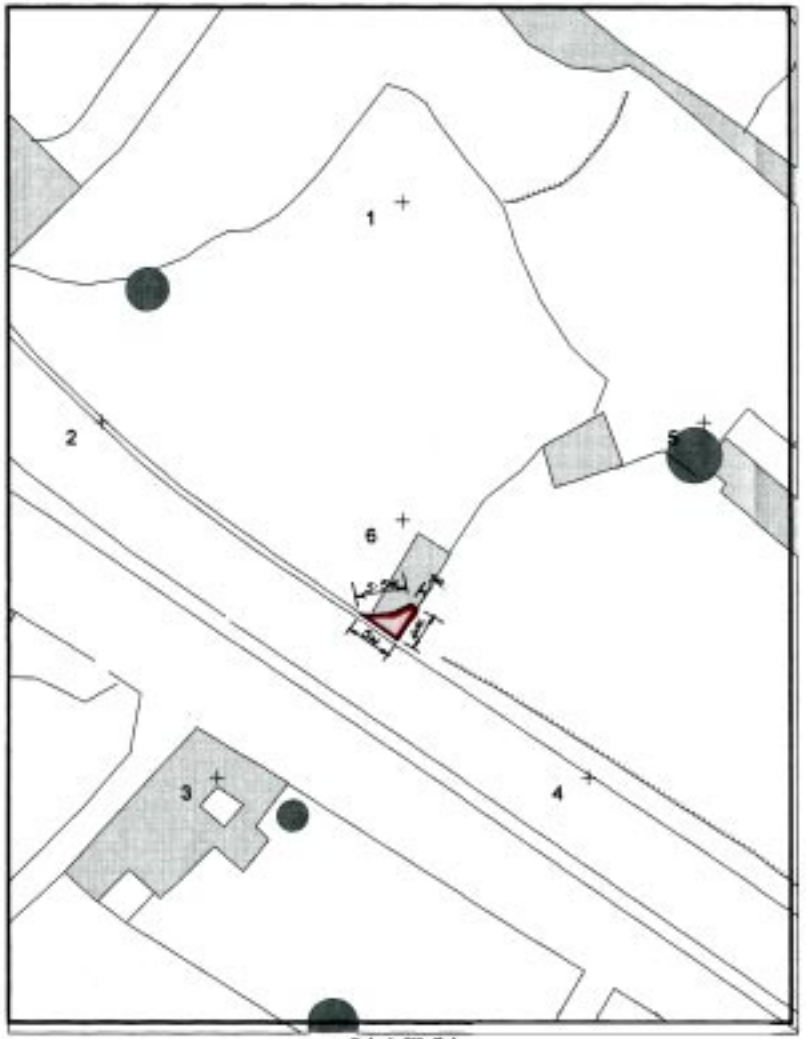



Gvern Ta' Malta — Pjanta tas-sit 1:2500 *Site Plan* — Government of Malta

Reġistru ta' l-Artijiet

Casa Bolino, 116 Triq il-Punent, Valletta

Land Registry

Casa Bolino, 116 West Street, Valletta

Nru tal-Mappa *Map Number:* 655B6M	Pożizzjoni Ċentrali: x = 52827 *Centre Coordinates:* y = 73118	*Parti minn SS:* *Extracted from SS:* 5273	Data: *Date:* 30/04/2003

Perit *Architect:* Stefan Scotto A. & C.E.

Timbru tal-Perit *Architect's Stamp*

Qies (metri kwadri) *Area (square metres)* Area - 10m²

Firma tal-Applikant *Applicant's signature*

Dritt Mħallas *Fee Paid*

Nru. 886

AKKWIST TA' ART

DIN id-dikjarazzjoni li ġejja, magħmula mill-President ta' Malta bis-saħħa ta' l-artikolu 3 ta' l-Ordinanza dwar l-Akkwist ta' l-Artijiet għal Skopijiet Pubbliċi (Kapitolu 88) hija ppubblikata skond u għall-finijiet ta' l-artikolu 9(1) ta' dik l-Ordinanza.

L-24 ta' Awissu, 2005

(File L32/96/1)

DIKJARAZZJONI MILL-PRESIDENT TA' MALTA

Illi b'Dikjarazzjoni tal-President ta' Malta tal-20 ta' Frar, 1998, l-art hawn taħt imsemmija kienet dikjarata meħtieġa mill-awtorità kompetenti għal skop pubbliku skond id-disposizzjonijiet ta' l-Ordinanza dwar l-Akkwist ta' Artijiet għal Skopijiet Pubbliċi (Kapitolu 88) u illi l-akkwist tagħha kellu jkun b'xiri assolut.

Deskrizzjoni ta' l-Art

L-art li ġejja f'Ħal Tarxien:–

1. Biċċa art tal-kejl ta' madwar 28 metru kwadru, li tmiss mill-Grigal ma' triq pubblika, mill-Punent u mil-Lbiċ ma' proprjetà ta' Lonza Agius jew irjieħ verjuri.

L-art hawn fuq imsemmija tidher murija bil-kulur aħmar u mmarkata bħala *plot* Nru. 1 fuq il-pjanta L.D. Nru. 102/97, li wieħed jista' jara fuq talba fid-Dipartiment ta' l-Artijiet, Auberge de Baviere, Valletta.

Illi d-Dikjarazzjoni tal-President ta' Malta odjerna qiegħda tiġi maħruġa għall-fini ta' l-Att Nru. XI ta' l-2002.

Il-kumpens offrut hu ta' tlett elef u tmien mitt Lira Maltija (Lm3,800), skond l-istima li hawn ma' din id-dikjarazzjoni

No. 886

ACQUISITION OF LAND

THE following declaration, made by the President of Malta under section 3 of the Land Acquisition (Public Purposes) Ordinance (Chapter 88), is published in terms and for the purposes of section 9(1) thereof.

24th Awissu, 2005

DECLARATION BY THE PRESIDENT OF MALTA

Whereas by Declaration of the President of Malta dated 20th February, 1998, the undermentioned land had been declared as required by the competent authority for a public purpose in accordance with the provisions of the Land Acquisition (Public Purposes) Ordinance (Chapter 88) and that the acquisition thereof should have been by absolute purchase.

Description of the Land

The following land at Tarxien:–

1. A plot of land measuring about 28 square metres, bounded on the North East by a public road, on the West and on the South West by property of Lonza Agius or more precise boundaries.

The above mentioned land is shown with the colour red and marked as plot No. 1 on plan L.D. No. 102/97, which may be seen on demand at the Land Department, Auberge de Baviere, Valletta.

Whereas the present Declaration by the President of Malta is being issued in terms of Act XI of 2002.

The compensation offered is three thousand and eight hundred Maltese Liri (Lm3,800) according to the valuation

kif din saret mill-perit arkitett Joseph Mizzi, A.&C.E.

Ma' din id-dikjarazzjoni qed tiġi ppubblikata *site plan* li turi l-imsemmija immobbli.

(Iff) EDWARD FENECH ADAMI
President
8/7/2005

Din is-*site plan* qed tiġi ppubblikata f'paġna 8592.

Stima tal-Perit (oriġinali bil-Malti)

Akkwist ta' Art f'Ħal Tarxien

Fuq struzzjonijiet tal-Kummissarju ta' l-Artijiet, skond l-Ordinanza dwar l-Akkwist ta' Artijiet (għal Skopijiet Pubbliċi), qiegħed niffissa l-valur liberu u frank tal-proprjetà hawn taħt deskritta f'Ħal Tarxien, li hija meħtieġa mill-Gvern għal skop pubbliku, u dan wara li ħadt in konsiderazzjoni l-lokalità, kif ukoll ħwejjeġ oħra li jista' jkollhom x'jaqsmu mal-valur ta' l-istess proprjetà.

Biċċa art tal-kejl ta' madwar 28 metru kwadru, li tmiss mill-Grigal ma' triq pubblika, mill-Punent u mil-Lbiċ ma' proprjetà ta' Lonza Agius, liema art hija meqjusa bħala art fabbrikabbli fit-termini ta' l-Ordinanza dwar l-Akkwist ta' Artijiet u hija mmarkata bil-kulur aħmar u mmarkata bin-numru '1' fuq il-pjanta L.D. 102/97, hija stmata għall-valur ta' tlett elef u tmien mitt Lira Maltija (Lm3,800).

Iff. Joseph Mizzi, A&C.E.

N.B. Dan ir-rapport ta' stima u l-pjanta mehmuża miegħu qed jibdel ir-rapport ta' stima datat 5 ta' Novembru, 1997, għal dak li għandu x'jaqsam mal-proprjetà msemmija.

L-1 ta' Ġunju, 2004

published with this declaration as made by architect Joseph Mizzi, A.&C.E.

A site plan showing the mentioned immovable property is being published with this declaration.

(Sgd) EDWARD FENECH ADAMI
President
8/7/2005

This site plan is being published on page 8592.

Architect's Valuation (original in Maltese)

Acquisition of Land at Tarxien

I have been instructed by the Commissioner of Land to assess under the Land Acquisition (Public Purposes) Ordinance, the freehold value of the hereunder described property at Tarxien, required by Government for a public purpose, and this after considering the locality, as well as other matters relevant to the same property.

A plot of land measuring about 28 square metres, bounded on the North East by a public road, on the West and South West by property of Lonza Agius, which land is considered as a building site in terms of the Land Acquisition (Public Purposes) Ordinance and is marked with the colour red and marked with the number '1' on plan L.D. 102/97, valued for the price of three thousand and eight hundred Maltese Liri (Lm3,800).

Sgd. Joseph Mizzi, A&C.E.


N.B. This valuation report and the attached site plan is replacing the valuation report dated 5th November, 1997, for all matters related to the above mentioned property.


1st June, 2004

Dan hu dokument uffiċjali għall-użu biss fir-Reġistru tal-Artijiet

This is an official document for Land Registry use only

[227 - Diviżjoni ta' l-Artijiet tal-Gvern]

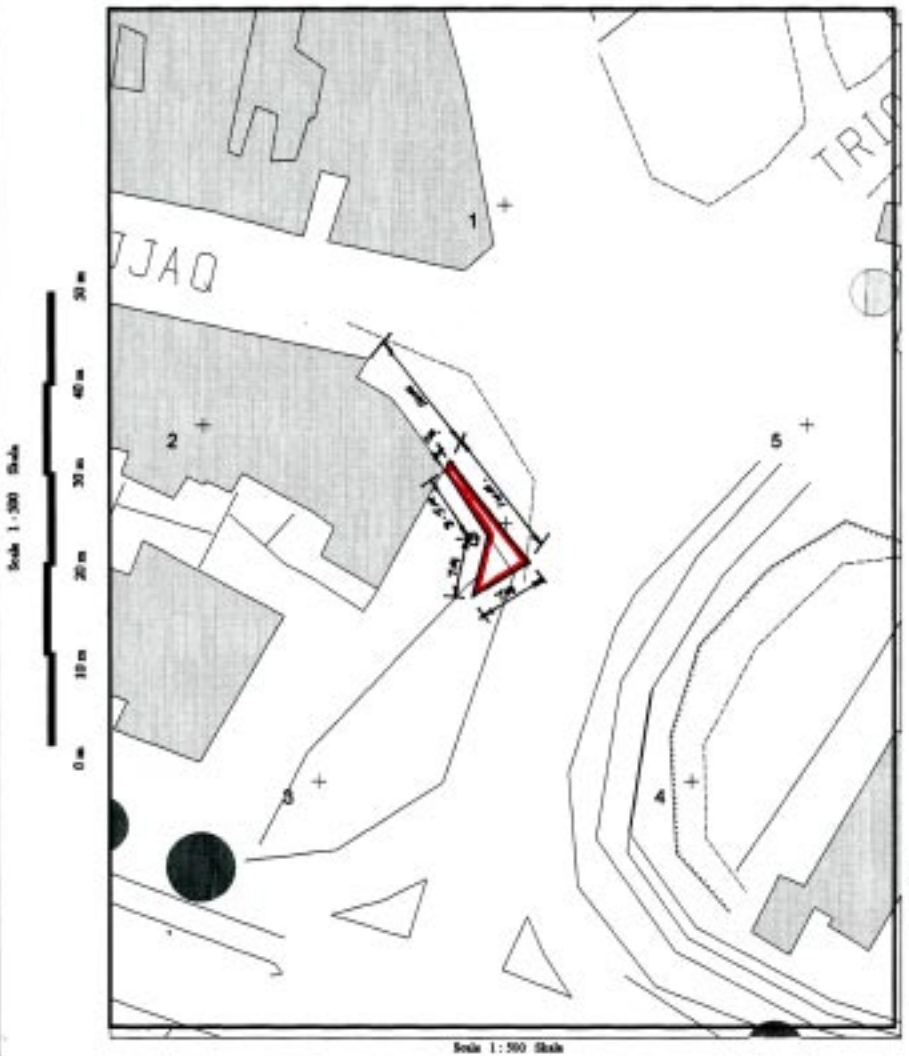

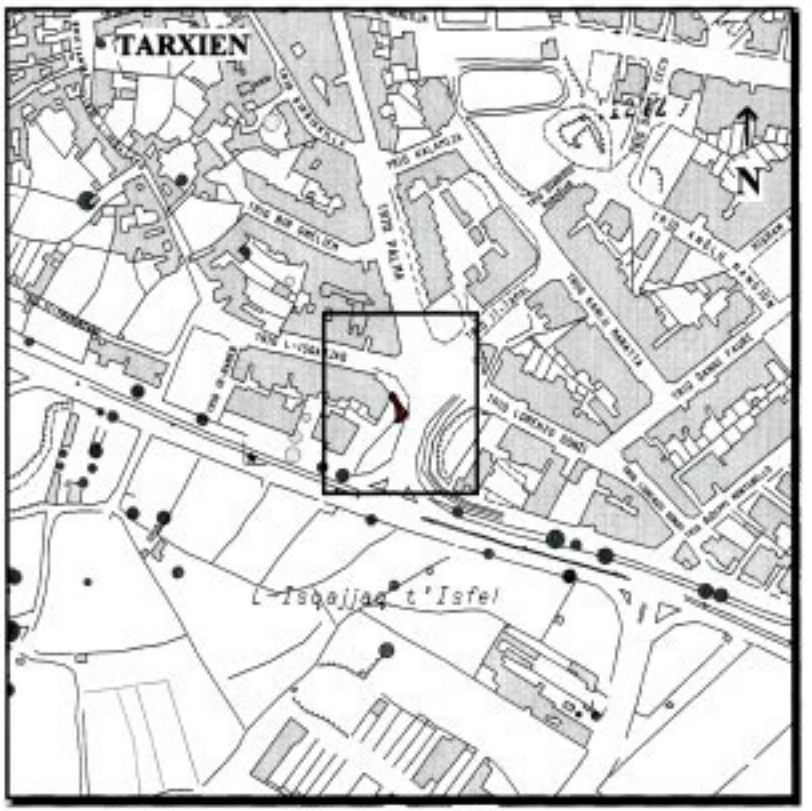

Gvern Ta' Malta — Pjanta tas-sit 1:2500 *Site Plan* — Government of Malta

Reġistru ta' l-Artijiet — **Land Registry**

Casa Bolino, 116 Triq il-Punent, Valletta — *Casa Bolino, 116 West Street, Valletta*

Nru tal-Mappa: *Map Number:* 80669M	Pożizzjoni Ċentrali: x = 56088 *Centre Coordinates:* y = 69031	*Parti minn SS:* *Extracted from SS:* 5669 5668	Data: *Date:* 22/06/2004

Perit *Architect:*

Timbru tal-Perit *Architect's Stamp*

Perit Stefan Scotto
Estate Management

Qies (metri kwadri) *Area (square metres)* Area - 28m²

Firma tal-Applikant *Applicant's signature*

Dritt Mħallas
Fee Paid

Nru. 887

AKKWIST TA' ART

DIN id-dikjarazzjoni li ġejja, magħmula mill-President ta' Malta bis-saħħa ta' l-artikolu 3 ta' l-Ordinanza dwar l-Akkwist ta' l-Artijiet għal Skopijiet Pubbliċi (Kapitolu 88) hija ppubblikata skond u għall-finijiet ta' l-artikolu 9(1) ta' dik l-Ordinanza.

L-24 ta' Awissu, 2005

(File L484/97/Plot 1)

DIKJARAZZJONI MILL-PRESIDENT TA' MALTA

Illi b'Dikjarazzjoni tal-President ta' Malta tal-31 ta' Lulju, 1998, l-art hawn taħt imsemmija kienet dikjarata meħtieġa mill-awtorità kompetenti għal skop pubbliku skond id-disposizzjonijiet ta' l-Ordinanza dwar l-Akkwist ta' Artijiet għal Skopijiet Pubbliċi (Kapitolu 88) u illi l-akkwist tagħha kellu jkun b'xiri assolut.

Deskrizzjoni ta' l-Art

L-art li ġejja f'San Ġiljan:–

1. Biċċa art tal-kejl ta' madwar 205 metri kwadri, li tmiss mit-Tramuntana ma' triq pubblika cioè Triq Patrick Bryone, min-Nofsinhar ma' proprjetà ta' C. Attard u mil-Lvant ma' proprjetà residwa tal-werrieta ta' Angelo Attard Montalto jew irjieħ verjuri.

L-art hawn fuq imsemmija tidher murija bil-kulur aħmar u bin-numru 1 fuq il-pjanta L.D. Nru. 40/98, li wieħed jista' jara fuq talba fid-Dipartiment ta' l-Artijiet, Auberge de Baviere, Valletta.

Illi d-Dikjarazzjoni tal-President ta' Malta odjerna qiegħda tiġi maħruġa għall-fini ta' l-Att Nru. XI ta' l-2002.

No. 887

ACQUISITION OF LAND

THE following declaration, made by the President of Malta under section 3 of the Land Acquisition (Public Purposes) Ordinance (Chapter 88), is published in terms and for the purposes of section 9(1) thereof.

24th Awissu, 2005

DECLARATION BY THE PRESIDENT OF MALTA

Whereas by Declaration of the President of Malta dated 31st July, 1998, the undermentioned land had been declared as required by the competent authority for a public purpose in accordance with the provisions of the Land Acquisition (Public Purposes) Ordinance (Chapter 88) and that the acquisition thereof should have been by absolute purchase.

Description of the Land

The following land at St. Julians:–

1. A plot of land measuring about 205 square metres, bounded on the North by a public road namely Triq Patrick Bryone, on the South by property of C. Attard and on the East by residual property of the heirs of Angelo Attard Montalto or more precise boundaries.

The above mentioned land is shown with the colour red and with the number 1 on plan P.D. No. 40/98, which may be seen on demand at the Land Department, Auberge de Baviere, Valletta.

Whereas the present Declaration by the President of Malta is being issued in terms of Act XI of 2002.

Il-kumpens offrut hu ta' disat elef, mitejn u ħamsin Lira Maltija (Lm9,250), skond l-istima li hawn ma' din id-dikjarazzjoni kif din saret mill-perit arkitett Fred H. Valentino, A.&C.E.

Ma' din id-dikjarazzjoni qed tiġi ppubblikata *site plan* li turi l-imsemmija immobbli.

(Iff) Edward Fenech Adami
President
8/7/2005

Din is-*site plan* qed tiġi ppubblikata f'paġna 8595.

Stima tal-Perit (oriġinali bil-Malti)

Akkwist ta' Art fil-Limiti tal-Mina ta' Triq Mikiel Anton Vassalli (Regional Road) San Ġiljan

Fuq struzzjonijiet tal-Kummissarju ta' l-Artijiet, skond l-Ordinanza dwar l-Akkwist ta' Artijiet (għal Skopijiet Pubbliċi), qiegħed niffissa l-valur liberu u frank tal-proprjetà hawn taħt deskritta f'San Ġiljan, li hija meħtieġa mill-Gvern għal skop pubbliku, u dan wara li ħadt in konsiderazzjoni l-lokalità, kif ukoll ħwejjeġ oħra li jista' jkollhom x'jaqsmu mal-valur ta' l-istess proprjetà.

Plot 1. Biċċa art tal-kejl ta' madwar 205 metri kwadri, li tmiss mit-Tramuntana ma' triq pubblika cioè Triq Patrick Bryone, min-Nofsinhar ma' proprjetà ta' C. Attard u mil-Lvant ma' proprjetà residwa tal-werrieta ta' Angelo Attard Montalto, liema art hija meqjusa bħala art fabbrikabbli fit-termini ta' l-Ordinanza dwar l-Akkwist ta' Artijiet u hija murija bil-kulur aħmar u indikata bħala plot numru '1' fuq il-pjanta L.D. 40/98, hija stmata għall-valur ta' disat elef, mitejn u ħamsin Lira Maltija (Lm9,250).

Iff. Fred H. Valentino, A&C.E.

It-18 ta' Mejju, 2005

The compensation offered is nine thousand, two hundred and fifty Maltese Liri (Lm9,250) according to the valuation published with this declaration as made by architect Fred H. Valentino, A.&C.E.

A site plan showing the mentioned immovable property is being published with this declaration.

(Sgd) Edward Fenech Adami
President
8/7/2005

This site plan is being published on page 8595.

Architect's Valuation (original in Maltese)


Acquisition of Land in the Limits of the Tunnel of Triq Mikiel Anton Vassalli (Regional Road) St. Julians

I have been instructed by the Commissioner of Land to assess under the Land Acquisition (Public Purposes) Ordinance, the freehold value of the hereunder described property at St. Julians, required by Government for a public purpose, and this after considering the locality, as well as other matters relevant to the same property.

Plot 1. A plot of land measuring about 205 square metres, bounded on the North by a public road namely Triq Patrick Bryone, on the South by property of C. Attard and on the East by residual property of the heirs of Angelo Attard Montalto, which land is considered as a building site in terms of the Land Acquisition (Public Purposes) Ordinance and is shown with the colour red and indicated with the number '1' on plan L.D. 40/98, valued for the price of nine thousand, two hundred and fifty Maltese Liri (Lm9,250).

Sgd. Fred H. Valentino, A&C.E.

18th May, 2005

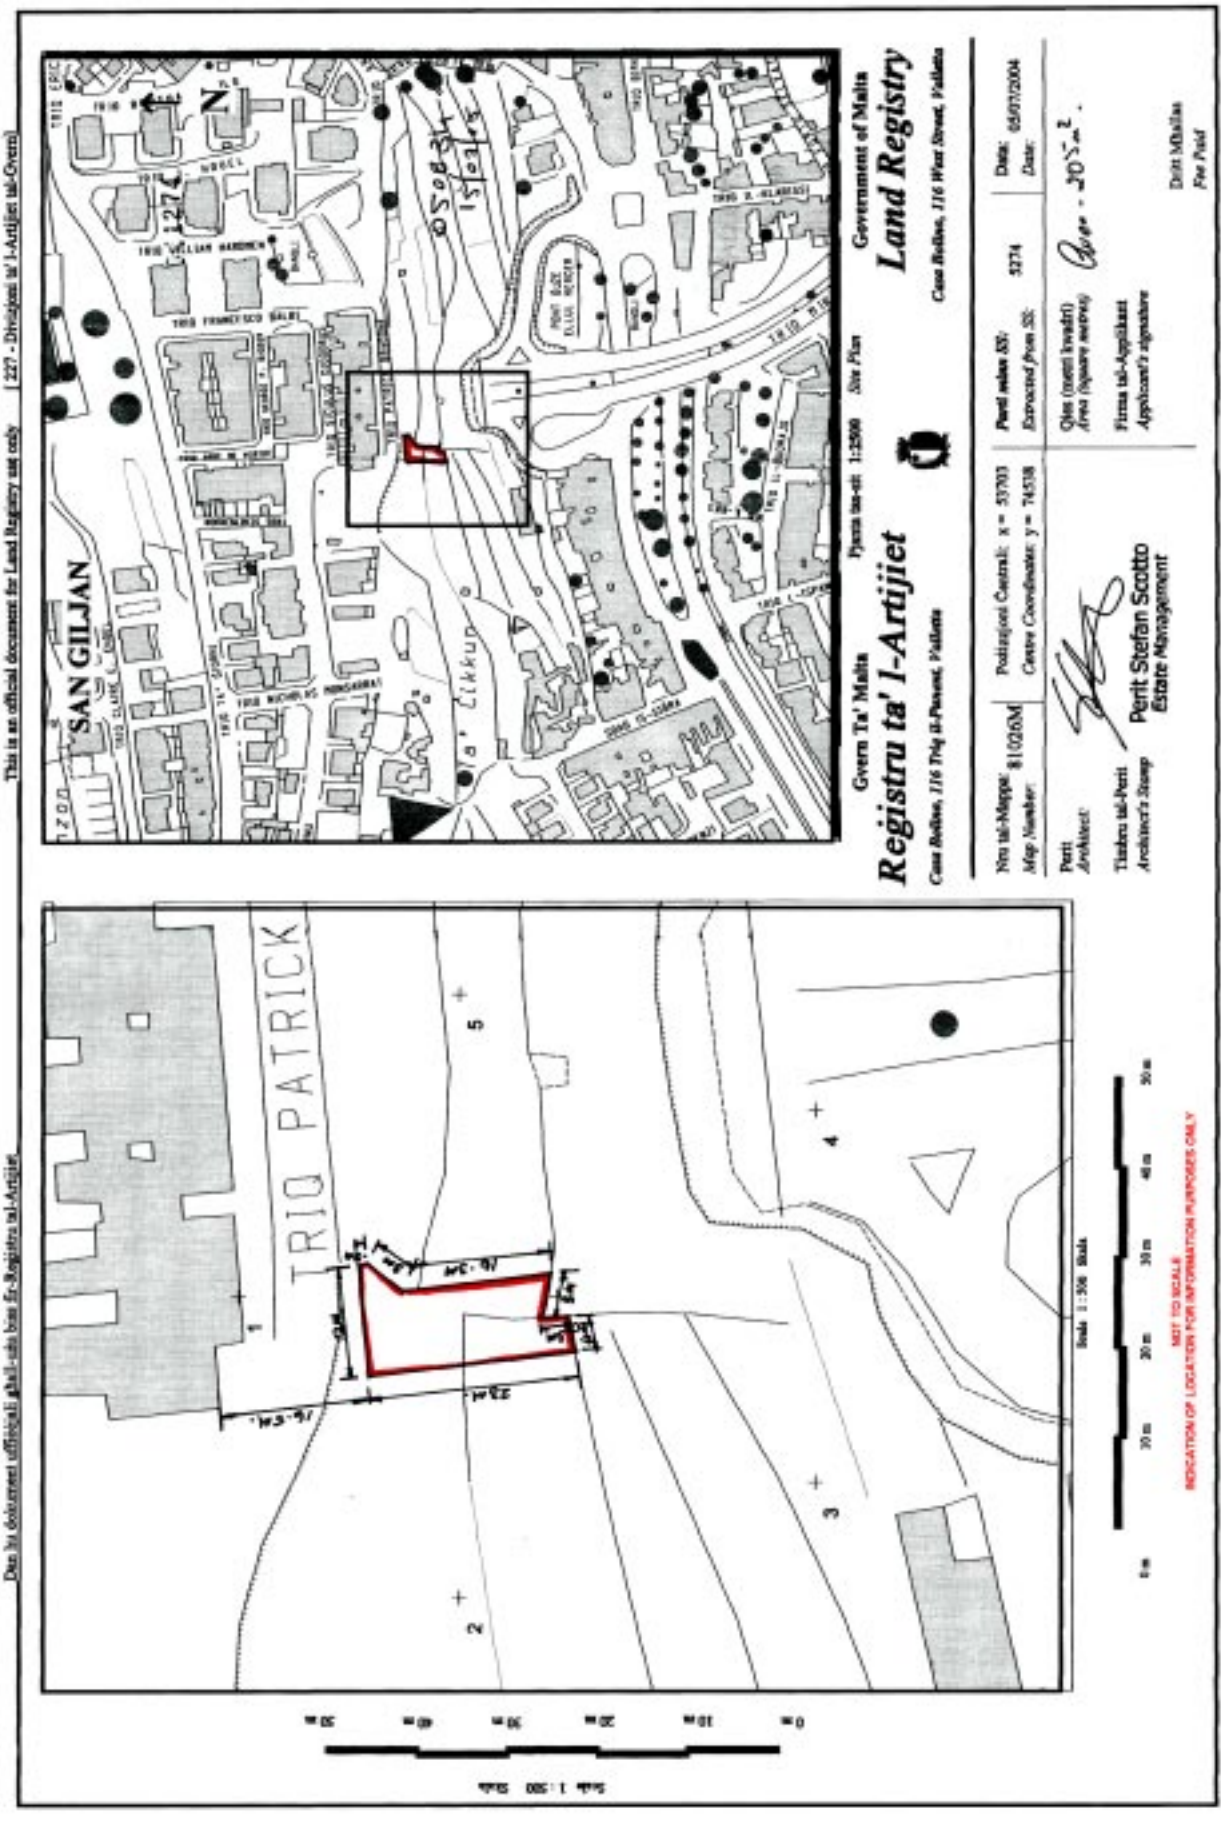
Dan hu dokument uffiċjali għall-użu biss fir-Reġistru tal-Artijiet.
This is an official document for Land Registry use only
227 - Diviżjoni ta' l-Artijiet tal-Gvern
Gvern Ta' Malta
Reġistru ta' l-Artijiet
Land Registry
Government of Malta
Pjanta tas-sit 1:2500 Site Plan
Nru tal-Mappa 81006M
Map Number
Pożizzjoni Ċentrali: x = 53703
Centre Coordinates: y = 74538
Perit Stefan Scotto
Estate Management
SAN GILJAN
TRIO PATRICK
Skala 1:500 Scale
NOT TO SCALE
INDICATION OF LOCATION FOR INFORMATION PURPOSES ONLY

Nru. 888

AKKWIST TA' ART

DIN id-dikjarazzjoni li ġejja, magħmula mill-President ta' Malta bis-saħħa ta' l-artikolu 3 ta' l-Ordinanza dwar l-Akkwist ta' l-Artijiet għal Skopijiet Pubbliċi (Kapitolu 88) hija ppubblikata skond u għall-finijiet ta' l-artikolu 9(1) ta' dik l-Ordinanza.

L-24 ta' Awissu, 2005

(File L484/97/Plot 2)

DIKJARAZZJONI MILL-PRESIDENT TA' MALTA

Illi b'Dikjarazzjoni tal-President ta' Malta tal-31 ta' Lulju, 1998, l-art hawn taħt imsemmija kienet dikjarata meħtieġa mill-awtorità kompetenti għal skop pubbliku skond id-disposizzjonijiet ta' l-Ordinanza dwar l-Akkwist ta' Artijiet għal Skopijiet Pubbliċi (Kapitolu 88) u illi l-akkwist tagħha kellu jkun b'xiri assolut.

Deskrizzjoni ta' l-Art

L-art li ġejja f'San Ġiljan:–

1. Biċċa art tal-kejl ta' madwar 196 metru kwadru, li tmiss mit-Tramuntana ma' proprjetà tal-werrieta ta' Angelo Attard Montalto, mill-Punent ma' proprjetà ta' MS&A Developments Limited u mil-Lvant ma' proprjetà residwa ta' Costantino Attard u oħrajn jew irjieħ verjuri.

L-art hawn fuq imsemmija tidher murija bil-kulur aħmar u bin-numru 2 fuq il-pjanta L.D. Nru. 40/98, li wieħed jista' jara fuq talba fid-Dipartiment ta' l-Artijiet, Auberge de Baviere, Valletta.

Illi d-Dikjarazzjoni tal-President ta' Malta odjerna qiegħda tiġi maħruġa għall-fini ta' l-Att Nru. XI ta' l-2002.

No. 888

ACQUISITION OF LAND

THE following declaration, made by the President of Malta under section 3 of the Land Acquisition (Public Purposes) Ordinance (Chapter 88), is published in terms and for the purposes of section 9(1) thereof.

24th Awissu, 2005

DECLARATION BY THE PRESIDENT OF MALTA

Whereas by Declaration of the President of Malta dated 31st July, 1998, the undermentioned land had been declared as required by the competent authority for a public purpose in accordance with the provisions of the Land Acquisition (Public Purposes) Ordinance (Chapter 88) and that the acquisition thereof should have been by absolute purchase.

Description of the Land

The following land at St. Julians:–

1. A plot of land measuring about 196 square metres, bounded on the North by property of the heirs of Angelo Attard Montalto, on theWest by property of MS&A Developments Limited and on the East by residual property of Costantino Attard and others or more precise boundaries.

The above mentioned land is shown with the colour red and with the number 2 on plan P.D. No. 40/98, which may be seen on demand at the Land Department, Auberge de Baviere, Valletta.

Whereas the present Declaration by the President of Malta is being issued in terms of Act XI of 2002.

Il-kumpens offrut hu ta' mija u ħamsa u tletin Lira Maltija (Lm135), skond l-istima li hawn ma' din id-dikjarazzjoni kif din saret mill-perit arkitett Fred H. Valentino, A.&C.E.

Ma' din id-dikjarazzjoni qed tiġi ppubblikata *site plan* li turi l-imsemmija immobbli.

(Iff) Edward Fenech Adami
President
8/7/2005

Din is-*site plan* qed tiġi ppubblikata f'paġna 8598.

Stima tal-Perit (oriġinali bil-Malti)

Akkwist ta' Art fil-Limiti tal-Mina ta' Triq Mikiel Anton Vassalli (Regional Road) San Ġiljan

Fuq struzzjonijiet tal-Kummissarju ta' l-Artijiet, skond l-Ordinanza dwar l-Akkwist ta' Artijiet (għal Skopijiet Pubbliċi), qiegħed niffissa l-valur liberu u frank tal-proprjetà hawn taħt deskritta f'San Ġiljan, li hija meħtieġa mill-Gvern għal skop pubbliku, u dan wara li ħadt in konsiderazzjoni l-lokalità, kif ukoll ħwejjeġ oħra li jista' jkollhom x'jaqsmu mal-valur ta' l-istess proprjetà.

Plot 2. Biċċa art tal-kejl ta' madwar 196 metru kwadru, li tmiss mit-Tramuntana ma' proprjetà tal-werrieta ta' Angelo Attard Montalto, mill-Punent ma' proprjetà ta' MS&A Developments Limited u mil-Lvant ma' proprjetà residwa ta' Costantino Attard u oħrajn, liema art hija meqjusa bħala art agrikola fit-termini ta' l-Ordinanza dwar l-Akkwist ta' Artijiet u hija murija bil-kulur aħmar u indikata bħala *plot* numru '2' fuq il-pjanta L.D. 40/98, hija stmata għall-valur ta' mija u ħamsa u tletin Lira Maltija (Lm135).

Iff. Fred H. Valentino, A&C.E.

It-18 ta' Mejju, 2005

The compensation offered is one hundred and thirty five Maltese Liri (Lm135) according to the valuation published with this declaration as made by architect Fred H. Valentino, A.&C.E.

A site plan showing the mentioned immovable property is being published with this declaration.

(Sgd) Edward Fenech Adami
President
8/7/2005

This site plan is being published on page 8598.

Architect's Valuation (original in Maltese)


Acquisition of Land in the Limits of the Tunnel of Triq Mikiel Anton Vassalli (Regional Road) St. Julians

I have been instructed by the Commissioner of Land to assess under the Land Acquisition (Public Purposes) Ordinance, the freehold value of the hereunder described property at St. Julians, required by Government for a public purpose, and this after considering the locality, as well as other matters relevant to the same property.

Plot 2. A plot of land measuring about 196 square metres, bounded on the North by property of the heirs of Angelo Attard Montalto, on theWest by property of MS&A Developments Limited and on the East by residual property of Costantino Attard and others, which land is considered as agricultural land in terms of the Land Acquisition (Public Purposes) Ordinance and is shown with the colour red and indicated as plot number '2' on plan L.D. 40/98, valued for the price of one hundred and thirty five Maltese Liri (Lm135).

Sgd. Fred H. Valentino, A&C.E.

18th May, 2005

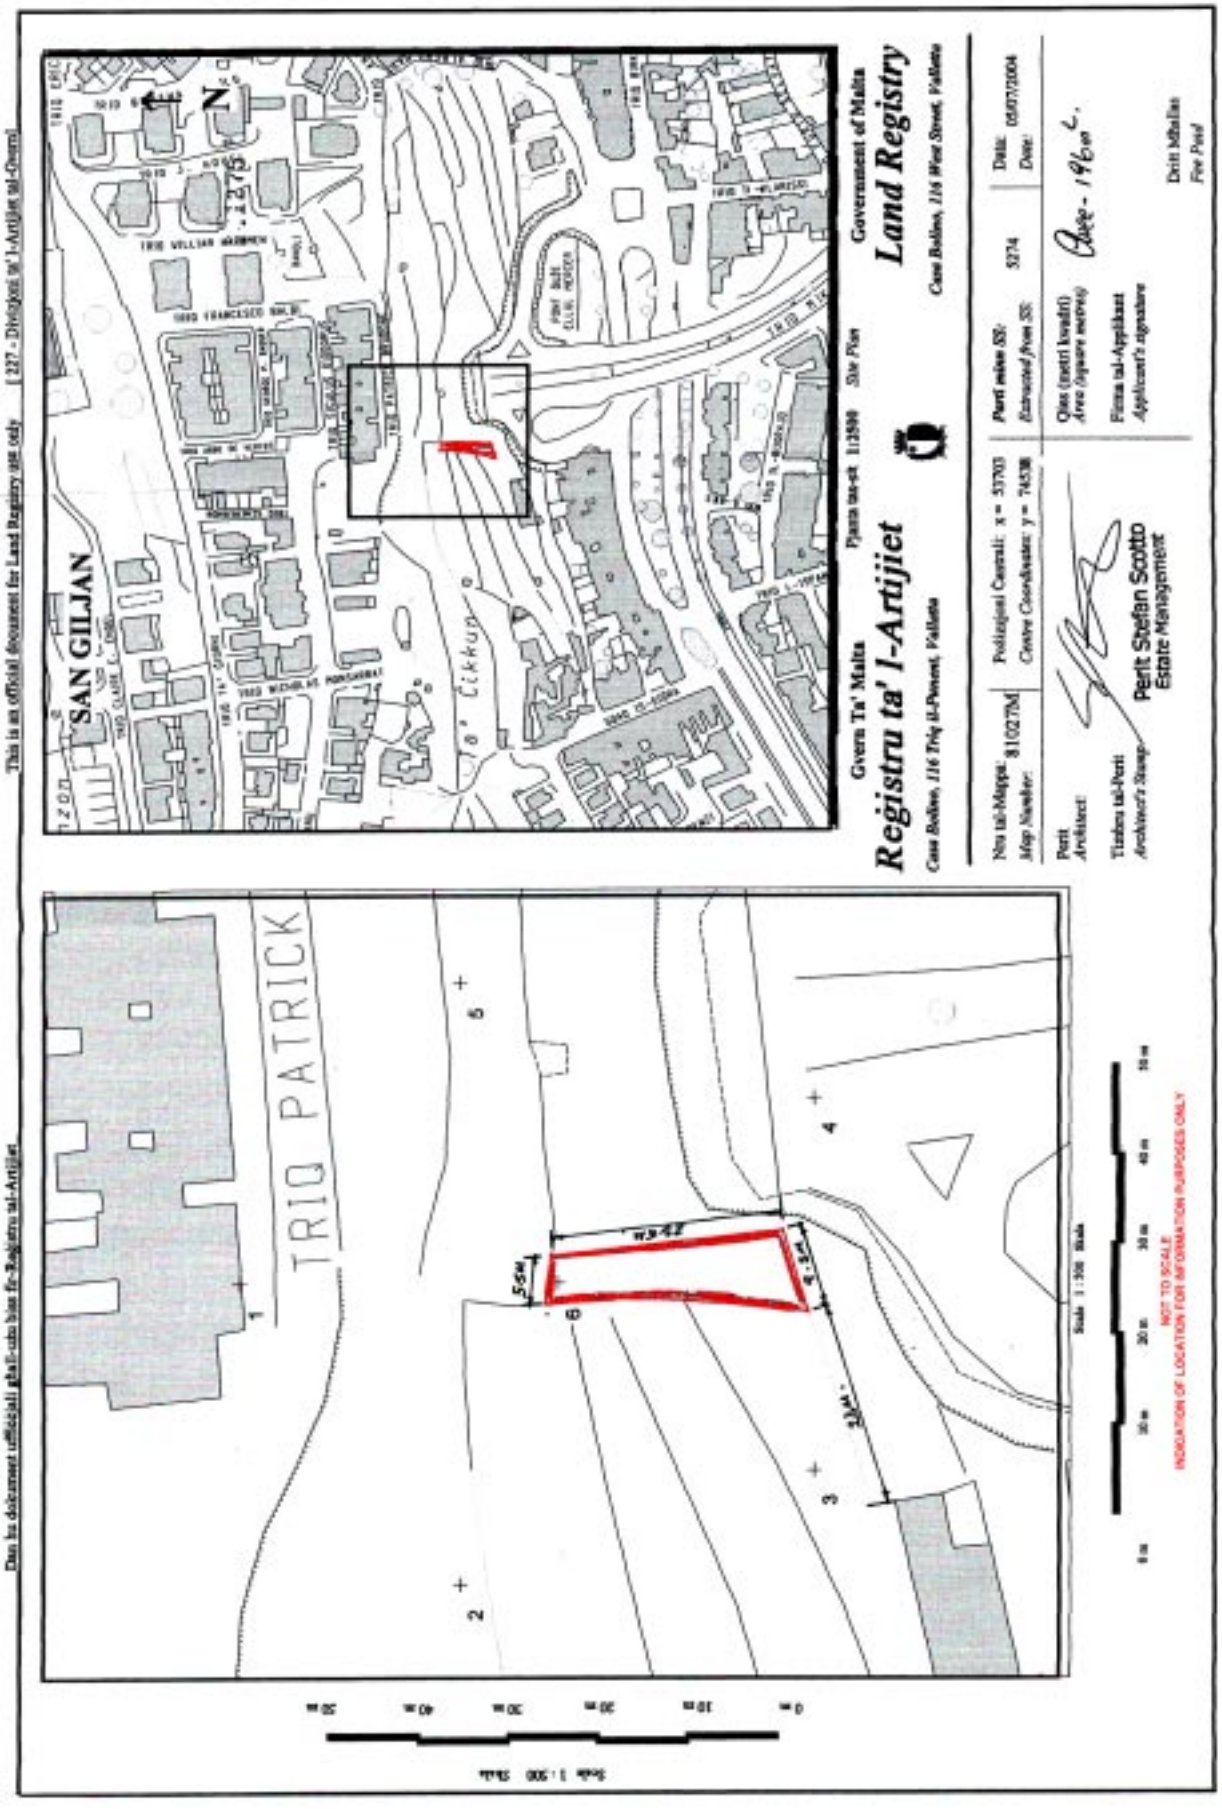
Dan ha dokument uffiċjali għall-użu biss fir-Reġistru tal-Artijiet
This is an official document for Land Registry use only [227 - Direttorat tal'l-Artijiet tal-Gvern]
Gvern Ta' Malta
Casa Bolino, 116 Triq il-Prezzi, Valletta
Reġistru ta' l-Artijiet
Pjanta tas-sit 1:2500 Site Plan
Government of Malta
Land Registry
Casa Bolino, 116 West Street, Valletta
SAN GILJAN
TRIQ PATRICK
Nru tal-Mappa: 31027M
Map Number:
Pożizzjoni Ċentrali: x = 53703
Centre Coordinates: y = 74538
Perit miżur sit: 5274
Extracted from SS:
Data: 05/07/2004
Date:
Perit Architect:
Tikketta tal-Perit
Architect's Stamp
Perit Stefan Scotto
Estate Management
Qies (metri kwadri)
Area (square metres)
Firma tal-Applikant
Applicant's signature
Data
Date
Drittijiet Riżervati
For Privil
Scale 1:500 Skala
NOT TO SCALE
INDICATION OF LOCATION FOR INFORMATION PURPOSES ONLY

Nru. 889

AKKWIST TA' ART

DIN id-dikjarazzjoni li ġejja, magħmula mill-President ta' Malta bis-saħħa ta' l-artikolu 3 ta' l-Ordinanza dwar l-Akkwist ta' l-Artijiet għal Skopijiet Pubbliċi (Kapitolu 88) hija ppubblikata skond u għall-finijiet ta' l-artikolu 9(1) ta' dik l-Ordinanza.

L-24 ta' Awissu, 2005

(File L153/2004/II/1)

DIKJARAZZJONI MILL-PRESIDENT TA' MALTA

Jiena hawnhekk niddikjara illi l-art hawn taħt imsemmija hija meħtieġa mill-awtorità kompetenti għal skop pubbliku skond id-dispożizzjonijiet ta' l-Ordinanza dwar l-Akkwist ta' Artijiet għal Skopijiet Pubbliċi (Kapitolu 88) u illi l-akkwist tagħha għandu jkun b'xiri assolut.

Deskrizzjoni ta' l-Art

L-art li ġejja fil-Magħtab, limiti tan-Naxxar:–

1. Biċċa art tal-kejl ta' madwar 6,604 metri kwadri, li tmiss mix-Xlokk u min-Nofsinhar ma' proprjetà ta' Giovanni Camilleri u mit-Tramuntana ma' sqaq pubbliku jew irjieħ verjuri.

L-art hawn fuq imsemmija tidher murija bil-kulur aħmar u mmarkata bħala *plot* numru 1 fuq il-pjanta P.D. Nru. 312_2004, li wieħed jista' jara fuq talba fid-Dipartiment ta' l-Artijiet, Auberge de Baviere, Valletta.

Il-kumpens offrut hu ta' sitta u għoxrin elf, sitt mija u ħamsin Lira Maltija (Lm26,650), skond l-istima li hawn ma'

No. 889

ACQUISITION OF LAND

THE following declaration, made by the President of Malta under section 3 of the Land Acquisition (Public Purposes) Ordinance (Chapter 88), is published in terms and for the purposes of section 9(1) thereof.

24th August, 2005

DECLARATION BY THE PRESIDENT OF MALTA

I hereby declare that the undermentioned land is required by the competent authority for a public purpose in accordance with the provisions of the Land Acquisition (Public Purposes) Ordinance (Chapter 88) and that the acquisition thereof should be by absolute purchase.

Description of the Land

The following land at Magħtab, limits of Naxxar:–

1. A plot of land measuring about 6,604 square metres, bounded on the South East and South by property of Giovanni Camilleri and on the North by a public alley or more precise boundaries.

The above mentioned land is shown with the colour red and marked as plot number 1 on plan P.D. No. 312_2004, which may be seen on demand at the Land Department, Auberge de Baviere, Valletta.

The compensation offered is twenty six thousand, six hundred and fifty Maltese Liri (Lm26,650), according to the

din id-dikjarazzjoni kif din saret mill-perit arkitett Fred H. Valentino, A.&C.E.

Ma' din id-dikjarazzjoni qed tiġi ppubblikata *site plan* li turi l-imsemmija immobbli.

(Iff) EDWARD FENECH ADAMI
President
11/7/2005

Din is-*site plan* qed tiġi ppubblikata f'paġna 8601.

Stima tal-Perit (oriġinali bil-Malti)

Akkwist ta' Art fil-Magħtab, limiti tan-Naxxar

Fuq struzzjonijiet tal-Kummissarju ta' l-Artijiet, skond l-Ordinanza dwar l-Akkwist ta' Artijiet (għal Skopijiet Pubbliċi), qiegħed niffissa l-valur liberu u frank tal-proprjetà hawn taħt deskritta fil-Magħtab, limiti tan-Naxxar, li hija meħtieġa mill-Gvern għal skop pubbliku, u dan wara li ħadt in konsiderazzjoni l-lokalità, kif ukoll ħwejjeġ oħra li jista' jkollhom x'jaqsmu mal-valur ta' l-istess proprjetà.

Plot 1. Biċċa art tal-kejl ta' madwar 6,604 metri kwadri, li tmiss mix-Xlokk u min-Nofsinhar ma' proprjetà ta' Giovanni Camilleri u mit-Tramuntana ma' sqaq pubbliku, liema art hija meqjusa bħala art agrikola fit-termini ta' l-Ordinanza dwar l-Akkwist ta' Artijiet u hija murija bil-kulur aħmar u mmarkata bħala *plot* numru 1 fuq il-pjanta P.D. 312_2004, hija stmata għall-valur ta' sitta u għoxrin elf, sitt mija u ħamsin Lira Maltija (Lm26,650).

Iff. Fred H. Valentino, A.&C.E.

It-18 ta' Mejju, 2005

valuation published with this declaration as made by architect Fred H. Valentino, A.&C.E.

A site plan showing the mentioned immovable property is being published with this declaration.

(Sgd) EDWARD FENECH ADAMI
President
11/7/2005

This site plan is being published on page 8601.

Architect's Valuation (original in Maltese)


Acquisition of Land at Magħtab, limits of Naxxar

I have been instructed by the Commissioner of Land to assess under the Land Acquisition (Public Purposes) Ordinance, the freehold value of the hereunder described property at Magħtab, limits of Naxxar, required by Government for a public purpose, and this after considering the locality, as well as other matters relevant to the same property.

Plot 1. A plot of land measuring about 6,604 square metres, bounded on the South East and South by property of Giovanni Camilleri and on the North by a public alley, which land is considered as agricultural land in terms of the Land Acquisition (Public Purposes) Ordinance and is shown with the colour red and marked as plot number 1 on plan P.D. 312_2004, valued for the price of twenty six thousand, six hundred and fifty Maltese Liri (Lm26,650).

Sgd. Fred H. Valentino, A.&C.E.

18th May, 2005

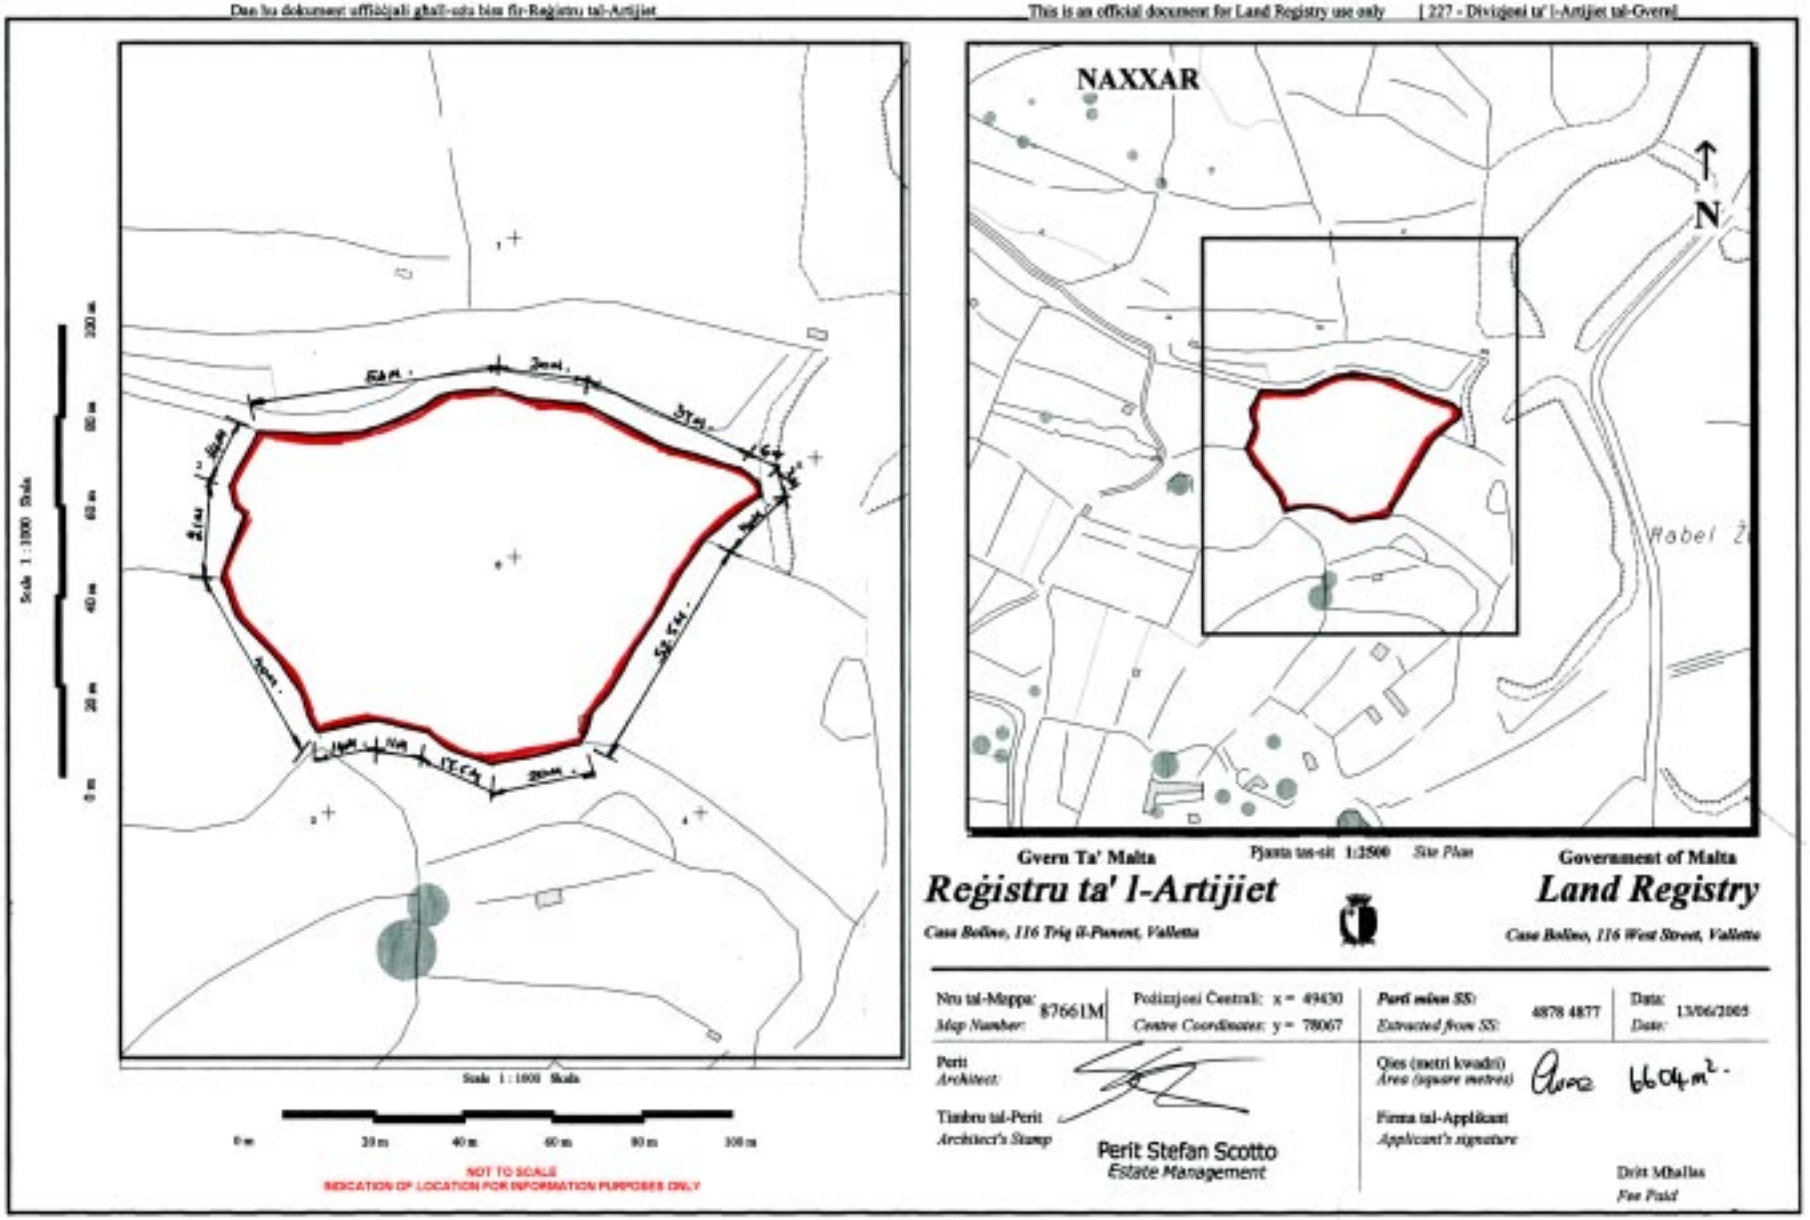
Dan hu dokument uffiċjali għall-użu biss fir-Reġistru tal-Artijiet
This is an official document for Land Registry use only
[227 - Diviżjoni ta' l-Artijiet tal-Gvern]
NAXXAR
N
Scale 1 : 1000 Skala
Scale 1 : 1000 Skala
0 m
20 m
40 m
60 m
80 m
100 m
NOT TO SCALE
INDICATION OF LOCATION FOR INFORMATION PURPOSES ONLY
Gvern Ta' Malta
Pjanta tas-sit 1:2500 Site Plan
Government of Malta
Reġistru ta' l-Artijiet
Land Registry
Casa Bolino, 116 Triq il-Pinent, Valletta
Casa Bolino, 116 West Street, Valletta
Nru tal-Mappa: 87661M
Map Number:
Pożizzjoni Ċentrali: x = 49430
Centre Coordinates: y = 78067
Perit mibni SS: 4878 4877
Extracted from SS:
Data: 13/06/2005
Date:
Perit
Architect:
Perit Stefan Scotto
Estate Management
Qies (metri kwadri) 660 4m²
Area (square metres)
Timbru tal-Perit
Architect's Stamp
Firma tal-Applikant
Applicant's signature
Dritt Mhallas
Fee Paid

Nru. 890

AKKWIST TA' ART

DIN id-dikjarazzjoni li ġejja, magħmula mill-President ta' Malta bis-saħħa ta' l-artikolu 3 ta' l-Ordinanza dwar l-Akkwist ta' l-Artijiet għal Skopijiet Pubbliċi (Kapitolu 88) hija ppubblikata skond u għall-finijiet ta' l-artikolu 9(1) ta' dik l-Ordinanza.

L-24 ta' Awissu, 2005

(File L153/2004/II/2)

DIKJARAZZJONI MILL-PRESIDENT TA' MALTA

Jiena hawnhekk niddikjara illi l-art hawn taħt imsemmija hija meħtieġa mill-awtorità kompetenti għal skop pubbliku skond id-dispożizzjonijiet ta' l-Ordinanza dwar l-Akkwist ta' Artijiet għal Skopijiet Pubbliċi (Kapitolu 88) u illi l-akkwist tagħha għandu jkun b'xiri assolut.

Deskrizzjoni ta' l-Art

L-art li ġejja fil-Magħtab, limiti tan-Naxxar:–

1. Biċċa art tal-kejl ta' madwar 7,071 metri kwadri, li tmiss mit-Tramuntana u mill-Majjistral ma' proprjetà ta' Maria DeGiorgio u mil-Lvant ma' proprjetà Ekklesjastika jew irjieħ verjuri.

L-art hawn fuq imsemmija tidher murija bil-kulur aħmar u mmarkata bħala *plot* numru 2 fuq il-pjanta P.D. Nru. 312_2004, li wieħed jista' jara fuq talba fid-Dipartiment ta' l-Artijiet, Auberge de Baviere, Valletta.

Il-kumpens offrut hu ta' tmienja u għoxrin elf, ħames mija u tletin Lira Maltija (Lm28,530), skond l-istima li hawn ma'

No. 890

ACQUISITION OF LAND

THE following declaration, made by the President of Malta under section 3 of the Land Acquisition (Public Purposes) Ordinance (Chapter 88), is published in terms and for the purposes of section 9(1) thereof.

24th August, 2005

DECLARATION BY THE PRESIDENT OF MALTA

I hereby declare that the undermentioned land is required by the competent authority for a public purpose in accordance with the provisions of the Land Acquisition (Public Purposes) Ordinance (Chapter 88) and that the acquisition thereof should be by absolute purchase.

Description of the Land

The following land at Magħtab, limits of Naxxar:–

1. A plot of land measuring about 7,071 square metres, bounded on the North and North West by property of Maria DeGiorgio and on the East by Ecclesiastical property or more precise boundaries.

The above mentioned land is shown with the colour red and marked as plot number 2 on plan P.D. No. 312_2004, which may be seen on demand at the Land Department, Auberge de Baviere, Valletta.

The compensation offered is twenty eight thousand, five hundred and thirty Maltese Liri (Lm28,530), according to the

din id-dikjarazzjoni kif din saret mill-perit arkitett Fred H. Valentino, A.&C.E.

Ma' din id-dikjarazzjoni qed tiġi ppubblikata *site plan* li turi l-imsemmija immobbli.

(Iff) EDWARD FENECH ADAMI
President
11/7/2005

Din is-*site plan* qed tiġi ppubblikata f'paġna 8604.

Stima tal-Perit (oriġinali bil-Malti)

Akkwist ta' Art fil-Magħtab, limiti tan-Naxxar

Fuq struzzjonijiet tal-Kummissarju ta' l-Artijiet, skond l-Ordinanza dwar l-Akkwist ta' Artijiet (għal Skopijiet Pubbliċi), qiegħed niffissa l-valur liberu u frank tal-proprjetà hawn taħt deskritta fil-Magħtab, limiti tan-Naxxar, li hija meħtieġa mill-Gvern għal skop pubbliku, u dan wara li ħadt in konsiderazzjoni l-lokalità, kif ukoll ħwejjeġ oħra li jista' jkollhom x'jaqsmu mal-valur ta' l-istess proprjetà.

Plot 2. Biċċa art tal-kejl ta' madwar 7,071 metri kwadri, li tmiss mit-Tramuntana u mill-Majjistral ma' proprjetà ta' Maria DeGiorgio u mil-Lvant ma' proprjetà Ekklesjastika, liema art hija meqjusa bħala art agrikola fit-termini ta' l-Ordinanza dwar l-Akkwist ta' Artijiet u hija murija bil-kulur aħmar u mmarkata bħala *plot* numru 2 fuq il-pjanta P.D. 312_2004, hija stmata għall-valur ta' tmienja u għoxrin elf, ħames mija u tletin Lira Maltija (Lm28,530).

Iff. Fred H. Valentino, A.&C.E.

It-18 ta' Mejju, 2005

valuation published with this declaration as made by architect Fred H. Valentino, A.&C.E.

A site plan showing the mentioned immovable property is being published with this declaration.

(Sgd) EDWARD FENECH ADAMI
President
11/7/2005

This site plan is being published on page 8604.

Architect's Valuation (original in Maltese)

Acquisition of Land at Magħtab, limits of Naxxar

I have been instructed by the Commissioner of Land to assess under the Land Acquisition (Public Purposes) Ordinance, the freehold value of the hereunder described property at Magħtab, limits of Naxxar, required by Government for a public purpose, and this after considering the locality, as well as other matters relevant to the same property.


Plot 2. A plot of land measuring about 7,071 square metres, bounded on the North and North West by property of Maria DeGiorgio and on the East by Ecclesiastical property, which land is considered as agricultural land in terms of the Land Acquisition (Public Purposes) Ordinance and is shown with the colour red and marked as plot number 2 on plan P.D. 312_2004, valued for the price of twenty eight thousand, five hundred and thirty Maltese Liri (Lm28,530).


Sgd. Fred H. Valentino, A.&C.E.

18th May, 2005

Dan hu dokument uffiċjali għall-użu biss fir-Reġistru tal-Artijiet

This is an official document for Land Registry use only [227 - Diviżjoni ta' l-Artijiet tal-Gvern]

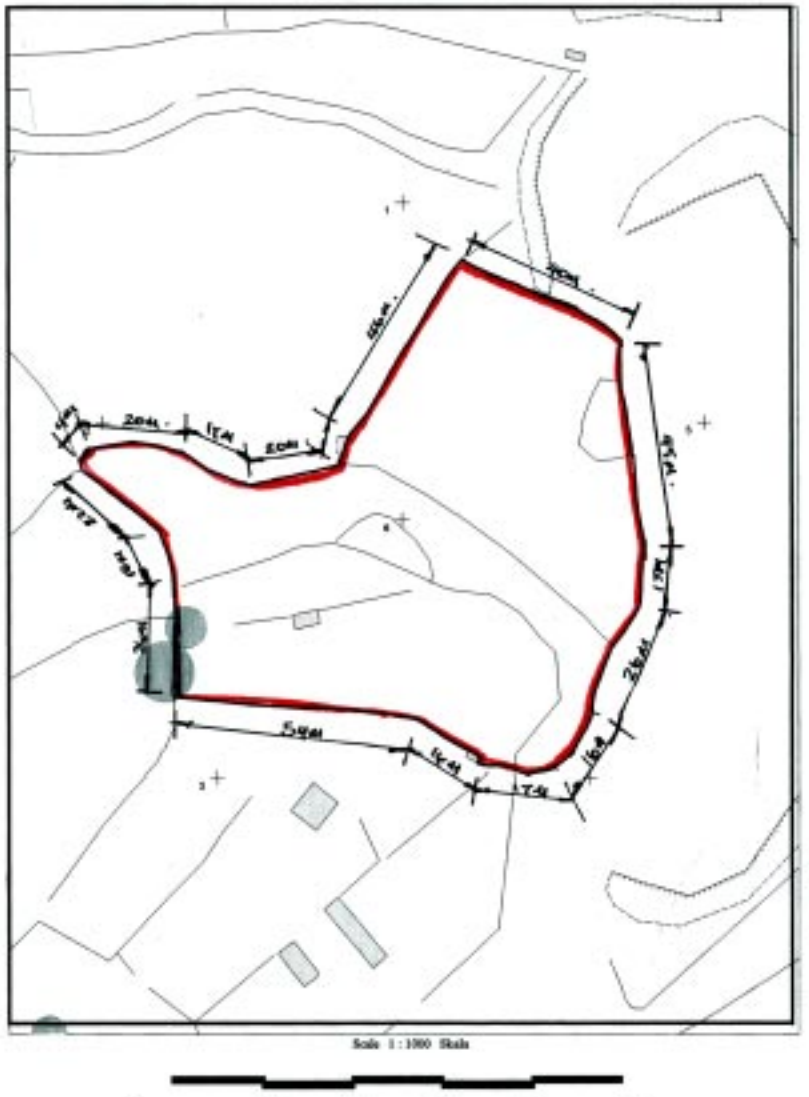

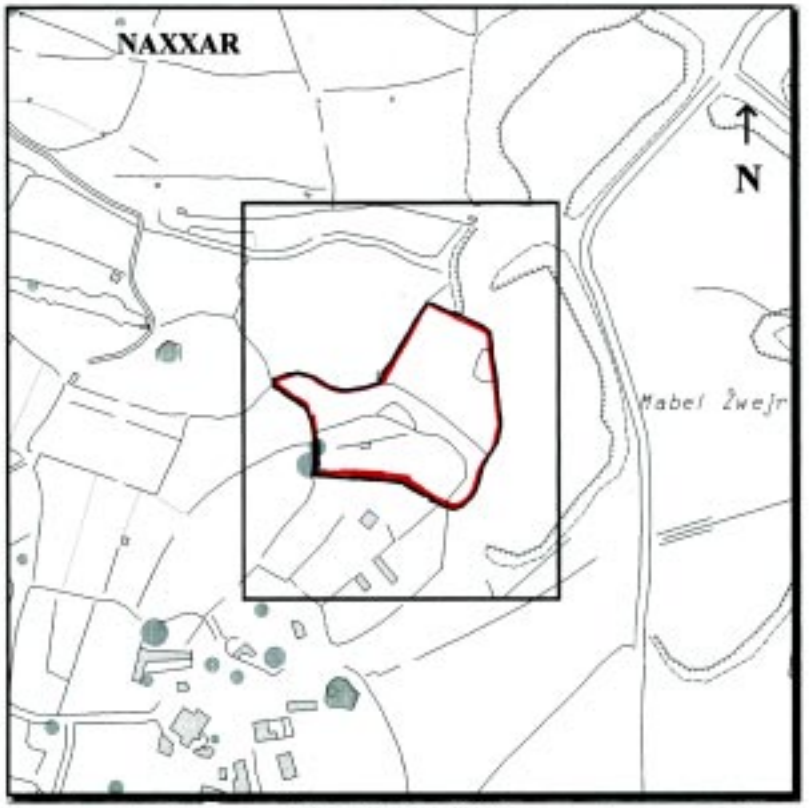

Gvern Ta' Malta — Pjanta tas-sit 1:2500 *Site Plan* — Government of Malta

Reġistru ta' l-Artijiet — **Land Registry**

Casa Bolino, 116 Triq il-Punent, Valletta — *Casa Bolino, 116 West Street, Valletta*

Nru tal-Mappa: *Map Number:* 87662M	Pożizzjoni Ċentrali: x = 49459 *Centre Coordinates:* y = 78014		*Parti minn SS:* *Extracted from SS:* 4878 4877	Data: *Date:* 13/06/2005	
Perit *Architect:*		Qies (metri kwadri) *Area (square metres)*	7071 m²		
Timbru tal-Perit *Architect's Stamp*		Firma tal-Applikant *Applicant's signature*			
			Dritt Mħallas *Fee Paid*		

Nru. 891

AKKWIST TA' ART

DIN id-dikjarazzjoni li ġejja, magħmula mill-President ta' Malta bis-saħħa ta' l-artikolu 3 ta' l-Ordinanza dwar l-Akkwist ta' l-Artijiet għal Skopijiet Pubbliċi (Kapitolu 88) hija ppubblikata skond u għall-finijiet ta' l-artikolu 9(1) ta' dik l-Ordinanza.

L-24 ta' Awissu, 2005

(File L400/2003/III/28)

DIKJARAZZJONI MILL-PRESIDENT TA' MALTA

Jiena hawnhekk niddikjara illi l-art hawn taħt imsemmija hija meħtieġa mill-awtorità kompetenti għal skop pubbliku skond id-dispożizzjonijiet ta' l-Ordinanza dwar l-Akkwist ta' Artijiet għal Skopijiet Pubbliċi (Kapitolu 88) u illi l-akkwist tagħha għandu jkun b'xiri assolut.

Deskrizzjoni ta' l-Art

L-art li ġejja f'Ħaż-Żebbuġ, Malta:–

1. Biċċa art tal-kejl ta' madwar 86 metru kwadru, li tmiss mil-Lbiċ u mix-Xlokk ma' toroq pubbliċi u mill-Grigal ma' proprjetà tal-Gvern jew irjieħ verjuri.

L-art hawn fuq imsemmija tidher murija bil-kulur aħdar u mmarkata bħala *plot* J20 fuq il-pjanta P.D. Nru. 331B_2003, li wieħed jista' jara fuq talba fid-Dipartiment ta' l-Artijiet, Auberge de Baviere, Valletta.

Il-kumpens offrut hu ta' tlettax-il elf u tmien mitt Lira Maltija (Lm13,800), skond l-istima li hawn ma' din id-

No. 891

ACQUISITION OF LAND

THE following declaration, made by the President of Malta under section 3 of the Land Acquisition (Public Purposes) Ordinance (Chapter 88), is published in terms and for the purposes of section 9(1) thereof.

24th August, 2005

DECLARATION BY THE PRESIDENT OF MALTA

I hereby declare that the undermentioned land is required by the competent authority for a public purpose in accordance with the provisions of the Land Acquisition (Public Purposes) Ordinance (Chapter 88) and that the acquisition thereof should be by absolute purchase.

Description of the Land

The following land at Żebbuġ, Malta:–

1. A plot of land measuring about 86 square metres, bounded on the South West and South East by public roads and on the North East by Government property or more precise boundaries.

The above mentioned land is shown with the colour green and marked as plot J20 on plan P.D. No. 331B_2003, which may be seen on demand at the Land Department, Auberge de Baviere, Valletta.

The compensation offered is thirteen thousand and eight hundred Maltese Liri (Lm13,800), according to the valuation

dikjarazzjoni kif din saret mill-perit arkitett Joseph Mizzi, A.&C.E.

Ma' din id-dikjarazzjoni qed tiġi ppubblikata *site plan* li turi l-imsemmija immobbli.

(Iff) EDWARD FENECH ADAMI
President
8/7/2005

Din is-*site plan* qed tiġi ppubblikata f'paġna 8607.

Stima tal-Perit (oriġinali bil-Malti)

Art f'Ħaż-Żebbuġ, Malta

Fuq struzzjonijiet tal-Kummissarju ta' l-Artijiet, skond l-Ordinanza dwar l-Akkwist ta' Artijiet (għal Skopijiet Pubbliċi), qiegħed niffissa l-valur liberu u frank tal-proprjetà hawn taħt deskritta f'Ħaż-Żebbuġ, Malta, li hija meħtieġa mill-Gvern għal skop pubbliku, u dan wara li ħadt in konsiderazzjoni l-lokalità, kif ukoll ħwejjeġ oħra li jista' jkollhom x'jaqsmu mal-valur ta' l-istess proprjetà.

Art f'Ħaż-Żebbuġ Plot J20. Biċċa art tal-kejl ta' madwar 86 metru kwadru, li tmiss mil-Lbiċ u mix-Xlokk ma' toroq pubbliċi u mill-Grigal ma' proprjetà ta' l-Uffiċċ ju Konġunt, liema art hija meqjusa bħala art fabbrikabbli fit-termini ta' l-Ordinanza dwar l-Akkwist ta' Artijiet u hija mmarkata bil-kulur aħdar fuq pjanta P.D. 331B_2003, hija stmata għall-valur ta' tlettax-il elf u tmien mitt Lira Maltija (Lm13,800).

Iff. Joseph Mizzi, A.&C.E.

L-1 ta' Settembru, 2004

published with this declaration as made by architect Joseph Mizzi, A.&C.E.

A site plan showing the mentioned immovable property is being published with this declaration.

(Sgd) EDWARD FENECH ADAMI
President
8/7/2005

This site plan is being published on page 8607.

Architect's Valuation (original in Maltese)


Land at Żebbuġ, Malta

I have been instructed by the Commissioner of Land to assess under the Land Acquisition (Public Purposes) Ordinance, the freehold value of the hereunder described property at Żebbuġ, Malta, required by Government for a public purpose, and this after considering the locality, as well as other matters relevant to the same property.

Land at Żebbuġ Plot J20. A plot of land measuring about 86 square metres, bounded on the South West and South East by public roads and on the North East by property of the Joint Office, which land is considered as a building site in terms of the Land Acquisition (Public Purposes) Ordinance and is marked with the colour green on plan P.D. 331B_2003, valued for the price of thirteen thousand and eight hundred Maltese Liri (Lm13,800).

Sgd. Joseph Mizzi, A.&C.E.

1st September, 2004

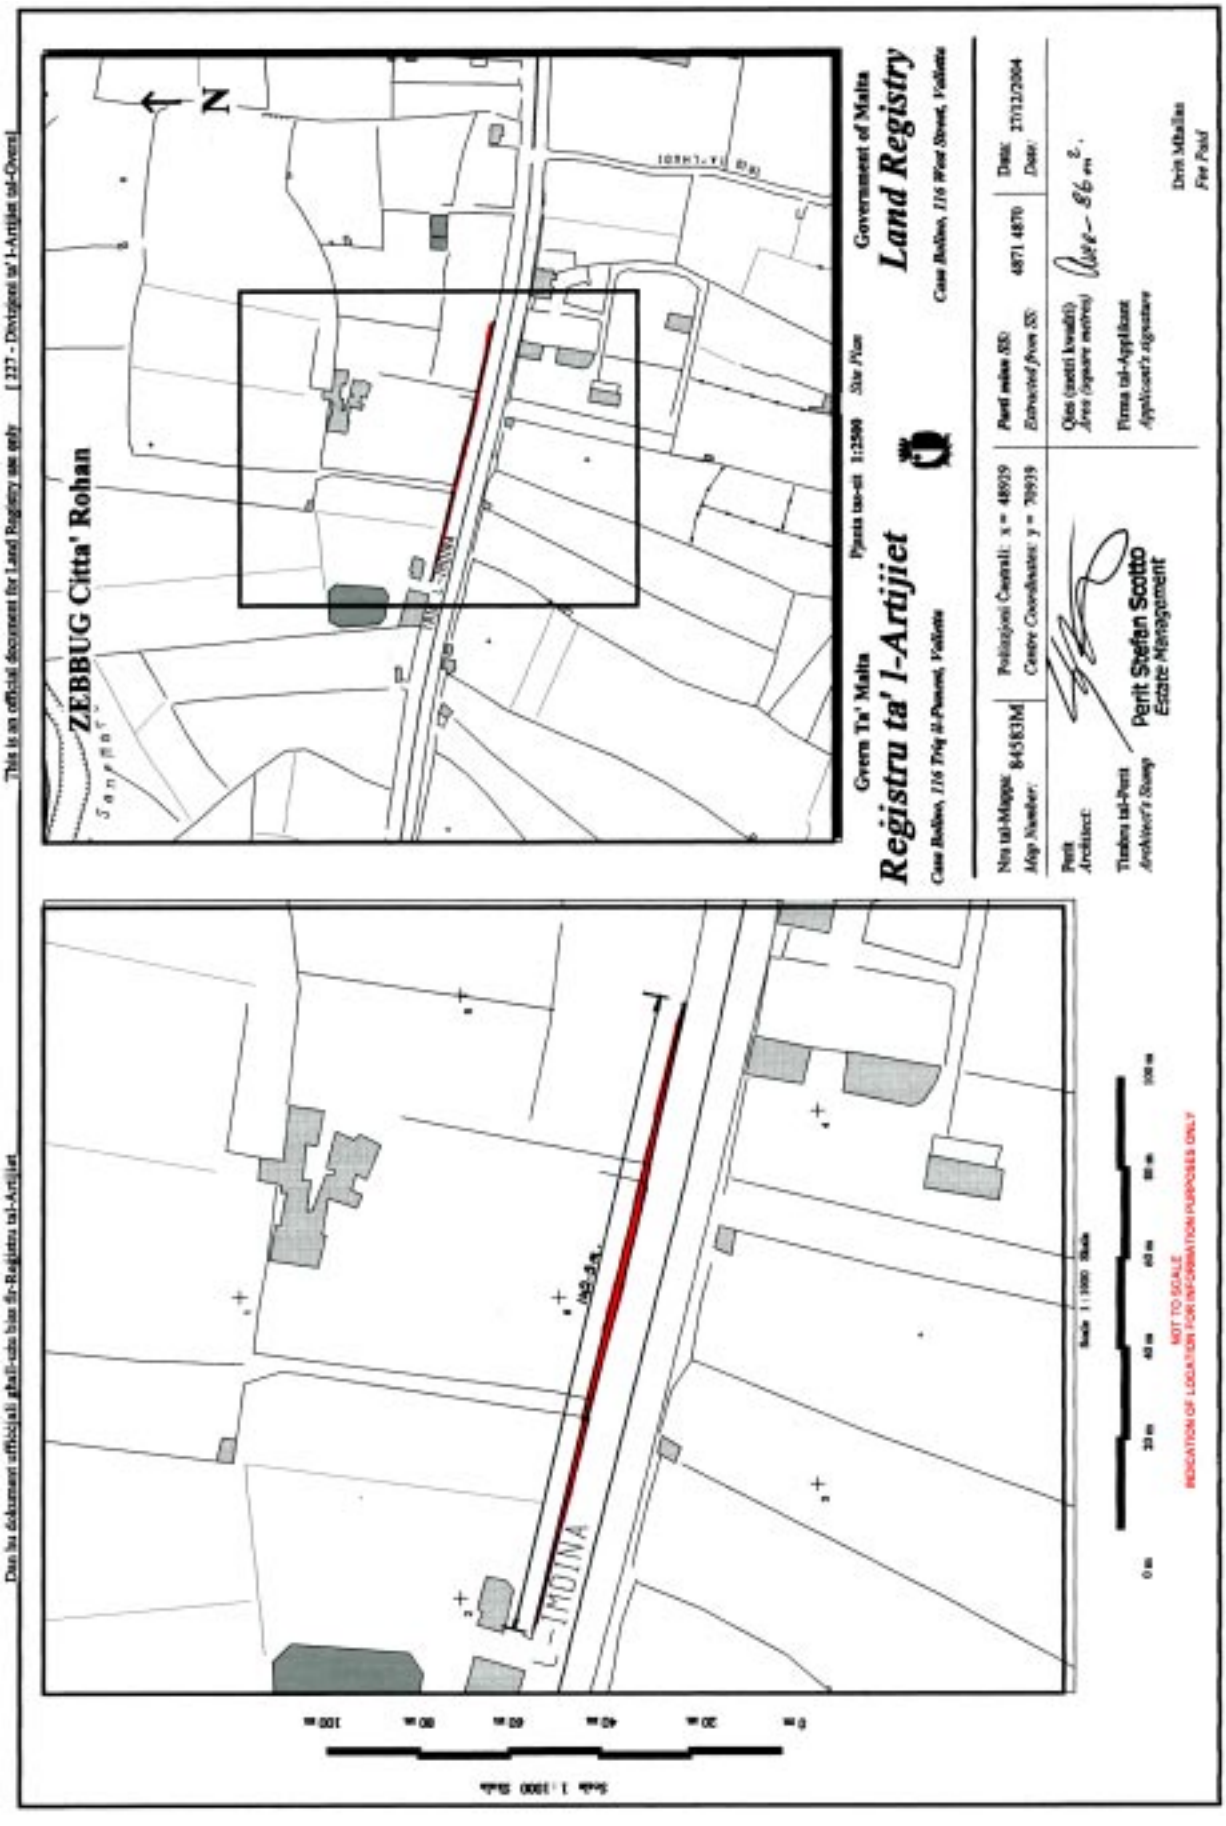
ZEBBUG Citta' Rohan
N
L-IMOINA
Gvern ta' Malta
Registru ta' l-Artijiet
Land Registry
Government of Malta
Site Plan
Pjanta tas-sit
Perit Stefan Scotto
Estate Management
Drit Mbiegħ
For Sale
NOT TO SCALE
INDICATION OF LOCATION FOR INFORMATION PURPOSES ONLY

Nru. 892

AKKWIST TA' ART

DIN id-dikjarazzjoni li ġejja, magħmula mill-President ta' Malta bis-saħħa ta' l-artikolu 3 ta' l-Ordinanza dwar l-Akkwist ta' l-Artijiet għal Skopijiet Pubbliċi (Kapitolu 88) hija ppubblikata skond u għall-finijiet ta' l-artikolu 9(1) ta' dik l-Ordinanza.

L-24 ta' Awissu, 2005

(File L183/2004 plot 1)

DIKJARAZZJONI MILL-PRESIDENT TA' MALTA

Jiena hawnhekk niddikjara illi l-art hawn taħt imsemmija hija meħtieġa mill-awtorità kompetenti għal skop pubbliku skond id-dispożizzjonijiet ta' l-Ordinanza dwar l-Akkwist ta' Artijiet għal Skopijiet Pubbliċi (Kapitolu 88) u illi l-akkwist tagħha għandu jkun b'xiri assolut.

Deskrizzjoni ta' l-Art

L-art li ġejja fiż-Żurrieq/Birżebbuġa:–

1. Biċċa art tal-kejl ta' madwar 589 metru kwadru, li tmiss mit-Tramuntana u min-Nofsinhar ma' proprjetà ta' Joseph Busuttil u mill-Punent ma' proprjetà tal-Gvern jew irjieħ verjuri.

L-art hawn fuq imsemmija tidher murija bil-kulur aħmar u mmarkata bħala *plot* numru 1 fuq il-pjanta P.D. Nru. 200A_2004, li wieħed jista' jara fuq talba fid-Dipartiment ta' l-Artijiet, Auberge de Baviere, Valletta.

Il-kumpens offrut hu ta' elf, ħames mija u sebgħin Lira

No. 892

ACQUISITION OF LAND

THE following declaration, made by the President of Malta under section 3 of the Land Acquisition (Public Purposes) Ordinance (Chapter 88), is published in terms and for the purposes of section 9(1) thereof.

24th August, 2005

DECLARATION BY THE PRESIDENT OF MALTA

I hereby declare that the undermentioned land is required by the competent authority for a public purpose in accordance with the provisions of the Land Acquisition (Public Purposes) Ordinance (Chapter 88) and that the acquisition thereof should be by absolute purchase.

Description of the Land

The following land at Żurrieq/Birzebbugia:–

1. A plot of land measuring about 589 square metres, bounded on the North and South by property of Joseph Busuttil and on the West by Government property or more precise boundaries.

The above mentioned land is shown with the colour red and marked as plot number 1 on plan P.D. No. 200A_2004, which may be seen on demand at the Land Department, Auberge de Baviere, Valletta.

The compensation offered is one thousand, five hundred

Maltija (Lm1,570), skond l-istima li hawn ma' din id-dikjarazzjoni kif din saret mill-perit arkitett Joseph Mizzi, A.&C.E.

Ma' din id-dikjarazzjoni qed tiġi ppubblikata *site plan* li turi l-imsemmija immobbli.

(Iff) EDWARD FENECH ADAMI
President
8/7/2005

Din is-*site plan* qed tiġi ppubblikata f'paġna 8609.

Stima tal-Perit (oriġinali bil-Malti)

Akkwist ta' Art fiż-Żurrieq/Birżebbuġa

Fuq struzzjonijiet tal-Kummissarju ta' l-Artijiet, skond l-Ordinanza dwar l-Akkwist ta' Artijiet (għal Skopijiet Pubbliċi), qiegħed niffissa l-valur liberu u frank tal-proprjetà hawn taħt deskritta fiż-Żurrieq/Birżebbuġa, li hija meħtieġa mill-Gvern għal skop pubbliku, u dan wara li ħadt in konsiderazzjoni l-lokalità, kif ukoll ħwejjeġ oħra li jista' jkollhom x'jaqsmu mal-valur ta' l-istess proprjetà.

Plot 1. Biċċa art tal-kejl ta' madwar 589 metru kwadru, li tmiss mit-Tramuntana u min-Nofsinhar ma' proprjetà ta' Joseph Busuttil u mill-Punent ma' proprjetà tal-Gvern, liema art hija meqjusa bħala art agrikola fit-termini ta' l-Ordinanza dwar l-Akkwist ta' Artijiet u hija murija bil-kulur aħmar fuq il-pjanta P.D. 200A/2004, hija stmata għall-valur ta' elf, ħames mija u sebgħin Lira Maltija (Lm1,570).

Iff. Joseph Mizzi, A.&C.E.

It-8 ta' Frar, 2005

and seventy Maltese Liri (Lm1,570), according to the valuation published with this declaration as made by architect Joseph Mizzi, A.&C.E.

A site plan showing the mentioned immovable property is being published with this declaration.

(Sgd) EDWARD FENECH ADAMI
President
8/7/2005

This site plan is being published on page 8609.

Architect's Valuation (original in Maltese)

Acquisition of Land at Żurrieq/Birzebbugia

I have been instructed by the Commissioner of Land to assess under the Land Acquisition (Public Purposes) Ordinance, the freehold value of the hereunder described property at Żurrieq/Birzebbugia, required by Government for a public purpose, and this after considering the locality, as well as other matters relevant to the same property.

Plot 1. A plot of land measuring about 589 square metres, bounded on the North and South by property of Joseph Busuttil and on the West by Government property, which land is considered as agricultural land in terms of the Land Acquisition (Public Purposes) Ordinance and is shown with the colour red on plan P.D. 200A/2004, valued for the price of one thousand, five hundred and seventy Maltese Liri (Lm1,570).


Sgd. Joseph Mizzi, A.&C.E.

8th February, 2005

Dan hu dokument uffiċjali għall-użu biss fir-Reġistru tal-Artijiet

This is an official document for Land Registry use only

[227 - Diviżjoni ta' l-Artijiet tal-Gvern]

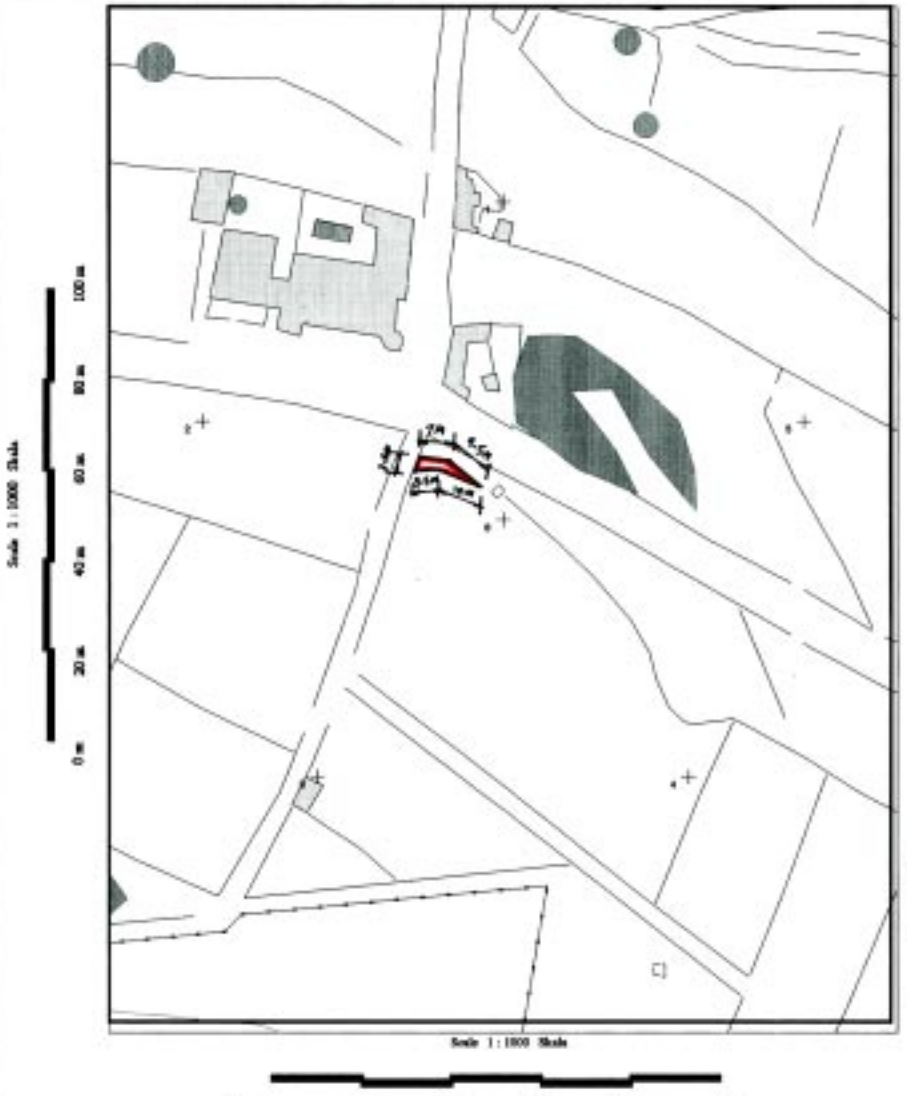



Gvern Ta' Malta — Pjanta tas-sit 1:2500 *Site Plan* — Government of Malta

Reġistru ta' l-Artijiet — **Land Registry**

Casa Bolino, 116 Triq il-Punent, Valletta — *Casa Bolino, 116 West Street, Valletta*

Nru tal-Mappa: *Map Number:* 87273M	Pożizzjoni Ċentrali: x = 56790 *Centre Coordinates:* y = 63757		*Parti minn SS:* *Extracted from SS:* 5663	Data: *Date:* 19/05/2005	
Perit *Architect:*			Qies (metri kwadri) *Area (square metres)*	Area- 31m².	
Timbru tal-Perit *Architect's Stamp*	Perit Stefan Scotto Estate Management		Firma tal-Applikant *Applicant's signature*		
				Dritt Mħallas *Fee Paid*	

Nru. 893

AKKWIST TA' ART

DIN id-dikjarazzjoni li ġejja, magħmula mill-President ta' Malta bis-saħħa ta' l-artikolu 3 ta' l-Ordinanza dwar l-Akkwist ta' l-Artijiet għal Skopijiet Pubbliċi (Kapitolu 88) hija ppubblikata skond u għall-finijiet ta' l-artikolu 9(1) ta' dik l-Ordinanza.

L-24 ta' Awissu, 2005

(File L183/2004 plot 4)

DIKJARAZZJONI MILL-PRESIDENT TA' MALTA

Jiena hawnhekk niddikjara illi l-art hawn taħt imsemmija hija meħtieġa mill-awtorità kompetenti għal skop pubbliku skond id-dispożizzjonijiet ta' l-Ordinanza dwar l-Akkwist ta' Artijiet għal Skopijiet Pubbliċi (Kapitolu 88) u illi l-akkwist tagħha għandu jkun b'xiri assolut.

Deskrizzjoni ta' l-Art

L-art li ġejja fiż-Żurrieq/Birżebbuġa:–

1. Biċċa art tal-kejl ta' madwar 31 metru kwadru, li tmiss min-Nofsinhar ma' proprjetà ta' Michael Zammit, mill-Punent ma' sqaq pubbliku u mit-Tramuntana ma' proprjetà ta' Joseph Vella Bonavita jew irjieħ verjuri.

L-art hawn fuq imsemmija tidher murija bil-kulur aħmar u mmarkata bħala *plot* numru 4 fuq il-pjanta P.D. Nru. 200B_2004, li wieħed jista' jara fuq talba fid-Dipartiment ta' l-Artijiet, Auberge de Baviere, Valletta.

Il-kumpens offrut hu ta' ħamsa u tmenin Lira Maltija

No. 893

ACQUISITION OF LAND

THE following declaration, made by the President of Malta under section 3 of the Land Acquisition (Public Purposes) Ordinance (Chapter 88), is published in terms and for the purposes of section 9(1) thereof.

24th August, 2005

DECLARATION BY THE PRESIDENT OF MALTA

I hereby declare that the undermentioned land is required by the competent authority for a public purpose in accordance with the provisions of the Land Acquisition (Public Purposes) Ordinance (Chapter 88) and that the acquisition thereof should be by absolute purchase.

Description of the Land

The following land at Żurrieq/Birzebbugia:–

1. A plot of land measuring about 31 square metres, bounded on the South by property of Michael Zammit, on the West by a public alley and on the North by property of Joseph Vella Bonavita or more precise boundaries.

The above mentioned land is shown with the colour red and marked as plot number 4 on plan P.D. No. 200B_2004, which may be seen on demand at the Land Department, Auberge de Baviere, Valletta.

The compensation offered is eighty five Maltese Liri

(Lm85), skond l-istima li hawn ma' din id-dikjarazzjoni kif din saret mill-perit arkitett Joseph Mizzi, A.&C.E.

Ma' din id-dikjarazzjoni qed tiġi ppubblikata *site plan* li turi l-imsemmija immobbli.

(Iff) EDWARD FENECH ADAMI
President
8/7/2005

Din is-*site plan* qed tiġi ppubblikata f'paġna 8613.

Stima tal-Perit (oriġinali bil-Malti)

Akkwist ta' Art fiż-Żurrieq/Birżebbuġa

Fuq struzzjonijiet tal-Kummissarju ta' l-Artijiet, skond l-Ordinanza dwar l-Akkwist ta' Artijiet (għal Skopijiet Pubbliċi), qiegħed niffissa l-valur liberu u frank tal-proprjetà hawn taħt deskritta fiż-Żurrieq/Birżebbuġa, li hija meħtieġa mill-Gvern għal skop pubbliku, u dan wara li ħadt in konsiderazzjoni l-lokalità, kif ukoll ħwejjeġ oħra li jista' jkollhom x'jaqsmu mal-valur ta' l-istess proprjetà.

Plot 4. Biċċa art tal-kejl ta' madwar 31 metru kwadru, li tmiss min-Nofsinhar ma' proprjetà ta' Michael Zammit, mill-Punent ma' sqaq pubbliku u mit-Tramuntana ma' proprjetà ta' Joseph Vella Bonavita, liema art hija meqjusa bħala art agrikola fit-termini ta' l-Ordinanza dwar l-Akkwist ta' Artijiet u hija murija bil-kulur aħmar fuq il-pjanta P.D. 200B/2004, hija stmata għall-valur ta' ħamsa u tmenin Lira Maltija (Lm85).

Iff. Joseph Mizzi, A.&C.E.

It-8 ta' Frar, 2005

(Lm85), according to the valuation published with this declaration as made by architect Joseph Mizzi, A.&C.E.

A site plan showing the mentioned immovable property is being published with this declaration.

(Sgd) EDWARD FENECH ADAMI
President
8/7/2005

This site plan is being published on page 8613.

Architect's Valuation (original in Maltese)

Acquisition of Land at Żurrieq/Birzebbugia


I have been instructed by the Commissioner of Land to assess under the Land Acquisition (Public Purposes) Ordinance, the freehold value of the hereunder described property at Żurrieq/Birzebbugia, required by Government for a public purpose, and this after considering the locality, as well as other matters relevant to the same property.

Plot 4. A plot of land measuring about 31 square metres, bounded on the South by property of Michael Zammit, on the West by a public alley and on the North by property of Joseph Vella Bonavita, which land is considered as agricultural land in terms of the Land Acquisition (Public Purposes) Ordinance and is shown with the colour red on plan P.D. 200B/2004, valued for the price of eighty five Maltese Liri (Lm85).

Sgd. Joseph Mizzi, A.&C.E.

8th February, 2005

Dan hu dokument uffiċjali għall-użu biss fir-Reġistru tal-Artijiet This is an official document for Land Registry use only [227 - Diviżjoni ta' l-Artijiet tal-Ġvern]

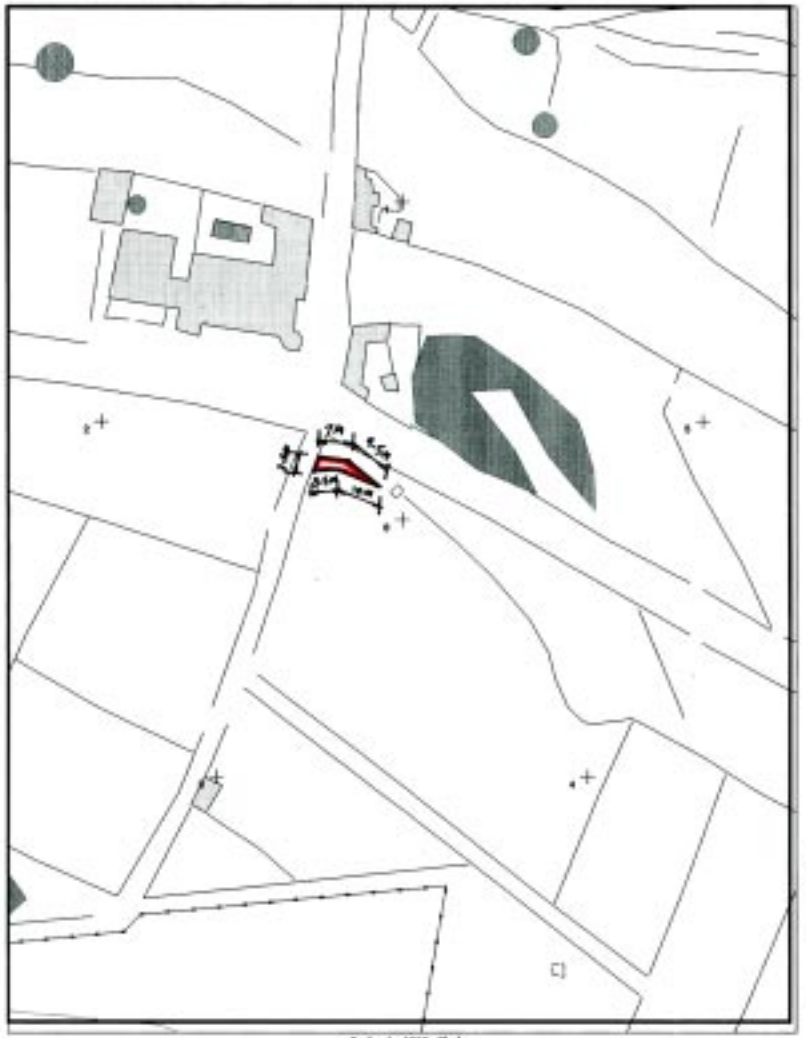

NOT TO SCALE
INDICATION OF LOCATION FOR INFORMATION PURPOSES ONLY



Gvern Ta' Malta — Pjanta tas-sit 1:2500 *Site Plan* — Government of Malta

Reġistru ta' l-Artijiet
Casa Bolino, 116 Triq il-Punent, Valletta

Land Registry
Casa Bolino, 116 West Street, Valletta

Nru tal-Mappa: *Map Number:* 87273M	Pożizzjoni Ċentrali: x = 56790 *Centre Coordinates:* y = 63757	*Parti minn SS:* *Extracted from SS:* 5663	Data: *Date:* 19/05/2005

Perit *Architect:* Perit Stefan Scotto *Estate Management*

Timbru tal-Perit *Architect's Stamp*

Qies (metri kwadri) *Area (square metres)* Circa- 31m².

Firma tal-Applikant *Applicant's signature*

Dritt Mħallas *Fee Paid*

INDUSTRIAL PROPERTY REGISTRATIONS DIRECTORATE

The patents indicated below have been granted with effect from the filing date in accordance with Article 24(2) of the Patents and Designs Act 2000:

(21) **PAT/2500**
(22) *Filing date:* 26 Nov 04
(54) (4-PHENYLPIPERAZIN-1-YL) ACYLPIPERIDINE DERIVATIVES, THEIR PREPARATION AND THEIR THERAPEUTIC APPLICATION

(33) FR (31) 0314173 (32) 1 Dec 03

(73) Sanofi-Aventis
(Incorporated in France)
(72) *Inventor(s)*: Dos Santos Victor
Wagnon Jean

(21) **PAT/2504**
(22) *Filing date:* 30 Nov 04
(54) METHODS

(33) GB (31) 0328243.1 (32) 5 Dec 03

(73) AstraZeneca AB
(Incorporated in Sweden)
(72) *Inventor(s)*: Colin Thomson
Andrew Watts
Michael Butters
Richard Wisedale
Matthew James Welham

(21) **PAT/2505**
(22) *Filing date:* 30 Nov 04
(54) IN OVO VACCINATION OF CAMPYLOBACTER IN AVIAN SPECIES

(33) US (31) 60/526681 (32) 3 Dec 03

(73) Pfizer Products Inc.
(Incorporated in United States)
(72) *Inventor(s)*: Tonia Sue Agin
Everett Lee Rosey
Frederick Henry Weber

(21) **PAT/2506**
(22) *Filing date:* 30 Nov 04
(54) N-ALKYL PYRROLES AS HMG-CoA REDUCTASE INHIBITORS

(33) US (31) 60/527347 (32) 5 Dec 03
(33) US (31) 60/601943 (32) 16 Aug 04
(33) US (31) 60/621101 (32) 25 Oct 04

(73) Warner-Lambert Company LLC
(Incorporated in United States)
(72) *Inventor(s)*: Larry Don Bratton
Steven Robert Miller
Jeffrey Allen Pfefferkorn
Roderick Joseph Sorenson
Yuntao Song
Kuai-Lin Sun
Bharat Kalidas Trivedi
Xue-Min Cheng
Chitase Lee
Toni-Jo Poel

GODWIN WARR
Director general Commerce
Comptroller of Industrial Property

24th August, 2005

INDUSTRIAL PROPERTY REGISTRATIONS DIRECTORATE

The patents indicated below have been granted with effect from the filing date in accordance with Article 24(2) of the Patents and Designs Act 2000:

(21) **PAT/2097**
(22) *Filing date:* 21 Jan 04
(54) PULSE JET HEAT ENGINE

(73) Mr Michael Trapani
(Incorporated in Malta)
(72) *Inventor(s)*: Michael Trapani

(21) **PAT/2572**
(22) *Filing date:* 11 Jan 05
(54) ACYLAMINOTHIAZOLE DERIVATIVES, PREPARATION AND THERAPEUTIC APPLICATION THEREOF
(33) FR (31) 0400387 (32) 16 Jan 04
(33) FR (31) 0408115 (32) 22 Jul 04

(73) Sanofi-Aventis
(Incorporated in France)
(72) *Inventor(s)*: Baltzer Sylvie
Van Dorsselaer Viviane

(21) **PAT/2573**
(22) *Filing date:* 11 Jan 05
(54) ARYLOXYALKYLCARBAMATE-TYPE DERIVATIVES, THEIR PREPARATION AND THEIR APPLICATION IN THERAPY

(33) FR (31) 0400389 (32) 16 Jan 04

(73) Sanofi-Aventis
(Incorporated in France)
(72) *Inventor(s)*: Ahmed Abouabdellah
Antonio Almario Garcia
Jacques Froissant
Christian Hoornaert

(21) **PAT/2575**
(22) *Filing date:* 11 Jan 05

(54) ACYLAMINOTHIAZOLE DERIVATIVES, THEIR PREPARATION AND THEIR THERAPEUTIC APPLICATION

(33) FR (31) 0400388 (32) 16 Jan 04
(33) FR (31) 0408116 (32) 22 Jul 04

(73) Sanofi-Aventis
(Incorporated in France)
(72) *Inventor(s)*: Sylvie Baltzer
Marc Pascal
Viviane Van Dorsselaer

(21) **PAT/2580**
(22) *Filing date:* 14 Jan 05

(54) TRICYCLIC MODULATORS OF THE GLUCOCORTICOID RECEPTOR, AP-1, AND/OR NF-?B ACTIVITY AND USE THEREOF

(33) US (31) 60/537469 (32) 16 Jan 04

(73) Bristol-Myers Squibb Company
(Incorporated in United States)
(72) *Inventor(s)*: David S. Weinstein
Bingwei Vera Yang
Soong-Hoon Kim
Wayne Vaccaro
James Sheppeck
John Gilmore

(21) **PAT/2581**
(22) *Filing date:* 14 Jan 05
(Incorporated in United States)
(54) TRICYCLIC MODULATORS OF THE GLUCOCORTICOID RECEPTOR, AP-1, AND/OR NF-?B ACTIVITY AND USE THEREOF
(33) US (31) 60/537048 (32) 16 Jan 04

(73) Bristol-Myers Squibb Company

(72) *Inventor(s)*: David S. Weinstein
James Sheppeck
John L. Gilmore

GODWIN WARR
Director general Commerce
Comptroller of Industrial Property

24th August, 2005

INDUSTRIAL PROPERTY REGISTRATIONS DIRECTORATE

The patents indicated below have been granted with effect from the filing date in accordance with Article 24(2) of the Patents and Designs Act 2000:

(21) **PAT/2178**
(22) *Filing date:* 12 Apr 04
(54) CYCLIC AMINE DERIVATIVES AND METHODS OF USE

(73) Amgen Inc. & Array Biopharma, Inc.
(Incorporated in United States)
(72) *Inventor(s)*: Robert D. Groneberg
James Zhan
Ben Askew
Derin D'Amico
Nianh Han
Christopher H. Fotsch
Qinglan Liu
Babak Riahi
Jiawang Zhu
Kevin Yang
Jian J. Chen
Rana Nomak

(33) US (31) 60/461673 (32) 10 Apr 03

(21) **PAT/2179**
(22) *Filing date:* 12 Apr 04
(54) COMPOUNDS AND METHODS OF USE

(73) Amgen Inc. & Array Biopharma, Inc.
(Incorporated in United States)
(72) *Inventor(s)*: Robert D. Groneberg
Ben Askew
Derin D'Amico
James Zhan
Andras Toro
Hideo Suzuki
David A. Mareska
Nianh Han
Christopher H. Fotsch
Qinglan Liu
Babak Riahi
Kevin Yang
Aiwan Li
Chester Yuan
Kaustav Biswas
Scott Harried
Tom Nguyen
Wenyuan Qian
Jian J. Chen
Rana Nomak

(33) US (31) 60/461888 (32) 10 Apr 03

(21) **PAT/2537**
(22) *Filing date:* 14 Dec 04
(54) 4-AMINOPYRIMIDINES AS ADENOSINE RECEPTOR ANTAGONISTS

(73) Almirall Prodesfarma, S.A.
(Incorporated in Spain)
(72) *Inventor(s)*: Maria Isabel Crespo Crespo
María Prat Quiñones
Silvia Gual Roig
Julio Cesar Castro Palomino Laria
Deborah H. Slee

(33) ES (31) P200302951 (32) 15 Dec 03
(33) EP (31) PCT/EP2004/011086 (32) 5 Oct 04

GODWIN WARR
Director general Commerce
Comptroller of Industrial Property

24th August, 2005

INDUSTRIAL PROPERTY REGISTRATIONS DIRECTORATE

The patents indicated below have been granted with effect from the filing date in accordance with Article 24(2) of the Patents and Designs Act 2000:

(21) **PAT/2457**
(22) *Filing date:* 27 Oct 04
(54) COMPOSITIONS AND METHODS TO MODULATE AN IMMUNE RESPONSE TO AN IMMUNOGENIC THERAPEUTIC AGENT

(33) US (31) 60/515199 (32) 27 Oct 03

(73) Amgen Inc.
(Incorporated in United States)
(72) *Inventor(s)*: Sanjay D. Khare
Ulrich Feige

(21) **PAT/2441**
(22) *Filing date:* 15 Oct 04
(54) MUSCARINIC ACETYLCHOLINE RECEPTOR ANTAGONISTS

(33) US (31) 60/512161 (32) 17 Oct 03

(73) Glaxo Group Limited
(Incorporated in Great Britain)
(72) *Inventor(s)*: Michael R. Palvich
Zehong Wan
Chongjie Zhu

(21) **PAT/2444**
(22) *Filing date:* 19 Oct 04
(54) DEVICE FOR FIXING TWO COMPONENTS TOGETHER AS WELL AS A COOLING DEVICE TO A SWITCH CUPBOARD

(33) DE (31) 203 16 880.1 (32) 31 Oct 03
(33) DE (31) 203 18 650.8 (32) 28 Nov 03
(33) DE (31) 20 2004 006 533.9 (32) 22 Apr 2004

(73) Pfannenberg GmbH
(Incorporated in Germany)
(72) *Inventor(s)*: Pfannenberg Andreas

(21) **PAT/2445**
(22) *Filing date:* 20 Oct 04
(54) 2-(3,4-DIMETHYLPHENYL)-4-{[2-HYDROXY-3'-(1H-TETRAZOL-5-YL)BIPHENYL-3-YL]HYDRAZONO}-5-METHYL-2,4-DIHYDROPYRAZOL-3-ONE CHOLINE

(33) US (31) 513481 (32) 22 Oct 03

(73) Smithkline Beecham Corporation
(Incorporated in United States)
(72) *Inventor(s)*: Christopher S. Brook
Li-Jen J. Ping

(21) **PAT/2447**
(22) *Filing date:* 24 Oct 04
(54) PROCESS FOR PURIFYING PROTEINS IN A HYDROPHOBIC INTERACTION CHROMATOGRAPHY FLOW-THROUGH FRACTION

(33) US (31) 60/514486 (32) 24 Oct 03

(73) Amgen Inc.
(Incorporated in United States)
(72) *Inventor(s)*: Shukla Abhinav A.
Ghose Sanchayita

(21) **PAT/2448**
(22) *Filing date:* 22 Oct 04
(54) CONTROLLED RELEASE STERILE INJECTABLE ARIPIPRAZOLE FORMULATION AND METHOD

(33) US (31) 60/513618 (32) 23 Oct 03

(73) Otsuka Pharmaceutical Co. Ltd.
(Incorporated in Japan)
(72) *Inventor(s)*: Januxz W. Kostanski
Takakuni Matsuda
Manoj Nerurkar
Vijay H. Naringrekar

GODWIN WARR
Director general Commerce
Comptroller of Industrial Property

24th August, 2005

INDUSTRIAL PROPERTY REGISTRATIONS DIRECTORATE

The patents indicated below have been granted with effect from the filing date in accordance with Article 24(2) of the Patents and Designs Act 2000:

(21) **PAT/2493**
(22) *Filing date:* 19 Nov 04
(54) HMG-CoA REDUCTASE INHIBITORS AND METHOD

(73) Bristol-Myers Squibb Company
(Incorporated in United States)
(72) *Inventor(s)*: Stephen P. O'Connor
Jeffrey Robl
Saleem Ahmad
Sharon Bisaha
Matesan Murugesan
Khehyong Ngu
Yan Shi
Philip D. Stein
Nachimuthu Soundararajan
Kenneth J. Natalie Jr.
Laxma R. Kolla
Justin Sausker
Sandra L. Quinlan
Junying Fan
Dejah Petsch
Zhenrong Guo

(33) US (31) 60/523546 (32) 20 Nov 03
(33) US (31) 10/989138 (32) 15 Nov 04

(21) **PAT/2496**
(22) *Filing date:* 22 Nov 04
(54) GENE AMPLIFICATION AND OVEREXPRESSION IN CANCER

(73) Amgen Inc.
(Incorporated in United States
(72) *Inventor(s)*: Yang Jianxin

(33) US (31) 60/524050 (32) 24 Nov 03

(21) **PAT/2497**
(22) *Filing date:* 23 Nov 04
(54) SALT AND CRYSTALLINE FORM THEREOF OF A CORTICOTROPIN RELEASING FACTOR RECEPTOR ANTAGONIST

(73) Bristol-Myers Squibb Company
(Incorporated in United States)
(72) *Inventor(s)*: Paul Gilligan
Paul Meenan
Shelly R. Rabel Riley

(33) US (31) 60/524917 (32) 25 Nov 03
(33) US (31) 10/985115 (32) 10 Nov 04

(21) **PAT/2498**
(22) *Filing date:* 23 Nov 04
(54) PROCESSES FOR THE PREPARATION OF PYRAZOLO[1,5-a]-1,3,5-TRIAZINES AND INTERMEDIATES THEREOF

(73) Bristol-Myers Squibb Company
(Incorporated in United States)
(72) *Inventor(s)*: Kenneth C. Mcnulty
Shawn K. Pack
Jaan A. Pesti
James P. Sherbine
Robert E. Yule

(33) US (31) 60/525050 (32) 25 Nov 03
(33) US (31) 10/985236 (32) 10 Nov 04

GODWIN WARR
Director general Commerce
Comptroller of Industrial Property

24th August, 2005

Ippubblikat mid-Dipartiment ta' l-Informazzjoni (doi.gov.mt) — Valletta — *Published by the Department of Information (doi.gov.mt) — Valletta*
Mitbugħ fl-Istamperija tal-Gvern — *Printed at the Government Printing Press*