Nru. 17,820
Prezz 80c
Price 80c

Gazzetta tal-Gvern ta' Malta
The Malta Government Gazette

It-Tnejn, 26 ta' Settembru, 2005
Monday, 26th September, 2005

Pubblikata b'Awtorità
Published by Authority

NOTIFIKAZZJONIJIET TAL-GVERN

Nru. 978

AKKWIST TA' ART

DIN id-dikjarazzjoni li ġejja, magħmula mill-President ta' Malta bis-saħħa ta' l-artikolu 3 ta' l-Ordinanza dwar l-Akkwist ta' l-Artijiet għal Skopijiet Pubbliċi (Kapitolu 88) hija ppubblikata skond u għall-finijiet ta' l-artikolu 9(1) ta' dik l-Ordinanza.

Is-26 ta' Settembru, 2005
(File L590/92/II/1)

DIKJARAZZJONI MILL-PRESIDENT TA' MALTA

Illi b'Dikjarazzjoni tal-President ta' Malta tad-19 ta' April, 1996, l-art hawn taħt imsemmija kienet dikjarata meħtieġa mill-awtorità kompetenti għal skop pubbliku skond id-disposizzjonijiet ta' l-Ordinanza dwar l-Akkwist ta' Artijiet għal Skopijiet Pubbliċi (Kapitolu 88) u illi l-akkwist tagħha kellu jkun b'xiri assolut.

Deskrizzjoni ta' l-Art

Il-fond li ġej fil-Belt Valletta:–

1. Il-fond bin-numru 175 fi Triq Sant'Ursola.

Il-fond hawn fuq imsemmi jidher immarkat bil-kulur aħmar fuq il-pjanta L.D. Nru. 22/96, li wieħed jista' jara fuq talba fid-Dipartiment ta' l-Artijiet, Auberge de Baviere, Valletta.

Illi d-Dikjarazzjoni tal-President ta' Malta odjerna qiegħda tiġi maħruġa għall-fini ta' l-Att Nru. XI ta' l-2002.

GOVERNMENT NOTICES

No. 978

ACQUISITION OF LAND

THE following declaration, made by the President of Malta under section 3 of the Land Acquisition (Public Purposes) Ordinance (Chapter 88), is published in terms and for the purposes of section 9(1) thereof.

26th September, 2005

DECLARATION BY THE PRESIDENT OF MALTA

Whereas by Declaration of the President of Malta dated 19th April, 1996, the undermentioned land had been declared as required by the competent authority for a public purpose in accordance with the provisions of the Land Acquisition (Public Purposes) Ordinance (Chapter 88) and that the acquisition thereof should have been by absolute purchase.

Description of the Land

The following premises at Valletta:–

1. Premises with the number 175 in Triq Sant'Ursola.

The above mentioned premises is shown marked with the colour red on plan L.D. No. 22/96, which may be seen on demand at the Land Department, Auberge de Baviere, Valletta.

Whereas the present Declaration by the President of Malta is being issued in terms of Act XI of 2002.

Il-kumpens offrut hu ta' ħamest elef Lira Maltija (Lm5,000), skond l-istima li hawn ma' din id-dikjarazzjoni kif din saret mill-perit Joseph Mizzi, A.&C.E.

Ma' din id-dikjarazzjoni qed tiġi ppubblikata *site plan* li turi l-imsemmija immobbli.

(Iff) GEORGE HYZLER
A/President
16/8/2005

Din is-*site plan* qed tiġi ppubblikata f'paġna 9453.

Stima tal-Perit (oriġinali bil-Malti)

Akkwist ta' fond fil-Belt Valletta

Fuq struzzjonijiet tal-Kummissarju ta' l-Artijiet, skond l-Ordinanza dwar l-Akkwist ta' Artijiet (għal Skopijiet Pubbliċi), qiegħed niffissa l-valur liberu u frank tal-proprjetà hawn taħt deskritta fil-Belt Valletta, li hija meħtieġa mill-Gvern għal skop pubbliku, u dan wara li ħadt in konsiderazzjoni l-lokalità, kif ukoll ħwejjeġ oħra li jista' jkollhom x'jaqsmu mal-valur ta' l-istess proprjetà.

Il-fond Nru. 175 fi Triq Sant'Ursola, li huwa muri bil-bordura ħamra fuq il-pjanta L.D. 22/96 u huwa stmat għall-valur ta' ħamest elef Lira Maltija (Lm5,000).

Peress li dan il-fond kien suġġett għal ċens temporanju ta' sittin Lira Maltija (Lm60) fis-sena li għalqet fit-22 ta' Marzu, 2003, jiġifieri tmien snin wara li ttieħed mill-Gvern fl-14 ta' Frar, 1995, dan il-valur għandu jinqasam kif ġej:–

Utile Dominju……Lm646

Dirett Dominju……..Lm4,354

Iff. Joseph Mizzi, A&C.E.

N.B. Dan ir-rapport ta' stima u l-pjanta mehmuża miegħu qed jibdel ir-rapport ta' stima datat 9 ta' Novembru, 1999, għal dak li għandu x'jaqsam mal-proprjetà msemmija.

It-8 ta' Frar, 2005

The compensation offered is five thousand Maltese Liri (Lm5,000) according to the valuation published with this declaration as made by architect Joseph Mizzi, A.&C.E.

A site plan showing the mentioned immovable property is being published with this declaration.

(Sgd) GEORGE HYZLER
A/President
16/8/2005

This site plan is being published on page 9453.

Architect's Valuation (original in Maltese)

Acquisition of Premises at Valletta

I have been instructed by the Commissioner of Land to assess under the Land Acquisition (Public Purposes) Ordinance, the freehold value of the hereunder described property at Valletta, required by Government for a public purpose, and this after considering the locality, as well as other matters relevant to the same property.

Premises No. 175 in Triq Sant'Ursola, shown edged in red on plan L.D. 22/96, valued for the price of five thousand Maltese Liri (Lm5,000).

Since this premises was subject to a temporary ground rent of sixty Maltese Liri (Lm60) per annum which expired on the 22nd March, 2003, that is eight years after being acquired by Government on the 14th February, 2005, this value should be divided as follows:–


Utile Dominium……Lm646

Dirett Dominium……..Lm4,354

Sgd. Joseph Mizzi, A&C.E.

N.B. This valuation report and the attached site plan is replacing the valuation report dated 9th November, 1999, for all matters related to the above mentioned property.

8th February, 2005

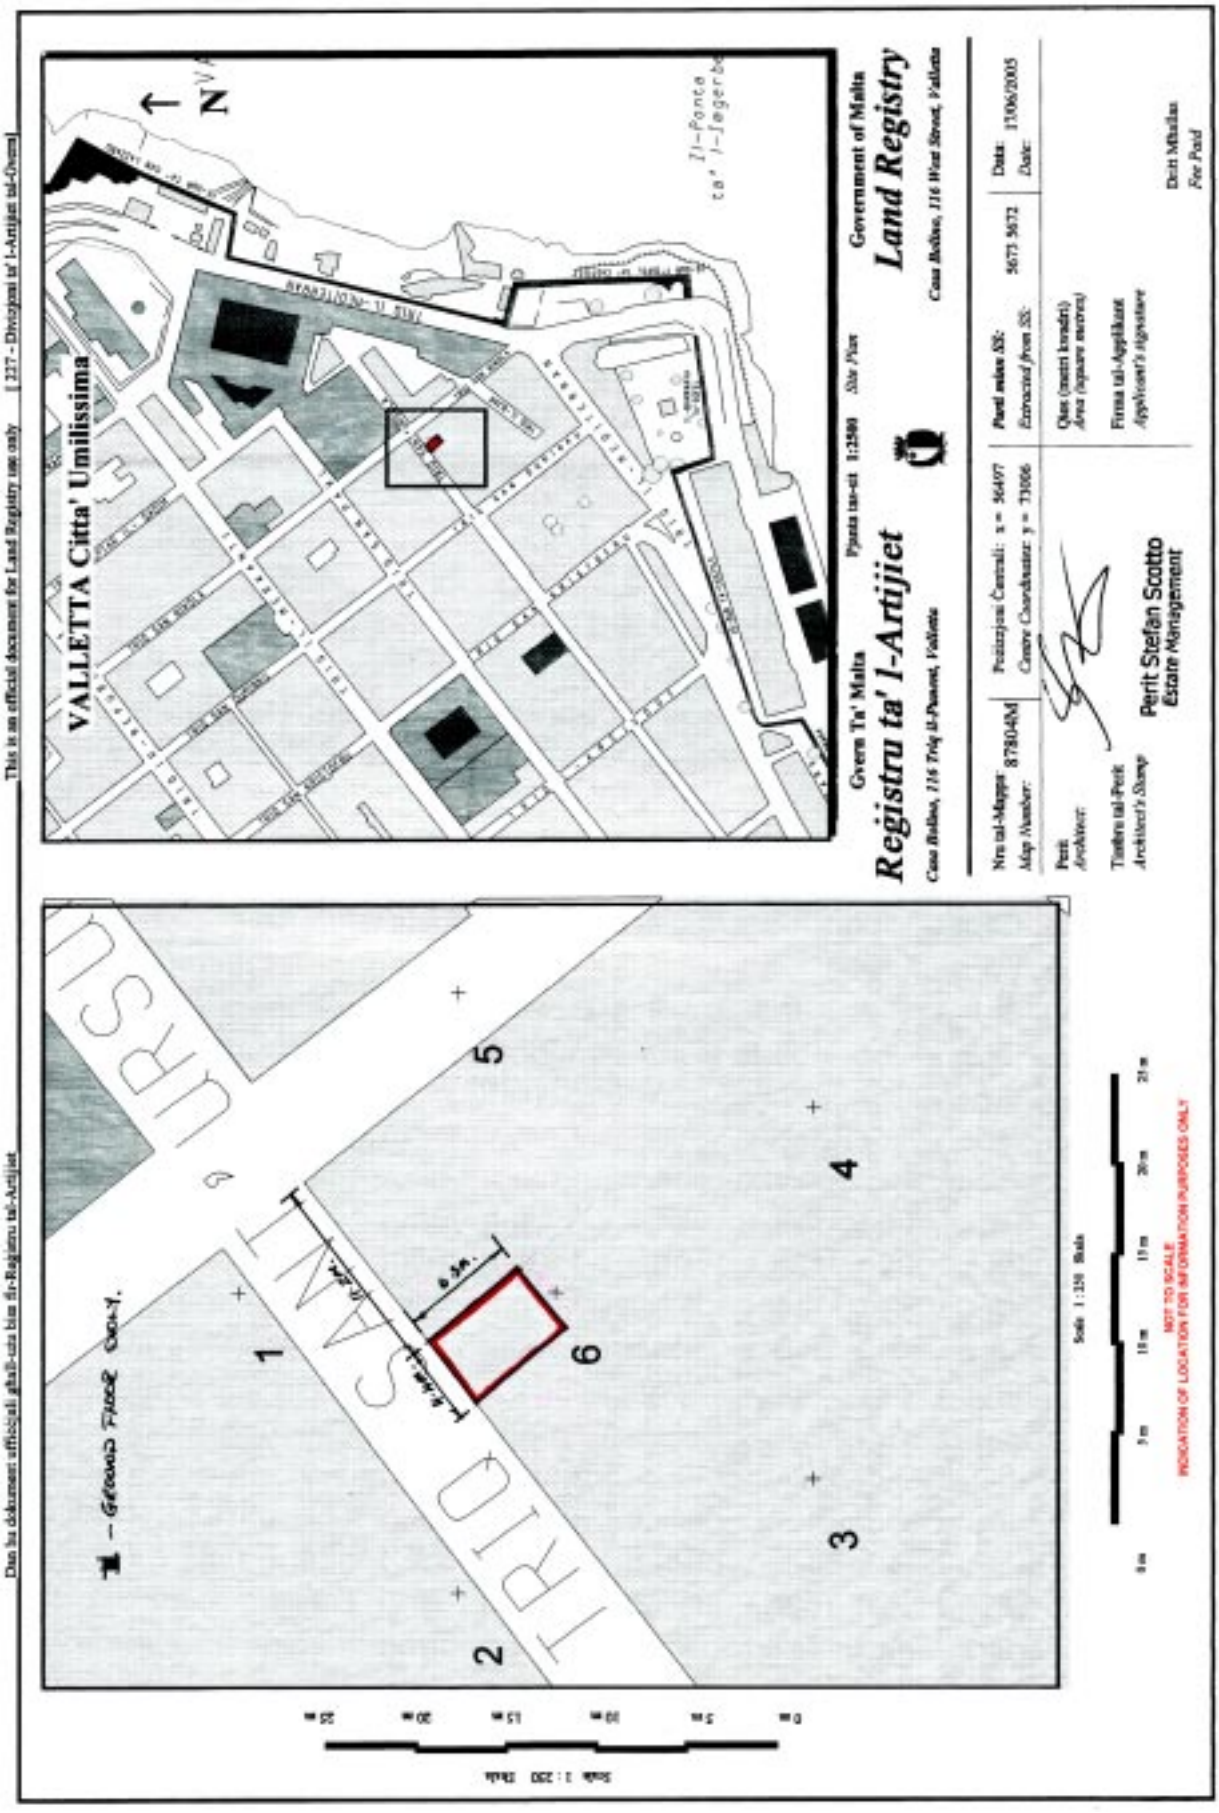
Dan hu dokument ufficjali ghall-użu biss fir-Reġistru tal-Artijiet
This is an official document for Land Registry use only [227 - Divizjoni ta' l-Artijiet tal-Ovens]
VALLETTA Citta' Umilissima
Gvern Ta' Malta
Registru ta' l-Artijiet
Government of Malta
Land Registry
Nru tal-Mappa 878048
Map Number:
Perit
Architect:
Timbru tal-Perit
Architect's Stamp
Perit Stefan Scotto
Estate Management
Dritt Mhallas
Fee Paid
Data: 17/06/2005
Date:
NOT TO SCALE
INDICATION OF LOCATION FOR INFORMATION PURPOSES ONLY

Nru. 979

AKKWIST TA' ART

DIN id-dikjarazzjoni li ġejja, magħmula mill-President ta' Malta bis-saħħa ta' l-artikolu 3 ta' l-Ordinanza dwar l-Akkwist ta' l-Artijiet għal Skopijiet Pubbliċi (Kapitolu 88) hija ppubblikata skond u għall-finijiet ta' l-artikolu 9(1) ta' dik l-Ordinanza.

Is-26 ta' Settembru, 2005

(File L80/89/60)

DIKJARAZZJONI MILL-PRESIDENT TA' MALTA

Illi b'Dikjarazzjoni tal-President ta' Malta tal-5 ta' Ottubru, 1999, l-art hawn taħt imsemmija kienet dikjarata meħtieġa mill-awtorità kompetenti għal skop pubbliku skond id-disposizzjonijiet ta' l-Ordinanza dwar l-Akkwist ta' Artijiet għal Skopijiet Pubbliċi (Kapitolu 88) u illi l-akkwist tagħha kellu jkun b'xiri assolut.

Deskrizzjoni ta' l-Art

Il-fond li ġej f'Bormla:–

1. Il-fond numru 33 fi Triq l-Ajkla.

Il-fond hawn fuq imsemmi jidher immarkat bil-kulur aħmar fuq il-pjanta L.D. Nru. 176/90/A/1, kif ukoll fuq il-pjanta Hsg. Drwg. Nru. COS/8/92 u COS/3/93 li wieħed jista' jara fuq talba fid-Dipartiment ta' l-Artijiet, Auberge de Baviere, Valletta.

Illi d-Dikjarazzjoni tal-President ta' Malta odjerna qiegħda tiġi maħruġa għall-fini ta' l-Att Nru. XI ta' l-2002.

No. 979

ACQUISITION OF LAND

THE following declaration, made by the President of Malta under section 3 of the Land Acquisition (Public Purposes) Ordinance (Chapter 88), is published in terms and for the purposes of section 9(1) thereof.

26th September, 2005

DECLARATION BY THE PRESIDENT OF MALTA

Whereas by Declaration of the President of Malta dated 5th October, 1999, the undermentioned land had been declared as required by the competent authority for a public purpose in accordance with the provisions of the Land Acquisition (Public Purposes) Ordinance (Chapter 88) and that the acquisition thereof should have been by absolute purchase.

Description of the Land

The following land at Cospicua:–

1. Premises number 33 in Triq l-Ajkla.

The above mentioned premises is shown marked with the colour red on plan L.D. No. 176/90/A/1, as well as on plan Hsg. Drwg. No. COS/8/92 and COS/3/93 which may be seen on demand at the Land Department, Auberge de Baviere, Valletta.

Whereas the present Declaration by the President of Malta is being issued in terms of Act XI of 2002.

Il-kumpens offrut hu ta' elfejn, tmien mija u sebgħin Lira Maltija (Lm2,870), skond l-istima li hawn ma' din id-dikjarazzjoni kif din saret mill-perit Fred H. Valentino, A.&C.E.

Ma' din id-dikjarazzjoni qed tiġi ppubblikata *site plan* li turi l-imsemmija immobbli.

(Iff) GEORGE HYZLER
A/President
16/8/2005

Din is-*site plan* qed tiġi ppubblikata f'paġna 9456.

Stima tal-Perit (oriġinali bil-Malti)

Akkwist ta' art f'Bormla

Fuq struzzjonijiet tal-Kummissarju ta' l-Artijiet, skond l-Ordinanza dwar l-Akkwist ta' Artijiet (għal Skopijiet Pubbliċi), qiegħed niffissa l-valur liberu u frank tal-proprjetà hawn taħt deskritta f'Bormla, li hija meħtieġa mill-Gvern għal skop pubbliku, u dan wara li ħadt in konsiderazzjoni l-lokalità, kif ukoll ħwejjeġ oħra li jista' jkollhom x'jaqsmu mal-valur ta' l-istess proprjetà.

Il-fond Nru. 33, f'Eagle Street, Bormla, kantuniera ma' Hanover Street (sovrapost il-kantina 34, Eagle Street, Bormla) – li huwa mmarkat bil-kulur aħmar fuq il-pjanta L.D. 176/90/A/1, kif ukoll fuq il-pjanta Hsg. Drwg. Nru. COS/8/92 u COS/3/93 u huwa stmat għall-valur ta' elfejn, tmien mija u sebgħin Lira Maltija (Lm2,870).

Iff. Fred H. Valentino, A&C.E.

It-18 ta' Marzu, 2005

The compensation offered is two thousand, eight hundred and seventy Maltese Liri (Lm2,870) according to the valuation published with this declaration as made by architect Fred H. Valentino, A.&C.E.

A site plan showing the mentioned immovable property is being published with this declaration.

(Sgd) GEORGE HYZLER
A/President
16/8/2005

This site plan is being published on page 9456.

Architect's Valuation (original in Maltese)

Acquisition of land at Cospicua

I have been instructed by the Commissioner of Land to assess under the Land Acquisition (Public Purposes) Ordinance, the freehold value of the hereunder described property at Cospicua, required by Government for a public purpose, and this after considering the locality, as well as other matters relevant to the same property.


Premises No. 33 in Eagle Street, Cospicua, corner with Hanover Street (overlying basement 34, Eagle Street, Cospicua) – shown with the colour red on plan 176/90/A/1, as well as on plan Hsg. Drwg. No. COS/8/92 and COS/3/93 valued for the price of two thousand, eight hundred and seventy Maltese Liri (Lm2,870).


Sgd. Fred H. Valentino, A&C.E.

18th March, 2005

Dan hu dokument uffiċjali għall-użu biss fir-Reġistru tal-Artijiet

This is an official document for Land Registry use only [227 - Diviżjoni ta' l-Artijiet tal-Gvern]

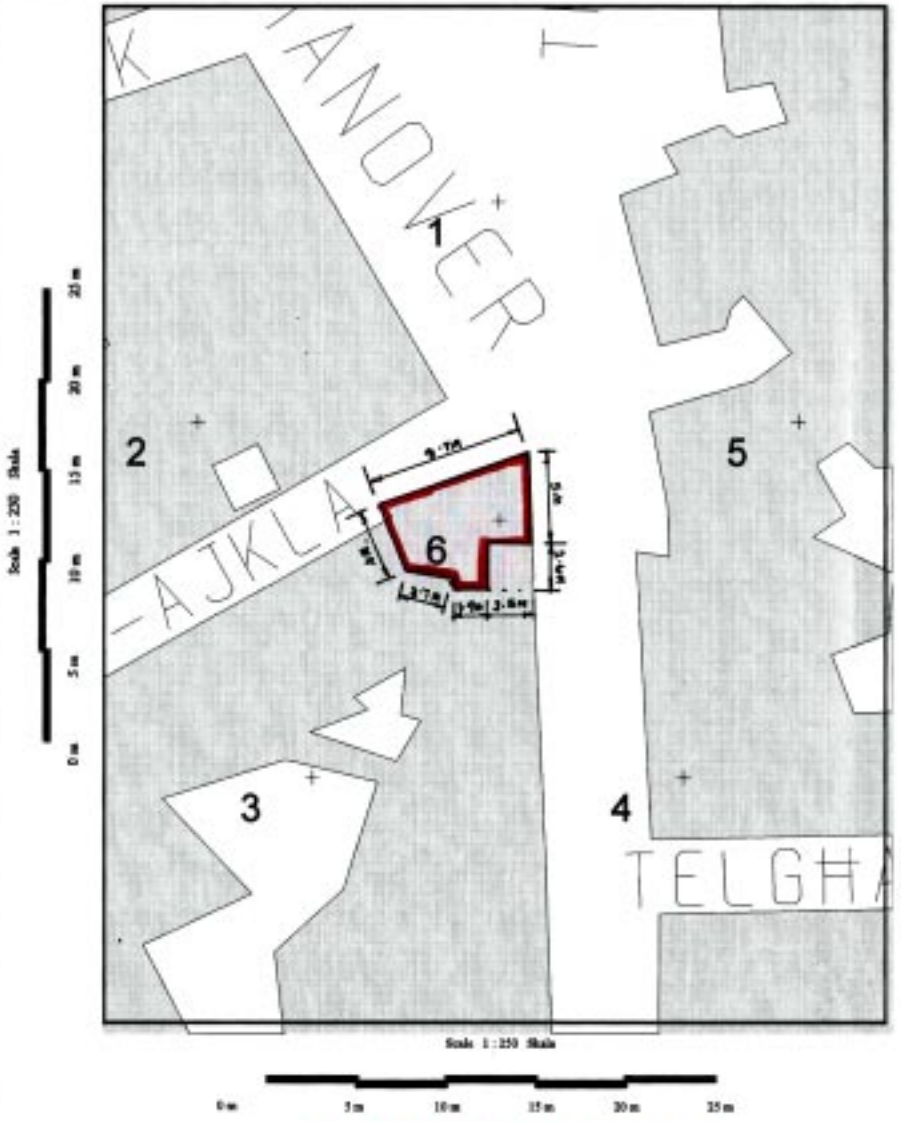

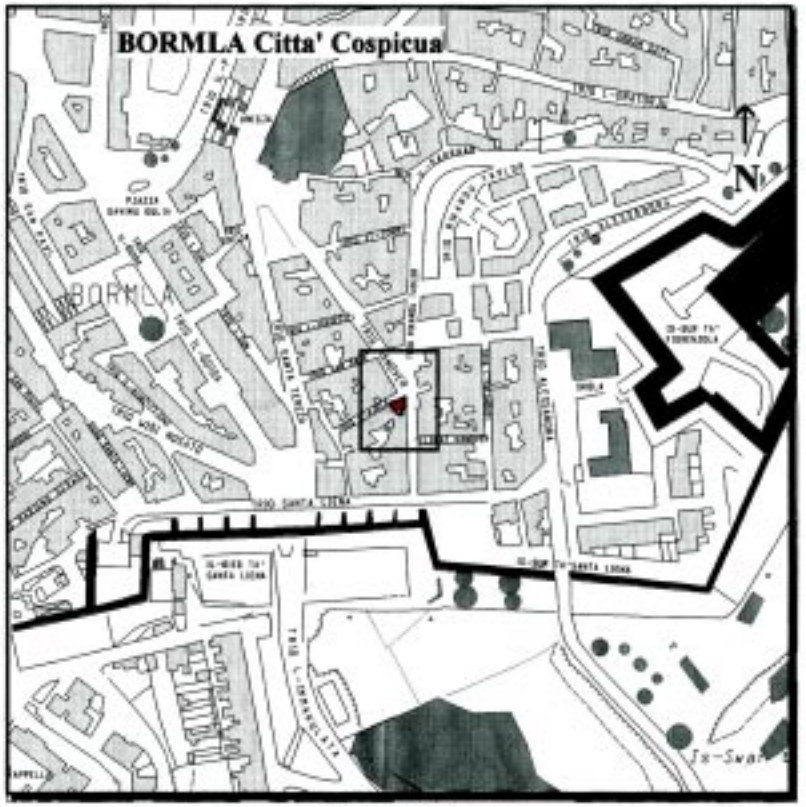

Gvern Ta' Malta — Pjanta tas-sit 1:2500 *Site Plan* — Government of Malta

Reġistru ta' l-Artijiet — **Land Registry**

Casa Bolino, 116 Triq il-Punent, Valletta — *Casa Bolino, 116 West Street, Valletta*

Nru tal-Mappa: *Map Number:* 87043M	Pożizzjoni Ċentrali: x = 56862 *Centre Coordinates:* y = 70924	*Parti minn SS:* 5670 *Extracted from SS:*	Data: 09/05/2005 *Date:*

Perit *Architect:*

Timbru tal-Perit *Architect's Stamp*

Perit Stefan Scotto
Estate Management

Qies (metri kwadri) *Area (square metres)*

Firma tal-Applikant *Applicant's signature*

Dritt Mħallas *Fee Paid*

Nru. 980

AKKWIST TA' ART

DIN id-dikjarazzjoni li ġejja, magħmula mill-President ta' Malta bis-saħħa ta' l-artikolu 3 ta' l-Ordinanza dwar l-Akkwist ta' l-Artijiet għal Skopijiet Pubbliċi (Kapitolu 88) hija ppubblikata skond u għall-finijiet ta' l-artikolu 9(1) ta' dik l-Ordinanza.

Is-26 ta' Settembru, 2005

(File L80/89/106)

DIKJARAZZJONI MILL-PRESIDENT TA' MALTA

Illi b'Dikjarazzjoni tal-President ta' Malta tal-5 ta' Ottubru, 1999, l-art hawn taħt imsemmija kienet dikjarata meħtieġa mill-awtorità kompetenti għal skop pubbliku skond id-disposizzjonijiet ta' l-Ordinanza dwar l-Akkwist ta' Artijiet għal Skopijiet Pubbliċi (Kapitolu 88) u illi l-akkwist tagħha kellu jkun b'xiri assolut.

Deskrizzjoni ta' l-Art

Il-fond li ġej f'Bormla:–

1. Il-fond numru 11 fi Triq Hanover, Bormla

Il-fond hawn fuq imsemmi jidher muri bil-kulur aħmar u mmarkat bin-numru 11 fuq il-pjanta L.D. Nru. 176/90/A/1 u fuq pjanta Drwg. COS/3/93 li wieħed jista' jara fuq talba fid-Dipartiment ta' l-Artijiet, Auberge de Baviere, Valletta.

Illi d-Dikjarazzjoni tal-President ta' Malta odjerna qiegħda tiġi maħruġa għall-fini ta' l-Att Nru. XI ta' l-2002.

No. 980

ACQUISITION OF LAND

THE following declaration, made by the President of Malta under section 3 of the Land Acquisition (Public Purposes) Ordinance (Chapter 88), is published in terms and for the purposes of section 9(1) thereof.

26th September, 2005

DECLARATION BY THE PRESIDENT OF MALTA

Whereas by Declaration of the President of Malta dated 5th October, 1999, the undermentioned land had been declared as required by the competent authority for a public purpose in accordance with the provisions of the Land Acquisition (Public Purposes) Ordinance (Chapter 88) and that the acquisition thereof should have been by absolute purchase.

Description of the Land

The following premises at Cospicua:–

1. Premises number 11 in Triq Hanover, Cospicua

The above mentioned premises is shown marked with the colour red and with the number 11 on plan L.D. No. 176/90/A/1 and on plan Drwg. No. COS/3/93 which may be seen on demand at the Land Department, Auberge de Baviere, Valletta.

Whereas the present Declaration by the President of Malta is being issued in terms of Act XI of 2002.

Il-kumpens offrut hu ta' erbat elef, erba' mija u għoxrin Lira Maltija (Lm4,420), skond l-istima li hawn ma' din id-dikjarazzjoni kif din saret mill-perit Fred H. Valentino, A.&C.E.

Ma' din id-dikjarazzjoni qed tiġi ppubblikata *site plan* li turi l-imsemmija immobbli.

(Iff) GEORGE HYZLER
A/President
16/8/2005

Din is-*site plan* qed tiġi ppubblikata f'paġna 9459.

Stima tal-Perit (oriġinali bil-Malti)

Akkwist ta' fond f'Bormla

Fuq struzzjonijiet tal-Kummissarju ta' l-Artijiet, skond l-Ordinanza dwar l-Akkwist ta' Artijiet (għal Skopijiet Pubbliċi), qiegħed niffissa l-valur liberu u frank tal-proprjetà hawn taħt deskritta f'Bormla, li hija meħtieġa mill-Gvern għal skop pubbliku, u dan wara li ħadt in konsiderazzjoni l-lokalità, kif ukoll ħwejjeġ oħra li jista' jkollhom x'jaqsmu mal-valur ta' l-istess proprjetà.

Il-fond Nru. 11, fi Triq Hanover, f'Bormla, indikat bil-kulur aħmar fuq il-pjanta L.D. 176/90/A/1, kif ukoll fuq il-pjanta Drawg. Nru. COS/3/93, huwa stmat għall-valur ta' erbat elef, erba' mija u għoxrin Lira Maltija (Lm4,420).

Iff. Fred H. Valentino, A&C.E.

It-18 ta' Marzu, 2005

The compensation offered is four thousand, four hundred and twenty Maltese Liri (Lm4,420) according to the valuation published with this declaration as made by architect Fred H. Valentino, A.&C.E.

A site plan showing the mentioned immovable property is being published with this declaration.

(Sgd) GEORGE HYZLER
A/President
16/8/2005

This site plan is being published on page 9459.

Architect's Valuation (original in Maltese)

Acquisition of premises at Cospicua

I have been instructed by the Commissioner of Land to assess under the Land Acquisition (Public Purposes) Ordinance, the freehold value of the hereunder described property at Cospicua, required by Government for a public purpose, and this after considering the locality, as well as other matters relevant to the same property.


Premises No. 11 in Triq Hanover, Cospicua, indicated with the colour red on plan L.D. 176/90/A/1, as well as on plan Drawg. No. COS/3/93 valued for the price of tfour thousand, four hundred and twenty Maltese Liri (Lm4,420).


Sgd. Fred H. Valentino, A&C.E.

18th March, 2005

Dan hu dokument uffiċjali għall-użu biss fir-Reġistru tal-Artijiet

This is an official document for Land Registry use only [227 - Diviżjoni ta' l-Artijiet tal-Gvern]

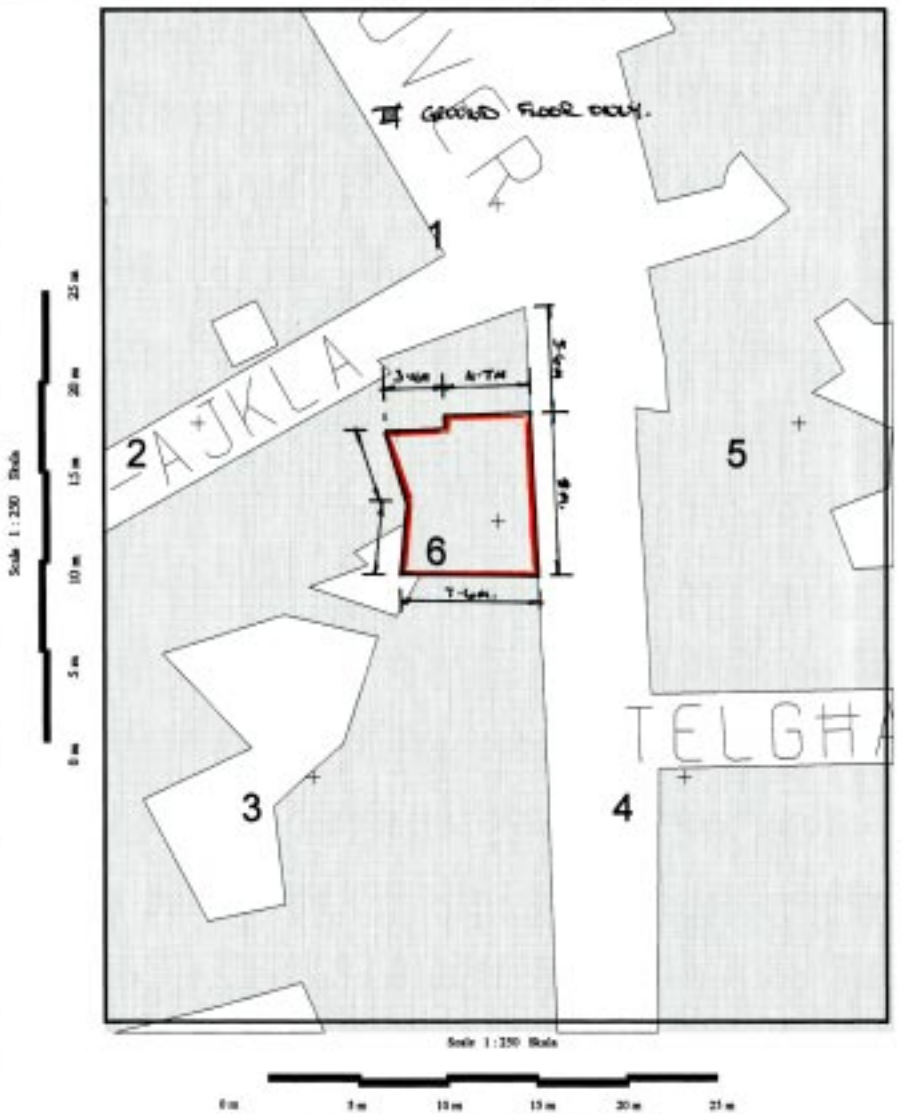

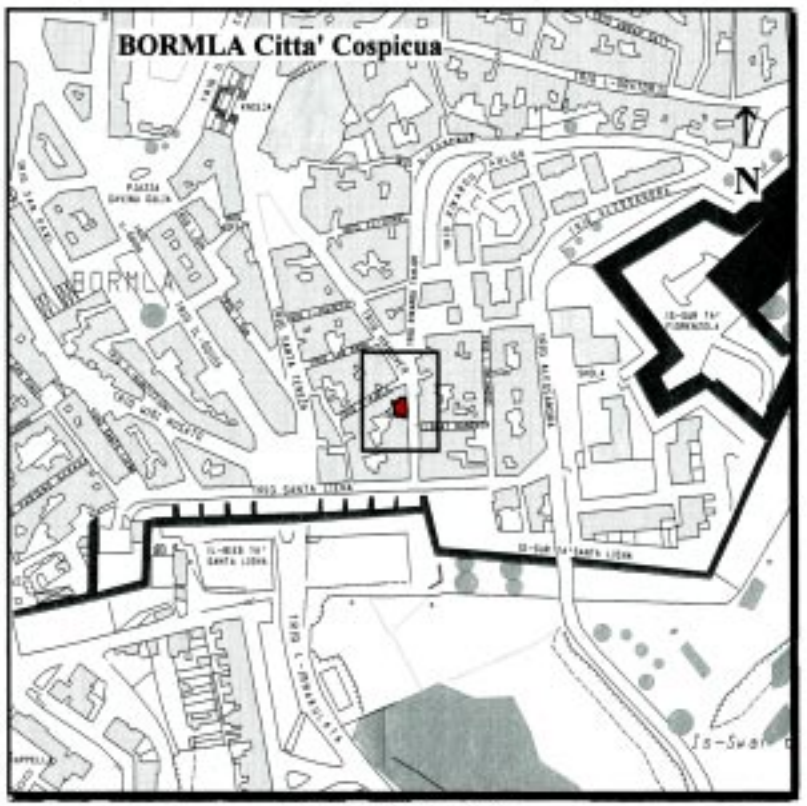

Gvern Ta' Malta — Pjanta tas-sit 1:2500 *Site Plan* — Government of Malta

Reġistru ta' l-Artijiet — **Land Registry**

Casa Bolino, 116 Triq il-Punent, Valletta — *Casa Bolino, 116 West Street, Valletta*

Nru tal-Mappa / *Map Number:* 88463M	Pożizzjoni Ċentrali / *Centre Coordinates:* x = 56862, y = 70916	*Parti minn SS:* / *Extracted from SS:* 5670	Data / *Date:* 26/07/2005
Perit / *Architect:*		Qies (metri kwadri) / *Area (square metres)*	
Timbru tal-Perit / *Architect's Stamp*	Perit Stefan Scotto Estate Management	Firma tal-Applikant / *Applicant's signature*	
			Dritt Mhallas / *Fee Paid*

Nru. 981

AKKWIST TA' ART

DIN id-dikjarazzjoni li ġejja, magħmula mill-President ta' Malta bis-saħħa ta' l-artikolu 3 ta' l-Ordinanza dwar l-Akkwist ta' l-Artijiet għal Skopijiet Pubbliċi (Kapitolu 88) hija ppubblikata skond u għall-finijiet ta' l-artikolu 9(1) ta' dik l-Ordinanza.

Is-26 ta' Settembru, 2005

(File L392/95/18)

DIKJARAZZJONI MILL-PRESIDENT TA' MALTA

Illi b'Dikjarazzjoni tal-President ta' Malta tas-17 ta' Frar, 1998, l-art hawn taħt imsemmija kienet dikjarata meħtieġa mill-awtorità kompetenti għal skop pubbliku skond id-disposizzjonijiet ta' l-Ordinanza dwar l-Akkwist ta' Artijiet għal Skopijiet Pubbliċi (Kapitolu 88) u illi l-akkwist tagħha kellu jkun b'xiri assolut.

Deskrizzjoni ta' l-Art

Il-fond li ġej f'Bormla:–

1. Il-fond numru 96, Triq San Ġwann.

Il-fond hawn fuq imsemmi jidher immarkat bil-kulur aħmar fuq il-pjanta L.D. Nru. 25/97, li wieħed jista' jara fuq talba fid-Dipartiment ta' l-Artijiet, Auberge de Baviere, Valletta.

Illi d-Dikjarazzjoni tal-President ta' Malta odjerna qiegħda tiġi maħruġa għall-fini ta' l-Att Nru. XI ta' l-2002.

Il-kumpens offrut hu ta' ħamest elef Lira Maltija

No. 981

ACQUISITION OF LAND

THE following declaration, made by the President of Malta under section 3 of the Land Acquisition (Public Purposes) Ordinance (Chapter 88), is published in terms and for the purposes of section 9(1) thereof.

26th September, 2005

DECLARATION BY THE PRESIDENT OF MALTA

Whereas by Declaration of the President of Malta dated 17th February, 1998, the undermentioned land had been declared as required by the competent authority for a public purpose in accordance with the provisions of the Land Acquisition (Public Purposes) Ordinance (Chapter 88) and that the acquisition thereof should have been by absolute purchase.

Description of the Land

The following premises at Cospicua:–

1. Premises number 96, Triq San Ġwann.

The above mentioned premises is shown marked with the colour red on plan L.D. No. 25/97, which may be seen on demand at the Land Department, Auberge de Baviere, Valletta.

Whereas the present Declaration by the President of Malta is being issued in terms of Act XI of 2002.

The compensation offered is five thousand Maltese Liri

(Lm5,000), skond l-istima li hawn ma' din id-dikjarazzjoni kif din saret mill-perit Fred H. Valentino, A.&C.E.

Ma' din id-dikjarazzjoni qed tiġi ppubblikata *site plan* li turi l-imsemmija immobbli.

(Iff) GEORGE HYZLER
A/President
16/8/2005

Din is-*site plan* qed tiġi ppubblikata f'paġna 9462.

Stima tal-Perit (oriġinali bil-Malti)

Art f'Bormla

Fuq struzzjonijiet tal-Kummissarju ta' l-Artijiet, skond l-Ordinanza dwar l-Akkwist ta' Artijiet (għal Skopijiet Pubbliċi), qiegħed niffissa l-valur liberu u frank tal-proprjetà hawn taħt deskritta f'Bormla, li hija meħtieġa mill-Gvern għal skop pubbliku, u dan wara li ħadt in konsiderazzjoni l-lokalità, kif ukoll ħwejjeġ oħra li jista' jkollhom x'jaqsmu mal-valur ta' l-istess proprjetà.

Il-fond Nru. 96, Triq San Ġwann, f'Bormla, li huwa muri bl-aħmar fuq il-pjanta L.D. 25/97 u huwa stmat għall-valur ta' ħamest elef Lira Maltija (Lm5,000).

Iff. Fred H. Valentino, A&C.E.

Dan ir-rapport ta' stima qed jibdel ir-rapport datat 12 ta' Novembru, 1997, għal dak li għandu x'jaqsam mal-fond hawn fuq imsemmi.

It-18 ta' Marzu, 2005

(Lm5,000) according to the valuation published with this declaration as made by architect Fred H. Valentino, A.&C.E.

A site plan showing the mentioned immovable property is being published with this declaration.

(Sgd) GEORGE HYZLER
A/President
16/8/2005

This site plan is being published on page 9462.

Architect's Valuation (original in Maltese)

Land at Cospicua

I have been instructed by the Commissioner of Land to assess under the Land Acquisition (Public Purposes) Ordinance, the freehold value of the hereunder described property at Cospicua, required by Government for a public purpose, and this after considering the locality, as well as other matters relevant to the same property.

Premises No. 96, Triq San Ġwann, in Cospicua, shown in red on plan L.D. 25/97 and valued for the price of five thousand Maltese Liri (Lm5,000).


Sgd. Fred H. Valentino, A&C.E.


This valuation report is replacing the report dated 12th November, 1997, for all matters related to the above mentioned premises.

18th March, 2005

Dan hu dokument uffiċjali għall-użu biss fir-Reġistru tal-Artijiet

This is an official document for Land Registry use only [227 - Diviżjoni ta' l-Artijiet tal-Gvern]

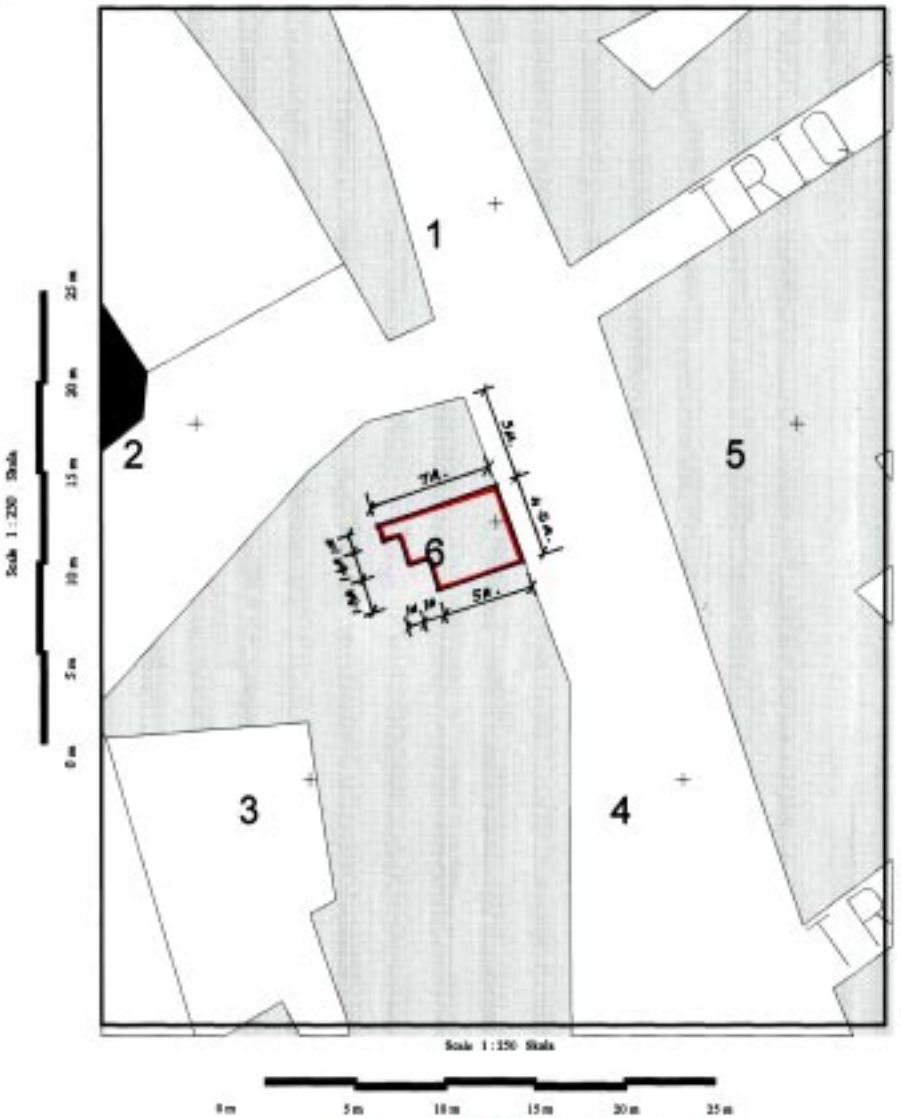

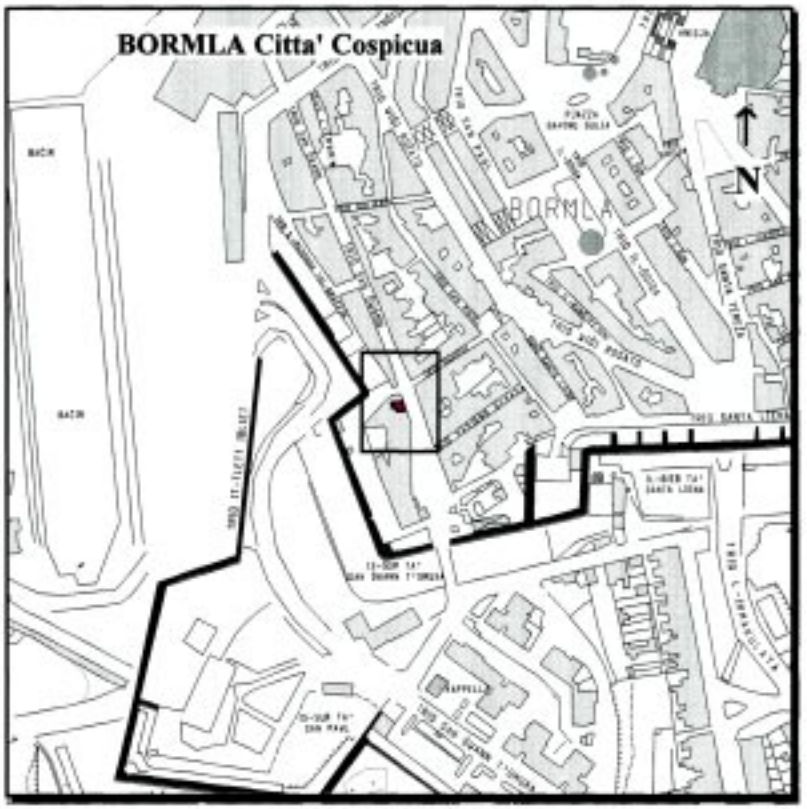

Gvern Ta' Malta — Pjanta tas-sit 1:2500 *Site Plan* — Government of Malta

Reġistru ta' l-Artijiet — **Land Registry**

Casa Bolino, 116 Triq il-Pursent, Valletta — *Casa Bolino, 116 West Street, Valletta*

Nru tal-Mappa: *Map Number:* 87851M	Pożizzjoni Ċentrali: x = 56620 *Centre Coordinates:* y = 70876	*Parti minn SS:* *Extracted from SS:* 5670		Data: *Date:* 21/06/2005

Perit *Architect:*

Timbru tal-Perit *Architect's Stamp*

Perit Stefan Scotto
Estate Management

Qies (metri kwadri) *Area (square metres)*

Firma tal-Applikant *Applicant's signature*

Dritt Mħallas *Fee Paid*

Nru. 982

AKKWIST TA' ART

DIN id-dikjarazzjoni li ġejja, magħmula mill-President ta' Malta bis-saħħa ta' l-artikolu 3 ta' l-Ordinanza dwar l-Akkwist ta' l-Artijiet għal Skopijiet Pubbliċi (Kapitolu 88) hija ppubblikata skond u għall-finijiet ta' l-artikolu 9(1) ta' dik l-Ordinanza.

Is-26 ta' Settembru, 2005

(File L331/91/III/37)

DIKJARAZZJONI MILL-PRESIDENT TA' MALTA

Illi b'Dikjarazzjoni tal-President ta' Malta tas-6 ta' Frar, 1996, l-art hawn taħt imsemmija kienet dikjarata meħtieġa mill-awtorità kompetenti għal skop pubbliku skond id-disposizzjonijiet ta' l-Ordinanza dwar l-Akkwist ta' Artijiet għal Skopijiet Pubbliċi (Kapitolu 88) u illi l-akkwist tagħha kellu jkun b'xiri assolut.

Deskrizzjoni ta' l-Art

Il-fond li ġej fl-Imsida:–

1. Il-fond bin-numru 175, fi Triq il-Wied.

Il-fond hawn fuq imsemmi jidher immarkat bil-kulur aħmar fuq il-pjanta L.D. Nru. 78A/97, kif ukoll bl-aħdar u mmarkat bin-numru '37' fuq il-pjanta L.D. Nru. 78E/97 *part of*, li wieħed jista' jara fuq talba fid-Dipartiment ta' l-Artijiet, Auberge de Baviere, Valletta.

Illi d-Dikjarazzjoni tal-President ta' Malta odjerna qiegħda tiġi maħruġa għall-fini ta' l-Att Nru. XI ta' l-2002.

No. 982

ACQUISITION OF LAND

THE following declaration, made by the President of Malta under section 3 of the Land Acquisition (Public Purposes) Ordinance (Chapter 88), is published in terms and for the purposes of section 9(1) thereof.

26th September, 2005

DECLARATION BY THE PRESIDENT OF MALTA

Whereas by Declaration of the President of Malta dated 6th February, 1996, the undermentioned land had been declared as required by the competent authority for a public purpose in accordance with the provisions of the Land Acquisition (Public Purposes) Ordinance (Chapter 88) and that the acquisition thereof should have been by absolute purchase.

Description of the Land

The following land at Msida:–

1. Premises number 175 in Triq il-Wied.

The above mentioned premises is shown marked with the colour red on plan L.D. No. 78A/97, and also in green and marked with the number '37' on plan L.D. Nru. 78E/97 part of, which may be seen on demand at the Land Department, Auberge de Baviere, Valletta.

Whereas the present Declaration by the President of Malta is being issued in terms of Act XI of 2002.

Il-kumpens offrut hu ta' ħamest elef Lira Maltija (Lm5,000), skond l-istima li hawn ma' din id-dikjarazzjoni kif din saret mill-perit Joseph Mizzi, A.&C.E.

Ma' din id-dikjarazzjoni qed tiġi ppubblikata *site plan* li turi l-imsemmija immobbli.

(Iff) GEORGE HYZLER
A/President
16/8/2005

Din is-*site plan* qed tiġi ppubblikata f'paġna 9465.

Stima tal-Perit (oriġinali bil-Malti)

Akkwist ta' fond fl-Imsida

Fuq struzzjonijiet tal-Kummissarju ta' l-Artijiet, skond l-Ordinanza dwar l-Akkwist ta' Artijiet (għal Skopijiet Pubbliċi), qiegħed niffissa l-valur liberu u frank tal-proprjetà hawn taħt deskritta fl-Imsida, li hija meħtieġa mill-Gvern għal skop pubbliku, u dan wara li ħadt in konsiderazzjoni l-lokalità, kif ukoll ħwejjeġ oħra li jista' jkollhom x'jaqsmu mal-valur ta' l-istess proprjetà.

Il-fond bin-numru 175, fi Triq il-Wied, l-Imsida li huwa muri bil-bordura ħamra fuq il-pjanta L.D. 78A/97 kif ukoll bil-kulur aħdar u indikat bin-numru 37 fuq il-pjanta L.D. 78E/97 *part of,* huwa stmat għall-valur ta' ħamest elef Lira Maltija (Lm5,000).

N.B. Dan ir-rapport ta' stima u l-pjanta meħmuża miegħu qed jibdel ir-rapport ta' stima datat 6 ta' Awissu, 1997, għal dak li għandu x'jaqsam mal-proprjetà msemmija.

Iff. Joseph Mizzi, A&C.E.

Is-27 ta' April, 2005

The compensation offered is five thousand Maltese Liri (Lm5,000) according to the valuation published with this declaration as made by architect Joseph Mizzi, A.&C.E.

A site plan showing the mentioned immovable property is being published with this declaration.

(Sgd) GEORGE HYZLER
A/President
16/8/2005

This site plan is being published on page 9465.

Architect's Valuation (original in Maltese)

Acquisition of premises at Msida

I have been instructed by the Commissioner of Land to assess under the Land Acquisition (Public Purposes) Ordinance, the freehold value of the hereunder described property at Msida, required by Government for a public purpose, and this after considering the locality, as well as other matters relevant to the same property.

Premises No. 175, in Triq il-Wied, Msida, shown edged in red on plan L.D. 78A/97, as well as with the colour green and indicated with the number 37 on plan L.D. 78E/97 part of, valued for the price of five thousand Maltese Liri (Lm5,000).

N.B. This valuation report and the attached site plan is replacing the valuation report dated 6th August, 1997, for all matters related to the above mentioned property.

Sgd. Joseph Mizzi, A&C.E.

27th April, 2005

Dan hu dokument ufficjali ghall-uzu biss fir-Registru tal-Artijiet
This is an official document for Land Registry use only
127 - Divizjoni ta' l-Artijiet tal-Ovens
Gvern Ta' Malta
Registru ta' l-Artijiet
Pjanta tas-sit 1:2500 Site Plan
Government of Malta
Land Registry
Nru tal-Mappa: $7040M
Map Number:
Koordinati Centrali: x= 53761
Centre Coordinates: y= 72810
Perit mibni fih
Extracted from SS
5372
Data:
Date:
09/05/2005
Qies (metri kwadri)
Area (square metres)
Perit Architect:
Tiskenn tal-Perit
Architect's Stamp
Perit Stefan Scotto
Estate Management
Firma tal-Applikant
Applicant's signature
Drin Mhallas
For Field
MSIDA
1
2
3
4
5
6
Scale 1:250 Scale
NOT TO SCALE
INDICATION OF LOCATION FOR INFORMATION PURPOSES ONLY

Nru. 983

AKKWIST TA' ART

DIN id-dikjarazzjoni li ġejja, magħmula mill-President ta' Malta bis-saħħa ta' l-artikolu 3 ta' l-Ordinanza dwar l-Akkwist ta' l-Artijiet għal Skopijiet Pubbliċi (Kapitolu 88) hija ppubblikata skond u għall-finijiet ta' l-artikolu 9(1) ta' dik l-Ordinanza.

Is-26 ta' Settembru, 2005

(File L331/91/III/41)

DIKJARAZZJONI MILL-PRESIDENT TA' MALTA

Illi b'Dikjarazzjoni tal-President ta' Malta tas-6 ta' Frar, 1996, l-art hawn taħt imsemmija kienet dikjarata meħtieġa mill-awtorità kompetenti għal skop pubbliku skond id-disposizzjonijiet ta' l-Ordinanza dwar l-Akkwist ta' Artijiet għal Skopijiet Pubbliċi (Kapitolu 88) u illi l-akkwist tagħha kellu jkun b'xiri assolut.

Deskrizzjoni ta' l-Art

Il-fond li ġej fl-Imsida:–

1. Il-fond bin-numru 179, fi Triq il-Wied.

Il-fond hawn fuq imsemmi jidher immarkat bil-kulur aħmar fuq il-pjanta L.D. Nru. 78A/97, u bl-aħdar u mmarkat bin-numru '41' u fuq il-pjanta L.D. Nru. 78E/97 *part of* u L.D. Nru. 78F/97 *part of*, li wieħed jista' jara fuq talba fid-Dipartiment ta' l-Artijiet, Auberge de Baviere, Valletta.

Illi d-Dikjarazzjoni tal-President ta' Malta odjerna qiegħda tiġi maħruġa għall-fini ta' l-Att Nru. XI ta' l-2002.

No. 983

ACQUISITION OF LAND

THE following declaration, made by the President of Malta under section 3 of the Land Acquisition (Public Purposes) Ordinance (Chapter 88), is published in terms and for the purposes of section 9(1) thereof.

26th September, 2005

DECLARATION BY THE PRESIDENT OF MALTA

Whereas by Declaration of the President of Malta dated 6th February, 1996, the undermentioned land had been declared as required by the competent authority for a public purpose in accordance with the provisions of the Land Acquisition (Public Purposes) Ordinance (Chapter 88) and that the acquisition thereof should have been by absolute purchase.

Description of the Land

The following land at Msida:–

1. Premises number 179 in Triq il-Wied.

The above mentioned premises is shown marked with the colour red on plan L.D. No. 78A/97 and in green and marked with the number '41' on plan L.D. No. 78E/97 part of and L.D. No. 78F/97 part of, which may be seen on demand at the Land Department, Auberge de Baviere, Valletta.

Whereas the present Declaration by the President of Malta is being issued in terms of Act XI of 2002.

Il-kumpens offrut hu ta' ħmistax-il elf Lira Maltija (Lm15,000), skond l-istima li hawn ma' din id-dikjarazzjoni kif din saret mill-perit Joseph Mizzi, A.&C.E.

Ma' din id-dikjarazzjoni qed tiġi ppubblikata *site plan* li turi l-imsemmija immobbli.

(Iff) GEORGE HYZLER
A/President
16/8/2005

Din is-*site plan* qed tiġi ppubblikata f'paġna 9468.

Stima tal-Perit (oriġinali bil-Malti)

Akkwist ta' fond fl-Imsida

Fuq struzzjonijiet tal-Kummissarju ta' l-Artijiet, skond l-Ordinanza dwar l-Akkwist ta' Artijiet (għal Skopijiet Pubbliċi), qiegħed niffissa l-valur liberu u frank tal-proprjetà hawn taħt deskritta fl-Imsida, li hija meħtieġa mill-Gvern għal skop pubbliku, u dan wara li ħadt in konsiderazzjoni l-lokalità, kif ukoll ħwejjeġ oħra li jista' jkollhom x'jaqsmu mal-valur ta' l-istess proprjetà.

Il-fond bin-numru 179, fi Triq il-Wied, l-Imsida li huwa muri bil-kulur aħmar fuq il-pjanta L.D. 78A/97 u bil-kulur aħdar u mmarkat bin-numru 41 fuq il-pjanti L.D. 78E/97 *part of* u L.D. 78F/97 *part of*, huwa stmat għall-valur ta' ħmistax-il elf Lira Maltija (Lm15,000).

N.B. Dan ir-rapport ta' stima u l-pjanta meħmuża miegħu qed jibdel ir-rapport ta' stima datat 6 ta' Awissu, 1997, għal dak li għandu x'jaqsam mal-proprjetà msemmija.

Iff. Joseph Mizzi, A&C.E.

Is-27 ta' April, 2005

The compensation offered is fifteen thousand Maltese Liri (Lm15,000) according to the valuation published with this declaration as made by architect Joseph Mizzi, A.&C.E.

A site plan showing the mentioned immovable property is being published with this declaration.

(Sgd) GEORGE HYZLER
A/President
16/8/2005

This site plan is being published on page 9468.

Architect's Valuation (original in Maltese)

Acquisition of premises at Msida


I have been instructed by the Commissioner of Land to assess under the Land Acquisition (Public Purposes) Ordinance, the freehold value of the hereunder described property at Msida, required by Government for a public purpose, and this after considering the locality, as well as other matters relevant to the same property.

Premises No. 179, in Triq il-Wied, Msida, indicated with the colour red on plan L.D. 78A/97, and with the colour green and marked with the number 41 on plans L.D. 78E/97 part of and L.D. 78F/97 part of, valued for the price of fifteen thousand Maltese Liri (Lm15,000).

N.B. This valuation report and the attached site plan is replacing the valuation report dated 6th August, 1997, for all matters related to the above mentioned property.

Sgd. Joseph Mizzi, A&C.E.

27th April, 2005

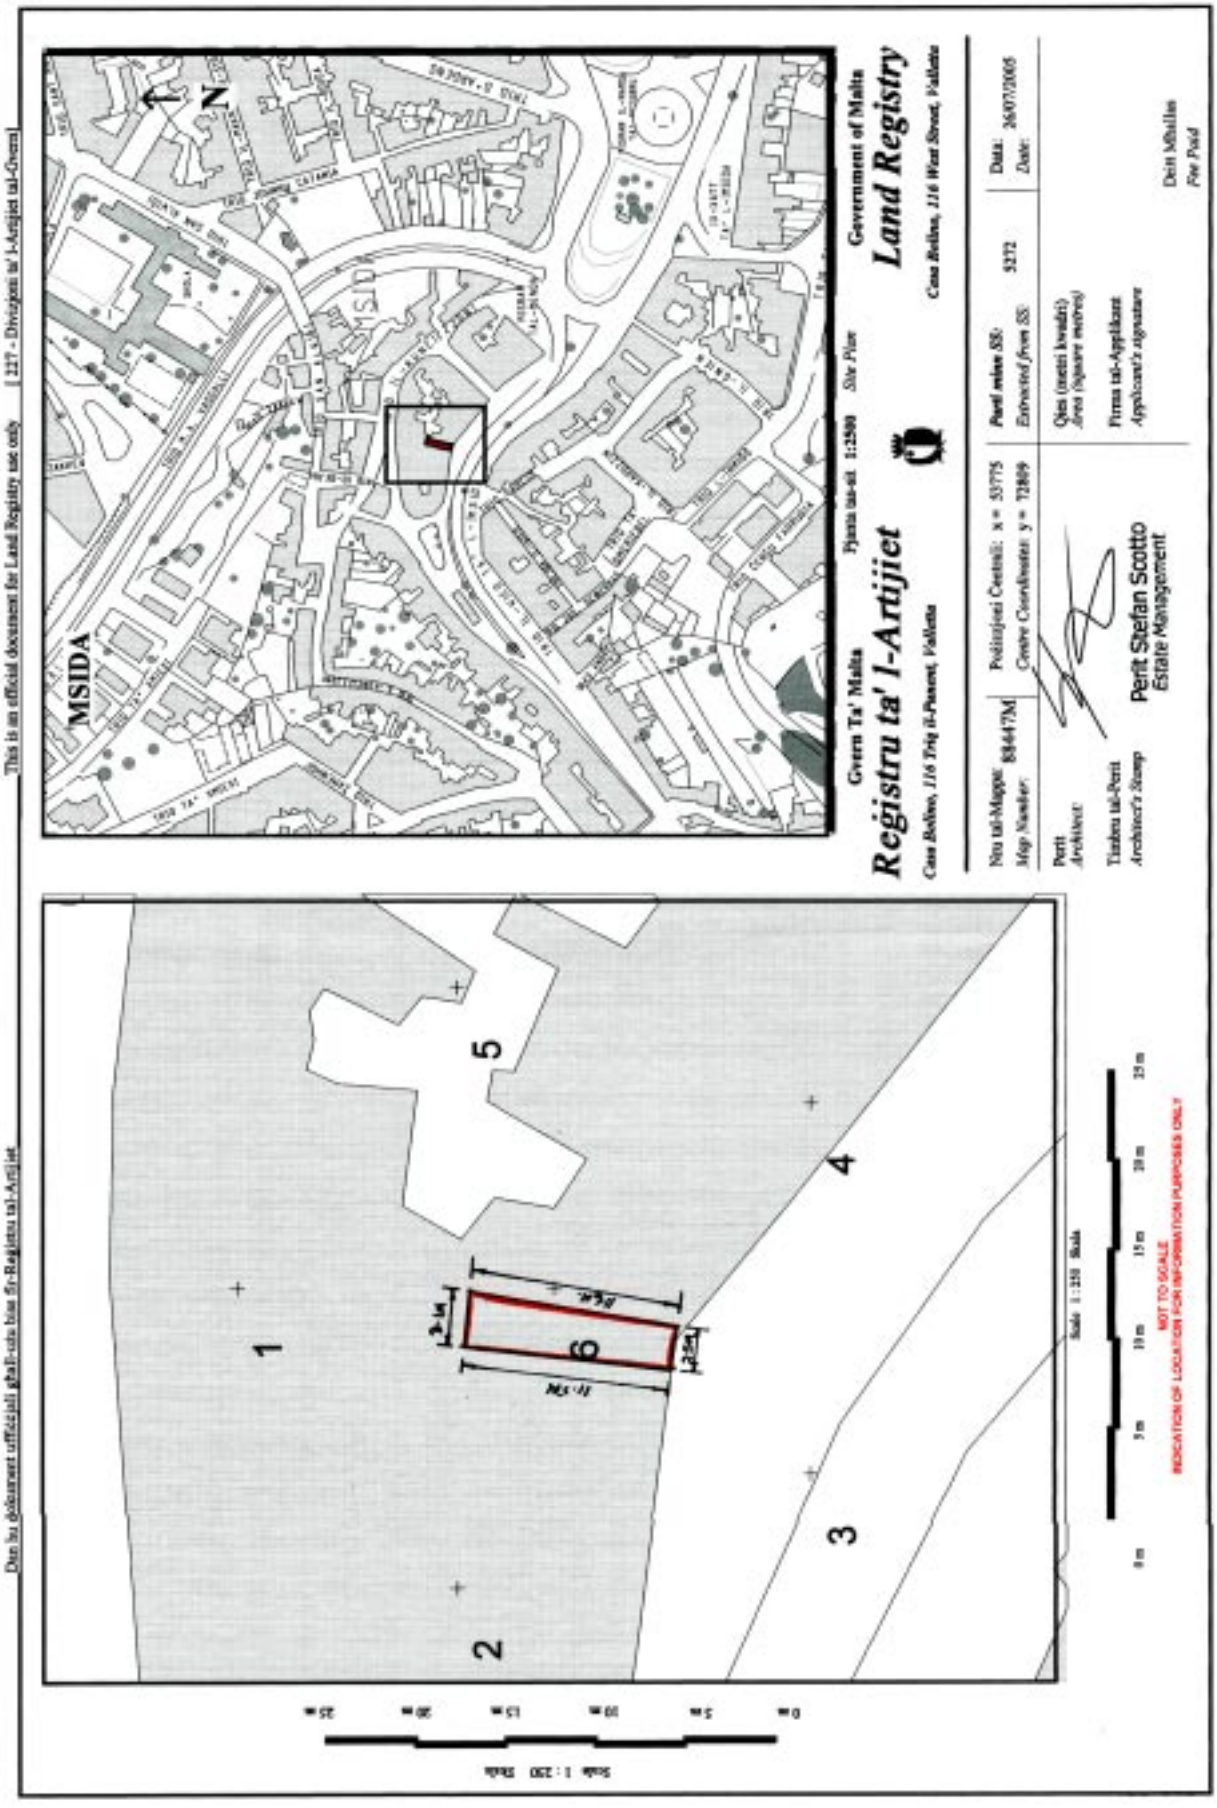
This is an official document for Land Registry use only [127 - Divizjoni ta' l-Artijiet tal-Gvern]
Dan hu dokument uffiċjali għall-użu biss fir-Reġistru tal-Artijiet
Government of Malta
Land Registry
Registru ta' l-Artijiet
Gvern Ta' Malta
Site Plan
Pjanta tas-sit 1:2500
Casa Bolino, 116 Triq il-Pwent, Valletta
MSIDA
N
Nru tal-Mappa / Map Number: 83447M
Perit / Architect:
Tirdoni tal-Perit / Architect's Stamp
Perit Stefan Scotto
Estate Management
Data / Date: 26/07/2005
Dritt Mħallas / Fee Paid
Scale 1:250
NOT TO SCALE
INDICATION OF LOCATION FOR INFORMATION PURPOSES ONLY

Nru. 984

AKKWIST TA' ART

DIN id-dikjarazzjoni li ġejja, magħmula mill-President ta' Malta bis-saħħa ta' l-artikolu 3 ta' l-Ordinanza dwar l-Akkwist ta' l-Artijiet għal Skopijiet Pubbliċi (Kapitolu 88) hija ppubblikata skond u għall-finijiet ta' l-artikolu 9(1) ta' dik l-Ordinanza.

Is-26 ta' Settembru, 2005

(File L427/90/3 and 4)

DIKJARAZZJONI MILL-PRESIDENT TA' MALTA

Illi b'Dikjarazzjoni tal-President ta' Malta tat-8 ta' Marzu, 1991, l-art hawn taħt imsemmija kienet dikjarata meħtieġa mill-awtorità kompetenti għal skop pubbliku skond id-disposizzjonijiet ta' l-Ordinanza dwar l-Akkwist ta' Artijiet għal Skopijiet Pubbliċi (Kapitolu 88) u illi l-akkwist tagħha kellu jkun b'xiri assolut.

Deskrizzjoni ta' l-Art

L-art li ġejja fl-Imqabba:–

1. Biċċa art tal-kejl ta' madwar 12-il metru kwadru, li tmiss mill-Majjistral ma' proprjetà ta' l-eredi ta' Joseph Mallia, mil-Lvant ma' proprjetà tal-Kapitlu tal-Katidral ta' l-Imdina u min-Nofsinhar ma' proprjetà ta' Carmel Azzopardi jew irjieħ verjuri.

L-art hawn fuq imsemmija tidher murija bil-kulur aħdar fuq il-pjanta L.D. Nru. 12/91 u bin-numru 3, li wieħed jista' jara fuq talba fid-Dipartiment ta' l-Artijiet, Auberge de Baviere, Valletta.

Illi d-Dikjarazzjoni tal-President ta' Malta odjerna qiegħda tiġi maħruġa għall-fini ta' l-Att Nru. XI ta' l-2002.

No. 984

ACQUISITION OF LAND

THE following declaration, made by the President of Malta under section 3 of the Land Acquisition (Public Purposes) Ordinance (Chapter 88), is published in terms and for the purposes of section 9(1) thereof.

26th September, 2005

DECLARATION BY THE PRESIDENT OF MALTA

Whereas by Declaration of the President of Malta dated 8th March, 1991, the undermentioned land had been declared as required by the competent authority for a public purpose in accordance with the provisions of the Land Acquisition (Public Purposes) Ordinance (Chapter 88) and that the acquisition thereof should have been by absolute purchase.

Description of the Land

The following land at Mqabba:–

1. A plot of land measuring about 12 square metres, bounded on the North West by property of the heirs of Joseph Mallia, on the East by property of the Cathedral Chapter of Mdina and on the South by property of Carmel Azzopardi or more precise boundaries.

The above mentioned premises is shown marked with the colour green on plan L.D. No. 12/91 and with the number 3, which may be seen on demand at the Land Department, Auberge de Baviere, Valletta.

Whereas the present Declaration by the President of Malta is being issued in terms of Act XI of 2002.

Il-kumpens offrut hu ta' tnejn u tletin Lira Maltija (Lm32), skond l-istima li hawn ma' din id-dikjarazzjoni kif din saret mill-perit Joseph Mizzi, A.&C.E.

Ma' din id-dikjarazzjoni qed tiġi ppubblikata *site plan* li turi l-imsemmija immobbli.

(Iff) GEORGE HYZLER
A/President
16/8/2005

Din is-*site plan* qed tiġi ppubblikata f'paġna 9471.

Stima tal-Perit (oriġinali bil-Malti)

Akkwist ta' art fl-Imqabba

Fuq struzzjonijiet tal-Kummissarju ta' l-Artijiet, skond l-Ordinanza dwar l-Akkwist ta' Artijiet (għal Skopijiet Pubbliċi), qiegħed niffissa l-valur liberu u frank tal-proprjetà hawn taħt deskritta fl-Imqabba, li hija meħtieġa mill-Gvern għal skop pubbliku, u dan wara li ħadt in konsiderazzjoni l-lokalità, kif ukoll ħwejjeġ oħra li jista' jkollhom x'jaqsmu mal-valur ta' l-istess proprjetà.

Biċċa art tal-kejl ta' madwar 12-il metru kwadru, li tmiss mill-Majjistral ma' proprjetà ta' l-eredi ta' Joseph Mallia, mil-Lvant ma' proprjetà tal-Kapitlu tal-Katidral ta' l-Imdina u min-Nofsinhar ma' proprjetà ta' Carmel Azzopardi, liema art hija meqjusa bħala art agrikola fit-termini ta' l-Ordinanza dwar l-Akkwist ta' Artijiet u hija murija bil-kulur aħdar u mmarkat bin-numru '3' fuq il-pjanta L.D. 12/91 u hija stmata għall-valur ta' tnejn u tletin Lira Maltija (Lm32).

N.B. Dan ir-rapport ta' stima u l-pjanta mehmuża miegħu qed jibdel ir-rapport ta' stima datat 29 ta' Jannar, 1991, għal dak li għandu x'jaqsam mal-proprjetà msemmija.

Iff. Joseph Mizzi, A&C.E.

It-28 ta' Jannar, 2004

The compensation offered is thirty two Maltese Liri (Lm32) according to the valuation published with this declaration as made by architect Joseph Mizzi, A.&C.E.

A site plan showing the mentioned immovable property is being published with this declaration.

(Sgd) GEORGE HYZLER
A/President
16/8/2005

This site plan is being published on page 9471.

Architect's Valuation (original in Maltese)

Acquisition of land at Mqabba

I have been instructed by the Commissioner of Land to assess under the Land Acquisition (Public Purposes) Ordinance, the freehold value of the hereunder described property at Mqabba, required by Government for a public purpose, and this after considering the locality, as well as other matters relevant to the same property.

A plot of land measuring about 12 square metres, bounded on the North West by property of the heirs of Joseph Mallia, on the East by property of the Cathedral Chapter of Mdina and on the South by property of Carmel Azzopardi, which land is considered to be agricultural land in terms of the Land Acquisition (Public Purposes) Ordinance and is shown in green and marked number '3' on plan plan L.D. 12/91 and is valued for the price of thirty two Maltese Liri (Lm32).


N.B. This valuation report and the attached site plan is replacing the valuation report dated 29th January, 1991, for all matters related to the above mentioned property.


Sgd. Joseph Mizzi, A&C.E.

28th January, 2004

Dan hu dokument uffiċjali għall-użu biss fir-Reġistru tal-Artijiet

This is an official document for Land Registry use only [227 - Diviżjoni ta' l-Artijiet tal-Gvern]

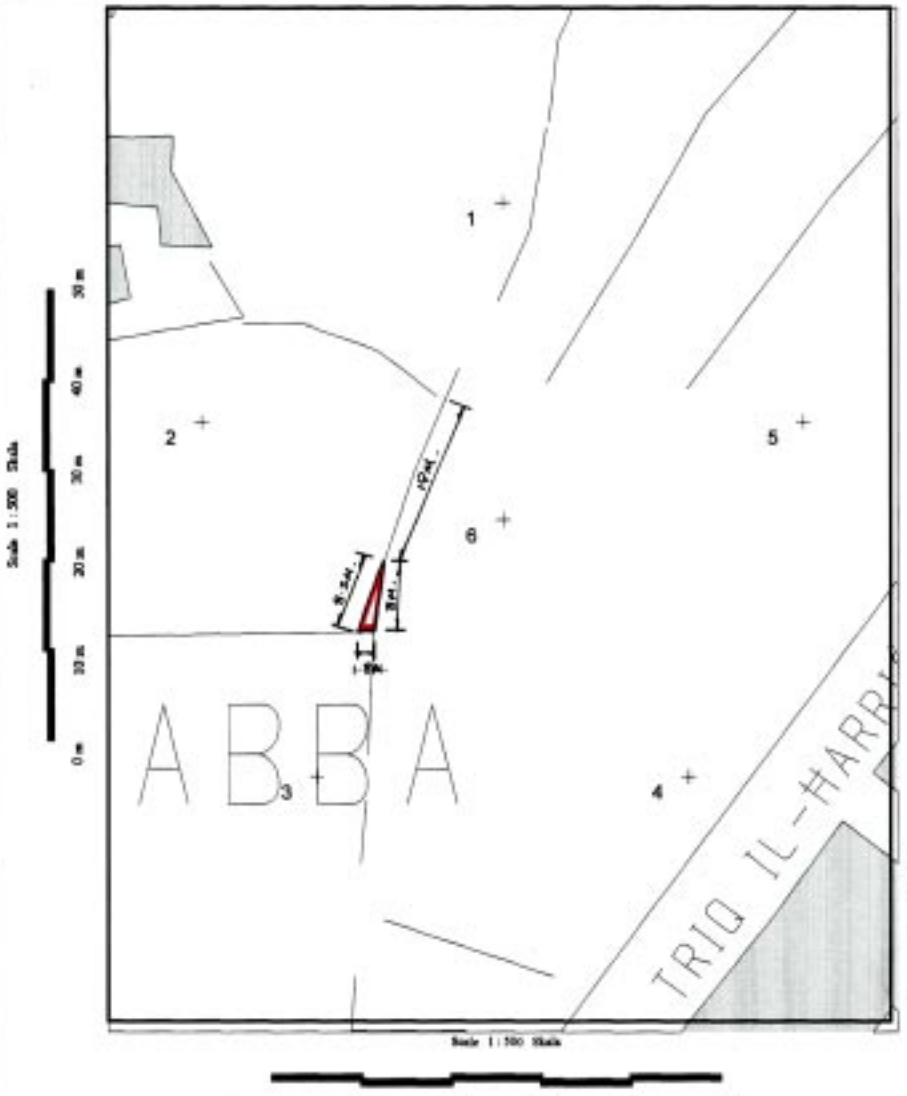

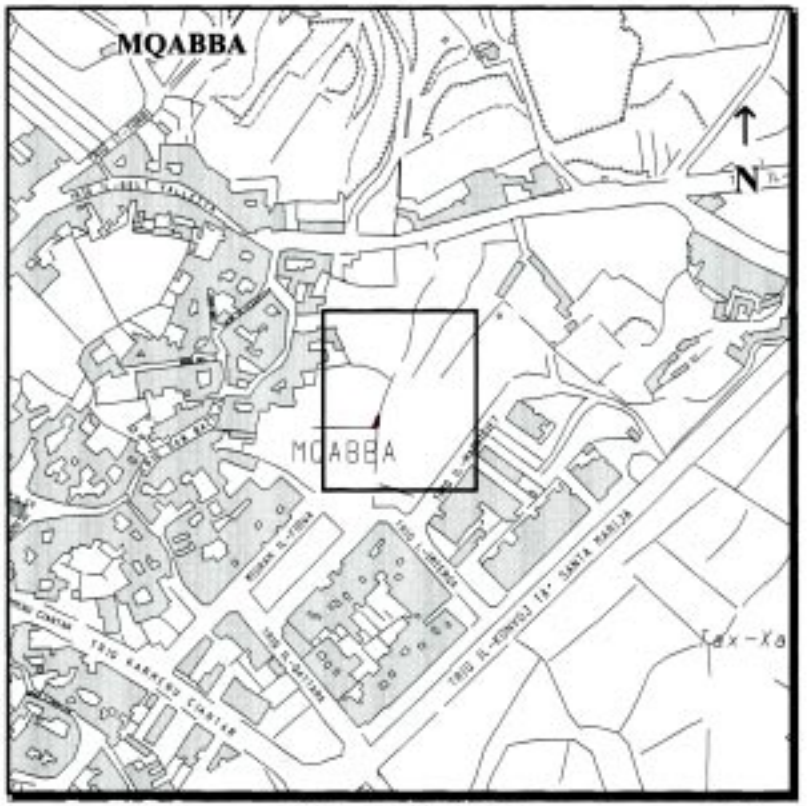

Gvern Ta' Malta

Pjanta tas-sit 1:2500 *Site Plan*

Government of Malta

Reġistru ta' l-Artijiet

Casa Bolino, 116 Triq il-Punent, Valletta

Land Registry

Casa Bolino, 116 West Street, Valletta

Nru tal-Mappa: *Map Number:*	88103M	Pożizzjoni Ċentrali: x = 52183 *Centre Coordinates:* y = 67191		*Parti minn SS:* *Extracted from SS:*	5267	Data: *Date:*	06/07/2005

Perit *Architect:* Perit Stefan Scotto Estate Management

Tinbru tal-Perit *Architect's Stamp*

Qies (metri kwadri) *Area (square metres)* Area - 12 m

Firma tal-Applikant *Applicant's signature*

Dritt Mħallas *Fee Paid*

Nru. 985

AKKWIST TA' ART

DIN id-dikjarazzjoni li ġejja, magħmula mill-President ta' Malta bis-saħħa ta' l-artikolu 3 ta' l-Ordinanza dwar l-Akkwist ta' l-Artijiet għal Skopijiet Pubbliċi (Kapitolu 88) hija ppubblikata skond u għall-finijiet ta' l-artikolu 9(1) ta' dik l-Ordinanza.

Is-26 ta' Settembru, 2005

(File L427/90/3 and 4)

DIKJARAZZJONI MILL-PRESIDENT TA' MALTA

Illi b'Dikjarazzjoni tal-President ta' Malta tat-8 ta' Marzu, 1991, l-art hawn taħt imsemmija kienet dikjarata meħtieġa mill-awtorità kompetenti għal skop pubbliku skond id-disposizzjonijiet ta' l-Ordinanza dwar l-Akkwist ta' Artijiet għal Skopijiet Pubbliċi (Kapitolu 88) u illi l-akkwist tagħha kellu jkun b'xiri assolut.

Deskrizzjoni ta' l-Art

L-art li ġejja fl-Imqabba:–

1. Biċċa art tal-kejl ta' madwar 1 metru kwadru, li tmiss mill-Punent ma' proprjetà ta' l-eredi ta' Joseph Mallia, mit-Tramuntana ma' proprjetà ta' Anna Farrugia u mix-Xlokk ma' proprjetà tal-Kapitlu tal-Katidral ta' l-Imdina jew irjieħ verjuri.

L-art hawn fuq imsemmija tidher murija bil-kulur isfar fuq il-pjanta L.D. Nru. 12/91 u bin-numru 4, li wieħed jista' jara fuq talba fid-Dipartiment ta' l-Artijiet, Auberge de Baviere, Valletta.

Illi d-Dikjarazzjoni tal-President ta' Malta odjerna qiegħda tiġi maħruġa għall-fini ta' l-Att Nru. XI ta' l-2002.

Il-kumpens offrut hu ta' tliet Liri Maltin (Lm3), skond l-istima li hawn ma' din id-dikjarazzjoni kif din saret mill-perit

No. 985

ACQUISITION OF LAND

THE following declaration, made by the President of Malta under section 3 of the Land Acquisition (Public Purposes) Ordinance (Chapter 88), is published in terms and for the purposes of section 9(1) thereof.

26th September, 2005

DECLARATION BY THE PRESIDENT OF MALTA

Whereas by Declaration of the President of Malta dated 8th March, 1991, the undermentioned land had been declared as required by the competent authority for a public purpose in accordance with the provisions of the Land Acquisition (Public Purposes) Ordinance (Chapter 88) and that the acquisition thereof should have been by absolute purchase.

Description of the Land

The following land at Mqabba:–

1. A plot of land measuring about one square metre, bounded on the West by property of the heirs of Mr Joseph Mallia, on the North by property of Anna Farrugia and on the South East by property of the Cathedral Chapter of Mdina or more precise boundaries.

The above mentioned land is shown with the colour yellow on plan L.D. No. 12/91 and with number 4, which may be seen on demand at the Land Department, Auberge de Baviere, Valletta.

Whereas the present Declaration by the President of Malta is being issued in terms of Act XI of 2002.

The compensation offered is three Maltese Liri (Lm3), according to the valuation published with this declaration as

Joseph Mizzi, A.&C.E.

Ma' din id-dikjarazzjoni qed tiġi ppubblikata *site plan* li turi l-imsemmija immobbli.

(Iff) GEORGE HYZLER
A/President
16/8/2005

Din is-*site plan* qed tiġi ppubblikata f'paġna 9474.

Stima tal-Perit (oriġinali bil-Malti)

Akkwist ta' art fl-Imqabba

Fuq struzzjonijiet tal-Kummissarju ta' l-Artijiet, skond l-Ordinanza dwar l-Akkwist ta' Artijiet (għal Skopijiet Pubbliċi), qiegħed niffissa l-valur liberu u frank tal-proprjetà hawn taħt deskritta fl-Imqabba, li hija meħtieġa mill-Gvern għal skop pubbliku, u dan wara li ħadt in konsiderazzjoni l-lokalità, kif ukoll ħwejjeġ oħra li jista' jkollhom x'jaqsmu mal-valur ta' l-istess proprjetà.

Art fl-Imqabba

Biċċa art tal-kejl ta' madwar metru kwadru (1), li tmiss mill-Punent ma' proprjetà ta' l-eredi ta' Joseph Mallia, mit-Tramuntana ma' proprjetà ta' Anna Farrugia u mix-Xlokk ma' proprjetà tal-Kapitlu tal-Katidral ta' l-Imdina, liema art hija meqjusa bħala art agrikola fit-termini ta' l-Ordinanza dwar l-Akkwist ta' Artijiet u hija murija bil-kulur isfar u mmarkata bin-numru '4' fuq il-pjanta L.D. 12/91 u hija stmata għall-valur ta' tliet Liri Maltin (Lm3).

N.B. Dan ir-rapport ta' stima u l-pjanta mehmuża miegħu qed jibdel ir-rapport ta' stima datat 29 ta' Jannar, 1991, għal dak li għandu x'jaqsam mal-proprjetà msemmija.

Iff. Joseph Mizzi, A&C.E.

It-28 ta' Jannar, 2004

made by architect Joseph Mizzi, A.&C.E.

A site plan showing the mentioned immovable property is being published with this declaration.

(Sgd) GEORGE HYZLER
A/President
16/8/2005

This site plan is being published on page 9474.

Architect's Valuation (original in Maltese)

Land at Mqabba

I have been instructed by the Commissioner of Land to assess under the Land Acquisition (Public Purposes) Ordinance, the freehold value of the hereunder described property at Mqabba, required by Government for a public purpose, and this after considering the locality, as well as other matters relevant to the same property.

Land at Mqabba

A plot of land measuring about one square metre, bounded on the West by property of the heirs of Mr Joseph Mallia, on the North by property of Anna Farrugia and on the South East by property of the Cathedral Chapter of Mdina, which land is considered as agricultural land in terms of the Land Acquisition (Public Purposes) Ordinance and is shown with the colour yellow and marked with number '4' on plan L.D. 12/91 and is valued for the price of three Maltese Liri (Lm3).


N.B. This valuation report and the attached site plan is replacing the valuation report dated 29th January, 1991, for all matters related to the above mentioned property.


Sgd. Joseph Mizzi, A&C.E.

28th January, 2004

Dan hu dokument uffiċjali għall-użu biss fir-Reġistru tal-Artijiet

This is an official document for Land Registry use only [227 - Diviżjoni ta' l-Artijiet tal-Gvern]

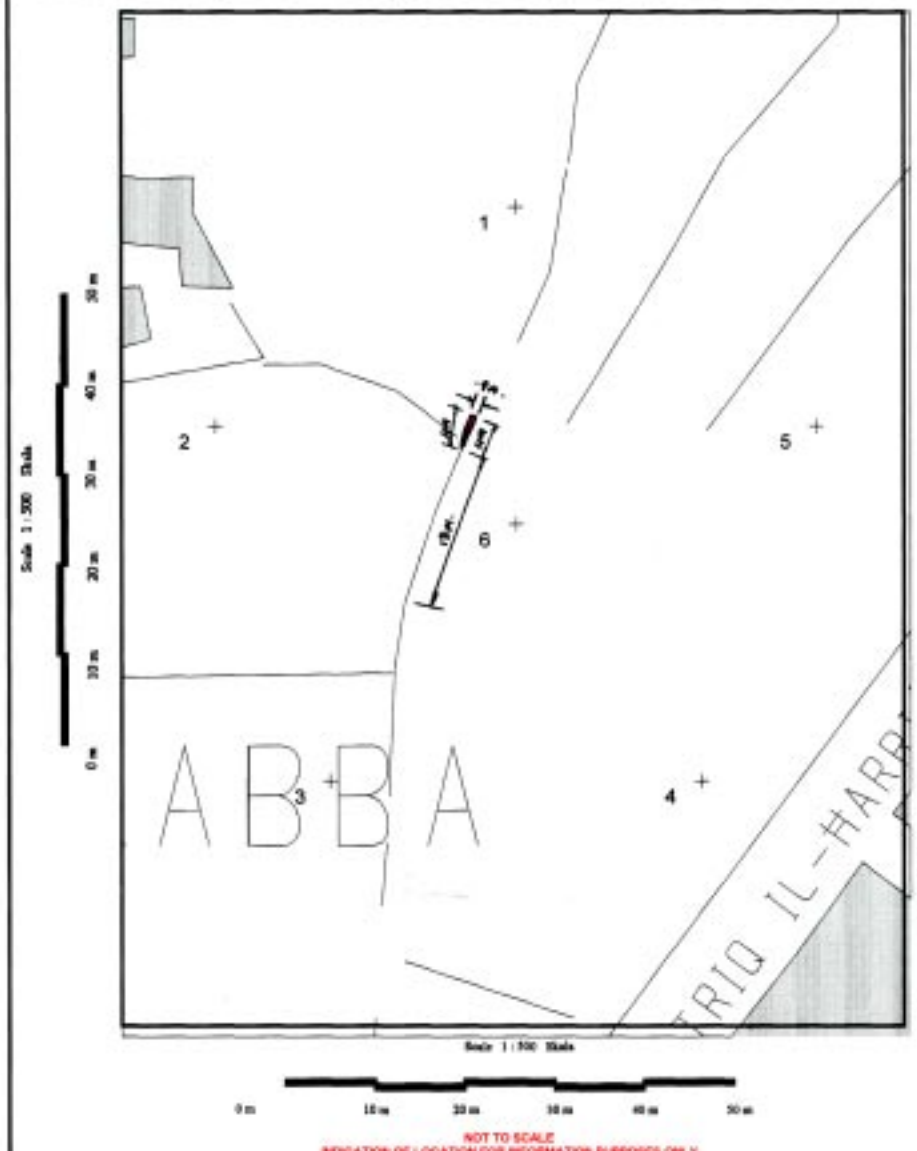

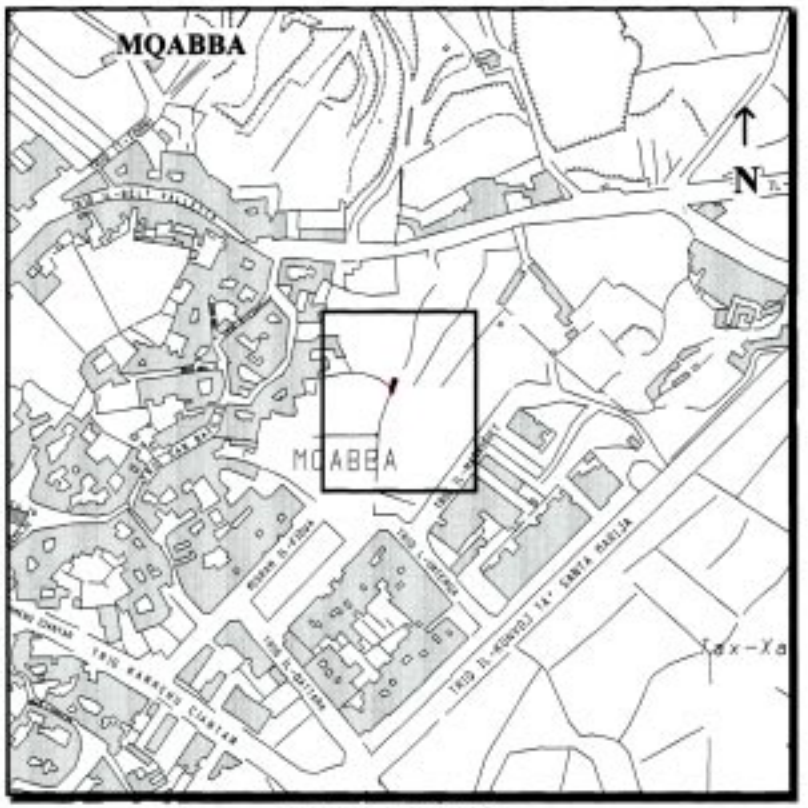

Gvern Ta' Malta — Pjanta tas-sit 1:2500 *Site Plan* — Government of Malta

Reġistru ta' l-Artijiet — *Cuna Bolino, 116 Triq il-Punent, Valletta*

Land Registry — *Cuna Bolino, 116 West Street, Valletta*

Nru tal-Mappa *Map Number:* 88097M	Pożizzjoni Ċentrali: x = 52183 *Centre Coordinates:* y = 67195	*Parti minn SS:* 5267 *Extracted from SS:*	Data: 05/07/2005 *Date:*
Perit *Architect:* Perit Stefan Scotto Estate Management		Qies (metri kwadri) *Area (square metres)* Area - 1m²	
Timbru tal-Perit *Architect's Stamp*		Firma tal-Applikant *Applicant's signature*	
			Dritt Mħallas *Fee Paid*

Nru. 986

AKKWIST TA' ART

DIN id-dikjarazzjoni li ġejja, magħmula mill-President ta' Malta bis-saħħa ta' l-artikolu 3 ta' l-Ordinanza dwar l-Akkwist ta' l-Artijiet għal Skopijiet Pubbliċi (Kapitolu 88) hija ppubblikata skond u għall-finijiet ta' l-artikolu 9(1) ta' dik l-Ordinanza.

Is-26 ta' Settembru, 2005

(File L161/2001/4)

DIKJARAZZJONI MILL-PRESIDENT TA' MALTA

Illi b'Dikjarazzjoni ta' l-Aġent President ta' Malta tat-30 ta' Awissu, 2002, l-art hawn taħt imsemmija kienet dikjarata meħtieġa mill-awtorità kompetenti għal skop pubbliku skond id-disposizzjonijiet ta' l-Ordinanza dwar l-Akkwist ta' Artijiet għal Skopijiet Pubbliċi (Kapitolu 88) u illi l-akkwist tagħha kellu jkun b'xiri assolut.

Deskrizzjoni ta' l-Art

L-art li ġejja f'Tal-Qroqq, l-Imsida:–

1. Biċċa art tal-kejl ta' madwar 190 metru kwadru, li tmiss mit-Tramuntana ma' triq pubblika, min-Nofsinhar ma' proprjetà ta' Charles Scicluna u mill-Grigal ma' proprjetà ta' Carmelo Fenech u oħrajn jew irjieħ verjuri.

L-art hawn fuq imsemmija tidher murija bil-kulur aħmar u mmarkata bħala *plot* Nru. 4 fuq il-pjanta P.D. Nru. 257B_2001, li wieħed jista' jara fuq talba fid-Dipartiment ta' l-Artijiet, Auberge de Baviere, Valletta.

Illi d-Dikjarazzjoni tal-President ta' Malta odjerna qiegħda tiġi maħruġa għall-fini ta' l-Att Nru. XI ta' l-2002.

No. 986

ACQUISITION OF LAND

THE following declaration, made by the President of Malta under section 3 of the Land Acquisition (Public Purposes) Ordinance (Chapter 88), is published in terms and for the purposes of section 9(1) thereof.

26th September, 2005

DECLARATION BY THE PRESIDENT OF MALTA

Whereas by Declaration of the Acting President of Malta dated 30th August, 2002, the undermentioned land had been declared as required by the competent authority for a public purpose in accordance with the provisions of the Land Acquisition (Public Purposes) Ordinance (Chapter 88) and that the acquisition thereof should have been by absolute purchase.

Description of the Land

The following land at Tal-Qroqq, Msida:–

1. A plot of land measuring about 190 square metres, bounded on the North by a public road, on the South by property of Charles Scicluna, and on the North East by property of Carmelo Fenech and others or more precise boundaries.

The above mentioned land is shown with the colour red and marked as plot No. 4 on plan which may be seen on plan No. 257B_2001, demand at the Land Department, Auberge de Baviere, Valletta.

Whereas the present Declaration by the President of Malta is being issued in terms of Act XI of 2002.

Il-kumpens offrut hu ta' tmintax-il elf, tmien mija u għaxar Liri Maltin (Lm18,810), skond l-istima li hawn ma' din id-dikjarazzjoni kif din saret mill-perit Fred H Valentino, A.&C.E.

Ma' din id-dikjarazzjoni qed tiġi ppubblikata *site plan* li turi l-imsemmija immobbli.

(Iff) EDWARD FENECH ADAMI
President
8/7/2005

Din is-*site plan* qed tiġi ppubblikata f'paġna 9477.

Stima tal-Perit (oriġinali bil-Malti)

Art f'Tal-Qroqq, Birkirkara

Fuq struzzjonijiet tal-Kummissarju ta' l-Artijiet, skond l-Ordinanza dwar l-Akkwist ta' Artijiet (għal Skopijiet Pubbliċi), qiegħed niffissa l-valur liberu u frank tal-proprjetà hawn taħt deskritta f'Tal-Qroqq, Birkirkara, li hija meħtieġa mill-Gvern għal skop pubbliku, u dan wara li ħadt in konsiderazzjoni l-lokalità, kif ukoll ħwejjeġ oħra li jista' jkollhom x'jaqsmu mal-valur ta' l-istess proprjetà.

.....Omissis.....

Plot 4. Biċċa art tal-kejl ta' madwar 190 metru kwadru, li tmiss mit-Tramuntana ma' triq pubblika, min-Nofsinhar ma' proprjetà ta' Charles Scicluna, u mill-Grigal ma' proprjetà ta' Carmelo Fenech u oħrajn, liema art hija meqjusa bħala art fabbrikabbli fit-termini ta' l-Ordinanza dwar l-Akkwist ta' Artijiet u hija mmarkata bin-numru '4' u murija bil-kulur aħmar fuq il-pjanta P.D. 257B_2001 u hija stmata għall-valur ta' tmintax-il elf, tmien mija u għaxar Liri Maltin (Lm18,810).

.....Omissis.....

Iff. Fred H Valentino, A.&C.E.

It-2 ta' Awissu, 2002

The compensation offered is eighteen thousand, eight hundred and ten Maltese Liri (Lm18,810), according to the valuation published with this declaration as made by architect Fred H Valentino, A.&C.E.

A site plan showing the mentioned immovable property is being published with this declaration.

(Sgd) EDWARD FENECH ADAMI
President
8/7/2005

This site plan is being published on page 9477.

Architect's Valuation (original in Maltese)

Land at Tal-Qroqq, Birkirkara

I have been instructed by the Commissioner of Land to assess under the Land Acquisition (Public Purposes) Ordinance, the freehold value of the hereunder described property at Tal-Qroqq, Birkirkara, is required by Government for a public purpose, and this after considering the locality, as well as other matters relevant to the same property.

.....Omissis.....

Plot 4. A plot of land measuring about 190 square metres, bounded on the North by a public road, on the South by property of Charles Scicluna and on the North East by property of Carmelo Fenech and others, which land is considered as a building site in terms of the Land Acquisition (Public Purposes) Ordinance and is shown with the colour yellow and marked with number '4' on plan P.D. 257B_2001 and is valued for the price of eighteen thousand, eight hundred and ten Maltese Liri (Lm18,810).

.....Omissis.....

Sgd. Fred H Valentino, A.&C.E.

2nd August, 2002

Dan hu dokument uffiċjali għall-użu biss fir-Reġistru tal-Artijiet
This is an official document for Land Registry use only
[227 - Direzzjoni ta' l-Artijiet tal-Ovens]
MSIDA
Ta' Fuq is-Salib
Sqaq it-Torri
N
Gvern Ta' Malta
Pjanta tas-sit 1:2500 Site Plan
Government of Malta
Registru ta' l-Artijiet
Land Registry
Casa Rubbia, 116 Piaq il-Pawnt, Valletta
Casa Rubbia, 116 West Street, Valletta
Nru tal-Mappa: 65582M
Map Number:
Pożizzjoni Ċentrali: x = 53814
Centre Coordinates: y = 73210
Parti miksu fil-:
Extracted from SS:
5273
Data: 30/04/2003
Date:
Qies (metri kwadri)
Area (square metres)
Firma tal-Applikant
Applicant's signature
Perit
Architect:
Tinbiegħ tal-Perit
Architect's Stamp
Stefan Scotto A. & C.E.
Dritt Mhallas
Fee Paid
T+R
1
2
3
4
5
6
Scale 1:500 Skala
Scale 1:250 Skala
NOT TO SCALE
INDICATION OF LOCATION FOR INFORMATION PURPOSES ONLY

Nru. 987

AKKWIST TA' ART

DIN id-dikjarazzjoni li ġejja, magħmula mill-President ta' Malta bis-saħħa ta' l-artikolu 3 ta' l-Ordinanza dwar l-Akkwist ta' l-Artijiet għal Skopijiet Pubbliċi (Kapitolu 88) hija ppubblikata skond u għall-finijiet ta' l-artikolu 9(1) ta' dik l-Ordinanza.

Is-26 ta' Settembru, 2005

(File L416/2003)

DIKJARAZZJONI MILL-PRESIDENT TA' MALTA

Jiena hawnhekk niddikjara illi l-art hawn taħt imsemmija hija meħtieġa mill-awtorità kompetenti għal skop pubbliku skond id-dispożizzjonijiet ta' l-Ordinanza dwar l-Akkwist ta' Artijiet għal Skopijiet Pubbliċi (Kapitolu 88) u illi l-akkwist tagħha għandu jkun b'xiri assolut.

Deskrizzjoni ta' l-Art

L-art li ġejja f'Ħaż-Żabbar:–

1. Biċċa art tal-kejl ta' madwar 73 metru kwadru, li tmiss min-Nofsinhar u mil-Lbiċ ma' Triq Bieb is-Sultan u mill-Grigal ma' proprjetà ta' Joseph Farrugia u oħrajn jew irjieħ verjuri.

L-art hawn fuq imsemmija tidher murija bil-kulur aħmar fuq il-pjanta P.D. Nru. 38_2004, li wieħed jista' jara fuq talba fid-Dipartiment ta' l-Artijiet, Auberge de Baviere, Valletta.

Il-kumpens offrut hu ta' disat elef u tliet mitt Lira Maltija

No. 987

ACQUISITION OF LAND

THE following declaration, made by the President of Malta under section 3 of the Land Acquisition (Public Purposes) Ordinance (Chapter 88), is published in terms and for the purposes of section 9(1) thereof.

26th September, 2005

DECLARATION BY THE PRESIDENT OF MALTA

I hereby declare that the undermentioned land is required by the competent authority for a public purpose in accordance with the provisions of the Land Acquisition (Public Purposes) Ordinance (Chapter 88) and that the acquisition thereof should be by absolute purchase.

Description of the Land

The following land at Żabbar:–

1. A plot of land measuring about 73 square metres, bounded on the South and on the South West by Triq Bieb is-Sultan and on the North East by property of Joseph Farrugia and others or more precise boundaries.

The above mentioned land is shown with the colour red on plan P.D. No. 38_2004, which may be seen on demand at the Land Department, Auberge de Baviere, Valletta.

The compensation offered is nine thousand three hundred

(Lm9,300), skond l-istima li hawn ma' din id-dikjarazzjoni kif din saret mill-perit arkitett Fred H Valentino, A.&C.E.

Ma' din id-dikjarazzjoni qed tiġi ppubblikata *site plan* li turi l-imsemmija immobbli.

(Iff) GEORGE HYZLER
A/President
16/8/2005

Din is-*site plan* qed tiġi ppubblikata f'paġna 9480.

Stima tal-Perit (oriġinali bil-Malti)

Akkwist ta' Art f'Ħaż-Żabbar

Fuq struzzjonijiet tal-Kummissarju ta' l-Artijiet, skond l-Ordinanza dwar l-Akkwist ta' Artijiet (għal Skopijiet Pubbliċi), qiegħed niffissa l-valur liberu u frank tal-proprjetà hawn taħt deskritta f'Ħaż-Żabbar, li hija meħtieġa mill-Gvern għal skop pubbliku, u dan wara li ħadt in konsiderazzjoni l-lokalità, kif ukoll ħwejjeġ oħra li jista' jkollhom x'jaqsmu mal-valur ta' l-istess proprjetà.

Biċċa art tal-kejl ta' madwar 73 metru kwadru, li tmiss min-Nofsinhar u mil-Lbiċ ma' Triq Bieb is-Sultan, liema art hija meqjusa bħala art fabbrikabbli fit-termini ta' l-Ordinanza dwar l-Akkwist ta' Artijiet u hija murija bil-kulur aħmar fuq il-pjanta P.D. 38_2004, hija stmata għall-valur ta' disat elef u tliet mitt Lira Maltija (Lm9,300).

Iff. Fred H Valentino, A.&C.E.

Is-16 ta' Ġunju, 2004

Maltese Liri (Lm9,300), according to the valuation published with this declaration as made by architect Fred H Valentino, A.&C.E.

A site plan showing the mentioned immovable property is being published with this declaration.

(Sgd) GEORGE HYZLER
A/President
16/8/2005

This site plan is being published on page 9480.

Architect's Valuation (original in Maltese)


Acquisition of Land at Żabbar

I have been instructed by the Commissioner of Land to assess under the Land Acquisition (Public Purposes) Ordinance, the freehold value of the hereunder described property at Żabbar, required by Government for a public purpose, and this after considering the locality, as well as other matters relevant to the same property.

A plot of land measuring about 73 square metres, bounded on the South and on the South West by Triq Bieb is-Sultan, which land is considered as agricultural land in terms of the Land Acquisition (Public Purposes) Ordinance and is shown with the colour red on plan P.D. 38_2004, valued for the price of nine thousand three hundred Maltese Liri (Lm9,300),

Sgd. Fred H Valentino, A.&C.E.

16th June, 2004

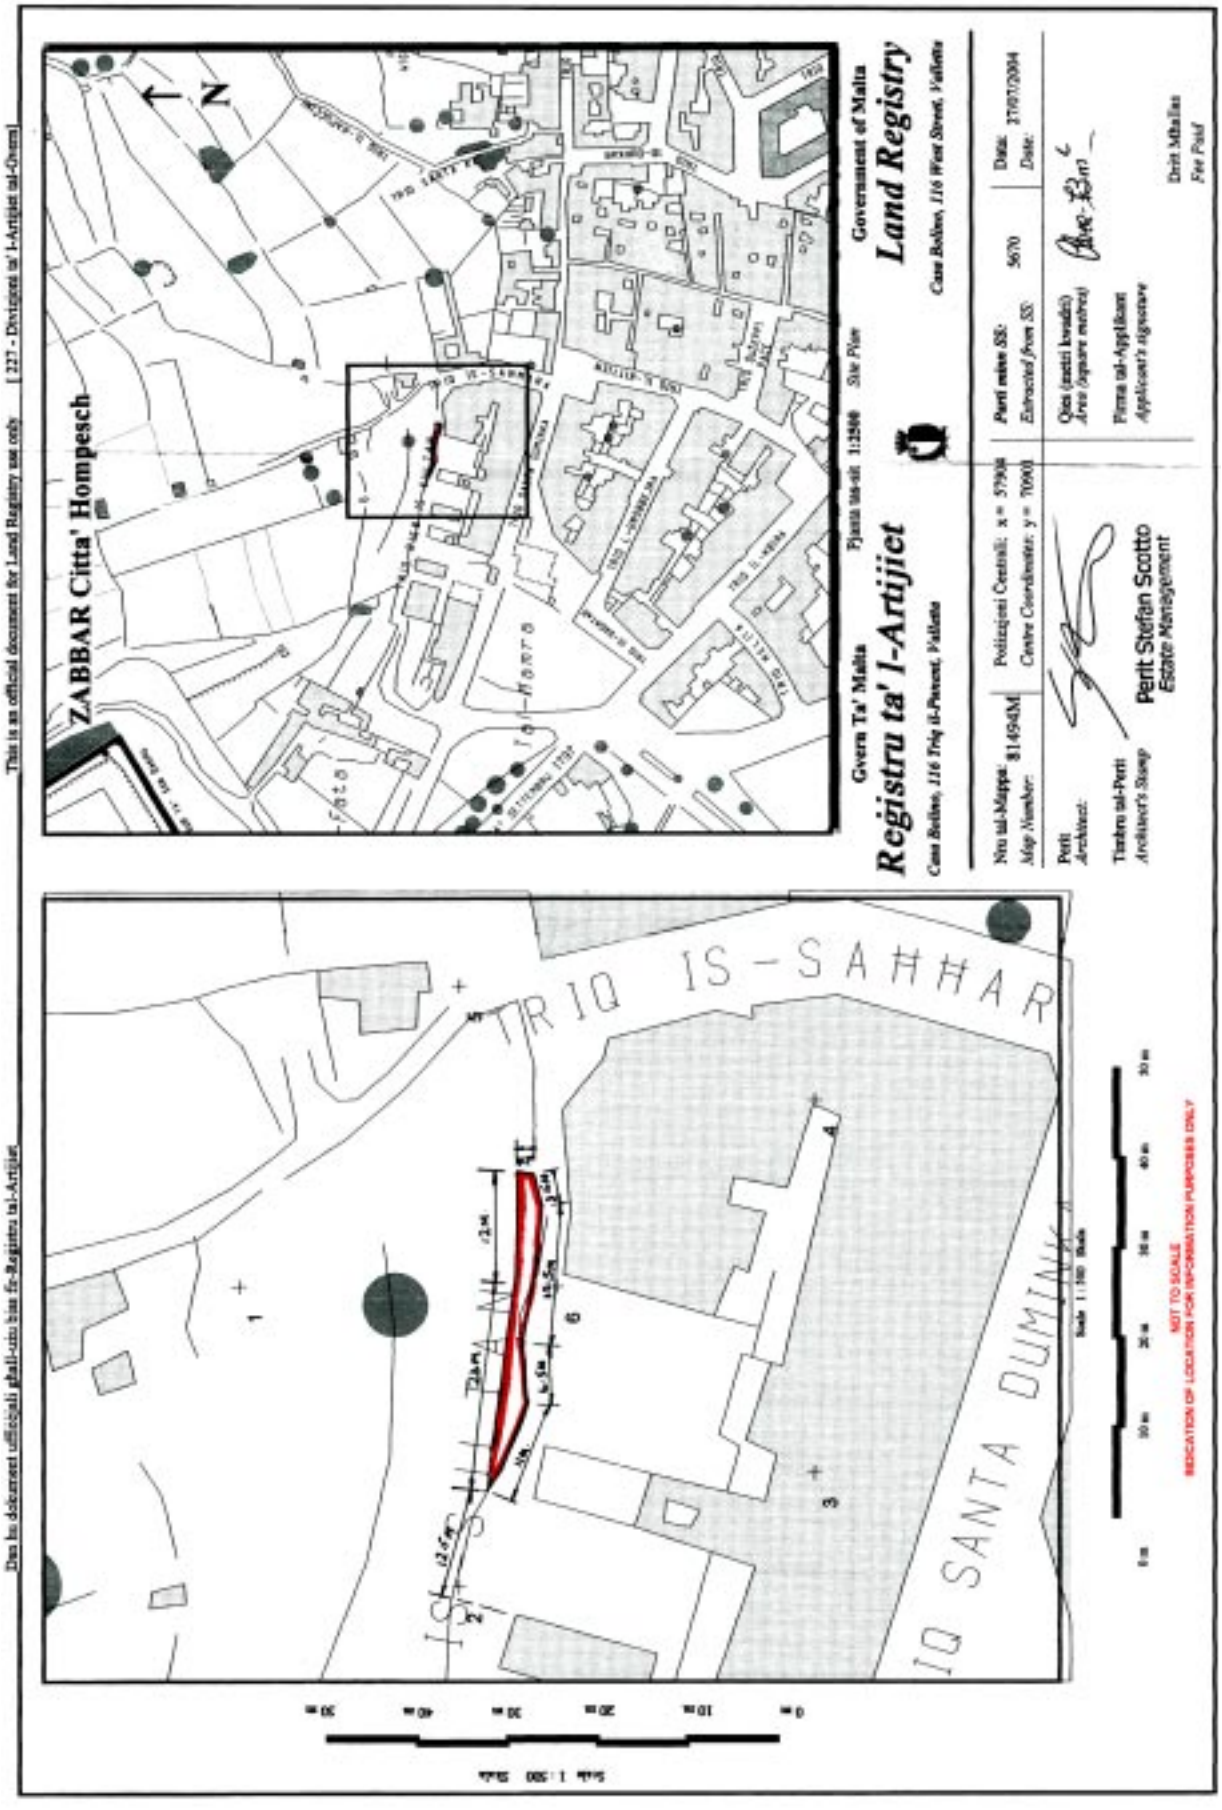
Dan hu dokument uffiċjali għall-użu biss fir-Reġistru tal-Artijiet
This is an official document for Land Registry use only
[227 - Diviżjoni ta' l-Artijiet tal-Gvern]
ZABBAR Citta' Hompesch
N
Gvern Ta' Malta
Reġistru ta' l-Artijiet
Casa Bolino, 116 Triq il-Parvent, Valletta
Pjanta tas-sit: 1:2500 Site Plan
Government of Malta
Land Registry
Casa Bolino, 116 West Street, Valletta
Nru tal-Mappa: 81494M
Map Number:
Pożizzjoni Ċentrali: x = 57930
Centre Coordinates: y = 70900
Perit miss SS: 5670
Extracted from SS:
Data: 27/07/2004
Date:
Perit
Architect:
Qies (metri kwadri)
Area (square metres)
Firma tal-Applikant
Applicant's signature
Timbru tal-Perit
Architect's Stamp
Perit Stefan Scotto
Estate Management
Dritt Mhallas
Fee Paid
TRIQ IS-SAĦĦAR
TRIQ SANTA DUMINKA
Scale 1:500
NOT TO SCALE
INDICATION OF LOCATION FOR INFORMATION PURPOSES ONLY

Nru. 988

AKKWIST TA' ART

DIN id-dikjarazzjoni li ġejja, magħmula mill-President ta' Malta bis-saħħa ta' l-artikolu 3 ta' l-Ordinanza dwar l-Akkwist ta' l-Artijiet għal Skopijiet Pubbliċi (Kapitolu 88) hija ppubblikata skond u għall-finijiet ta' l-artikolu 9(1) ta' dik l-Ordinanza.

Is-26 ta' Settembru, 2005

(File L309/2001/1)

DIKJARAZZJONI MILL-PRESIDENT TA' MALTA

Jiena hawnhekk niddikjara illi l-art hawn taħt imsemmija hija meħtieġa mill-awtorità kompetenti għal skop pubbliku skond id-dispożizzjonijiet ta' l-Ordinanza dwar l-Akkwist ta' Artijiet għal Skopijiet Pubbliċi (Kapitolu 88) u illi l-akkwist tagħha għandu jkun b'xiri assolut.

Deskrizzjoni ta' l-Art

L-art li ġejja f'Delimara, fil-limiti ta' Marsaxlokk:–

1. Biċċa art tal-kejl ta' madwar 203 metri kwadri, li tmiss mill-Majjistral u mix-Xlokk ma' proprjetà ta' Francis Zahra u mil-Lvant ma' proprjetà ta' Paul Storace jew irjieħ verjuri.

L-art hawn fuq imsemmija tidher murija bil-kulur aħmar u mmarkata bħala *plot* numru 1 fuq il-pjanta P.D. Nru. 40_2002, li wieħed jista' jara fuq talba fid-Dipartiment ta' l-Artijiet, Auberge de Baviere, Valletta.

Il-kumpens offrut hu ta' erba' mija u ħamsin Lira Maltija (Lm450), skond l-istima li hawn ma' din id-dikjarazzjoni kif din saret mill-perit arkitett Godwin Drago, A.&C.E.

No. 988

ACQUISITION OF LAND

THE following declaration, made by the President of Malta under section 3 of the Land Acquisition (Public Purposes) Ordinance (Chapter 88), is published in terms and for the purposes of section 9(1) thereof.

26th September, 2005

DECLARATION BY THE PRESIDENT OF MALTA

I hereby declare that the undermentioned land is required by the competent authority for a public purpose in accordance with the provisions of the Land Acquisition (Public Purposes) Ordinance (Chapter 88) and that the acquisition thereof should be by absolute purchase.

Description of the Land

The following land at Delimara in the limits of Marsaxlokk:–

1. A plot of land measuring about 203 square metres, bounded on the North West and South East by property of Francis Zahra and on the East by property of Paul Storace or more precise boundaries.

The above mentioned land is shown with the colour red and marked as plot number 1 on plan P.D. No. 40_2002, which may be seen on demand at the Land Department, Auberge de Baviere, Valletta.

The compensation offered is four hundred and fifty Maltese Liri (Lm450), according to the valuation published with this declaration as made by architect Godwin Drago, A.&C.E.

Ma' din id-dikjarazzjoni qed tiġi ppubblikata *site plan* li turi l-imsemmija immobbli.

(Iff) GEORGE HYZLER
A/President
16/8/2005

Din is-*site plan* qed tiġi ppubblikata f'paġna 9483.

Stima tal-Perit (oriġinali bil-Malti)

Art f'Delimara, limiti ta' Marsaxlokk

Fuq struzzjonijiet tal-Kummissarju ta' l-Artijiet, skond l-Ordinanza dwar l-Akkwist ta' Artijiet (għal Skopijiet Pubbliċi), qiegħed niffissa l-valur liberu u frank tal-proprjetà hawn taħt deskritta f'Delimara, li hija meħtieġa mill-Gvern għal skop pubbliku, u dan wara li ħadt in konsiderazzjoni l-lokalità, kif ukoll ħwejjeġ oħra li jista' jkollhom x'jaqsmu mal-valur ta' l-istess proprjetà.

Plot 1. Biċċa art tal-kejl ta' madwar 203 metri kwadri, li tmiss mill-Majjistral u mix-Xlokk ma' proprjetà ta' Francis Zahra u mil-Lvant ma' proprjetà ta' Paul Storace, liema art hija meqjusa bħala art agrikola fit-termini ta' l-Ordinanza dwar l-Akkwist ta' Artijiet u hija murija bl-aħmar u mmarkata bin-numru '1' fuq il-pjanta P.D. Nru. 40_2002, hija stmata għall-valur ta' erba' mija u ħamsin Lira Maltija (Lm450).

……Omissis……

Estratt ta' l-Oriġinal

Iff. Godwin Drago, A.&C.E.

L-24 ta' Ġunju, 2003

A site plan showing the mentioned immovable property is being published with this declaration.

(Sgd) GEORGE HYZLER
A/President
16/8/2005

This site plan is being published on page 9483.

Architect's Valuation (original in Maltese)

Land at Delimara, limits of Marsaxlokk

I have been instructed by the Commissioner of Land to assess under the Land Acquisition (Public Purposes) Ordinance, the freehold value of the hereunder described property at Delimara, required by Government for a public purpose, and this after considering the locality, as well as other matters relevant to the same property.

Plot 1. A plot of land measuring about 203 square metres, bounded on the North West and South East by property of Francis Zahra and on the East by property of Paul Storace, which land is considered as agricultural land in terms of the Land Acquisition (Public Purposes) Ordinance and is shown with the colour red and marked with number '1' on plan P.D. 40_2002, valued for the price of four hundred and fifty Maltese Liri (Lm450).

……Omissis……

Extract from the Original

Sgd. Godwin Drago, A.&C.E.

24th June, 2003

MARSAXLOKK
N
Il-Mafra l-Ighira
Il-Qaki
Government of Malta
Land Registry
Registru ta' l-Artijiet
Gvern Ta' Malta
Pjanta tas-sit 1:2500 Site Plan
Nru tal-Mappa 875960M
Map Number
Pożizzjoni Ċentrali: x = 60383
Centre Coordinates: y = 65890
Parit mibni fuq
Extracted from GS 6065
Data: 08/06/2005
Date:
Perit Architect
Timbru tal-Perit
Architect's Stamp
Perit Stefan Scotto
Estate Management
Qies (metri kwadri)
Area (square metres)
Firma tal-Applikant
Applicant's signature
Dehi Mhallas
For Field
This is an official document for Land Registry use only
[227 - Divizjoni ta' l-Artijiet tal-Gvern]
Dan hu dokument uffiċjali għall-użu biss fir-Reġistru tal-Artijiet
Scale 1:500
NOT TO SCALE
INDICATION OF LOCATION FOR INFORMATION PURPOSES ONLY

Nru. 989

AKKWIST TA' ART

DIN id-dikjarazzjoni li ġejja, magħmula mill-President ta' Malta bis-saħħa ta' l-artikolu 3 ta' l-Ordinanza dwar l-Akkwist ta' l-Artijiet għal Skopijiet Pubbliċi (Kapitolu 88) hija ppubblikata skond u għall-finijiet ta' l-artikolu 9(1) ta' dik l-Ordinanza.

Is-26 ta' Settembru, 2005

(File L309/2001/2)

DIKJARAZZJONI MILL-PRESIDENT TA' MALTA

Jiena hawnhekk niddikjara illi l-art hawn taħt imsemmija hija meħtieġa mill-awtorità kompetenti għal skop pubbliku skond id-dispożizzjonijiet ta' l-Ordinanza dwar l-Akkwist ta' Artijiet għal Skopijiet Pubbliċi (Kapitolu 88) u illi l-akkwist tagħha għandu jkun b'xiri assolut.

Deskrizzjoni ta' l-Art

L-art li ġejja f'Delimara, fil-limiti ta' Marsaxlokk:–

1. Biċċa art tal-kejl ta' madwar 93 metru kwadru, li tmiss mill-Grigal ma' proprjetà tal-Gvern, mil-Lbiċ ma' proprjetà ta' Paul Storace u mill-Punent ma' proprjetà ta' Francis Zahra jew irjieħ verjuri.

L-art hawn fuq imsemmija tidher murija bil-kulur aħmar u mmarkata bħala *plot* numru 2 fuq il-pjanta P.D. Nru. 40_2002, li wieħed jista' jara fuq talba fid-Dipartiment ta' l-Artijiet, Auberge de Baviere, Valletta.

Il-kumpens offrut hu ta' mitt Lira Maltija (Lm100), skond estratt ta' l-istima li hawn ma' din id-dikjarazzjoni kif din saret mill-perit arkitett Godwin Drago, A.&C.E.

No. 989

ACQUISITION OF LAND

THE following declaration, made by the President of Malta under section 3 of the Land Acquisition (Public Purposes) Ordinance (Chapter 88), is published in terms and for the purposes of section 9(1) thereof.

26th September, 2005

DECLARATION BY THE PRESIDENT OF MALTA

I hereby declare that the undermentioned land is required by the competent authority for a public purpose in accordance with the provisions of the Land Acquisition (Public Purposes) Ordinance (Chapter 88) and that the acquisition thereof should be by absolute purchase.

Description of the Land

The following land at Delimara in the limits of Marsaxlokk:–

1. A plot of land measuring about 93 square metres, bounded on the North East by Government property, on the South West by property of Paul Storace and on the West by property of Francis Zahra or more precise boundaries.

The above mentioned land is shown with the colour red and marked as plot number 2 on plan P.D. No. 40_2002, which may be seen on demand at the Land Department, Auberge de Baviere, Valletta.

The compensation offered is one hundred Maltese Liri (Lm100), according to extract from the valuation published with this declaration as made by architect Godwin Drago, A.&C.E.

Ma' din id-dikjarazzjoni qed tiġi ppubblikata *site plan* li turi l-imsemmija immobbli.

(Iff) GEORGE HYZLER
A/President
16/8/2005

Din is-*site plan* qed tiġi ppubblikata f'paġna 9486.

Stima tal-Perit (oriġinali bil-Malti)

Art f'Delimara , limiti ta' Marsaxlokk

Fuq struzzjonijiet tal-Kummissarju ta' l-Artijiet, skond l-Ordinanza dwar l-Akkwist ta' Artijiet (għal Skopijiet Pubbliċi), qiegħed niffissa l-valur liberu u frank tal-proprjetà hawn taħt deskritta f'Delimara, li hija meħtieġa mill-Gvern għal skop pubbliku, u dan wara li ħadt in konsiderazzjoni l-lokalità, kif ukoll ħwejjeġ oħra li jista' jkollhom x'jaqsmu mal-valur ta' l-istess proprjetà.

……Omissis……

Plot 2. Biċċa art tal-kejl ta' madwar 93 metru kwadru, li tmiss mill-Grigal ma' proprjetà tal-Gvern, mil-Lbiċ ma' proprjetà ta' Paul Storace u mill-Punent ma' proprjetà ta' Francis Zahra, liema art hija meqjusa bħala art agrikola fit-termini ta' l-Ordinanza dwar l-Akkwist ta' Artijiet u hija murija bl-aħmar u mmarkata bin-numru '2' fuq il-pjanta P.D. Nru. 40_2002, hija stmata għall-valur ta' mitt Lira Maltija (Lm100).

Estratt ta' l-Oriġinal

Iff. Godwin Drago, A.&C.E.

L-24 ta' Ġunju, 2003

A site plan showing the mentioned immovable property is being published with this declaration.

(Sgd) GEORGE HYZLER
A/President
16/8/2005

This site plan is being published on page 9486.

Architect's Valuation (original in Maltese)

Land at Delimara, limits of Marsaxlokk

I have been instructed by the Commissioner of Land to assess under the Land Acquisition (Public Purposes) Ordinance, the freehold value of the hereunder described property at Delimara, required by Government for a public purpose, and this after considering the locality, as well as other matters relevant to the same property.

……Omissis……

Plot 2. A plot of land measuring about 93 square metres, bounded on the North East by Government property, on the South West by property of Paul Storace and on the West by property of Francis Zahra, which land is considered as agricultural land in terms of the Land Acquisition (Public Purposes) Ordinance and is shown with the colour red and marked with number '2' on plan P.D. 40_2002, valued for the price of one hundred Maltese Liri (Lm100).


Extract from the Original

Sgd. Godwin Drago, A.&C.E.

24th June, 2003

Dan hu dokument uffiċjali għall-użu biss fir-Reġistru tal-Artijiet

This is an official document for Land Registry use only [227 - Diviżjoni ta' l-Artijiet tal-Gvern]

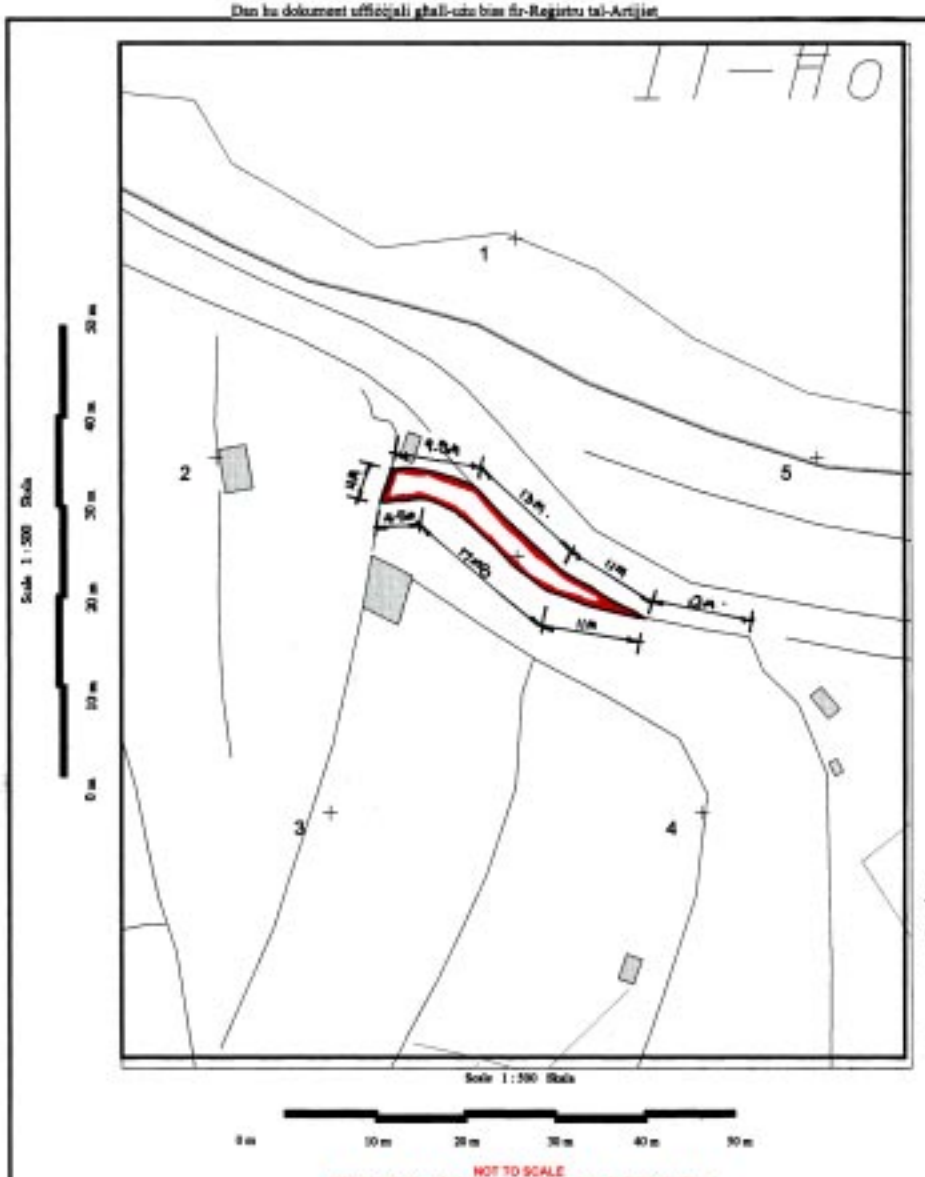



Gvern Ta' Malta — Pjanta tas-sit 1:2500 *Site Plan* — Government of Malta

Reġistru ta' l-Artijiet — **Land Registry**

Casa Bolino, 116 Triq il-Punent, Valletta — *Casa Bolino, 116 West Street, Valletta*

Nru tal-Mappa: *Map Number:* 87597M	Pożizzjoni Ċentrali: x = 60405 *Centre Coordinates:* y = 65909	*Parti minn SS:* *Extracted from SS:* 6065	Data: *Date:* 08/06/2005

Perit *Architect:* Perit Stefan Scotto, Estate Management

Timbru tal-Perit *Architect's Stamp*

Qies (metri kwadri) *Area (square metres)* Area: 93 m²

Firma tal-Applikant *Applicant's signature*

Dritt Mħallas *Fee Paid*

INDUSTRIAL PROPERTY REGISTRATIONS DIRECTORATE

REGISTRATION OF A DESIGN NO 1352 – M&M's MINIS SWARMEES & CHARACTERS

Notice is hereby given that in accordance with Article 95(4) of the Patents and Designs Act 2000 an application made by Mars Incorporated, 6885 Elm Street, McLean, Virginia 22101-3883, United States of America for a design - 'M&M's MINIS SWARMEES & CHARACTERS', has been registered with effect from the 19th January 2005.

The design is available to be viewed by the public at this Office in accordance with Article 102 of the said Act.

REGISTRATION OF A DESIGN NO 1356 – SILVER BRACELET

Notice is hereby given that in accordance with Article 95(4) of the Patents and Designs Act 2000 an application made by Paz Berzosa Vicente, Paseo de los Parques, 26- EL Encinar De Los Reyes, 28109, Madrid, Spain for a design - 'SILVER BRACELET', has been registered with effect from the 20th May 2005.

The design is available to be viewed by the public at this Office in accordance with Article 102 of the said Act.

REGISTRATION OF A DESIGN NO 1359 – JEWELLERY DESIGN

Notice is hereby given that in accordance with Article 95(4) of the Patents and Designs Act 2000 an application made by Charles Thorne Jewellery, 22B, St Venera Street, Msida MSD 03, Malta for a design - 'JEWELLERY DESIGN', has been registered with effect from the 27th July 2005.

The design is available to be viewed by the public at this Office in accordance with Article 102 of the said Act.

REGISTRATION OF A DESIGN NO 1360 – JEWELLERY DESIGN

Notice is hereby given that in accordance with Article 95(4) of the Patents and Designs Act 2000 an application made by Charles Thorne Jewellery, 22B, St Venera Street, Msida MSD 03, Malta for a design - 'JEWELLERY DESIGN', has been registered with effect from the 27th July 2005.

The design is available to be viewed by the public at this Office in accordance with Article 102 of the said Act.

REGISTRATION OF A DESIGN NO 1358 – JEWELLERY DESIGN

Notice is hereby given that in accordance with Article 95(4) of the Patents and Designs Act 2000 an application made by Charles Thorne Jewellery, 22B, St Venera Street, Msida MSD 03, Malta for a design - 'JEWELLERY DESIGN', has been registered with effect from the 27th July 2005.

The design is available to be viewed by the public at this Office in accordance with Article 102 of the said Act.

GODWIN WARR
Director general Commerce
Comptroller of Industrial Property

26th September, 2005

INDUSTRIAL PROPERTY REGISTRATIONS DIRECTORATE

The patents indicated below have been granted with effect from the filing date in accordance with Article 24(2) of the Patents and Designs Act 2000:

(21) **PAT/2594**
(22) *Filing date:* 24 Jan 05
(54) VANILLOID RECEPTOR LIGANDS AND THEIR USE IN TREATMENTS

(33) US (31) 60/538704 (32) 23 Jan 04
(33) US (31) 11/040668 (32) 21 Jan 05

(73) Amgen Inc.
(Incorporated in United States)
(72) *Inventor(s)*: Mghele Vellah Ncube
Mark H. Norman
Vassil I. Ognyanov
Liping H. Pettus

(21) **PAT/2595**
(22) *Filing date:* 24 Jan 05
(54) VANILLOID RECEPTOR LIGANDS AND THEIR USE IN TREATMENTS

(33) US (31) 60/538702 (32) 23 Jan 04
(33) US (31) 11/041174 (32) 21 Jan 05

(73) Amgen Inc.
(Incorporated in United States)
(72) *Inventor(s)*: Mark H. Norman
Vassil I. Ognyanov
Liping H. Pettus

(21) **PAT/2596**
(22) *Filing date:* 24 Jan 05
(54) SUBSTITUTED HETEROCYCLIC COMPOUNDS AND METHODS OF USE

(33) US (31) 60/538948 (32) 22 Jan 04
(33) US (31) 11/041151 (32) 21 Jan 05

(73) Amgen Inc.
(Incorporated in United States)
(72) *Inventor(s)*: Michael J. Frohn
Fang-Tsao Hong
Longbin Liu
Patricia Lopez
Aaron Siegmund
Seifu Tadasse
Nuria Tamayo

(21) **PAT/2600**
(22) *Filing date:* 25 Jan 05
(54) QUINAZOLINE DERIVATIVES

(33) EP (31) 04290274.2 (32) 03 Feb 04

(73) AstraZeneca AB
(Incorporated in Sweden)
(72) *Inventor(s)*: Christopher Thomas Halsall
Janet Elizabeth Pease
Peter Mark Smith
Benedicte Delouvrie
Craig Steven Harris
Laurent Francois Andre Hennequin

(21) **PAT/2602**
(22) *Filing date:* 25 Jan 05
(54) CHEMICAL COMPOUNDS

(33) GB (31) 0402277.8 (32) 03 Feb 04
(33) GB (31) 0411998.8 (32) 28 May 04

(73) AstraZeneca AB
(Incorporated in Sweden)
(72) *Inventor(s)*: David Michael Andrews
Maurice Raymond Verschoyle Finlay
Clive Green

GODWIN WARR
Director general Commerce
Comptroller of Industrial Property

26th September, 2005

INDUSTRIAL PROPERTY REGISTRATIONS DIRECTORATE

The patents indicated below have been granted with effect from the filing date in accordance with Article 24(2) of the Patents and Designs Act 2000:

(21) **PAT/2446**
(22) *Filing date:* 21 Oct 04
(54) SUBSTITUTED HETEROCYCLIC COMPOUNDS AND METHODS OF USE

(33) US (31) 60/513234 (32) 21 Oct 03
(33) US (31) 10/969826 (32) 20 Oct 04

(73) Amgen Inc.
(Incorporated in United States)

(72) *Inventor(s)*: Daniel Elbaum
Matthew W. Martin
Joseph J. Nunes

(21) **PAT/2454**
(22) *Filing date:* 22 Oct 04
(54) ANTAGONISTS OF THE BRADYKININ B1 RECEPTOR

(33) US (31) 60/513913 (32) 22 Oct 03
(33) US (31) 60/538929 (32) 24 Jan 04
(33) US (31) 10/972236 (32) 21 Oct 04

(73) Amgen Inc.
(Incorporated in United States)
(72) *Inventor(s)*: Gordon NG
Yue-Sheng Li
Colin V. Gegg
Benny C. Askew, Jr.
Thomas Storz
Yuelie LU
Derin C. D'Amico

(21) **PAT/2132**
(22) *Filing date:* 24 Feb 04
(54) METHOD OF TREATING PARKINSON'S DISEASE IN HUMANS BY INTRAPUTAMINAL INFUSION OF GLIAL CELL LINE DERIVED NEUROTROPHIC FACTOR

(33) US (31) 60/449789 (32) 24 Feb 03
(33) US (31) 10/784547 (32) 23 Feb 04

(73) Amgen Inc. & University of Kentucky
(Incorporated in United States)
(72) *Inventor(s)*: Gill Steven Streatfield
Gash Don M.
Gerhardt Greg Allen

(21) **PAT/2577**
(22) *Filing date:* 14 Jan 05
(54) SUBSTITUTED HETEROCYCLIC COMPOUNDS AND METHODS OF USE

(33) US (31) 60/536617 (32) 14 Jan 04
(33) US (31) 11/034042 (32) 11 Feb 05

(73) Amgen Inc.
(Incorporated in United States)
(72) *Inventor(s)*: Guo-Qiang Cao
Jian J. Chen
Cecilia Dominguez
Anthony Reed
Kelvin K.C. Sham
Maya C. Thaman
Dawei Zhang
Bradley J. Herberich

GODWIN WARR
Director general Commerce
Comptroller of Industrial Property

26th September, 2005

INDUSTRIAL PROPERTY REGISTRATIONS DIRECTORATE

The patents indicated below have been granted with effect from the filing date in accordance with Article 24(2) of the Patents and Designs Act 2000:

(21) **PAT/2041**
(22) *Filing date:* 17 Nov 03
(54) PYRAZOLIN-OXO-METALLO DERIVATIVE FOR PREVENTION OF LEACHING OF AGRICULTURALLY ACTIVE INGREDIENTS IN THE SOIL
Marcus Smid

(73) Xancom Ltd
(Incorporated in United Kingdom)

(72) *Inventor(s)*: Robert Hay

(21) **PAT/2560**
(22) *Filing date:* 29 Dec 04
(54) PYRROLOTRIAZINE COMPOUNDS AS KINASE INHIBITORS

(73) Bristol-Myers Squibb Company
(Incorporated in United States)

(72) *Inventor(s)*: Brian E. Fink
Ashvinikumar V. Gavai
Gregory D. Vite
Ping Chen
Harol Mastalerz
Derek Norris
John S. Tokarski
Yufen Zhao
Wen-Ching Han

(33) US (31) 60/533335 (32) 29 Dec 03

(21) **PAT/2606**
(22) *Filing date:* 28 Jan 05
(54) HCV NS-3 SERINE PROTEASE INHIBITORS

(73) Medivir AB
(Incorporated in Sweden)
(72) *Inventor(s)*: Asa Rosenquist
Bertil Samuelsson
Bjorn Classon
Susana Ayesa
Lazlo Rakos
Fredrik Thorstensson
Per-Ola Johansson
Ingemar Kvarnstrom

(33) SE (31) 0400199-6 (32) 30 Jan 04
(33) SE (31) 0401288-6 (32) 19 May 04
(33) SE (31) 0402562-3 (32) 22 Oct 04

GODWIN WARR
Director general Commerce
Comptroller of Industrial Property

26th September, 2005

Ippubblikat mid-Dipartiment ta' l-Informazzjoni (doi.gov.mt) — Valletta — *Published by the Department of Information (doi.gov.mt) — Valletta*
Mitbugh fl-Istamperija tal-Gvern — *Printed at the Government Printing Press*