Nru. 17,890
Prezz 96ċ
Price 96c

Gazzetta tal-Gvern ta' Malta
The Malta Government Gazette

L-Erbgħa, 8 ta' Marzu, 2006
Wednesday, 8th March, 2006

Pubblikata b'Awtorità
Published by Authority

NOTIFIKAZZJONIJIET TAL-GVERN

Nru. 206

AKKWIST TA' ART

DIN id-dikjarazzjoni li ġejja, magħmula mill-President ta' Malta bis-saħħa ta' l-artikolu 3 ta' l-Ordinanza dwar l-Akkwist ta' l-Artijiet għal Skopijiet Pubbliċi (Kapitolu 88) hija ppubblikata skond u għall-finijiet ta' l-artikolu 9(1) ta' dik l-Ordinanza.

It-8 ta' Marzu, 2006

(File L69/2005/2)

DIKJARAZZJONI MILL-PRESIDENT TA' MALTA

Jiena hawnhekk niddikjara illi l-art hawn taħt imsemmija hija meħtieġa mill-awtorità kompetenti għal skop pubbliku skond id-dispożizzjonijiet ta' l-Ordinanza dwar l-Akkwist ta' Artijiet għal Skopijiet Pubbliċi (Kapitolu 88) u illi l-akkwist tagħha għandu jkun b'xiri assolut.

Deskrizzjoni ta' l-Art

L-art li ġejja fl-Għarb, Għawdex:–

1. Biċċa art tal-kejl ta' madwar 47 metru kwadru, li tmiss mill-Majjistral ma' triq pubblika u mil-Lbiċ u mix-Xlokk ma' proprjetà ta' Domenic Camilleri u oħrajn jew irjieħ verjuri.

GOVERNMENT NOTICES

No. 206

ACQUISITION OF LAND

THE following declaration, made by the President of Malta under section 3 of the Land Acquisition (Public Purposes) Ordinance (Chapter 88), is published in terms and for the purposes of section 9(1) thereof.

8th March, 2006

DECLARATION BY THE PRESIDENT OF MALTA

I hereby declare that the undermentioned land is required by the competent authority for a public purpose in accordance with the provisions of the Land Acquisition (Public Purposes) Ordinance (Chapter 88) and that the acquisition thereof should be by absolute purchase.

Description of the Land

The following land at Għarb, Gozo:–

1. A plot of land of about 47 square metres, bounded on the North West by a public road and on the South West and South East by property of Domenic Camilleri or more precise boundaries.

L-art hawn fuq imsemmija tidher murija bil-kulur aħmar u mmarkata bħala *plot* numru 2 fuq il-pjanta P.D. Nru. 197_2005, li wieħed jista' jara fuq talba fid-Dipartiment ta' l-Artijiet, Auberge de Baviere, Valletta.

Il-kumpens offrut hu ta' ħdax-il elf u tliet mitt Lira Maltija (Lm11,300), skond l-istima li hawn ma' din id-dikjarazzjoni kif din saret mill-perit arkitett Joseph Mizzi , A.&C.E.

Ma' din id-dikjarazzjoni qed tiġi ppubblikata *site plan* li turi l-imsemmija immobbli.

(Iff) GEORGE HYZLER
A/President
27/02/2006

Din is-*site plan* qed tiġi ppubblikata f'paġna 2319.

Stima tal-Perit (oriġinali bil-Malti)

Akkwist ta' Art fl-Għarb, Għawdex

Fuq struzzjonijiet tal-Kummissarju ta' l-Artijiet, skond l-Ordinanza dwar l-Akkwist ta' Artijiet (għal Skopijiet Pubbliċi), qiegħed niffissa l-valur liberu u frank tal-proprjetà hawn taħt deskritta fl-Għarb, Għawdex, li hija meħtieġa mill-Gvern għal skop pubbliku, u dan wara li ħadt in konsiderazzjoni l-lokalità, kif ukoll ħwejjeġ oħra li jista' jkollhom x'jaqsmu mal-valur ta' l-istess proprjetà.

Biċċa art tal-kejl ta' madwar 47 metru kwadru, li tmiss mill-Majjistral ma' triq pubblika u mil-Lbiċ u mix-Xlokk ma' proprjetà ta' Domenic Camilleri u oħrajn, liema art hija meqjusa bħala art fabbrikabbli fit-termini ta' l-Ordinanza dwar l-Akkwist ta' Artijiet u hija murija bl-aħmar u mmarkata bin-numru 2, fuq il-pjanta P.D. Nru. 197_2005 u hija stmata għall-valur ta' ħdax-il elf u tliet mitt Lira Maltija (Lm11,300).

Iff. Joseph Mizzi, A.&C.E.

L-14 ta' Novembru, 2005

The above mentioned land is shown with the colour red and marked as plot number 2 on plan P.D. No. 197_2005, which may be seen on demand at the Land Department, Auberge de Baviere, Valletta.

The compensation offered is eleven thousand and three hundred Maltese Liri (Lm11,300) according to the valuation published with this declaration as made by architect Joseph Mizzi , A.&C.E.

A site plan showing the mentioned immovable property is being published with this declaration.

(Sgd) GEORGE HYZLER
A/President
27/02/2006

This site plan is being published on page 2319.

Architect's Valuation (original in Maltese)

Land Acquisition at Għarb, Gozo

I have been instructed by the Commissioner of Land to assess under the Land Acquisition (Public Purposes) Ordinance, the freehold value of the hereunder described property at Għarb, Gozo, required by Government for a public purpose, and this after considering the locality, as well as other matters relevant to the same property.

A plot of land of about 47 square metres, bounded on the North West by a public road and on the South West and South East by property of Domenic Camilleri and others, which land is considered as a building site in terms of the Land Acquisition (Public Purposes) Ordinance and is shown in red and marked with number 2, on plan P.D. No. 197_2005 and is valued for the price of eleven thousand and three hundred Maltese Liri (Lm11,300).

Sgd. Joseph Mizzi, A.&C.E.

14th November, 2005

This is an official document for Land Registry use only [227 - Divizjoni ta' l-Artijiet tal-Gvern]
Dan hu dokument uffiċjali għall-użu biss fir-Reġistru tal-Artijiet
Government of Malta
Land Registry
Casa Bolino, 116 West Street, Valletta
Gvern Ta' Malta
Reġistru ta' l-Artijiet
Casa Bolino, 116 Triq il-Punent, Valletta
Pjanta tas-sit 1:2500 Site Plan
GĦARB
Ta' Brjatu
Ta' Dbiegi
Ta' Frankli
Nru tal-Mappa: 90502M
Map Number:
Pożizzjoni Ċentrali: x = 29004
Centre Coordinates: y = 90575
Perit
Architect:
Timbru tal-Perit
Architect's Stamp
Perit Stefan Scotto
Estate Management
Parti minn SS: 2890
Extracted from SS:
Data: 09/11/2005
Date:
Qies (metri kwadri)
Area (square metres)
Firma tal-Applikant
Applicant's signature
Dritt Mhallas
Fee Paid
Scale 1 : 1000
0 m 20 m 40 m 60 m 80 m 100 m
NOT TO SCALE
INDICATION OF LOCATION FOR INFORMATION PURPOSES ONLY

Nru. 207

AKKWIST TA' ART

DIN id-dikjarazzjoni li ġejja, magħmula mill-President ta' Malta bis-saħħa ta' l-artikolu 3 ta' l-Ordinanza dwar l-Akkwist ta' l-Artijiet għal Skopijiet Pubbliċi (Kapitolu 88) hija ppubblikata skond u għall-finijiet ta' l-artikolu 9(1) ta' dik l-Ordinanza.

It-8 ta' Marzu, 2006

(File L69/2005/4)

DIKJARAZZJONI MILL-PRESIDENT TA' MALTA

Jiena hawnhekk niddikjara illi l-art hawn taħt imsemmija hija meħtieġa mill-awtorità kompetenti għal skop pubbliku skond id-dispożizzjonijiet ta' l-Ordinanza dwar l-Akkwist ta' Artijiet għal Skopijiet Pubbliċi (Kapitolu 88) u illi l-akkwist tagħha għandu jkun b'xiri assolut.

Deskrizzjoni ta' l-Art

L-art li ġejja fl-Għarb, Għawdex:–

1. Biċċa art tal-kejl ta' madwar 6 metri kwadri, li tmiss mill-Majjistral ma' triq pubblika u mil-Lbiċ u mix-Xlokk ma' proprjetà ta' Fredrick Farrugia jew irjieħ verjuri.

L-art hawn fuq imsemmija tidher murija bil-kulur aħmar u mmarkata bħala *plot* numru 4 fuq il-pjanta P.D. Nru. 197_2005, li wieħed jista' jara fuq talba fid-Dipartiment ta' l-Artijiet, Auberge de Baviere, Valletta.

Il-kumpens offrut hu ta' elf, erba' mija u erbgħin Lira Maltija (Lm1,440), skond l-istima li hawn ma' din id-

No. 207

ACQUISITION OF LAND

THE following declaration, made by the President of Malta under section 3 of the Land Acquisition (Public Purposes) Ordinance (Chapter 88), is published in terms and for the purposes of section 9(1) thereof.

8th March, 2006

DECLARATION BY THE PRESIDENT OF MALTA

I hereby declare that the undermentioned land is required by the competent authority for a public purpose in accordance with the provisions of the Land Acquisition (Public Purposes) Ordinance (Chapter 88) and that the acquisition thereof should be by absolute purchase.

Description of the Land

The following land at Għarb, Gozo:–

1. A plot of land of about 6 square metres, bounded on the North West by a public road and on the South West and South East by property of Fredrick Farrugia or more precise boundaries.

The above mentioned land is shown with the colour red and marked as plot number 4 on plan P.D. No. 197_2005, which may be seen on demand at the Land Department, Auberge de Baviere, Valletta.

The compensation offered is one thousand, four hundred and forty Maltese Liri (Lm1,440) according to the valuation

dikjarazzjoni kif din saret mill-perit arkitett Joseph Mizzi , A.&C.E.

Ma' din id-dikjarazzjoni qed tiġi ppubblikata *site plan* li turi l-imsemmija immobbli.

(Iff) GEORGE HYZLER
A/President
27/02/2006

Din is-*site plan* qed tiġi ppubblikata f'paġna 2322.

Stima tal-Perit (oriġinali bil-Malti)

Akkwist ta' Art fl-Għarb, Għawdex

Fuq struzzjonijiet tal-Kummissarju ta' l-Artijiet, skond l-Ordinanza dwar l-Akkwist ta' Artijiet (għal Skopijiet Pubbliċi), qiegħed niffissa l-valur liberu u frank tal-proprjetà hawn taħt deskritta fl-Għarb, Għawdex, li hija meħtieġa mill-Gvern għal skop pubbliku, u dan wara li ħadt in konsiderazzjoni l-lokalità, kif ukoll ħwejjeġ oħra li jista' jkollhom x'jaqsmu mal-valur ta' l-istess proprjetà.

Biċċa art tal-kejl ta' madwar 6 metri kwadri, li tmiss mill-Majjistral ma' triq pubblika u mil-Lbiċ u mix-Xlokk ma' proprjetà ta' Fredrick Farrugia, liema art hija meqjusa bħala art fabbrikabbli fit-termini ta' l-Ordinanza dwar l-Akkwist ta' Artijiet u hija murija bl-aħmar u mmarkata bin-numru 4, fuq il-pjanta P.D. Nru. 197_2005 u hija stmata għall-valur ta' elf, erba' mija u erbgħin Lira Maltija (Lm1,440).

Iff. Joseph Mizzi, A.&C.E.

L-14 ta' Novembru, 2005

published with this declaration as made by architect Joseph Mizzi , A.&C.E.

A site plan showing the mentioned immovable property is being published with this declaration.

(Sgd) GEORGE HYZLER
A/President
27/02/2006

This site plan is being published on page 2322.

Architect's Valuation (original in Maltese)

Land Acquisition at Għarb, Gozo

I have been instructed by the Commissioner of Land to assess under the Land Acquisition (Public Purposes) Ordinance, the freehold value of the hereunder described property at Għarb, Gozo, required by Government for a public purpose, and this after considering the locality, as well as other matters relevant to the same property.


A plot of land of about 6 square metres, bounded on the North West by a public road and on the South West and South East by property of Fredrick Farrugia, which land is considered as a building site in terms of the Land Acquisition (Public Purposes) Ordinance and is shown in red and marked with number 4, on plan P.D. No. 197_2005 and is valued for the price of one thousand four hundred and forty Maltese Liri (Lm1,440).


Sgd. Joseph Mizzi, A.&C.E.

14th November, 2005

Dan hu dokument uffiċċjali għall-użu biss fir-Reġistru tal-Artijiet

This is an official document for Land Registry use only [227 - Divizjoni ta' l-Artijiet tal-Gvern]

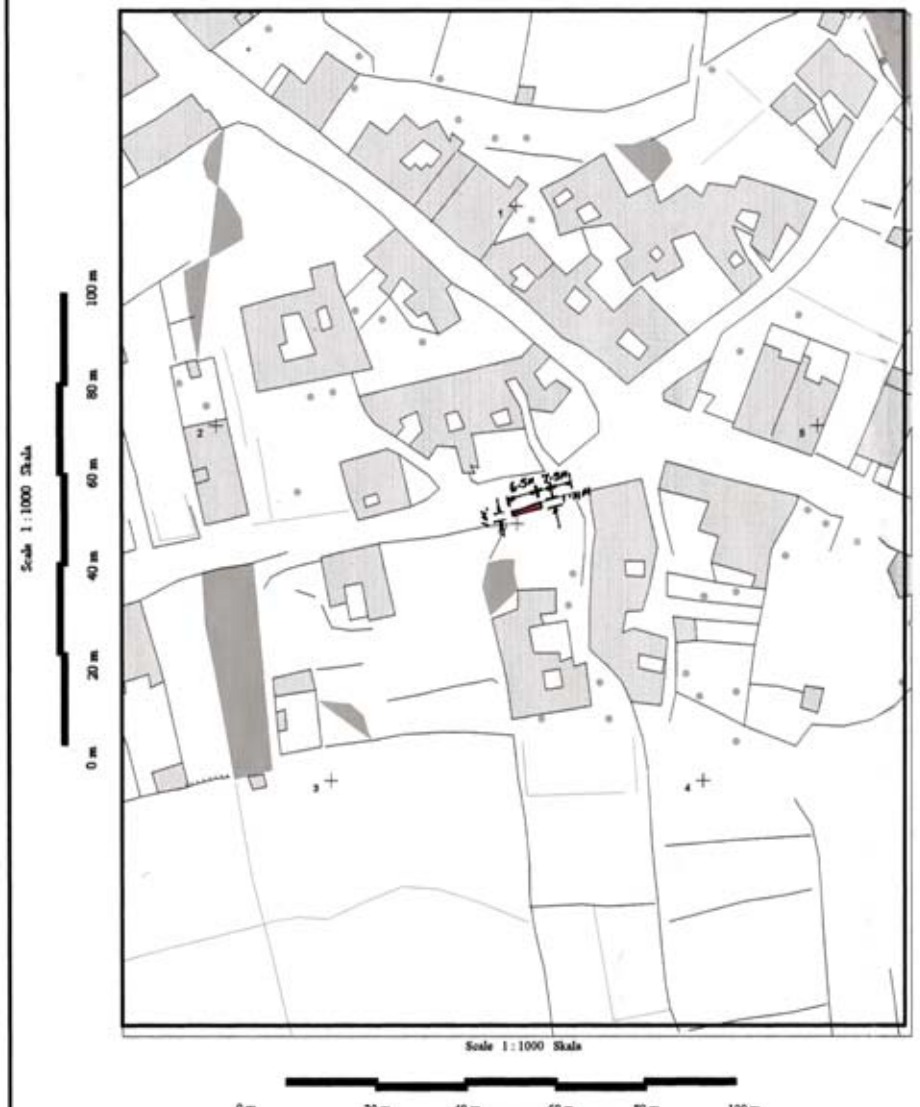

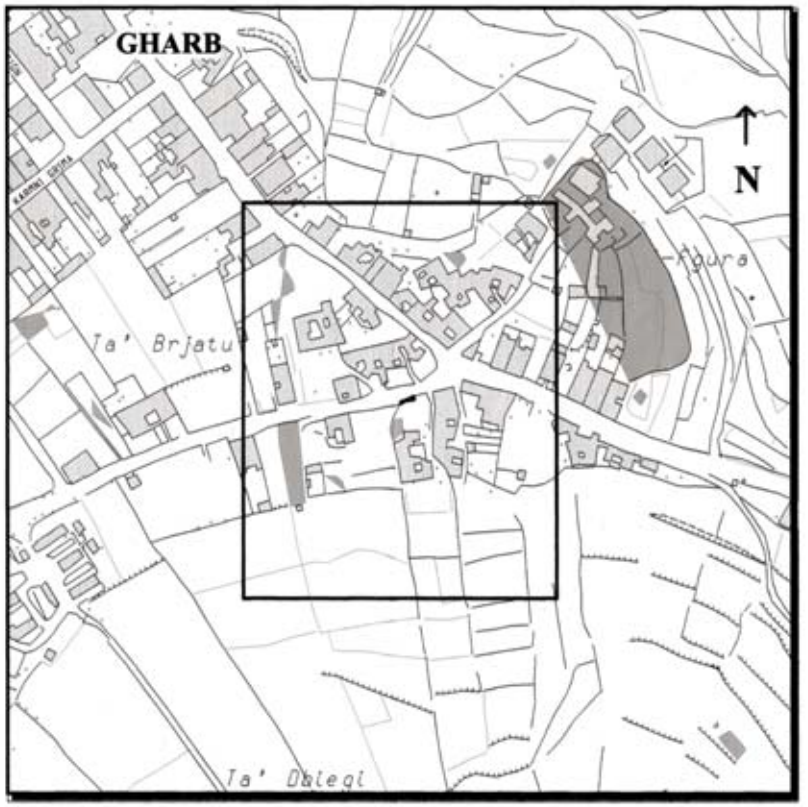

Gvern Ta' Malta — Pjanta tas-sit 1:2500 *Site Plan* — Government of Malta

Reġistru ta' l-Artijiet — **Land Registry**

Casa Bolino, 116 Triq il-Punent, Valletta — *Casa Bolino, 116 West Street, Valletta*

Nru tal-Mappa: *Map Number:* 90306M	Pożizzjoni Ċentrali: x = 29163 *Centre Coordinates:* y = 90622	*Parti minn SS:* *Extracted from SS:* 2890	Data: *Date:* 31/10/2005

Perit *Architect:*

Timbru tal-Perit *Architect's Stamp*

Perit Stefan Scotto
Estate Management

Qies (metri kwadri) *Area (square metres)* Area - 6m² (Plot H)

Firma tal-Applikant *Applicant's signature*

Dritt Mħallas *Fee Paid*

Nru. 208

AKKWIST TA' ART

DIN id-dikjarazzjoni li ġejja, magħmula mill-President ta' Malta bis-saħħa ta' l-artikolu 3 ta' l-Ordinanza dwar l-Akkwist ta' l-Artijiet għal Skopijiet Pubbliċi (Kapitolu 88) hija ppubblikata skond u għall-finijiet ta' l-artikolu 9(1) ta' dik l-Ordinanza.

It-8 ta' Marzu, 2006

(File L69/2005/5)

DIKJARAZZJONI MILL-PRESIDENT TA' MALTA

Jiena hawnhekk niddikjara illi l-art hawn taħt imsemmija hija meħtieġa mill-awtorità kompetenti għal skop pubbliku skond id-dispożizzjonijiet ta' l-Ordinanza dwar l-Akkwist ta' Artijiet għal Skopijiet Pubbliċi (Kapitolu 88) u illi l-akkwist tagħha għandu jkun b'xiri assolut.

Deskrizzjoni ta' l-Art

L-art li ġejja fl-Għasri, Għawdex:–

1. Biċċa art tal-kejl ta' madwar 297 metru kwadru, li tmiss mil-Lbiċ u min-Nofsinhar ma' triq pubblika u mill-Grigal ma' proprjetà ta' l-eredi ta' Carmelo Attard Montaldo jew irjieħ verjuri.

L-art hawn fuq imsemmija tidher murija bil-kulur aħmar u mmarkata bħala *plot* numru 5 fuq il-pjanta P.D. Nru. 197A_2005, li wieħed jista' jara fuq talba fid-Dipartiment ta' l-Artijiet, Auberge de Baviere, Valletta.

Il-kumpens offrut hu ta' seba' mija u disghin Lira Maltija

No. 208

ACQUISITION OF LAND

THE following declaration, made by the President of Malta under section 3 of the Land Acquisition (Public Purposes) Ordinance (Chapter 88), is published in terms and for the purposes of section 9(1) thereof.

8th March, 2006

DECLARATION BY THE PRESIDENT OF MALTA

I hereby declare that the undermentioned land is required by the competent authority for a public purpose in accordance with the provisions of the Land Acquisition (Public Purposes) Ordinance (Chapter 88) and that the acquisition thereof should be by absolute purchase.

Description of the Land

The following land at Għasri, Gozo:–

1. A plot of land of about 297 square metres, bounded on the South West and South by a public road and on the North East by property of the heirs of Carmelo Attard Montaldo or more precise boundaries.

The above mentioned land is shown with the colour red and marked as plot number 5 on plan P.D. No. 197A_2005, which may be seen on demand at the Land Department, Auberge de Baviere, Valletta.

The compensation offered is seven hundred and ninety

(Lm790), skond l-istima li hawn ma' din id-dikjarazzjoni kif din saret mill-perit arkitett Joseph Mizzi , A.&C.E.

Ma' din id-dikjarazzjoni qed tiġi ppubblikata *site plan* li turi l-imsemmija immobbli.

(Iff) GEORGE HYZLER
A/President
27/02/2006

Din is-*site plan* qed tiġi ppubblikata f'paġna 2325.

Stima tal-Perit (oriġinali bil-Malti)

Akkwist ta' Art fl-Għasri, Għawdex

Fuq struzzjonijiet tal-Kummissarju ta' l-Artijiet, skond l-Ordinanza dwar l-Akkwist ta' Artijiet (għal Skopijiet Pubbliċi), qiegħed niffissa l-valur liberu u frank tal-proprjetà hawn taħt deskritta fl-Għasri, Għawdex, li hija meħtieġa mill-Gvern għal skop pubbliku, u dan wara li ħadt in konsiderazzjoni l-lokalità, kif ukoll ħwejjeġ oħra li jista' jkollhom x'jaqsmu mal-valur ta' l-istess proprjetà.

Biċċa art tal-kejl ta' madwar 297 metru kwadru, li tmiss mil-Lbiċ u min-Nofsinhar ma' triq pubblika u mill-Grigal ma' proprjetà ta' l-eredi ta' Carmelo Attard Montaldo, liema art hija meqjusa bħala art agrikola fit-termini ta' l-Ordinanza dwar l-Akkwist ta' Artijiet u hija murija bl-aħmar u mmarkata bin-numru 5, fuq il-pjanta P.D. Nru. 197A_2005 u hija stmata għall-valur ta' seba' mija u disgħin Lira Maltija (Lm790).

Iff. Joseph Mizzi, A.&C.E.

L-14 ta' Novembru, 2005

Maltese Liri (Lm790) according to the valuation published with this declaration as made by architect Joseph Mizzi , A.&C.E.

A site plan showing the mentioned immovable property is being published with this declaration.

(Sgd) GEORGE HYZLER
A/President
27/02/2006

This site plan is being published on page 2325.

Architect's Valuation (original in Maltese)


Land Acquisition at Għasri, Gozo

I have been instructed by the Commissioner of Land to assess under the Land Acquisition (Public Purposes) Ordinance, the freehold value of the hereunder described property at Għasri, Gozo, required by Government for a public purpose, and this after considering the locality, as well as other matters relevant to the same property.

A plot of land of about 297 square metres, bounded on the South West and South by a public road and on the North East by property of the heirs of Carmelo Attard Montaldo, which land is considered as agricultural land in terms of the Land Acquisition (Public Purposes) Ordinance and is shown in red and marked with number 5, on plan P.D. No. 197A_2005 and is valued for the price of seven hundred and ninety Maltese Liri (Lm790).

Sgd. Joseph Mizzi, A.&C.E.

14th November, 2005

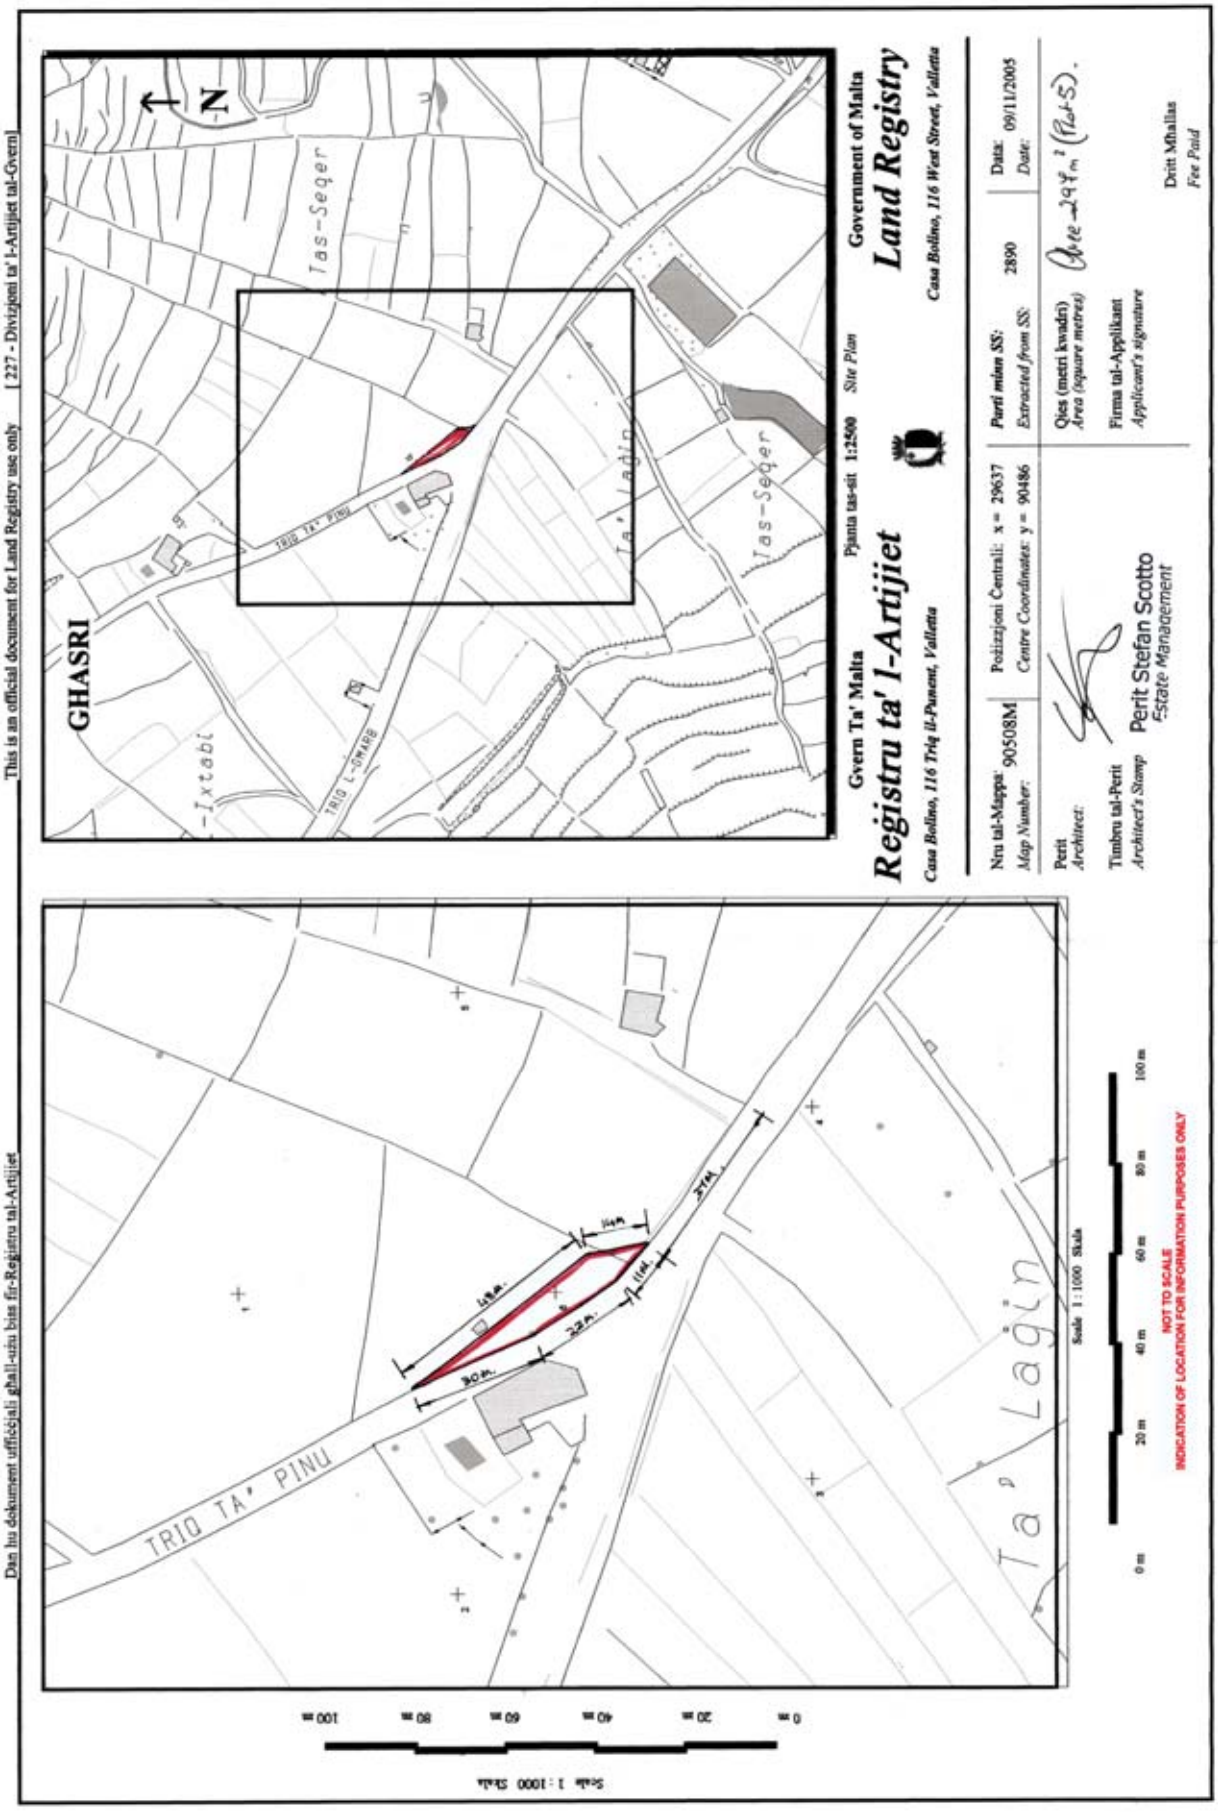
Dan hu dokument uffiċjali għall-użu biss fir-Reġistru tal-Artijiet
This is an official document for Land Registry use only
[227 - Divizjoni ta' l-Artijiet tal-Gvern]
GHASRI
N
Tas-Seqer
Ta' Laġin
TRIO TA' PINU
TRIO L-GHARB
-Ixtabi
Gvern Ta' Malta
Pjanta tas-sit 1:2500
Site Plan
Government of Malta
Reġistru ta' l-Artijiet
Land Registry
Casa Bolino, 116 Triq il-Punent, Valletta
Casa Bolino, 116 West Street, Valletta
Nru tal-Mappa: 90508M
Map Number:
Pożizzjoni Ċentrali: x = 29637
Centre Coordinates: y = 90486
Perti minn SS: 2890
Extracted from SS:
Data: 09/11/2005
Date:
Perit
Architect:
Qies (metri kwadri) 298 m² (Plot 5).
Area (square metres)
Timbru tal-Perit
Architect's Stamp
Perit Stefan Scotto
Estate Management
Firma tal-Applikant
Applicant's signature
Dritt Mhallas
Fee Paid
Scale 1 : 1000 Skala
0 m 20 m 40 m 60 m 80 m 100 m
NOT TO SCALE
INDICATION OF LOCATION FOR INFORMATION PURPOSES ONLY

Nru. 209

AKKWIST TA' ART

DIN id-dikjarazzjoni li ġejja, magħmula mill-President ta' Malta bis-saħħa ta' l-artikolu 3 ta' l-Ordinanza dwar l-Akkwist ta' l-Artijiet għal Skopijiet Pubbliċi (Kapitolu 88) hija ppubblikata skond u għall-finijiet ta' l-artikolu 9(1) ta' dik l-Ordinanza.

It-8 ta' Marzu, 2006

(File L69/2005/6)

DIKJARAZZJONI MILL-PRESIDENT TA' MALTA

Jiena hawnhekk niddikjara illi l-art hawn taħt imsemmija hija meħtieġa mill-awtorità kompetenti għal skop pubbliku skond id-dispożizzjonijiet ta' l-Ordinanza dwar l-Akkwist ta' Artijiet għal Skopijiet Pubbliċi (Kapitolu 88) u illi l-akkwist tagħha għandu jkun b'xiri assolut.

Deskrizzjoni ta' l-Art

L-art li ġejja f'Ta' Kerċem, Għawdex:–

1. Biċċa art tal-kejl ta' madwar 266 metru kwadru, li tmiss mill-Grigal ma' triq pubblika u mil-Lbiċ ma' proprjetà ta' Mark Cassar Desain u mill-Majjistral ma' proprjetà tal-Gvern jew irjieħ verjuri.

L-art hawn fuq imsemmija tidher murija bil-kulur aħmar u mmarkata bħala *plot* numru 6 fuq il-pjanta P.D. Nru. 197A_2005, li wieħed jista' jara fuq talba fid-Dipartiment ta' l-Artijiet, Auberge de Baviere, Valletta.

Il-kumpens offrut hu ta' seba' mija u għaxar Liri Maltin

No. 209

ACQUISITION OF LAND

THE following declaration, made by the President of Malta under section 3 of the Land Acquisition (Public Purposes) Ordinance (Chapter 88), is published in terms and for the purposes of section 9(1) thereof.

8th March, 2006

DECLARATION BY THE PRESIDENT OF MALTA

I hereby declare that the undermentioned land is required by the competent authority for a public purpose in accordance with the provisions of the Land Acquisition (Public Purposes) Ordinance (Chapter 88) and that the acquisition thereof should be by absolute purchase.

Description of the Land

The following land at Kerċem, Gozo:–

1. A plot of land of about 266 square metres, bounded on the North East by a public road and on the South West by property of Mark Cassar Desain and on the North West by Government property or more precise boundaries.

The above mentioned land is shown with the colour red and marked as plot number 6 on plan P.D. No. 197A_2005, which may be seen on demand at the Land Department, Auberge de Baviere, Valletta.

The compensation offered is seven hundred and ten Maltese

(Lm710), skond l-istima li hawn ma' din id-dikjarazzjoni kif din saret mill-perit arkitett Joseph Mizzi , A.&C.E.

Ma' din id-dikjarazzjoni qed tiġi ppubblikata *site plan* li turi l-imsemmija immobbli.

(Iff) GEORGE HYZLER
A/President
27/02/2006

Din is-*site plan* qed tiġi ppubblikata f'paġna 2328.

Stima tal-Perit (oriġinali bil-Malti)

Akkwist ta' Art f'Ta' Kerċem, Għawdex

Fuq struzzjonijiet tal-Kummissarju ta' l-Artijiet, skond l-Ordinanza dwar l-Akkwist ta' Artijiet (għal Skopijiet Pubbliċi), qiegħed niffissa l-valur liberu u frank tal-proprjetà hawn taħt deskritta f'Ta' Kerċem, Għawdex, li hija meħtieġa mill-Gvern għal skop pubbliku, u dan wara li ħadt in konsiderazzjoni l-lokalità, kif ukoll ħwejjeġ oħra li jista' jkollhom x'jaqsmu mal-valur ta' l-istess proprjetà.

Biċċa art tal-kejl ta' madwar 266 metru kwadru, li tmiss mill-Grigal ma' triq pubblika u mil-Lbiċ ma' proprjetà ta' Mark Cassar Desain u mill-Majjistral ma' proprjetà tal-Gvern, liema art hija meqjusa bħala art agrikola fit-termini ta' l-Ordinanza dwar l-Akkwist ta' Artijiet u hija murija bl-aħmar u mmarkata bin-numru 6, fuq il-pjanta P.D. Nru. 197A_2005 u hija stmata għall-valur ta' seba' mija u għaxar Liri Maltin (Lm710).

Iff. Joseph Mizzi, A.&C.E.

L-14 ta' Novembru, 2005

Liri (Lm710) according to the valuation published with this declaration as made by architect Joseph Mizzi , A.&C.E.

A site plan showing the mentioned immovable property is being published with this declaration.

(Sgd) GEORGE HYZLER
A/President
27/02/2006

This site plan is being published on page 2328.

Architect's Valuation (original in Maltese)


Land Acquisition at Kerċem, Gozo

I have been instructed by the Commissioner of Land to assess under the Land Acquisition (Public Purposes) Ordinance, the freehold value of the hereunder described property at Kerċem, Gozo, required by Government for a public purpose, and this after considering the locality, as well as other matters relevant to the same property.

A plot of land of about 266 square metres, bounded on the North East by a public road and on the South West by property of Mark Cassar Desain and on the North West by Government property, which land is considered as agricultural land in terms of the Land Acquisition (Public Purposes) Ordinance and is shown in red and marked with number 6, on plan P.D. No. 197A_2005 and is valued for the price of seven hundred and ten Maltese Liri (Lm710).

Sgd. Joseph Mizzi, A.&C.E.

14th November, 2005

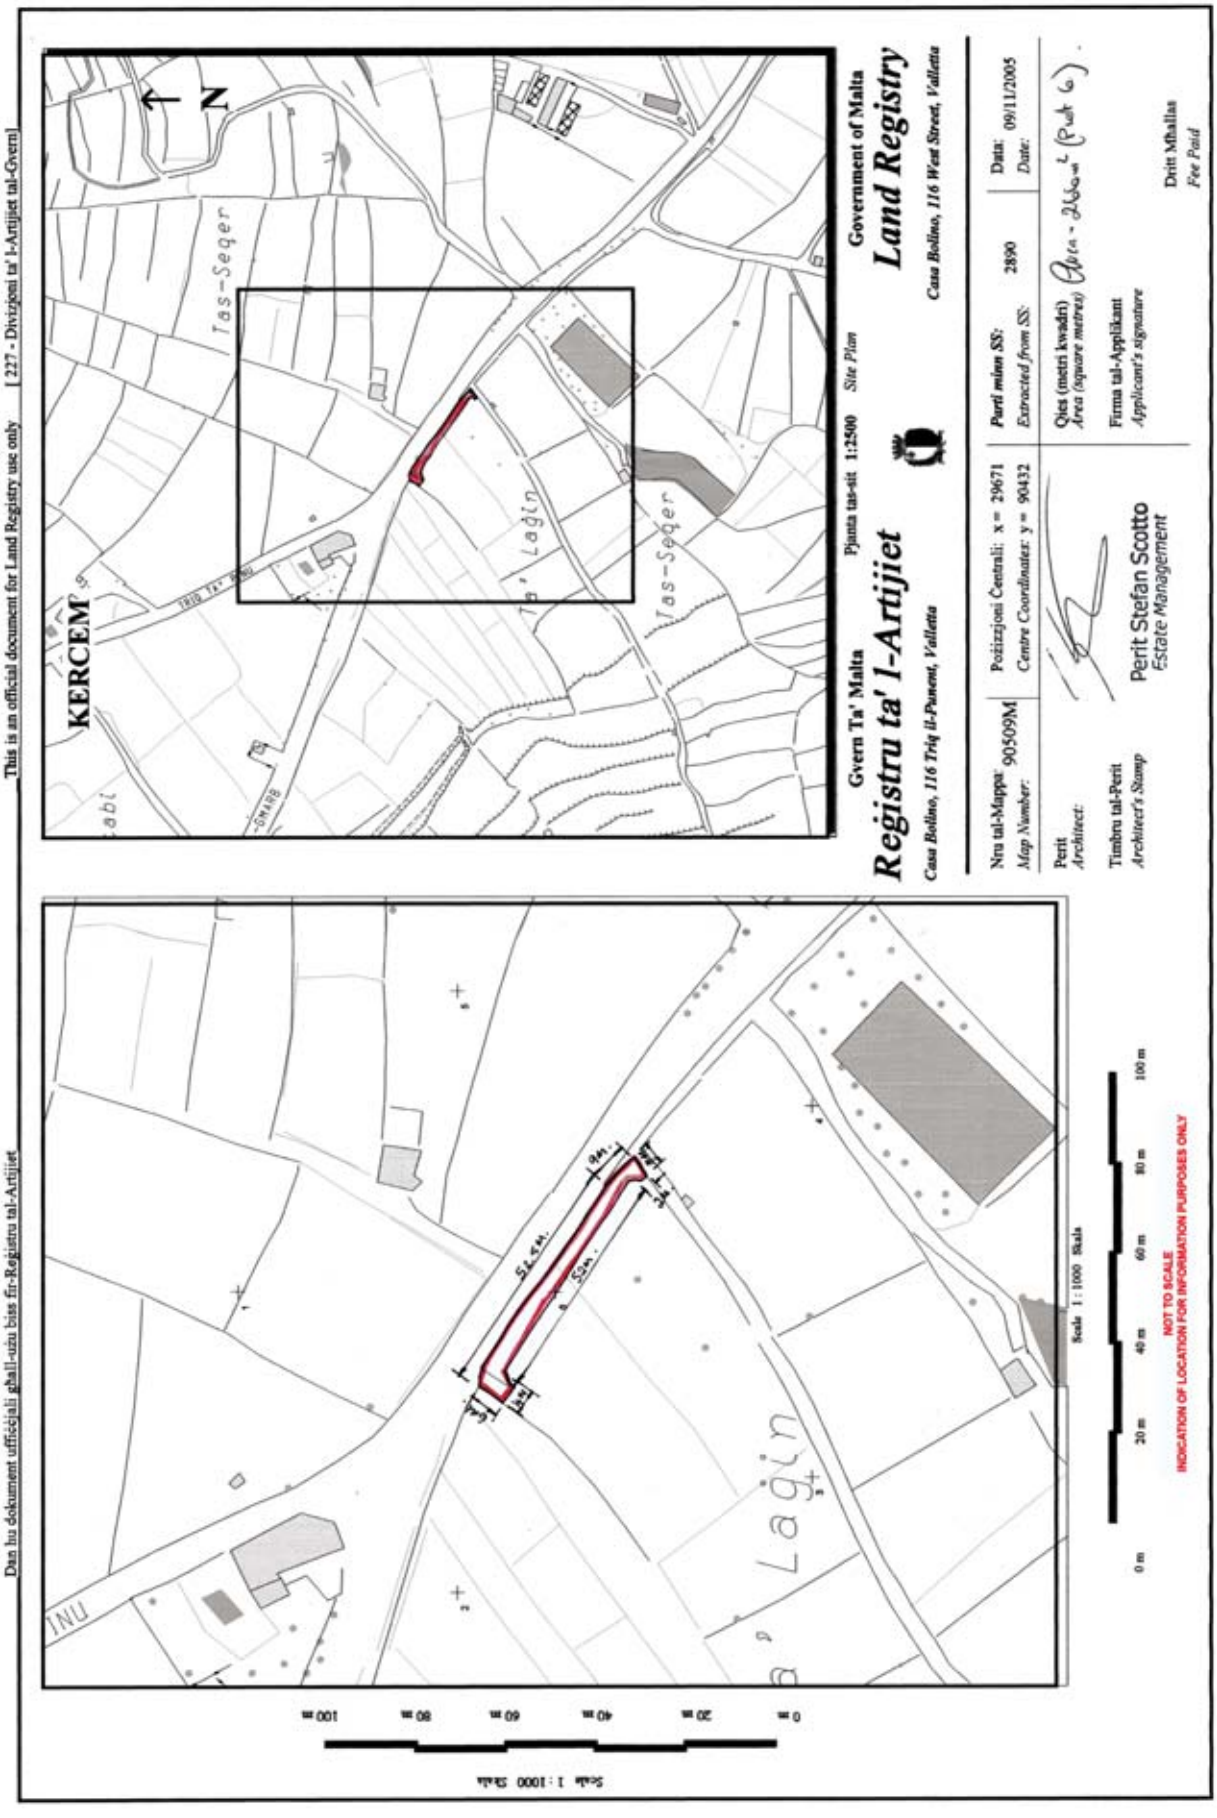
This is an official document for Land Registry use only [227 - Divizjoni ta' l-Artijiet tal-Gvern]
Dan hu dokument uffiċjali għall-użu biss fir-Reġistru tal-Artijiet
Gvern Ta' Malta
Pjanta tas-sit 1:2500 Site Plan
Government of Malta
Reġistru ta' l-Artijiet
Land Registry
Casa Bolino, 116 Triq il-Punent, Valletta
Casa Bolino, 116 West Street, Valletta
Nru tal-Mappa: 90509M
Map Number:
Pożizzjoni Ċentrali: x = 29671
Centre Coordinates: y = 90432
Parti minn SS:
Extracted from SS: 2890
Data: 09/11/2005
Date:
Perit
Architect:
Qies (metri kwadri)
Area (square metres)
Timbru tal-Perit
Architect's Stamp
Firma tal-Applikant
Applicant's signature
Perit Stefan Scotto
Estate Management
Drittijiet Mhallsa
Fee Paid
KERCEM
Tas-Seqer
Ta' Lagin
INU
54.44m.
9m.
5m.
Scale 1 : 1000 Skala
0 m 20 m 40 m 60 m 80 m 100 m
NOT TO SCALE
INDICATION OF LOCATION FOR INFORMATION PURPOSES ONLY

Nru. 210

AKKWIST TA' ART

DIN id-dikjarazzjoni li ġejja, magħmula mill-President ta' Malta bis-saħħa ta' l-artikolu 3 ta' l-Ordinanza dwar l-Akkwist ta' l-Artijiet għal Skopijiet Pubbliċi (Kapitolu 88) hija ppubblikata skond u għall-finijiet ta' l-artikolu 9(1) ta' dik l-Ordinanza.

It-8 ta' Marzu, 2006

(File L69/2005/7)

DIKJARAZZJONI MILL-PRESIDENT TA' MALTA

Jiena hawnhekk niddikjara illi l-art hawn taħt imsemmija hija meħtieġa mill-awtorità kompetenti għal skop pubbliku skond id-dispożizzjonijiet ta' l-Ordinanza dwar l-Akkwist ta' Artijiet għal Skopijiet Pubbliċi (Kapitolu 88) u illi l-akkwist tagħha għandu jkun b'xiri assolut.

Deskrizzjoni ta' l-Art

L-art li ġejja f'Ta' Kerċem, Għawdex:–

1. Biċċa art tal-kejl ta' madwar 23 metru kwadru, li tmiss mill-Grigal ma' triq pubblika u min-Nofsinhar ma' proprjetà ta' sidien mhux magħrufa u mill-Majjistral ma' proprjetà tal-Gvern jew irjieħ verjuri.

L-art hawn fuq imsemmija tidher murija bil-kulur aħmar u mmarkata bħala *plot* numru 7 fuq il-pjanta P.D. Nru. 197A_2005, li wieħed jista' jara fuq talba fid-Dipartiment ta' l-Artijiet, Auberge de Baviere, Valletta.

Il-kumpens offrut hu ta' sittin Lira Maltija (Lm60),

No. 210

ACQUISITION OF LAND

THE following declaration, made by the President of Malta under section 3 of the Land Acquisition (Public Purposes) Ordinance (Chapter 88), is published in terms and for the purposes of section 9(1) thereof.

8th March, 2006

DECLARATION BY THE PRESIDENT OF MALTA

I hereby declare that the undermentioned land is required by the competent authority for a public purpose in accordance with the provisions of the Land Acquisition (Public Purposes) Ordinance (Chapter 88) and that the acquisition thereof should be by absolute purchase.

Description of the Land

The following land at Kerċem, Gozo:–

1. A plot of land of about 23 square metres, bounded on the North East by a public road and on the South by property of unknown owners and on the North West by Government property or more precise boundaries.

The above mentioned land is shown with the colour red and marked as plot number 7 on plan P.D. No. 197A_2005, which may be seen on demand at the Land Department, Auberge de Baviere, Valletta.

The compensation offered is sixty Maltese Liri (Lm60)

skond l-istima li hawn ma' din id-dikjarazzjoni kif din saret mill-perit arkitett Joseph Mizzi , A.&C.E.

Ma' din id-dikjarazzjoni qed tiġi ppubblikata *site plan* li turi l-imsemmija immobbli.

(Iff) GEORGE HYZLER
A/President
27/02/2006

Din is-*site plan* qed tiġi ppubblikata f'paġna 2331.

according to the valuation published with this declaration as made by architect Joseph Mizzi , A.&C.E.

A site plan showing the mentioned immovable property is being published with this declaration.

(Sgd) GEORGE HYZLER
A/President
27/02/2006

This site plan is being published on page 2331.

Stima tal-Perit (oriġinali bil-Malti)

Akkwist ta' Art f'Ta' Kerċem, Għawdex

Fuq struzzjonijiet tal-Kummissarju ta' l-Artijiet, skond l-Ordinanza dwar l-Akkwist ta' Artijiet (għal Skopijiet Pubbliċi), qieghed niffissa l-valur liberu u frank tal-proprjetà hawn taħt deskritta f'Ta' Kerċem, Għawdex, li hija meħtieġa mill-Gvern għal skop pubbliku, u dan wara li ħadt in konsiderazzjoni l-lokalità, kif ukoll ħwejjeġ oħra li jista' jkollhom x'jaqsmu mal-valur ta' l-istess proprjetà.

Biċċa art tal-kejl ta' madwar 23 metru kwadru, li tmiss mill-Grigal ma' triq pubblika u min-Nofsinhar ma' proprjetà ta' sidien mhux magħrufa u mill-Majjistral ma' proprjetà tal-Gvern, liema art hija meqjusa bħala art agrikola fit-termini ta' l-Ordinanza dwar l-Akkwist ta' Artijiet u hija murija bl-aħmar u mmarkata bin-numru 7, fuq il-pjanta P.D. Nru. 197A_2005 u hija stmata għall-valur ta' sittin Lira Maltija (Lm60).

Iff. Joseph Mizzi, A.&C.E.

L-14 ta' Novembru, 2005

Architect's Valuation (original in Maltese)

Land Acquisition at Kerċem, Gozo

I have been instructed by the Commissioner of Land to assess under the Land Acquisition (Public Purposes) Ordinance, the freehold value of the hereunder described property at Kerċem, Gozo, required by Government for a public purpose, and this after considering the locality, as well as other matters relevant to the same property.


A plot of land of about 23 square metres, bounded on the North East by a public road and on the South by property of unknown owners and on the North West by Government property, which land is considered as agricultural land in terms of the Land Acquisition (Public Purposes) Ordinance and is shown in red and marked with number 7, on plan P.D. No. 197A_2005 and is valued for the price of sixty Maltese Liri (Lm60).


Sgd. Joseph Mizzi, A.&C.E.

14th November, 2005

Dan hu dokument uffiċċjali għall-użu biss fir-Reġistru tal-Artijiet

This is an official document for Land Registry use only [227 - Divizjoni ta' l-Artijiet tal-Gvern]

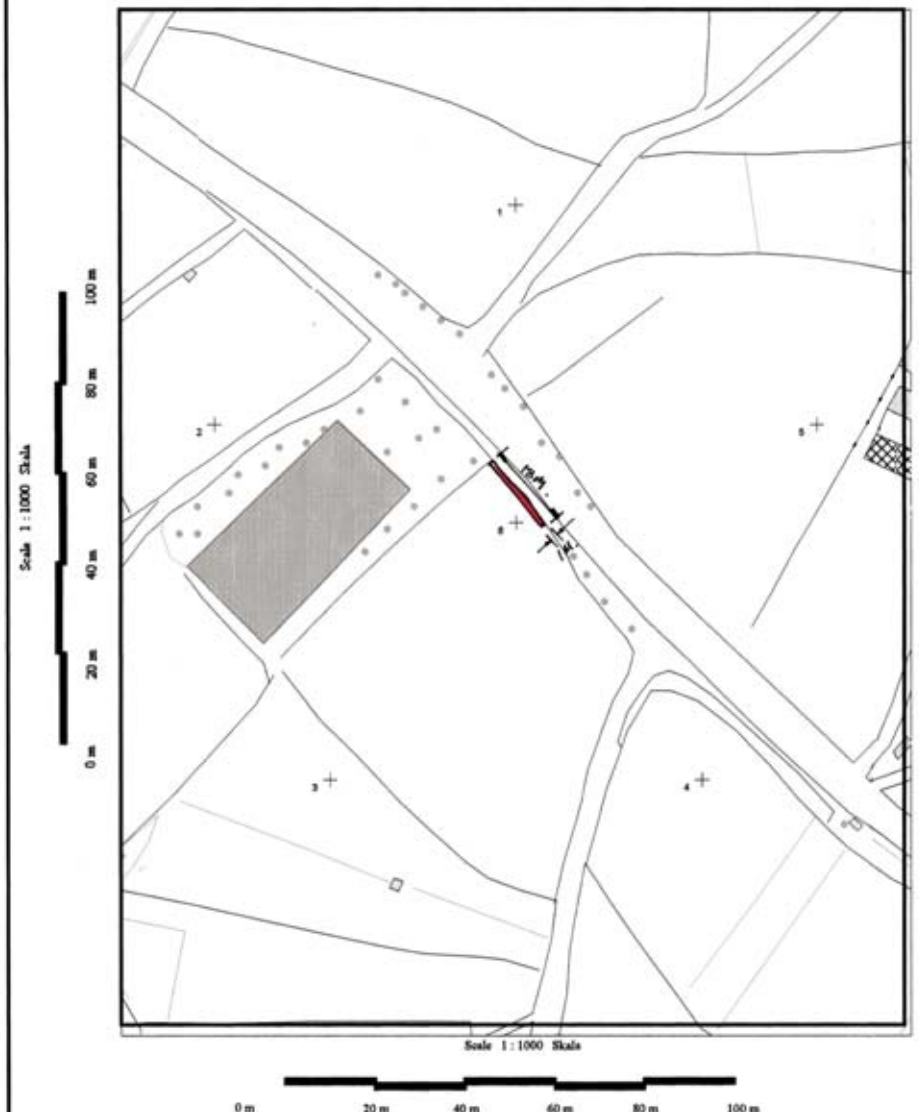

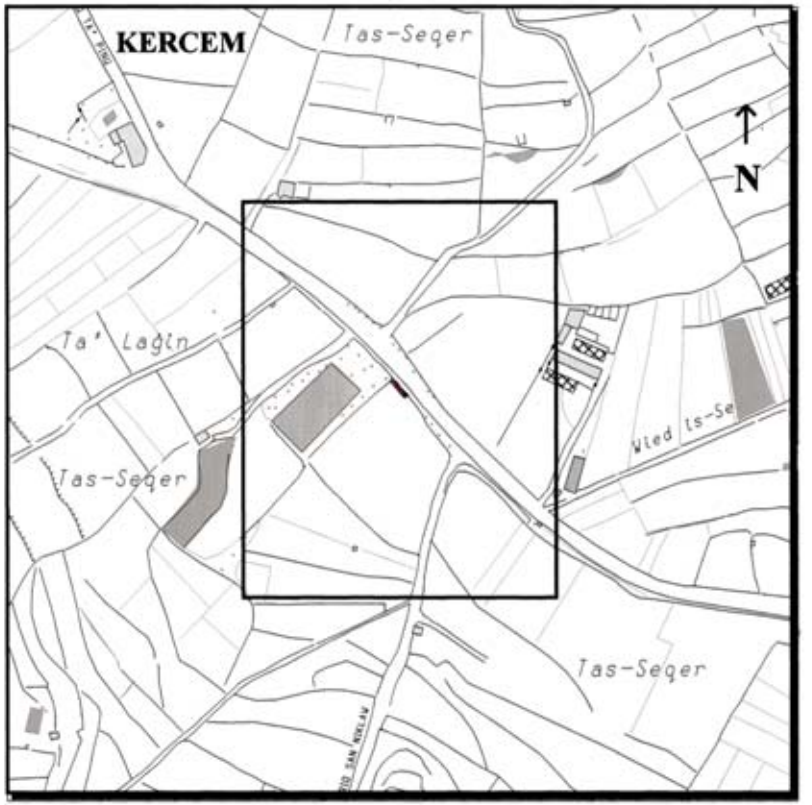

Gvern Ta' Malta — Pjanta tas-sit 1:2500 *Site Plan* — Government of Malta

Reġistru ta' l-Artijiet — **Land Registry**

Casa Bolino, 116 Triq il-Punent, Valletta — *Casa Bolino, 116 West Street, Valletta*

Nru tal-Mappa: *Map Number:* 90510M	Pożizzjoni Ċentrali: *Centre Coordinates:* x = 29763, y = 90349	*Parti minn SS:* *Extracted from SS:* 2890	Data: *Date:* 09/11/2005

Perit *Architect:*

Timbru tal-Perit *Architect's Stamp*

Perit Stefan Scotto
Estate Management

Qies (metri kwadri) *Area (square metres)* Area - 23m² (Plot 7a)

Firma tal-Applikant *Applicant's signature*

Dritt Mħallas *Fee Paid*

Nru. 211

AKKWIST TA' ART

DIN id-dikjarazzjoni li ġejja, magħmula mill-President ta' Malta bis-saħħa ta' l-artikolu 3 ta' l-Ordinanza dwar l-Akkwist ta' l-Artijiet għal Skopijiet Pubbliċi (Kapitolu 88) hija ppubblikata skond u għall-finijiet ta' l-artikolu 9(1) ta' dik l-Ordinanza.

It-8 ta' Marzu, 2006

(File L69/2005/10)

DIKJARAZZJONI MILL-PRESIDENT TA' MALTA

Jiena hawnhekk niddikjara illi l-art hawn taħt imsemmija hija meħtieġa mill-awtorità kompetenti għal skop pubbliku skond id-dispożizzjonijiet ta' l-Ordinanza dwar l-Akkwist ta' Artijiet għal Skopijiet Pubbliċi (Kapitolu 88) u illi l-akkwist tagħha għandu jkun b'xiri assolut.

Deskrizzjoni ta' l-Art

L-art li ġejja f'Ta' Kerċem, Għawdex:–

1. Biċċa art tal-kejl ta' madwar 8 metri kwadri, li tmiss mill-Tramuntana ma' triq pubblika, mil-Lvant ma' proprjetà ta' Jos. Bajada u oħrajn u min-Nofsinhar ma' proprjetà ta' sidien mhux magħrufa jew irjieħ verjuri.

L-art hawn fuq imsemmija tidher murija bil-kulur aħmar u mmarkata bħala *plot* numru 10 fuq il-pjanta P.D. Nru. 197B_2005, li wieħed jista' jara fuq talba fid-Dipartiment ta' l-Artijiet, Auberge de Baviere, Valletta.

Il-kumpens offrut hu ta' erbgħa u għoxrin Lira Maltija

No. 211

ACQUISITION OF LAND

THE following declaration, made by the President of Malta under section 3 of the Land Acquisition (Public Purposes) Ordinance (Chapter 88), is published in terms and for the purposes of section 9(1) thereof.

8th March, 2006

DECLARATION BY THE PRESIDENT OF MALTA

I hereby declare that the undermentioned land is required by the competent authority for a public purpose in accordance with the provisions of the Land Acquisition (Public Purposes) Ordinance (Chapter 88) and that the acquisition thereof should be by absolute purchase.

Description of the Land

The following land at Kerċem, Gozo:–

1. A plot of land of about 8 square metres, bounded on the North by a public road, and on the East by property of Jos. Bajada and others and on the South by property of unknown owners or more precise boundaries.

The above mentioned land is shown with the colour red and marked as plot number 10 on plan P.D. No. 197B_2005, which may be seen on demand at the Land Department, Auberge de Baviere, Valletta.

The compensation offered is twenty four Maltese Liri

(Lm24), skond l-istima li hawn ma' din id-dikjarazzjoni kif din saret mill-perit arkitett Joseph Mizzi, A.&C.E.

Ma' din id-dikjarazzjoni qed tiġi ppubblikata *site plan* li turi l-imsemmija immobbli.

(Iff) GEORGE HYZLER
A/President
27/02/2006

Din is-*site plan* qed tiġi ppubblikata f'paġna 2334.

Stima tal-Perit (oriġinali bil-Malti)

Akkwist ta' Art f'Ta' Kerċem, Għawdex

Fuq struzzjonijiet tal-Kummissarju ta' l-Artijiet, skond l-Ordinanza dwar l-Akkwist ta' Artijiet (għal Skopijiet Pubbliċi), qiegħed niffissa l-valur liberu u frank tal-proprjetà hawn taħt deskritta f'Ta' Kerċem, Għawdex, li hija meħtieġa mill-Gvern għal skop pubbliku, u dan wara li ħadt in konsiderazzjoni l-lokalità, kif ukoll ħwejjeġ oħra li jista' jkollhom x'jaqsmu mal-valur ta' l-istess proprjetà.

Biċċa art tal-kejl ta' madwar 8 metri kwadri, li tmiss mit-Tramuntana ma' triq pubblika, mil-Lvant ma' proprjetà ta' Jos. Bajada u oħrajn u min-Nofsinhar ma' proprjetà ta' sidien mhux magħrufa, liema art hija meqjusa bħala art agrikola fit-termini ta' l-Ordinanza dwar l-Akkwist ta' Artijiet u hija murija bl-aħmar u mmarkata bin-numru 10, fuq il-pjanta P.D. Nru. 197B_2005 u hija stmata għall-valur ta' erbgħa u għoxrin Lira Maltija (Lm24).

Iff. Joseph Mizzi, A.&C.E.

L-14 ta' Novembru, 2005

(Lm24) according to the valuation published with this declaration as made by architect Joseph Mizzi, A.&C.E.

A site plan showing the mentioned immovable property is being published with this declaration.

(Sgd) GEORGE HYZLER
A/President
27/02/2006

This site plan is being published on page 2334.

Architect's Valuation (original in Maltese)


Land Acquisition at Kerċem, Gozo

I have been instructed by the Commissioner of Land to assess under the Land Acquisition (Public Purposes) Ordinance, the freehold value of the hereunder described property at Kerċem, Gozo, required by Government for a public purpose, and this after considering the locality, as well as other matters relevant to the same property.

A plot of land of about 8 square metres, bounded on the North by a public road, and on the East by property of Jos. Bajada and others and on the South by property of unknown owners, which land is considered as agricultural land in terms of the Land Acquisition (Public Purposes) Ordinance and is shown in red and marked with number 10, on plan P.D. No. 197B_2005 and is valued for the price of twenty four Maltese Liri (Lm24).

Sgd. Joseph Mizzi, A.&C.E.

14th November, 2005

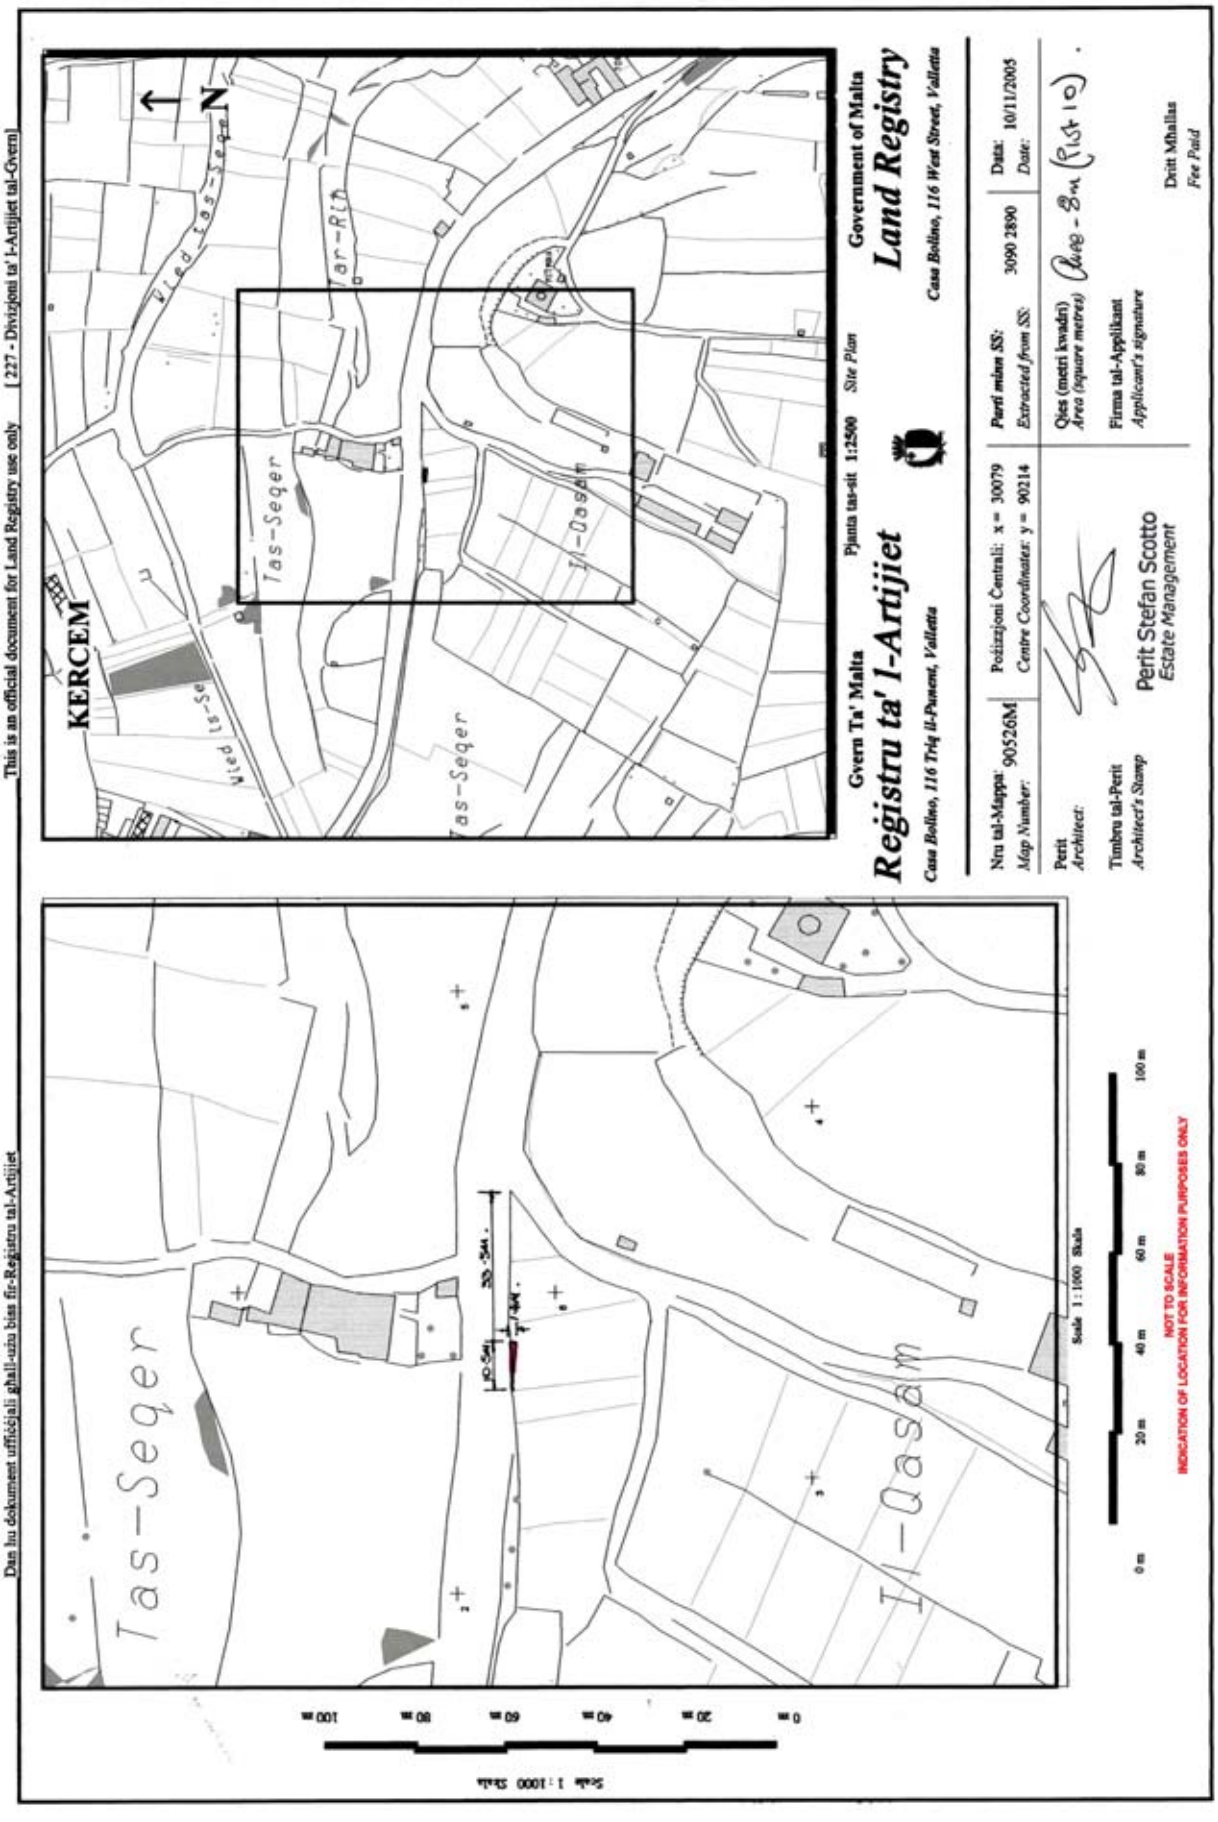
This is an official document for Land Registry use only [227 - Divizjoni ta' l-Artijiet tal-Gvern]
Dan hu dokument uffiċjali għall-użu biss fir-Reġistru tal-Artijiet
Gvern Ta' Malta
Reġistru ta' l-Artijiet
Casa Bolino, 116 Triq il-Punent, Valletta
Pjanta tas-sit 1:2500 Site Plan
Government of Malta
Land Registry
Casa Bolino, 116 West Street, Valletta
KERCEM
Tas-Seqer
Vjal Tas-Seqer
Tar-Rih
Tas-Seqer
Il-Qasam
N
Nru tal-Mappa: 90526M
Map Number:
Pożizzjoni Ċentrali: x = 30079
Centre Coordinates: y = 90214
Perti minn SS: 3090 2890
Extracted from SS:
Data: 10/11/2005
Date:
Perit
Architect:
Qies (metri kwadri)
Area (square metres)
Timbru tal-Perit
Architect's Stamp
Firma tal-Applikant
Applicant's signature
Perit Stefan Scotto
Estate Management
Dritt Mhallas
Fee Paid
Scale 1:1000 Skala
0 m 20 m 40 m 60 m 80 m 100 m
NOT TO SCALE
INDICATION OF LOCATION FOR INFORMATION PURPOSES ONLY

Nru. 212

AKKWIST TA' ART

DIN id-dikjarazzjoni li ġejja, magħmula mill-President ta' Malta bis-saħħa ta' l-artikolu 3 ta' l-Ordinanza dwar l-Akkwist ta' l-Artijiet għal Skopijiet Pubbliċi (Kapitolu 88) hija ppubblikata skond u għall-finijiet ta' l-artikolu 9(1) ta' dik l-Ordinanza.

It-8 ta' Marzu, 2006

(File L69/2005/11)

DIKJARAZZJONI MILL-PRESIDENT TA' MALTA

Jiena hawnhekk niddikjara illi l-art hawn taħt imsemmija hija meħtieġa mill-awtorità kompetenti għal skop pubbliku skond id-dispożizzjonijiet ta' l-Ordinanza dwar l-Akkwist ta' Artijiet għal Skopijiet Pubbliċi (Kapitolu 88) u illi l-akkwist tagħha għandu jkun b'xiri assolut.

Deskrizzjoni ta' l-Art

L-art li ġejja f'Ta' Kerċem, Għawdex:–

1. Biċċa art tal-kejl ta' madwar 4 metri kwadri, li tmiss mill-Tramuntana ma' triq pubblika, mil-Lvant ma' proprjetà ta' Cristina Debrincat u oħrajn u min-Nofsinhar ma' proprjetà ta' Jos. Bajada jew irjieħ verjuri.

L-art hawn fuq imsemmija tidher murija bil-kulur aħmar u mmarkata bħala *plot* numru 11 fuq il-pjanta P.D. Nru. 197B_2005, li wieħed jista' jara fuq talba fid-Dipartiment ta' l-Artijiet, Auberge de Baviere, Valletta.

Il-kumpens offrut hu ta' tnax-il Lira Maltija (Lm12),

No. 212

ACQUISITION OF LAND

THE following declaration, made by the President of Malta under section 3 of the Land Acquisition (Public Purposes) Ordinance (Chapter 88), is published in terms and for the purposes of section 9(1) thereof.

8th March, 2006

DECLARATION BY THE PRESIDENT OF MALTA

I hereby declare that the undermentioned land is required by the competent authority for a public purpose in accordance with the provisions of the Land Acquisition (Public Purposes) Ordinance (Chapter 88) and that the acquisition thereof should be by absolute purchase.

Description of the Land

The following land at Kerċem, Gozo:–

1. A plot of land of about 4 square metres, bounded on the North by a public road, and on the East by property of Cristina Debrincat and others and on the South by property of Jos. Bajada or more precise boundaries.

The above mentioned land is shown with the colour red and marked as plot number 11 on plan P.D. No. 197B_2005, which may be seen on demand at the Land Department, Auberge de Baviere, Valletta.

The compensation offered is twelve Maltese Liri (Lm12)

skond l-istima li hawn ma' din id-dikjarazzjoni kif din saret mill-perit arkitett Joseph Mizzi , A.&C.E.

Ma' din id-dikjarazzjoni qed tiġi ppubblikata *site plan* li turi l-imsemmija immobbli.

(Iff) GEORGE HYZLER
A/President
27/02/2006

Din is-*site plan* qed tiġi ppubblikata f'paġna 2337.

according to the valuation published with this declaration as made by architect Joseph Mizzi , A.&C.E.

A site plan showing the mentioned immovable property is being published with this declaration.

(Sgd) GEORGE HYZLER
A/President
27/02/2006

This site plan is being published on page 2337.

Stima tal-Perit (oriġinali bil-Malti)

Akkwist ta' Art f'Ta' Kerċem, Għawdex

Fuq struzzjonijiet tal-Kummissarju ta' l-Artijiet, skond l-Ordinanza dwar l-Akkwist ta' Artijiet (għal Skopijiet Pubbliċi), qieghed niffissa l-valur liberu u frank tal-proprjetà hawn taħt deskritta f'Ta' Kerċem, Għawdex, li hija meħtieġa mill-Gvern għal skop pubbliku, u dan wara li ħadt in konsiderazzjoni l-lokalità, kif ukoll ħwejjeġ oħra li jista' jkollhom x'jaqsmu mal-valur ta' l-istess proprjetà.

Biċċa art tal-kejl ta' madwar 4 metri kwadri, li tmiss mill-Tramuntana ma' triq pubblika, mil-Lvant ma' proprjetà ta' Cristina Debrincat u oħrajn u min-Nofsinhar ma' proprjetà ta' Jos. Bajada, liema art hija meqjusa bħala art agrikola fit-termini ta' l-Ordinanza dwar l-Akkwist ta' Artijiet u hija murija bl-aħmar u mmarkata bin-numru 11, fuq il-pjanta P.D. Nru. 197B_2005 u hija stmata għall-valur ta' tnax-il Lira Maltija (Lm12).

Iff. Joseph Mizzi, A.&C.E.

L-14 ta' Novembru, 2005

Architect's Valuation (original in Maltese)

Land Acquisition at Kerċem, Gozo

I have been instructed by the Commissioner of Land to assess under the Land Acquisition (Public Purposes) Ordinance, the freehold value of the hereunder described property at Kerċem, Gozo, required by Government for a public purpose, and this after considering the locality, as well as other matters relevant to the same property.

A plot of land of about 4 square metres, bounded on the North by a public road, and on the East by property of Cristina Debrincat and others and on the South by property of Jos. Bajada, which land is considered as agricultural land in terms of the Land Acquisition (Public Purposes) Ordinance and is shown in red and marked with number 11, on plan P.D. No. 197B_2005 and is valued for the price of twelve Maltese Liri (Lm12).

Sgd. Joseph Mizzi, A.&C.E.

14th November, 2005

Dan hu dokument uffiċjali għall-użu biss fir-Reġistru tal-Artijiet
This is an official document for Land Registry use only
[227 - Diviżjoni ta' l-Artijiet tal-Gvern]
KERCEM
Tas-Seqer
Il-Qasam
Gvern Ta' Malta
Pjanta tas-sit 1:2500 Site Plan
Government of Malta
Registru ta' l-Artijiet
Land Registry
Casa Bollino, 116 Triq il-Punent, Valletta
Casa Bollino, 116 West Street, Valletta
Nru tal-Mappa: 90527M
Map Number:
Pożizzjoni Ċentrali: x = 30079
Centre Coordinates: y = 90214
Perit
Architect:
Timbru tal-Perit
Architect's Stamp
Perit Stefan Scotto
Estate Management
Parti minn SS:
Extracted from SS:
3090 2890
Data: 10/11/2005
Date:
Qies (metri kwadri)
Area (square metres)
Firma tal-Applikant
Applicant's signature
Dritt Mhallas
Fee Paid
Scale 1:1000
0 m 20 m 40 m 60 m 80 m 100 m
NOT TO SCALE
INDICATION OF LOCATION FOR INFORMATION PURPOSES ONLY

Nru. 213

AKKWIST TA' ART

DIN id-dikjarazzjoni li ġejja, magħmula mill-President ta' Malta bis-saħħa ta' l-artikolu 3 ta' l-Ordinanza dwar l-Akkwist ta' l-Artijiet għal Skopijiet Pubbliċi (Kapitolu 88) hija ppubblikata skond u għall-finijiet ta' l-artikolu 9(1) ta' dik l-Ordinanza.

It-8 ta' Marzu, 2006

(File L69/2005/12)

DIKJARAZZJONI MILL-PRESIDENT TA' MALTA

Jiena hawnhekk niddikjara illi l-art hawn taħt imsemmija hija meħtieġa mill-awtorità kompetenti għal skop pubbliku skond id-dispożizzjonijiet ta' l-Ordinanza dwar l-Akkwist ta' Artijiet għal Skopijiet Pubbliċi (Kapitolu 88) u illi l-akkwist tagħha għandu jkun b'xiri assolut.

Deskrizzjoni ta' l-Art

L-art li ġejja f'Ta' Kerċem, Għawdex:–

1. Biċċa art tal-kejl ta' madwar 17-il metru kwadru, li tmiss mit-Tramuntana ma' triq pubblika, mill-Punent ma' proprjetà ta' Jos. Bajada u min-Nofsinhar ma' proprjetà ta' Cristina Debrincat u oħrajn jew irjieħ verjuri.

L-art hawn fuq imsemmija tidher murija bil-kulur aħmar u mmarkata bħala *plot* numru 12 fuq il-pjanta P.D. Nru. 197B_2005, li wieħed jista' jara fuq talba fid-Dipartiment ta' l-Artijiet, Auberge de Baviere, Valletta.

Il-kumpens offrut hu ta' ħamsin Lira Maltija (Lm50),

No. 213

ACQUISITION OF LAND

THE following declaration, made by the President of Malta under section 3 of the Land Acquisition (Public Purposes) Ordinance (Chapter 88), is published in terms and for the purposes of section 9(1) thereof.

8th March, 2006

DECLARATION BY THE PRESIDENT OF MALTA

I hereby declare that the undermentioned land is required by the competent authority for a public purpose in accordance with the provisions of the Land Acquisition (Public Purposes) Ordinance (Chapter 88) and that the acquisition thereof should be by absolute purchase.

Description of the Land

The following land at Kerċem, Gozo:–

1. A plot of land of about 17 square metres, bounded on the North by a public road, and on the West by property of Jos. Bajada and on the South by property of Cristina Debrincat and others or more precise boundaries.

The above mentioned land is shown with the colour red and marked as plot number 12 on plan P.D. No. 197B_2005, which may be seen on demand at the Land Department, Auberge de Baviere, Valletta.

The compensation offered is fifty Maltese Liri (Lm50)

skond l-istima li hawn ma' din id-dikjarazzjoni kif din saret mill-perit arkitett Joseph Mizzi , A.&C.E.

Ma' din id-dikjarazzjoni qed tiġi ppubblikata *site plan* li turi l-imsemmija immobbli.

(Iff) GEORGE HYZLER
A/President
27/02/2006

Din is-*site plan* qed tiġi ppubblikata f'paġna 2340.

according to the valuation published with this declaration as made by architect Joseph Mizzi , A.&C.E.

A site plan showing the mentioned immovable property is being published with this declaration.

(Sgd) GEORGE HYZLER
A/President
27/02/2006

This site plan is being published on page 2340.

Stima tal-Perit (oriġinali bil-Malti)

Akkwist ta' Art f'Ta' Kerċem, Għawdex

Fuq struzzjonijiet tal-Kummissarju ta' l-Artijiet, skond l-Ordinanza dwar l-Akkwist ta' Artijiet (għal Skopijiet Pubbliċi), qieghed niffissa l-valur liberu u frank tal-proprjetà hawn taħt deskritta f'Ta' Kerċem, Għawdex, li hija meħtieġa mill-Gvern għal skop pubbliku, u dan wara li ħadt in konsiderazzjoni l-lokalità, kif ukoll ħwejjeġ oħra li jista' jkollhom x'jaqsmu mal-valur ta' l-istess proprjetà.

Biċċa art tal-kejl ta' madwar 17-il metru kwadru, li tmiss mit-Tramuntana ma' triq pubblika, mill-Punent ma' proprjetà ta' Jos. Bajada u min-Nofsinhar ma' proprjetà ta' Cristina Debrincat u oħrajn, liema art hija meqjusa bħala art agrikola fit-termini ta' l-Ordinanza dwar l-Akkwist ta' Artijiet u hija murija bl-aħmar u mmarkata bin-numru 12, fuq il-pjanta P.D. Nru. 197B_2005 u hija stmata għall-valur ta' ħamsin Lira Maltija (Lm50).

Iff. Joseph Mizzi, A.&C.E.

L-14 ta' Novembru, 2005

Architect's Valuation (original in Maltese)

Land Acquisition at Kerċem, Gozo

I have been instructed by the Commissioner of Land to assess under the Land Acquisition (Public Purposes) Ordinance, the freehold value of the hereunder described property at Kerċem, Gozo, required by Government for a public purpose, and this after considering the locality, as well as other matters relevant to the same property.


A plot of land of about 17 square metres, bounded on the North by a public road, and on the West by property of Jos. Bajada and on the South by property of Cristina Debrincat and others, which land is considered as agricultural land in terms of the Land Acquisition (Public Purposes) Ordinance and is shown in red and marked with number 12, on plan P.D. No. 197B_2005 and is valued for the price of fifty Maltese Liri (Lm50).


Sgd. Joseph Mizzi, A.&C.E.

14th November, 2005

Dan hu dokument uffiċċjali għall-użu biss fir-Reġistru tal-Artijiet

This is an official document for Land Registry use only [227 - Divizjoni ta' l-Artijiet tal-Gvern]

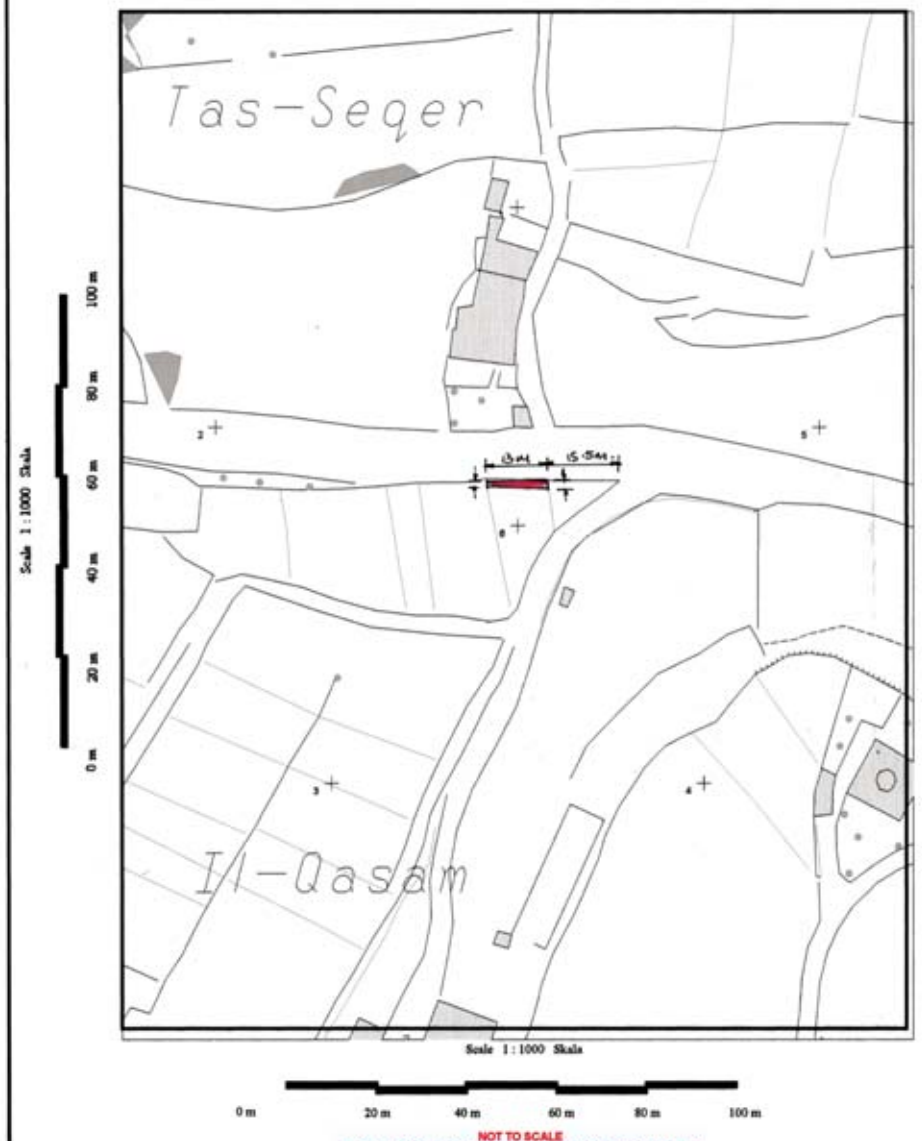

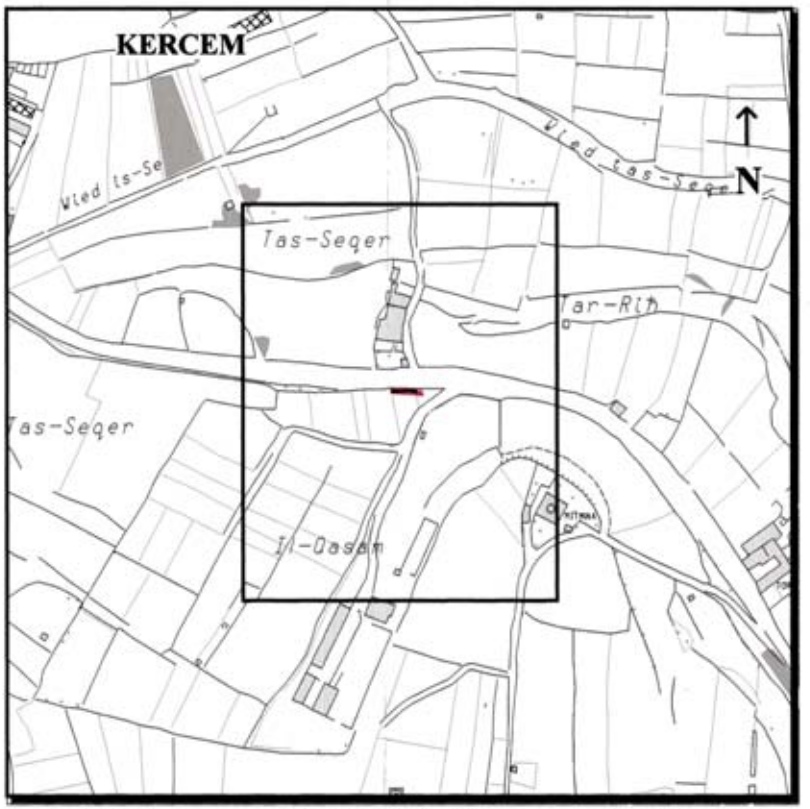

Gvern Ta' Malta — Pjanta tas-sit 1:2500 *Site Plan* — Government of Malta

Reġistru ta' l-Artijiet — **Land Registry**

Casa Bolino, 116 Triq il-Punent, Valletta — *Casa Bolino, 116 West Street, Valletta*

Nru tal-Mappa: *Map Number:*	90528M	Pożizzjoni Ċentrali: *Centre Coordinates:*	x = 30079 y = 90214	***Parti minn SS:*** *Extracted from SS:*	3090 2890	Data: *Date:*	10/11/2005

Perit *Architect:* Perit Stefan Scotto, Estate Management

Timbru tal-Perit *Architect's Stamp*

Qies (metri kwadri) *Area (square metres)* 1008 - Mm (Plot 12)

Firma tal-Applikant *Applicant's signature*

Dritt Mħallas *Fee Paid*

Nru. 214

AKKWIST TA' ART

DIN id-dikjarazzjoni li ġejja, magħmula mill-President ta' Malta bis-saħħa ta' l-artikolu 3 ta' l-Ordinanza dwar l-Akkwist ta' l-Artijiet għal Skopijiet Pubbliċi (Kapitolu 88) hija ppubblikata skond u għall-finijiet ta' l-artikolu 9(1) ta' dik l-Ordinanza.

It-8 ta' Marzu, 2006

(File L69/2005/13)

DIKJARAZZJONI MILL-PRESIDENT TA' MALTA

Jiena hawnhekk niddikjara illi l-art hawn taħt imsemmija hija meħtieġa mill-awtorità kompetenti għal skop pubbliku skond id-dispożizzjonijiet ta' l-Ordinanza dwar l-Akkwist ta' Artijiet għal Skopijiet Pubbliċi (Kapitolu 88) u illi l-akkwist tagħha għandu jkun b'xiri assolut.

Deskrizzjoni ta' l-Art

L-art li ġejja f'Ta' Kerċem, Għawdex:–

1. Biċċa art tal-kejl ta' madwar 35 metru kwadru, li tmiss mit-Tramuntana ma' triq pubblika, mill-Punent ma' proprjetà ta' Cristina Debrincat u oħrajn u mix-Xlokk ma' proprjetà tal-Gvern jew irjieħ verjuri.

L-art hawn fuq imsemmija tidher murija bil-kulur aħmar u mmarkata bħala *plot* numru 13 fuq il-pjanta P.D. Nru. 197B_2005, li wieħed jista' jara fuq talba fid-Dipartiment ta' l-Artijiet, Auberge de Baviere, Valletta.

Il-kumpens offrut hu ta' mitt Lira Maltija (Lm100),

No. 214

ACQUISITION OF LAND

THE following declaration, made by the President of Malta under section 3 of the Land Acquisition (Public Purposes) Ordinance (Chapter 88), is published in terms and for the purposes of section 9(1) thereof.

8th March, 2006

DECLARATION BY THE PRESIDENT OF MALTA

I hereby declare that the undermentioned land is required by the competent authority for a public purpose in accordance with the provisions of the Land Acquisition (Public Purposes) Ordinance (Chapter 88) and that the acquisition thereof should be by absolute purchase.

Description of the Land

The following land at Kerċem, Gozo:–

1. A plot of land of about 35 square metres, bounded on the North by a public road, and on the West by property of Cristina Debrincat and others and on the South East by Government property or more precise boundaries.

The above mentioned land is shown with the colour red and marked as plot number 13 on plan P.D. No. 197B_2005, which may be seen on demand at the Land Department, Auberge de Baviere, Valletta.

The compensation offered is hundred Maltese Liri (Lm100)

skond l-istima li hawn ma' din id-dikjarazzjoni kif din saret mill-perit arkitett Joseph Mizzi , A.&C.E.

Ma' din id-dikjarazzjoni qed tiġi ppubblikata *site plan* li turi l-imsemmija immobbli.

(Iff) GEORGE HYZLER
A/President
27/02/2006

Din is-*site plan* qed tiġi ppubblikata f'paġna 2343.

according to the valuation published with this declaration as made by architect Joseph Mizzi , A.&C.E.

A site plan showing the mentioned immovable property is being published with this declaration.

(Sgd) GEORGE HYZLER
A/President
27/02/2006

This site plan is being published on page 2343.

Stima tal-Perit (oriġinali bil-Malti)

Akkwist ta' Art f'Ta' Kerċem, Għawdex

Fuq struzzjonijiet tal-Kummissarju ta' l-Artijiet, skond l-Ordinanza dwar l-Akkwist ta' Artijiet (għal Skopijiet Pubbliċi), qiegħed niffissa l-valur liberu u frank tal-proprjetà hawn taħt deskritta f'Ta' Kerċem, Għawdex, li hija meħtieġa mill-Gvern għal skop pubbliku, u dan wara li ħadt in konsiderazzjoni l-lokalità, kif ukoll ħwejjeġ oħra li jista' jkollhom x'jaqsmu mal-valur ta' l-istess proprjetà.

Biċċa art tal-kejl ta' madwar 35 metru kwadru, li tmiss mit-Tramuntana ma' triq pubblika, mill-Punent ma' proprjetà ta' Cristina Debrincat u oħrajn u mix-Xlokk ma' proprjetà tal-Gvern, liema art hija meqjusa bħala art agrikola fit-termini ta' l-Ordinanza dwar l-Akkwist ta' Artijiet u hija murija bl-aħmar u mmarkata bin-numru 13, fuq il-pjanta P.D. Nru. 197B_2005 u hija stmata għall-valur ta' mitt Lira Maltija (Lm100).

Iff. Joseph Mizzi, A.&C.E.

L-14 ta' Novembru, 2005

Architect's Valuation (original in Maltese)

Land Acquisition at Kerċem, Gozo

I have been instructed by the Commissioner of Land to assess under the Land Acquisition (Public Purposes) Ordinance, the freehold value of the hereunder described property at Kerċem, Gozo, required by Government for a public purpose, and this after considering the locality, as well as other matters relevant to the same property.


A plot of land of about 35 square metres, bounded on the North by a public road, and on the West by property of Cristina Debrincat and others and on the South East by Government property, which land is considered as agricultural land in terms of the Land Acquisition (Public Purposes) Ordinance and is shown in red and marked with number 13, on plan P.D. No. 197B_2005 and is valued for the price of one hundred Maltese Liri (Lm100).


Sgd. Joseph Mizzi, A.&C.E.

14th November, 2005

Dan hu dokument uffiċċjali għall-użu biss fir-Reġistru tal-Artijiet

This is an official document for Land Registry use only [227 - Diviżjoni ta' l-Artijiet tal-Gvern]

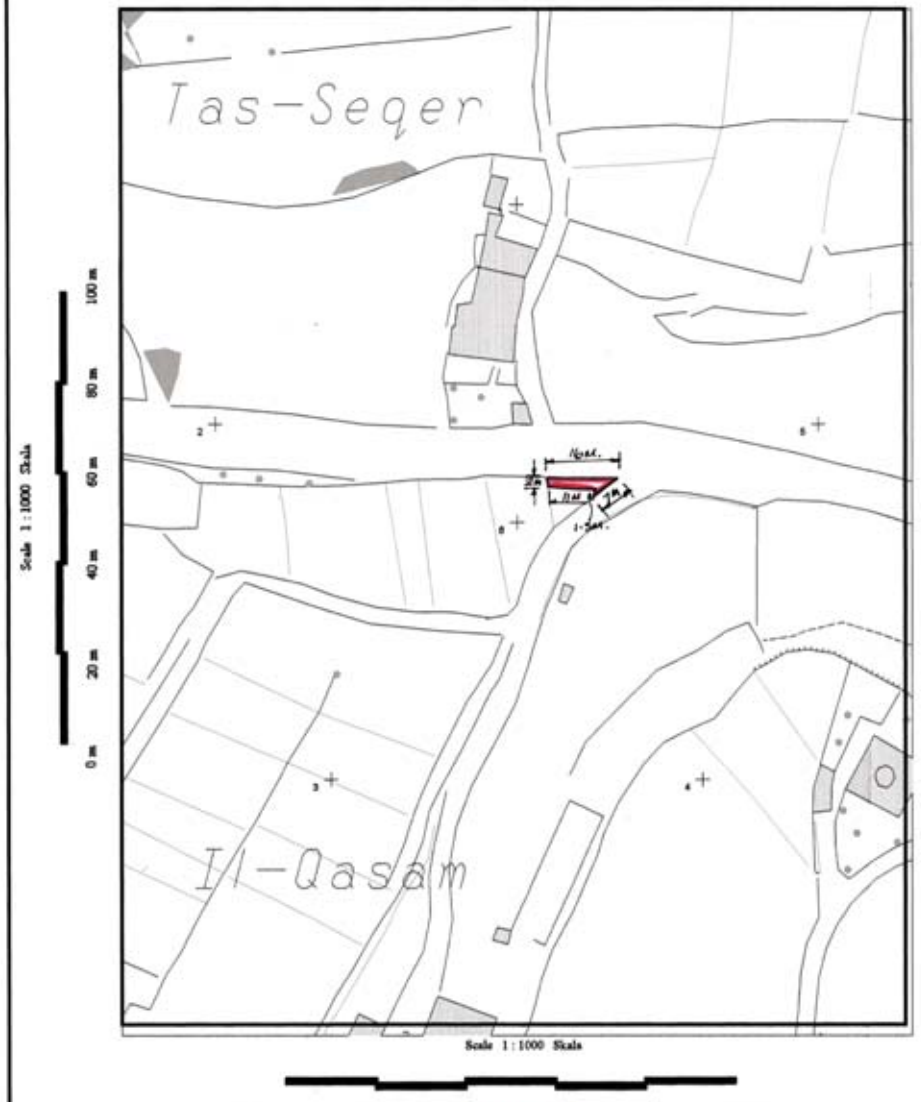

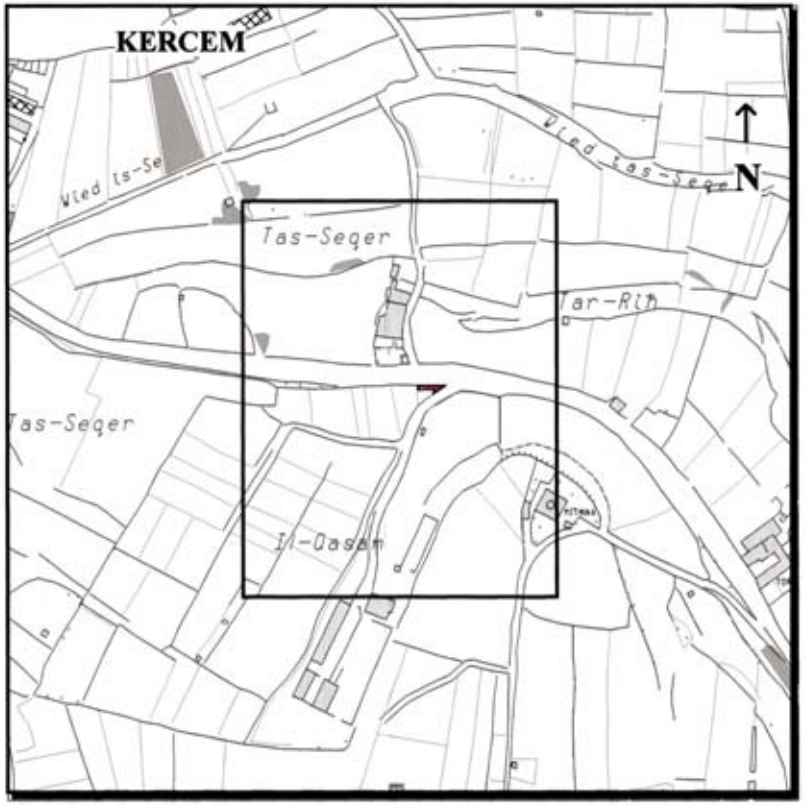

Gvern Ta' Malta — Pjanta tas-sit 1:2500 *Site Plan* — Government of Malta

Reġistru ta' l-Artijiet — **Land Registry**

Casa Bollino, 116 Triq il-Punent, Valletta — *Casa Bollino, 116 West Street, Valletta*

Nru tal-Mappa: *Map Number:* 90529M	Pożizzjoni Ċentrali: *Centre Coordinates:* x = 30079, y = 90214	*Parti minn SS:* *Extracted from SS:* 3090 2890	Data: *Date:* 10/11/2005
Perit *Architect:*		Qies (metri kwadri) *Area (square metres)* Area - 35 m² (P.A. 13)	
Timbru tal-Perit *Architect's Stamp*	Perit Stefan Scotto Estate Management	Firma tal-Applikant *Applicant's signature*	
		Dritt Mħallas *Fee Paid*	

Nru. 215

AKKWIST TA' ART

DIN id-dikjarazzjoni li ġejja, magħmula mill-President ta' Malta bis-saħħa ta' l-artikolu 3 ta' l-Ordinanza dwar l-Akkwist ta' l-Artijiet għal Skopijiet Pubbliċi (Kapitolu 88) hija ppubblikata skond u għall-finijiet ta' l-artikolu 9(1) ta' dik l-Ordinanza.

It-8 ta' Marzu, 2006

(File L69/2005/15)

DIKJARAZZJONI MILL-PRESIDENT TA' MALTA

Jiena hawnhekk niddikjara illi l-art hawn taħt imsemmija hija meħtieġa mill-awtorità kompetenti għal skop pubbliku skond id-dispożizzjonijiet ta' l-Ordinanza dwar l-Akkwist ta' Artijiet għal Skopijiet Pubbliċi (Kapitolu 88) u illi l-akkwist tagħha għandu jkun b'xiri assolut.

Deskrizzjoni ta' l-Art

L-art li ġejja fl-Għasri, Għawdex:–

1. Biċċa art tal-kejl ta' madwar 443 metru kwadru, li tmiss mil-Lbiċ ma' triq pubblika, mill-Grigal ma' proprjetà ta' Carmen Muscat u oħrajn u mix-Xlokk ma' proprjetà ta' Rose Spiteri jew irjieħ verjuri.

L-art hawn fuq imsemmija tidher murija bil-kulur aħmar u mmarkata bħala *plot* numru 15 fuq il-pjanta P.D. Nru. 197B_2005, li wieħed jista' jara fuq talba fid-Dipartiment ta' l-Artijiet, Auberge de Baviere, Valletta.

Il-kumpens offrut hu ta' elf, mija u tmenin Lira Maltija

No. 215

ACQUISITION OF LAND

THE following declaration, made by the President of Malta under section 3 of the Land Acquisition (Public Purposes) Ordinance (Chapter 88), is published in terms and for the purposes of section 9(1) thereof.

8th March, 2006

DECLARATION BY THE PRESIDENT OF MALTA

I hereby declare that the undermentioned land is required by the competent authority for a public purpose in accordance with the provisions of the Land Acquisition (Public Purposes) Ordinance (Chapter 88) and that the acquisition thereof should be by absolute purchase.

Description of the Land

The following land at Għasri, Gozo:–

1. A plot of land of about 443 square metres, bounded on the South West by a public road, and on the North East by property of Carmen Muscat and others and on the South East by property of Rose Spiteri or more precise boundaries.

The above mentioned land is shown with the colour red and marked as plot number 15 on plan P.D. No. 197B_2005, which may be seen on demand at the Land Department, Auberge de Baviere, Valletta.

The compensation offered is one thousand, one hundred

(Lm1,180), skond l-istima li hawn ma' din id-dikjarazzjoni kif din saret mill-perit arkitett Joseph Mizzi , A.&C.E.

Ma' din id-dikjarazzjoni qed tiġi ppubblikata *site plan* li turi l-imsemmija immobbli.

(Iff) GEORGE HYZLER
A/President
27/02/2006

Din is-*site plan* qed tiġi ppubblikata f'paġna 2346.

Stima tal-Perit (oriġinali bil-Malti)

Akkwist ta' Art fl-Għasri, Għawdex

Fuq struzzjonijiet tal-Kummissarju ta' l-Artijiet, skond l-Ordinanza dwar l-Akkwist ta' Artijiet (għal Skopijiet Pubbliċi), qiegħed niffissa l-valur liberu u frank tal-proprjetà hawn taħt deskritta fl-Għasri, Għawdex, li hija meħtieġa mill-Gvern għal skop pubbliku, u dan wara li ħadt in konsiderazzjoni l-lokalità, kif ukoll ħwejjeġ oħra li jista' jkollhom x'jaqsmu mal-valur ta' l-istess proprjetà.

Biċċa art tal-kejl ta' madwar 443 metru kwadru, li tmiss mil-Lbiċ ma' triq pubblika, mill-Grigal ma' proprjetà ta' Carmen Muscat u oħrajn u mix-Xlokk ma' proprjetà ta' Rose Spiteri, liema art hija meqjusa bħala art agrikola fit-termini ta' l-Ordinanza dwar l-Akkwist ta' Artijiet u hija murija bl-aħmar u mmarkata bin-numru 15, fuq il-pjanta P.D. Nru. 197B_2005 u hija stmata għall-valur ta' elf, mija u tmenin Lira Maltija (Lm1,180).

Iff. Joseph Mizzi, A.&C.E.

L-14 ta' Novembru, 2005

and eighty Maltese Liri (Lm1,180) according to the valuation published with this declaration as made by architect Joseph Mizzi , A.&C.E.

A site plan showing the mentioned immovable property is being published with this declaration.

(Sgd) GEORGE HYZLER
A/President
27/02/2006

This site plan is being published on page 2346.

Architect's Valuation (original in Maltese)


Land Acquisition at Għasri, Gozo

I have been instructed by the Commissioner of Land to assess under the Land Acquisition (Public Purposes) Ordinance, the freehold value of the hereunder described property at Għasri, Gozo, required by Government for a public purpose, and this after considering the locality, as well as other matters relevant to the same property.

A plot of land of about 443 square metres, bounded on the South West by a public road, and on the North East by property of Carmen Muscat and others and on the South East by Rose Spiteri, which land is considered as agricultural land in terms of the Land Acquisition (Public Purposes) Ordinance and is shown in red and marked with number 15, on plan P.D. No. 197B_2005 and is valued for the price of one thousand, one hundred and eighty Maltese Liri (Lm1,180).

Sgd. Joseph Mizzi, A.&C.E.

14th November, 2005

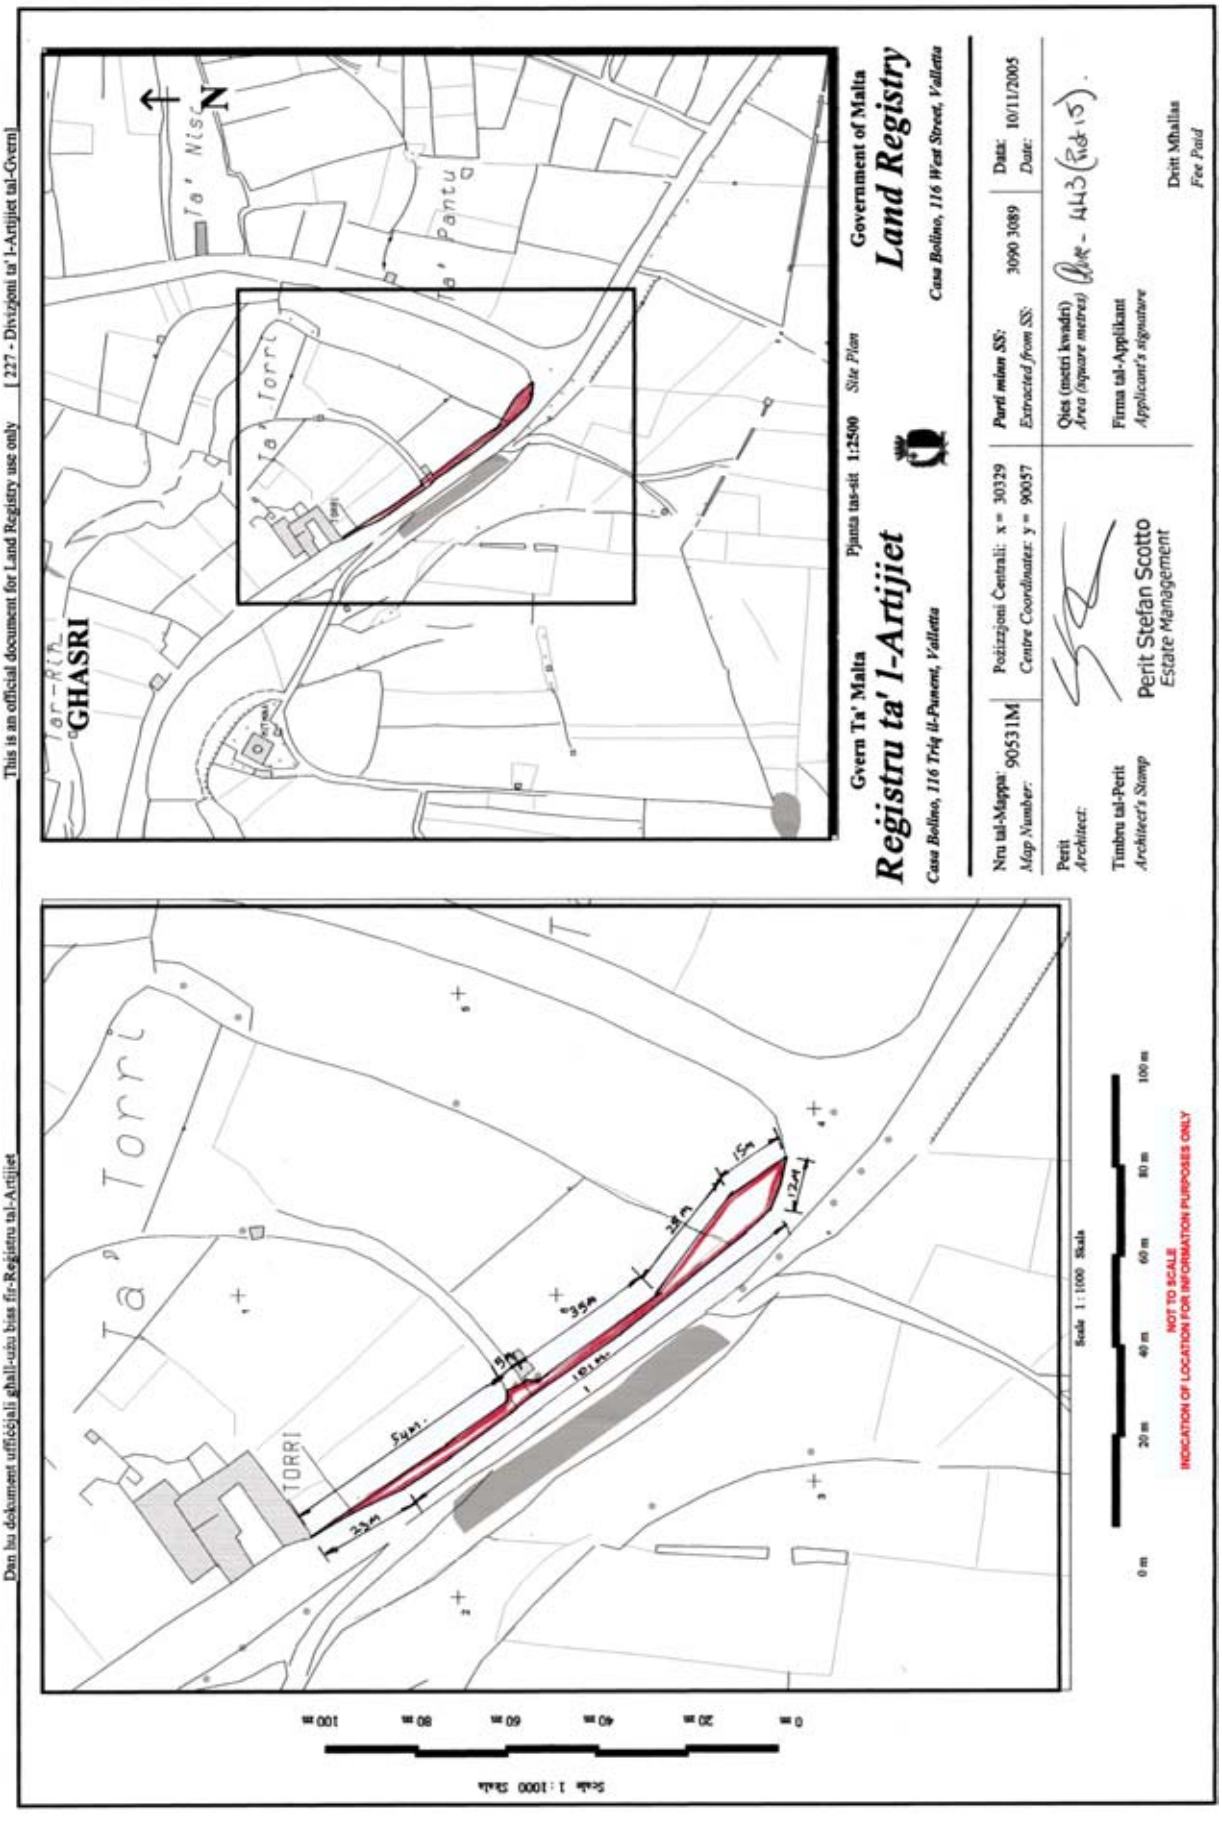
This is an official document for Land Registry use only [227 - Divizjoni ta' l-Artijiet tal-Gvern]
Dan hu dokument uffiċjali għall-użu biss fir-Reġistru tal-Artijiet
Gvern Ta' Malta
Registru ta' l-Artijiet
Casa Bolino, 116 Triq il-Punent, Valletta
Pjanta tas-sit 1:2500 Site Plan
Government of Malta
Land Registry
Casa Bolino, 116 West Street, Valletta
GHASRI
Ta' Torri
Ta' Pantu
Ta' Nisfu
N
TORRI
Nru tal-Mappa: 90531M
Map Number:
Pożizzjoni Ċentrali: x = 30329
Centre Coordinates: y = 90057
Parti minn SS:
Extracted from SS:
3090 3089
Data: 10/11/2005
Date:
Perit
Architect:
Qies (metri kwadri)
Area (Square metres)
Firma tal-Applikant
Applicant's signature
Timbru tal-Perit
Architect's Stamp
Perit Stefan Scotto
Estate Management
Dritt Mhallas
Fee Paid
Scale 1:1000 Skala
0 m 20 m 40 m 60 m 80 m 100 m
NOT TO SCALE
INDICATION OF LOCATION FOR INFORMATION PURPOSES ONLY

Nru. 216

AKKWIST TA' ART

DIN id-dikjarazzjoni li ġejja, magħmula mill-President ta' Malta bis-saħħa ta' l-artikolu 3 ta' l-Ordinanza dwar l-Akkwist ta' l-Artijiet għal Skopijiet Pubbliċi (Kapitolu 88) hija ppubblikata skond u għall-finijiet ta' l-artikolu 9(1) ta' dik l-Ordinanza.

It-8 ta' Marzu, 2006

(File L69/2005/16)

DIKJARAZZJONI MILL-PRESIDENT TA' MALTA

Jiena hawnhekk niddikjara illi l-art hawn taħt imsemmija hija meħtieġa mill-awtorità kompetenti għal skop pubbliku skond id-dispożizzjonijiet ta' l-Ordinanza dwar l-Akkwist ta' Artijiet għal Skopijiet Pubbliċi (Kapitolu 88) u illi l-akkwist tagħha għandu jkun b'xiri assolut.

Deskrizzjoni ta' l-Art

L-art li ġejja fl-Għasri, Għawdex:–

1. Biċċa art tal-kejl ta' madwar 57 metru kwadru, li tmiss mil-Lbiċ u mix-Xlokk ma' triq pubblika u mill-Punent ma' proprjetà ta' Rose Spiteri jew irjieħ verjuri.

L-art hawn fuq imsemmija tidher murija bil-kulur aħmar u mmarkata bħala *plot* numru 16 fuq il-pjanta P.D. Nru. 197B_2005, li wieħed jista' jara fuq talba fid-Dipartiment ta' l-Artijiet, Auberge de Baviere, Valletta.

Il-kumpens offrut hu ta' mija u ħamsin Lira Maltija (Lm150), skond l-istima li hawn ma' din id-dikjarazzjoni

No. 216

ACQUISITION OF LAND

THE following declaration, made by the President of Malta under section 3 of the Land Acquisition (Public Purposes) Ordinance (Chapter 88), is published in terms and for the purposes of section 9(1) thereof.

8th March, 2006

DECLARATION BY THE PRESIDENT OF MALTA

I hereby declare that the undermentioned land is required by the competent authority for a public purpose in accordance with the provisions of the Land Acquisition (Public Purposes) Ordinance (Chapter 88) and that the acquisition thereof should be by absolute purchase.

Description of the Land

The following land at Għasri, Gozo:–

1. A plot of land of about 57 square metres, bounded on the South West and South East by a public road and on the West by property of Rose Spiteri or more precise boundaries.

The above mentioned land is shown with the colour red and marked as plot number 16 on plan P.D. No. 197B_2005, which may be seen on demand at the Land Department, Auberge de Baviere, Valletta.

The compensation offered is hundred Maltese Liri (Lm150) according to the valuation published with this declaration as

kif din saret mill-perit arkitett Joseph Mizzi , A.&C.E.

Ma' din id-dikjarazzjoni qed tiġi ppubblikata *site plan* li turi l-imsemmija immobbli.

(Iff) GEORGE HYZLER
A/President
27/02/2006

Din is-*site plan* qed tiġi ppubblikata f'paġna 2349.

Stima tal-Perit (oriġinali bil-Malti)

Akkwist ta' Art fl-Għasri, Għawdex

Fuq struzzjonijiet tal-Kummissarju ta' l-Artijiet, skond l-Ordinanza dwar l-Akkwist ta' Artijiet (għal Skopijiet Pubbliċi), qiegħed niffissa l-valur liberu u frank tal-proprjetà hawn taħt deskritta fl-Għasri, Għawdex, li hija meħtieġa mill-Gvern għal skop pubbliku, u dan wara li ħadt in konsiderazzjoni l-lokalità, kif ukoll ħwejjeġ oħra li jista' jkollhom x'jaqsmu mal-valur ta' l-istess proprjetà.

Biċċa art tal-kejl ta' madwar 57 metru kwadru, li tmiss mil-Lbiċ u mix-Xlokk ma' triq pubblika u mill-Punent ma' proprjetà ta' Rose Spiteri, liema art hija meqjusa bħala art agrikola fit-termini ta' l-Ordinanza dwar l-Akkwist ta' Artijiet u hija murija bl-aħmar u mmarkata bin-numru 16, fuq il-pjanta P.D. Nru. 197B_2005 u hija stmata għall-valur ta' mija u ħamsin Lira Maltija (Lm150).

Iff. Joseph Mizzi, A.&C.E.

L-14 ta' Novembru, 2005

made by architect Joseph Mizzi , A.&C.E.

A site plan showing the mentioned immovable property is being published with this declaration.

(Sgd) GEORGE HYZLER
A/President
27/02/2006

This site plan is being published on page 2349.

Architect's Valuation (original in Maltese)

Land Acquisition at Għasri, Gozo

I have been instructed by the Commissioner of Land to assess under the Land Acquisition (Public Purposes) Ordinance, the freehold value of the hereunder described property at Għasri, Gozo, required by Government for a public purpose, and this after considering the locality, as well as other matters relevant to the same property.

A plot of land of about 57 square metres, bounded on the South West and South East by a public road and on the West by property of Rose Spiteri, which land is considered as agricultural land in terms of the Land Acquisition (Public Purposes) Ordinance and is shown in red and marked with number 16, on plan P.D. No. 197B_2005 and is valued for the price of one hundred and fifty Maltese Liri (Lm150).

Sgd. Joseph Mizzi, A.&C.E.

14th November, 2005

This is an official document for Land Registry use only [227 - Divizjoni ta' l-Artijiet tal-Gvern]
Dan hu dokument uffiċjali għall-użu biss fir-Reġistru tal-Artijiet
Government of Malta
Land Registry
Casa Bolino, 116 West Street, Valletta
Gvern Ta' Malta
Reġistru ta' l-Artijiet
Casa Bolino, 116 Triq il-Punent, Valletta
Pjanta tas-sit 1:2500 Site Plan
GHASRI
Ta' Nisa
Ta' Torri
Ta' Ġantu
N
TORRI
Nru tal-Mappa: 90532M
Map Number:
Pożizzjoni Ċentrali: x = 30363
Centre Coordinates: y = 90016
Parti minn SS: 3090 3089
Extracted from SS:
Data: 10/11/2005
Date:
Perit
Architect:
Qies (metri kwadri)
Area (square metres)
Timbru tal-Perit
Architect's Stamp
Perit Stefan Scotto
Estate Management
Firma tal-Applikant
Applicant's signature
Dritt Mħallas
Fee Paid
Scale 1:1000 Skala
0 m 20 m 40 m 60 m 80 m 100 m
NOT TO SCALE
INDICATION OF LOCATION FOR INFORMATION PURPOSES ONLY

Nru. 217

AKKWIST TA' ART

DIN id-dikjarazzjoni li ġejja, magħmula mill-President ta' Malta bis-saħħa ta' l-artikolu 3 ta' l-Ordinanza dwar l-Akkwist ta' l-Artijiet għal Skopijiet Pubbliċi (Kapitolu 88) hija ppubblikata skond u għall-finijiet ta' l-artikolu 9(1) ta' dik l-Ordinanza.

It-8 ta' Marzu, 2006

(File L69/2005/17)

DIKJARAZZJONI MILL-PRESIDENT TA' MALTA

Jiena hawnhekk niddikjara illi l-art hawn taħt imsemmija hija meħtieġa mill-awtorità kompetenti għal skop pubbliku skond id-dispożizzjonijiet ta' l-Ordinanza dwar l-Akkwist ta' Artijiet għal Skopijiet Pubbliċi (Kapitolu 88) u illi l-akkwist tagħha għandu jkun b'xiri assolut.

Deskrizzjoni ta' l-Art

L-art li ġejja fir-Rabat, Għawdex:–

1. Biċċa art tal-kejl ta' madwar 434 metru kwadru, li tmiss mill-Punent u mil-Lbiċ ma' triq pubblika u mill-Grigal ma' proprjetà ta' Francis Zammit Haber jew irjieħ verjuri.

L-art hawn fuq imsemmija tidher murija bil-kulur aħmar u mmarkata bħala *plot* numru 17 fuq il-pjanta P.D. Nru. 197B_2005, li wieħed jista' jara fuq talba fid-Dipartiment ta' l-Artijiet, Auberge de Baviere, Valletta.

Il-kumpens offrut hu ta' elf, mija u sittin Lira Maltija (Lm1,160), skond l-istima li hawn ma' din id-dikjarazzjoni

No. 217

ACQUISITION OF LAND

THE following declaration, made by the President of Malta under section 3 of the Land Acquisition (Public Purposes) Ordinance (Chapter 88), is published in terms and for the purposes of section 9(1) thereof.

8th March, 2006

DECLARATION BY THE PRESIDENT OF MALTA

I hereby declare that the undermentioned land is required by the competent authority for a public purpose in accordance with the provisions of the Land Acquisition (Public Purposes) Ordinance (Chapter 88) and that the acquisition thereof should be by absolute purchase.

Description of the Land

The following land at Rabat, Gozo:–

1. A plot of land of about 434 square metres, bounded on the West and South West by a public road and on the North East by property of Francis Zammit Haber or more precise boundaries.

The above mentioned land is shown with the colour red and marked as plot number 17 on plan P.D. No. 197B_2005, which may be seen on demand at the Land Department, Auberge de Baviere, Valletta.

The compensation offered is one thousand, one hundred and sixty Maltese Liri (Lm1,160) according to the valuation

kif din saret mill-perit arkitett Joseph Mizzi , A.&C.E.

Ma' din id-dikjarazzjoni qed tiġi ppubblikata *site plan* li turi l-imsemmija immobbli.

(Iff) GEORGE HYZLER
A/President
27/02/2006

Din is-*site plan* qed tiġi ppubblikata f'paġna 2352.

Stima tal-Perit (oriġinali bil-Malti)

Akkwist ta' Art fir-Rabat, Għawdex

Fuq struzzjonijiet tal-Kummissarju ta' l-Artijiet, skond l-Ordinanza dwar l-Akkwist ta' Artijiet (għal Skopijiet Pubbliċi), qiegħed niffissa l-valur liberu u frank tal-proprjetà hawn taħt deskritta fir-Rabat, Għawdex, li hija meħtieġa mill-Gvern għal skop pubbliku, u dan wara li ħadt in konsiderazzjoni l-lokalità, kif ukoll ħwejjeġ oħra li jista' jkollhom x'jaqsmu mal-valur ta' l-istess proprjetà.

Biċċa art tal-kejl ta' madwar 434 metru kwadru, li tmiss mill-Punent u mil-Lbiċ ma' triq pubblika u mill-Grigal ma' proprjetà ta' Francis Zammit Haber, liema art hija meqjusa bħala art agrikola fit-termini ta' l-Ordinanza dwar l-Akkwist ta' Artijiet u hija murija bl-aħmar u mmarkata bin-numru 17, fuq il-pjanta P.D. Nru. 197B_2005 u hija stmata għall-valur ta' elf, mija u sittin Lira Maltija (Lm1,160).

Iff. Joseph Mizzi, A.&C.E.

L-14 ta' Novembru, 2005

published with this declaration as made by architect Joseph Mizzi , A.&C.E.

A site plan showing the mentioned immovable property is being published with this declaration.

(Sgd) GEORGE HYZLER
A/President
27/02/2006

This site plan is being published on page 2352.

Architect's Valuation (original in Maltese)


Land Acquisition at Rabat, Gozo

I have been instructed by the Commissioner of Land to assess under the Land Acquisition (Public Purposes) Ordinance, the freehold value of the hereunder described property at Rabat, Gozo, required by Government for a public purpose, and this after considering the locality, as well as other matters relevant to the same property.

A plot of land of about 434 square metres, bounded on the West and South West by a public road and on the North East by property of Francis Zammit Haber, which land is considered as agricultural land in terms of the Land Acquisition (Public Purposes) Ordinance and is shown in red and marked with number 17, on plan P.D. No. 197B_2005 and is valued for the price of one thousand one hundred and sixtty Maltese Liri (Lm1,160).

Sgd. Joseph Mizzi, A.&C.E.

14th November, 2005

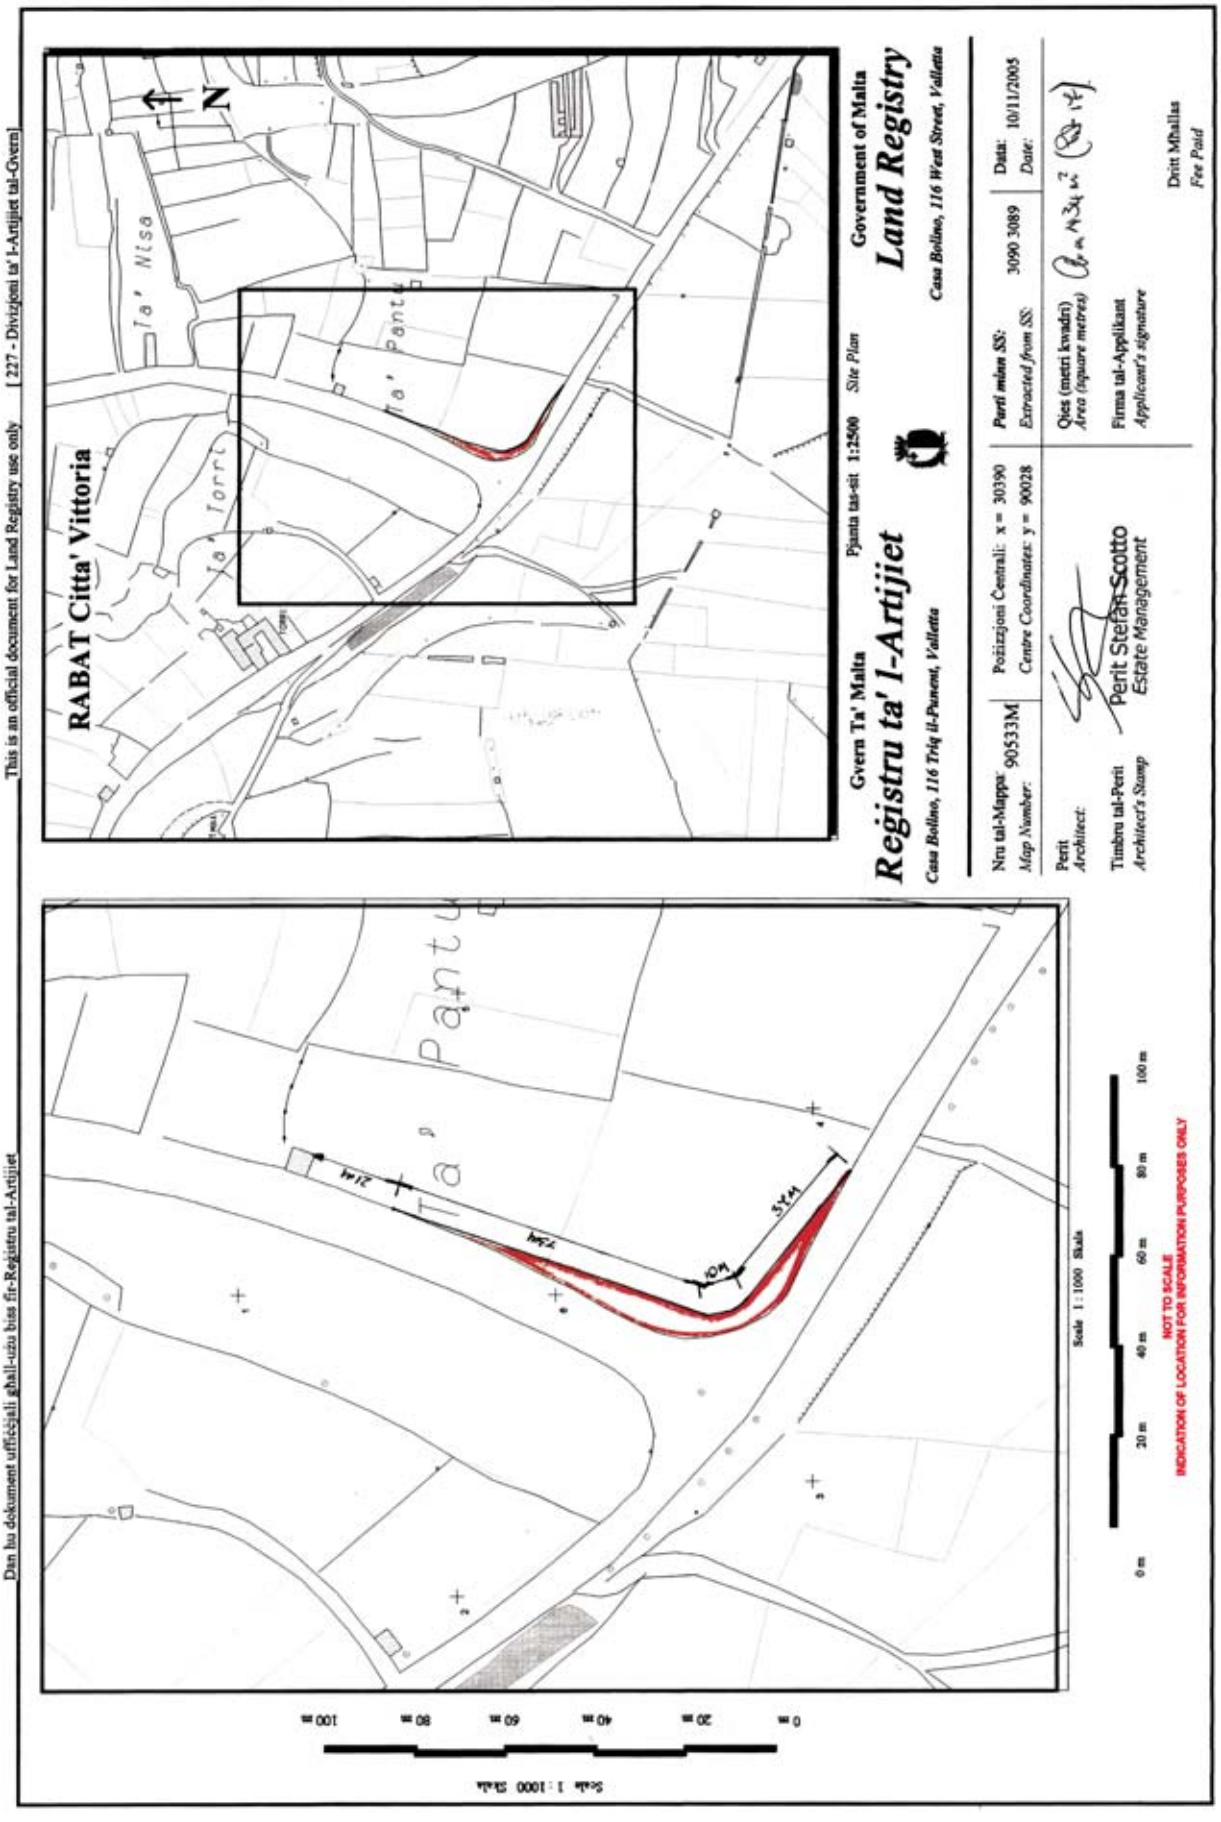
Dan hu dokument uffiċjali għall-użu biss fir-Reġistru tal-Artijiet
This is an official document for Land Registry use only [227 - Diviżjoni ta' l-Artijiet tal-Gvern]
RABAT Citta' Vittoria
Ta' Nisa
Ta' Torri
Ta' Pantu
N
Gvern Ta' Malta
Pjanta tas-sit 1:2500 Site Plan
Government of Malta
Land Registry
Reġistru ta' l-Artijiet
Casa Bolino, 116 Triq il-Punent, Valletta
Casa Bolino, 116 West Street, Valletta
Nru tal-Mappa: 90533M
Map Number:
Pożizzjoni Ċentrali: x = 30390
Centre Coordinates: y = 90028
Parti minn SS: 3090 3089
Extracted from SS:
Data: 10/11/2005
Date:
Periti
Architect:
Perit Stefan Scotto
Estate Management
Qies (metri kwadri)
Area (square metres)
Timbru tal-Periti
Architect's Stamp
Firma tal-Applikant
Applicant's signature
Dritt Mhallas
Fee Paid
Ta' Pantu
21m
34m
40m
57m
Scale 1 : 1000 Skala
0 m 20 m 40 m 60 m 80 m 100 m
NOT TO SCALE
INDICATION OF LOCATION FOR INFORMATION PURPOSES ONLY

Nru. 218

AKKWIST TA' ART

DIN id-dikjarazzjoni li ġejja, magħmula mill-President ta' Malta bis-saħħa ta' l-artikolu 3 ta' l-Ordinanza dwar l-Akkwist ta' l-Artijiet għal Skopijiet Pubbliċi (Kapitolu 88) hija ppubblikata skond u għall-finijiet ta' l-artikolu 9(1) ta' dik l-Ordinanza.

It-8 ta' Marzu, 2006

(File L69/2005/20)

DIKJARAZZJONI MILL-PRESIDENT TA' MALTA

Jiena hawnhekk niddikjara illi l-art hawn taħt imsemmija hija meħtieġa mill-awtorità kompetenti għal skop pubbliku skond id-dispożizzjonijiet ta' l-Ordinanza dwar l-Akkwist ta' Artijiet għal Skopijiet Pubbliċi (Kapitolu 88) u illi l-akkwist tagħha għandu jkun b'xiri assolut.

Deskrizzjoni ta' l-Art

L-art li ġejja fir-Rabat, Għawdex:–

1. Biċċa art tal-kejl ta' madwar 46 metru kwadru, li tmiss mill-Punent u mill-Grigal ma' triq pubblika u min-Nofsinhar ma' proprjetà ta' Joseph Grech jew irjieħ verjuri.

L-art hawn fuq imsemmija tidher murija bil-kulur aħmar u mmarkata bħala *plot* numru 20 fuq il-pjanta P.D. Nru. 197C_2005, li wieħed jista' jara fuq talba fid-Dipartiment ta' l-Artijiet, Auberge de Baviere, Valletta.

Il-kumpens offrut hu ta' mija u ħamsa u għoxrin Lira Maltija (Lm125), skond l-istima li hawn ma' din id-

No. 218

ACQUISITION OF LAND

THE following declaration, made by the President of Malta under section 3 of the Land Acquisition (Public Purposes) Ordinance (Chapter 88), is published in terms and for the purposes of section 9(1) thereof.

8th March, 2006

DECLARATION BY THE PRESIDENT OF MALTA

I hereby declare that the undermentioned land is required by the competent authority for a public purpose in accordance with the provisions of the Land Acquisition (Public Purposes) Ordinance (Chapter 88) and that the acquisition thereof should be by absolute purchase.

Description of the Land

The following land at Rabat, Gozo:–

1. A plot of land of about 46 square metres, bounded on the West and North East by a public road and on the South by property of Joseph Grech or more precise boundaries.

The above mentioned land is shown with the colour red and marked as plot number 20 on plan P.D. No. 197C_2005, which may be seen on demand at the Land Department, Auberge de Baviere, Valletta.

The compensation offered is one hundred and twenty five Maltese Liri (Lm125) according to the valuation published with

dikjarazzjoni kif din saret mill-perit arkitett Joseph Mizzi , A.&C.E.

Ma' din id-dikjarazzjoni qed tiġi ppubblikata *site plan* li turi l-imsemmija immobbli.

(Iff) GEORGE HYZLER
A/President
27/02/2006

Din is-*site plan* qed tiġi ppubblikata f'paġna 2355.

Stima tal-Perit (oriġinali bil-Malti)

Akkwist ta' Art fir-Rabat, Għawdex

Fuq struzzjonijiet tal-Kummissarju ta' l-Artijiet, skond l-Ordinanza dwar l-Akkwist ta' Artijiet (għal Skopijiet Pubbliċi), qiegħed niffissa l-valur liberu u frank tal-proprjetà hawn taħt deskritta fir-Rabat, Għawdex, li hija meħtieġa mill-Gvern għal skop pubbliku, u dan wara li ħadt in konsiderazzjoni l-lokalità, kif ukoll ħwejjeġ oħra li jista' jkollhom x'jaqsmu mal-valur ta' l-istess proprjetà.

Biċċa art tal-kejl ta' madwar 46 metru kwadru, li tmiss mill-Punent u mill-Grigal ma' triq pubblika u min-Nofsinhar ma' proprjetà ta' Joseph Grech, liema art hija meqjusa bħala art agrikola fit-termini ta' l-Ordinanza dwar l-Akkwist ta' Artijiet u hija murija bl-aħmar u mmarkata bin-numru 20, fuq il-pjanta P.D. Nru. 197C_2005 u hija stmata għall-valur ta' mija u ħamsa u għoxrin Lira Maltija (Lm125).

Iff. Joseph Mizzi, A.&C.E.

L-14 ta' Novembru, 2005

this declaration as made by architect Joseph Mizzi , A.&C.E.

A site plan showing the mentioned immovable property is being published with this declaration.

(Sgd) GEORGE HYZLER
A/President
27/02/2006

This site plan is being published on page 2355.

Architect's Valuation (original in Maltese)

Land Acquisition at Rabat, Gozo

I have been instructed by the Commissioner of Land to assess under the Land Acquisition (Public Purposes) Ordinance, the freehold value of the hereunder described property at Rabat, Gozo, required by Government for a public purpose, and this after considering the locality, as well as other matters relevant to the same property.

A plot of land of about 46 square metres, bounded on the West and North East by a public road and on the South by property of Joseph Grech, which land is considered as agricultural land in terms of the Land Acquisition (Public Purposes) Ordinance and is shown in red and marked with number 20, on plan P.D. No. 197C_2005 and is valued for the price of one thousand one hundred and sixtty Maltese Liri (Lm125).

Sgd. Joseph Mizzi, A.&C.E.

14th November, 2005

Dan hu dokument uffiċjali għall-użu biss fir-Reġistru tal-Artijiet.
This is an official document for Land Registry use only
[227 - Diviżjoni ta' l-Artijiet tal-Gvern]
RABAT Citta' Vittoria
Dar tl-Hmar
Tal-Hamiem
TRIQ IL-PAPA GWANN. PAWLU II
Gvern Ta' Malta
Government of Malta
Reġistru ta' l-Artijiet
Land Registry
Casa Bolino, 116 Triq il-Punent, Valletta
Casa Bolino, 116 West Street, Valletta
Pjanta tas-sit 1:2500 Site Plan
Nru tal-Mappa: 90518M
Map Number:
Pożizzjoni Ċentrali: x = 30702
Centre Coordinates: y = 89749
Parti minn SS: 3089
Extracted from SS:
Data: 09/11/2005
Date:
Perit
Architect:
Qies (metri kwadri) Area (square metres)
Firma tal-Applikant
Applicant's signature
Timbru tal-Perit
Architect's Stamp
Perit Stefan Scotto
Estate Management
Dritt Mhallas
Fee Paid
Scale 1:1000 Skala
0 m 20 m 40 m 60 m 80 m 100 m
NOT TO SCALE
INDICATION OF LOCATION FOR INFORMATION PURPOSES ONLY

Nru. 219

AKKWIST TA' ART

DIN id-dikjarazzjoni li ġejja, magħmula mill-President ta' Malta bis-saħħa ta' l-artikolu 3 ta' l-Ordinanza dwar l-Akkwist ta' l-Artijiet għal Skopijiet Pubbliċi (Kapitolu 88) hija ppubblikata skond u għall-finijiet ta' l-artikolu 9(1) ta' dik l-Ordinanza.

It-8 ta' Marzu, 2006

(File L69/2005/26)

DIKJARAZZJONI MILL-PRESIDENT TA' MALTA

Jiena hawnhekk niddikjara illi l-art hawn taħt imsemmija hija meħtieġa mill-awtorità kompetenti għal skop pubbliku skond id-dispożizzjonijiet ta' l-Ordinanza dwar l-Akkwist ta' Artijiet għal Skopijiet Pubbliċi (Kapitolu 88) u illi l-akkwist tagħha għandu jkun b'xiri assolut.

Deskrizzjoni ta' l-Art

L-art li ġejja f'Ta' Kerċem, Għawdex:–

1. Biċċa art tal-kejl ta' madwar 551 metru kwadru, li tmiss mill-Grigal ma' triq pubblika, mix-Xlokk ma' proprjetà tal-Gvern u mill-Majjistral ma' proprjetà ta' l-eredi ta' Carmelo Attard Montaldo jew irjieħ verjuri.

L-art hawn fuq imsemmija tidher murija bil-kulur aħdar u mmarkata bħala *plot* numru JO2 fuq il-pjanta P.D. Nru. 197A_2005, li wieħed jista' jara fuq talba fid-Dipartiment ta' l-Artijiet, Auberge de Baviere, Valletta.

Il-kumpens offrut hu ta' elf, erba' mija u sebgħin Lira Maltija (Lm1,470), skond l-istima li hawn ma' din id-

No. 219

ACQUISITION OF LAND

THE following declaration, made by the President of Malta under section 3 of the Land Acquisition (Public Purposes) Ordinance (Chapter 88), is published in terms and for the purposes of section 9(1) thereof.

8th March, 2006

DECLARATION BY THE PRESIDENT OF MALTA

I hereby declare that the undermentioned land is required by the competent authority for a public purpose in accordance with the provisions of the Land Acquisition (Public Purposes) Ordinance (Chapter 88) and that the acquisition thereof should be by absolute purchase.

Description of the Land

The following land at Kerċem, Gozo:–

1. A plot of land of about 551 square metres, bounded on the North East by a public road, on the South East by Government property and on the North West by property of the heirs of Carmelo Attard Montaldo or more precise boundaries.

The above mentioned land is shown with the colour green and marked as plot number JO2 on plan P.D. No. 197A_2005, which may be seen on demand at the Land Department, Auberge de Baviere, Valletta.

The compensation offered is one thousand, four hundred and seventy Maltese Liri (Lm1,470) according to the valuation

dikjarazzjoni kif din saret mill-perit arkitett Joseph Mizzi , A.&C.E.

Ma' din id-dikjarazzjoni qed tiġi ppubblikata *site plan* li turi l-imsemmija immobbli.

(Iff) GEORGE HYZLER
A/President
27/02/2006

Din is-*site plan* qed tiġi ppubblikata f'paġna 2358.

Stima tal-Perit (oriġinali bil-Malti)

Akkwist ta' Art f'Ta' Kerċem, Għawdex

Fuq struzzjonijiet tal-Kummissarju ta' l-Artijiet, skond l-Ordinanza dwar l-Akkwist ta' Artijiet (għal Skopijiet Pubbliċi), qiegħed niffissa l-valur liberu u frank tal-proprjetà hawn taħt deskritta f'Ta' Kerċem, Għawdex, li hija meħtieġa mill-Gvern għal skop pubbliku, u dan wara li ħadt in konsiderazzjoni l-lokalità, kif ukoll ħwejjeġ oħra li jista' jkollhom x'jaqsmu mal-valur ta' l-istess proprjetà.

Biċċa art tal-kejl ta' madwar 551 metru kwadru, li tmiss mill-Grigal ma' triq pubblika, mix-Xlokk ma' proprjetà tal-Gvern u mill-Majjistral ma' proprjetà ta' l-eredi ta' Carmelo Attard Montaldo, liema art hija meqjusa bħala art agrikola fit-termini ta' l-Ordinanza dwar l-Akkwist ta' Artijiet u hija murija bl-aħdar u mmarkata bin-numru JO2, fuq il-pjanta P.D. Nru. 197A_2005 u hija stmata għall-valur ta' elf, erba' mija u sebgħin Lira Maltija (Lm1,470).

Iff. Joseph Mizzi, A.&C.E.

L-14 ta' Novembru, 2005

published with this declaration as made by architect Joseph Mizzi , A.&C.E.

A site plan showing the mentioned immovable property is being published with this declaration.

(Sgd) GEORGE HYZLER
A/President
27/02/2006

This site plan is being published on page 2358.

Architect's Valuation (original in Maltese)


Land Acquisition at Kerċem, Gozo

I have been instructed by the Commissioner of Land to assess under the Land Acquisition (Public Purposes) Ordinance, the freehold value of the hereunder described property at Kerċem, Gozo, required by Government for a public purpose, and this after considering the locality, as well as other matters relevant to the same property.

A plot of land of about 551 square metres, bounded on the North East by a public road, on the South East by Government property and on the North West by property of the heirs of Carmelo Attard Montaldo, which land is considered as agricultural land in terms of the Land Acquisition (Public Purposes) Ordinance and is shown in green and marked with number JO2, on plan P.D. No. 197A_2005 and is valued for the price of one thousand, four hundred and seventy Maltese Liri (Lm1,470).

Sgd. Joseph Mizzi, A.&C.E.

14th November, 2005

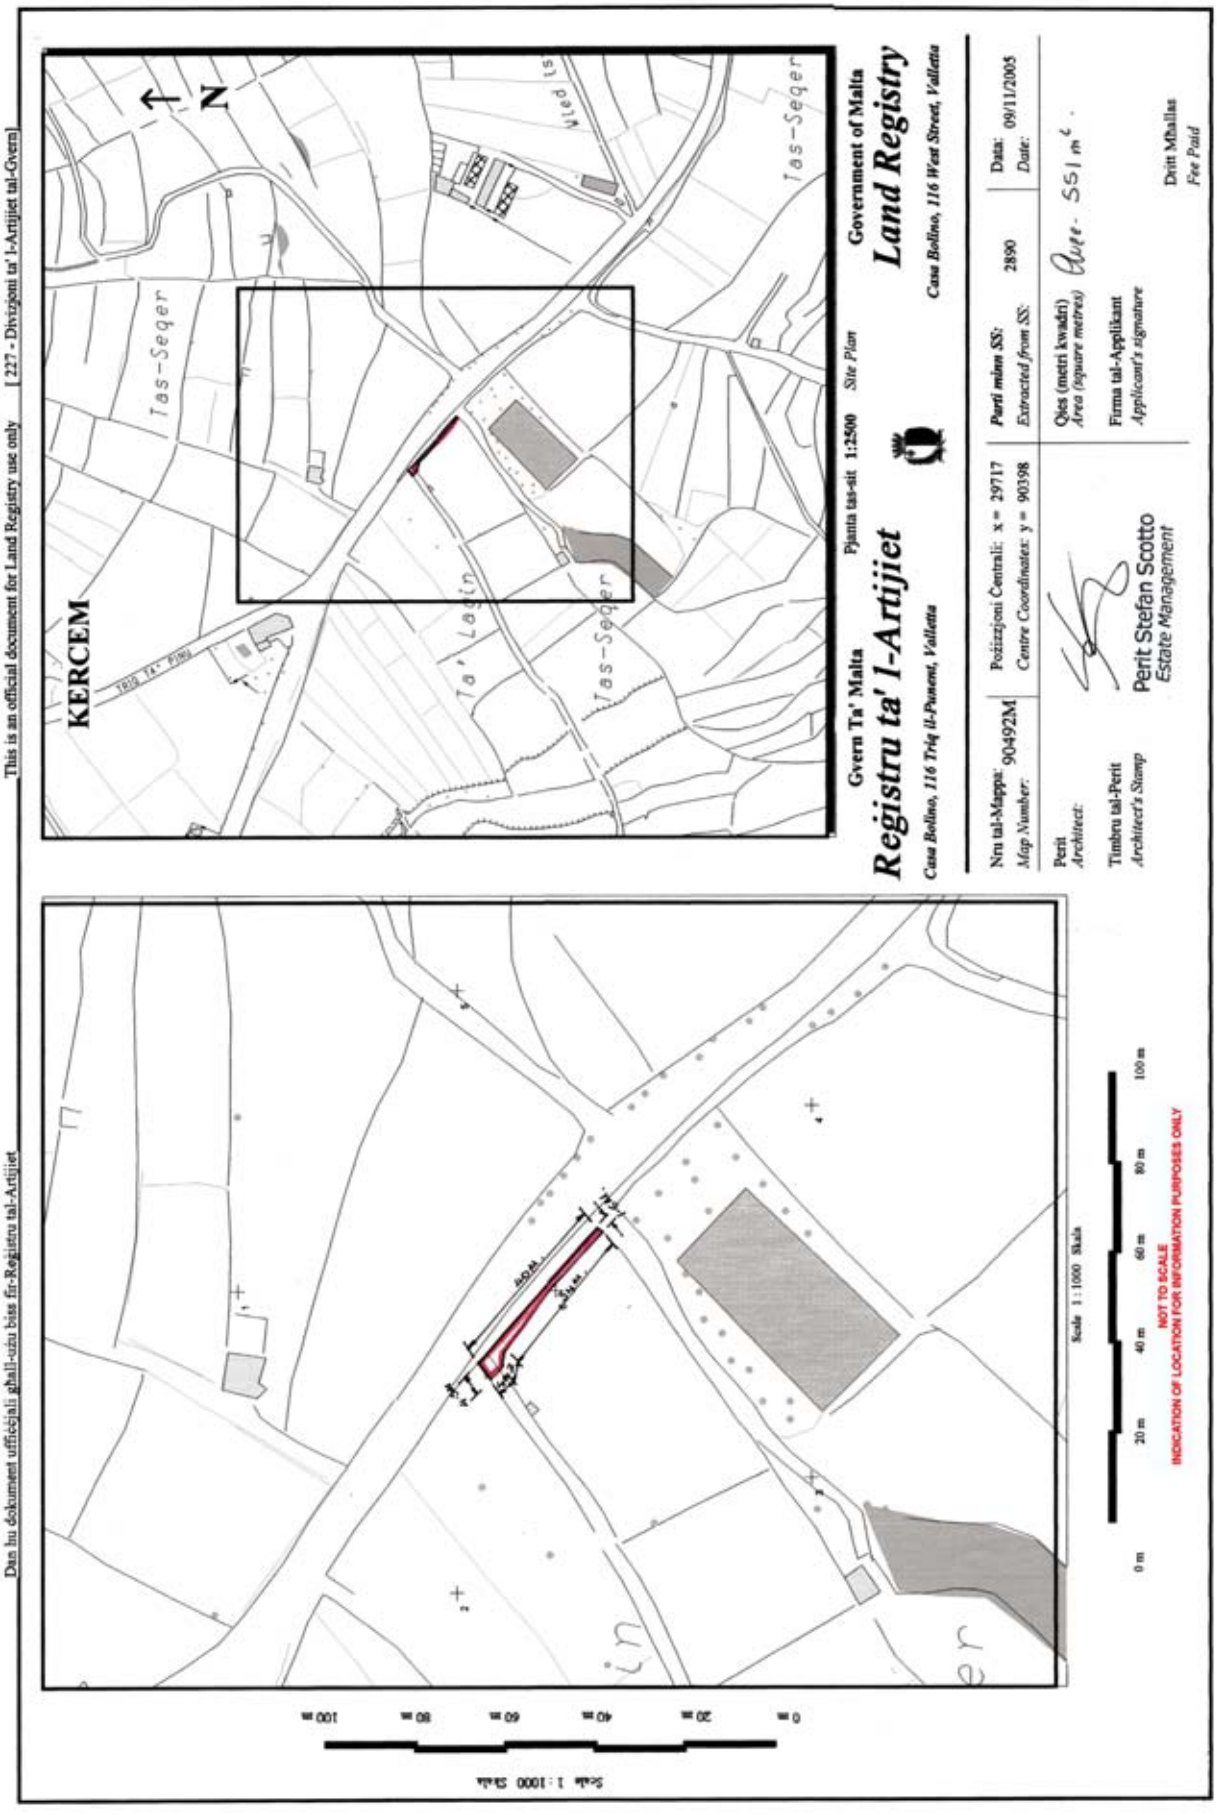
This is an official document for Land Registry use only [227 - Divizjoni tal-Artijiet tal-Gvern]
Dan hu dokument uffiċjali għall-użu biss fir-Reġistru tal-Artijiet
Gvern Ta' Malta
Pjanta tas-sit 1:2500 Site Plan
Government of Malta
Registru ta' l-Artijiet
Land Registry
Casa Bollino, 116 Triq il-Punent, Valletta
Casa Bollino, 116 West Street, Valletta
KERCEM
Tas-Seqer
Ta' Lastin
Vlieġi
N
Nru tal-Mappa: 90492M
Map Number:
Pożizzjoni Ċentrali: x = 29717
Centre Coordinates: y = 90398
Parti minn SS: 2890
Extracted from SS:
Data: 09/11/2005
Date:
Perit
Architect:
Qies (metri kwadri) 551 m²
Area (square metres)
Firma tal-Applikant
Applicant's signature
Timbru tal-Perit
Architect's Stamp
Perit Stefan Scotto
Estate Management
Drift Mħallas
Fee Paid
Scale 1:1000 Skala
0 m 20 m 40 m 60 m 80 m 100 m
NOT TO SCALE
INDICATION OF LOCATION FOR INFORMATION PURPOSES ONLY

INDUSTRIAL PROPERTY REGISTRATIONS DIRECTORATE

Granting of Patents

The patents indicated below have been granted with effect from the filing date in accordance with Article 24(2) of the Patents and Designs Act 2000:

(21) **PAT/2940**
(22) *Filing date:* 16 Aug 05
(54) NOVEL BIAROMATIC COMPOUNDS THAT ACTIVATE PPAR TYPE RECEPTORS, AND USE THEREOF IN COSMETIC OR PHARMACEUTICAL COMPOSITIONS

(73) Galderma Research & Development S.N.C.
(Incorporated in France)
(72) *Inventor(s)*: Laurence Clary
Jean-Guy Boiteau

(33) FR (31) 0408933 (32) 17 Aug 04

(21) **PAT/2941**
(22) *Filing date:* 16 Aug 05
(54) NOVEL BIAROMATIC COMPOUNDS THAT ACTIVATE PPAR TYPE RECEPTORS, AND USE THEREOF IN COSMETIC OR PHARMACEUTICAL COMPOSITIONS

(73) Galderma Research & Development S.N.C.
(Incorporated in France)
(72) *Inventor(s)*: Laurence Clary
Jean-Guy Boiteau

(33) FR (31) 0408932 (32) 17 Aug 04

(21) **PAT/2942**
(22) *Filing date:* 19 Aug 05
(54) METHODS AND COMPOSITIONS FOR TREATING ALLERGIC INFLAMMATION

(73) Amgen Inc.
(Incorporated in United States)
(72) *Inventor(s)*: Michael R. Comeau
Thibaut DeSmedt
David Fitzpatrick

(33) US (31) 60/603425 (32) 20 Aug 04

(21) **PAT/2943**
(22) *Filing date:* 23 Aug 05
(54) LERCANIDIPINE SALTS

(73) Recordati Ireland Limited
(Incorporated in Ireland)
(72) *Inventor(s)*: Amadeo Leonardi
Gianni Motta
Markus Von Raumer

(33) US (31) 60/604149 (32) 24 Aug 04

(21) **PAT/2944**
(22) *Filing date:* 23 Aug 05
(54) ARYLSULPHONYLSTILBENE DERIVATIVES FOR TREATMENT OF INSOMNIA AND RELATED CONDITIONS

(73) Merck Sharp & Dohme Limited
(Incorporated in United Kingdom)
(72) *Inventor(s)*: Myra Gilligan
Alexander Charles Humphries
Peter Alan Hunt
Tamara Ladduwahetty
Angus Murray Macleod
Kevin John Merchant

(33) GB (31) 0419192.0 (32) 27 Aug 04

(21) **PAT/2945**
(22) *Filing date:* 23 Aug 05
(54) SOLID AND CRYSTALLINE IBANDRONATE SODIUM AND PROCESSES FOR PREPARATION THEREOF

(73) Teva Pharmaceutical Industries Ltd
(Incorporated in Israel)
(72) *Inventor(s)*: Revital Lifshitz-Liron
Thomas Bayer
Judith Aronhime
Michael Pinchasov

(33) US (31) 60/604026 (32) 23 Aug 04
(33) US (31) 60/690867 (32) 16 Jun 04

GODWIN WARR
Director General Commerce
Comptroller of Industrial Property

8th March, 2006

INDUSTRIAL PROPERTY REGISTRATIONS DIRECTORATE

Granting of Patents

The patents indicated below have been granted with effect from the filing date in accordance with Article 24(2) of the Patents and Designs Act 2000:

(21) **PAT/2926**
(22) *Filing date:* 9 Aug 05
(54) SELECTED FUSED HETEROCYCLES AND USES THEREOF

(73) AstraZeneca AB
(Incorporated in Sweden)
(72) *Inventor(s)*: Michael Howard Block
Brian Aquila
Audrey Davies
Jayachandran Ezhuthachan
Timothy Pontz
Daniel John Russell
Marie-Elena Theoclitou
Xiaolan Zheng

(33) US (31) 60/602399 (32) 18 Aug 04

(21) **PAT/2929**
(22) *Filing date:* 11 Aug 05
(54) COMPOUNDS AND COMPOSITIONS USEFUL AS CATHEPSIN S INHIBITORS

(73) Novartis AG
(Incorporated in Switzerland)
(72) *Inventor(s)*: Terance William Hart
Allan Hallett
Fumiaki Yokokawa
Hajime Hirao
Takeru Ehara
Atsuko Iwasaki
Junichi Sakaki
Keiichi Masuya
Masashi Kishida
Osamu Irie

(33) GB (31) 0418353.9 (32) 17 Aug 04

(21) **PAT/2930**
(22) *Filing date:* 11 Aug 05
(54) METHOD OF ENTERTAINMENT 'RAISE POKER'

(73) Efremov Ivanh Pavlovich
(Incorporated in Russia)
(72) *Inventor(s)*: Efremov Ivan Pavlovich
Natanson Lev Grigorievich

(33) RU (31) 2004125536 (32) 24 Aug 04

(21) **PAT/2931**
(22) *Filing date:* 11 Aug 05
(54) NOVEL COMPOUNDS

(73) AstraZeneca AB
(Incorporated in Sweden)
(72) *Inventor(s)*: Timothy Nicholas Birkinshaw
Timothy Jon Luker
Rukhsana Tasneem Mohammed(3 3)

GB (31) 0418830.6 (32) 24 Aug 04

(21) **PAT/2934**
(22) *Filing date:* 12 Aug 05
(54) CHEMICAL COMPOUNDS

(73) SmithKline Beecham Corporation
(Incorporated in United States)
(72) *Inventor(s)*: Kristjan Gudmundsson
Paul Richard Sebahar
Leah D'Auroroa Richardson

(33) US (31) 60/601928 (32) 16 Aug 04

(21) **PAT/2939**
(22) *Filing date:* 16 Aug 05
(54) NOVEL COMPOUNDS

(73) Glaxo Group Limited
(Incorporated in Great Britain)
(72) *Inventor(s)*: Christopher Allan Parr
Paula Louise Pickering
Sanjeet Singh Sehmi
David Matthew Wilson

(33) GB (31) 0418267.1 (32) 16 Aug 04

GODWIN WARR
Director General Commerce
Comptroller of Industrial Property

8th March, 2006

INDUSTRIAL PROPERTY REGISTRATIONS DIRECTORATE

Granting of Patents

The patents indicated below have been granted with effect from the filing date in accordance with Article 24(2) of the Patents and Designs Act 2000:

(21) **PAT/2920**
(22) *Filing date:* 8 Aug 05
(54) NOVEL QUINOXALINONE NOREPINEPHRINE REUPTAKE INHIBITORS FOR THE TREATMENT OF CENTRAL NERVOUS SYSTEM DISORDERS
(33) US (31) 60/599997 (32) 09 Aug 04

(73) Warner-Lambert Company LLC
(Incorporated in United States)
(72) *Inventor(s)*: Robert Michael Schelkun
Po-Wai Yuen
Joseph Richard Bozelak

(21) **PAT/2921**
(22) *Filing date:* 08 Aug 05
(54) COMPOUNDS WHICH POTENTIATE GLUTAMATE RECEPTOR AND USES THEREOF IN MEDICINE

(33) GB (31) 0417708.5 (32) 09 Aug 04
(33) GB (31) 0508473.6 (32) 26 Apr 05

(73) Glaxo Group Limited
(Incorporated in Great Britain)
(72) *Inventor(s)*: Daniel Marcus Bradley
Kevin Michael Thewlis
Simon Edward Ward

(21) **PAT/2923**
(22) *Filing date:* 09 Aug 05
(54) TRIAZOLOPYRIDINYLSULFANYL DERIVATIVES AS p38 MAP KINASE INHIBITORS

(33) GB (31) 0418015.4 (32) 12 Aug 04
(33) US (31) 60/691559 (32) 17 Jun 05

(73) Pfizer Inc.
(Incorporated in United States)
(72) *Inventor(s)*: Russell Andrew Lewthwaite
John Paul Mathias
David Simon Millan
Christopher Phillips

(21) **PAT/2927**
(22) *Filing date:* 09 Aug 05
(54) INHIBITORS OF HCV REPLICATION

(33) US (31) 60/608932 (32) 09 Aug 04
(33) US (31) 60/660555 (32) 11 Mar 05

(73) Bristol-Myers Squibb Company
(Incorporated in United States)
(72) *Inventor(s)*: Thomas W. Hudyma
Xiaofan Zheng
Feng He
Min Ding
Carl P. Bergstrom
Piyasena Hewawasam
Scott W. Martin
Robert G. Gentles

(21) **PAT/2932**
(22) *Filing date:* 11 Aug 05
(54) SUBSTITUTED BIARYL PIPERAZINYL-PYRIDINE ANALOGUES

(33) US (31) 60/601721 (32) 13 Aug 04
(33) US (31) 60/641796 (32) 05 Jan 05

(73) Neurogen Corporation
(Incorporated in United States)
(72) *Inventor(s)*: Blum Charles A.
Brielmann Harry
Chenard Bertand
Zheng Xiaozhang

GODWIN WARR
Director General Commerce
Comptroller of Industrial Property

8th March, 2006

INDUSTRIAL PROPERTY REGISTRATIONS DIRECTORATE

Granting of Patents

The patents indicated below have been granted with effect from the filing date in accordance with Article 24(2) of the Patents and Designs Act 2000:

(21) **PAT/2952**
(22) *Filing date:* 26 Aug 05
(54) ARYLSULPHONYLSTILBENE DERIVATIVES FOR TREATMENT OF INSOMNIA AND RELATED CONDITIONS

(73) AstraZeneca AB
(Incorporated in Sweden)
(72) *Inventor(s)*: David Ranulf Cheshire
Rhona Jane Cox
Premji Meghani
Cherylin Francis Preston
Neal Michael Smith
Jeffrey Paul Stonehouse

(33) GB (31) 0419235.7 (32) 28 Aug 04
(33) GB (31) 0502544.0 (32) 08 Feb 05

(21) **PAT/2953**
(22) *Filing date:* 26 Aug 05
(54) PYRIMIDINE DERIVATIVES

(73) Novartis AG
(Incorporated in Switzerland)
(72) *Inventor(s)*: Patricia Imbach
Eiji Kawahara
Kazuhide Konishi
Naoko Matsuura
Takahiro Miyake
Osamu Ohmori
Johannes Roesel
Naoki Teno
Ichiro Umemura

(33) GB (31) 0419161.5 (32) 27 Aug 04

(21) **PAT/2954**
(22) *Filing date:* 26 Aug 05
(54) PYRIMIDINE DERIVATIVES

(73) Novartis AG
(Incorporated in Switzerland)
(72) *Inventor(s)*: Eiji Kawahara
Takahiro Miyake
Johannes Roesel

(33) GB (31) 0419160.7 (32) 27 Aug 04

(21) **PAT/1750**
(22) *Filing date:* 18 Jul 02
(54) PROCESS FOR THE PRODUCTION OF QUINAZOLINES

(73) Pfizer Inc.
(Incorporated in United States)
(72) *Inventor(s)*: Lee Terence Boulton
Robert James Crook
Alan John Pettman
Robert Walton

(33) GB (31) 0118752.5 (32) 01 Aug 2001

REGISTRATION OF A DESIGN NO 1369 – GALAXY STIX

Notice is hereby given that in accordance with Article 95(4) of the Patents and Designs Act 2000 an application made by Mars Incorporated for a design - 'GALAXY STIX', has been registered with effect from the 3rd January 2006.

The design is available to be viewed by the public at this Office in accordance with Article 102 of the said Act.

GODWIN WARR
Director General Commerce
Comptroller of Industrial Property

8th March, 2006

INDUSTRIAL PROPERTY REGISTRATIONS DIRECTORATE

Granting of Patents

The patents indicated below have been granted with effect from the filing date in accordance with Article 24(2) of the Patents and Designs Act 2000:

(21) **PAT/2946**
(22) *Filing date:* 23 Aug 05
(54) SYNTHESIS OF IDARUBICIN AGLYCONE

(73) Sicor Inc.
(Incorporated in United States)
(72) *Inventor(s)*: Marco Villa
Roberto Arosio
Roberta Fretta
Nicola Diulgheroff

(33) US (31) 60/604038 (32) 23 Aug 04
(33) US (31) 60/606813 (32) 01 Sep 04

(21) **PAT/2947**
(22) *Filing date:* 24 Aug 05
(54) PYRAZOLE-SUBSTITUTED AMINOHETEROARYL COMPOUNDS AS PROTEIN KINASE INHIBITORS

(73) Pfizer Inc.
(Incorporated in United States)
(72) *Inventor(s)*: Jingrong Jean Cui
Lee Andrew Funk
Lei Jia
Pei-Pei Kung
Jerry Jialun Meng
Mitchell David Nambu
Mason Alan Pairish
Hong Shen
Michelle Bich Tran-Dube

(33) US (31) 60/605244 (32) 26 Aug 04
(33) US (31) 60/690803 (32) 14 Jun 05

(21) **PAT/2948**
(22) *Filing date:* 24 Aug 05
(54) ENANTIOMERICALLY PURE AMINOHETEROARYL COMPOUNDS AS PROTEIN KINASE INHIBITORS

(73) Pfizer Inc.
(Incorporated in United States)
(72) *Inventor(s)*: Jingrong Jean Cui
Lee Andrew Funk
Lei Jia
Pei-Pei Kung
Jerry Jialun Meng
Mitchell David Nambu
Mason Alan Pairish
Hong Shen
Michelle Bich Tran-Dube

(33) US (31) 60/605086 (32) 26 Aug 04

(21) **PAT/2950**
(22) *Filing date:* 24 Aug 05
(54) GLYCEROL BRANCHED POLYETHYLENE GLYCOL HUMAN GROWTH HORMONE CONJUGATES, PROCESS FOR THEIR PREPARATION, AND METHODS OF USE THEREOF

(73) Pharmacia & Upjohn Company LLC
(Incorporated in United States)
(72) *Inventor(s)*: Rory Francis Finn
Ned Roger Siegel

(33) US (31) 60/605945 (32) 31 Aug 04

GODWIN WARR
Director General Commerce
Comptroller of Industrial Property

8th March, 2006

DIPARTIMENT TA' L-INFORMAZZJONI – 3, PJAZZA KASTILJA – VALLETTA – MALTA
DEPARTMENT OF INFORMATION – 3, CASTILLE PLACE – VALLETTA – MALTA

PUBBLIKAZZJONIJIET UFFIĊJALI
OFFICIAL PUBLICATIONS

Acts of Parliament 2005 on compact disc (CD)	Lm 6.00c
Annual Reports of Government Departments – 2004 on compact disc (CD)	Lm 5.00c
CHOGM & State Visit Highlights in pictures on compact disc (CD)	Lm 3.00c
Code of Ethics and Conduct for Legal Procurators 1998	Lm 1.00c
Code of Ethics for Members of the Judiciary	Lm 1.00c
Creating Inclusive Schools: Guidelines for the Implementation of the NMC Policy on Inclusive Education	Lm 1.80c
Diskors tal-*Budget* 2006	Lm 1.00c
Economic Survey 2005	Lm 2.00c
Electoral Register, October 2005	Lm10.40c
Electoral Register, Local Councils, October 2005	Lm39.24c
Estimates 2006	Lm 2.00c
Euro Changeover checklists for Business organisations	no charge
Final Report: Pensions – Adequate & Sustainable	Lm 3.50c
Financial Report 2004	Lm 2.50c
Guidelines for Special Examination Arrangements for Candidates with Particular Requirements	Lm 1.40c
Il-Manwal tal-President tar-Repubblika	50c
Kodiċi għat-Traffiku fit-Triq	Lm 1.00c
Kodiċi ta' Etika għall-Ġudikanti	Lm 1.00c
Legal Notices and Bye-Laws 2005 on compact disc (CD)	Lm 6.00c
Lejn Malta fl-Ewropa - minn Copenhagen sa Ateni	Lm 1.00c
Mid-Year Report by the Auditor General – Public Accounts 2004	Lm 1.50c
National Curriculum on its Way – Proceedings	Lm 2.40c
National Curriculum on its Way – Strategic Plan	Lm 1.00c
National Curriculum on its Way – Strategic Plan – Abridged	25c
Performance Audit – Acquisition of Property by Government – Report by the Auditor General	Lm 1.75c
Performance Audit – Department of Consumer Affairs	Lm 1.00c
Performance Audit – Environment Protection Department – Countryside Section	Lm 1.50c
Performance Audit – Government Transport	Lm 1.50c
Performance Audit – Inventory Strategy and Distribution of Pharmaceutical Products – Health Division	Lm 1.75c
Performance Audit – Licensing and Testing Department	Lm 1.50c
Performance Audit – Museums Department – Promoting Heritage Sites	Lm 1.50c
Performance Audit – Managing Procurement – Road Construction and Restoration Projects	Lm 1.75c
Performance Audit – Preventing and Dealing with Pollution from Ships at Sea and Ports	Lm 1.50c
Performance Audit – Quality of Life for the Elderly at St. Vincent de Paul Residence	Lm 1.50c
Performance Audit – School Information System – Education Division	Lm 2.00c
Performance Audit – School Transport System – Education Division	Lm 1.50c
Portfolio Assessments	Lm 4.00c
Preliminary Master Plan for the Euro Changeover in Malta	no charge
Public Service Management Code (6th Edition – December 2005)	Lm 7.00c
Rapport Finali – Pensjonijiet: Adekwati u Sostenibbli	Lm 3.50c
Report of the Auditor General – Public Accounts 2004	Lm 1.50c
Risk Management in Government Departments - An Audit Approach	Lm 1.50c
Subsidiary Legislation for the Year 2004	Lm20.00c
The Highway Code	Lm 1.00c
The Press Act	50c
The Registers of the Medical Council (Malta) 2005	Lm 3.00c
White Paper – Pensions Adequate & Sustainable	Lm 4.00c
Work and Activities of the National Audit Office 2005	Lm 1.00c

---

Dawn il-Pubblikazzjonijiet jistgħu jinxtraw mid-Dipartiment ta' l-Informazzjoni
3, Pjazza Kastilja, Valletta, Malta
These Publications are obtainable from the Department of Information
3, Castille Place, Valletta, Malta
www.doi.gov.mt
info@gov.mt

Ippubblikat mid-Dipartiment ta' l-Informazzjoni (doi.gov.mt) — Valletta — *Published by the Department of Information (doi.gov.mt) — Valletta*
Mitbugħ fl-Istamperija tal-Gvern — *Printed at the Government Printing Press*