Nru. 17,905
Prezz 64c
Price 64c

Gazzetta tal-Gvern ta' Malta
The Malta Government Gazette

L-Erbgħa, 5 ta' April, 2006
Wednesday, 5th April, 2006

Pubblikata b'Awtorità
Published by Authority

NOTIFIKAZZJONIJIET TAL-GVERN

Nru. 292

AKKWIST TA' ART

DIN id-dikjarazzjoni li ġejja, magħmula mill-President ta' Malta bis-saħħa ta' l-artikolu 3 ta' l-Ordinanza dwar l-Akkwist ta' l-Artijiet għal Skopijiet Pubbliċi (Kapitolu 88) hija pubblikata skond u għall-finijiet ta' l-artikolu 9(1) ta' dik l-Ordinanza.

Il-5 ta' April, 2006
(File No. L 202/91/2)

DIKJARAZZJONI TAL-PRESIDENT TA' MALTA

Illi b'Dikjarazzjoni tal-President ta' Malta tat-2 ta' Ġunju 1995, l-art hawn taħt imsemmija kienet dikjarata meħtieġa mill-awtorità kompetenti għal skop pubbliku skond id-disposizzjonijiet ta' l-Ordinanza dwar l-akkwist ta' Artijiet għal Skopijiet Pubbliċi (Kapitolu 88) u illi l-akkwist tagħha kellu jkun b'xiri assolut.

Deskrizzjoni ta' l-Art

L-art li ġejja fiż-Żejtun:

1. Biċċa art tal-kejl ta' madwar 72.2 metri kwadri, li tmiss mil-Lbiċ ma' Triq il-Fieres u mill-Majjistral u mix-Xlokk ma' proprjetà ta' P.V. Testaferrata Bonici.

L-art hawn fuq imsemmija tidher immarkata bil-kulur aħmar u indikata bin-Numru 2 fuq il-pjanta L.D. Nru. 32/95, li wieħed jista' jara fuq talba fid-Dipartiment ta' l-Artijiet, Auberge de Baviere, Valletta.

GOVERNMENT NOTICES

No. 292

ACQUISITION OF LAND

THE following declaration made by the President of Malta under section 3 of the Land Acquisition (Public Purposes) Ordinance (Chapter 88) is published in terms and for the purposes of section 9(1) thereof.

5th April, 2006

DECLARATION BY THE PRESIDENT OF MALTA

Whereas by the President's Declaration dated 2nd June 1995, the undermentioned land was declared to be required by the competent authority for a public purpose in terms of the provisions of the Land Acquisition (Public Purposes) Ordinance (Chapter 88) and that the acquisition thereof should have been by absolute purchase.

Description of the Land

The following land at Żejtun:

1. A plot of land of the area of about 72.2 square metres, bounded on the South West by Triq il-Fieres and on the North West and South East by property of P.V. Testaferrata Bonici.

The abovementioned land are shown marked in red and indicated with No. 2 on plan L.D. No. 32/95, which may be seen on demand at the Land Department, Auberge de Baviere, Valletta.

Illi d-Dikjarazzjoni tal-President ta' Malta odjerna qiegħda tiġi ppubblikata għall-fini ta' l-Att I ta' l-2006.

Il-kumpens offrut hu ta' erbat elef u tmien mitt Lira Maltija (Lm4,800) skond l-istima tal-Perit Carmen V. Sutton li kopja tagħha qed tiġi ppubblikata ma' din id-dikjarazzjoni

Ma' din id-Dikjarazzjoni qed tiġi ppubblikata *site plan* li turi l-immobbli msemmija.

(Iff) Edward Fenech Adami
President

It-22 ta' Marzu, 2006

Din is-*site plan* qed tiġi ppubblikata f'paġna 3511.

Stima tal-Perit (oriġinali bil-Malti)

Akkwist ta' Art fiż-Żejtun

Fuq struzzjonijiet tal-Kummissarju ta' l-Artijiet, skond l-Ordinanza dwar l-Akkwist ta' Artijiet (għal Skopijiet Pubbliċi), qiegħed niffissa l-valur liberu u frank tal-propjetà hawn taħt deskritta fiż-Żejtun li hi meħtieġa mill-Gvern għal skop pubbliku, u dan wara li ħadt in konsiderazzjoni l-lokalità kif ukoll ħwejjeġ oħra li jista' jkollhom x'jaqsmu mal-valur ta' l-istess proprjetà.

L-art tal-kejl ta' madwar 72.2 metri kwadri, li tmiss mil-Lbiċ ma' Triq il-Fieres u mill-Majjistral u mix-Xlokk ma' proprjetà ta' P.V. Testaferrata Bonici, liema art hija meqjusa bħala art fabbrikabbli fit-termini ta' l-Ordinanza dwar l-Akkwist ta' Artijiet u hija murija bil-kulur aħmar fuq il-pjanta L.D. 32/95 u hija stmata għall-valur ta' erbat elef u tmien mitt Lira Maltija (Lm4,800)

Carmen V. Sutton, A.& C.E.

N.B. Dan ir-rapport ta' stima u l-pjanta mehmuża miegħu qed jibdel ir-rapport ta' stima datat l-24 ta' Marzu, 1995, għal dak li għandu x'jaqsam mal-proprjetà msemmija.

Is-6 ta' Novembru, 2004

That the present President's Declaration is being published for the purpose of Act I of 2006.

The compensation offered is of four thousand eight hundred Maltese Liri (Lm4,800) according to the valuation published with this declaration as made by architect Perit Carmen V. Sutton.

a site plan showing the mentioned immovable property is being published with this declaration

(Sgd) Edward Fenech Adami
President

22nd March, 2006

This site plan is being published on page 3511.

Architect's Valuation (original in Maltese)

Land Acquisition at Żejtun

I have been instruction by the Commissioner of Land to assess under the Land Acquisition (Public Purposes) Ordinance, the freehold value of the hereunder described property at Żejtun, required by Government for a public purpose, and this after considering the locality, as well as other matters relevant ot the same property.

The land of the area of about 72.2 square metres, bounded on the South West by Triq il-Fieres and on the North West and South East by property of P.V. Testaferrata Bonici, which land is considered as a building site in terms of the Land Acquisition (Public Purposes) Ordinance and is shown in red on plan L.D. 32/95 and is valued for the price of four thousand eight hundred Maltese Liri (Lm4,800).


Carmen V. Sutton, A.& C.E.


N.B. This valuation report and attached plan is replacing the valuation report dated 24th March, 1995, for that relating to the mentioned property.

6th November, 2004

Dan hu dokument uffiċjali għall-użu biss fir-Reġistru tal-Artijiet

This is an official document for Land Registry use only [227 - Diviżjoni ta' l-Artijiet tal-Gvern]

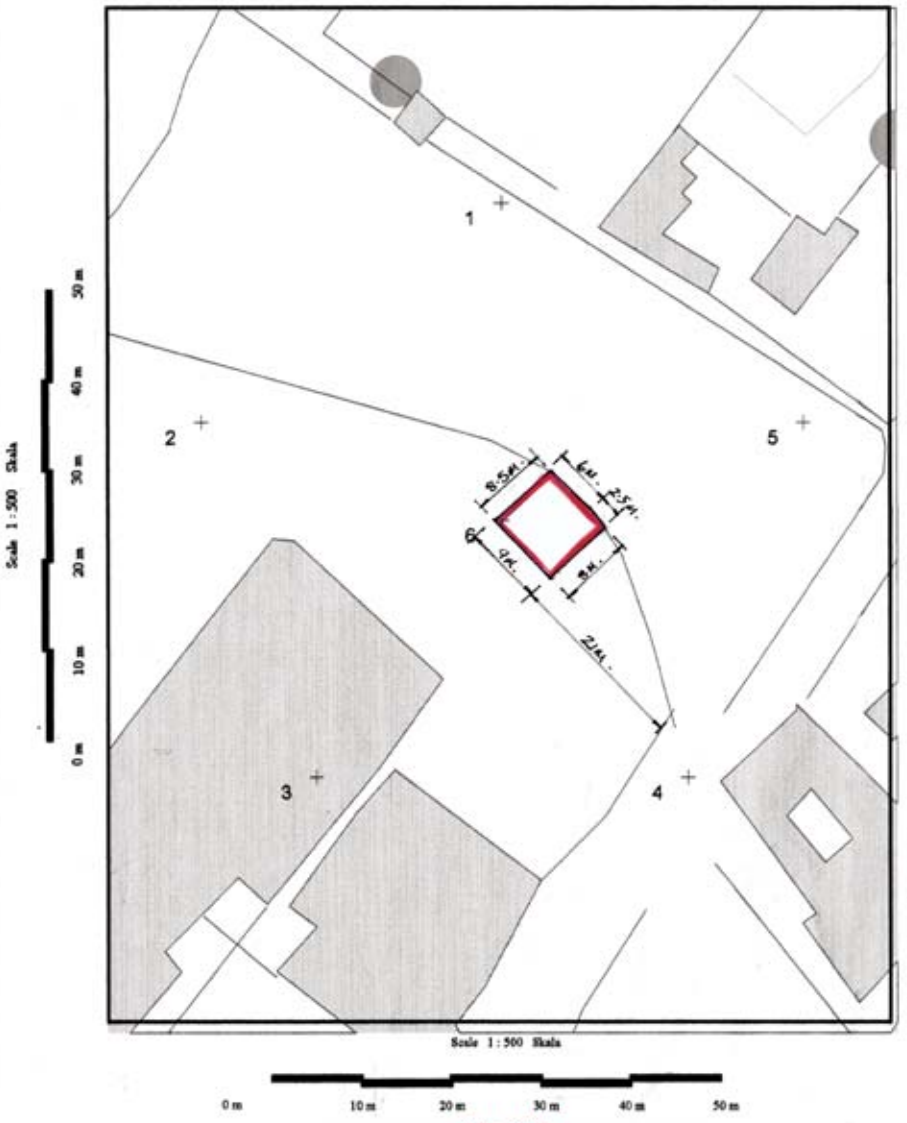

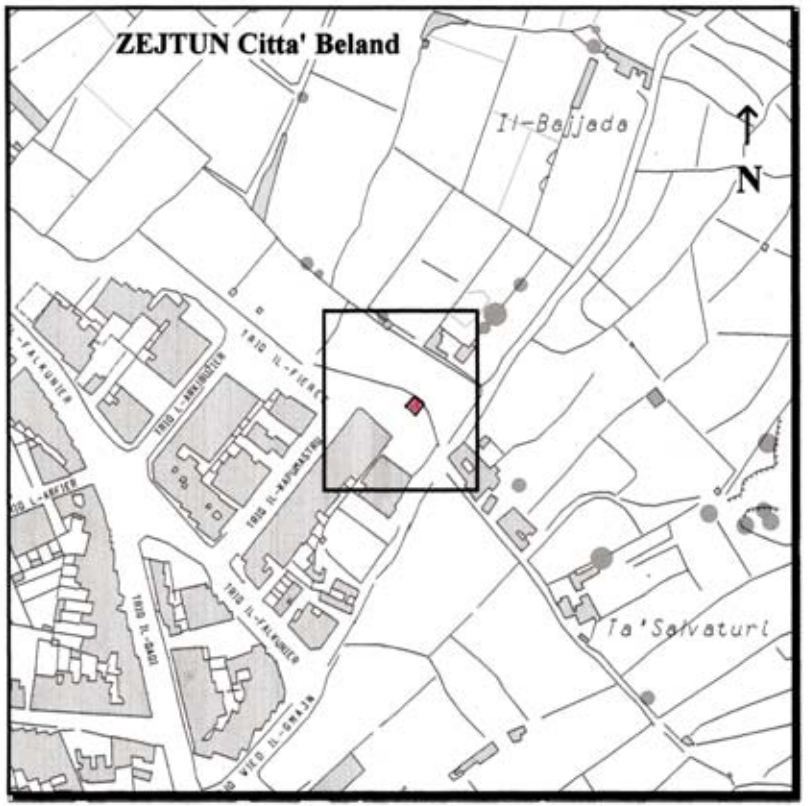

Gvern Ta' Malta

Pjanta tas-sit 1:2500 *Site Plan*

Government of Malta

Reġistru ta' l-Artijiet

Casa Bolino, 116 Triq il-Punent, Valletta

Land Registry

Casa Bolino, 116 West Street, Valletta

Nru tal-Mappa: *Map Number:* 91692M	Pożizzjoni Ċentrali: x = 58678 *Centre Coordinates:* y = 68631	*Parti minn SS:* *Extracted from SS:* 5868	Data: *Date:* 13/01/2006
Perit *Architect:*		Qies (metri kwadri) *Area (square metres)*	Area – 72.20 m².
Timbru tal-Perit *Architect's Stamp*	Perit Stefan Scotto *Estate Management*	Firma tal-Applikant *Applicant's signature*	
		Dritt Mhallas *Fee Paid*	

Nru. 293

AKKWIST TA' ART

DIN id-dikjarazzjoni li ġejja, magħmula mill-President ta' Malta bis-saħħa ta' l-artikolu 3 ta' l-Ordinanza dwar l-Akkwist ta' l-Artijiet għal Skopijiet Pubbliċi (Kapitolu 88) hija pubblikata skond u għall-finijiet ta' l-artikolu 9(1) ta' dik l-Ordinanza.

Il-5 ta' April, 2006

(File No. L 331/91/III/25)

DIKJARAZZJONI TAL-PRESIDENT TA' MALTA

Illi b'Dikjarazzjoni tal-President ta' Malta tas-6 ta' Frar 1996, l-art hawn taħt imsemmija kienet dikjarata meħtieġa mill-awtorità kompetenti għal skop pubbliku skond id-disposizzjonijiet ta' l-Ordinanza dwar l-akkwist ta' Artijiet għal Skopijiet Pubbliċi (Kapitolu 88) u illi l-akkwist tagħha kellu jkun b'xiri assolut.

Deskrizzjoni ta' l-Art

Il-fond li ġej fl-Imsida:

1. Il-fond Nru. 53 fi Triq il-Kunċizzjoni.

Il-fond hawn fuq imsemmi jidher muri bil-kulur aħmar fuq il-pjanta L.D. Nru. 78A/97 u bil-kulur aħdar fuq il-pjanti L.D. Nru. 78E/97 u L.D. Nru. 78F/97, li wieħed jista' jara fuq talba fid-Dipartiment ta' l-Artijiet, Auberge de Baviere, Valletta.

Illi d-Dikjarazzjoni tal-President ta' Malta odjerna qiegħda tiġi ppubblikata għall-fini ta' l-Att I ta' l-2006.

Il-kumpens offrut huwa ta' ħmistax-il elf Lira Maltija (Lm15,000) skond l-istima tal-Perit Joseph Mizzi A&CE

No. 293

ACQUISITION OF LAND

THE following declaration made by the President of Malta under section 3 of the Land Acquisition (Public Purposes) Ordinance (Chapter 88) is published in terms and for the purposes of section 9(1) thereof.

5th April, 2006

DECLARATION BY THE PRESIDENT OF MALTA

Whereas by the President's Declaration dated 6th February 1996, the undermentioned land was declared to be required by the competent authority for a public purpose in terms of the provisions of the Land Acquisition (Public Purposes) Ordinance (Chapter 88) and that the acquisition thereof should have been by absolute purchase.

Description of the Land

The following premises at Msida:

1. Premises No. 53 in Triq il-Kunċizzjoni.

The abovementioned premises are shown in red on plan L.D. No. 78A/97 and in green on plans L.D. No. 78E/97 and L.D. No. 78F/97, which may be seen on demand at the Land Department, Auberge de Baviere, Valletta.

That the present President's Declaration is being published for the purpose of Act I of 2006.

The compensation offered is of fifteen thousand Maltese Liri (Lm15,000) according to the valuation published with this

li kopja tagħha qed tiġi ppubblikata ma' din id-dikjarazzjoni

Ma' din id-Dikjarazzjoni qed tiġi ppubblikata *site plan* li turi l-immobbli msemmija.

(Iff) EDWARD FENECH ADAMI
President

It-22 ta' Marzu, 2006

Din is-*site plan* qed tiġi ppubblikata f'paġna 3514.

Stima tal-Perit (oriġinali bil-Malti)

Akkwist ta' fond fl-Imsida

Fuq struzzjonijiet tal-Kummissarju ta' l-Artijiet, skond l-Ordinanza dwar l-Akkwist ta' Artijiet (għal Skopijiet Pubbliċi), qiegħed niffissa l-valur liberu u frank tal-propjetà hawn taħt deskritta fl-Imsida li hi meħtieġa mill-Gvern għal skop pubbliku, u dan wara li ħadt in konsiderazzjoni l-lokalità kif ukoll ħwejjeġ oħra li jista' jkollhom x'jaqsmu mal-valur ta' l-istess proprjetà.

Il-fond Nru. 53, fi Triq il-Kunċizzjoni, fl-Imsida, muri bil-kulur aħmar fuq il-pjanta L.D. 78A/97 u bil-kulur aħdar fuq il-pjanti L.D. Nru. 78E/97 u L.D. Nru. 78F/97, huwa stmat għall-valur ta' ħmistax-il elf Lira Maltija (Lm15,000)

Joseph Mizzi, A.& C.E.

N.B. Dan ir-rapport ta' stima u l-pjanta mehmuża miegħu qed jibdel ir-rapport ta' stima datat is-6 ta' Awissu, 1997, għal dak li għandu x'jaqsam mal-proprjetà msemmija.

It-12 ta' Ottubru, 2005

declaration as made by architect Joseph Mizzi A&CE.

A site plan showing the mentioned immovable property is being published with this declaration

(Sgd) EDWARD FENECH ADAMI
President

22nd March, 2006

This site plan is being published on page 3514.

Architect's Valuation (original in Maltese)

Land Acquisition at Msida


I have been instruction by the Commissioner of Land to assess under the Land Acquisition (Public Purposes) Ordinance, the freehold value of the hereunder described property at Msida, required by Government for a public purpose, and this after considering the locality, as well as other matters relevant ot the same property.

The land of the area of about 53 square metres, in Triq il-Kunċizzjoni, shown in red on plan L.D. Nru. 78A/97 and in green on plans L.D. No. 78E/97 and L.D. No. 78F/97, is valued for the price of fifteen thousand Maltese Liri (Lm15,000)

Joseph Mizzi, A.& C.E.

N.B. This valuation report and attached plan is replacing the valuation report dated 6th August, 1997, for that relating to the mentioned premises.

12th October, 2005

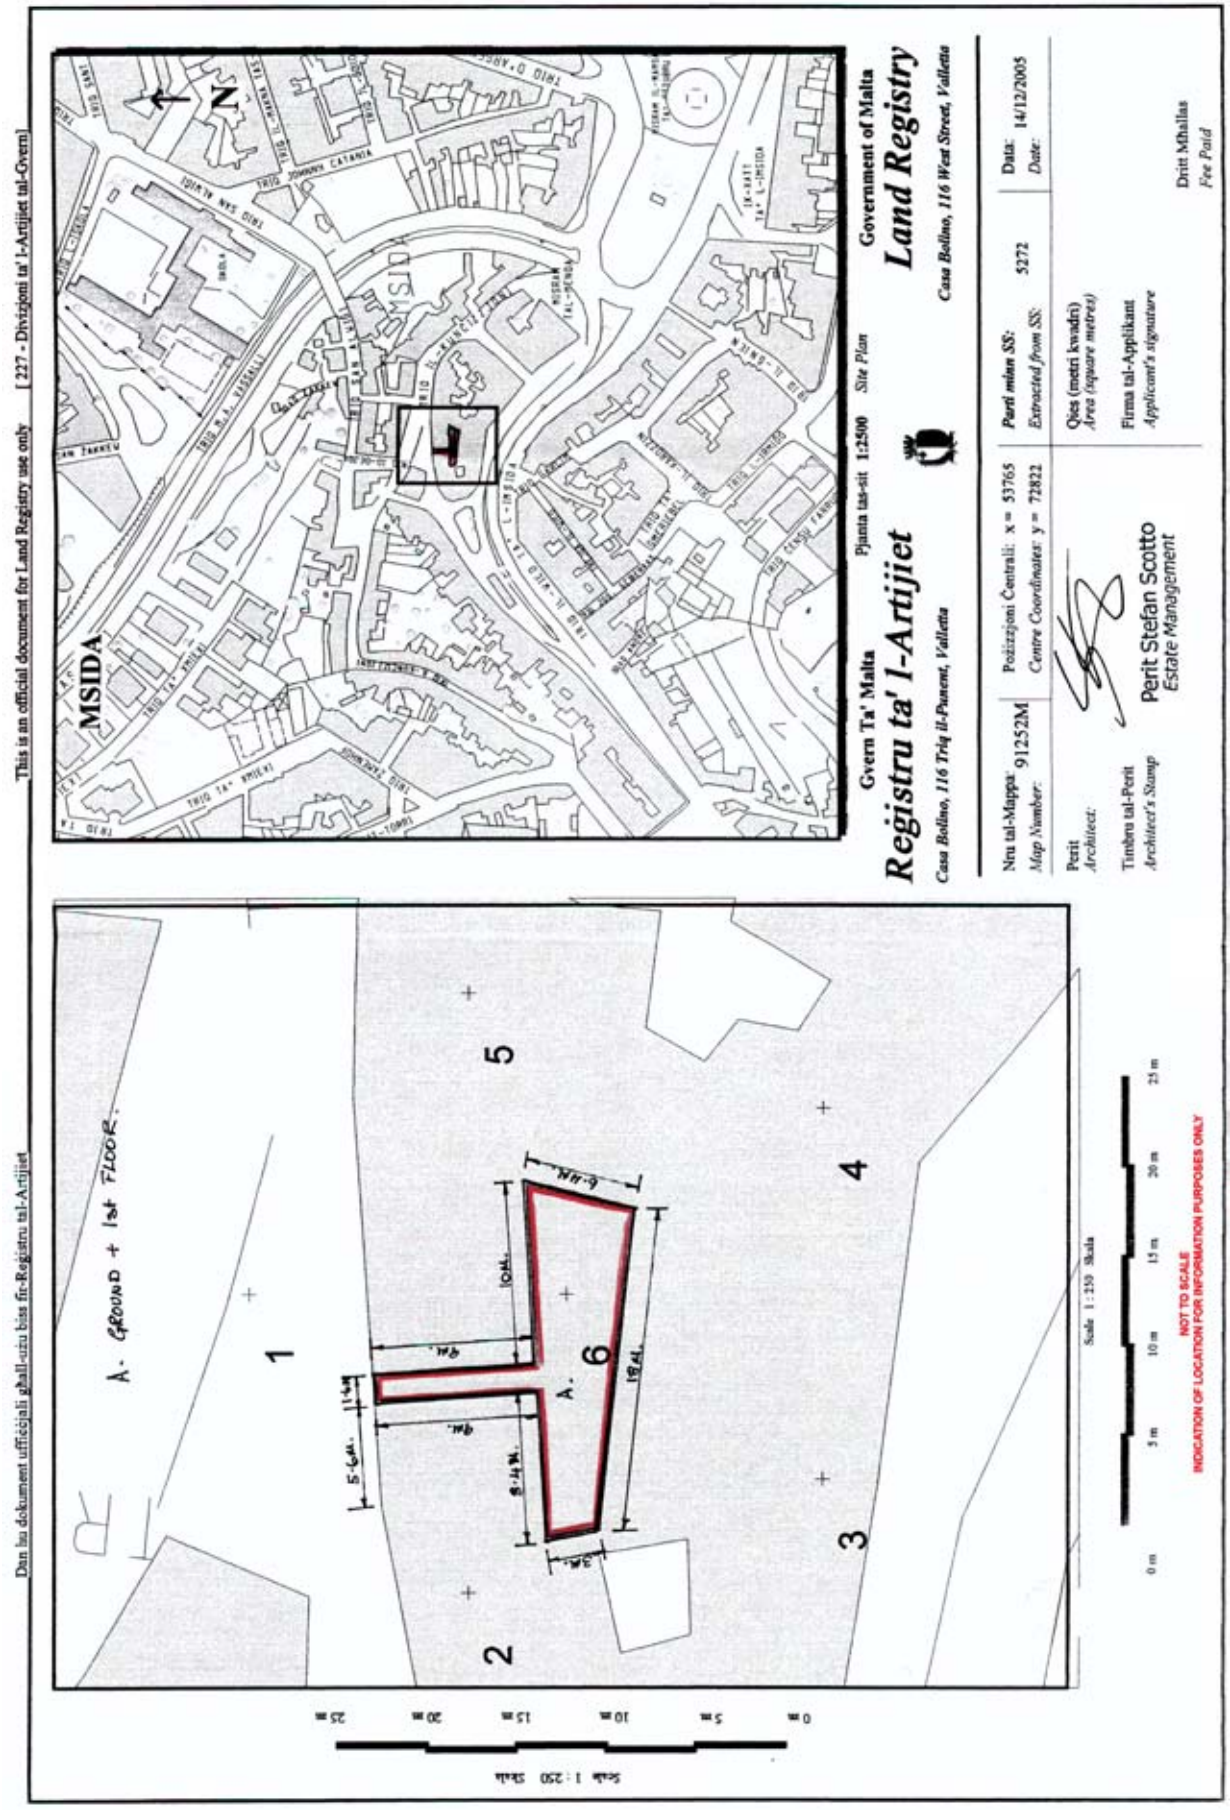
This is an official document for Land Registry use only [227 - Divizjoni ta' l-Artijiet tal-Gvern]
Dan hu dokument uffiċjali għall-użu biss fir-Reġistru tal-Artijiet
Gvern Ta' Malta
Reġistru ta' l-Artijiet
Casa Bolino, 116 Triq il-Punent, Valletta
Pjanta tas-sit 1:2500 Site Plan
Government of Malta
Land Registry
Casa Bolino, 116 West Street, Valletta
MSIDA
Nru tal-Mappa 91252M
Map Number:
Pożizzjoni Ċentrali: x = 53765
Centre Coordinates: y = 72822
Parti minn SS: 5272
Extracted from SS:
Data: 14/12/2005
Date:
Qies (metri kwadri)
Area (square metres)
Perit
Architect:
Timbru tal-Perit
Architect's Stamp
Perit Stefan Scotto
Estate Management
Firma tal-Applikant
Applicant's signature
Dritt Mhallas
Fee Paid
A. GROUND + 1st FLOOR.
Scale 1:250 Skala
NOT TO SCALE
INDICATION OF LOCATION FOR INFORMATION PURPOSES ONLY

Nru. 294

AKKWIST TA' ART

DIN id-dikjarazzjoni li ġejja, magħmula mill-President ta' Malta bis-saħħa ta' l-artikolu 3 ta' l-Ordinanza dwar l-Akkwist ta' l-Artijiet għal Skopijiet Pubbliċi (Kapitolu 88) hija pubblikata skond u għall-finijiet ta' l-artikolu 9(1) ta' dik l-Ordinanza.

Il-5 ta' April, 2006

(File No. L 50/80/14)

DIKJARAZZJONI TAL-PRESIDENT TA' MALTA

Illi b'Dikjarazzjoni tal-President ta' Malta ta' 13 ta' Marzu 1981, l-art hawn taħt imsemmija kienet dikjarata meħtieġa mill-awtorità kompetenti għal skop pubbliku skond id-disposizzjonijiet ta' l-Ordinanza dwar l-akkwist ta' Artijiet għal Skopijiet Pubbliċi (Kapitolu 88) u illi l-akkwist tagħha kellu jkun b'xiri assolut.

Deskrizzjoni ta' l-Art

L-art li ġejja f'Marsaskala:

1. Biċċa art tal-kejl ta' madwar 4,242 metru kwadru, li tinkludi kumpless rurali, li tmiss mit-Tramuntana u mix-Xlokk ma' proprjetà tal-Knisja Parrokkjali ta' l-Isla u mill-Punent ma' triq pubblika jew irjieħ verjuri.

L-art hawn fuq imsemmi tidher murija bil-kulur aħmar u mmarkata bin-numru '14' fuq il-pjanta L.D. Nru. 69/80/A, li wieħed jista' jara fuq talba fid-Dipartiment ta' l-Artijiet, Auberge de Baviere, Valletta.

Illi d-Dikjarazzjoni tal-President ta' Malta odjerna qiegħda tiġi ppubblikata għall-fini ta' l-Att I ta' l-2006.

Il-kumpens offrut huwa ta' sebgħa u għoxrin elf, mija u għoxrin Lira Maltija (Lm27,120) skond l-istima tal-Perit

No. 294

ACQUISITION OF LAND

THE following declaration made by the President of Malta under section 3 of the Land Acquisition (Public Purposes) Ordinance (Chapter 88) is published in terms and for the purposes of section 9(1) thereof.

5th April, 2006

DECLARATION BY THE PRESIDENT OF MALTA

Whereas by the President's Declaration dated 13th March 1981, the undermentioned land was declared to be required by the competent authority for a public purpose in terms of the provisions of the Land Acquisition (Public Purposes) Ordinance (Chapter 88) and that the acquisition thereof should have been by absolute purchase.

Description of the Land

The following land at Marsaskala:

1. A plot of land measuring about 4,242 square metres, including a rural complex, bounded on the North and South East by property of Senglea Parish Church and on the West by a public road or more precise boundaries.

The abovementioned land is shown in red and marked with number '14' on plan L.D. No. 69/80/A, which may be seen on demand at the Land Department, Auberge de Baviere, Valletta.

That the present President's Declaration is being published for the purpose of Act I of 2006.

The compensation offered is of twenty seven thousand, one hundred and twenty Maltese Liri (Lm27,120) according to the

Fred H. Valentino, A&CE li kopja tagħha qed tiġi ppubblikata ma' din id-dikjarazzjoni

Ma' din id-Dikjarazzjoni qed tiġi ppubblikata *site plan* li turi l-immobbli msemmija.

(Iff) EDWARD FENECH ADAMI
President

It-22 ta' Marzu, 2006

Din is-*site plan* qed tiġi ppubblikata f'paġna 3517.

Stima tal-Perit (oriġinali bil-Malti)

Art f'Marsaskala

Fuq struzzjonijiet tal-Kummissarju ta' l-Artijiet, skond l-Ordinanza dwar l-Akkwist ta' Artijiet (għal Skopijiet Pubbliċi), qiegħed niffissa l-valur liberu u frank tal-propjetà hawn taħt deskritta f'Marsaskala li hi meħtieġa mill-Gvern għal skop pubbliku, u dan wara li ħadt in konsiderazzjoni l-lokalità kif ukoll ħwejjeġ oħra li jista' jkollhom x'jaqsmu mal-valur ta' l-istess proprjetà.

Plot Nru. 14: Biċċa art tal-kejl ta' madwar 4,242 metru kwadru, li tinkludi benefikat agrikolu ta' kumpless ta' bini rurali, li tmiss mill-Punent ma' triq pubblika u mit-Tramuntana u mix-Xlokk ma' proprjetà tal-Knisja Parrokkjali ta' l-Isla, liema art hija meqjusa bħala art agrikola fit-termini ta' l-Ordinanza dwar l-Akkwist ta' Artijiet u hija murija bl-aħmar u mmarkata bin-numru '14' fuq il-pjanta parti minn L.D. Nru. 69/80/A, hija stmata għall-valur ta' sebgħa u għoxrin elf, mija u għoxrin Lira Maltija (Lm27,120)

Fred H. Valentino, A&CE

Is-27 ta' Jannar, 2006

valuation published with this declaration as made by architect Fred H. Valentino, A&CE

A site plan showing the mentioned immovable property is being published with this declaration

(Sgd) EDWARD FENECH ADAMI
President

22nd March, 2006

This site plan is being published on page 3517.

Architect's Valuation (original in Maltese)

Land at Marsaskala

I have been instruction by the Commissioner of Land to assess under the Land Acquisition (Public Purposes) Ordinance, the freehold value of the hereunder described property at Marsaskala, required by Government for a public purpose, and this after considering the locality, as well as other matters relevant ot the same property.

Plot No. 14: A plot of land of the area of about 4,242 square metres, including an agricultural improvement of a rural building complex, bounded on the West by a public road and on the North and South East by property of Senglea Parish Church, which land is considered as agricultural land in terms of Land Acquisition (Public Purposes) Ordinance and shown in red and marked with number '14" on plan part of L.D. No. 69/80/A, valued for the price of twenty seven thousan, one hundred and twenty Maltese Liri (Lm27,120)

Fred H. Valentino, A&CE

27th January, 2006

Dan hu dokument uffiċjali għall-użu biss fir-Reġistru tal-Artijiet
This is an official document for Land Registry use only
[227 - Diviżjoni ta' l-Artijiet tal-Gvern]
Gvern Ta' Malta
Pjanta tas-sit 1:2500 Site Plan
Government of Malta
Registru ta' l-Artijiet
Land Registry
Casa Bolino, 116 Triq il-Punent, Valletta
Casa Bolino, 116 West Street, Valletta
MARSCALA
N
Nru tal-Mappa: 91358M
Map Number:
Pożizzjoni Ċentrali: x = 59314
Centre Coordinates: y = 68750
Parti miżuri SS: 5868
Extracted from SS:
Data: 20/12/2005
Date:
Perit
Architect:
Qies (metri kwadri) Area (square metres) Area = 4242 m²
Timbru tal-Perit
Architect's Stamp
Perit Stefan Scotto
Estate Management
Firma tal-Applikant
Applicant's signature
Drittijiet Imħallsa
Fee Paid
Scale 1 : 1000 Skala
0 m 20 m 40 m 60 m 80 m 100 m
NOT TO SCALE
INDICATION OF LOCATION FOR INFORMATION PURPOSES ONLY

Nru. 295

AKKWIST TA' ART

DIN id-dikjarazzjoni li ġejja, magħmula mill-President ta' Malta bis-saħħa ta' l-artikolu 3 ta' l-Ordinanza dwar l-Akkwist ta' l-Artijiet għal Skopijiet Pubbliċi (Kapitolu 88) hija pubblikata skond u għall-finijiet ta' l-artikolu 9(1) ta' dik l-Ordinanza.

Il-5 ta' April, 2006

(File No. L 50/80/15)

DIKJARAZZJONI TAL-PRESIDENT TA' MALTA

Illi b'Dikjarazzjoni tal-President ta' Malta ta' 13 ta' Marzu 1981, l-art hawn taħt imsemmija kienet dikjarata meħtieġa mill-awtorità kompetenti għal skop pubbliku skond id-disposizzjonijiet ta' l-Ordinanza dwar l-akkwist ta' Artijiet għal Skopijiet Pubbliċi (Kapitolu 88) u illi l-akkwist tagħha kellu jkun b'xiri assolut.

Deskrizzjoni ta' l-Art

L-art li ġejja f'Marsaskala:

1. Biċċa art tal-kejl ta' madwar 9,550 metru kwadru, li tinkludi spiera, żewġt ikmamar u struttura rurali, li tmiss mill-Majjistral u mill-Punent ma' triq pubblika u mill-Grigal ma' proprjetà ta' Dottor Leslie Grech, LL.D., jew irjieħ verjuri.

L-art hawn fuq imsemmija tidher murija bil-kulur isfar u mmarkata bin-numru '15' fuq il-pjanta parti minn L.D. Nru. 69/80/A, li wieħed jista' jara fuq talba fid-Dipartiment ta' l-Artijiet, Auberge de Baviere, Valletta.

Illi d-Dikjarazzjoni tal-President ta' Malta odjerna qiegħda tiġi ppubblikata għall-fini ta' l-Att I ta' l-2006.

Il-kumpens offrut huwa ta' disgħa u tletin elf, disa' mija u ħamsin Lira Maltija (Lm39,950) skond l-istima tal-Perit

No. 295

ACQUISITION OF LAND

THE following declaration made by the President of Malta under section 3 of the Land Acquisition (Public Purposes) Ordinance (Chapter 88) is published in terms and for the purposes of section 9(1) thereof.

5th April, 2006

DECLARATION BY THE PRESIDENT OF MALTA

Whereas by the President's Declaration dated 13th March 1981, the undermentioned land was declared to be required by the competent authority for a public purpose in terms of the provisions of the Land Acquisition (Public Purposes) Ordinance (Chapter 88) and that the acquisition thereof should have been by absolute purchase.

Description of the Land

The following land at Marsaskala:

1. A plot of land measuring about 9,550 square metres, including a water gallery, two rooms and a rural structure, bounded on the North West and West by a public road and on the North East by property of Dr Leslie Grech, LL.D., or more precise boundaries.

The abovementioned land is shown in yellow and marked with number '15' on plan in part of L.D. No. 69/80/A, which may be seen on demand at the Land Department, Auberge de Baviere, Valletta.

That the present President's Declaration is being published for the purpose of Act I of 2006.

The compensation offered is of thirty nine thousand, nine hundred and fifty Maltese Liri (Lm39,950) according to the

Fred H. Valentino, A&CE li kopja tagħha qed tiġi ppubblikata ma' din id-dikjarazzjoni

Ma' din id-Dikjarazzjoni qed tiġi ppubblikata *site plan* li turi l-immobbli msemmija.

(Iff) EDWARD FENECH ADAMI
President

It-22 ta' Marzu, 2006

Din is-*site plan* qed tiġi ppubblikata f'paġna 3520.

Stima tal-Perit (oriġinali bil-Malti)

Art f'Marsaskala

Fuq struzzjonijiet tal-Kummissarju ta' l-Artijiet, skond l-Ordinanza dwar l-Akkwist ta' Artijiet (għal Skopijiet Pubbliċi), qieghed niffissa l-valur liberu u frank tal-propjetà hawn taħt deskritta f'Marsaskala li hi meħtieġa mill-Gvern għal skop pubbliku, u dan wara li ħadt in konsiderazzjoni l-lokalità kif ukoll ħwejjeġ oħra li jista' jkollhom x'jaqsmu mal-valur ta' l-istess proprjetà.

Plot Nru. 15: Biċċa art tal-kejl ta' madwar 9,550 metru kwadru, li tinkludi benefikati ta' spieri, żewġ ambjenti rurali u struttura agrikola, li tmiss mill-Punent u mill-Majjistral ma' Triq Wied iz-Ziju u mill-Grigal ma' proprjetà ta' Dottor Leslie Grech, LL.D., liema art hija meqjusa bħala art agrikola fit-termini ta' l-Ordinanza dwar l-Akkwist ta' Artijiet u hija murija bl-isfar u mmarkata bin-numru '15' fuq il-pjanta parti minn L.D. Nru. 69/80/A, hija stmata għall-valur ta' disgħa u tletin elf, disa' mija u ħamsin Lira Maltija (Lm39,950)

Fred H. Valentino, A&CE

Is-27 ta' Jannar, 2006

valuation published with this declaration as made by architect Fred H. Valentino, A&CE

A site plan showing the mentioned immovable property is being published with this declaration

(Sgd) EDWARD FENECH ADAMI
President

22nd March, 2006

This site plan is being published on page 3520.

Architect's Valuation (original in Maltese)

Land at Marsaskala

I have been instruction by the Commissioner of Land to assess under the Land Acquisition (Public Purposes) Ordinance, the freehold value of the hereunder described property at Marsaskala, required by Government for a public purpose, and this after considering the locality, as well as other matters relevant ot the same property.


Plot No. 15: A plot of land of the area of about 9,550 square metres, including improvements consisting of two underground water shafts, two rural environments and an agricultural structure, bounded on the West and North West by Triq Wied iz-Ziju and on the North East by property of Dr Leslie Grech, LL.D., which land is considered as agricultural land in terms of Land Acquisition (Public Purposes) Ordinance and marked with number '15" on plan part of L.D. No. 69/80/A, valued for the price of thirty nine thousand,nine hundred and fifty Maltese Liri (Lm39,950).


Fred H. Valentino, A&CE

27th January, 2006

Dan hu dokument uffiċċjali għall-użu biss fir-Reġistru tal-Artijiet

This is an official document for Land Registry use only [227 - Divizjoni ta' l-Artijiet tal-Gvern]

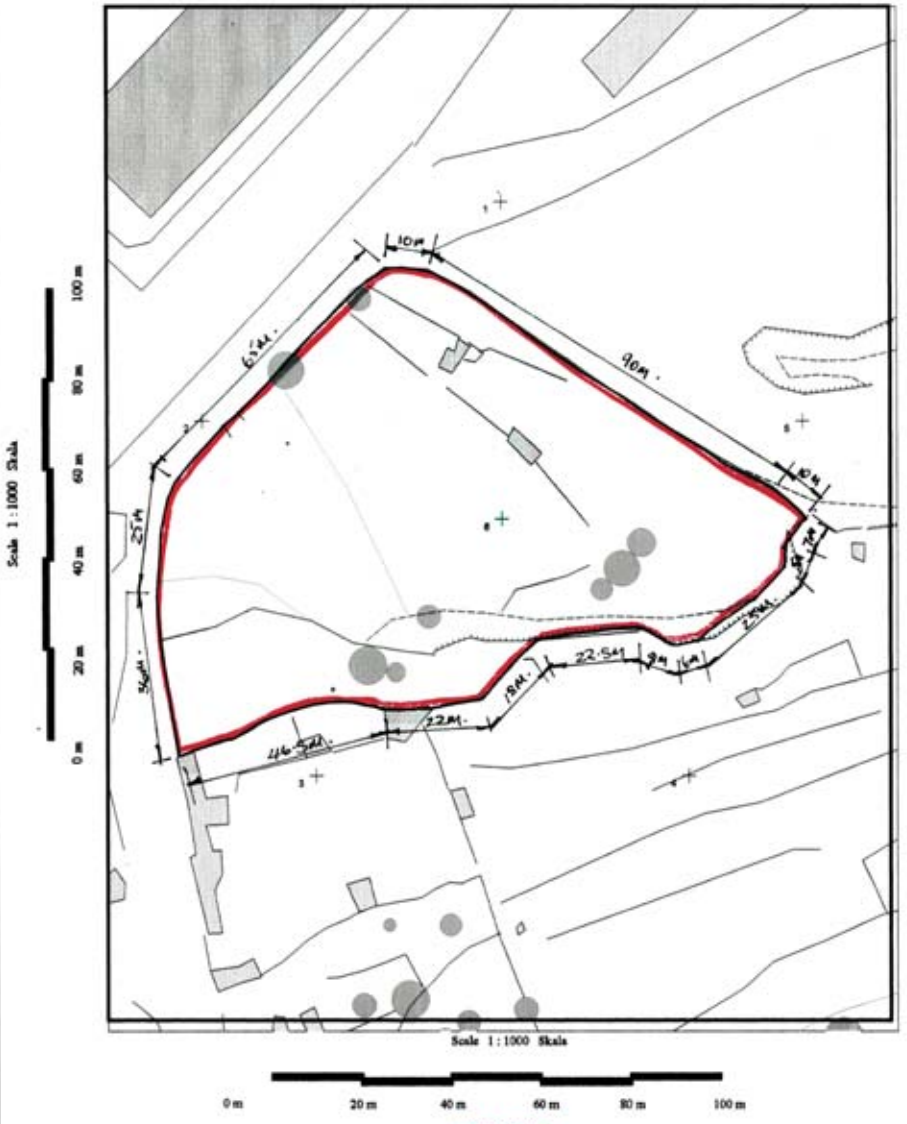

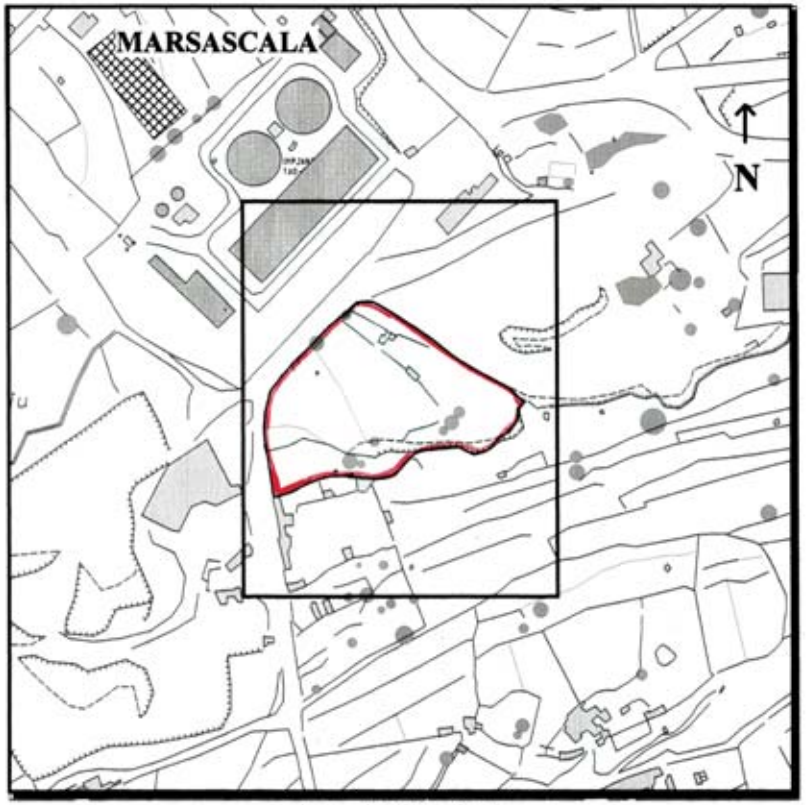

Gvern Ta' Malta — Pjanta tas-sit 1:2500 *Site Plan* — Government of Malta

Reġistru ta' l-Artijiet

Casa Bolino, 116 Triq il-Punent, Valletta

Land Registry

Casa Bolino, 116 West Street, Valletta

Nru tal-Mappa: *Map Number:* 91356M	Pożizzjoni Ċentrali: x = 59326 *Centre Coordinates:* y = 68814	*Parti minn SS:* *Extracted from SS:* 5868	Data: *Date:* 20/12/2005

Perit *Architect:*

Timbru tal-Perit *Architect's Stamp*

Perit Stefan Scotto
Estate Management

Qies (metri kwadri) *Area (square metres)* Area - 955.0 m².

Firma tal-Applikant *Applicant's signature*

Dritt Mhallas *Fee Paid*

Nru. 296

AKKWIST TA' ART

DIN id-dikjarazzjoni li ġejja, magħmula mill-President ta' Malta bis-saħħa ta' l-artikolu 3 ta' l-Ordinanza dwar l-Akkwist ta' l-Artijiet għal Skopijiet Pubbliċi (Kapitolu 88) hija pubblikata skond u għall-finijiet ta' l-artikolu 9(1) ta' dik l-Ordinanza.

Il-5 ta' April, 2006

(File No. L 50/80/16)

DIKJARAZZJONI TAL-PRESIDENT TA' MALTA

Illi b'Dikjarazzjoni tal-President ta' Malta ta' 13 ta' Marzu 1981, l-art hawn taħt imsemmija kienet dikjarata meħtieġa mill-awtorità kompetenti għal skop pubbliku skond id-disposizzjonijiet ta' l-Ordinanza dwar l-akkwist ta' Artijiet għal Skopijiet Pubbliċi (Kapitolu 88) u illi l-akkwist tagħha kellu jkun b'xiri assolut.

Deskrizzjoni ta' l-Art

L-art li ġejja f'Marsaskala:

1. Biċċa art tal-kejl ta' madwar 23,269 metru kwadru, li tinkludi bir, żewġ spieri, vaska u kumpless rurali, li tmiss mill-Majjistral ma' proprjetà tal-Gvern, mit-Tramuntana parti ma' proprjetà ta' Joseph Desira u parti ma' triq pubblika u mil-Lbiċ parti ma' proprjetà tal-Knisja Parrokkjali ta' l-Isla u parti ma' proprjetà ta' Joseph Desira jew irjieħ verjuri.

L-art hawn fuq imsemmija tidher murija bil-kulur aħmar u mmarkata bin-numru '16' fuq il-pjanta parti minn L.D. Nru. 69/80/A, li wieħed jista' jara fuq talba fid-Dipartiment ta' l-Artijiet, Auberge de Baviere, Valletta.

Illi d-Dikjarazzjoni tal-President ta' Malta odjerna qiegħda tiġi ppubblikata għall-fini ta' l-Att I ta' l-2006.

No. 296

ACQUISITION OF LAND

THE following declaration made by the President of Malta under section 3 of the Land Acquisition (Public Purposes) Ordinance (Chapter 88) is published in terms and for the purposes of section 9(1) thereof.

5th April, 2006

DECLARATION BY THE PRESIDENT OF MALTA

Whereas by the President's Declaration dated 13th March 1981, the undermentioned land was declared to be required by the competent authority for a public purpose in terms of the provisions of the Land Acquisition (Public Purposes) Ordinance (Chapter 88) and that the acquisition thereof should have been by absolute purchase.

Description of the Land

The following land at Marsaskala:

1. A plot of land measuring about 23,269 square metres, including a well, two underground water shafts, a pond and a rural complex, bounded on the North West by Government property, on the North partly by property of Joseph Desira and partly by a public road and on the South West partly by property of Senglea Parish Church and partly by property of Joseph Desira or more precise boundaries.

The abovementioned land is shown in red and marked with number '16' on plan part in L.D. No. 69/80/A, which may be seen on demand at the Land Department, Auberge de Baviere, Valletta.

That the present President's Declaration is being published for the purpose of Act I of 2006.

Il-kumpens offrut huwa ta' sebgħa u sittin elf u tmien mitt Lira Maltija (Lm67,800) skond l-istima tal-Perit Fred H. Valentino, A&CE li kopja tagħha qed tiġi ppubblikata ma' din id-dikjarazzjoni.

Ma' din id-Dikjarazzjoni qed tiġi ppubblikata *site plan* li turi l-immobbli msemmija.

(Iff) Edward Fenech Adami
President

It-22 ta' Marzu, 2006

Din is-*site plan* qed tiġi ppubblikata f'paġna 3523.

Stima tal-Perit (oriġinali bil-Malti)

Art f'Marsaskala

Fuq struzzjonijiet tal-Kummissarju ta' l-Artijiet, skond l-Ordinanza dwar l-Akkwist ta' Artijiet (għal Skopijiet Pubbliċi), qiegħed niffissa l-valur liberu u frank tal-propjetà hawn taħt deskritta f'Marsaskala li hi meħtieġa mill-Gvern għal skop pubbliku, u dan wara li ħadt in konsiderazzjoni l-lokalità kif ukoll ħwejjeġ oħra li jista' jkollhom x'jaqsmu mal-valur ta' l-istess proprjetà.

Plot Nru. 16: Biċċa art tal-kejl ta' madwar 23,269 metru kwadru, li tinkludi benefikati agrikoli u rurali ta' bir, żewġ spieri ta' l-ilma, vaska u kumpless rurali, li tmiss mill-Majjistral ma' proprjetà tal-Gvern Ċivili, mit-Tramuntana in parti ma' proprjetà ta' Joseph Desira u in parti ma' Triq Sant' Antnin, u mil-Lbiċ in parti ma' proprjetà ta' Joseph Desira u in parti ma' proprjetà tal-Knisja Parrokkjali ta' l-Isla, liema art hija meqjusa bħala art agrikola fit-termini ta' l-Ordinanza dwar l-Akkwist ta' Artijiet u hija murija bl-aħmar u mmarkata bin-numru '16' fuq il-pjanta in parti minn *Drawing* Nru. L.D. 69/80/A, hija stmata għall-valur ta' sebgħa u sittin elf u tmien mitt Lira Maltija (Lm67,800).

Fred H. Valentino, A&CE

Is-27 ta' Jannar, 2006

The compensation offered is of sixty seven thousand, eight hundredMaltese Liri (Lm67,800) according to the valuation published with this declaration as made by architect Fred H. Valentino, A&CE

A site plan showing the mentioned immovable property is being published with this declaration

(Sgd) Edward Fenech Adami
President

22nd March, 2006

This site plan is being published on page 3523.

Architect's Valuation (original in Maltese)

Land at Marsaskala


I have been instruction by the Commissioner of Land to assess under the Land Acquisition (Public Purposes) Ordinance, the freehold value of the hereunder described property at Marsaskala, required by Government for a public purpose, and this after considering the locality, as well as other matters relevant ot the same property.

Plot No. 16: A plot of land of the area of about 23,269 square metres, including agricultural and rural improvements consisting of a well, two underground water shafts, a pond and a rural complex, bounded on the North West by property of the Civil Government, on the North partly by property of Joseph Desira and partly by Triq Sant' Antnin, and on the South West partly by property of Joseph Desira and partly by property of Senglea Parish Church, which land is considered as agricultural land in terms of the Land Acquisition (Public Purposes) Ordinance and is shown in red and marked with number '16' on plan partly of Drawing No. L.D.69/80/A, valued for the price of sixty seven thousand and eight hundred Maltese Liri (Lm67,800).

Fred H. Valentino, A&CE

27th January, 2006

Dan hu dokument uffiċċjali għall-użu biss fir-Reġistru tal-Artijiet This is an official document for Land Registry use only [227 - Diviżjoni ta' l-Artijiet tal-Gvern]

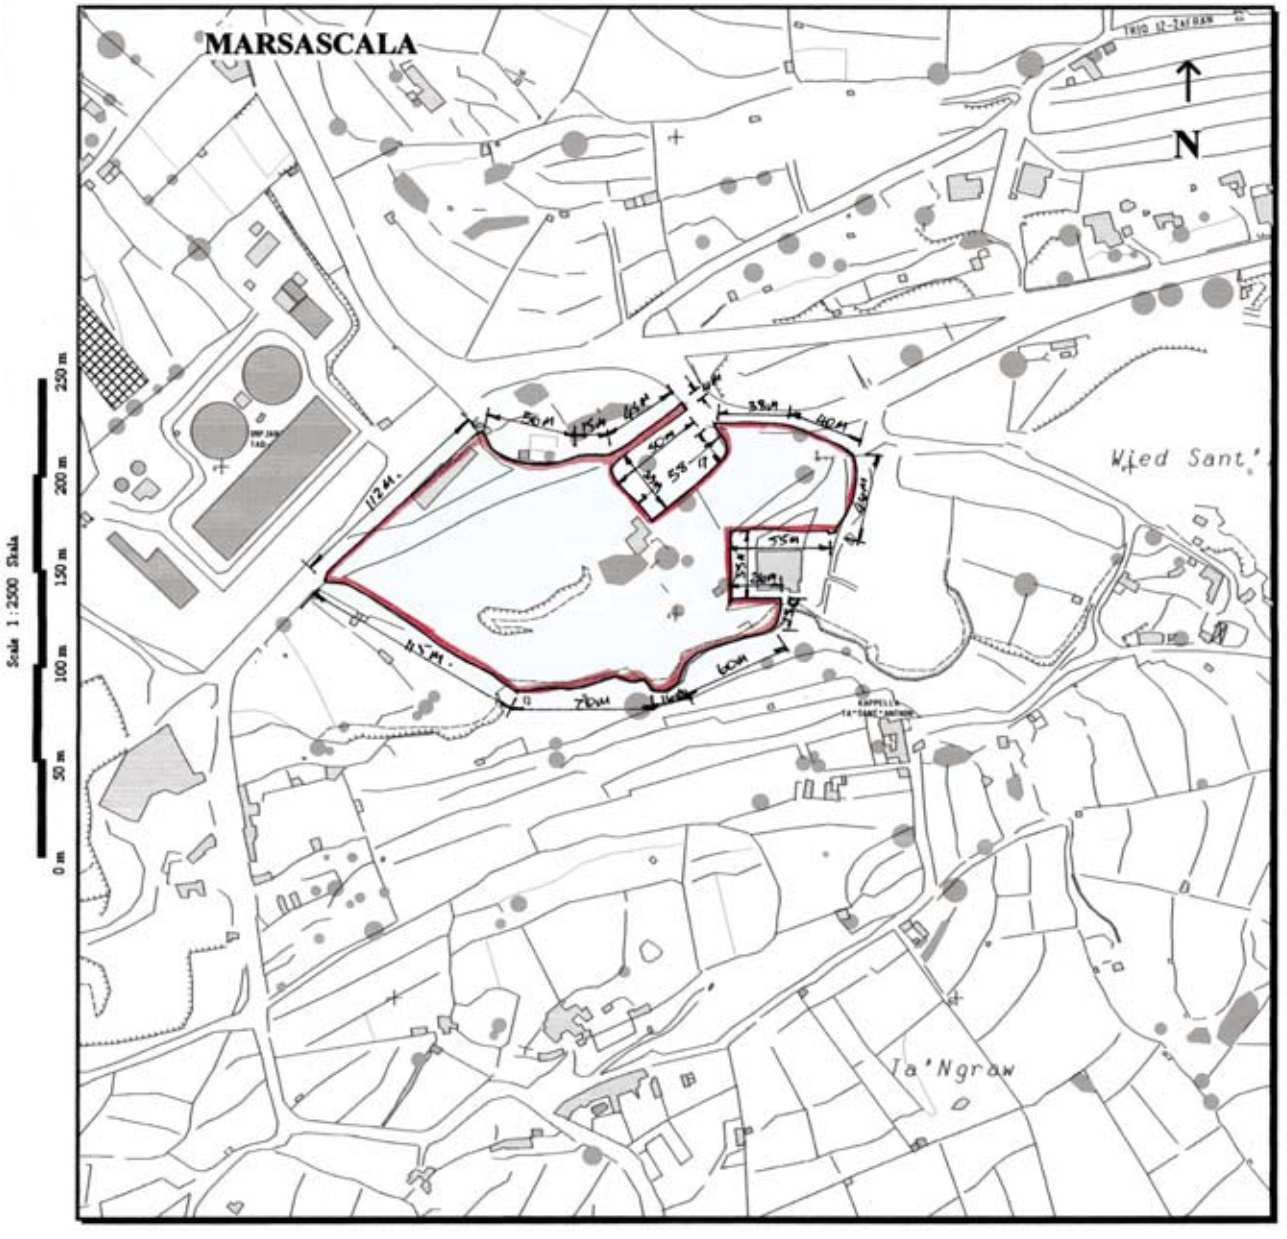

NOT TO SCALE
INDICATION OF LOCATION FOR INFORMATION PURPOSES ONLY

Pjanta tas-sit 1:2500 *Site Plan*

0 m 50 m 100 m 150 m 200 m 250 m

Gvern ta' Malta
Reġistru ta' l-Artijiet
Casa Bolino, 116 Triq il-Punent, Valletta

Government of Malta
Land Registry
Casa Bolino, 116 West Street, Valletta

Nru tal-Mappa: *Map Number:*	91361M	Pożizzjoni Ċentrali: *Centre Coordinates:*	x = 59483 y = 68853	Parti minn SS: *Extracted from SS*	5869 5868	Data: *Date:*	20/12/2005

Perit
Architect:

Timbru tal-Perit
Architect's Stamp

Perit Stefan Scotto
Estate Management

Qies (metri kwadri)
Area (square metres) Area - 23,269m²

Firma tal-Applikant
Applicant's signature

Dritt Mħallas
Fee Paid

Dan hu dokument uffiċċjali għall-użu biss fir-Reġistru tal-Artijiet

Nru. 297

AKKWIST TA' ART

DIN id-dikjarazzjoni li ġejja, magħmula mill-President ta' Malta bis-saħħa ta' l-artikolu 3 ta' l-Ordinanza dwar l-Akkwist ta' l-Artijiet għal Skopijiet Pubbliċi (Kapitolu 88) hija pubblikata skond u għall-finijiet ta' l-artikolu 9(1) ta' dik l-Ordinanza.

Il-5 ta' April, 2006

(File No. L 50/80/17)

DIKJARAZZJONI TAL-PRESIDENT TA' MALTA

Illi b'Dikjarazzjoni tal-President ta' Malta ta' 13 ta' Marzu 1981, l-art hawn taħt imsemmija kienet dikjarata meħtieġa mill-awtorità kompetenti għal skop pubbliku skond id-disposizzjonijiet ta' l-Ordinanza dwar l-akkwist ta' Artijiet għal Skopijiet Pubbliċi (Kapitolu 88) u illi l-akkwist tagħha kellu jkun b'xiri assolut.

Deskrizzjoni ta' l-Art

L-art li ġejja f'Marsaskala:

1. Biċċa art tal-kejl ta' madwar 3,804 metri kwadri, li tinkludi spiera u kamra, li tmiss mill-Majjistral, mit-Tramuntana u mill-Grigal ma' triq pubblika u mil-Lbiċ parti ma' proprjetà tal-Gvern u parti ma' proprjetà ta' Dott. Leslie Grech, LL.D., jew irjieħ verjuri.

L-art hawn fuq imsemmija tidher murija bil-kulur aħdar u mmarkata bin-numru '17' fuq il-pjanta parti minn L.D. Nru. 69/80/A, li wieħed jista' jara fuq talba fid-Dipartiment ta' l-Artijiet, Auberge de Baviere, Valletta.

Illi d-Dikjarazzjoni tal-President ta' Malta odjerna qiegħda tiġi ppubblikata għall-fini ta' l-Att I ta' l-2006.

No. 297

ACQUISITION OF LAND

THE following declaration made by the President of Malta under section 3 of the Land Acquisition (Public Purposes) Ordinance (Chapter 88) is published in terms and for the purposes of section 9(1) thereof.

5th April, 2006

DECLARATION BY THE PRESIDENT OF MALTA

Whereas by the President's Declaration dated 13th March 1981, the undermentioned land was declared to be required by the competent authority for a public purpose in terms of the provisions of the Land Acquisition (Public Purposes) Ordinance (Chapter 88) and that the acquisition thereof should have been by absolute purchase.

Description of the Land

The following land at Marsaskala:

1. A plot of land measuring about 3,804 square metres, including an underground water shaft and a room, bounded on the North West, on the North and on the North East by a public road and on the South West partly by Government property and partly by property of Dr Leslie Grech, LL.D., or more precise boundaries.

The abovementioned land is shown in green and marked with number '17' on plan L.D. No. 69/80/A, which may be seen on demand at the Land Department, Auberge de Baviere, Valletta.

That the present President's Declaration is being published for the purpose of Act I of 2006.

Il-kumpens offrut huwa ta' sittax-il elf, tliet mija u ħamsin Lira Maltija (Lm16,350) skond l-istima tal-Perit Fred H. Valentino, A&CE li kopja tagħha qed tiġi ppubblikata ma' din id-dikjarazzjoni.

Ma' din id-Dikjarazzjoni qed tiġi ppubblikata *site plan* li turi l-immobbli msemmija.

(Iff) Edward Fenech Adami
President

It-22 ta' Marzu, 2006

Din is-*site plan* qed tiġi ppubblikata f'paġna 3526.

Stima tal-Perit (oriġinali bil-Malti)

Art f'Marsaskala

Fuq struzzjonijiet tal-Kummissarju ta' l-Artijiet, skond l-Ordinanza dwar l-Akkwist ta' Artijiet (għal Skopijiet Pubbliċi), qieghed niffissa l-valur liberu u frank tal-propjetà hawn taħt deskritta f'Marsaskala li hi meħtieġa mill-Gvern għal skop pubbliku, u dan wara li ħadt in konsiderazzjoni l-lokalità kif ukoll ħwejjeġ oħra li jista' jkollhom x'jaqsmu mal-valur ta' l-istess proprjetà.

Plot Nru. 17: Biċċa art tal-kejl ta' madwar 3,804 metri kwadri, li tinkludi benefikat agrikolu ta' spiera u ambjent rurali, li tmiss mill-Majjistral, mit-Tramuntana u mill-Grigal ma' Triq Wied iz-Ziju u mil-Lbiċ parti ma' proprjetà tal-Gvern Ċivili u parti ma' proprjetà ta' Dott. Leslie Grech, LL.D., liema art hija meqjusa bħala art agrikola fit-termini ta' l-Ordinanza dwar l-Akkwist ta' Artijiet u hija murija bl-aħdar u mmarkata bin-numru '17' fuq il-pjanta parti minn *Drawing* Nru. L.D. 69/80/A, hija stmata għall-valur ta' sittax-il elf, tliet mija u ħamsin Lira Maltija (Lm16,350).

Fred H. Valentino, A&CE

Is-27 ta' Jannar, 2006

The compensation offered is of sixteen thousand, three hundred and fifty Maltese Liri (Lm16,350) according to the valuation published with this declaration as made by architect Fred H. Valentino, A&CE

A site plan showing the mentioned immovable property is being published with this declaration

(Sgd) Edward Fenech Adami
President

22nd March, 2006

This site plan is being published on page 3526.

Architect's Valuation (original in Maltese)

Land at Marsaskala

I have been instruction by the Commissioner of Land to assess under the Land Acquisition (Public Purposes) Ordinance, the freehold value of the hereunder described property at Marsaskala, required by Government for a public purpose, and this after considering the locality, as well as other matters relevant ot the same property.


Plot No. 17: A plot of land measuring about 3,804 square metres, including an improvement of an underground water shaft and a rural environment, bounded on the North West, on the North and on the North East by Triq Wied iz-Ziju and on the South West partly by Civil Government property and partly by property of Dr Leslie Grech, LL.D. which land is considered as agricultural land in terms of the Land Acquisition (Public Purposes) Ordinance and is shown in green and marked with number '17' on plan partly of Drawing No. L.D. 69/80/A, valued for the price of ixteen thousand, three hundred and fifty Maltese Liri (Lm16,350).


Fred H. Valentino, A&CE

27th January, 2006

Dan hu dokument uffiċċjali għall-użu biss fir-Reġistru tal-Artijiet

This is an official document for Land Registry use only [227 - Diviżjoni ta' l-Artijiet tal-Gvern]

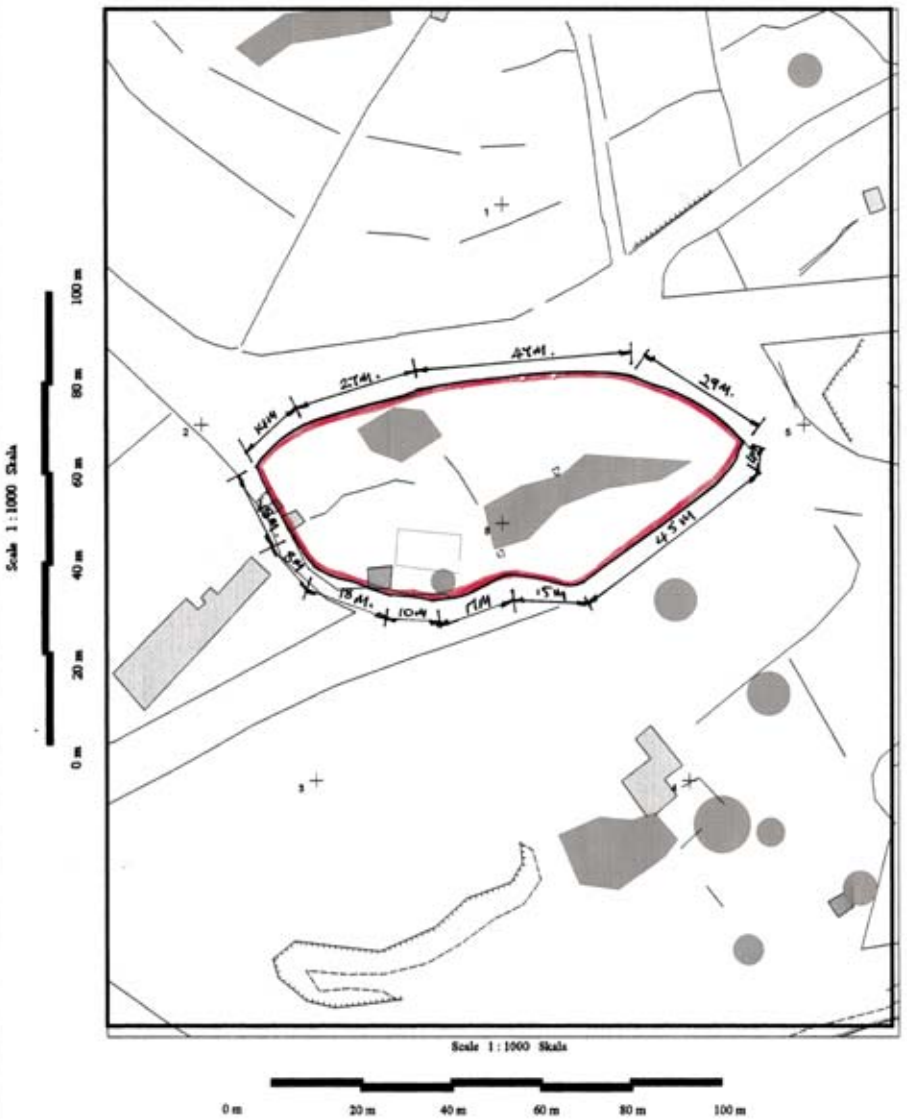

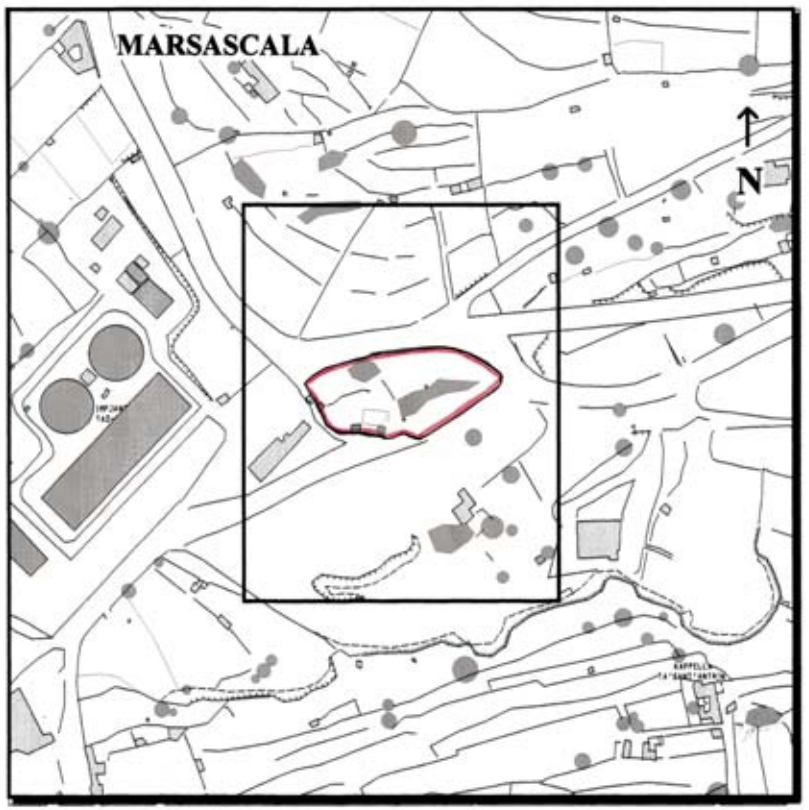

Gvern Ta' Malta — Pjanta tas-sit 1:2500 *Site Plan* — Government of Malta

Reġistru ta' l-Artijiet — *Casa Bolino, 116 Triq il-Punent, Valletta*

Land Registry — *Casa Bolino, 116 West Street, Valletta*

Nru tal-Mappa: *Map Number:*	91348M	Pożizzjoni Ċentrali: x = 59430 *Centre Coordinates:* y = 68948		*Parti minn SS:* *Extracted from SS:*	5869 5868	Data: *Date:*	20/12/2005

Perit *Architect:*

Timbru tal-Perit *Architect's Stamp* — Perit Stefan Scotto Estate Management

Qies (metri kwadri) *Area (square metres)* — Area - 3,804m²

Firma tal-Applikant *Applicant's signature*

Dritt Mhallas *Fee Paid*

Nru. 298

AKKWIST TA' ART

DIN id-dikjarazzjoni li ġejja, magħmula mill-President ta' Malta bis-saħħa ta' l-artikolu 3 ta' l-Ordinanza dwar l-Akkwist ta' l-Artijiet għal Skopijiet Pubbliċi (Kapitolu 88) hija pubblikata skond u għall-finijiet ta' l-artikolu 9(1) ta' dik l-Ordinanza.

Il-5 ta' April, 2006

(File No. L 50/80/18)

DIKJARAZZJONI TAL-PRESIDENT TA' MALTA

Illi b'Dikjarazzjoni tal-President ta' Malta ta' 13 ta' Marzu 1981, l-art hawn taħt imsemmija kienet dikjarata meħtieġa mill-awtorità kompetenti għal skop pubbliku skond id-disposizzjonijiet ta' l-Ordinanza dwar l-akkwist ta' Artijiet għal Skopijiet Pubbliċi (Kapitolu 88) u illi l-akkwist tagħha kellu jkun b'xiri assolut.

Deskrizzjoni ta' l-Art

L-art li ġejja f'Marsaskala:

1. Biċċa art tal-kejl ta' madwar 1,821 metru kwadru, li tmiss mit-Tramuntana parti ma' triq pubblika u parti ma' proprjetà ta' Dott. Leslie Grech, LL.D., u mil-Lbiċ u mix-Xlokk ma' proprjeta ta' Dott. Leslie Grech, LL.D., jew irjieħ verjuri.

L-art hawn fuq imsemmija tidher murija bil-kulur isfar u mmarkata bin-numru '18' fuq il-pjanta parti minn L.D. Nru. 69/80/A, li wieħed jista' jara fuq talba fid-Dipartiment ta' l-Artijiet, Auberge de Baviere, Valletta.

Illi d-Dikjarazzjoni tal-President ta' Malta odjerna qiegħda tiġi ppubblikata għall-fini ta' l-Att I ta' l-2006.

Il-kumpens offrut huwa ta' sebat elef, tliet mija u ħamsin

No. 298

ACQUISITION OF LAND

THE following declaration made by the President of Malta under section 3 of the Land Acquisition (Public Purposes) Ordinance (Chapter 88) is published in terms and for the purposes of section 9(1) thereof.

5th April, 2006

DECLARATION BY THE PRESIDENT OF MALTA

Whereas by the President's Declaration dated 13th March 1981, the undermentioned land was declared to be required by the competent authority for a public purpose in terms of the provisions of the Land Acquisition (Public Purposes) Ordinance (Chapter 88) and that the acquisition thereof should have been by absolute purchase.

Description of the Land

The following land at Marsaskala:

1. A plot of land measuring about 1,821 square metres, bounded on the North partly by a public road and partly by property of Dr Leslie Grech, LL.D., and on the South West and South East by property of Dr Leslie Grech, LL.D., or more precise boundaries.

The abovementioned land is shown in yellow and marked with number '18' on plan L.D. No. 69/80/A, which may be seen on demand at the Land Department, Auberge de Baviere, Valletta.

That the present President's Declaration is being published for the purpose of Act I of 2006.

The compensation offered is of seven thousand, three

Lira Maltija (Lm7,350) skond l-istima tal-Perit Fred H. Valentino, A&CE li kopja tagħha qed tiġi ppubblikata ma' din id-dikjarazzjoni.

Ma' din id-Dikjarazzjoni qed tiġi ppubblikata *site plan* li turi l-immobbli msemmija.

(Iff) Edward Fenech Adami
President

It-22 ta' Marzu, 2006

Din is-*site plan* qed tiġi ppubblikata f'paġna 3529.

Stima tal-Perit (oriġinali bil-Malti)

Art f'Marsaskala

Fuq struzzjonijiet tal-Kummissarju ta' l-Artijiet, skond l-Ordinanza dwar l-Akkwist ta' Artijiet (għal Skopijiet Pubbliċi), qieghed niffissa l-valur liberu u frank tal-propjetà hawn taħt deskritta f'Marsaskala li hi meħtieġa mill-Gvern għal skop pubbliku, u dan wara li ħadt in konsiderazzjoni l-lokalità kif ukoll ħwejjeġ oħra li jista' jkollhom x'jaqsmu mal-valur ta' l-istess proprjetà.

Plot Nru. 18: Biċċa art tal-kejl ta' madwar 1,821 metru kwadru, li tmiss in parti mit-Tramuntana ma' Triq Wied iz-Ziju u in parti ma' proprjetà ta' Dott. Leslie Grech, LL.D., u mil-Lbiċ u mix-Xlokk ma' proprjetà ta' Dott. Leslie Grech, LL.D., liema art hija meqjusa bħala art agrikola fit-termini ta' l-Ordinanza dwar l-Akkwist ta' Artijiet u hija murija bl-isfar u mmarkata bin-numru '18' fuq il-pjanta parti minn *Drawing* Nru. L.D. 69/80/A, hija stmata għall-valur ta' sebat elef, tliet mija u ħamsin Lira Maltija (Lm7,350).

Fred H. Valentino, A&CE

Is-27 ta' Jannar, 2006

hundred and fifty Maltese Liri (Lm7,350) according to the valuation published with this declaration as made by architect Fred H. Valentino, A&CE

A site plan showing the mentioned immovable property is being published with this declaration

(Sgd) Edward Fenech Adami
President

22nd March, 2006

This site plan is being published on page 3529.

Architect's Valuation (original in Maltese)


Land at Marsaskala

I have been instruction by the Commissioner of Land to assess under the Land Acquisition (Public Purposes) Ordinance, the freehold value of the hereunder described property at Marsaskala, required by Government for a public purpose, and this after considering the locality, as well as other matters relevant ot the same property.

Plot No. 18: A plot of land measuring about 1,821 square metres, partly bounded on the North by Triq Wied iz-Ziju and partly by property of Dr Leslie Grech, LL.D., and on the South West and South East by property of Dr Leslie Grech, LL.D., which land is considered as agricultural land in terms of the Land Acquisition (Public Purposes) Ordinance and is shown in yellow and marked with number '18' on plan partly of Drawing No. L.D. 69/80/A, valued for the price of seven thousand, three hundred and fifty Maltese Liri (Lm7,350).

Fred H. Valentino, A&CE

27th January, 2006

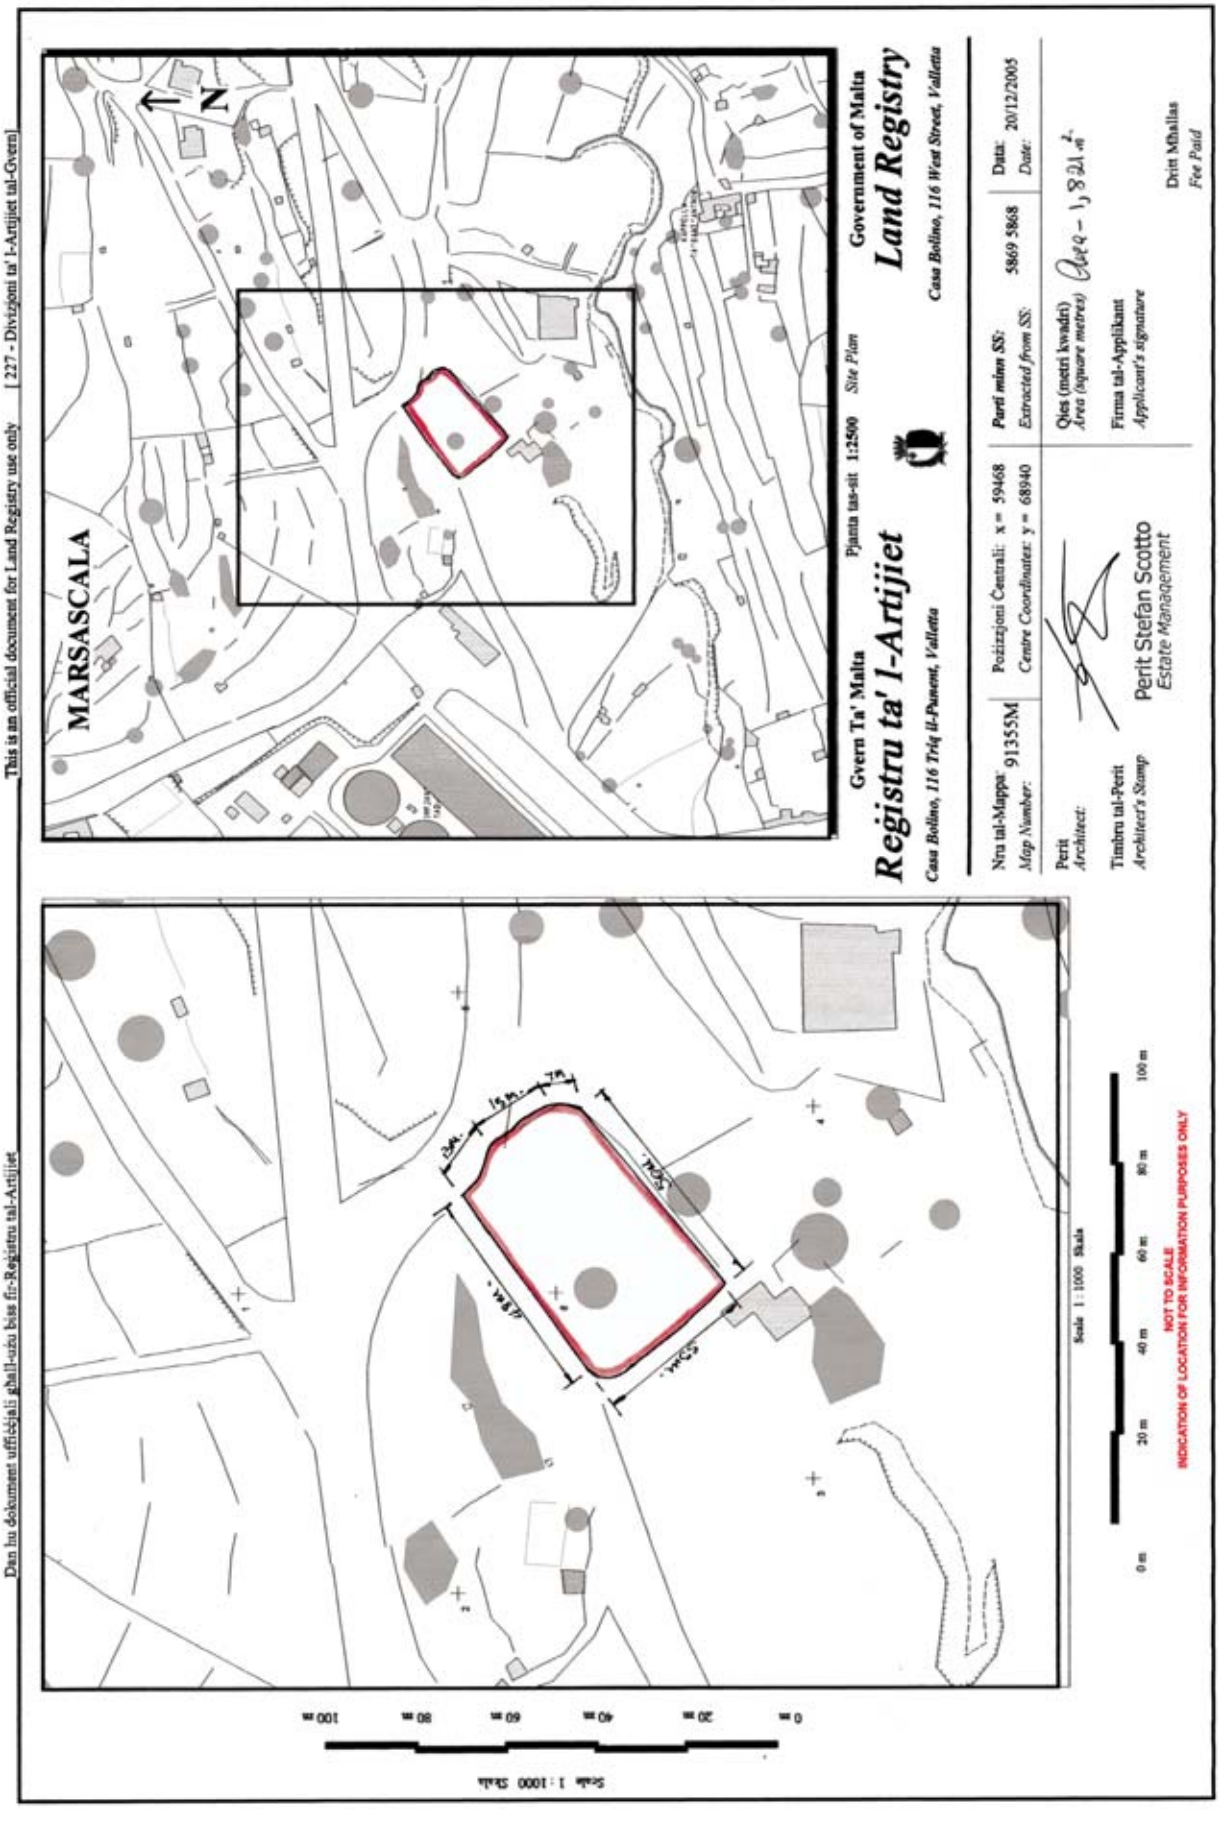
This is an official document for Land Registry use only [227 - Divizjoni ta' l-Artijiet tal-Gvern]
Dan hu dokument uffiċjali għall-użu biss fir-Reġistru tal-Artijiet
MARSASCALA
N
Gvern Ta' Malta
Pjanta tas-sit 1:2500 Site Plan
Government of Malta
Registru ta' l-Artijiet
Land Registry
Casa Bolino, 116 Triq il-Punent, Valletta
Casa Bolino, 116 West Street, Valletta
Nru tal-Mappa 91355M
Map Number:
Pożizzjoni Ċentrali: x = 59468
Centre Coordinates: y = 68940
Parti minn SS: 5869 5868
Extracted from SS:
Data: 20/12/2005
Date:
Perit
Architect:
Timbru tal-Perit
Architect's Stamp
Perit Stefan Scotto
Estate Management
Qies (metri kwadri) 1,821 m²
Area (square metres)
Firma tal-Applikant
Applicant's signature
Drittijiet Imħallsa
Fee Paid
Scale 1 : 1000 Skala
0 m 20 m 40 m 60 m 80 m 100 m
NOT TO SCALE
INDICATION OF LOCATION FOR INFORMATION PURPOSES ONLY

Nru. 299

AKKWIST TA' ART

DIN id-dikjarazzjoni li ġejja, magħmula mill-President ta' Malta bis-saħħa ta' l-artikolu 3 ta' l-Ordinanza dwar l-Akkwist ta' l-Artijiet għal Skopijiet Pubbliċi (Kapitolu 88) hija pubblikata skond u għall-finijiet ta' l-artikolu 9(1) ta' dik l-Ordinanza.

Il-5 ta' April, 2006

(File No. L 113/91/1)

DIKJARAZZJONI TAL-PRESIDENT TA' MALTA

Illi b'Dikjarazzjoni tal-President ta' Malta ta' 26 ta' Mejju 1992, l-art hawn taħt imsemmija kienet dikjarata meħtieġa mill-awtorità kompetenti għal skop pubbliku skond id-disposizzjonijiet ta' l-Ordinanza dwar l-akkwist ta' Artijiet għal Skopijiet Pubbliċi (Kapitolu 88) u illi l-akkwist tagħha kellu jkun b'xiri assolut.

Deskrizzjoni ta' l-Art

L-art li ġejja fiż-Żebbuġ, Għawdex:

1. Biċċa art tal-kejl ta' madwar 29 metru kwadru, li tmiss mill-Grigal ma' proprjetà ta' Louis Saliba, mil-Lbiċ u mil-Lvant ma' Triq il-Kanun jew irjieħ verjuri.

L-art hawn fuq imsemmija tidher murija bil-kulur ikħal u bin-numru '1' fuq il-pjanta L.D. Nru. 84/92, li wieħed jista' jara fuq talba fid-Dipartiment ta' l-Artijiet, Auberge de Baviere, Valletta.

Illi d-Dikjarazzjoni tal-President ta' Malta odjerna qiegħda tiġi ppubblikata għall-fini ta' l-Att I ta' l-2006.

No. 299

ACQUISITION OF LAND

THE following declaration made by the President of Malta under section 3 of the Land Acquisition (Public Purposes) Ordinance (Chapter 88) is published in terms and for the purposes of section 9(1) thereof.

5th April, 2006

DECLARATION BY THE PRESIDENT OF MALTA

Whereas by the President's Declaration dated 26th May 1992, the undermentioned land was declared to be required by the competent authority for a public purpose in terms of the provisions of the Land Acquisition (Public Purposes) Ordinance (Chapter 88) and that the acquisition thereof should have been by absolute purchase.

Description of the Land

The following landat Żebbuġ, Gozo:

1. A plot of land measuring about 29 square metres, bounded on the North East by property of Louis Saliba, on the South West and East by Triq il-Kanun or more precise boundaries.

The abovementioned land is shown in blue and marked with number '1' on plan L.D. No. 84/92, which may be seen on demand at the Land Department, Auberge de Baviere, Valletta.

That the present President's Declaration is being published for the purpose of Act I of 2006.

Il-kumpens offrut huwa ta' tnejn u ħamsin Lira Maltija (Lm52) skond l-istima tal-Perit Joseph Mizzi, A&CE li kopja tagħha qed tiġi ppubblikata ma' din id-dikjarazzjoni.

Ma' din id-Dikjarazzjoni qed tiġi ppubblikata *site plan* li turi l-immobbli msemmija.

(Iff) EDWARD FENECH ADAMI
President

It-23 ta' Marzu, 2006

Din is-*site plan* qed tiġi ppubblikata f'paġna 3532.

Stima tal-Perit (oriġinali bil-Malti)

Art fiż-Żebbuġ, Għawdex

Fuq struzzjonijiet tal-Kummissarju ta' l-Artijiet, skond l-Ordinanza dwar l-Akkwist ta' Artijiet (għal Skopijiet Pubbliċi), qiegħed niffissa l-valur liberu u frank tal-propjetà hawn taħt deskritta fiż-Żebbuġ, Għawdex, li hi meħtieġa mill-Gvern għal skop pubbliku, u dan wara li ħadt in konsiderazzjoni l-lokalità kif ukoll ħwejjeġ oħra li jista' jkollhom x'jaqsmu mal-valur ta' l-istess proprjetà.

Plot Nru. 1: Biċċa art tal-kejl ta' madwar 29 metru kwadru, li tmiss mill-Grigal ma' proprjetà ta' Louis Saliba, mil-Lbiċ u mil-Lvant ma' Triq il-Kanun, liema art hija meqjusa bħala art agrikola fit-termini ta' l-Ordinanza dwar l-Akkwist ta' Artijiet u hija murija bil-kulur ikħal u mmarkata bin-numru '1' fuq il-pjanta Nru. L.D. 84/92, hija stmata għall-valur ta' tnejn u ħamsin Lira Maltija (Lm52).

Joseph Mizzi, A&CE

Is-27 ta' Awissu, 2003

The compensation offered is of fifty two Maltese Liri (Lm52) according to the valuation published with this declaration as made by architect Joseph Mizzi, A&CE

A site plan showing the mentioned immovable property is being published with this declaration

(Sgd) EDWARD FENECH ADAMI
President

23rd March, 2006

This site plan is being published on page 3532

Architect's Valuation (original in Maltese)

Land at Żebbuġ, Gozo

I have been instruction by the Commissioner of Land to assess under the Land Acquisition (Public Purposes) Ordinance, the freehold value of the hereunder described property at Żebbuġ, Gozo, required by Government for a public purpose, and this after considering the locality, as well as other matters relevant ot the same property.


Plot No. 1: A plot of land measuring about 29 square metres, bounded on the North East by property of Louis Saliba, on the South West and East by Triq il-Kanun, which land is considered as agricultural land in terms of the Land Acquisition (Public Purposes) Ordinance and is shown in blue and marked with number '1' on plan partly of Drawing No. L.D. 84/92, valued for the price of fifty two Maltese Liri (Lm52).


Joseph Mizzi, A&CE

27th August, 2003

Dan hu dokument uffiċċjali għall-użu biss fir-Reġistru tal-Artijiet

This is an official document for Land Registry use only [227 - Diviżjoni ta' l-Artijiet tal-Gvern]

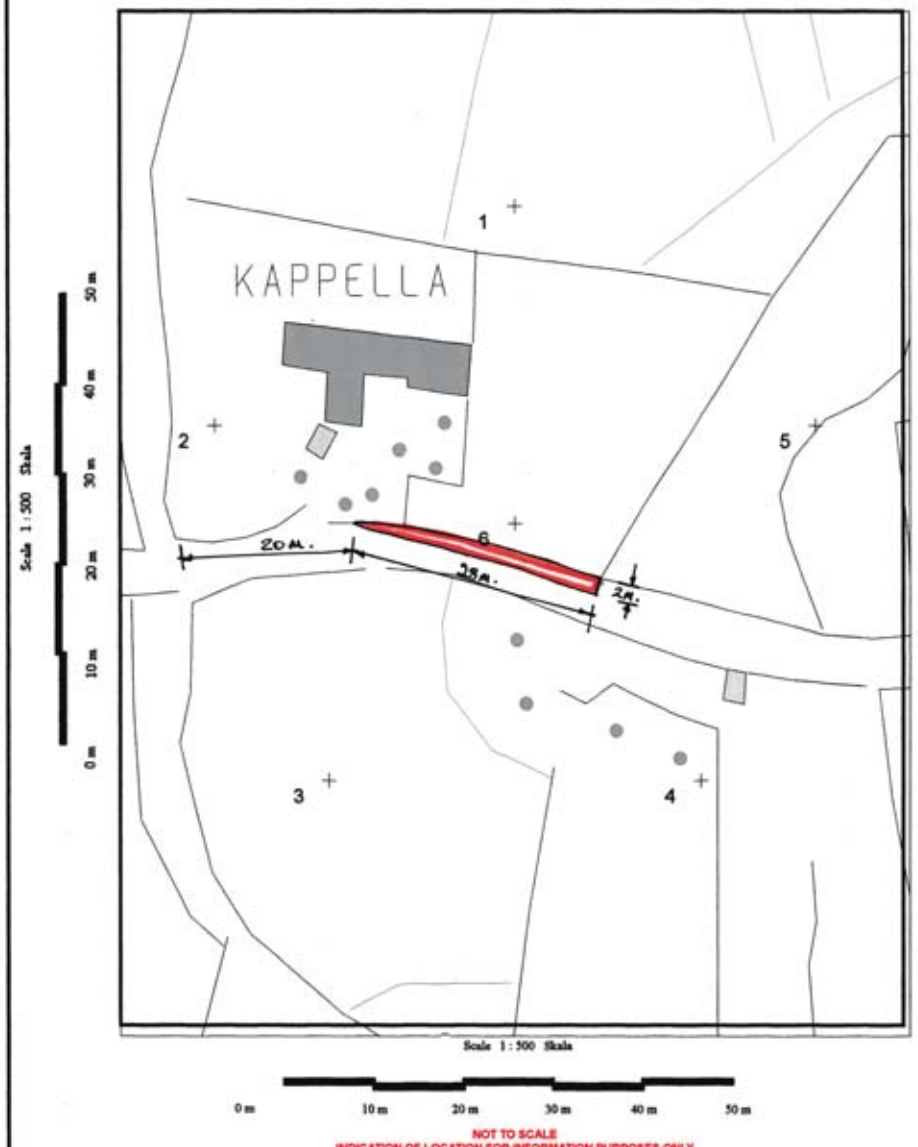

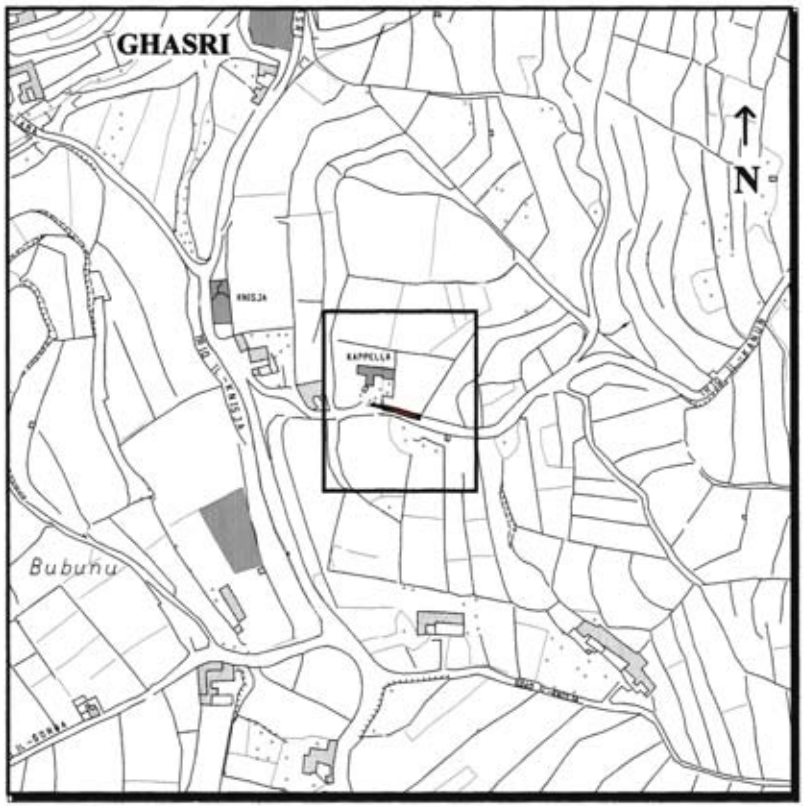

Gvern Ta' Malta — Pjanta tas-sit 1:2500 *Site Plan* — Government of Malta

Reġistru ta' l-Artijiet — **Land Registry**

Casa Bolino, 116 Triq il-Punent, Valletta — *Casa Bolino, 116 West Street, Valletta*

Nru tal-Mappa: *Map Number:* 84500M	Poiizzjoni Ċentrali: x = 30495 *Centre Coordinates:* y = 91607	*Parti minn SS:* *Extracted from SS:* 3091	Data: *Date:* 20/12/2004

Perit *Architect:* Perit Stefan Scotto, Estate Management

Timbru tal-Perit *Architect's Stamp*

Qies (metri kwadri) *Area (square metres)*

Firma tal-Applikant *Applicant's signature*

Dritt Mhallas *Fee Paid*

Nru. 300

AKKWIST TA' ART

DIN id-dikjarazzjoni li ġejja, magħmula mill-President ta' Malta bis-saħħa ta' l-artikolu 3 ta' l-Ordinanza dwar l-Akkwist ta' l-Artijiet għal Skopijiet Pubbliċi (Kapitolu 88) hija pubblikata skond u għall-finijiet ta' l-artikolu 9(1) ta' dik l-Ordinanza.

Il-5 ta' April, 2006

(File No. L 113/91/2)

DIKJARAZZJONI TAL-PRESIDENT TA' MALTA

Illi b'Dikjarazzjoni tal-President ta' Malta ta' 26 ta' Mejju 1992, l-art hawn taħt imsemmija kienet dikjarata meħtieġa mill-awtorità kompetenti għal skop pubbliku skond id-disposizzjonijiet ta' l-Ordinanza dwar l-akkwist ta' Artijiet għal Skopijiet Pubbliċi (Kapitolu 88) u illi l-akkwist tagħha kellu jkun b'xiri assolut.

Deskrizzjoni ta' l-Art

L-art li ġejja fiż-Żebbuġ, Għawdex:

1. Biċċa art tal-kejl ta' madwar 43 metru kwadru, li tmiss mill-Majjistral ma' proprjetà ta' Louis Saliba u min-Nofsinhar u mix-Xlokk ma' Triq il-Kanun jew irjieħ verjuri.

L-art hawn fuq imsemmija tidher murija bil-kulur aħmar u bin-numru '2' fuq il-pjanta L.D. Nru. 84/92, li wieħed jista' jara fuq talba fid-Dipartiment ta' l-Artijiet, Auberge de Baviere, Valletta.

Illi d-Dikjarazzjoni tal-President ta' Malta odjerna qiegħda tiġi maħruġa għall-fini ta' l-Att I ta' l-2006.

No. 300

ACQUISITION OF LAND

THE following declaration made by the President of Malta under section 3 of the Land Acquisition (Public Purposes) Ordinance (Chapter 88) is published in terms and for the purposes of section 9(1) thereof.

5th April, 2006

DECLARATION BY THE PRESIDENT OF MALTA

Whereas by the President's Declaration dated 26th May 1992, the undermentioned land was declared to be required by the competent authority for a public purpose in terms of the provisions of the Land Acquisition (Public Purposes) Ordinance (Chapter 88) and that the acquisition thereof should have been by absolute purchase.

Description of the Land

The following land at Żebbuġ, Gozo:

1. A plot of land measuring about 43 square metres, bounded on the North West by property of Louis Saliba and on the South and South East by Triq il-Kanun or more precise boundaries.

The abovementioned land is shown in red and marked with number '2' on plan L.D. No. 84/92, which may be seen on demand at the Land Department, Auberge de Baviere, Valletta.

That the present President's Declaration is being published for the purpose of Act I of 2006.

Il-kumpens offrut huwa ta' sitta u sebgħin Lira Maltija (Lm76) skond l-istima tal-Perit Joseph Mizzi, A&CE li kopja tagħha qed tiġi ppubblikata ma' din id-dikjarazzjoni.

Ma' din id-Dikjarazzjoni qed tiġi ppubblikata *site plan* li turi l-immobbli msemmija.

(Iff) EDWARD FENECH ADAMI
President

It-23 ta' Marzu, 2006

Din is-*site plan* qed tiġi ppubblikata f'paġna 3535.

Stima tal-Perit (oriġinali bil-Malti)

Art fiż-Żebbuġ, Għawdex

Fuq struzzjonijiet tal-Kummissarju ta' l-Artijiet, skond l-Ordinanza dwar l-Akkwist ta' Artijiet (għal Skopijiet Pubbliċi), qiegħed niffissa l-valur liberu u frank tal-propjetà hawn taħt deskritta fiż-Żebbuġ, Għawdex, li hi meħtieġa mill-Gvern għal skop pubbliku, u dan wara li ħadt in konsiderazzjoni l-lokalità kif ukoll ħwejjeġ oħra li jista' jkollhom x'jaqsmu mal-valur ta' l-istess proprjetà.

Plot Nru. 2: Biċċa art tal-kejl ta' madwar 43 metru kwadru, li tmiss mill-Majjistral ma' proprjetà ta' Louis Saliba u min-Nofsinhar u mix-Xlokk ma' Triq il-Kanun, liema art hija meqjusa bħala art agrikola fit-termini ta' l-Ordinanza dwar l-Akkwist ta' Artijiet u hija murija bil-kulur aħmar u mmarkata bin-numru '2' fuq il-pjanta Nru. L.D. 84/92, hija stmata għall-valur ta' sitta u sebgħin Lira Maltija (Lm76).

Joseph Mizzi, A&CE

Is-27 ta' Awissu, 2003

The compensation offered is of seventy six Maltese Liri (Lm76) according to the valuation published with this declaration as made by architect Joseph Mizzi, A&CE

A site plan showing the mentioned immovable property is being published with this declaration

(Sgd) EDWARD FENECH ADAMI
President

23rd March, 2006

This site plan is being published on page 3535.

Architect's Valuation (original in Maltese)


Land at Żebbuġ, Gozo

I have been instruction by the Commissioner of Land to assess under the Land Acquisition (Public Purposes) Ordinance, the freehold value of the hereunder described property at Żebbuġ, Gozo, required by Government for a public purpose, and this after considering the locality, as well as other matters relevant ot the same property.

Plot No. 2: A plot of land measuring about 43 square metres, bounded on the North West by property of Louis Saliba and on the South and South East by Triq il-Kanun, which land is considered as agricultural land in terms of the Land Acquisition (Public Purposes) Ordinance and is shown in red and marked with number '2' on plan partly of Drawing No. L.D. 84/92, valued for the price of fifty two Maltese Liri (Lm76).

Joseph Mizzi, A&CE

27th August, 2003

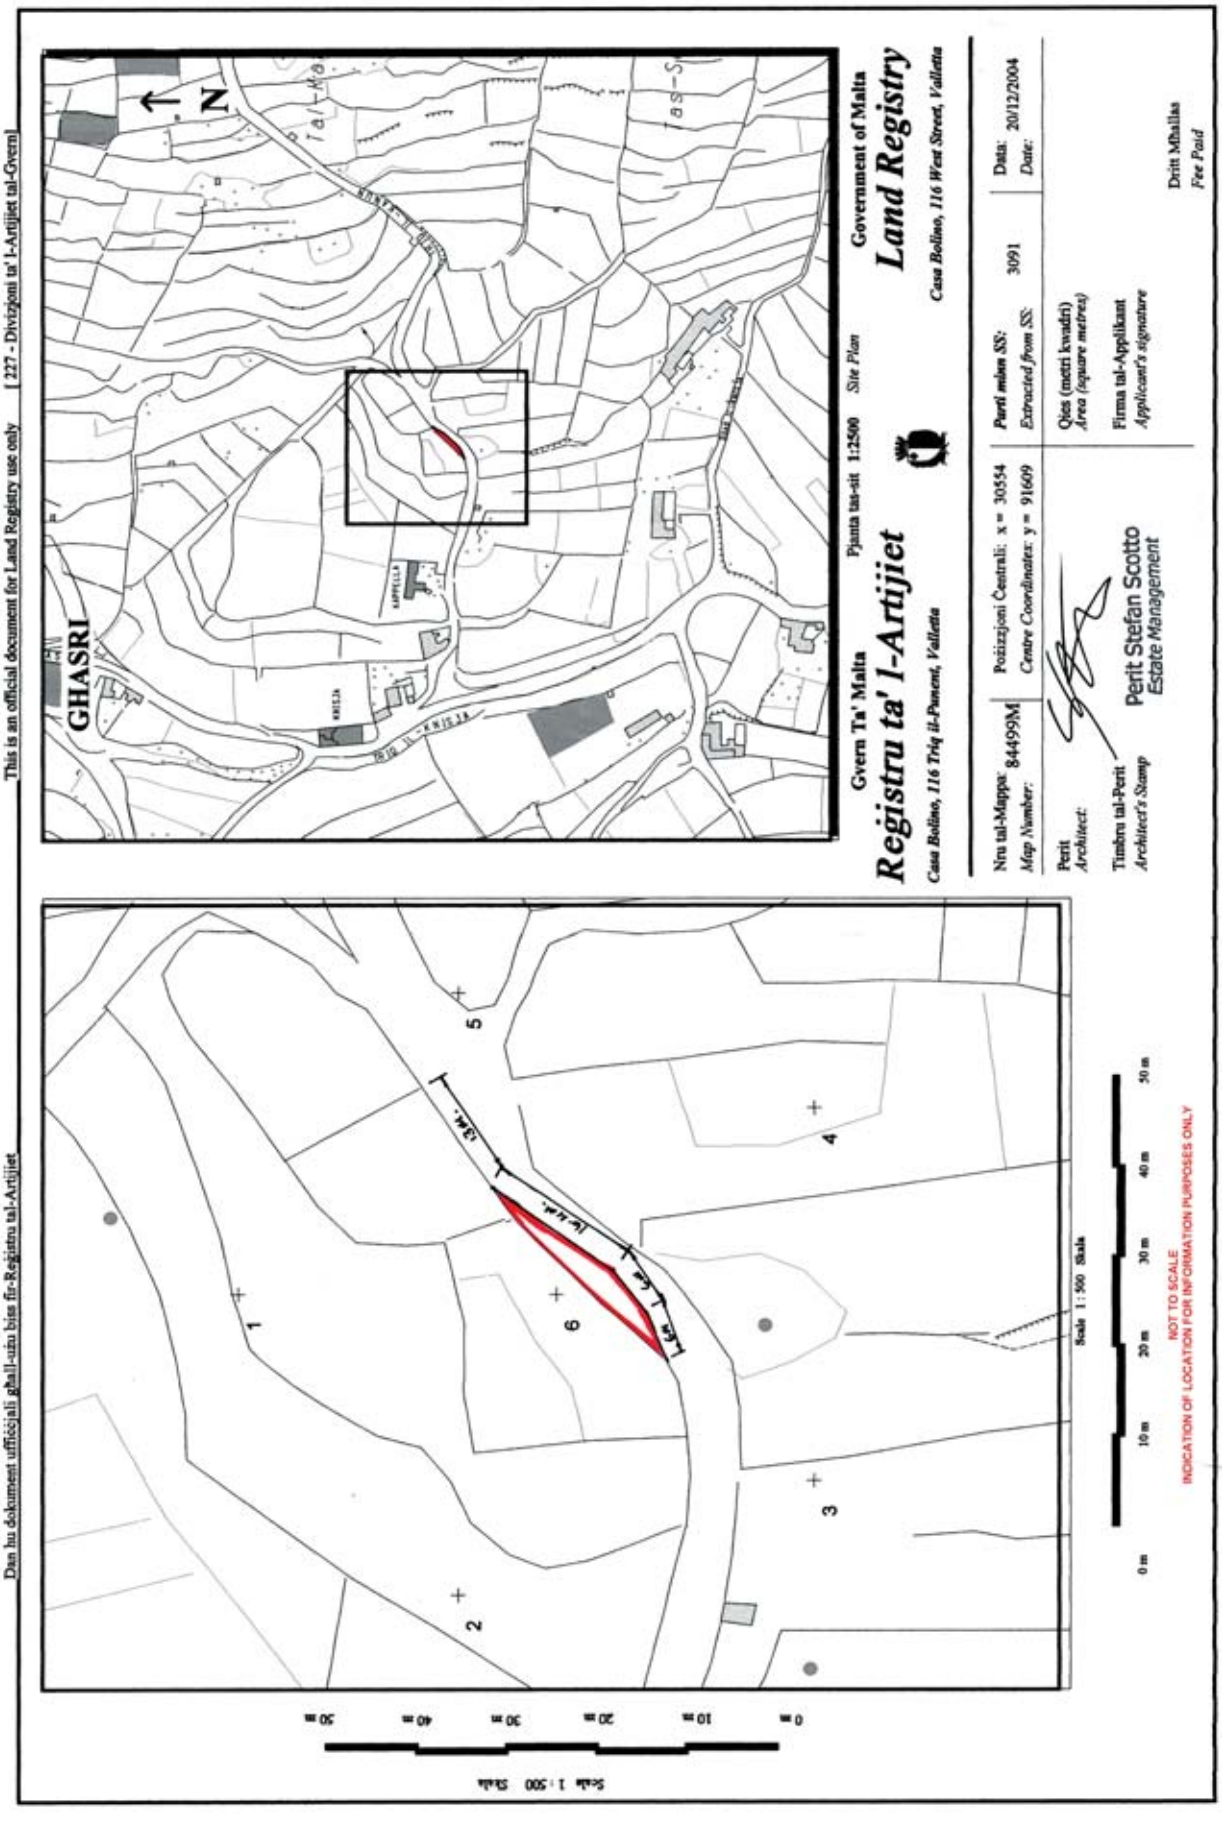
Dan hu dokument uffiċjali għall-użu biss fir-Reġistru tal-Artijiet
This is an official document for Land Registry use only
[227 - Diviżjoni ta' l-Artijiet tal-Gvern]
GHASRI
N
Gvern Ta' Malta
Pjanta tas-sit 1:2500 Site Plan
Registru ta' l-Artijiet
Casa Bolino, 116 Triq il-Punent, Valletta
Government of Malta
Land Registry
Casa Bolino, 116 West Street, Valletta
Nru tal-Mappa: 84499M
Map Number:
Pożizzjoni Ċentrali: x = 30554
Centre Coordinates: y = 91609
Parti miżuri SS: 3091
Extracted from SS:
Data: 20/12/2004
Date:
Perit
Architect:
Timbru tal-Perit
Architect's Stamp
Perit Stefan Scotto
Estate Management
Qies (metri kwadri)
Area (square metres)
Firma tal-Applikant
Applicant's signature
Drittijiet Mhallsa
Fee Paid
Scale 1:500 Skala
0 m 10 m 20 m 30 m 40 m 50 m
NOT TO SCALE
INDICATION OF LOCATION FOR INFORMATION PURPOSES ONLY

INDUSTRIAL PROPERTY REGISTRATIONS DIRECTORATE

Granting of Patents

The patents indicated below have been granted with effect from the filing date in accordance with Article 24(2) of the Patents and Designs Act 2000:

(21) **PAT/2828**
(22) *Filing date:* 14 Jun 05
(54) ALPHA CRYSTALLINE FORM OF STRONTIUM RANELATE, A PROCESS FOR ITS PREPARATION, AND PHARMACEUTICAL COMPOSITIONS CONTAINING IT
(33) FR (31) 0410335 (32) 30 Sep 04

(73) Les Laboratoires Servier
(Incorporated in France)
(72) *Inventor(s)*: Stephane Horvath
Isabelle Demuynck
Gerard Damen

(21) **PAT/2982**
(22) *Filing date:* 15 Sep 05

(54) VACCINES

(33) GB (31) 0420634.8 (32) 16 Sep 04

(73) GlaxoSmithKline Biologicals s.a.
(Incorporated in Belgium)
(72) *Inventor(s)*: Joseph D Cohen
Nadia Gabriela Tornieporth

(21) **PAT/2984**
(22) *Filing date:* 19 Sep 05

(54) NOVEL PYRIDINONE DERIVATIVES AND THEIR USE AS POSITIVE ALLOSTERIC MODULATORS OF MGLUR2-RECEPTORS

(33) GB (31) 0420722.1 (32) 17 Sep 04

(73) Janssen Pharmaceutica N.V. & Addex Pharmaceuticals S.A. (Incorporated in Belgium & Switzerland)
(72) *Inventor(s)*: Imogai Hassan Julien
Cid-Nunez Jose Maria
Duvey Guillaume Albert Jacques
Bolea Christelle Martine
Nhem Vanthea
Finn Terry Patrick
Le Poul Emmanuel Christian
Rocher Jean-Philippe Francois Christian
Lutjens Robert Johannes

(21) **PAT/2985**
(22) *Filing date:* 19 Sep 05

(54) NOVEL THIENO-PYRIDINE AND THIENO-PYRIMIDINE DERIVATIVES AND THEIR USE AS POSITIVE ALLOSTERIC MODULATORS OF MGLUR2-RECEPTORS

(33) GB (31) 0420719.7 (32) 17 Sep 04

(73) Janssen Pharmaceutica N.V. & Addex Pharmaceuticals S.A.
(Incorporated in Belgium & Switzerland)
(72) *Inventor(s)*: Imogai Hassan Julien
Duvey Guillaume Albert Jacques
Cid-Nunez Jose Maria
Lutjens Robert Johannes
Le Poul Emmanuel Christian

(21) **PAT/2986**
(22) *Filing date:* 19 Sep 05
(54) (ARYLAMIDOARYL)CYANOGUANIDINE COMPOUNDS

(33) US (31) 60/610744 (32) 17 Sep 04

(73) OSI Pharmaceuticals, Inc.
(Incorporated in United States)
(72) *Inventor(s)*: Andrew Crew
An-Hu Li
Li Qiu
Arlindo Castelhano
Hanqing Dong
Alun Smith

GODWIN WARR
Director General Commerce
Comptroller of Industrial Property

5th April, 2006

INDUSTRIAL PROPERTY REGISTRATIONS DIRECTORATE

Granting of Patents

The patents indicated below have been granted with effect from the filing date in accordance with Article 24(2) of the Patents and Designs Act 2000:

(21) **PAT/2967**
(22) *Filing date:* 02 Sep 05
(54) PROCESSES FOR THE PREPARATION OF SUBSTITUTED 2 (2,6-DIOXOPIPERIDIN-3-YL)-1-OXOISOINDOLINES

(33) US (31) 60/607409 (32) 03 Sep 04

(73) Celgene Corporation
(Incorporated in United States)
(72) *Inventor(s)*: George W. Muller
Roger Chen
Manohar Tukaram Saindane
Chuansheng Ge

(21) **PAT/2968**
(22) *Filing date:* 06 Sep 05
(54) ALKYLIDENE-TETRAHYDRONAPHTHALENE DERIVATIVES, PROCESS FOR THEIR PRODUCTION AND THEIR USE AS ANTI INFLAMMATORY AGENTS

(33) DE (31) 10 2004 044 680.6 (32) 09 Sep 04

(73) Schering AG
(Incorporated in Germany)
(72) *Inventor(s)*: Baurle Stefan
Berger Markus
Jaroch Stefan
Krolikiewicz Konrad
Nguyen Duy
Rehwinkel Hartmut
Schacke Heike
Schmees Norbert
Skuballa Werner

(21) **PAT/2969**
(22) *Filing date:* 06 Sep 05
(54) COMBINATION OF ORGANIC COMPOUNDS

(33) US (31) 60/608310 (32) 09 Sep 04
(33) US (31) 60/609577 (32) 14 Sep 04
(33) US (31) 60/689738 (32) 10 Jun 05

(73) Novartis AG
(Incorporated in Switzerland)
(72) *Inventor(s)*: William Maher
Michele Mercuri
Meenakshi Nevatia
Hong Chen
Pei-Ran Wang

(21) **PAT/2970**
(22) *Filing date:* 06 Sep 05
(54) NOVEL CYSTEINE PROTEASE INHIBITORS

(33) EP (31) 04381032.4 (32) 07 Sep 04

(73) Glaxo Group Limited
(Incorporated in Great Britain)
(72) *Inventor(s)*: Julia Casto Pichel
Maria Jesus Chaparro Martin
Jose-Miguel Coteron Lopez
Beatriz Diaz Hernandez
Esther Pilar Fernandez Velando
Jose Maria Fiandor Roman
Jose Luis Lavandera Diaz
Esther Porras De Francisco

GODWIN WARR
Director General Commerce
Comptroller of Industrial Property

5th April, 2006

INDUSTRIAL PROPERTY REGISTRATIONS DIRECTORATE

Granting of Patents

The patents indicated below have been granted with effect from the filing date in accordance with Article 24(2) of the Patents and Designs Act 2000:

(21) **PAT/2971**
(22) *Filing date:* 06 Sep 05

(54) THERAPEUTIC DIPHENYL ETHER LIGANDS

(73) Pfizer Products Inc.
(Incorporated in United States)
(72) *Inventor(s)*: Randall James Gallaschun
Anton Franz Josef Fliri
Michelle Marie Claffey
Christopher John O'Donnell

(33) US (31) 60/608994 (32) 10 Sep 04
(33) US (31) 60/699175 (32) 14 Jul 05

(21) **PAT/2972**
(22) *Filing date:* 06 Sep 05

(54) ACYCLIC 1,3-DIAMINES AND USES THEREFOR

(73) SmithKline Beecham Corporation
(Incorporated in United States)
(72) *Inventor(s)*: Robert W. Marquis, Jr.
Jae Uk Jeong
Linda N. Casillas

(33) US (31) 60/607678 (32) 07 Sep 04

(21) **PAT/2973**
(22) *Filing date:* 07 Sep 05
(54) CONDENSED PYRAZOLE DERIVATIVES THEIR PREPARATION AND APPLICATION IN THERAPEUTICS

(73) Sanofi-Aventis
(Incorporated in France)
(72) *Inventor(s)*: Barth Francis
Congy Christian
Rinaldi-Carmona Murielle
Vernhet Claude

(33) FR (31) 0409712 (32) 13 Sep 04

(21) **PAT/2974**
(22) *Filing date:* 07 Sep 05
(54) A NITROGEN-CONTAINING HETEROCYCLIC DERIVATIVE AND A DRUG CONTAINING THE SAME AS THE ACTIVE INGREDIENT

(73) ONO Pharmaceutical Co., Ltd.
(Incorporated in Japan)
(72) *Inventor(s)*: Yoshikazu Takaoka
Shiro Shibayama
Rena Nishizawa

(33) JP (31) 2004/246855 (32) 13 Sep 04
(33) JP (31) 2004-127359 (32) 26 Apr 05

(21) **PAT/2975**
(22) *Filing date:* 07 Sep 05

(54) PROCESS FOR CONCENTRATION OF ANTIBODIES AND THERAPEUTIC PRODUCTS THEREOF

(73) Genentech, Inc. & Novartis AG
(Incorporated in United States & Switzerland)

(72) *Inventor(s)*: Charles Matthew Winter

(33) US (31) 60/609092 (32) 09 Sep 04

GODWIN WARR
Director General Commerce
Comptroller of Industrial Property

5th April, 2006

INDUSTRIAL PROPERTY REGISTRATIONS DIRECTORATE

Granting of Patents

The patents indicated below have been granted with effect from the filing date in accordance with Article 24(2) of the Patents and Designs Act 2000:

(21) **PAT/2976**
(22) *Filing date:* 09 Sep 05
(54) BICYCLIC AMIDES AS KINASE INHIBITORS

(73) Novartis AG
(Incorporated in Switzerland)
(72) *Inventor(s)*: Guido Bold
Hans-Georg Capraro
Giorgio Caravatti
Andreas Floersheimer
Pascal Furet
Paul W. Manley
Andrea Vaupel
Carole Pissot Soldermann
Francois Gessier
Christian Schnell
Amanda Jane Littlewood-Evans
Prasad Koteswara Kapa
Joginder S. Bajwa
Xinglong Jiang

(33) GB (31) 0420520.9 (32) 15 Sep 04
(33) GB (31) 0511687.6 (32) 08 Jun 05

(21) **PAT/2977**
(22) *Filing date:* 09 Sep 05
(54) GAMES CONSOLE
(33) AT (31) A 1530/2004 (32) 13 Sep 04

(73) Polynet It-Dienstleistungs G.m.b.H.
(Incorporated in Austria)
(72) *Inventor(s)*: Christian Gort

(21) **PAT/2978**
(22) *Filing date:* 09 Sep 05

(54) 2-MORPHOLINO-4-PYRIMIDONE COMPOUND

(73) Mitsubishi Pharma Corporation &
Sanofi-Aventis
(Incorporated in Japan & France)
(72) *Inventor(s)*: Kazutoshi Watanabe
Fumiaki Uehara
Shinsuke Hiki
Toshiyuki Kohara
Kenji Fukunaga
Satoshi Yokoshima

(33) JP (31) 296926/2004 (32) 09 Sep 04

(21) **PAT/2979**
(22) *Filing date:* 09 Sep 05
(54) GAMES CONSOLE
(33) AT (31) A 1929/2004 (32) 13 Sep 04

(73) Polynet It-Dienstleistungs G.m.b.H.
(Incorporated in Austria)
(72) *Inventor(s)*: Christian Gort

(21) **PAT/2981**
(22) *Filing date:* 12 Sep 05
(54) VANILLOID RECEPTOR LIGANDS AND THEIR USE IN TREATMENTS

(73) Amgen Inc.
(Incorporated in United States)
(72) *Inventor(s)*: Mark H. Norman
Liping H. Pettus
Xianghong Wang
Jiawang Zhu

(33) US (31) 60/609718 (32) 13 Sep 04

GODWIN WARR
Director General Commerce
Comptroller of Industrial Property

5th April, 2006

INDUSTRIAL PROPERTY REGISTRATIONS DIRECTORATE

The patents indicated below have been granted in terms of the Patents and Designs Act 2000:

(21) **PAT/2767**
(22) *Filing date:* 11 May 05
(54) UREA ANTAGONISTS OF P2Y1 RECEPTOR USEFUL IN THE TREATMENT OF THROMBOTIC CONDITIONS

(73) Bristol-Myers Squibb Company
(Incorporated in United States)
(33) US (31) 60/570288 (32) 12 May 04
(33) US (31) 60/665735 (32) 28 Mar 05

(21) **PAT/2785**
(22) *Filing date:* 20 May 05
(54) STABLE CRYSTAL OF 4-OXOQUINOLINE COMPOUND

(73) Japan Tobacco Inc.
(Incorporated in Japan)
(33) JP (31) 150979/2004 (32) 20 May 04

(21) **PAT/2043**
(22) *Filing date:* 20 Nov 03
(54) N-TERMINALLY MONOPEGYLATED HUMAN GROWTH HORMONE CONJUGATES AND PROCESS FOR THEIR PREPARATION

(73) Pharmacia Corporation
(Incorporated in United States)
(33) US (31) 60/427823 (32) 20 Nov 02

(21) **PAT/2218**
(22) *Filing date:* 21 May 04
(54) CARBOSTYRIL DERIVATIVES AND MOOD STABILIZERS FOR TREATING MOOD DISORDERS

(73) Otsuka Pharmaceutical Co., Ltd.
(Incorporated in Japan)
(33) US (31) 60/473378 (32) 23 May 03

(21) **PAT/2079**
(22) *Filing date:* 19 Dec 03
(Incorporated in Japan)
(54) CARBOSTYRIL DERIVATIVES AND SEROTONIN REUPTAKE INHIBITORS FOR TREATMENT OF MOOD DISORDERS

(73) Otsuka Pharmaceutical Co., Ltd.

(33) JP (31) 2002-379003 (32) 27 Dec 02
(33) US (31) 60/470481 (32) 04 May 03

Interested parties may give notice of an opposition within sixty (60) days from date of this publication in accordance with the Patents and Designs Act 2000.

GODWIN WARR
Director General Commerce
Comptroller of Industrial Property

5th April, 2006

Ippubblikat mid-Dipartiment ta' l-Informazzjoni (doi.gov.mt) — Valletta — *Published by the Department of Information (doi.gov.mt) — Valletta*
Mitbugh fl-Istamperija tal-Gvern — *Printed at the Government Printing Press*