Nru. 17,987
Prezz 48c
Price 48c

Gazzetta tal-Gvern ta' Malta
The Malta Government Gazette

Il-Ħamis, 26 ta' Ottubru, 2006
Thursday, 26th October, 2006

Pubblikata b'Awtorità
Published by Authority

NOTIFIKAZZJONIJIET TAL-GVERN

Nru. 893

AKKWIST TA' ART

DIN id-dikjarazzjoni li ġejja, magħmula mill-President ta' Malta bis-saħħa ta' l-artikolu 3 ta' l-Ordinanza dwar l-Akkwist ta' l-Artijiet għal Skopijiet Pubbliċi (Kapitolu 88) hija pubblikata skond u għall-finijiet ta' l-artikolu 9(1) ta' dik l-Ordinanza.

Is-26 ta' Ottubru, 2006

(File No. L118/2001/I/1 Plot 'A')

DIKJARAZZJONI TAL-PRESIDENT TA' MALTA

Jiena hawnhekk niddikjara illi l-art hawn taħt imsemmija hija meħtieġa mill-awtorità kompetenti għal skop pubbliku skond id-disposizzjonijiet ta' l-Ordinanza dwar l-Akkwist ta' Artijiet għal Skopijiet Pubbliċi (Kap. 88) u illi l-akkwist tagħha għandu jkun b'xiri assolut.

Deskrizzjoni ta' l-Art

L-art li ġejja fis-Swieqi:

1. Biċċa art tal-kejl ta' madwar 185 metru kwadru, li tmiss mill-Punent u min-Nofsinhar ma' triq pubblika u mil-Lvant ma' proprjetà ta' Noel Debattista jew irjieħ verjuri.

GOVERNMENT NOTICES

No. 893

ACQUISITION OF LAND

THE following declaration made by the President of Malta under section 3 of the Land Acquisition (Public Purposes) Ordinance (Chapter 88) is published in terms and for the purposes of section 9(1) thereof.

26th October, 2006

DECLARATION BY THE PRESIDENT OF MALTA

I hereby declare that the undermentioned land is required by the competent authority for a public purpose in terms of the provisions of the Land Acquisition (Public Purposes) Ordinance (Cap. 88) and that the acquisition thereof is to be by absolute purchase.

Description of the Land

The following land at Swieqi:

1. A plot of land of the area of about 185 square metres, bounded on the West and South by a public road and on the East by property of Noel Debattista or more precise boundaries.

L-art hawn fuq imsemmija tidher murija bil-kulur aħmar u mmarkata bħala *plot* A fuq il-pjanta P.D. Nru. 2006_707, li wieħed jista' jara fuq talba fid-Dipartiment ta' l-Artijiet, Auberge de Baviere, Valletta.

Il-kumpens offrut huwa ta' tmintax-il elf Lira Maltija (Lm18,000) skond l-istima li hawn ma' din id-dikjarazzjoni kif din saret mill-Perit Arkitett Carmen V. Sutton, A.&C.E.

Ma' din id-Dikjarazzjoni qed tiġi ppubblikata *site plan* li turi l-immobbli msemmija.

(Iff) Edward Fenech Adami
President
2/10/2006

Din is-*site plan* qed tiġi ppubblikata f'paġna 9215.

Stima tal-Perit (oriġinali bil-Malti)

Art fis-Swieqi

Fuq struzzjonijiet tal-Kummissarju ta' l-Artijiet, skond l-Ordinanza dwar l-Akkwist ta' Artijiet (għal Skopijiet Pubbliċi), qiegħed niffissa l-valur liberu u frank tal-propjetà hawn taħt deskritta fis-Swieqi, li hi meħtieġa mill-Gvern għal skop pubbliku, u dan wara li ħadt in konsiderazzjoni l-lokalità kif ukoll ħwejjeġ oħra li jista' jkollhom x'jaqsmu mal-valur ta' l-istess proprjetà.

Biċċa art tal-kejl ta' madwar 185 metru kwadru, li tmiss mill-Punent u min-Nofsinhar ma' triq pubblika u mil-Lvant ma' proprjetà ta' Noel Debattista, liema art hija meqjusa bħala art agrikola fit-termini ta' l-Ordinanza dwar l-Akkwist ta' Artijiet u hija murija bil-kulur aħmar u bl-ittra "A" fuq pjanta P.D. 2006_707 u hija stmata għall-valur ta' tmintax-il elf Lira Maltija (Lm18,000).

(Iff.) Carmen V. Sutton, A.&C.E.

It-30 ta' Awissu, 2006

The abovementioned land is shown with the colour red and marked as plot A on plan P.D. No. 2006_707, which may be seen on demand at the Land Department, Auberge de Baviere, Valletta.

The compensation offered is eighteen thousand Maltese Liri (Lm18,000) according to the valuation published with this declaration as made by Architect Carmen V. Sutton, A.&C.E.

A site plan showing the mentioned immovable property is being published with this declaration

(Sgd) Edward Fenech Adami
President
2/10/2006

This site plan is being published on page 9215.

Architect's Valuation (original in Maltese)

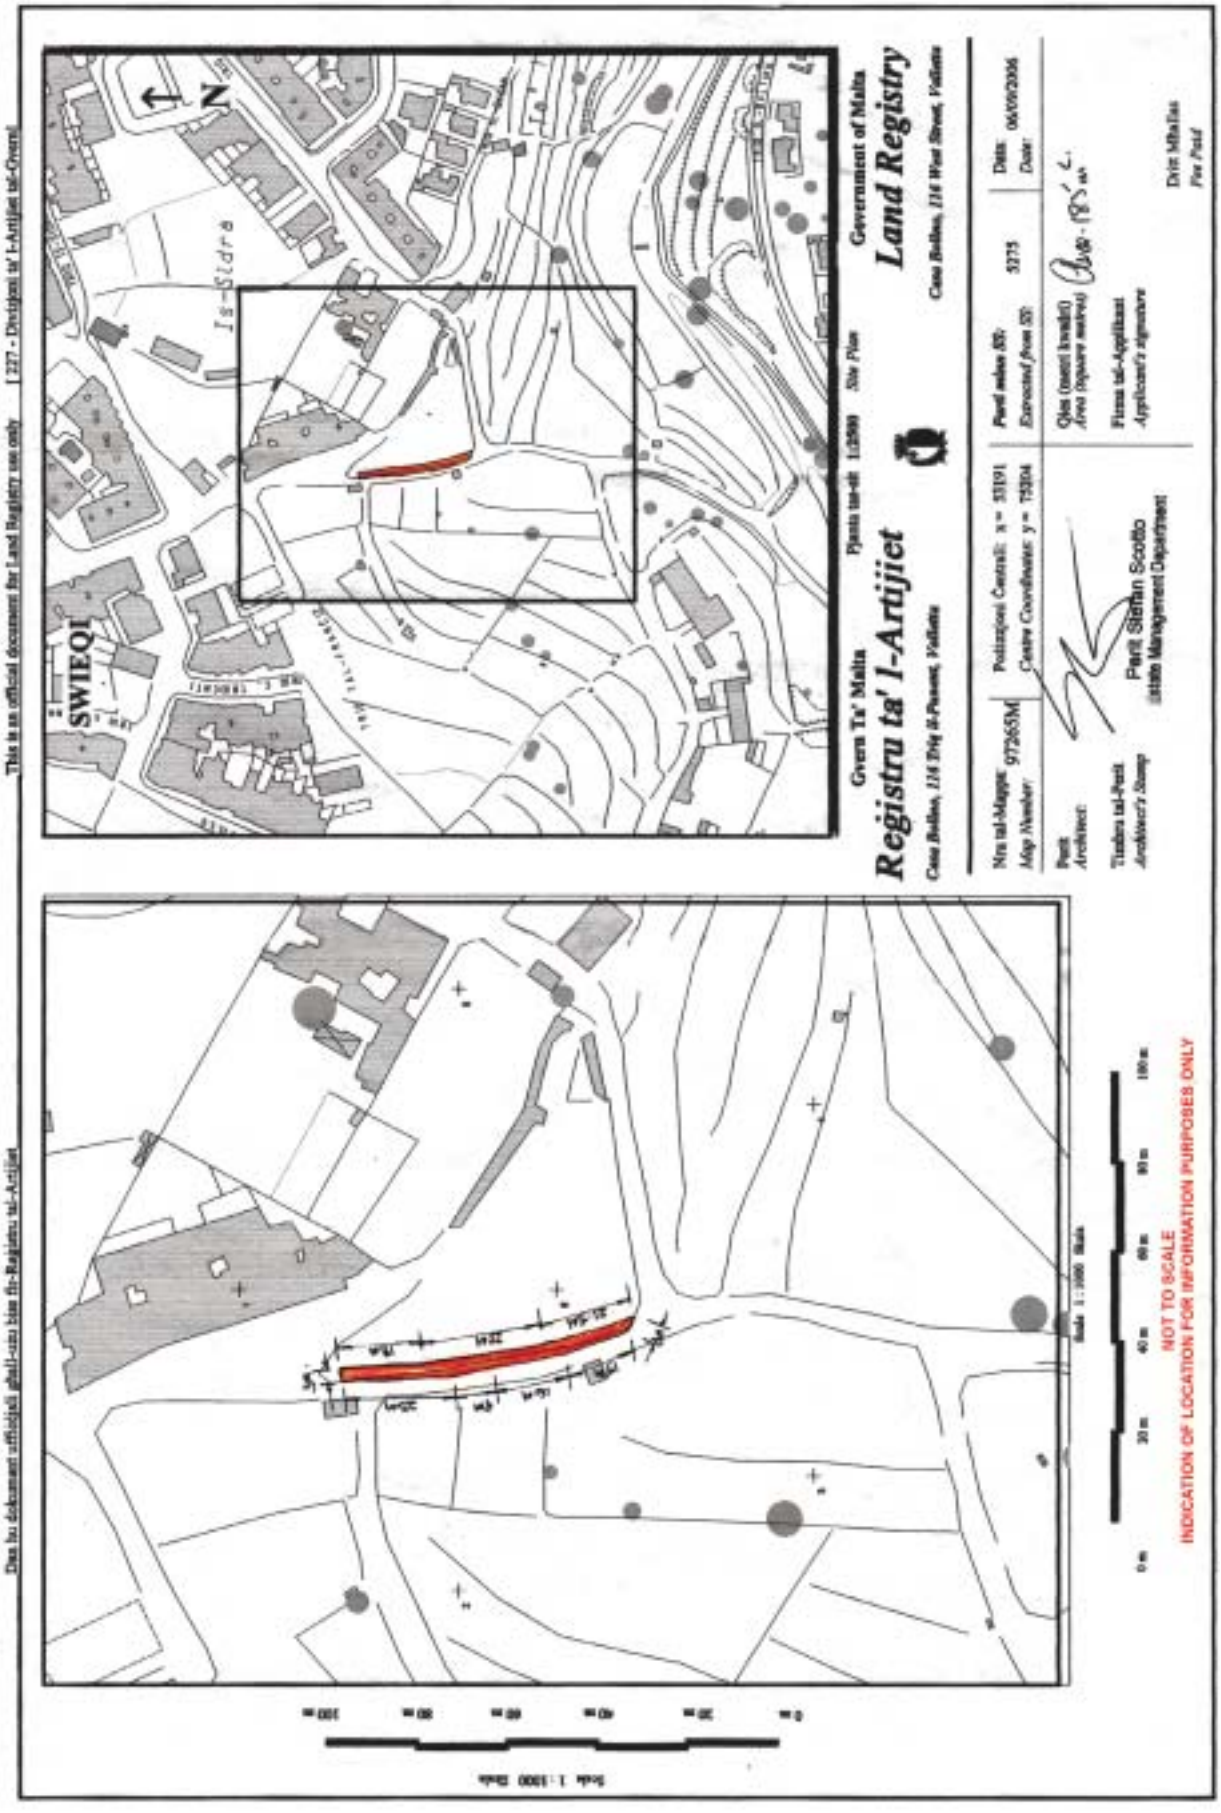
Land at Swieqi

I have been instructed by the Commissioner of Land to assess under the Land Acquisition (Public Purposes) Ordinance, the freehold value of the hereunder described property at Swieqi, required by Government for a public purpose, and this after considering the locality, as well as other matters relevant ot the same property.

A plot of land of the area of about 185 square metres, bounded on the West and South by a public road and on the East by property of Noel Debattista, which land is considered as agricultural land in terms of the Land Acquisition (Public Purposes) Ordinance and is shown with the colour red and with the letter "A" on plan P.D. 2006_707 and is valued for the price of eighteen thousand Maltese Liri (Lm18,000).

(Sgd.) Carmen V. Sutton, A.&C.E.

30th August, 2006


Dan hu dokument uffiċjali għall-użu biss fir-Reġistru tal-Artijiet
This is an official document for Land Registry use only
[227 - Diviżjoni ta' l-Artijiet tal-Ovest]
Gvern Ta' Malta
Reġistru ta' l-Artijiet
Government of Malta
Land Registry
Pjanta tas-sit
Site Plan
SWIEQI
Is-Sidra
N
Nru tal-Mappa
Map Number
97265M
Pożizzjoni Ċentrali: x = 55191
Centre Coordinates: y = 75304
Perit Stefan Scotto
State Management Department
Data
Date
06/09/2006
Applikant's signature
Drift Mhallas
Per Pro
Scale 1:1000 Scale
0 m
20 m
40 m
60 m
80 m
100 m
NOT TO SCALE
INDICATION OF LOCATION FOR INFORMATION PURPOSES ONLY

Nru. 894

AKKWIST TA' ART

DIN id-dikjarazzjoni li ġejja, magħmula mill-President ta' Malta bis-saħħa ta' l-artikolu 3 ta' l-Ordinanza dwar l-Akkwist ta' l-Artijiet għal Skopijiet Pubbliċi (Kapitolu 88) hija pubblikata skond u għall-finijiet ta' l-artikolu 9(1) ta' dik l-Ordinanza.

Is-26 ta' Ottubru, 2006

(File No. L118/2001/I/2 Plot 'B')

DIKJARAZZJONI TAL-PRESIDENT TA' MALTA

Jiena hawnhekk niddikjara illi l-art hawn taħt imsemmija hija meħtieġa mill-awtorità kompetenti għal skop pubbliku skond id-disposizzjonijiet ta' l-Ordinanza dwar l-Akkwist ta' Artijiet għal Skopijiet Pubbliċi (Kap. 88) u illi l-akkwist tagħha għandu jkun b'xiri assolut.

Deskrizzjoni ta' l-Art

L-art li ġejja fis-Swieqi:

1. Biċċa art tal-kejl ta' madwar 165 metru kwadru, li tmiss mil-Lvant u min-Nofsinhar ma' triq pubblika u mil-Punent ma' proprjetà ta' Joseph Sciberras jew irjieħ verjuri.

L-art hawn fuq imsemmija tidher murija bil-kulur aħmar u mmarkata bħala *plot* B fuq il-pjanta P.D. Nru. 2006_707, li wieħed jista' jara fuq talba fid-Dipartiment ta' l-Artijiet, Auberge de Baviere, Valletta.

Il-kumpens offrut huwa ta' ħamest elef u tmien mitt Lira

No. 894

ACQUISITION OF LAND

THE following declaration made by the President of Malta under section 3 of the Land Acquisition (Public Purposes) Ordinance (Chapter 88) is published in terms and for the purposes of section 9(1) thereof.

26th October, 2006

DECLARATION BY THE PRESIDENT OF MALTA

I hereby declare that the undermentioned land is required by the competent authority for a public purpose in terms of the provisions of the Land Acquisition (Public Purposes) Ordinance (Cap. 88) and that the acquisition thereof is to be by absolute purchase.

Description of the Land

The following land at Swieqi:

1. A plot of land of the area of about 165 square metres, bounded on the East and South by a public road and on the West by property of Joseph Sciberras or more precise boundaries.

The abovementioned land is shown with the colour red and marked as plot B on plan P.D. No. 2006_707, which may be seen on demand at the Land Department, Auberge de Baviere, Valletta.

The compensation offered is five thousand and eight hundred

Maltija (Lm5,800) skond l-istima li hawn ma' din id-dikjarazzjoni kif din saret mill-Perit Arkitett Carmen V. Sutton, A.&C.E.

Ma' din id-Dikjarazzjoni qed tiġi ppubblikata *site plan* li turi l-immobbli msemmija.

(Iff) Edward Fenech Adami
President
2/10/2006

Din is-*site plan* qed tiġi ppubblikata f'paġna 9218.

Stima tal-Perit (oriġinali bil-Malti)

Art fis-Swieqi

Fuq struzzjonijiet tal-Kummissarju ta' l-Artijiet, skond l-Ordinanza dwar l-Akkwist ta' Artijiet (għal Skopijiet Pubbliċi), qiegħed niffissa l-valur liberu u frank tal-propjetà hawn taħt deskritta fis-Swieqi, li hi meħtieġa mill-Gvern għal skop pubbliku, u dan wara li ħadt in konsiderazzjoni l-lokalità kif ukoll ħwejjeġ oħra li jista' jkollhom x'jaqsmu mal-valur ta' l-istess proprjetà.

Biċċa art tal-kejl ta' madwar 165 metru kwadru, li tmiss mil-Lvant u min-Nofsinhar ma' triq pubblika u mil-Punent ma' proprjetà ta' Joseph Sciberras, liema art hija meqjusa bħala art agrikola fit-termini ta' l-Ordinanza dwar l-Akkwist ta' Artijiet u hija murija bil-kulur aħmar u bl-ittra "B" fuq pjanta P.D. 2006_707 u hija stmata għall-valur ta' ħamest elef u tmien mitt Lira Maltija (Lm5,800).

(Iff.) Carmen V. Sutton, A.&C.E.

It-30 ta' Awissu, 2006

Maltese Liri (Lm5,800) according to the valuation published with this declaration as made by Architect Carmen V. Sutton, A.&C.E.

A site plan showing the mentioned immovable property is being published with this declaration

(Sgd) Edward Fenech Adami
President
2/10/2006

This site plan is being published on page 9218.

Architect's Valuation (original in Maltese)

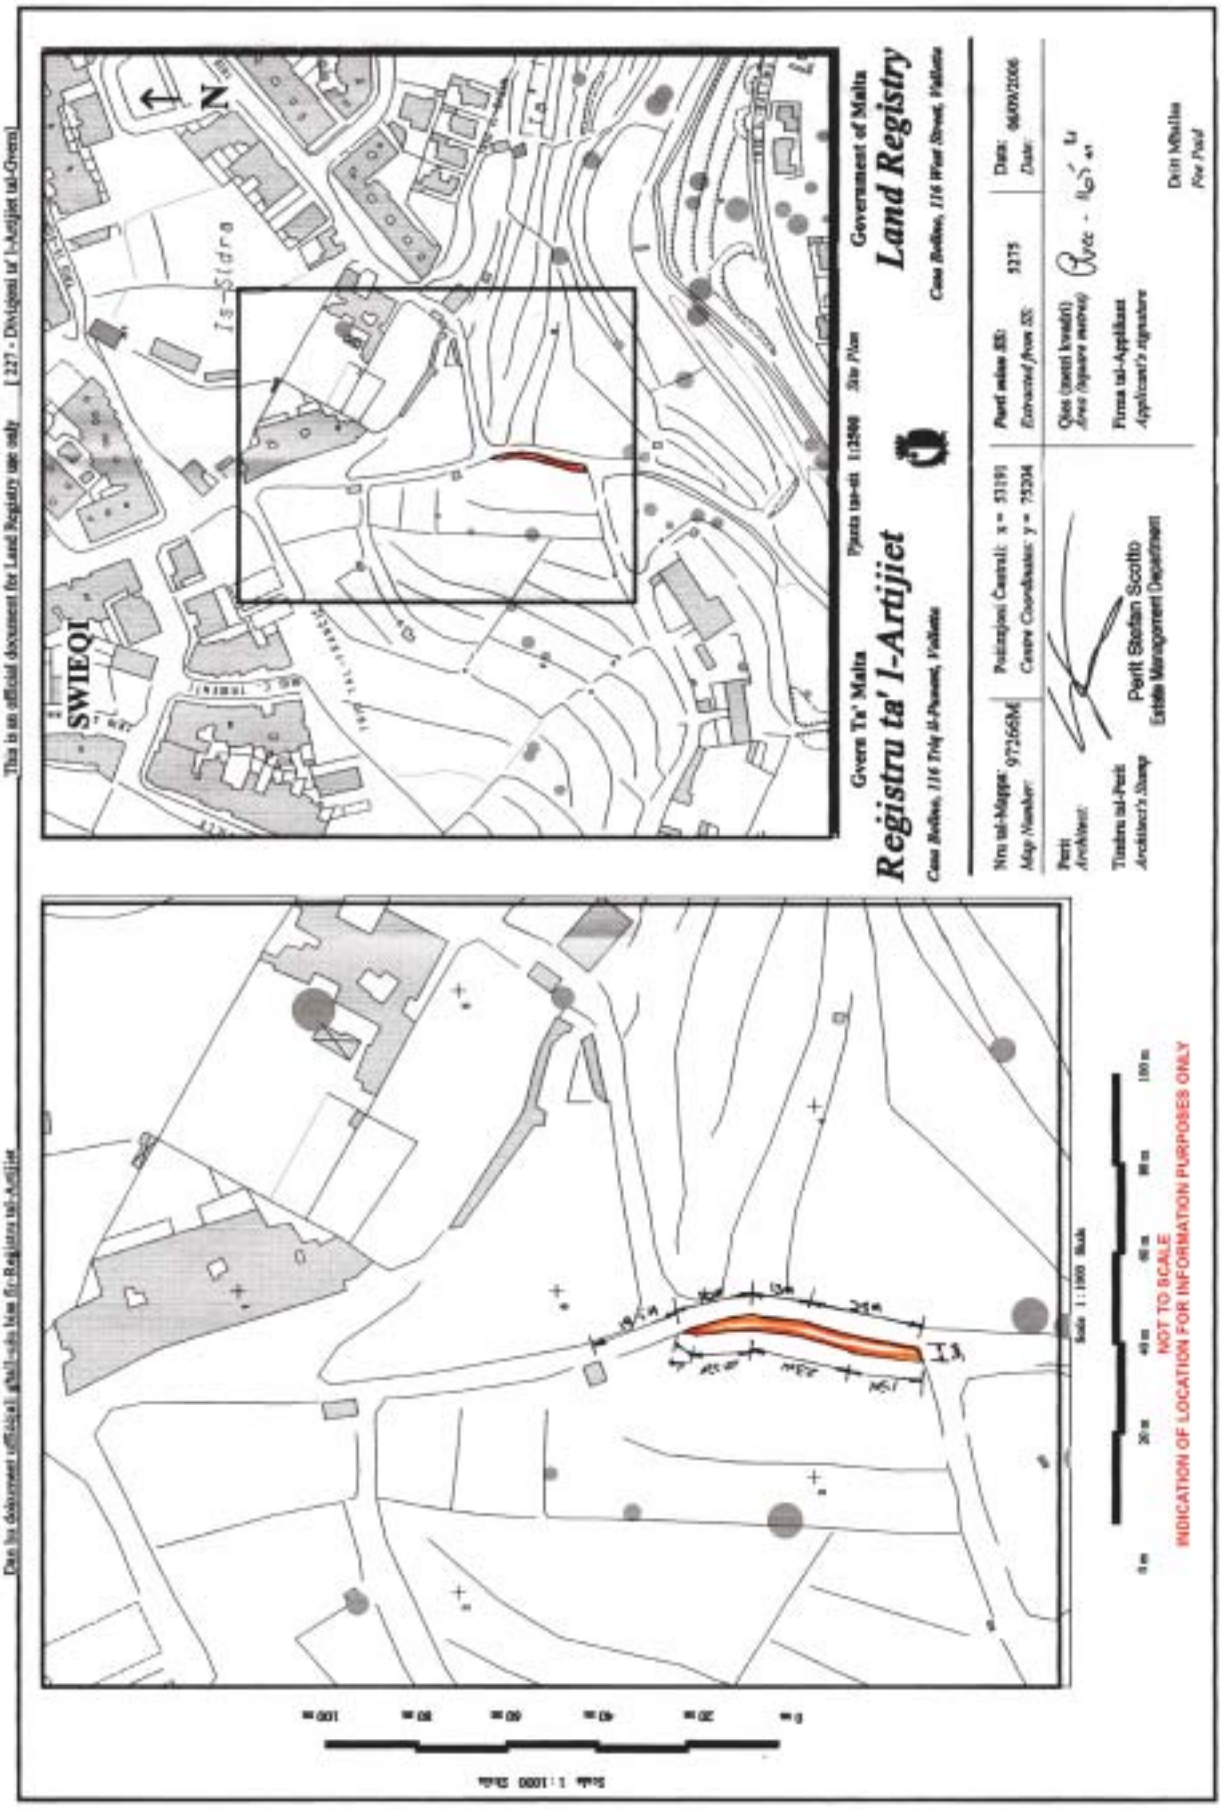
Land at Swieqi

I have been instructed by the Commissioner of Land to assess under the Land Acquisition (Public Purposes) Ordinance, the freehold value of the hereunder described property at Swieqi, required by Government for a public purpose, and this after considering the locality, as well as other matters relevant ot the same property.

A plot of land of the area of about 165 square metres, bounded on the East and South by a public road and on the West by property of Joseph Sciberras, which land is considered as agricultural land in terms of the Land Acquisition (Public Purposes) Ordinance and is shown with the colour red and with the letter "B" on plan P.D. 2006_707 and is valued for the price of five thousand and eight hundred Maltese Liri (Lm5,800).

(Sgd.) Carmen V. Sutton, A.&C.E.

30th August, 2006


Dan hu dokument uffiċjali għall-użu biss fir-Reġistru tal-Artijiet
This is an official document for Land Registry use only
[227 - Diviżjoni ta' l-Artijiet tal-Gvern]
Gvern Ta' Malta
Reġistru ta' l-Artijiet
Land Registry
Government of Malta
Pjanta tas-sit 1:2500 Site Plan
Nru tal-Mappa: 97266M
Map Number
Pożizzjoni Ċentrali: x = 53191
Centre Coordinates: y = 75204
Perit Stefan Scotto
Estate Management Department
SWIEQI
Is-Sidra
N
Scale 1:1000 Scale
NOT TO SCALE
INDICATION OF LOCATION FOR INFORMATION PURPOSES ONLY

Nru. 895

AKKWIST TA' ART

DIN id-dikjarazzjoni li ġejja, magħmula mill-President ta' Malta bis-saħħa ta' l-artikolu 3 ta' l-Ordinanza dwar l-Akkwist ta' l-Artijiet għal Skopijiet Pubbliċi (Kapitolu 88) hija pubblikata skond u għall-finijiet ta' l-artikolu 9(1) ta' dik l-Ordinanza.

Is-26 ta' Ottubru, 2006

(File No. L347/2004/1)

DIKJARAZZJONI TAL-PRESIDENT TA' MALTA

Jiena hawnhekk niddikjara illi l-art hawn taħt imsemmija hija meħtieġa mill-awtorità kompetenti għal skop pubbliku skond id-disposizzjonijiet ta' l-Ordinanza dwar l-Akkwist ta' Artijiet għal Skopijiet Pubbliċi (Kap. 88) u illi l-akkwist tagħha għandu jkun b'xiri assolut.

Deskrizzjoni ta' l-Art

L-art li ġejja f'Għajnsielem, Għawdex:

1. Biċċa art tal-kejl ta' madwar 150 metru kwadru, li tmiss mil-Lvant u mill-Grigal ma' toroq pubbliċi u mil-Lbiċ ma' proprjetà ta' Francis Xerri jew irjieħ verjuri.

L-art hawn fuq imsemmija tidher murija bil-kulur aħmar u mmarkata bħala *plot* numru 1 fuq il-pjanta P.D. Nru. 279_2004, li wieħed jista' jara fuq talba fid-Dipartiment ta' l-Artijiet, Auberge de Baviere, Valletta.

Il-kumpens offrut huwa ta' erba' mitt Lira Maltija

No. 895

ACQUISITION OF LAND

THE following declaration made by the President of Malta under section 3 of the Land Acquisition (Public Purposes) Ordinance (Chapter 88) is published in terms and for the purposes of section 9(1) thereof.

26th October, 2006

DECLARATION BY THE PRESIDENT OF MALTA

I hereby declare that the undermentioned land is required by the competent authority for a public purpose in terms of the provisions of the Land Acquisition (Public Purposes) Ordinance (Cap. 88) and that the acquisition thereof is to be by absolute purchase.

Description of the Land

The following land at Għajnsielem, Gozo:

1. A plot of land of the area of about 150 square metres, bounded on the East and North East by public roads and on the South West by property of Francis Xerri or more precise boundaries.

The abovementioned land is shown with the colour red and marked as plot number 1 on plan P.D. No. 279_2004, which may be seen on demand at the Land Department, Auberge de Baviere, Valletta.

The compensation offered is four hundred Maltese Liri

(Lm400) skond l-istima li hawn ma' din id-dikjarazzjoni kif din saret mill-Perit Arkitett Joseph Mizzi, A.&C.E.

Ma' din id-Dikjarazzjoni qed tiġi ppubblikata *site plan* li turi l-immobbli msemmija.

(Iff) Edward Fenech Adami
President
2/10/2006

Din is-*site plan* qed tiġi ppubblikata f'paġna 9221.

Stima tal-Perit (oriġinali bil-Malti)

Art f'Għajnsielem, Għawdex

Fuq struzzjonijiet tal-Kummissarju ta' l-Artijiet, skond l-Ordinanza dwar l-Akkwist ta' Artijiet (għal Skopijiet Pubbliċi), qiegħed niffissa l-valur liberu u frank tal-propjetà hawn taħt deskritta f'Għajnsielem, Għawdex, li hi meħtieġa mill-Gvern għal skop pubbliku, u dan wara li ħadt in konsiderazzjoni l-lokalità kif ukoll ħwejjeġ oħra li jista' jkollhom x'jaqsmu mal-valur ta' l-istess proprjetà.

Biċċa art tal-kejl ta' madwar 150 metru kwadru, li tmiss mil-Lvant u mill-Grigal ma' toroq pubbliċi u mil-Lbiċ ma' proprjetà ta' Francis Xerri, liema art hija meqjusa bħala art agrikola fit-termini ta' l-Ordinanza dwar l-Akkwist ta' Artijiet u hija murija bil-kulur aħmar u bin-numru 1 fuq pjanta P.D. 279_2004 u hija stmata għall-valur ta' erba' mitt Lira Maltija (Lm400).

(Iff.) Joseph Mizzi, A.&C.E.

L-10 ta' April, 2006

(Lm400) according to the valuation published with this declaration as made by Architect Joseph Mizzi, A.&C.E.

A site plan showing the mentioned immovable property is being published with this declaration.

(Sgd) Edward Fenech Adami
President
2/10/2006

This site plan is being published on page 9221.

Architect's Valuation (original in Maltese)

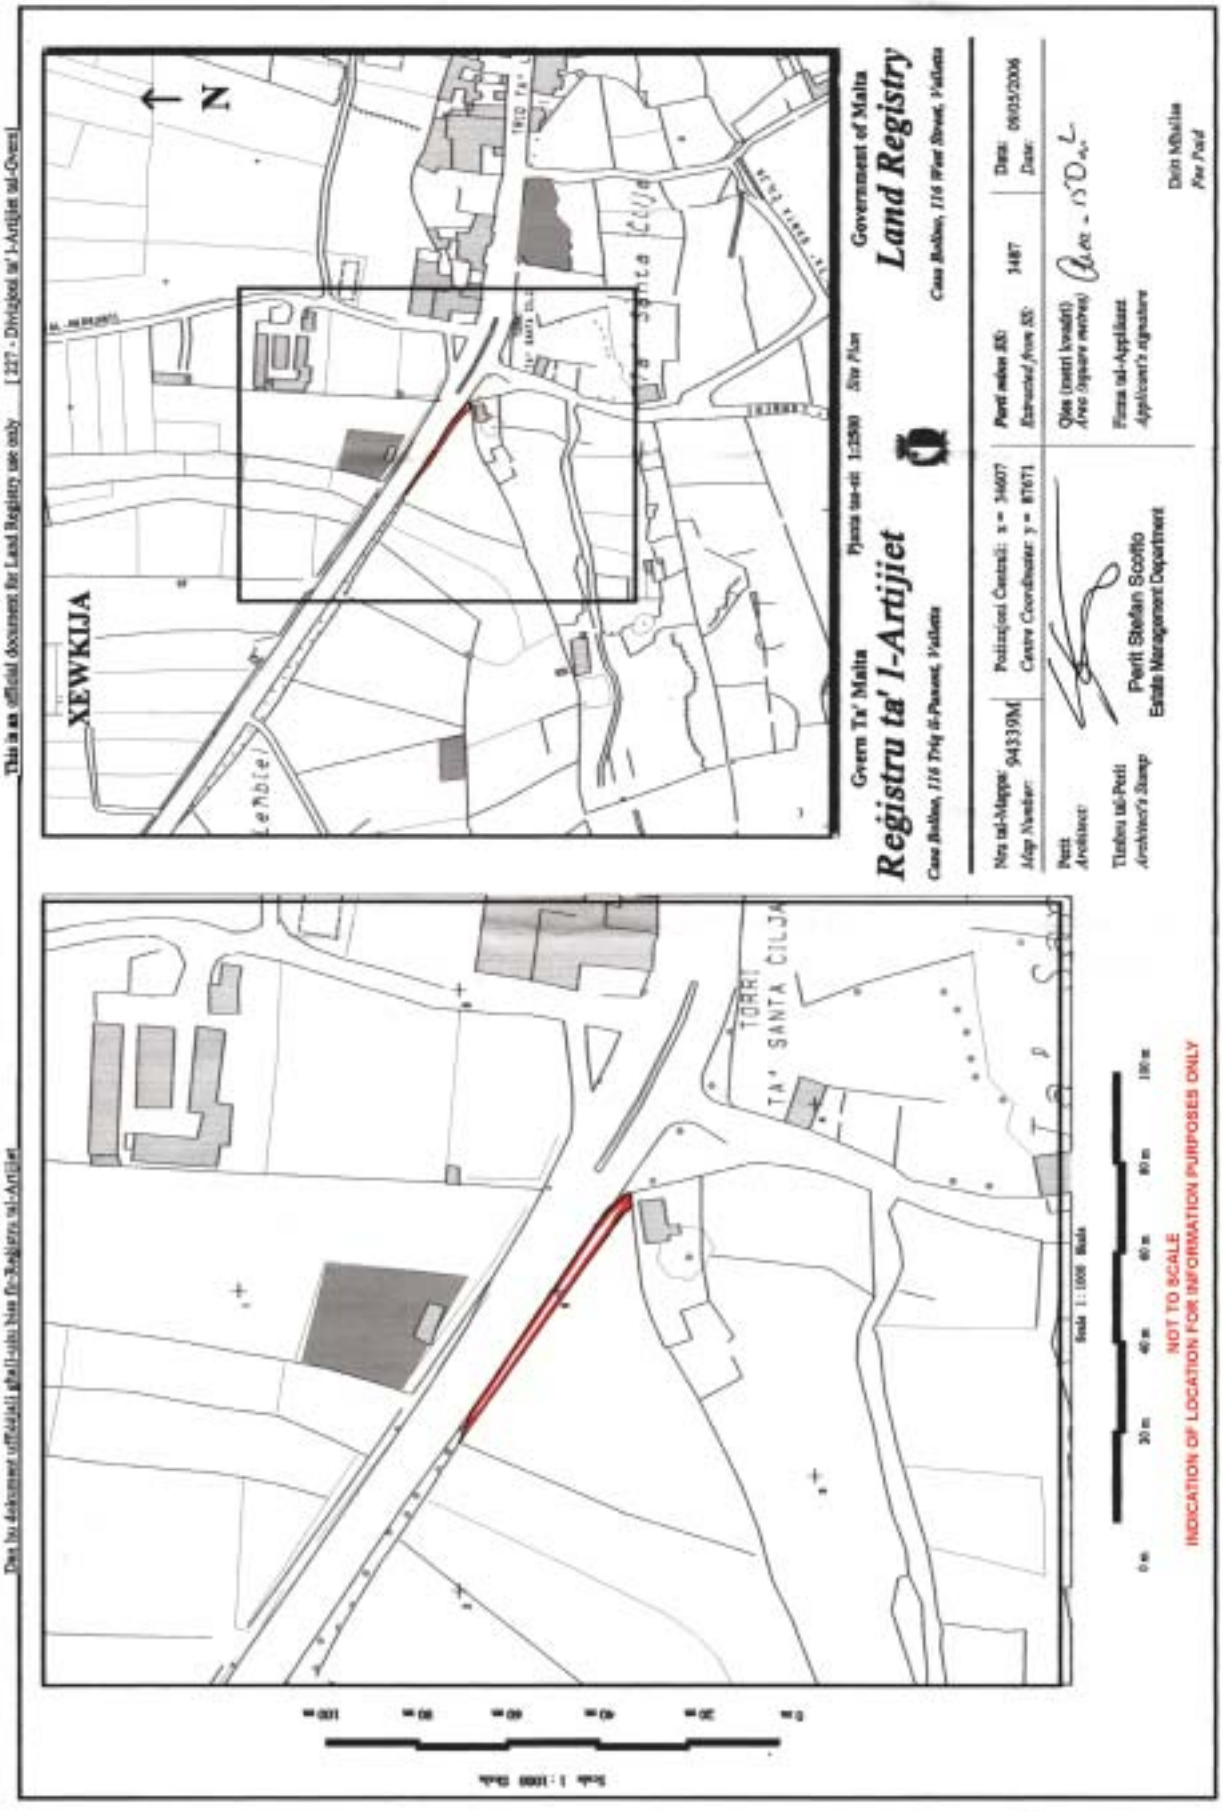
Land at Għajnsielem, Gozo

I have been instructed by the Commissioner of Land to assess under the Land Acquisition (Public Purposes) Ordinance, the freehold value of the hereunder described property at Għajnsielem, Gozo, required by Government for a public purpose, and this after considering the locality, as well as other matters relevant ot the same property.

A plot of land of the area of about 150 square metres, bounded on the East and North East by public roads and on the South West by property of Francis Xerri, which land is considered as agricultural land in terms of the Land Acquisition (Public Purposes) Ordinance and is shown with the colour red and with the number 1 on plan P.D. 279_2004 and is valued for the price of four hundred Maltese Liri (Lm400).

(Sgd.) Joseph Mizzi, A.&C.E.

10th April, 2006


Dan hu dokument uffiċjali għall-użu tar-Reġistru tal-Artijiet
This is an official document for Land Registry use only
127 - Diviżjoni ta' l-Artijiet tal-Ovest
XEWKIJA
N
Gvern Ta' Malta
Pjanta tas-sit 1:2500 Site Plan
Government of Malta
Registru ta' l-Artijiet
Land Registry
Casa Balbina, 116 Triq il-Punent, Valletta
Casa Balbina, 116 West Street, Valletta
Nru tal-Mappa 94339M
Map Number
Pożizzjoni Ċentrali: x = 34607
Centre Coordinates: y = 87671
Perit mahsub fuq
Extended Area of:
1487
Data: 09/05/2006
Date:
Perit
Architect
Qies (metri kwadri)
Area (square metres)
Tikketta tal-Perit
Architect's Stamp
Perit Stefan Scerfo
Estate Management Department
Firma tal-Applikant
Applicant's signature
Din Mhiliha
Per Pro
TA' SANTA CILJA
Scale 1:1000 Skala
0m 20m 40m 60m 80m 100m
NOT TO SCALE
INDICATION OF LOCATION FOR INFORMATION PURPOSES ONLY

Nru. 896

AKKWIST TA' ART

DIN id-dikjarazzjoni li ġejja, magħmula mill-President ta' Malta bis-saħħa ta' l-artikolu 3 ta' l-Ordinanza dwar l-Akkwist ta' l-Artijiet għal Skopijiet Pubbliċi (Kapitolu 88) hija pubblikata skond u għall-finijiet ta' l-artikolu 9(1) ta' dik l-Ordinanza.

Is-26 ta' Ottubru, 2006

(File No. L347/2004/3)

DIKJARAZZJONI TAL-PRESIDENT TA' MALTA

Jiena hawnhekk niddikjara illi l-art hawn taħt imsemmija hija meħtieġa mill-awtorità kompetenti għal skop pubbliku skond id-disposizzjonijiet ta' l-Ordinanza dwar l-Akkwist ta' Artijiet għal Skopijiet Pubbliċi (Kap. 88) u illi l-akkwist tagħha għandu jkun b'xiri assolut.

Deskrizzjoni ta' l-Art

L-art li ġejja f'Għajnsielem, Għawdex:

1. Biċċa art tal-kejl ta' madwar 13-il metru kwadru, li tmiss mit-Tramuntana u mill-Punent ma' toroq pubbliċi u mix-Xlokk ma' proprjetà ta' Silvio Felice jew irjieħ verjuri.

L-art hawn fuq imsemmija tidher murija bil-kulur aħmar u mmarkata bħala *plot* numru 3 fuq il-pjanta P.D. Nru. 279A_2004, li wieħed jista' jara fuq talba fid-Dipartiment ta' l-Artijiet, Auberge de Baviere, Valletta.

Il-kumpens offrut huwa ta' ħamsa u tletin Lira Maltija

No. 896

ACQUISITION OF LAND

THE following declaration made by the President of Malta under section 3 of the Land Acquisition (Public Purposes) Ordinance (Chapter 88) is published in terms and for the purposes of section 9(1) thereof.

26th October, 2006

DECLARATION BY THE PRESIDENT OF MALTA

I hereby declare that the undermentioned land is required by the competent authority for a public purpose in terms of the provisions of the Land Acquisition (Public Purposes) Ordinance (Cap. 88) and that the acquisition thereof is to be by absolute purchase.

Description of the Land

The following land at Għajnsielem, Gozo:

1. A plot of land of the area of about 13 square metres, bounded on the North and West by public roads and on the South East by property of Silvio Felice or more precise boundaries.

The abovementioned land is shown with the colour red and marked as plot number 3 on plan P.D. No. 279A_2004, which may be seen on demand at the Land Department, Auberge de Baviere, Valletta.

The compensation offered is thirty five Maltese Liri (Lm35)

(Lm35) skond l-istima li hawn ma' din id-dikjarazzjoni kif din saret mill-Perit Arkitett Joseph Mizzi, A.&C.E.

Ma' din id-Dikjarazzjoni qed tiġi ppubblikata *site plan* li turi l-immobbli msemmija.

(Iff) Edward Fenech Adami
President
2/10/2006

Din is-*site plan* qed tiġi ppubblikata f'paġna 9224.

according to the valuation published with this declaration as made by Architect Joseph Mizzi, A.&C.E.

A site plan showing the mentioned immovable property is being published with this declaration.

(Sgd) Edward Fenech Adami
President
2/10/2006

This site plan is being published on page 9224.

Stima tal-Perit (oriġinali bil-Malti)

Art f'Għajnsielem, Għawdex

Fuq struzzjonijiet tal-Kummissarju ta' l-Artijiet, skond l-Ordinanza dwar l-Akkwist ta' Artijiet (għal Skopijiet Pubbliċi), qiegħed niffissa l-valur liberu u frank tal-propjetà hawn taħt deskritta f'Għajnsielem, Għawdex, li hi meħtieġa mill-Gvern għal skop pubbliku, u dan wara li ħadt in konsiderazzjoni l-lokalità kif ukoll ħwejjeġ oħra li jista' jkollhom x'jaqsmu mal-valur ta' l-istess proprjetà.

Biċċa art tal-kejl ta' madwar 13-il metru kwadru, li tmiss mit-Tramuntana u mill-Punent ma' toroq pubbliċi u mix-Xlokk ma' proprjetà ta' Silvio Felice, liema art hija meqjusa bħala art agrikola fit-termini ta' l-Ordinanza dwar l-Akkwist ta' Artijiet u hija murija bil-kulur aħmar u bin-numru 3 fuq pjanta P.D. 279A_2004 u hija stmata għall-valur ta' ħamsa u tletin Lira Maltija (Lm35).

(Iff.) Joseph Mizzi, A.&C.E.

L-10 ta' April, 2006

Architect's Valuation (original in Maltese)

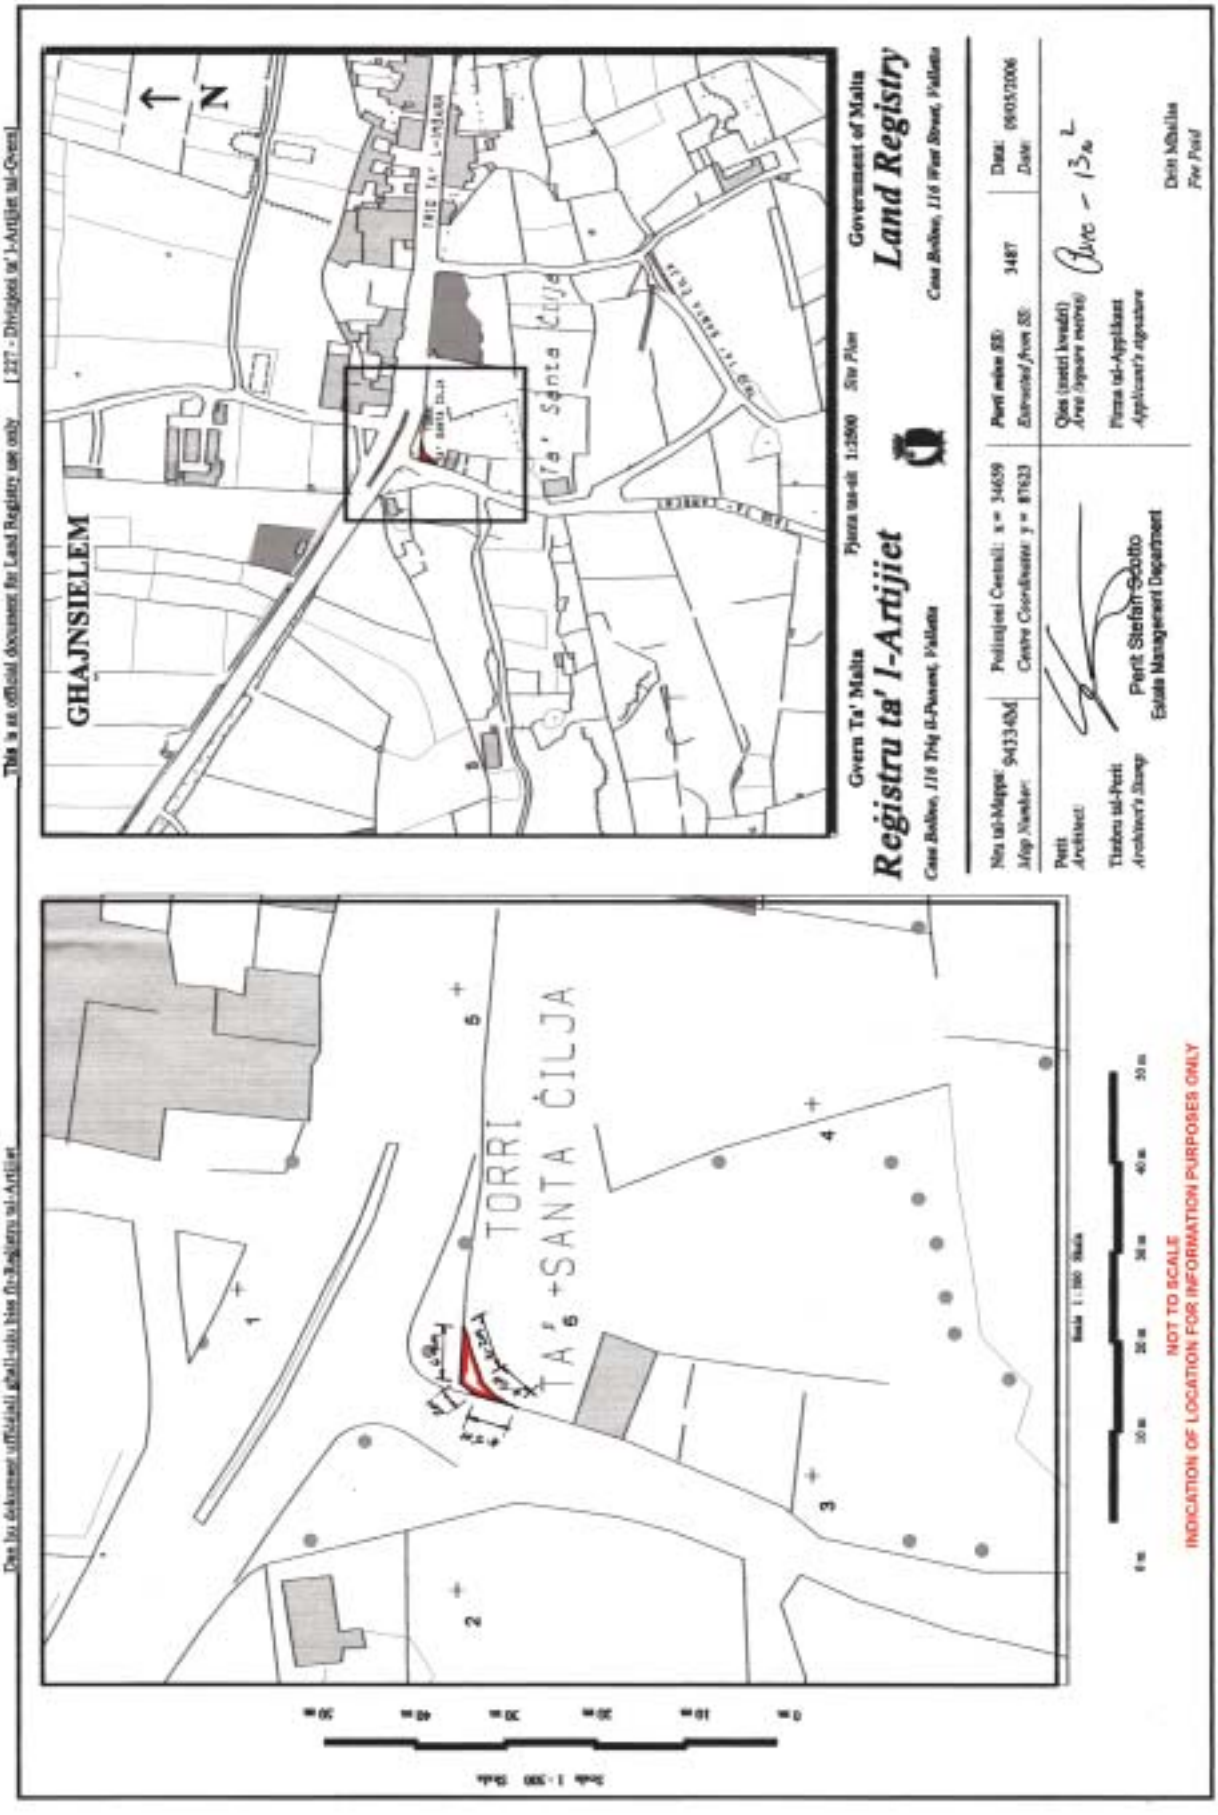
Land at Għajnsielem, Gozo

I have been instructed by the Commissioner of Land to assess under the Land Acquisition (Public Purposes) Ordinance, the freehold value of the hereunder described property at Għajnsielem, Gozo, required by Government for a public purpose, and this after considering the locality, as well as other matters relevant ot the same property.

A plot of land of the area of about 13 square metres, bounded on the North and West by public roads and on the South East by property of Silvio Felice, which land is considered as agricultural land in terms of the Land Acquisition (Public Purposes) Ordinance and is shown with the colour red and with the number 3 on plan P.D. 279A_2004 and is valued for the price of thirty five Maltese Liri (Lm35).

(Sgd.) Joseph Mizzi, A.&C.E.

10th April, 2006


This is an official document for Land Registry use only [227 - Dipartiment tal-Artijiet tal-Gvern]
Dan hu dokument uffiċjali għall-użu biss fir-Reġistru tal-Artijiet
GHAJNSIELEM
Ta' Santa Cilja
Triq Ta' Santa Cilja
N
Gvern Ta' Malta
Registru ta' l-Artijiet
Land Registry
Government of Malta
Pjanta tas-sit 1:2500 Site Plan
Nru tal-Mappa 9433404
Map Number
Polinjieli Ċentrali: x = 34659
Centre Coordinates: y = 87623
Perit mibni fih 3487
Extended from No
Data 08/05/2006
Date
Qies (metri kwadri)
Area (square metres)
Pjanta tal-Applikant
Applicant's signature
Perit
Architect
Timbru tal-Perit
Architect's Stamp
Perit Stefan Gotto
Estate Management Department
Drittijiet
For Paid
TORRI TA' SANTA ĊILJA
1
2
3
4
5
6
Scale 1:200 Skala
NOT TO SCALE
INDICATION OF LOCATION FOR INFORMATION PURPOSES ONLY

Nru. 897

AKKWIST TA' ART

DIN id-dikjarazzjoni li ġejja, magħmula mill-President ta' Malta bis-saħħa ta' l-artikolu 3 ta' l-Ordinanza dwar l-Akkwist ta' l-Artijiet għal Skopijiet Pubbliċi (Kapitolu 88) hija pubblikata skond u għall-finijiet ta' l-artikolu 9(1) ta' dik l-Ordinanza.

Is-26 ta' Ottubru, 2006

(File No. L347/2004/4)

DIKJARAZZJONI TAL-PRESIDENT TA' MALTA

Jiena hawnhekk niddikjara illi l-art hawn taħt imsemmija hija meħtieġa mill-awtorità kompetenti għal skop pubbliku skond id-disposizzjonijiet ta' l-Ordinanza dwar l-Akkwist ta' Artijiet għal Skopijiet Pubbliċi (Kap. 88) u illi l-akkwist tagħha għandu jkun b'xiri assolut.

Deskrizzjoni ta' l-Art

L-art li ġejja f'Għajnsielem, Għawdex:

1. Biċċa art tal-kejl ta' madwar 259 metru kwadru, li tmiss mit-Tramuntana u mil-Lvant ma' toroq pubbliċi u min-Nofsinhar ma' proprjetà ta' Joseph Xuereb jew irjieħ verjuri.

L-art hawn fuq imsemmija tidher murija bil-kulur aħmar u mmarkata bħala *plot* numru 4 fuq il-pjanta P.D. Nru. 279A_2004, li wieħed jista' jara fuq talba fid-Dipartiment ta' l-Artijiet, Auberge de Baviere, Valletta.

Il-kumpens offrut huwa ta' sitt mija u disgħin Lira Maltija

No. 897

ACQUISITION OF LAND

THE following declaration made by the President of Malta under section 3 of the Land Acquisition (Public Purposes) Ordinance (Chapter 88) is published in terms and for the purposes of section 9(1) thereof.

26th October, 2006

DECLARATION BY THE PRESIDENT OF MALTA

I hereby declare that the undermentioned land is required by the competent authority for a public purpose in terms of the provisions of the Land Acquisition (Public Purposes) Ordinance (Cap. 88) and that the acquisition thereof is to be by absolute purchase.

Description of the Land

The following land at Għajnsielem, Gozo:

1. A plot of land of the area of about 259 square metres, bounded on the North and East by public roads and on the South by property of Joseph Xuereb or more precise boundaries.

The abovementioned land is shown with the colour red and marked as plot number 4 on plan P.D. No. 279A_2004, which may be seen on demand at the Land Department, Auberge de Baviere, Valletta.

The compensation offered is six hundred and ninety Maltese

(Lm690) skond l-istima li hawn ma' din id-dikjarazzjoni kif din saret mill-Perit Arkitett Joseph Mizzi, A.&C.E.

Ma' din id-Dikjarazzjoni qed tiġi ppubblikata *site plan* li turi l-immobbli msemmija.

(Iff) Edward Fenech Adami
President
2/10/2006

Din is-*site plan* qed tiġi ppubblikata f'paġna 9227.

Stima tal-Perit (oriġinali bil-Malti)

Art f'Għajnsielem, Għawdex

Fuq struzzjonijiet tal-Kummissarju ta' l-Artijiet, skond l-Ordinanza dwar l-Akkwist ta' Artijiet (għal Skopijiet Pubbliċi), qiegħed niffissa l-valur liberu u frank tal-propjetà hawn taħt deskritta f'Għajnsielem, Għawdex, li hi meħtieġa mill-Gvern għal skop pubbliku, u dan wara li ħadt in konsiderazzjoni l-lokalità kif ukoll ħwejjeġ oħra li jista' jkollhom x'jaqsmu mal-valur ta' l-istess proprjetà.

Biċċa art tal-kejl ta' madwar 259 metru kwadru, li tmiss mit-Tramuntana u mil-Lvant ma' toroq pubbliċi u min-Nofsinhar ma' proprjetà ta' Joseph Xuereb, liema art hija meqjusa bħala art agrikola fit-termini ta' l-Ordinanza dwar l-Akkwist ta' Artijiet u hija murija bil-kulur aħmar u bin-numru 4 fuq pjanta P.D. 279A_2004 u hija stmata għall-valur ta' sitt mija u disgħin Lira Maltija (Lm690).

(Iff.) Joseph Mizzi, A.&C.E.

L-10 ta' April, 2006

Liri (Lm690) according to the valuation published with this declaration as made by Architect Joseph Mizzi, A.&C.E.

A site plan showing the mentioned immovable property is being published with this declaration.

(Sgd) Edward Fenech Adami
President
2/10/2006

This site plan is being published on page 9227.

Architect's Valuation (original in Maltese)

Land at Għajnsielem, Gozo

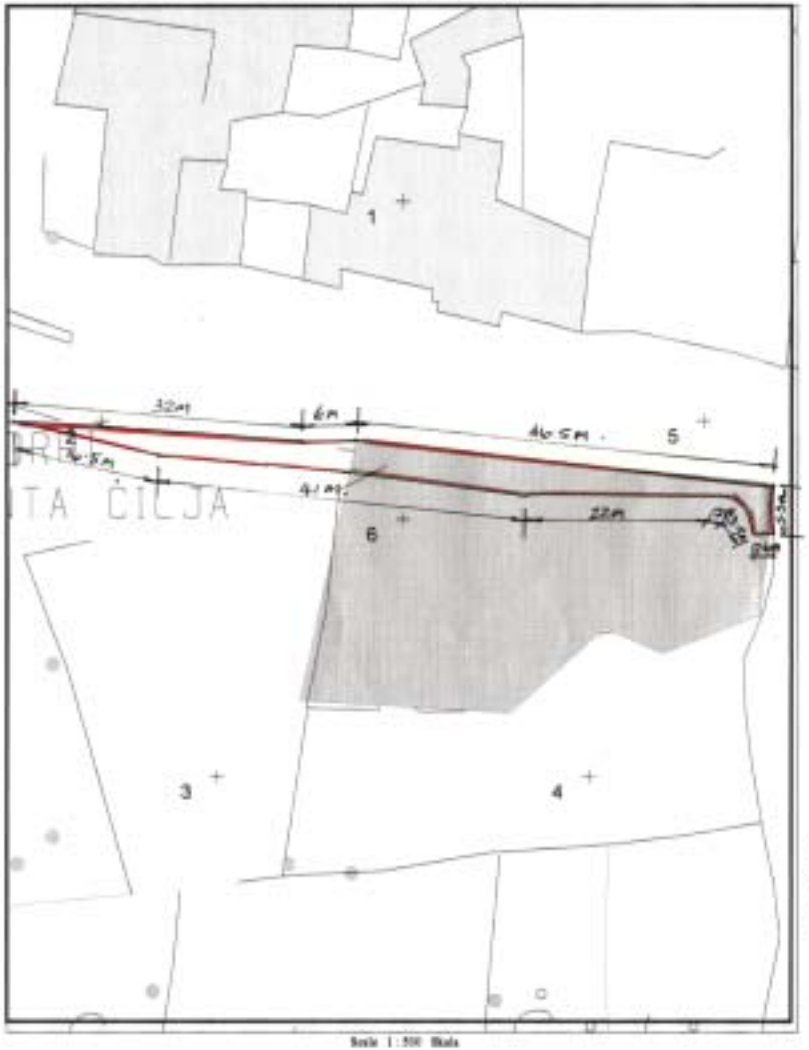
I have been instructed by the Commissioner of Land to assess under the Land Acquisition (Public Purposes) Ordinance, the freehold value of the hereunder described property at Għajnsielem, Gozo, required by Government for a public purpose, and this after considering the locality, as well as other matters relevant ot the same property.

A plot of land of the area of about 259 square metres, bounded on the North and East by public roads and on the South by property of Joseph Xuereb, which land is considered as agricultural land in terms of the Land Acquisition (Public Purposes) Ordinance and is shown with the colour red and with the number 4 on plan P.D. 279A_2004 and is valued for the price of six hundred and ninety Maltese Liri (Lm690).

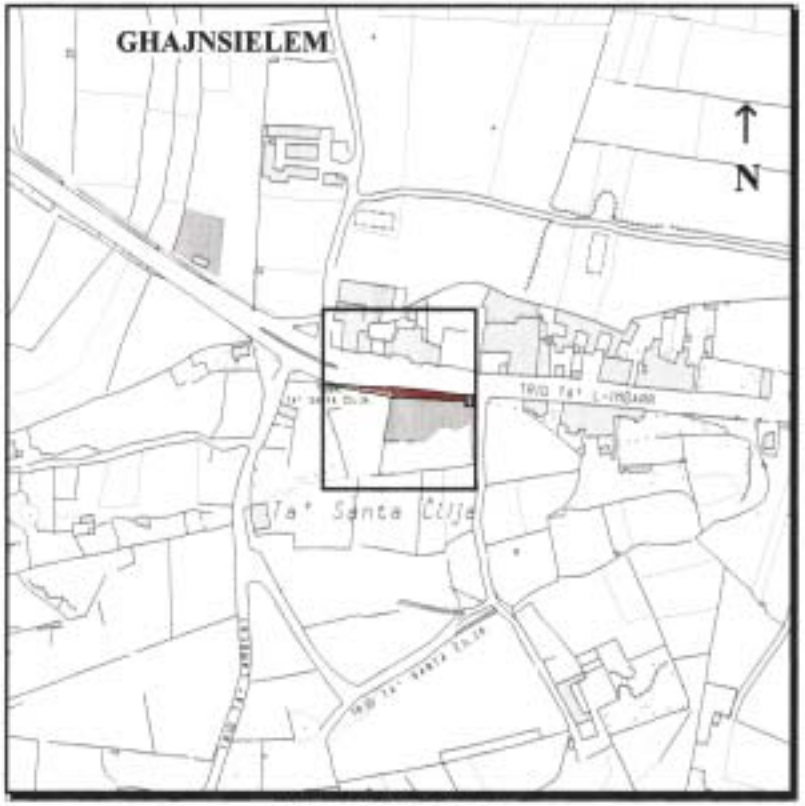
(Sgd.) Joseph Mizzi, A.&C.E.

10th April, 2006

Dan hu dokument uffiċjali għall-użu biss fir-Reġistru tal-Artijiet | This is an official document for Land Registry use only | 227 - Diviżjoni ta' l-Artijiet tal-Gvern



NOT TO SCALE
INDICATION OF LOCATION FOR INFORMATION PURPOSES ONLY



Gvern Ta' Malta — Pjanta tas-sit 1:2500 *Site Plan* — Government of Malta

Reġistru ta' l-Artijiet — **Land Registry**

Casa Bolino, 116 Triq il-Punent, Valletta — *Casa Bolino, 116 West Street, Valletta*

Nru tal-Mappa: *Map Number:* 94335M	Pożizzjoni Ċentrali: x = 34712 *Centre Coordinates:* y = 87621	*Parti minn SS:* *Extracted from SS:* 3487	Data: *Date:* 09/05/2006

Perit *Architect:*

Timbru tal-Perit *Architect's Stamp*

Perit Stefan Scotto
Estate Management Department

Qies (metri kwadri) *Area (square metres)* Area - 259 m²

Firma tal-Applikant *Applicant's signature*

Dritt Mhallas *Fee Paid*

Nru. 898

AKKWIST TA' ART

DIN id-dikjarazzjoni li ġejja, magħmula mill-President ta' Malta bis-saħħa ta' l-artikolu 3 ta' l-Ordinanza dwar l-Akkwist ta' l-Artijiet għal Skopijiet Pubbliċi (Kapitolu 88) hija pubblikata skond u għall-finijiet ta' l-artikolu 9(1) ta' dik l-Ordinanza.

Is-26 ta' Ottubru, 2006

(File No. L347/2004/7)

DIKJARAZZJONI TAL-PRESIDENT TA' MALTA

Jiena hawnhekk niddikjara illi l-art hawn taħt imsemmija hija meħtieġa mill-awtorità kompetenti għal skop pubbliku skond id-disposizzjonijiet ta' l-Ordinanza dwar l-Akkwist ta' Artijiet għal Skopijiet Pubbliċi (Kap. 88) u illi l-akkwist tagħha għandu jkun b'xiri assolut.

Deskrizzjoni ta' l-Art

L-art li ġejja f'Għajnsielem, Għawdex:

1. Biċċa art tal-kejl ta' madwar 254 metru kwadru, li tmiss mit-Tramuntana u mill-Majjistral ma' proprjetà ta' Jos. Cutajar et u mix-Xlokk ma' triq pubblika jew irjieħ verjuri.

L-art hawn fuq imsemmija tidher murija bil-kulur aħmar u mmarkata bħala *plot* numru 7 fuq il-pjanta P.D. Nru. 279C_2004, li wieħed jista' jara fuq talba fid-Dipartiment ta' l-Artijiet, Auberge de Baviere, Valletta.

Il-kumpens offrut huwa ta' sitt mija u tmenin Lira Maltija

No. 898

ACQUISITION OF LAND

THE following declaration made by the President of Malta under section 3 of the Land Acquisition (Public Purposes) Ordinance (Chapter 88) is published in terms and for the purposes of section 9(1) thereof.

26th October, 2006

DECLARATION BY THE PRESIDENT OF MALTA

I hereby declare that the undermentioned land is required by the competent authority for a public purpose in terms of the provisions of the Land Acquisition (Public Purposes) Ordinance (Cap. 88) and that the acquisition thereof is to be by absolute purchase.

Description of the Land

The following land at Għajnsielem, Gozo:

1. A plot of land of the area of about 254 square metres, bounded on the North and North West by property of Jos. Cutajar et and on the South East by a public road or more precise boundaries.

The abovementioned land is shown with the colour red and marked as plot number 7 on plan P.D. No. 279C_2004, which may be seen on demand at the Land Department, Auberge de Baviere, Valletta.

The compensation offered is six hundred and eighty Maltese

(Lm680) skond l-istima li hawn ma' din id-dikjarazzjoni kif din saret mill-Perit Arkitett Joseph Mizzi, A.&C.E.

Ma' din id-Dikjarazzjoni qed tiġi ppubblikata *site plan* li turi l-immobbli msemmija.

(Iff) Edward Fenech Adami
President
2/10/2006

Din is-*site plan* qed tiġi ppubblikata f'paġna 9230.

Stima tal-Perit (oriġinali bil-Malti)

Art f'Għajnsielem, Għawdex

Fuq struzzjonijiet tal-Kummissarju ta' l-Artijiet, skond l-Ordinanza dwar l-Akkwist ta' Artijiet (għal Skopijiet Pubbliċi), qiegħed niffissa l-valur liberu u frank tal-propjetà hawn taħt deskritta f'Għajnsielem, Għawdex, li hi meħtieġa mill-Gvern għal skop pubbliku, u dan wara li ħadt in konsiderazzjoni l-lokalità kif ukoll ħwejjeġ oħra li jista' jkollhom x'jaqsmu mal-valur ta' l-istess proprjetà.

Biċċa art tal-kejl ta' madwar 254 metru kwadru, li tmiss mit-Tramuntana u mill-Majjistral ma' proprjetà ta' Jos. Cutajar et u mix-Xlokk ma' triq pubblika, liema art hija meqjusa bħala art agrikola fit-termini ta' l-Ordinanza dwar l-Akkwist ta' Artijiet u hija murija bil-kulur aħmar u bin-numru 7 fuq pjanta P.D. 279C_2004 u hija stmata għall-valur ta' sitt mija u tmenin Lira Maltija (Lm680).

(Iff.) Joseph Mizzi, A.&C.E.

L-10 ta' April, 2006

Liri (Lm680) according to the valuation published with this declaration as made by Architect Joseph Mizzi, A.&C.E.

A site plan showing the mentioned immovable property is being published with this declaration.

(Sgd) Edward Fenech Adami
President
2/10/2006

This site plan is being published on page 9230.

Architect's Valuation (original in Maltese)

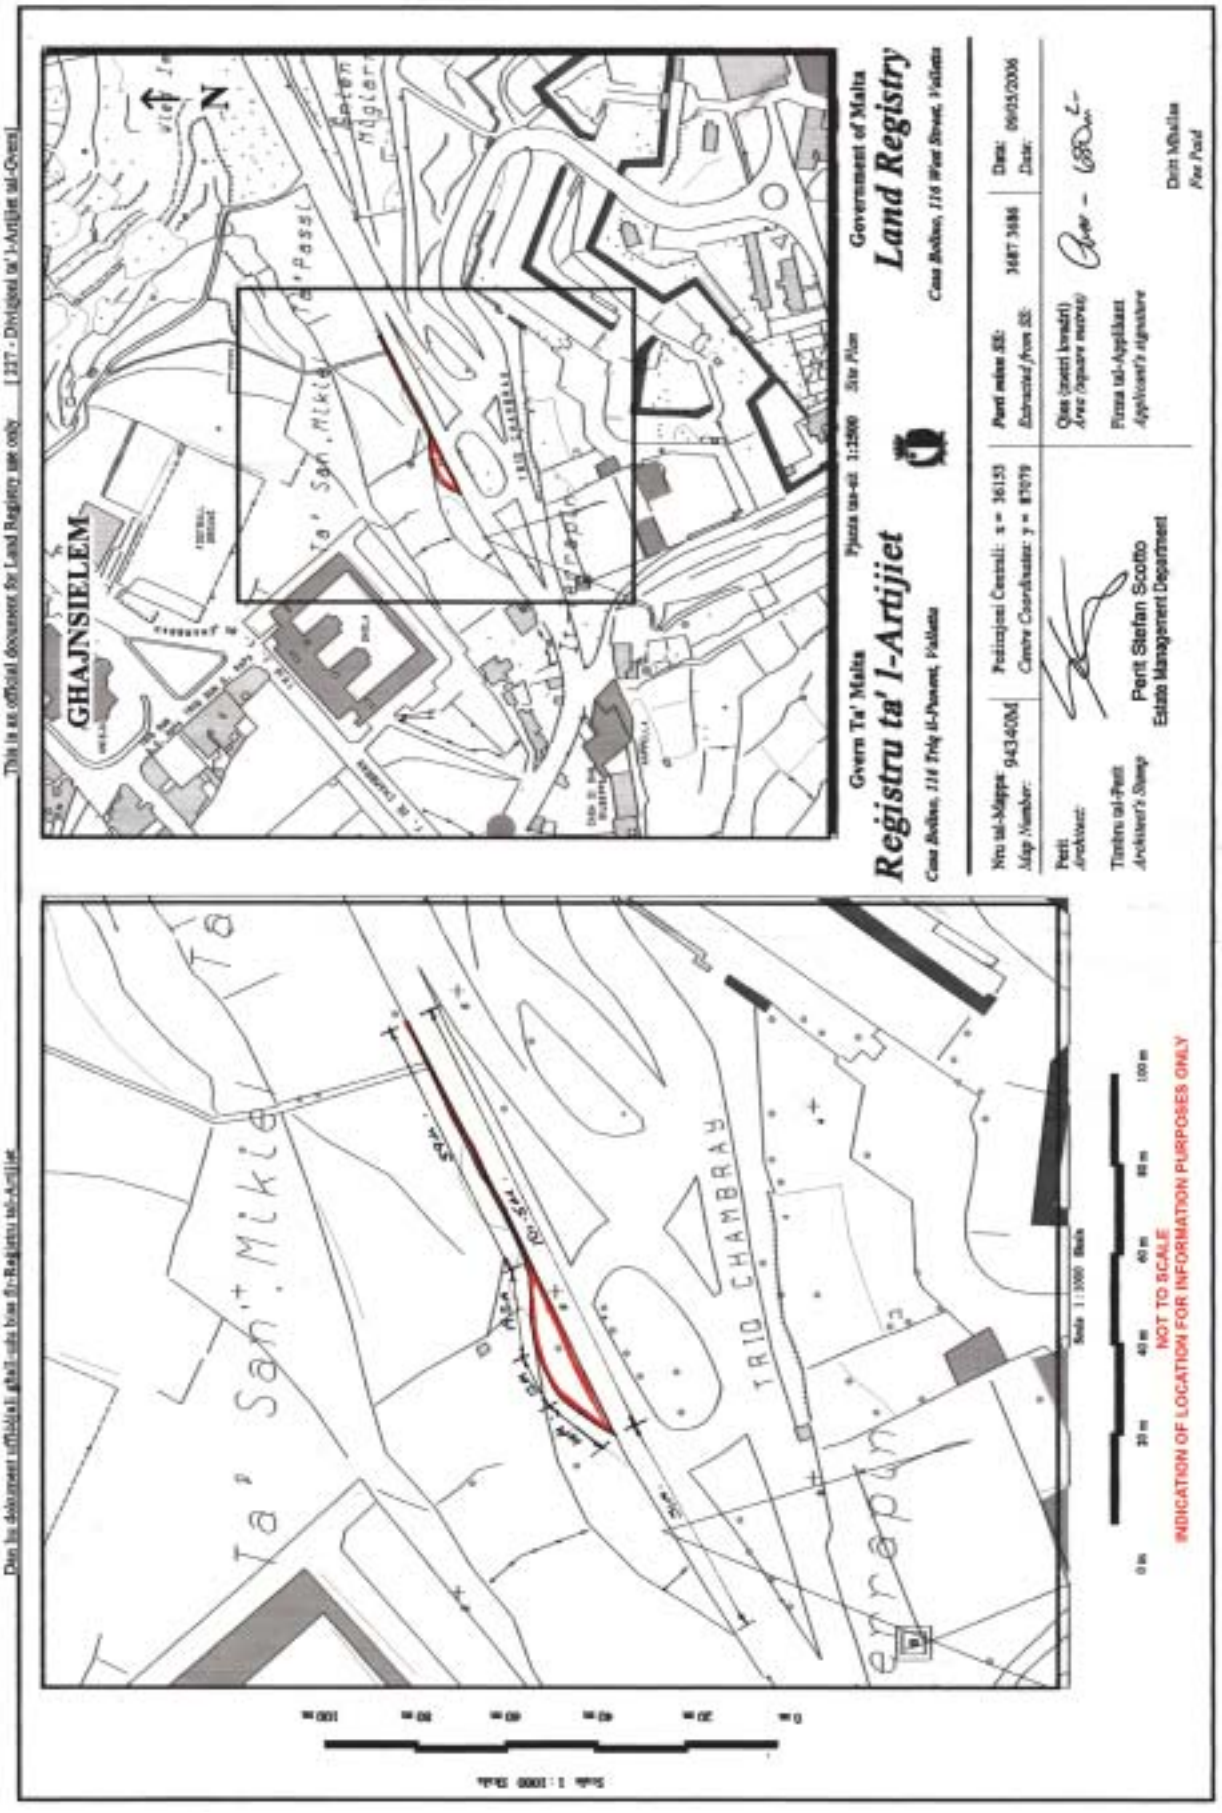
Land at Għajnsielem, Gozo

I have been instructed by the Commissioner of Land to assess under the Land Acquisition (Public Purposes) Ordinance, the freehold value of the hereunder described property at Għajnsielem, Gozo, required by Government for a public purpose, and this after considering the locality, as well as other matters relevant ot the same property.

A plot of land of the area of about 254 square metres, bounded on the North and North West by property of Jos. Cutajar et and on the South East by a public road, which land is considered as agricultural land in terms of the Land Acquisition (Public Purposes) Ordinance and is shown with the colour red and with the number 7 on plan P.D. 279C_2004 and is valued for the price of six hundred and eightty Maltese Liri (Lm680).

(Sgd.) Joseph Mizzi, A.&C.E.

10th April, 2006


Dan ha dokument uffiċjali għall-użu biss fir-Reġistru tal-Artijiet
This is an official document for Land Registry use only
237 - Divizjoni tal-Artijiet tal-Gvern
GHAJNSIELEM
Ta' San Mikiel
Ta' Passi
Gvern Ta' Malta
Pjanta tas-sit 1:1000 Site Plan
Government of Malta
Land Registry
Registru ta' l-Artijiet
Casa Bolton, 114 Triq il-Punent, Valletta
Casa Bolton, 114 West Street, Valletta
Nru tal-Mappa Map Number: 9434004
Pożizzjoni Ċentrali: x = 36153 Centre Coordinates: y = 87079
Punti miksuba fiż: Extracted from it: 3687 3688
Data: Date: 09/05/2006
Tistrieħ tal-Perit Architect's Stamp
Perit Stefan Scotto Estate Management Department
Qies (metri kwadri) Area (square metres)
Firma tal-Applikant Applicant's signature
Dritt Mikiliet Fee Paid
Ta' San Mikiel
TRIO CHAMBRAY
Scale 1:1000 Scale
0 m 20 m 40 m 60 m 80 m 100 m
NOT TO SCALE
INDICATION OF LOCATION FOR INFORMATION PURPOSES ONLY

Nru. 899

AKKWIST TA' ART

DIN id-dikjarazzjoni li ġejja, magħmula mill-President ta' Malta bis-saħħa ta' l-artikolu 3 ta' l-Ordinanza dwar l-Akkwist ta' l-Artijiet għal Skopijiet Pubbliċi (Kapitolu 88) hija pubblikata skond u għall-finijiet ta' l-artikolu 9(1) ta' dik l-Ordinanza.

Is-26 ta' Ottubru, 2006

(File No. 409/69/3)

DIKJARAZZJONI TAL-PRESIDENT TA' MALTA

Illi b'Dikjarazzjoni tal-Gvernatur Ġenerali ta' l-24 ta' Marzu, 1970, l-art hawn taħt imsemmija kienet dikjarata meħtieġa mill-awtorità kompetenti għal skop pubbliku skond id-disposizzjonijiet ta' l-Ordinanza dwar l-akkwist ta' Artijiet għal Skopijiet Pubbliċi (Kap. 88) u illi l-akkwist tagħha kellu jkun b'xiri assolut.

Deskrizzjoni ta' l-Art

L-art li ġejja fix-Xagħra, Għawdex:

1. Biċċa art tal-kejl ta' madwar 356 metru kwadru, li mit-Tramuntana ma' beni ta' Antonia Portelli, min-Nofsinhar ma' proprjetà tal-Gvern, mil-Lvant ma' beni tar-Reverendu Angelo Bartolo u mill-Punent parti ma' sqaq u parti ma' beni ta' Joseph Gatt jew irjieħ verjuri.

L-art hawn fuq imsemmija tidher murija bil-kulur isfar u mmarkata bin-numru 3 fuq il-pjanta L.D. Nru. 178/69, li wieħed jista' jara fuq talba fid-Dipartiment ta' l-Artijiet, Auberge de Baviere, Valletta.

Illi d-Dikjarazzjoni tal-President ta' Malta odjerna qiegħda tiġi ppubblikata għall-fini ta' l-Att I ta' l-2006.

No. 899

ACQUISITION OF LAND

THE following declaration made by the President of Malta under section 3 of the Land Acquisition (Public Purposes) Ordinance (Chapter 88) is published in terms and for the purposes of section 9(1) thereof.

26th October, 2006

DECLARATION BY THE PRESIDENT OF MALTA

Whereas by the Governor General's Declaration dated 24th March, 1970, the undermentioned land was declared to be required by the competent authority for a public purpose in terms of the provisions of the Land Acquisition (Public Purposes) Ordinance (Cap. 88) and that the acquisition thereof should have been by absolute purchase.

Description of the Land

The following land at Xagħra, Gozo:

1. A plot of land of the area of about 356 square metres, bounded on the North by property of Antonia Portelli, on the South by Government property, on the East by property of Reverend Angelo Bartolo and on the West partly by an alley and partly by property of Joseph Gatt or more precise boundaries.

The abovementioned land is shown with the colour yellow and marked with the number 3 on the plan L.D. No. 178/69, which may be seen on demand at the Land Department, Auberge de Baviere, Valletta.

That the present President's Declaration is being published for the purpose of Act I of 2006.

Il-kumpens offrut huwa ta' disa' mija u ħamsin Lira Maltija (Lm950) skond l-istima li hawn ma' din id-dikjarazzjoni kif din saret mill-Perit Arkitett Joseph Mizzi, A.&C.E.

Ma' din id-Dikjarazzjoni qed tiġi ppubblikata *site plan* li turi l-immobbli msemmija.

(Iff) Edward Fenech Adami
President
2/10/2006

Din is-*site plan* qed tiġi ppubblikata f'paġna 9233.

Stima tal-Perit (oriġinali bil-Malti)

Akkwist ta' Art fix-Xagħra, Għawdex

Fuq struzzjonijiet tal-Kummissarju ta' l-Artijiet, skond l-Ordinanza dwar l-Akkwist ta' Artijiet (għal Skopijiet Pubbliċi), qiegħed niffissa l-valur liberu u frank tal-propjetà hawn taħt deskritta fix-Xagħra, Għawdex, li hi meħtieġa mill-Gvern għal skop pubbliku, u dan wara li ħadt in konsiderazzjoni l-lokalità kif ukoll ħwejjeġ oħra li jista' jkollhom x'jaqsmu mal-valur ta' l-istess proprjetà.

Biċċa art tal-kejl ta' madwar 356 metru kwadru, li mit-Tramuntana ma' beni ta' Antonia Portelli, min-Nofsinhar ma' proprjetà tal-Gvern, mil-Lvant ma' beni tar-Reverendu Angelo Bartolo u mill-Punent parti ma' sqaq u parti ma' beni ta' Joseph Gatt jew irjieħ verjuri, liema art hija meqjusa bħala art agrikola fit-termini ta' l-Ordinanza dwar l-Akkwist ta' Artijiet u hija murija bl-isfar u indikata bħala *plot* numru 3 fuq il-pjanta L.D. 178/69, hija stmata għall-valur ta' disa' mija u ħamsin Lira Maltija (Lm950).

(Iff.) Joseph Mizzi A.&C.E.

It-28 ta' Awissu, 2006

The compensation offered is nine hundred and fifty Maltese Liri (Lm950) according to the valuation published with this declaration as made by Architect Joseph Mizzi, A.&C.E.

A site plan showing the mentioned immovable property is being published with this declaration

(Sgd) Edward Fenech Adami
President
2/10/2006

This site plan is being published on page 9233.

Architect's Valuation (original in Maltese)

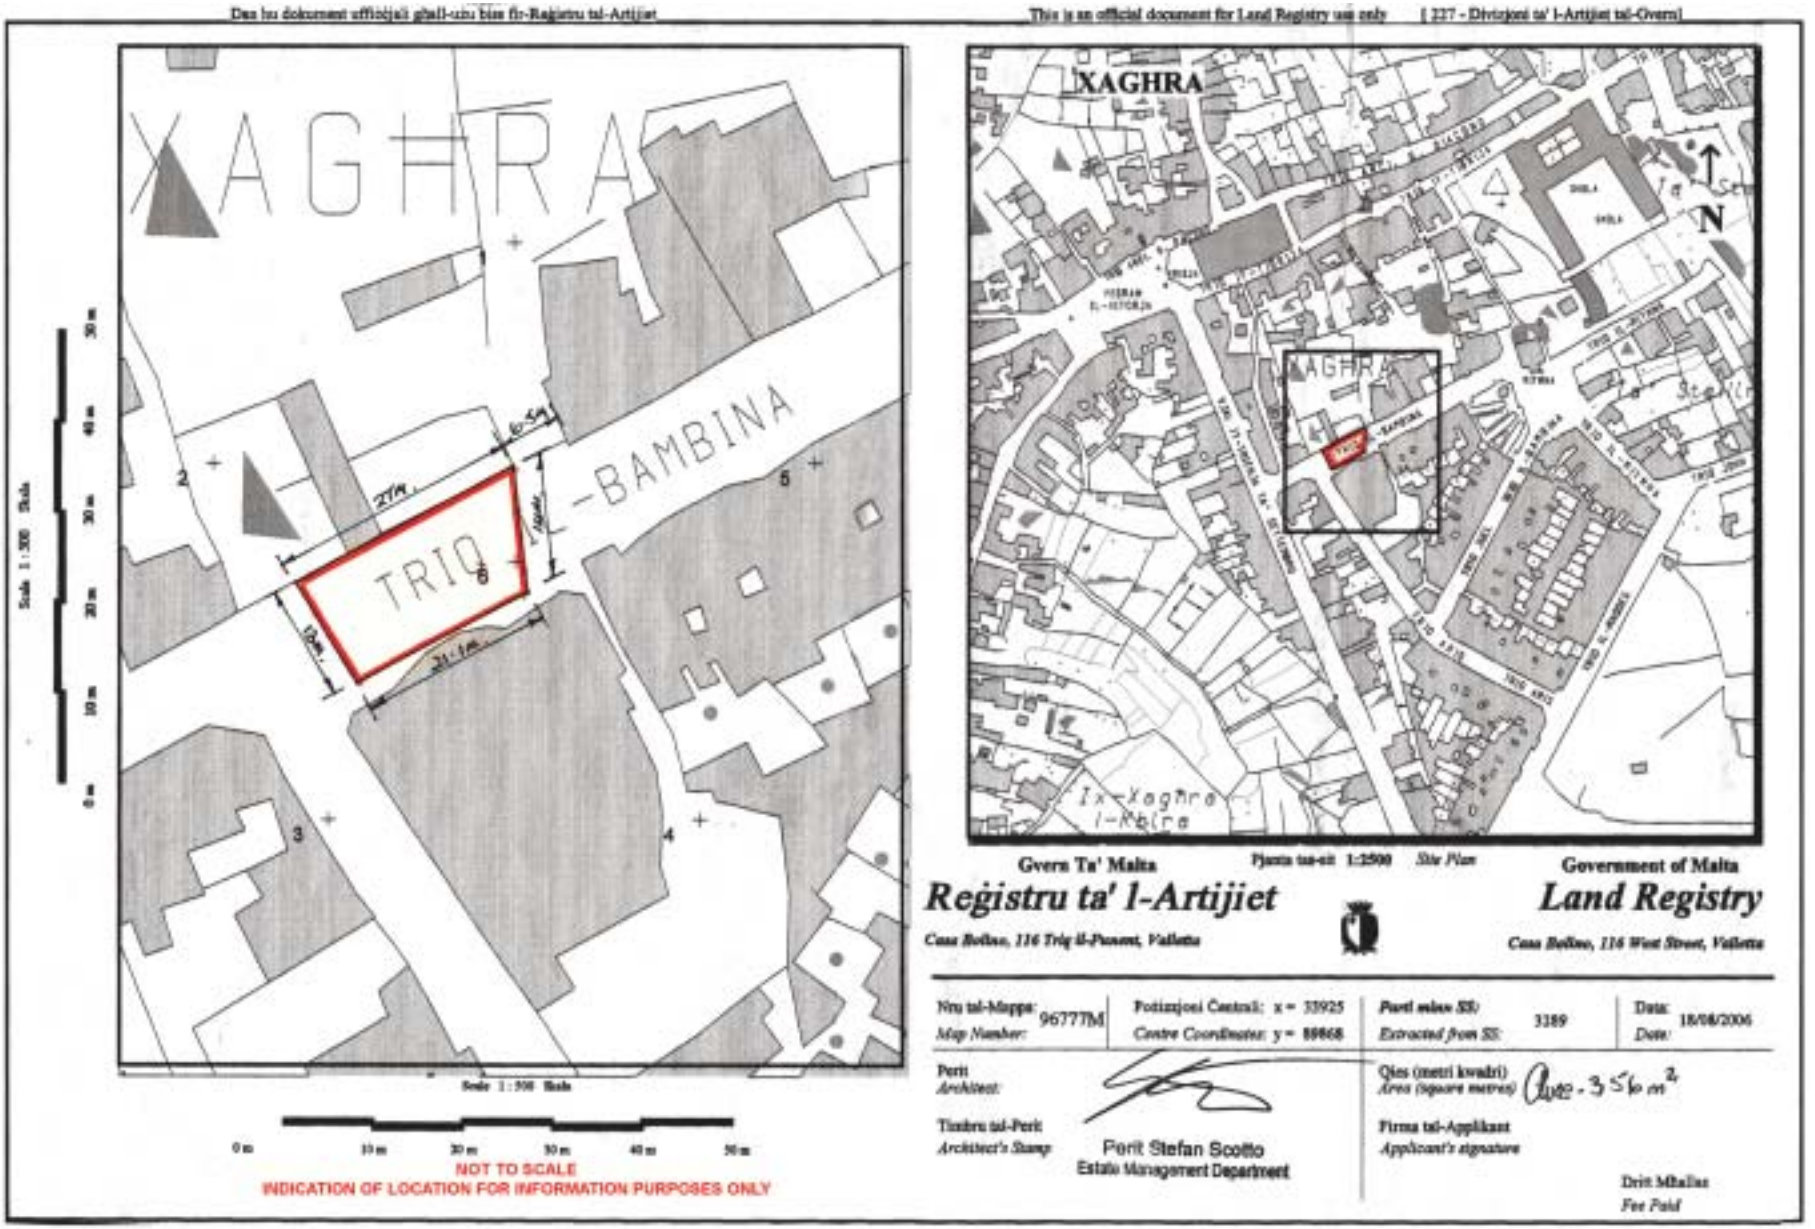
Acquisition of Land at Xagħra, Gozo

I have been instructed by the Commissioner of Land to assess under the Land Acquisition (Public Purposes) Ordinance, the freehold value of the hereunder described property at Xagħra, Gozo, required by Government for a public purpose, and this after considering the locality, as well as other matters relevant ot the same property.

A plot of land of the area of about 356 square metres, bounded on the North by property of Antonia Portelli, on the South by Government property, on the East by property of Reverend Angelo Bartolo and on the West partly by an alley and partly by property of Joseph Gatt or more precise boundaries, which land is considered as agricultural land in terms of the Land Acquisition (Public Purposes) Ordinance and is shown in yellow and indicated as plot number 3 on the plan L.D. 178/69, valued for the price of nine hundred and fifty Maltese Liri (Lm950).

(Sgd.) Joseph Mizzi A.&C.E.

28th August, 2006


Dan hu dokument uffiċjali għall-użu biss fir-Reġistru tal-Artijiet
This is an official document for Land Registry use only
[227 - Diviżjoni ta' l-Artijiet tal-Gvern]
XAGHRA
TRIQ L-BAMBINA
N
Gvern Ta' Malta
Pjanta tas-sit 1:2500 Site Plan
Government of Malta
Reġistru ta' l-Artijiet
Land Registry
Casa Bolino, 116 Triq il-Punent, Valletta
Casa Bolino, 116 West Street, Valletta
Nru tal-Mappa: 96777M
Map Number:
Koordinati Centrali: x = 33925
Centre Coordinates: y = 88868
Parti minn SS
Extracted from SS
3389
Data: 18/08/2006
Date:
Perit
Architect:
Perit Stefan Scotto
Estate Management Department
Qies (metri kwadri)
Area (square metres) Circa - 356 m²
Timbru tal-Perit
Architect's Stamp
Firma tal-Applikant
Applicant's signature
Drit Mħallas
Fee Paid
NOT TO SCALE
INDICATION OF LOCATION FOR INFORMATION PURPOSES ONLY

Nru. 900

AKKWIST TA' ART

DIN id-dikjarazzjoni li ġejja, magħmula mill-President ta' Malta bis-saħħa ta' l-artikolu 3 ta' l-Ordinanza dwar l-Akkwist ta' l-Artijiet għal Skopijiet Pubbliċi (Kapitolu 88) hija pubblikata skond u għall-finijiet ta' l-artikolu 9(1) ta' dik l-Ordinanza.

Is-26 ta' Ottubru, 2006

(File No. L 214/99/II/13)

DIKJARAZZJONI TAL-PRESIDENT TA' MALTA

Illi b'Dikjarazzjoni tal-President ta' Malta tad-29 ta' Diċembru, 2000, l-art hawn taħt imsemmija kienet dikjarata meħtieġa mill-awtorità kompetenti għal skop pubbliku skond id-disposizzjonijiet ta' l-Ordinanza dwar l-akkwist ta' Artijiet għal Skopijiet Pubbliċi (Kap. 88) u illi l-akkwist tagħha kellu jkun b'xiri assolut.

Deskrizzjoni ta' l-Art

Il-fond li ġej f'Birkirkara:

1. Il-fond numru 4, Triq il-Wejter.

Il-fond hawn fuq imsemmi jidher muri bil-kulur isfar u indikat bħala *item* numru 13 fuq il-pjanti P.D. 52A/2000 u P.D. 52B/2000 li wieħed jista' jara fuq talba fid-Dipartiment ta' l-Artijiet, Auberge de Baviere, Valletta.

Illi d-Dikjarazzjoni tal-President ta' Malta odjerna qiegħda tiġi ppubblikata għall-fini ta' l-Att I ta' l-2006.

Il-kumpens offrut huwa ta' ħamest elef, mitejn u tmenin Lira Maltija (Lm5,280) skond l-istima li hawn ma' din id-

No. 900

ACQUISITION OF LAND

THE following declaration made by the President of Malta under section 3 of the Land Acquisition (Public Purposes) Ordinance (Chapter 88) is published in terms and for the purposes of section 9(1) thereof.

26th October, 2006

DECLARATION BY THE PRESIDENT OF MALTA

Whereas by the President's Declaration dated 29th December, 2000, the undermentioned land was declared to be required by the competent authority for a public purpose in terms of the provisions of the Land Acquisition (Public Purposes) Ordinance (Cap. 88) and that the acquisition thereof should have been by absolute purchase.

Description of the Land

The following premises at Birkirkara:

1. Premises number 4, Triq il-Wejter.

The abovementioned premises is shown with the colour yellow and marked as item number 13 on plans P.D. 52A/2000 and P.D. 52B/2000, which may be seen on demand at the Land Department, Auberge de Baviere, Valletta.

That the present President's Declaration is being published for the purpose of Act I of 2006.

The compensation offered is five thousand, two hundred and eighty Maltese Liri (Lm5,280) according to the valuation

dikjarazzjoni kif din saret mill-Perit Arkitett Fred H. Valentino, A.&C.E.

Ma' din id-Dikjarazzjoni qed tiġi ppubblikata *site plan* li turi l-immobbli msemmija.

(Iff) EDWARD FENECH ADAMI
President
4/10/2006

Din is-*site plan* qed tiġi ppubblikata f'paġna 9236.

published with this declaration as made by Architect Fred H. Valentino, A.&C.E.

A site plan showing the mentioned immovable property is being published with this declaration

(Sgd) EDWARD FENECH ADAMI
President
4/10/2006

This site plan is being published on page 9236.

Stima tal-Perit (oriġinali bil-Malti)

Akkwist ta' fond f'Birkirkara

Fuq struzzjonijiet tal-Kummissarju ta' l-Artijiet, skond l-Ordinanza dwar l-Akkwist ta' Artijiet (għal Skopijiet Pubbliċi), qieghed niffissa l-valur liberu u frank tal-proprjetà hawn taht deskritta f'Birkirkara, li hi meħtieġa mill-Gvern għal skop pubbliku, u dan wara li ħadt in konsiderazzjoni l-lokalità kif ukoll ħwejjeġ oħra li jista' jkollhom x'jaqsmu mal-valur ta' l-istess proprjetà.

Il-fond numru 4, Triq il-Wejter, Birkirkara, liema fond huwa muri bil-kulur isfar fuq il-pjanti P.D. 52A/2000 u P.D. 52B/2000, huwa stmat għall-valur ta' ħamest elef, mitejn u tmenin Lira Maltija (Lm5,280).

(Iff.) Fred H. Valentino, A.&C.E.

Dan ir-rapport ta' stima qieghed jibdel ir-rapport datat il-31 ta' Ottubru, 2000 għal dak li għandu x'jaqsam mal-fond hawn fuq imsemmi.

Il-5 ta' April, 2006

Architect's Valuation (original in Maltese)

Acquisition of Premises at Birkirkara

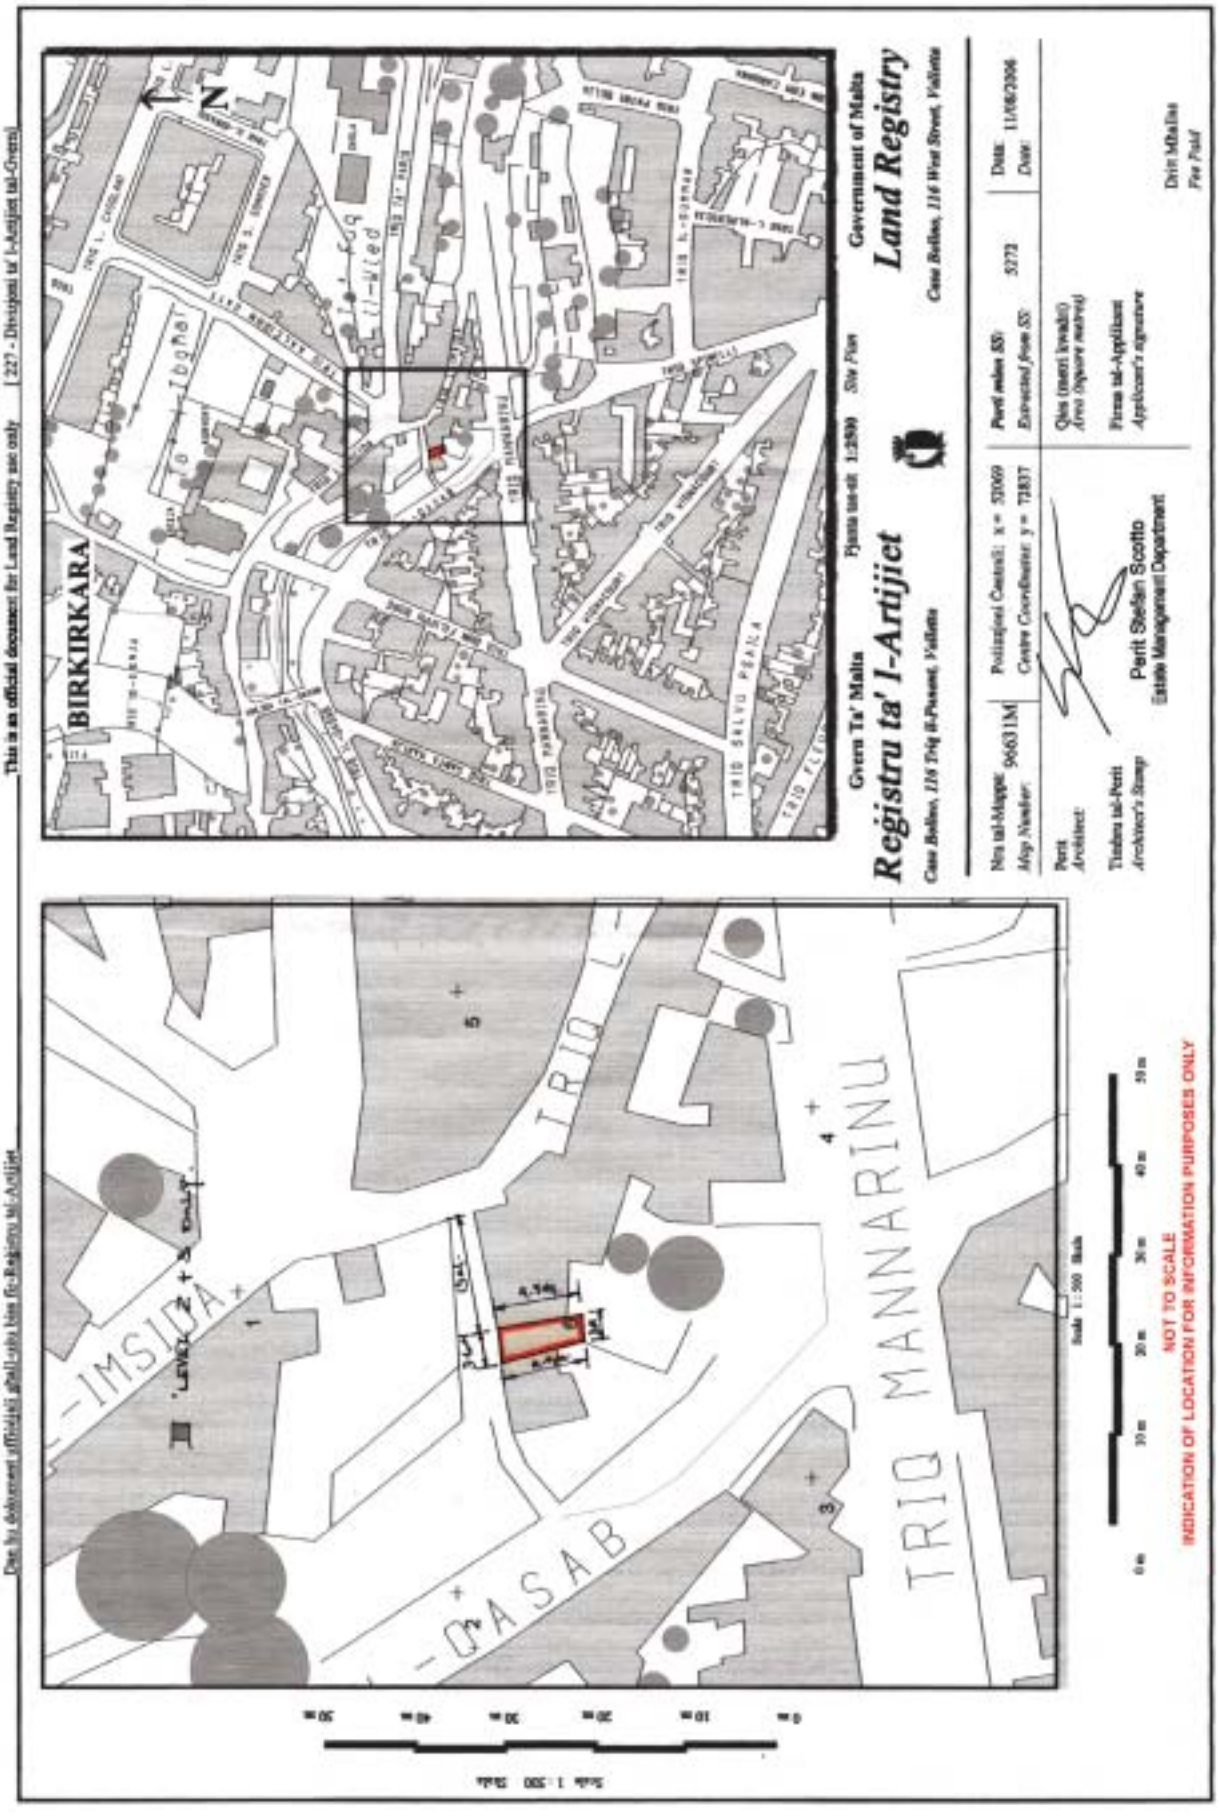
I have been instructed by the Commissioner of Land to assess under the Land Acquisition (Public Purposes) Ordinance, the freehold value of the hereunder described property at Birkirkara, required by Government for a public purpose, and this after considering the locality, as well as other matters relevant ot the same property.

Premises number 4, Triq il-Wejter, Birkirkara, which premises is shown with the colour yellow and marked on plans P.D. 52A/2000 and P.D. 52B/2000, and is valued for the price of ofive thousand, two hundred and eighty Maltese Liri (Lm5,280).

(Sgd.) Fred H. Valentino, A.&C.E.

This valuation report is replacing the report dated 31st October, 2000 for that regarding the abovementioned premises.

5th April, 2006



Ippubblikat mid-Dipartiment ta' l-Informazzjoni (doi.gov.mt) — Valletta — *Published by the Department of Information (doi.gov.mt) — Valletta*
Mitbugħ fl-Istamperija tal-Gvern — *Printed at the Government Printing Press*