Nru. 18,074
Prezz/Price
Lm0.48 (€1.12)

Gazzetta tal-Gvern ta' Malta
The Malta Government Gazette

Il-Ħamis, 10 ta' Mejju, 2007
Thursday, 10th May, 2007

Pubblikata b'Awtorità
Published by Authority

NOTIFIKAZZJONIJIET TAL-GVERN

Nru. 432

AKKWIST TA' ART

DIN id-dikjarazzjoni li ġejja, magħmula mill-President ta' Malta bis-saħħa ta' l-artikolu 3 ta' l-Ordinanza dwar l-Akkwist ta' l-Artijiet għal Skopijiet Pubbliċi (Kapitolu 88) hija pubblikata skond u għall-finijiet ta' l-artikolu 9(1) ta' dik l-Ordinanza.

L-10 ta' Mejju, 2007
(File No. L 343/98)

DIKJARAZZJONI TAL-PRESIDENT TA' MALTA

Illi b'Dikjarazzjoni tal-President ta' Malta tal-25 ta' Jannar 2000, l-art hawn taħt imsemmija kienet dikjarata meħtieġa mill-awtorità kompetenti għal skop pubbliku skond id-disposizzjonijiet ta' l-Ordinanza dwar l-akkwist ta' Artijiet għal Skopijiet Pubbliċi (Kap. 88) u illi l-akkwist tagħha kellu jkun b'xiri assolut.

Deskrizzjoni ta' l-Art

L-art li ġejja fil-Mellieħa:

1. L-Utile Dominju Temporanju għaż-żmien li fadal mill-perjodu ta' mija u ħamsin sena dekorribbli mis-6 ta' Ġunju 1933 u li jagħlaq fil-5 ta' Ġunju 2083 tal-biċċa art tal-kejl ta' madwar 98 metru kwadru, li tmiss mit-Tramuntana ma' Triq Ta' Masrija, min-Nofsinhar u mil-Lvant ma' proprjetà ta' Veneranda Vella u oħrajn jew irjieħ verjuri.

Il-biċċa art hawn fuq imsemmija tidher murija bil-kulur aħmar fuq il-pjanta L.D. Nru. 15/99 li wieħed jista' jara fuq talba fid-Dipartiment ta' l-Artijiet, Auberge de Baviere, Valletta.

Illi d-Dikjarazzjoni tal-President ta' Malta odjerna qiegħda tiġi ppubblikata għall-fini ta' l-Att I ta' l-2006.

GOVERNMENT NOTICES

No. 432

ACQUISITION OF LAND

THE following declaration made by the President of Malta under section 3 of the Land Acquisition (Public Purposes) Ordinance (Chapter 88) is published in terms and for the purposes of section 9(1) thereof.

10th May, 2007

DECLARATION BY THE PRESIDENT OF MALTA

Whereas by the President's Declaration dated 25th January 2000, the undermentioned land was declared to be required by the competent authority for a public purpose in terms of the provisions of the Land Acquisition (Public Purposes) Ordinance (Cap. 88) and that the acquisition thereof should have been by absolute purchase.

Description of the Land

The following land at Mellieha:

1. The Temporary Utile Dominium of what remains from the period of one hundred and fifty years which commenced on the 6th June 1933 and expires on the 5th June 2083 of a plot of land measuring about 98 sqaure metres, bounded on the North by Triq Ta' Masrija, on the South and East by property of Veneranda Vella and others or more precise boundaries.

The abovementioned land is shown in red on plan L.D. No. 15/99 which may be seen on demand at the Land Department, Auberge de Baviere, Valletta.

That the present President's Declaration is being published for the purpose of Act I of 2006.

Il-kumpens offrut għall-Utile Dominju Temporanju hu ta' għoxrin elf, disa' mija u disgħa u disgħin Lira Maltija Lm20,999 (€48,914.51) skond l-istima tal-Perit Joseph Mizzi A.&C.E., li kopja tagħha qed tiġi ppubblikata ma' din id-dikjarazzjoni.

Ma' din id-Dikjarazzjoni qed tiġi ppubblikata *site plan* li turi l-immobbli msemmija.

(Iff) EDWARD FENECH ADAMI
President
3/4/2007

Din is-*site plan* qed tiġi ppubblikata f'paġna 4761.

The compensation offered for the Temporary Utile Dominium is of twenty thousand, nine hundred and ninety-nine Maltese Lm20,999 (€48,914.51) according to the valuation published with this declaration as made by architect Joseph Mizzi A.&C.E.

A site plan showing the mentioned immovable property is being published with this declaration

(Sgd) EDWARD FENECH ADAMI
President
3/4/2007

This site plan is being published on page 4761.

Stima tal-Perit (oriġinali bil-Malti)

Akkwist ta' Art fil-Mellieħa

Fuq struzzjonijiet tal-Kummissarju ta' l-Artijiet, skond l-Ordinanza dwar l-Akkwist ta' Artijiet (għal Skopijiet Pubbliċi), qiegħed niffissa l-valur liberu u frank tal-propjetà hawn taħt deskritta fil-Mellieħa li hi meħtieġa mill-Gvern għal skop pubbliku, u dan wara li ħadt in konsiderazzjoni l-lokalità kif ukoll ħwejjeġ oħra li jista' jkollhom x'jaqsmu mal-valur ta' l-istess proprjetà.

Biċċa art tal-kejl ta' madwar 98 metru kwadru, li tmiss mit-Tramuntana ma' Triq Ta' Masrija, min-Nofsinhar u mil-Lvant ma' proprjetà ta' Veneranda Vella u oħrajn, liema art hija meqjusa bħala art fabbrikabbli fit-termini ta' l-Ordinanza dwar l-Akkwist ta' Artijiet u hija murija bil-kulur aħmar fuq il-pjanta L.D. 15/99 u hija stmata għall-valur ta' wieħed u għoxrin elf Lira Maltija Lm21,000 (€48,916.84).

Peress li din l-art hija soġġetta għal ċens ta' ċenteżmu u żewġ milleżmi Lm0.012 (€0.013) fis-sena li jagħlaq fil-5/6/2083 dan l-ammont irid jinqasam kif ġej:–

Dirett Dominju Temporanju u s-sussegwenti proprjetà għall-ammont ta' Lira Maltija Lm1 (€2.33) .

Utile Dominju Temporanju għall-ammont ta' għoxrin elf, disa' mija u disgħa u disgħin Lira Maltija Lm20,999 (€48,914.51).

((Iff.) Perit Joseph Mizzi, A.&C.E.

N.B. Dan ir-rapport ta' stima u l-pjanta mehmuża qed jibdel ir-rapport ta' stima datat 23 ta' Novembru, 1999 għal dak li għandu x'jaqsam mal-proprjetà msemmija.

It-2 ta' Frar, 2004

Architect's Valuation (original in Maltese)

Acquisition of Land at Mellieħa

I have been instructed by the Commissioner of Land to assess under the Land Acquisition (Public Purposes) Ordinance, the freehold value of the hereunder described property at Mellieha required by Government for a public purpose, and this after considering the locality, as well as other matters relevant ot the same property.

A plot of land measuring about 98 square metres, bounded on the North by Triq Ta' Masrija, on the South and East by property of Veneranda Vella and others, which land is considered as as a building site in terms of the Land Acquisition (Public Prposes) Ordinance and is shown in red on plan L.D. 15/99 and is valued for the price of twnety one thousand Maltese Liri Lm21,000 (€48,916.84).

Whereas this land is subject to the annual ground rent of one cent and two mills Lm0.012 (€0.013) which expires on the 5/6/2083 this amount should be dived as follows:–

The Direct Temporary Dominium and the subsequent property for the amount of Lm1 (€2.33).

The Temporary Utile Dominium for the amount of twenty thousand, nine hundred and ninety-nine Maltese Liri Lm20,999 (€48,914.51).

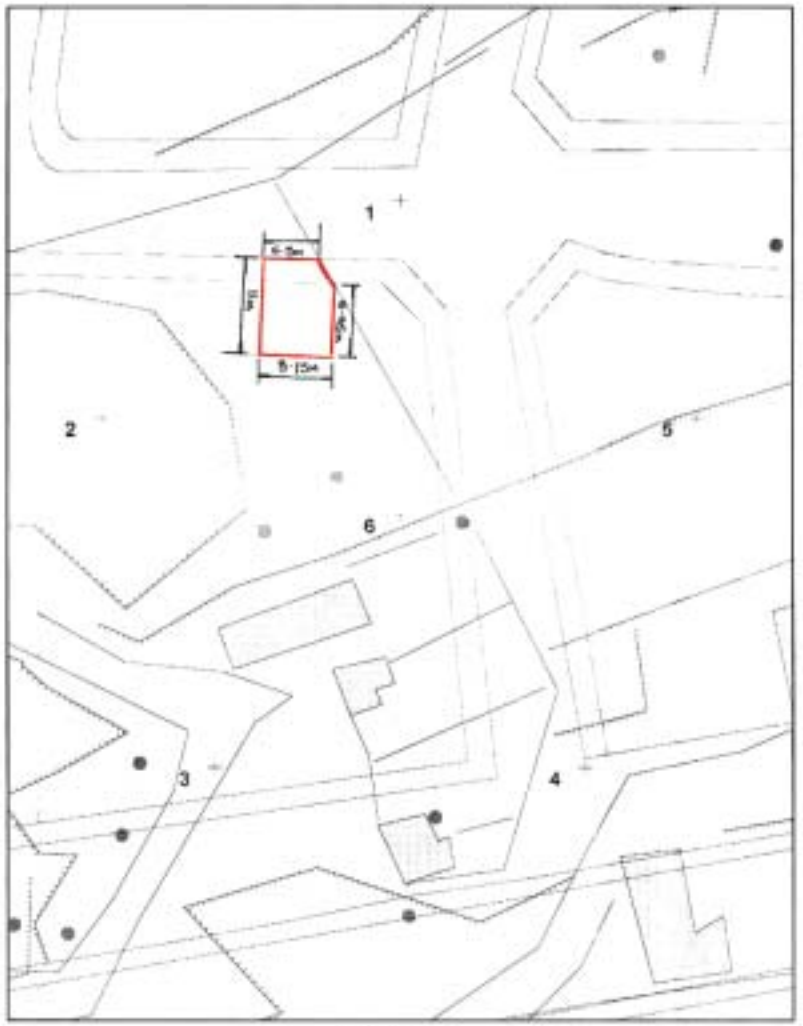
(Sgd.) Architect Joseph Mizzi, A.&C.E.

N.B. This valuation report and attached plan is replacing the valuation report dated 23rd November, 1999 for that relating to the mentioned property.

2nd February, 2004

Dan hu dokument ufficjali ghall-uzu biss fir-Registru tal-Artijiet

This is an official document for Land Registry use only [62]



NOT TO SCALE
INDICATION OF LOCATION FOR INFORMATION PURPOSES ONLY



Pjanta tas-sit 1:2500 *Site Plan*

Registru ta' l-Artijiet ***Land Registry***

Casa Bolina, 116 Triq il-Punent, Valletta *Casa Bolina, 116 West Street, Valletta*

Nru tal-Mappa *Map Number:*	33933M	Pożizzjoni Centrali: *Centre Coordinates:*	x = 42989 y = 79155	*Partt minn SS: Extracted from SS:*	5666 4279	Data *Date:*	20/06/2000

Partt *Architect:*

Timbru tal-Perit *Architect's Stamp*

Stefan Scotto
JR. A.& C.E.

Qies (metri kwadri) *Area (square metres)* 98m² circa

Firma tal-Applikant *Applicant's signature*

Dritt Mhallas *Fee Paid*

Nru. 433

AKKWIST TA' ART

DIN id-dikjarazzjoni li ġejja, magħmula mill-President ta' Malta bis-saħħa ta' l-artikolu 3 ta' l-Ordinanza dwar l-Akkwist ta' l-Artijiet għal Skopijiet Pubbliċi (Kapitolu 88) hija pubblikata skond u għall-finijiet ta' l-artikolu 9(1) ta' dik l-Ordinanza.

L-10 ta' Mejju, 2007

(File No. L 228/93/17)

DIKJARAZZJONI TAL-PRESIDENT TA' MALTA

Illi b'Dikjarazzjoni tal-President ta' Malta tat-22 ta' Ottubru 1996, l-art hawn taħt imsemmija kienet dikjarata meħtieġa mill-awtorità kompetenti għal skop pubbliku skond id-disposizzjonijiet ta' l-Ordinanza dwar l-akkwist ta' Artijiet għal Skopijiet Pubbliċi (Kap. 88) u illi l-akkwist tagħha kellu jkun b'xiri assolut.

Deskrizzjoni ta' l-Art

Il-fond li ġej fl-Imsida:

1. Il-fond Numru 28 fi Triq Garcin.

Il-fond hawn fuq imsemmi mmarkat bil-kulur aħmar fuq il-pjanta L.D. Nru. 46/96, kif ukoll fuq il-pjanta Nru. M/S/2/93, li wieħed jista' jara fuq talba fid-Dipartiment ta' l-Artijiet, Auberge de Baviere, Valletta.

Illi d-Dikjarazzjoni tal-President ta' Malta odjerna qiegħda tiġi ppubblikata għall-fini ta' l-Att I ta' l-2006.

Il-kumpens offrut huwa ta' elfejn Lira Maltija Lm2,000 (€4,658.75) skond l-istima tal-Perit Joseph Mizzi, li kopja

No. 433

ACQUISITION OF LAND

THE following declaration made by the President of Malta under section 3 of the Land Acquisition (Public Purposes) Ordinance (Chapter 88) is published in terms and for the purposes of section 9(1) thereof.

10th May, 2007

DECLARATION BY THE PRESIDENT OF MALTA

Whereas by the President's declaration dated 22nd October, 1996, the undermentioned land was declared to be required by the competent authority for a public purpose in terms of the provisions of the Land Acquisition (Public Purposes) Ordinance (Cap. 88) and that the acquisition thereof should have been by absolute purchase.

Description of the Land

The following premises at Msida:

1. Premises Number 28 in Triq Garcin.

The abovementioned premises is mared in red on plan L.D. Nru. 46/96, as well as on plan No. M/S/2/93,which may be seen on demand at the Land Department, Auberge de Baviere, Valletta.

That the present President's Declaration is being published for the purpose of Act I of 2006.

The compensation offered is two thousand Maltese Liri Lm2,000 (€4,658.75) according to the evaluation made by

tagħha qed tiġi ppubblikata ma' din id-dikjarazzjoni.

Ma' din id-Dikjarazzjoni qed tiġi ppubblikata *site plan* li turi l-immobbli msemmija.

(Iff) Edward Fenech Adami
President
5/4/2007

Din is-*site plan* qed tiġi ppubblikata f'paġna 4764.

Stima tal-Perit (oriġinali bil-Malti)

Akkwist ta' Fond Nru. 28, Triq Garcin, l-Imsida

Fuq struzzjonijiet tal-Kummissarju ta' l-Artijiet, skond l-Ordinanza dwar l-Akkwist ta' Artijiet (għal Skopijiet Pubbliċi), qiegħed niffissa l-valur liberu u frank tal-propjetà hawn taħt deskritta fl-Imsida li hi meħtieġa mill-Gvern għal skop pubbliku, u dan wara li ħadt in konsiderazzjoni l-lokalità kif ukoll ħwejjeġ oħra li jista' jkollhom x'jaqsmu mal-valur ta' l-istess proprjetà.

Il-fond bin-numru 28, Triq Garcin, l-Imsida, li jikkonsisti f'kamra waħda fil-pjan terren tal-kejl intern ta' madwar 10.5 metri kwadri hekk kif muri bl-aħmar fuq il-pjanta L.D. 46/96 u fuq pjanta tad-Dipartiment tad-Djar Nru. M/S/2/93 u huwa stmat għall-valur ta' elfejn Lira Maltija Lm2,000 (€4,658.75).

Joseph Mizzi, A&CE
Arkitett u Inġinier Ċivili

It-30 ta' Jannar, 2007

architect Joseph Mizzi, a copy of which is being published with this declaration.

A site plan showing the mentioned immovable property is being published with this declaration

(Iff) Edward Fenech Adami
President
5/4/2007

This site plan is being published on page 4764.

Architect's Valuation (original in Maltese)

Acquistion of Premises No. 28, Triq Garcin, Msida

I have been instructed by the Commissioner of Land to assess under the Land Acquisition (Public Purposes) Ordinance, the freehold value of the hereunder described property in Msida required by Government for a public purpose, and this after considering the locality, as well as other matters relevant ot the same property.

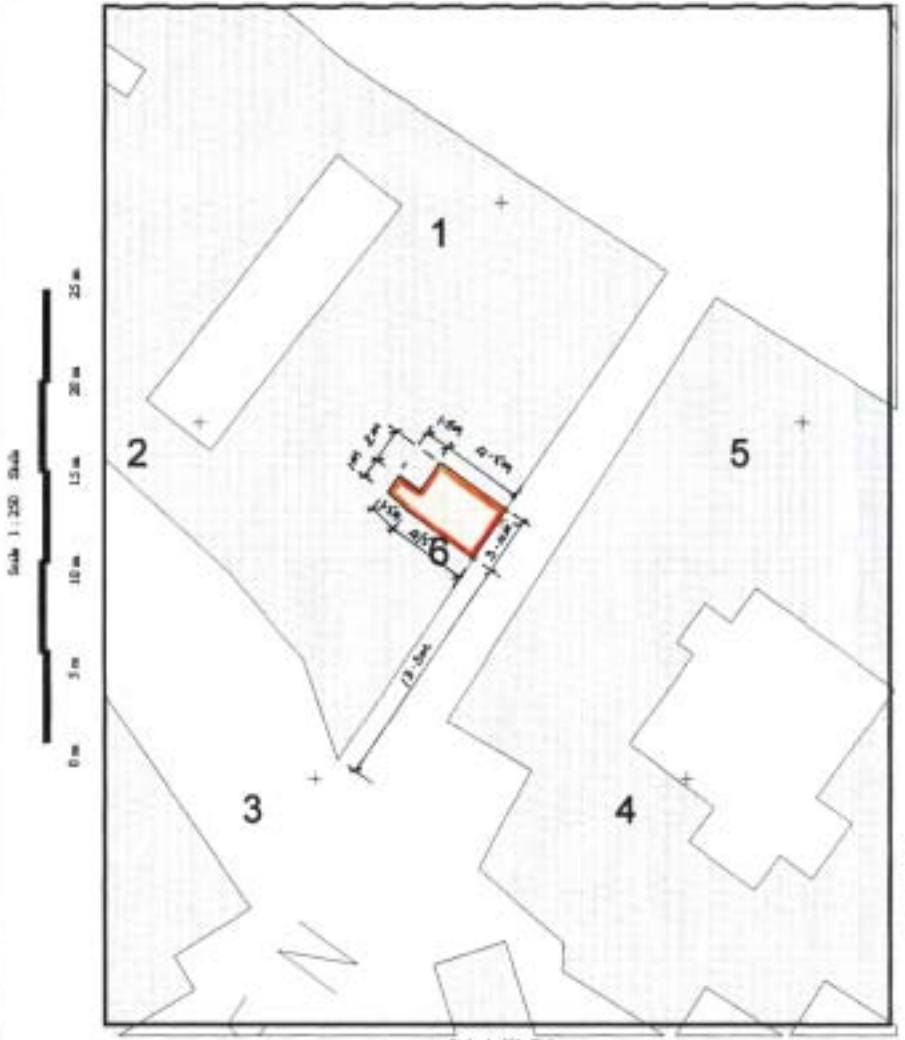
2.Premises bearing number 28, Triq Garcin, Msida, consisting of a single room at ground floor level measuring internally about 10.5 square metres as shown in red on plan L.D. 46/96 and on plan of the Housing Department No. M/S/2/93 and is vlued for the price of two thousand Maltese Liri Lm2,000 (€4,658.75).

Joseph Mizzi, A&CE
Architect and Civil Engineer at the Land Department

30th January, 2007

Dan hu dokument uffiċjali għall-użu biss fir-Reġistru tal-Artijiet

This is an official document for Land Registry use only [227 - Diviżjoni ta' l-Artijiet tal-Gvern]





Gvern Ta' Malta — Pjanta tas-sit 1:2500 *Site Plan* — Government of Malta

Reġistru ta' l-Artijiet — **Land Registry**

Casa Bolino, 116 Triq il-Punent, Valletta — *Casa Bolino, 116 West Street, Valletta*

Nru tal-Mappa *Map Number:*	101394M	Pożizzjoni Ċentrali: x = 53831 *Centre Coordinates:* y = 72689		*Punti minn SS: Extracted from SS:*	5272	Data: *Date:*	21/02/2007

Perit *Architect:*

Timbru tal-Perit *Architect's Stamp*

Perit Stefan Scotto
Estate Management Department

Qies (metri kwadri) *Area (square metres)*

Firma tal-Applikant *Applicant's signature*

Dritt Mħallas *Fee Paid*

Nru. 434

AKKWIST TA' ART

DIN id-dikjarazzjoni li ġejja, magħmula mill-President ta' Malta bis-saħħa ta' l-artikolu 3 ta' l-Ordinanza dwar l-Akkwist ta' l-Artijiet għal Skopijiet Pubbliċi (Kapitolu 88) hija pubblikata skond u għall-finijiet ta' l-artikolu 9(1) ta' dik l-Ordinanza.

L-10 ta' Mejju, 2007

(File No. L 317/2006)

DIKJARAZZJONI TAL-PRESIDENT TA' MALTA

Jiena hawnhekk niddikjara illi l-art hawn taħt imsemmija hija meħtieġa mill-awtorità kompetenti għal skop pubbliku skond id-dispożizzjonijiet ta' l-Ordinanza dwar l-akkwist ta' Artijiet għal Skopijiet Pubbliċi (Kap. 88) u illi l-akkwist tagħha għandu jkun b'xiri assolut.

Deskrizzjoni ta' l-Art

L-art li ġejja fil-Fgura:

1. Biċċa art tal-kejl ta' madwar mitejn u ħamsa u għoxrin metru kwadru (225m^2) li tmiss mill-Grigal u mill-Majjistral ma' triq pubblika, u mil-Lbiċ ma' proprjetà ta' Paul Farrugia jew irjieħ verjuri.

L-art hawn fuq imsemmija tidher murija bil-kulur aħmar fuq il-pjanta P.D. Nru. 2006_946, li wieħed jista' jara fuq talba fid-Dipartiment ta' l-Artijiet, Auberge de Baviere, Valletta.

Illi d-Dikjarazzjoni tal-President ta' Malta odjerna qiegħda tiġi ppubblikata għall-fini ta' l-Att I ta' l-2006.

No. 434

ACQUISITION OF LAND

THE following declaration made by the President of Malta under section 3 of the Land Acquisition (Public Purposes) Ordinance (Chapter 88) is published in terms and for the purposes of section 9(1) thereof.

10th May, 2007

DECLARATION BY THE PRESIDENT OF MALTA

I hereby declare that the undermentioned land is required by the competent authority for a public purpose in terms of the provisions of the Land Acquisition (Public Purposes) Ordinance (Cap. 88) and that the acquisition thereof is to be by absolute purchase.

Description of the Land

The following land at Fgura:

1. A plot of land measuring about two hundred and twenty-five square metres (225m^2), bounded on the North East and North West by a public road, and on the South West by property of Paul Farrugia or more precise boundaries.

The abovementioned land is shown in red on plan P.D. No. 2006_946, which may be seen on demand at the Land Department, Auberge de Baviere, Valletta.

That the present President's Declaration is being published for the purpose of Act I of 2006.

Il-kumpens offrut huwa ta' ħmistax-il elf Lira Maltija Lm15,000 (€34,940.60) skond l-istima li hawn ma' din id-dikjarazzjoni kif din saret mill-perit arkitett Carmen V Sutton, A.&C.E.

Ma' din id-Dikjarazzjoni qed tiġi ppubblikata *site plan* li turi l-immobbli msemmija.

(Iff) EDWARD FENECH ADAMI
President
3/4/2007

Din is-*site plan* qed tiġi ppubblikata f'paġna 4767.

The compensation offered is fifteen thousand Maltese Lm15,000 (€34,940.60) according to the estimate published with declaration made by architect Carmen V Sutton, A.&C.E.

A site plan showing the mentioned immovable property is being published with this declaration

(Iff) EDWARD FENECH ADAMI
President
3/4/2007

This site plan is being published on page 4767.

Stima tal-Perit (oriġinali bil-Malti)

Art fil-Fgura

Fuq struzzjonijiet tal-Kummissarju ta' l-Artijiet, skond l-Ordinanza dwar l-Akkwist ta' Artijiet (għal Skopijiet Pubbliċi), qiegħed niffissa l-valur liberu u frank tal-proprjetà hawn taħt deskritta fil-Fgura li hi meħtieġa mill-Gvern għal skop pubbliku, u dan wara li ħadt in konsiderazzjoni l-lokalità kif ukoll ħwejjeġ oħra li jista' jkollhom x'jaqsmu mal-valur ta' l-istess proprjetà.

Biċċa art tal-kejl ta' madwar mitejn u ħamsa u għoxrin metru kwadru (225m^2) li tmiss mill-Grigal u mill-Majjistral ma' triq pubblika, u mil-Lbiċ ma' proprjetà ta' Paul Farrugia u murija bil-kulur aħmar fuq pjanta P.D. Nru. 2006_946, liema art tikkwalifika bħala art fabbrikabbli u hija stmata għall-valur ta' ħmistax-il elf Lira Maltija Lm15,000 (€34,940.60).

(Iff.) Carmen V Sutton, A.&C.E.

Il-15 ta' Marzu, 2007

Architect's Valuation (original in Maltese)

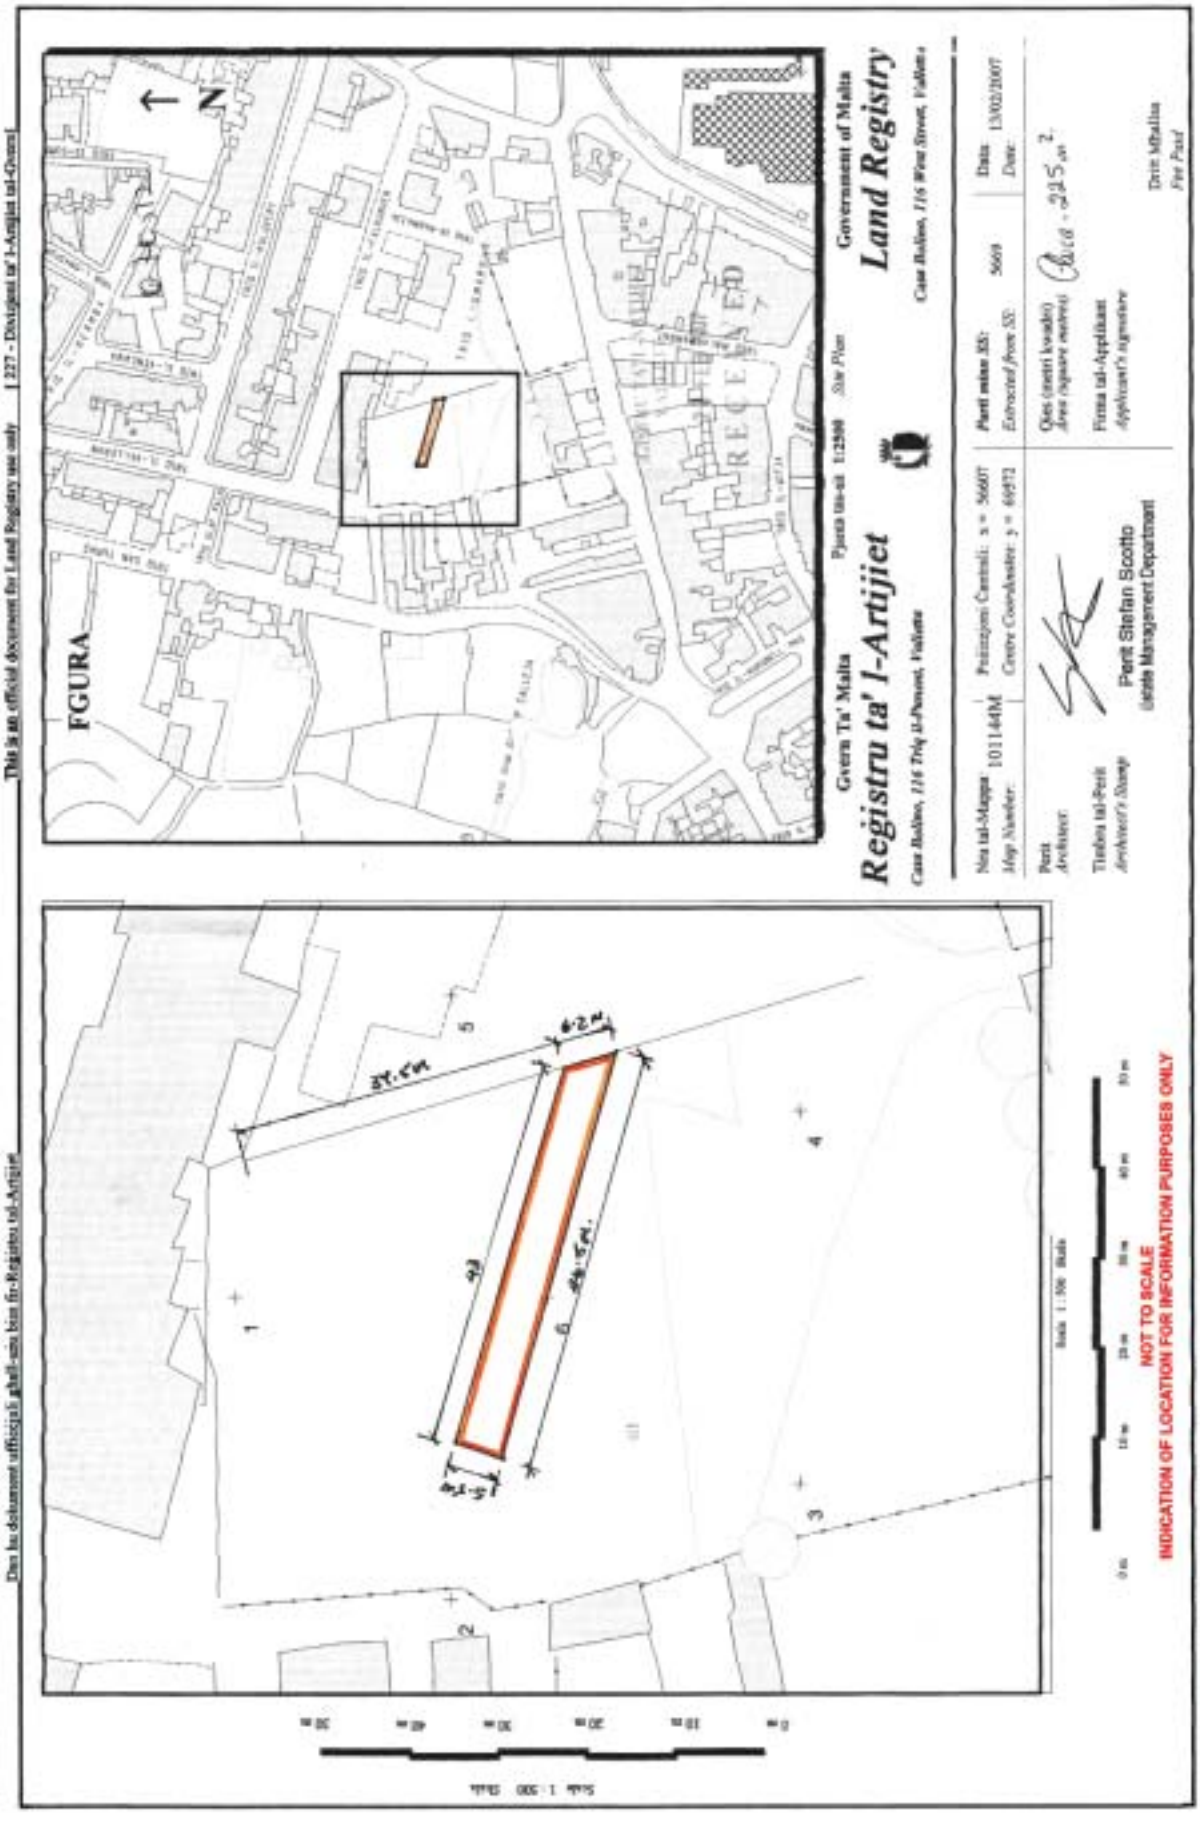
Land at Fgura

I have been instructed by the Commissioner of Land to assess under the Land Acquisition (Public Purposes) Ordinance, the freehold value of the hereunder described property at Fgura required by Government for a public purpose, and this after considering the locality, as well as other matters relevant ot the same property.

A plot of land measuring about two hundred and twenty five square metres (225m^2), bounded on the North East and North West by a public road, and on the South West by property of Paul Farrugia, and shown in red on plan P.D. No. 2006_946,which land is considered as a building site and is valued for the price of fifteen thousand Maltese Liri Lm15,000 (€34,940.60).

(Sgd.) Carmen V Sutton, A.&C.E.

15th March, 2007


This is an official document for Land Registry use only [227 - Direttorat ta' l-Artijiet tal-Gvern]
Dan hu dokument ufficjali ghall-użu biss fir-Registru tal-Artijiet
Gvern Ta' Malta
Registru ta' l-Artijiet
Cana Building, 116 Triq il-Prinċep, Valletta
Government of Malta
Land Registry
Casa Balleo, 116 Prince's Street, Valletta
FGURA
N
Pjanta tas-sit 1:2500 Site Plan
Nru tal-Mappa 101144M Map Number:
Perit Architect:
Tiżdiedx tal-Perit Architect's Stamp
Perit Stefan Scotto
Estate Management Department
Data 13/02/2007 Date:
Firma tal-Applikant Applicant's signature
Drin Mhallis
For Post
NOT TO SCALE
INDICATION OF LOCATION FOR INFORMATION PURPOSES ONLY

Nru. 435

AKKWIST TA' ART

DIN id-dikjarazzjoni li ġejja, magħmula mill-President ta' Malta bis-saħħa ta' l-artikolu 3 ta' l-Ordinanza dwar l-Akkwist ta' l-Artijiet għal Skopijiet Pubbliċi (Kapitolu 88) hija pubblikata skond u għall-finijiet ta' l-artikolu 9(1) ta' dik l-Ordinanza.

L-10 ta' Mejju, 2007

(File No. L 172/2006)

DIKJARAZZJONI TAL-PRESIDENT TA' MALTA

Jiena hawnhekk niddikjara illi l-art hawn taħt imsemmija hija meħtieġa mill-awtorità kompetenti għal skop pubbliku skond id-dispożizzjonijiet ta' l-Ordinanza dwar l-akkwist ta' Artijiet għal Skopijiet Pubbliċi (Kap. 88) u illi l-akkwist tagħha għandu jkun b'xiri assolut.

Deskrizzjoni ta' l-Art

L-art li ġejja fiż-Żebbuġ, Għawdex:

1.Biċċa art tal-kejl ta' madwar 28 metru kwadru, li tmiss mit-Tramuntana ma' triq pubblika, mill-Punent ma' beni ta' Claire Cini u mil-Lvant ma' triq pubblika jew irjieħ verjuri.

L-art hawn fuq imsemmija tidher murija bil-kulur aħmar fuq il-pjanta P.D. Nru. 2006_831, li wieħed jista' jara fuq talba fid-Dipartiment ta' l-Artijiet, Auberge de Baviere, Valletta.

Il-kumpens offrut huwa ta' sebat elef Lira Maltija

No. 435

ACQUISITION OF LAND

THE following declaration made by the President of Malta under section 3 of the Land Acquisition (Public Purposes) Ordinance (Chapter 88) is published in terms and for the purposes of section 9(1) thereof.

10th May, 2007

DECLARATION BY THE PRESIDENT OF MALTA

I hereby declare that the undermentioned land is required by the competent authority for a public purpose in terms of the provisions of the Land Acquisition (Public Purposes) Ordinance (Cap. 88) and that the acquisition thereof is to be by absolute purchase.

Description of the Land

The following land Żebbuġ, Gozo:

1. A plot of land measuring about 28 square metres, bounded on theNorth by a public road, on the West by property of Claire Cini and on the East by a public road or more precise boundaries.

The abovementioned land is shown in red on plan P.D. No. 2006_831, which may be seen on demand at the Land Department, Auberge de Baviere, Valletta.

The compensation offered for the above mentioned land

Lm7,000 (€16,305.61) skond l-istima tal-perit Joseph Mizzi A.&C.E.

Ma' din id-Dikjarazzjoni qed tiġi ppubblikata *site plan* li turi l-immobbli msemmija.

(Iff) EDWARD FENECH ADAMI
President
3/4/2007

Din is-*site plan* qed tiġi ppubblikata f'paġna 4770.

Stima tal-Perit (oriġinali bil-Malti)

Art fiż-Żebbuġ, Għawdex

Fuq struzzjonijiet tal-Kummissarju ta' l-Artijiet, skond l-Ordinanza dwar l-Akkwist ta' Artijiet (għal Skopijiet Pubbliċi), qiegħed niffissa l-valur liberu u frank tal-propjetà hawn taħt deskritta fiż-Żebbuġ, Għawdex, li hi meħtieġa mill-Gvern għal skop pubbliku, u dan wara li ħadt in konsiderazzjoni l-lokalità kif ukoll ħwejjeġ oħra li jista' jkollhom x'jaqsmu mal-valur ta' l-istess proprjetà.

Biċċa art tal-kejl ta' madwar 28 metru kwadru, li tmiss mit-Tramuntana ma' triq pubblika, mill-Punent ma' beni ta' Claire Cini u mil-Lvant ma' triq pubblika, liema art hija meqjusa bħala art fabbrikabbli fit-termini ta' l-Ordinanza dwar l-Akkwist ta' Artijiet u hija delineata b'kulur aħmar fuq il-pjanta P.D. Nru. 2006_831, hija stmata għall-valur ta' sebat elef Lm7,000 (€16,305.61) Lira Maltija

(Iff) Joseph Mizzi, A.&C.E.

It-30 ta' Jannar, 2007

is seven thousand Maltese Liri Lm7,000 (€16,305.61) according to the valuation of architect Joseph Mizzi A.&C.E.

A site plan showing the mentioned immovable property is being published with this declaration

(Iff) EDWARD FENECH ADAMI
President
3/4/2007

This site plan is being published on page 4770.

Architect's Valuation (original in Maltese)

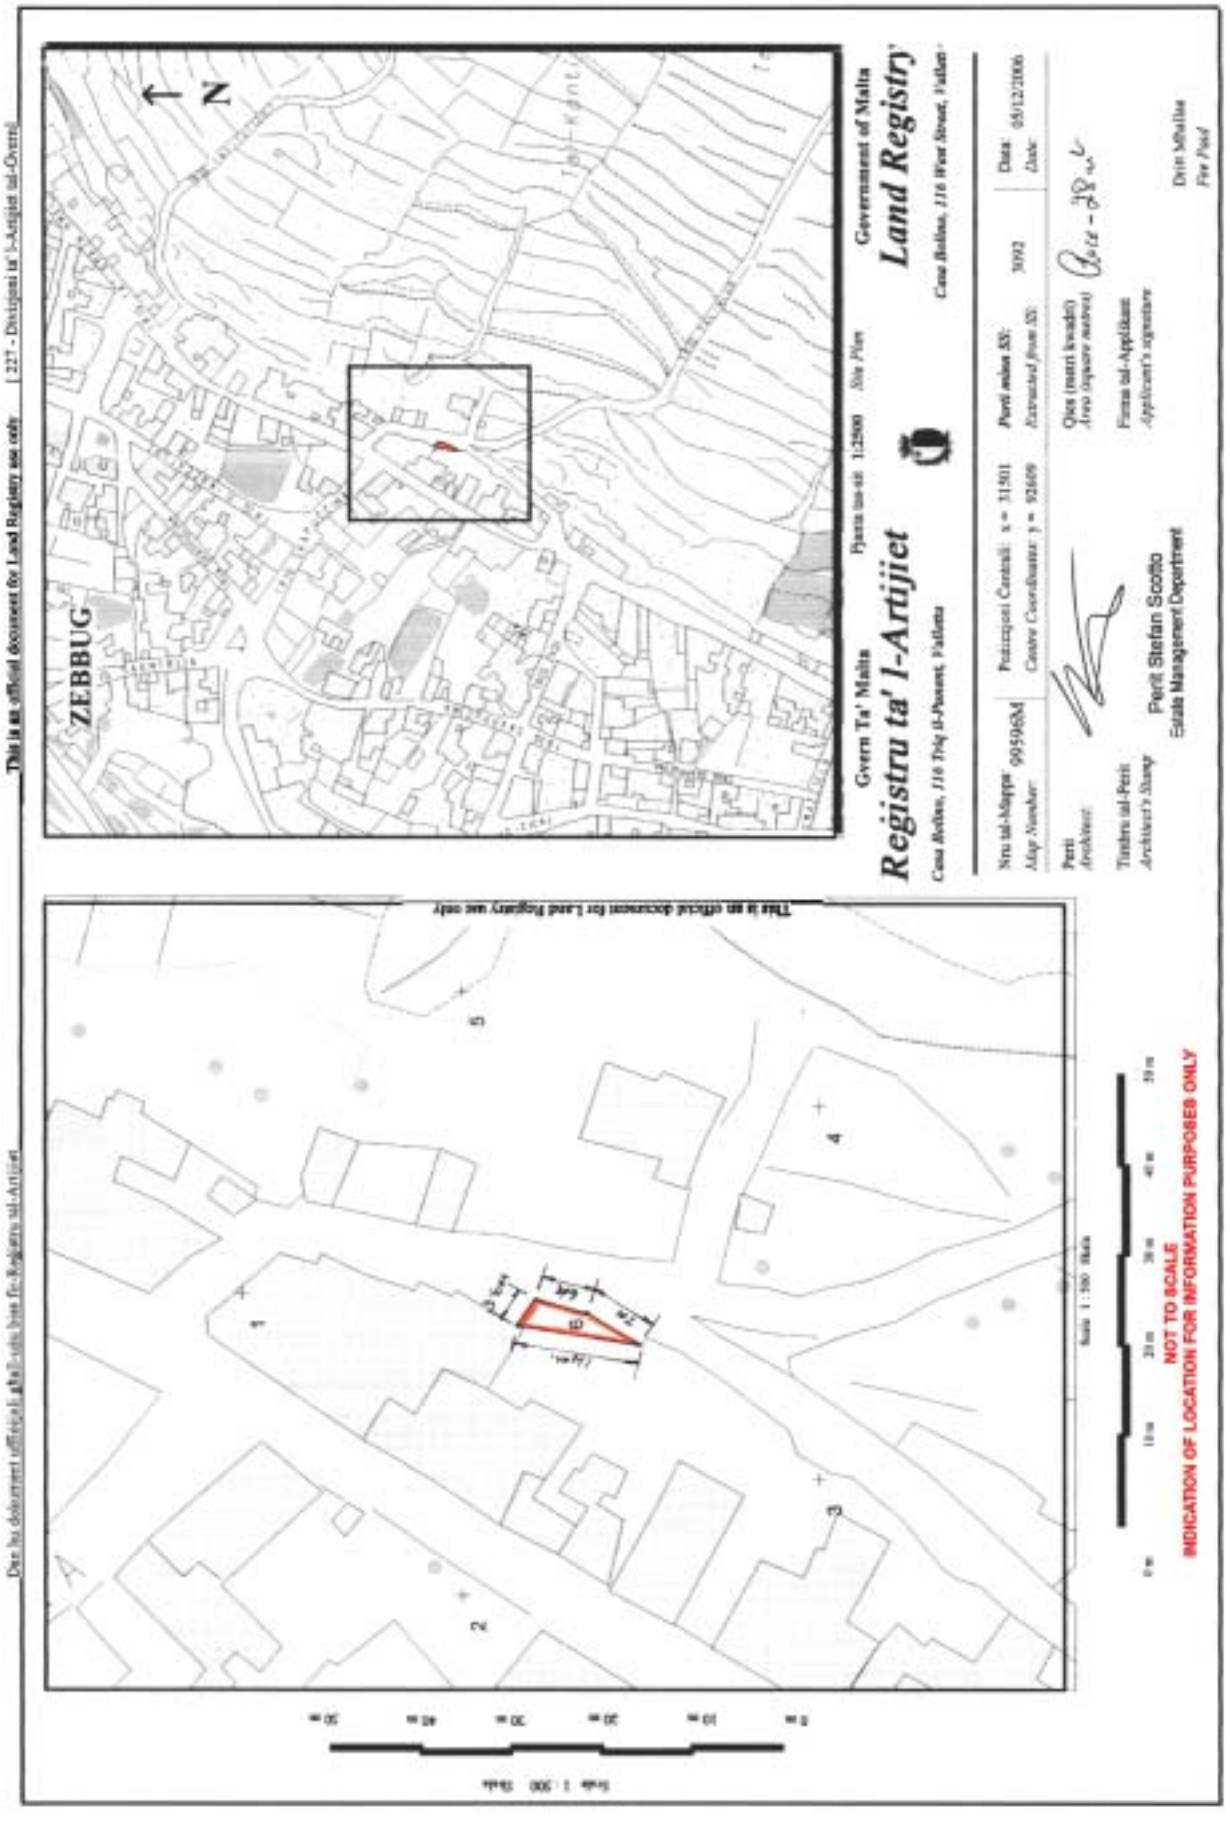
Land at Żebbuġ, Gozo

I have been instructed by the Commissioner of Land to assess under the Land Acquisition (Public Purposes) Ordinance, the freehold value of the hereunder described property at Bidnija in the limits of Żebbuġ, Gozo, required by Government for a public purpose, and this after considering the locality, as well as other matters relevant ot the same property.

A plot of land measuring about 28 square metres, bounded on theNorth by a public road, on the West by property of Claire Cini and on the East by a public road, which land is considered as a building site in terms of the Land Acquisition (Public Purposes) Ordinance and is edged in red on plan P.D. Nru. 2006_831, is valued for the price of seven thousand Lm7,000 (€16,305.61) Maltese Liri.

(Sgd) Joseph Mizzi, A.&C.E.

30th January, 2007


This is an official document for Land Registry use only
Dan hu dokument uffiċjali għall-użu biss fir-Reġistru tal-Artijiet
[227 - Direzzjoni ta' l-Artijiet tal-Gvern]
ZEBBUG
N
Gvern Ta' Malta
Pjanta tas-sit 1:2500 Site Plan
Government of Malta
Registru ta' l-Artijiet
Land Registry
Casa Rocca Piccola, 116 Triq il-Parsma, Valletta
Casa Rocca, 116 West Street, Valletta
Nru tal-Mappa 99596M
Map Number
Perit
Architect
Pożizzjoni Ċentrali: x = 31501
Centre Coordinate: y = 93409
Parti mehuda fis:
Extracted from it:
3092
Data 05/12/2006
Date
Qies (mazri kwadri)
Area (square metres)
Tinbru tal-Perit
Architect's Stamp
Firma tal-Applikant
Applicant's signature
Perit Stefan Scotto
Estate Management Department
Drin Mhallba
Fire Point
Scale 1 : 500 Skala
NOT TO SCALE
INDICATION OF LOCATION FOR INFORMATION PURPOSES ONLY

Nru. 436

AKKWIST TA' ART

DIN id-dikjarazzjoni li ġejja, magħmula mill-President ta' Malta bis-saħħa ta' l-artikolu 3 ta' l-Ordinanza dwar l-Akkwist ta' l-Artijiet għal Skopijiet Pubbliċi (Kapitolu 88) hija pubblikata skond u għall-finijiet ta' l-artikolu 9(1) ta' dik l-Ordinanza.

L-10 ta' Mejju, 2007

(File No. L 381/2003)

DIKJARAZZJONI TAL-PRESIDENT TA' MALTA

Jiena hawnhekk niddikjara illi l-art hawn taħt imsemmija hija meħtieġa mill-awtorità kompetenti għal skop pubbliku skond id-dispożizzjonijiet ta' l-Ordinanza dwar l-akkwist ta' Artijiet għal Skopijiet Pubbliċi (Kap. 88) u illi l-akkwist tagħha għandu jkun b'xiri assolut.

Deskrizzjoni ta' l-Art

L-art li ġejja f'Ħaż-Żabbar:

Biċċa art tal-kejl ta' madwar tmienja u tletin metru kwadru u tmiss mill-Punent ma' proprjetà ta' Grezzio Camilleri, mit-Tramuntana ma' art residwa ta' John Pisani, u mill-Grigal ma' triq pubblika bl-isem ta' Triq il-Barumbara jew irjieħ verjuri.

L-art hawn fuq imsemmija tidher murija bil-kulur aħmar fuq il-pjanta P.D. Nru. 11_2004_A, li wieħed jista' jara fuq talba fid-Dipartiment ta' l-Artijiet, Auberge de Baviere, Valletta.

Il-kumpens offrut huwa ta' erbat elef, tmien mija u tletin Lira Maltija Lm4,830 (€11,250.87) skond l-istima li hawn

No. 436

ACQUISITION OF LAND

THE following declaration made by the President of Malta under section 3 of the Land Acquisition (Public Purposes) Ordinance (Chapter 88) is published in terms and for the purposes of section 9(1) thereof.

10th May, 2007

DECLARATION BY THE PRESIDENT OF MALTA

I hereby declare that the undermentioned land is required by the competent authority for a public purpose in terms of the provisions of the Land Acquisition (Public Purposes) Ordinance (Cap. 88) and that the acquisition thereof is to be by absolute purchase.

Description of the Land

The following land at Żabbar:

A plot of land measuring about thirty eight square metres and bounded on the West by property of Grezzio Camilleri, on the North by the remaining land of John Pisani, and on the North East by a public road named Triq il-Barumbara or more precise boundaries.

The abovementioned land is shown in red on plan P.D. No. 11_2004_A, which may be seen on demand at the Land Department, Auberge de Baviere, Valletta.

The compensation offered is four thousand, eight hundred and thirty Maltese Liri Lm4,830 (€11,250.87) according to

ma' din id-dikjarazzjoni kif din saret mill-Perit arkitett Fred H Valentino, A.&C.E.

Ma' din id-Dikjarazzjoni qed tiġi ppubblikata *site plan* li turi l-immobbli msemmija.

(Iff) Edward Fenech Adami
President
20/4/2007

Din is-*site plan* qed tiġi ppubblikata f'paġna 4773.

Stima tal-Perit (oriġinali bil-Malti)

Akkwist ta' Art f'Ħaż-Żabbar

Fuq struzzjonijiet tal-Kummissarju ta' l-Artijiet, skond l-Ordinanza dwar l-Akkwist ta' Artijiet (għal Skopijiet Pubbliċi), qieghed niffissa l-valur liberu u frank tal-propjetà hawn taħt deskritta f'Ħaż-Żabbar li hi meħtieġa mill-Gvern għal skop pubbliku, u dan wara li ħadt in konsiderazzjoni l-lokalità kif ukoll ħwejjeġ oħra li jista' jkollhom x'jaqsmu mal-valur ta' l-istess proprjetà.

Biċċa art tal-kejl ta' madwar tmienja u tletin metru kwadru u tmiss mill-Punent ma' proprjetà ta' Grezzio Camilleri, mit-Tramuntana ma' art residwa ta' John Pisani, u mill-Grigal ma' triq pubblika bl-isem ta' Triq il-Barumbara, liema art hija meqjusa bħala art fabbrikabbli fit-termini ta' l-Ordinanza dwar l-Akkwist ta' Artijiet u hija murija bil-kulur aħmar fuq il-pjanta P.D. Nru. 11_2004_A, hija stmata għall-valur ta' erbat elef, tmien mija u tletin Lira Maltija Lm4,830 (€11,250.87).

(Iff.) Fred H. Valentino, A.&C.E.

It-30 ta' April, 2007

the estimate published with this declaration as made by architect Perit Fred H Valentino, A.&C.E.

A site plan showing the mentioned immovable property is being published with this declaration

(Iff) Edward Fenech Adami
President
20/5/2007

This site plan is being published on page 4773.

Architect's Valuation (original in Maltese)

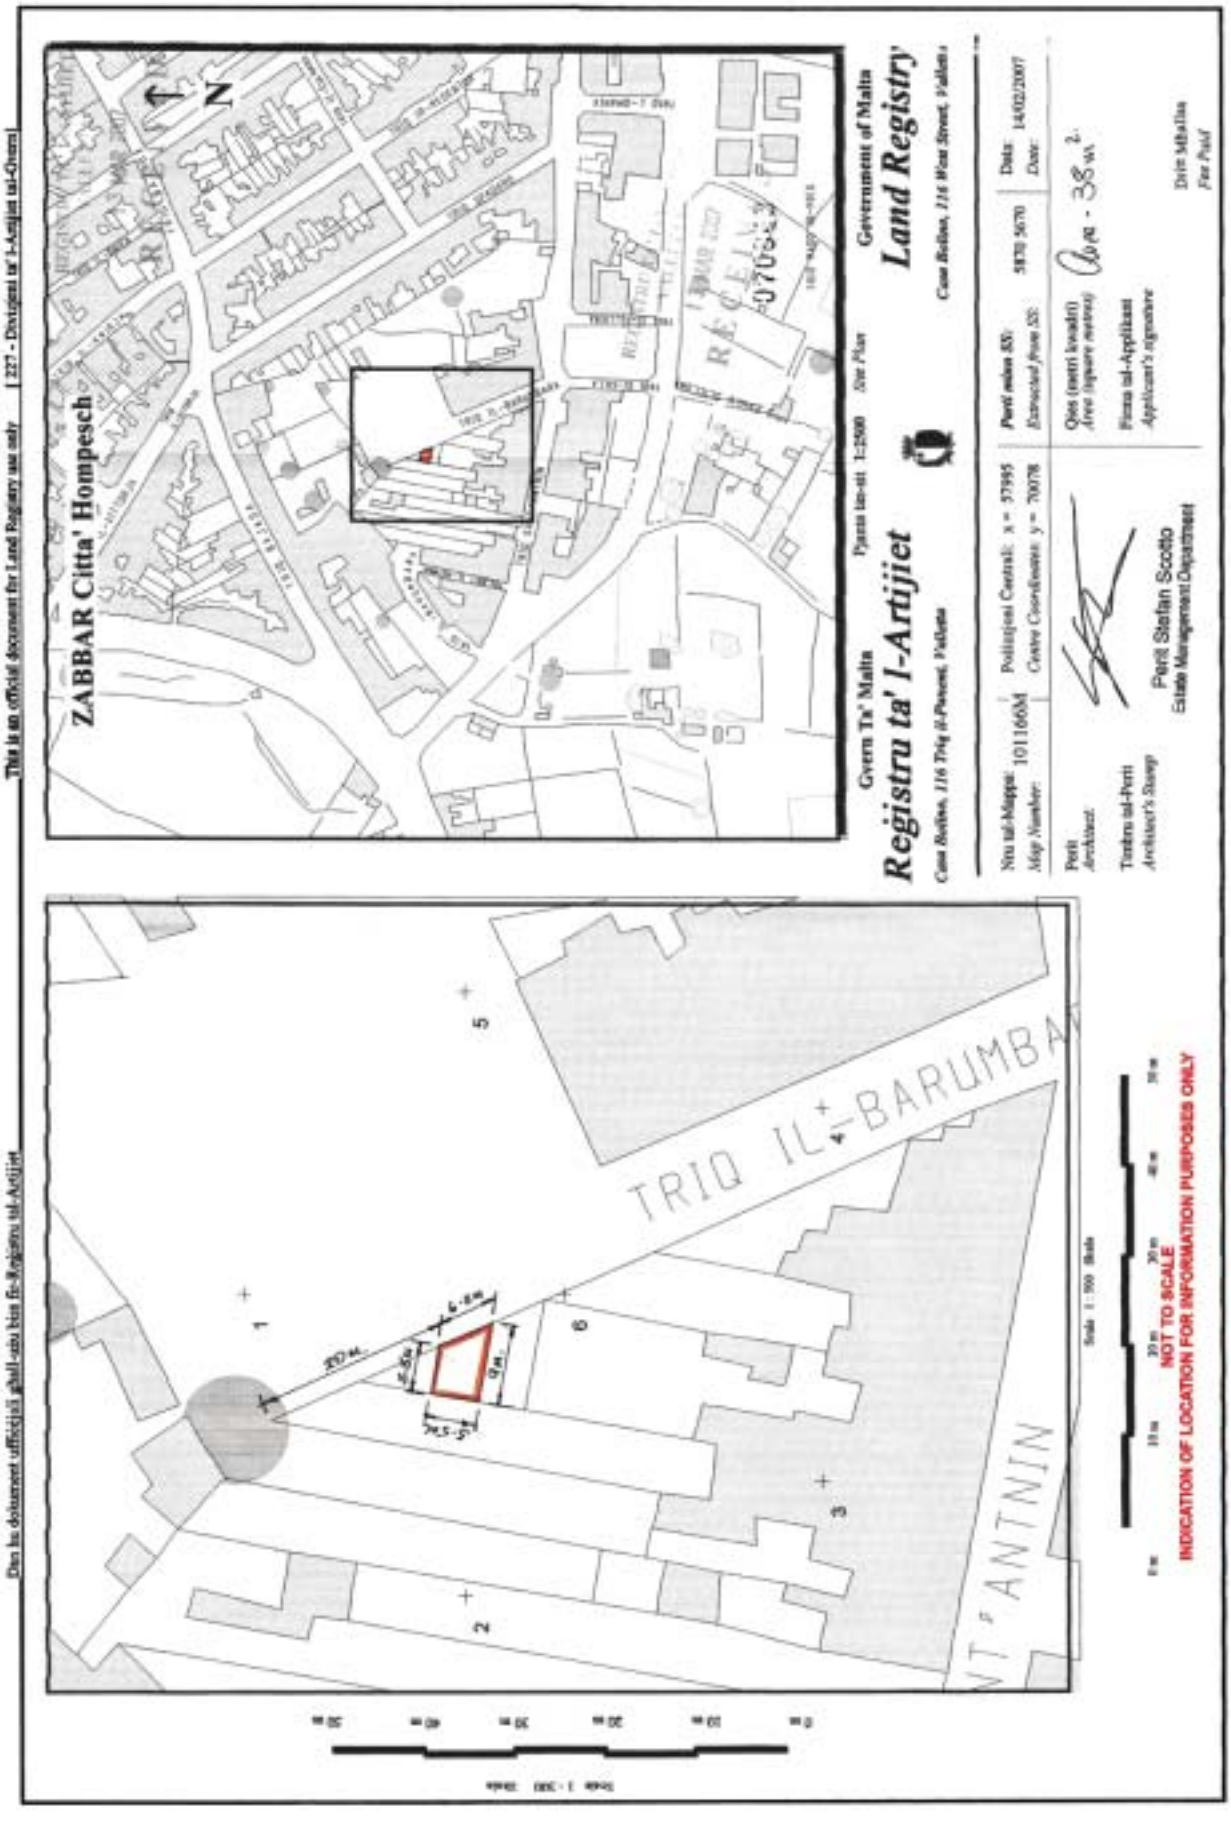
Acquisition of Land at Żabbar

I have been instructed by the Commissioner of Land to assess under the Land Acquisition (Public Purposes) Ordinance, the freehold value of the hereunder described property at Żabbar, required by Government for a public purpose, and this after considering the locality, as well as other matters relevant ot the same property.

A plot of land measuring about thirty eight square metres and bounded on theWest by property of Grezzio Camilleri, on the North by the remaining land of John Pisani, and on the North East by a public road named Triq il-Barumbara, which land is considered as a building site in terms of the Land Acquisition (Public Purposes) Ordinance and is shown in red on plan P.D. No. 11_2004_A, and is valued for the price of four thousand, eight hundred and thirty Maltese Liri Lm4,830 (€11,250.87).

(Sgd.) Fred H. Valentino, A.&C.E.

30th April, 2007


This is an official document for Land Registry use only [227 - Direzzjoni ta' l-Artijiet tal-Gvern]
Din hi dokument uffiċjali għall-użu biss fir-Reġistru tal-Artijiet
ZABBAR Citta' Hompesch
N
Gvern Ta' Malta
Registru ta' l-Artijiet
Pjanta tas-sit 1:2500 Site Plan
Government of Malta
Land Registry
Nru tal-Mappa: 1011660M
Map Number:
Polinjasi Centrali: x = 57395 y = 70078
Central Coordinates:
Perit mikxuf fuq: 5870 5670
Extracted from:
Data: 14/02/2007
Date:
Qies (metri kwadri) 38 m²
Area (square metres)
Perit Architect:
Timbru tal-Perit Architect's Stamp
Perit Stefan Scotto
Estate Management Department
Firma tal-Applikant Applicant's signature
Dritt Mhallas Fee Paid
TRIQ IL-BARUMBA
ST ANTNIN
1
2
3
4
5
6
20.4m
6.6m
9m
5.5m
2.5m
Scale 1 : 500 Skala
NOT TO SCALE
INDICATION OF LOCATION FOR INFORMATION PURPOSES ONLY

Nru. 437

AKKWIST TA' ART

DIN id-dikjarazzjoni li ġejja, magħmula mill-President ta' Malta bis-saħħa ta' l-artikolu 3 ta' l-Ordinanza dwar l-Akkwist ta' l-Artijiet għal Skopijiet Pubbliċi (Kapitolu 88) hija pubblikata skond u għall-finijiet ta' l-artikolu 9(1) ta' dik l-Ordinanza.

L-10 ta' Mejju, 2007

(File No. L 292/2006)

DIKJARAZZJONI TAL-PRESIDENT TA' MALTA

Jiena hawnhekk niddikjara illi l-art hawn taħt imsemmija hija meħtieġa mill-awtorità kompetenti għal skop pubbliku skond id-dispożizzjonijiet ta' l-Ordinanza dwar l-akkwist ta' Artijiet għal Skopijiet Pubbliċi (Kap. 88) u illi l-akkwist tagħha għandu jkun b'xiri assolut.

Deskrizzjoni ta' l-Art

L-art li ġejja fix-Xemxija, limiti ta' San Pawl il-Baħar:

1. Biċċa art tal-kejl ta' madwar 442 metru kwadru, li tmiss mit-Tramuntana ma' proprjetà ta' Anton Camilleri u oħrajn, mix-Xlokk ma' proprjetà ta' Arthur Gauci u oħrajn, u mil-Lbiċ ma' proprjetà ta' Carmelo Fava u oħrajn jew irjieħ verjuri.

L-art hawn fuq imsemmija tidher murija bil-kulur aħmar fuq il-pjanta P.D. Nru. 2006_930_A, li wieħed jista' jara fuq talba fid-Dipartiment ta' l-Artijiet, Auberge de Baviere, Valletta.

Il-kumpens offrut huwa ta' erbgħa u disgħin elf, tliet mija u għoxrin Lira Maltija Lm94,320 (€219,706.50) skond l-

No. 437

ACQUISITION OF LAND

THE following declaration made by the President of Malta under section 3 of the Land Acquisition (Public Purposes) Ordinance (Chapter 88) is published in terms and for the purposes of section 9(1) thereof.

10th May, 2007

DECLARATION BY THE PRESIDENT OF MALTA

I hereby declare that the undermentioned land is required by the competent authority for a public purpose in terms of the provisions of the Land Acquisition (Public Purposes) Ordinance (Cap. 88) and that the acquisition thereof is to be by absolute purchase.

Description of the Land

The following land at Xemxija, limits of Saint Pauls' Bay:

1. A plot of land measuring about 442 square metres, bounded on the North by property of Anton Camilleri and others, on the South East by property of Arthur Gauci and others, and on the South West by property of Carmelo Fava and others or more precise boundaries.

The abovementioned land is shown in red on plan L.D.No. 2006_930_A, which may be seen on demand at the Land Department, Auberge de Baviere, Valletta.

The compensation offered is ninety four thousand, three hundred and twenty Maltese Liri Lm94,320 (€219,706.50)

istima li hawn ma' din id-dikjarazzjoni kif din saret mill-Perit arkitett Fred H Valentino, A.&C.E.

Ma' din id-Dikjarazzjoni qed tiġi ppubblikata *site plan* li turi l-immobbli msemmija.

(Iff) Edward Fenech Adami
President
20/4/2007

Din is-*site plan* qed tiġi ppubblikata f'paġna 4776.

Stima tal-Perit (oriġinali bil-Malti)

Art fix-Xemxija, limiti ta' San Pawl il-Baħar

Fuq struzzjonijiet tal-Kummissarju ta' l-Artijiet, skond l-Ordinanza dwar l-Akkwist ta' Artijiet (għal Skopijiet Pubbliċi), qieghed niffissa l-valur liberu u frank tal-proprjetà hawn taħt deskritta fix-Xemxija, limiti ta' San Pawl il-Baħar, li hi meħtieġa mill-Gvern għal skop pubbliku, u dan wara li ħadt in konsiderazzjoni l-lokalità kif ukoll ħwejjeġ oħra li jista' jkollhom x'jaqsmu mal-valur ta' l-istess proprjetà.

Biċċa art tal-kejl ta' madwar 442 metru kwadru, li tmiss mit-Tramuntana ma' proprjetà ta' Anton Camilleri u oħrajn, mix-Xlokk ma' proprjetà ta' Arthur Gauci u oħrajn, u mil-Lbiċ ma' proprjetà ta' Carmelo Fava u oħrajn, liema art hija meqjusa bħala art fabbrikabbli fit-termini ta' l-Ordinanza dwar l-Akkwist ta' Artijiet u li hija delineata bil-kulur aħmar fuq il-pjanta P.D. Nru. 2006_930_A, hija stmata għall-valur ta' erbgħa u disgħin elf, tliet mija u għoxrin Lira Maltija Lm94,320 (€219,706.50).

(Iff.) Fred H Valentino, A.&C.E.

L-20 ta' Marzu, 2007

according to the valuation published with this declaration as made by architect Fred H Valentino, A.&C.E.

A site plan showing the mentioned immovable property is being published with this declaration

(Iff) Edward Fenech Adami
President
20/5/2007

This site plan is being published on page 4776.

Architect's Valuation (original in Maltese)

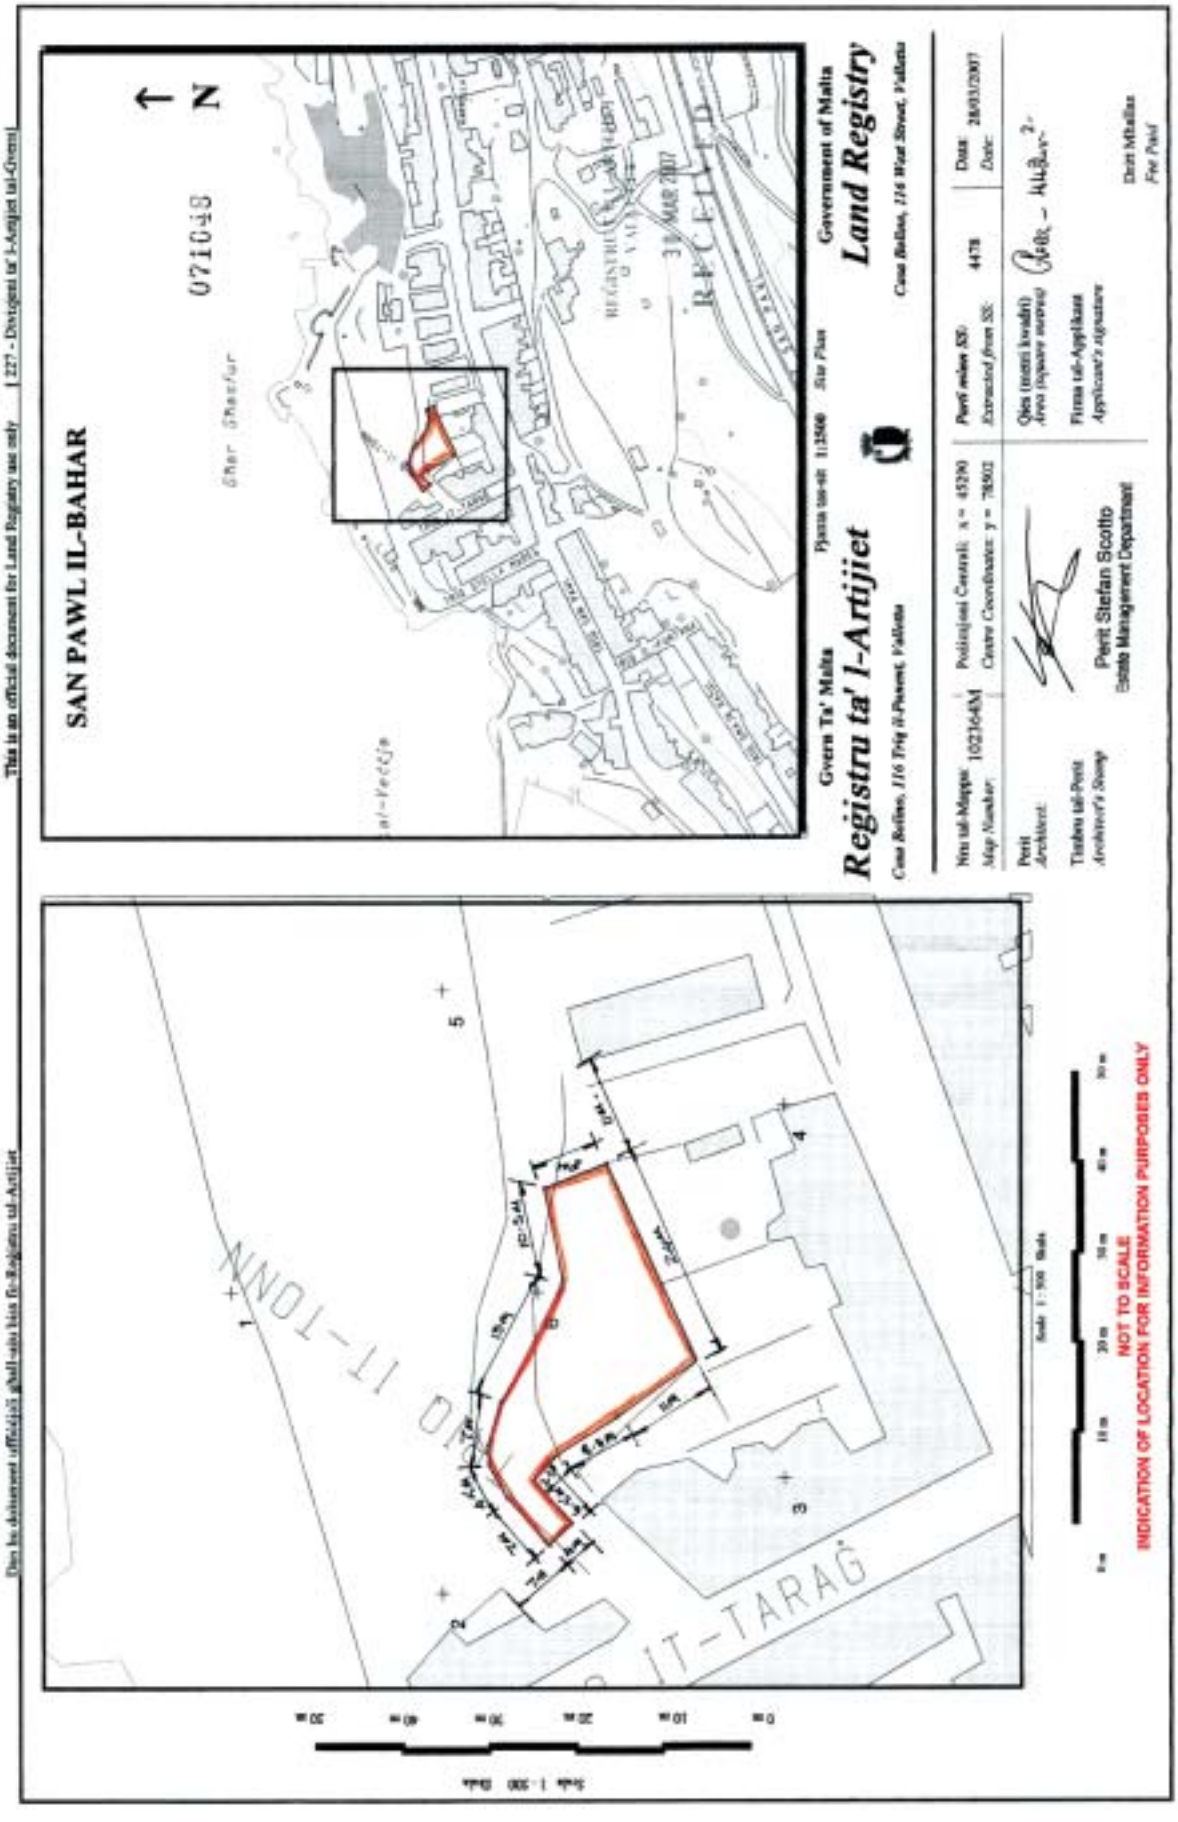
Land at Xemxija, limits of Saint Pauls' Bay

I have been instructed by the Commissioner of Land to assess under the Land Acquisition (Public Purposes) Ordinance, the freehold value of the hereunder described property at Xemxija, limits of Saint Pauls' Bay, required by Government for a public purpose, and this after considering the locality, as well as other matters relevant ot the same property.

A plot of land measuring about 442 square metres, bounded on the North by property of Anton Camilleri and others, on the South East by property of Arthur Gauci and others, and n the South West by property of Carmelo Fava and others, which land is considered as a building site in terms of the Land Acquisition (Public Purposes) Ordinance and is edged in red on plan P.D. 2006_930_A, is valued for the price of four thousand, three hundred and twenty Maltese Liri Lm94,320 (€219,706.50).

(Sgd.) Fred H Valentino, A.&C.E.

20th March, 2007


SAN PAWL IL-BAHAR
Government of Malta
Land Registry
Registru ta' l-Artijiet
Gvern Ta' Malta
Pjanta tas-sit 1:2500 Site Plan
Perit Stefan Scotto
Strada Management Department
INDICATION OF LOCATION FOR INFORMATION PURPOSES ONLY
NOT TO SCALE
IT-TARAĠ

INDUSTRIAL PROPERTY REGISTRATIONS DIRECTORATE

Granting of Patents

The patents indicated below have been granted with effect from the filing date in accordance with Article 24(2) of the Patents and Designs Act 2000:

(21) **PAT/3751**
(22) *Filing date:* 12 Sep 06
(54) CYCLOPROPYL FUSED INDOLOBENZAZEPINE HCV NS5B INHIBITORS

(73) Bristol-Myers Squibb Company (Incorporated in United States)
(72) *Inventor(s)*: Nicholas A. Meanwell, Robert G. Gentles, Min Ding, John A. Bender, John F. Kadow, Piyasena Jewawasam, Thomas W. Hudyma, Xiaofan Zheng

(33) US (31) 60/716187 (32) 12 Sep 05
(33) US (31) 60/809979 (32) 01 Jun 06
(33) US (31) 11/507731 (32) 22 Aug 06

(21) **PAT/3752**
(22) *Filing date:* 12 Sep 06
(54) INDOLOBENZAZEPINE HCV NS5B INHIBITORS

(73) Bristol-Myers Squibb Company (Incorporated in United States)
(72) *Inventor(s)*: Carl P. Bergstrom, Scott W. Martin, John A. Bender, Alicia Regueiro-Ren, Robert G. Gentles, Kap-Sun Yeung, Piyasena Hewawasam, Yong Tu, Thomas W. Hudyma, Katharine A. Grant-Young, John F. Kadow, Xiaofan Zheng

(33) US (31) 60/716693 (32) 13 Sep 05
(33) US (31) 60/771501 (32) 08 Feb 06

(21) **PAT/3753**
(22) *Filing date:* 12 Sep 06
(54) NOVEL LYSINE SALTS OF 4-((PHENOSYALKYL)THIO) PHENOXYACETIC ACID DERIVATIVES

(73) Janssen Pharmaceutica N.V. (Incorporated in Belgium)
(72) *Inventor(s)*: Ahmed F. Abdel-Magid, Steven Mehrman, Armin Roessler

(33) US (31) 60/717137 (32) 14 Sep 05

(21) **PAT/3754**
(22) *Filing date:* 12 Sep 06
(54) 2-ANILINE-4-ARYL SUBSTITUTED THIAZOLE DERIVATIVES

(73) Janssen Pharmaceutica N.V. (Incorporated in Belgium)
(72) *Inventor(s)*: Thuring Johannes Wilhelmus John F., Macdonald Gregor James, Grantham Christopher James, Dinklo Theodorus, Lesage Anne Simone Josephine

(33) EP (31) 05108395.4 (32) 13 Sep 05

(21) **PAT/3755**
(22) *Filing date:* 12 Sep 06
(54) NOVEL COMPOUNDS

(73) AstraZeneca AB & Dainippon Sumitomo Pharma Co. Ltd (Incorporated in Sweden & Japan)
(72) *Inventor(s)*: Thomas Mcinally, Stephen Thom, Hiroki Wada

(33) SE (31) 0502057-3 (32) 16 Sep 05
(33) SE (31) 0502066-4 (32) 19 Sep 05

GODWIN WARR
Director General Commerce
Comptroller of Industrial Property

10th May, 2007

INDUSTRIAL PROPERTY REGISTRATIONS DIRECTORATE

Granting of Patents

The patents indicated below have been granted with effect from the filing date in accordance with Article 24(2) of the Patents and Designs Act 2000:

(21) **PAT/3789**
(22) *Filing date:* 26 Sep 06

(73) Glaxo Group Limited & Alcan Technology & Management Ltd.
(Incorporated in United Kingdom & Switzerland)

(54) LID SHEET FOR USE IN A BLISTER PACK

(72) *Inventor(s)*: Richard Ian Walker
Erwin Pasbrig
Peter Claessens

(33) EP (31) 05405561 (32) 27 Sep 05

(21) **PAT/3791**
(22) *Filing date:* 26 Sep 06
(54) TREATMENT OF INFLAMMATION AND VASCULAR ABNORMALITIES OF THE EYE

(73) Vasogen Ireland Limited
(Incorporated in Ireland)
(72) *Inventor(s)*: Arkady Mandel
Patrick L McGeer
Charles Palmer
Adele Deering
Anthony Ernest Bolton

(33) US (31) 60/721009 (32) 26 Sep 05

(21) **PAT/3792**
(22) *Filing date:* 27 Sep 06
(54) CRYSTALLINE FORMS OF [1R],2S]-2-AMINOPROPIONIC ACID 2-[4-(4-FLUORO-2-METHYL-1H-INDOL-5-YLOXY)-5 METHYLPYRROLO[2,1-f][1,2,4]TRIAZIN-6-YLOXY]-1 METHYLETHYL ESTER

(73) Bristol-Myers Squibb Company
(Incorporated in United States)
(72) *Inventor(s)*: John E. Thornton

(33) US (31) 60/721021 (32) 27 Sep 05

(21) **PAT/3793**
(22) *Filing date:* 27 Sep 06
(54) 2-AMINO-7,8-DIHYDRO-6H-PYRIDO[4,3-d]PYRIMIDIN-5 ONES

(73) Novartis AG.
(Incorporated in Switzerland)

(72) *Inventor(s)*: Timothy D. Machajewski
Cynthia M. Shaper
Christopher McBride
William Antonios-McCrea
Brandon M. Doughan
Barry H. Levine
Yi Xia
Maureen McKenna
X. Michael Wang
Kris Mendenhall
Yasheen Zhou
Baoqing Gong
Dan Gu
John Dolan
John Tulinsky
Kristin Brinner
Zhenhai Gao

(33) US (31) 60/722796 (32) 30 Sep 05
(33) US (31) 60/836886 (32) 09 Aug 06

(21) **PAT/3794**
(22) *Filing date:* 29 Sep 06
(54) MET KINASE INHIBITORS

(73) Bristol-Myers Squibb Company
(Incorporated in United States)
(72) *Inventor(s)*: Robert M. Borzilleri
Xiao-Tao Chen
David K. Williams
John S. Tokarski
Robert F. Kaltenbach

(33) US (31) 60/722089 (32) 30 Sep 05

GODWIN WARR
Director General Commerce
Comptroller of Industrial Property

10th May, 2007

INDUSTRIAL PROPERTY REGISTRATIONS DIRECTORATE

Granting of Patents

The patents indicated below have been granted with effect from the filing date in accordance with Article 24(2) of the Patents and Designs Act 2000:

(21) **PAT/3772**
(22) *Filing date:* 19 Sep 06
(54) NEW COMPOUNDS II

(73) AstraZeneca AB
(Incorporated in Sweden)
(72) *Inventor(s)*: Sara Holmqvist
Anders Johansson
Sverker Von Unge

(33) SE (31) 0502151-4 (32) 29 Sep 05

(21) **PAT/3773**
(22) *Filing date:* 19 Sep 06
(54) CHEMICAL COMPOUND

(73) AstraZeneca AB
(Incorporated in Sweden)
(72) *Inventor(s)*: Rebecca Jane Booth
Brian Roger Meyrick
Zakariya Patel
Richard Anthony Storey

(33) GB (31) 0519878.3 (32) 30 Sep 05

(21) **PAT/3774**
(22) *Filing date:* 19 Sep 06
(54) IMIDAZOLE COMPOUNDS FOR THE TREATMENT OF NEUROLOGICAL DISORDERS

(73) Pfizer Products Inc.
(Incorporated in United States)
(72) *Inventor(s)*: Michael Aaron Brodney
Yuhpyng Liang Chen
Karen Jean Coffman
Edward Fox Kleinman
Brian Thomas O' Neill

(33) US (31) 60/719521 (32) 22 Sep 05

(21) **PAT/3775**
(22) *Filing date:* 19 Sep 06
(54) CHEMICAL PROCESS

(73) AstraZeneca AB
(Incorporated in Sweden)
(72) *Inventor(s)*: Jorgen Blixt
Michael David Golden
Philip John Hogan
David Michael Glanville Martin
Francis Joseph Montgomery
Zakariya Patel
John David Pittam
George Joseph Sependa
Christopher John Squire
Nicholas Cartwright Alexander Wright

(33) GB (31) 0519879.1 (32) 30 Sep 05

(21) **PAT/3776**
(22) *Filing date:* 19 Sep 06
(54) CHEMICAL COMPOUNDS

(73) AstraZeneca AB
(Incorporated in Sweden)
(72) *Inventor(s)*: David Michael Andrews
Andrew John Barker
Maurice Raymond Finlay
Clive Green
Clifford David Jones

(33) US (31) 60/722281 (32) 30 Sep 05

(21) **PAT/3777**
(22) *Filing date:* 19 Sep 06
(54) CRYSTALLINE FORMS OF THE DI-SODIUM SALT OF N-(5 CHLOROSALICYLOYL)-8-AMINOCAPRYLIC ACID

(73) Emisphere Technologies Inc.
(Incorporated in United States)
(72) *Inventor(s)*: Nikhil Dhoot
Steven Dinh
Shingai Majuru
William Elliot Bay
JoAnne P. Corvino
Doris C. O'Toole

(33) US (31) 60/718829 (32) 19 Sep 05

GODWIN WARR
Director General Commerce
Comptroller of Industrial Property

10th May, 2007

INDUSTRIAL PROPERTY REGISTRATIONS DIRECTORATE

Granting of Patents

The patents indicated below have been granted with effect from the filing date in accordance with Article 24(2) of the Patents and Designs Act 2000:

(21) **PAT/3766**
(22) *Filing date:* 15 Sep 06
(54) ALKYL SULFOXIDE QUINOLINES

(73) AstraZeneca AB
(Incorporated in Sweden)
(72) *Inventor(s)*: Jeffrey Albert
Gerard Koether
Cristobal Alhambra
James Kang
Thomas Simpson
James Woods
Yan Li

(33) US (31) 60/719275 (32) 21 Sep 05
(33) US (31) 60/719286 (32) 21 Sep 05

(21) **PAT/3767**
(22) *Filing date:* 15 Sep 06
(54) CHEMICAL COMPOUNDS

(73) AstraZeneca AB
(Incorporated in Sweden)
(72) *Inventor(s)*: Bernard Christophe Barlaam
Robert Hugh Bradbury
Richard Ducray

(33) EP (31) 05291948.7 (32) 20 Sep 05
(33) EP (31) 05292547.6 (32) 02 Dec 05
(33) EP (31) 06300343.8 (32) 07 Apr 06

(21) **PAT/3768**
(22) *Filing date:* 15 Sep 06
(54) A SUPPORT MEMBER ASSEMBLY

(73) Dyntek Pte Ltd
(Incorporated in Singapore)
(72) *Inventor(s)*: Wee Beng NG
Gary Donald Wyatt

(33) SG (31) 200505952.2 (32) 16 Sep 05

(21) **PAT/3769**
(22) *Filing date:* 18 Sep 06
(54) COMPOSITIONS COMPRISING AT LEAST ONE NAPHTHOIC ACID DERIVATIVE AND AT LEAST ONE COMPOUND OF POLYRETHANE POLYMER TYPE OR DERIVATIVES THEREOF, PREPARATION PROCESSES THEREFOR AND USES THEREOF

(73) Galderma Research & Development S.N.C.
(Incorporated in France)
(72) *Inventor(s)*: Claire Mallard
Eve Ferrara

(33) FR (31) 0509493 (32) 16 Sep 05

(21) **PAT/3770**
(22) *Filing date:* 18 Sep 06
(54) BISPHOSPHONATE FORMULATION
Power Anna Marie Elizabeth

(73) Selamine Limited
(Incorporated in Ireland)
(72) *Inventor(s)*: Harrison Paul

(33) GB (31) 0518952.7 (32) 16 Sep 05
(33) GB (31) 0610311.3 (32) 24 May 06

(21) **PAT/3771**
(22) *Filing date:* 19 Sep 06
(54) NEW COMPOUNDS I

(73) AstraZeneca AB
(Incorporated in Sweden)
(72) *Inventor(s)*: Rolf Bergman
Sara Holmqvist
Sverker Von Unge

(33) SE (31) 0502150-6 (32) 29 Sep 05

GODWIN WARR
Director General Commerce
Comptroller of Industrial Property

10th May, 2007

INDUSTRIAL PROPERTY REGISTRATIONS DIRECTORATE

Granting of Patents

The patents indicated below have been granted with effect from the filing date in accordance with Article 24(2) of the Patents and Designs Act 2000:

(21) **PAT/3797**
(22) *Filing date:* 29 Sep 06

(73) SB Pharmco Puerto Rico Inc. & Neurocrine Biosciences Inc.
(Incorporated in Puerto Rico & United States)

(54) CHEMICAL COMPOUND

(72) *Inventor(s)*: Frank Hossner

(33) GB (31) 0519957.5 (32) 30 Sep 05
(33) WO (31) PCT/US2005/037576 (32) 19 Oct 05

(21) **PAT/3800**
(22) *Filing date:* 29 Sep 06
(54) COMPOUNDS WHICH HAVE ACTIVITY AT M, RECEPTOR AND THEIR USES IN MEDICINE

(73) Glaxo Group Limited
(Incorporated in Great Britain)
(72) *Inventor(s)*: Brian Budzik
David Gwyn Cooper
Ian Thomson Forbes
Vincenzo Garzya
Jian Jin
Dongchuan Shi
Paul William Smith
Graham Walker

(33) GB (31) 0519949.2 (32) 30 Sep 05
(33) GB (31) 0602856.7 (32) 13 Feb 06

(21) **PAT/3801**
(22) *Filing date:* 29 Sep 06
(54) COMPOUNDS WHICH HAVE ACTIVITY AT M, RECEPTOR AND THEIR USES IN MEDICINE

(73) Glaxo Group Limited
(Incorporated in Great Britain)
(72) *Inventor(s)*: Brian Budzik
David Gwyn Cooper
Ian Thomson Forbes
Vincenzo Garzya
Jian Jin
Dongchuan Shi
Paul William Smith
Graham Walker

(33) GB (31) 0519950.0 (32) 30 Sep 05
(33) GB (31) 0602040.8 (32) 01 Feb 06

(21) **PAT/3802**
(22) *Filing date:* 29 Sep 06

(73) SmithKline Beecham Corporation
(Incorporated in United States)

(54) PHARMACEUTICAL COMPOSITIONS

(72) *Inventor(s)*: Jeffrey Brum
Patrick Faulkner
Rennan Pan

(33) US (31) 60/722153 (32) 30 Sep 05

(21) **PAT/3803**
(22) *Filing date:* 02 Oct 06
(54) USE OF AT LEAST ONE COMPOUND OF THE FAMILY OF THE AVERMECTINS OR OF THE FAMILY OF THE MILBEMYCINS IN THE TREATMENT OF OPHTHALMIC PATHOLOGIES

(73) Galderma S.A.
(Incorporated in Switzerland)
(72) *Inventor(s)*: Alexandre Kaoukhov
Christophe Villard
Philippe Bouissou

(33) FR (31) 0510025 (32) 30 Sep 05
(33) US (31) 60/818316 (32) 05 Jul 06

GODWIN WARR
Director General Commerce
Comptroller of Industrial Property

10th May, 2007

INDUSTRIAL PROPERTY REGISTRATIONS DIRECTORATE

Granting of Patents

The patents indicated below have been granted with effect from the filing date in accordance with Article 24(2) of the Patents and Designs Act 2000:

(21) **PAT/3756**
(22) *Filing date:* 12 Sep 06
(54) NOVEL COMPOUNDS

(73) AstraZeneca AB
(Incorporated in Sweden)
(72) *Inventor(s)*: Nicholas Kindon
Barry Teobald
Antonio Mete

(33) SE (31) 0502068-0 (32) 19 Sep 05

(21) **PAT/3757**
(22) *Filing date:* 12 Sep 06
(54) COMBINATIONS COMPRISING A VEGF RECEPTOR INHIBITOR
(33) GB (31) 0518671.3 (32) 13 Sep 05
(33) GB (31) 0518672.1 (32) 13 Sep 05

(73) Novartis AG
(Incorporated in Switzerland)
(72) *Inventor(s)*: Andreas Billich
Anton Stutz

(21) **PAT/3758**
(22) *Filing date:* 12 Sep 06
(54) ANTI-CD3 ANTIBODY FORMULATIONS

(73) NovImmune S.A.
(Incorporated in Switzerland)
(72) *Inventor(s)*: Elson Greg
Dean Yann
Kosco-Vilbois Marie

(33) US (31) 60/716311 (32) 12 Sep 05

(21) **PAT/3759**
(22) *Filing date:* 13 Sep 06
(54) PROCESSES FOR THE SYNTHESIS OF ROCURONIUM BROMIDE

(73) Sicor Inc.
(Incorporated in United States)
(72) *Inventor(s)*: Mendez Araceli
De La Mora Marco A.
Rodriguez Angel A.
Barragan Efrain
Herrera Hugo
Guillen Alejandro

(33) US (31) 60/717122 (32) 13 Sep 05
(33) US (31) 60/752671 (32) 19 Dec 05
(33) US (31) 60/752435 (32) 20 Dec 05
(33) US (31) 60/776322 (32) 23 Feb 06
(33) US (31) 60/784746 (32) 21 Mar 06

(21) **PAT/3761**
(22) *Filing date:* 13 Sep 06
(54) PURE ROCURONIUM BROMIDE

(73) Sicor Inc.
(Incorporated in United States)
(72) *Inventor(s)*: Juana Araceli Mendez Acosta
Marco Antonio de la Mora Ramirez
Alejandro Guillen Torres
Hugo Erasto Herrera Hidalgo

(33) US (31) 60/776322 (32) 23 Feb 06
(33) US (31) 60/784746 (32) 21 Mar 06
(33) US (31) 60/717122 (32) 13 Sep 05
(33) US (31) 60/752671 (32) 19 Dec 05
(33) US (31) 60/752435 (32) 20 Dec 05

GODWIN WARR
Director General Commerce
Comptroller of Industrial Property

10th May, 2007

L-ammonti bl-ewro huma bbażati fuq ir-rata ta' €1=Lm0.429300 u huma għal użu ta' informazzjoni biss
Values displayed in euro are based on the rate of €1=Lm0.429300 and are for information purposes only

Ippubblikat mid-Dipartiment ta' l-Informazzjoni (doi.gov.mt) — Valletta — *Published by the Department of Information (doi.gov.mt) — Valletta*
Mitbugħ fl-Istamperija tal-Gvern — *Printed at the Government Printing Press*