Nru. 18,080
Prezz/Price
Lm0.32 (€0.75)

Gazzetta tal-Gvern ta' Malta
The Malta Government Gazette

Il-Ħamis, 24 ta' Mejju, 2007
Thursday, 24th May, 2007

Pubblikata b'Awtorità
Published by Authority

NOTIFIKAZZJONIJIET TAL-GVERN

Nru. 482

AKKWIST TA' ART

DIN id-dikjarazzjoni li ġejja, magħmula mill-President ta' Malta bis-saħħa ta' l-artikolu 3 ta' l-Ordinanza dwar l-Akkwist ta' l-Artijiet għal Skopijiet Pubbliċi (Kapitolu 88) hija pubblikata skond u għall-finijiet ta' l-artikolu 9(1) ta' dik l-Ordinanza.

L-24 ta' Mejju, 2007

(File No. L 383/2004)

DIKJARAZZJONI TAL-PRESIDENT TA' MALTA

Jiena hawnhekk niddikjara illi l-art hawn taħt imsemmija hija meħtieġa mill-awtorità kompetenti għal skop pubbliku skond id-dispożizzjonijiet ta' l-Ordinanza dwar l-akkwist ta' Artijiet għal Skopijiet Pubbliċi (Kap. 88) u illi l-akkwist tagħha għandu jkun b'xiri assolut.

Deskrizzjoni ta' l-Art

L-art li ġejja f'San Pawl il-Baħar:

1. Biċċa art tal-kejl ta' 510 metri kwadri, li tmiss mill-Majjistral ma' proprjetà tal-Water Services Corporation, mill-Punent u mit-Tramuntana ma' beni tal-Gvern jew irjieħ verjuri.

GOVERNMENT NOTICES

No. 482

ACQUISITION OF LAND

THE following declaration made by the President of Malta under section 3 of the Land Acquisition (Public Purposes) Ordinance (Chapter 88) is published in terms and for the purposes of section 9(1) thereof.

24th May, 2007

DECLARATION BY THE PRESIDENT OF MALTA

I hereby declare that the undermentioned land is required by the competent authority for a public purpose in terms of the provisions of the Land Acquisition (Public Purposes) Ordinance (Cap. 88) and that the acquisition thereof is to be by absolute purchase.

Description of the Land

The following land at St Paul's Bay:

1. A plot of land measuring about 510 square metres, bounded on the North West by property of the Water Services Corporation, on the West and North by Government property or more precise boundaries.

L-art hawn fuq imsemmija tidher murija bil-kulur aħmar fuq il-pjanta P.D. Nru. 2006_72 li wieħed jista' jara fuq talba fid-Dipartiment ta' l-Artijiet, Auberge de Baviere, Valletta.

Il-kumpens offrut hu ta' elf, tliet mija u sittin Lira Maltija Lm1,360 (€3,167.95) skond l-istima li hawn ma' din id-dikjarazzjoni kif din saret mill-perit arkitett Perit Joseph Mizzi A.&C.E.

Ma' din id-Dikjarazzjoni qed tiġi ppubblikata *site plan* li turi l-immobbli msemmija.

(Iff) Edward Fenech Adami
President
27/4/2007

Din is-*site plan* qed tiġi ppubblikata f'paġna 5117.

The abovementioned land is shown in red on plan P.D. No. 2006_72 which may be seen on demand at the Land Department, Auberge de Baviere, Valletta.

The compensation offered is of one thousand, three hundred and sixty Maltese Liri Lm1,360 (€3,167.95) according to the valuation published with this declaration as made by architect Joseph Mizzi A.&C.E.

A site plan showing the mentioned immovable property is being published with this declaration

(Sgd) Edward Fenech Adami
President
27/4/2007

This site plan is being published on page 5117.

Stima tal-Perit (oriġinali bil-Malti)

Art f'San Pawl il-Baħar

Fuq struzzjonijiet tal-Kummissarju ta' l-Artijiet, skond l-Ordinanza dwar l-Akkwist ta' Artijiet (għal Skopijiet Pubbliċi), qiegħed niffissa l-valur liberu u frank tal-propjetà hawn taħt deskritta f'San Pawl il-Baħar li hi meħtieġa mill-Gvern għal skop pubbliku, u dan wara li ħadt in konsiderazzjoni l-lokalità kif ukoll ħwejjeġ oħra li jista' jkollhom x'jaqsmu mal-valur ta' l-istess proprjetà.

Biċċa art tal-kejl ta' 510 metri kwadri, li tmiss mill-Majjistral ma' proprjetà tal-Water Services Corporation, mill-Punent u mit-Tramuntana ma' beni tal-Gvern, liema art hija meqjusa bħala art agrikola fit-termini ta' l-Ordinanza dwar l-Akkwist ta' Artijiet u hija murija bil-kulur aħmar fuq il-pjanta P.D. Nru. 2006_72 u hija stmata għall-valur ta' elf, tliet mija u sittin Lira Maltija Lm1,360 (€3,167.95).

(Iff.) Perit Joseph Mizzi, A.&C.E.

Id-29 ta' Ġunju, 2006

Architect's Valuation (original in Maltese)

Land at St Paul's Bay

I have been instructed by the Commissioner of Land to assess under the Land Acquisition (Public Purposes) Ordinance, the freehold value of the hereunder described property at St Paul's Bay required by Government for a public purpose, and this after considering the locality, as well as other matters relevant ot the same property.


A plot of land measuring about 510 square metres, bounded on the North West by property of the Water Services Corporation, on the West and North by Government property, which land is considered as as agricultural land in terms of the Land Acquisition (Public Purposes) Ordinance and is shown in red on plan P.D. No. 2006_72 and is valued for the price of one thousand, three hundred and sixty Maltese Lm1,360 (€3,167.95).

(Sgd.) Architect Joseph Mizzi, A.&C.E.

29th June, 2006

Dan hu dokument uffiċjali għall-użu biss fir-Reġistru tal-Artijiet

This is an official document for Land Registry use only [227 - Diviżjoni ta' l-Artijiet tal-Gvern]

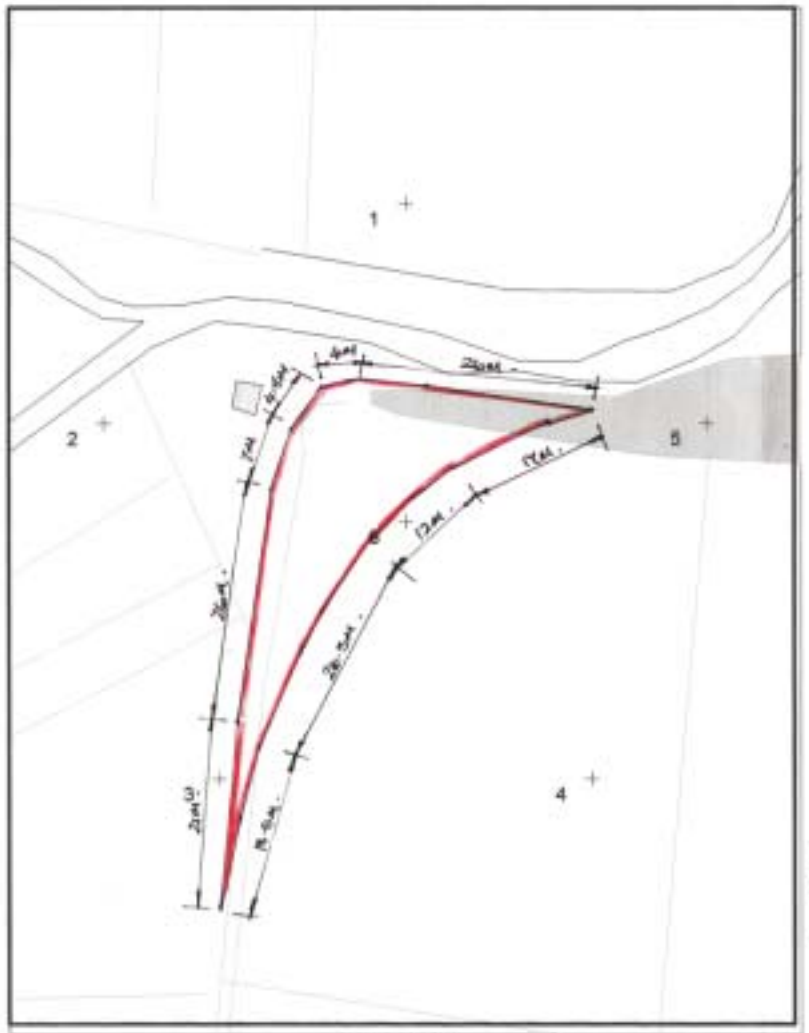

NOT TO SCALE
INDICATION OF LOCATION FOR INFORMATION PURPOSES ONLY



Gvern Ta' Malta — Pjanta tas-sit 1:2500 *Site Plan* — Government of Malta

Reġistru ta' l-Artijiet — **Land Registry**

Casa Bolino, 116 Triq il-Punent, Valletta — *Casa Bolino, 116 West Street, Valletta*

Nru tal-Mappa: *Map Number:* 959448M	Pożizzjoni Ċentrali: x = 47532 *Centre Coordinates:* y = 77957	*Parti minn SS: Extracted from SS:* 4678 4677	Data: *Date:* 12/07/2006

Perit: *Architect:* Perit Stefan Scotto, Estate Management Department

Timbru tal-Perit: *Architect's Stamp*

Qies (metri kwadri) *Area (square metres):* Area - 50m²

Firma tal-Applikant *Applicant's signature*

Dritt Mħallas *Fee Paid*

Nru. 483

AKKWIST TA' ART

DIN id-dikjarazzjoni li ġejja, magħmula mill-President ta' Malta bis-saħħa ta' l-artikolu 3 ta' l-Ordinanza dwar l-Akkwist ta' l-Artijiet għal Skopijiet Pubbliċi (Kapitolu 88) hija pubblikata skond u għall-finijiet ta' l-artikolu 9(1) ta' dik l-Ordinanza.

L-24 ta' Mejju, 2007

(File No. L 92/2007)

DIKJARAZZJONI TAL-PRESIDENT TA' MALTA

Jiena hawnhekk niddikjara illi l-art hawn taħt imsemmija hija meħtieġa mill-awtorità kompetenti għal skop pubbliku skond id-dispożizzjonijiet ta' l-Ordinanza dwar l-akkwist ta' Artijiet għal Skopijiet Pubbliċi (Kap. 88) u illi l-akkwist tagħha għandu jkun b'xiri assolut.

Deskrizzjoni ta' l-Art

L-art li ġejja fil-Kalkara:

1. Biċċa art tal-kejl ta' 44 metru kwadru, li tmiss mil-Lbiċ ma' Triq San Leonardu, mit-Tramuntana ma' proprjetà tal-Gvern Ċivili; u mil-Lvant ma' proprjetà ta' Silvio Magro jew irjieħ verjuri.

L-art hawn fuq imsemmija tidher murija bil-kulur aħmar fuq il-pjanta P.D. Nru. 2007_252 li wieħed jista' jara fuq talba fid-Dipartiment ta' l-Artijiet, Auberge de Baviere, Valletta.

Il-kumpens offrut hu ta' mitejn u sittin Lira Maltija Lm260 (€605.64) skond l-istima li hawn ma' din id-dikjarazzjoni

No. 483

ACQUISITION OF LAND

THE following declaration made by the President of Malta under section 3 of the Land Acquisition (Public Purposes) Ordinance (Chapter 88) is published in terms and for the purposes of section 9(1) thereof.

24th May, 2007

DECLARATION BY THE PRESIDENT OF MALTA

I hereby declare that the undermentioned land is required by the competent authority for a public purpose in terms of the provisions of the Land Acquisition (Public Purposes) Ordinance (Cap. 88) and that the acquisition thereof is to be by absolute purchase.

Description of the Land

The following land at Kalkara:

1. A plot of land measuring about 44 square metres, bounded on the South West by Triq San Leonardu, on the North by Government property of the Civil Government; and on the East by property of Silvio Magro or more precise boundaries.

The abovementioned land is shown in red on plan P.D. No. 2007_252 which may be seen on demand at the Land Department, Auberge de Baviere, Valletta.

The compensation offered is of two hundred and sixty Maltese Liri Lm260 (€605.64) according to the valuation

kif din saret mill-perit arkitett Perit Fred H. Valentino, A.&C.E.

Ma' din id-Dikjarazzjoni qed tiġi ppubblikata *site plan* li turi l-immobbli msemmija.

(Iff) Edward Fenech Adami
President
11/5/2007

Din is-*site plan* qed tiġi ppubblikata f'paġna 5120.

published with this declaration as made by architect J Fred H. Valentino, A.&C.E.

A site plan showing the mentioned immovable property is being published with this declaration

(Sgd) Edward Fenech Adami
President
11/5/2007

This site plan is being published on page 5120.

Stima tal-Perit (oriġinali bil-Malti)

Art fil-Kalkara

Fuq struzzjonijiet tal-Kummissarju ta' l-Artijiet, skond l-Ordinanza dwar l-Akkwist ta' Artijiet (għal Skopijiet Pubbliċi), qiegħed niffissa l-valur liberu u frank tal-propjetà hawn taħt deskritta fil-Kalkara li hi meħtieġa mill-Gvern għal skop pubbliku, u dan wara li ħadt in konsiderazzjoni l-lokalità kif ukoll ħwejjeġ oħra li jista' jkollhom x'jaqsmu mal-valur ta' l-istess proprjetà.

Biċċa art tal-kejl ta' 44 metru kwadru, li tmiss mil-Lbiċ ma' Triq San Leonardu, mit-Tramuntana ma' proprjetà tal-Gvern Ċivili; u mil-Lvant ma' proprjetà ta' Silvio Magro jew irjieħ verjuri, liema art hija meqjusa bħala art agrikola fit-termini ta' l-Ordinanza dwar l-Akkwist ta' Artijiet u hija murija delineata bil-kulur aħmar fuq il-pjanta P.D. Nru. 2007_252 u hija stmata għall-valur ta' mitejn u sittin Lira Maltija Lm260 (€605.64).

(Iff.) Fred H. Valentino, A.&C.E.

It-30 ta' Marzu, 2007

Architect's Valuation (original in Maltese)


Land at Kalkara

I have been instructed by the Commissioner of Land to assess under the Land Acquisition (Public Purposes) Ordinance, the freehold value of the hereunder described property at Kalkara required by Government for a public purpose, and this after considering the locality, as well as other matters relevant ot the same property.

A plot of land measuring about 44 square metres, bounded on the South West by Triq San Leonardu, on the North by property of the Civil Government; and on the East by property of Silvio Magro or more precise boundaries, which land is considered as as agricultural land in terms of the Land Acquisition (Public Purposes) Ordinance and is shown in red on plan P.D. No. 2007_252 and is valued for the price of two hundred and sixty Maltese Liri Lm260 (€605.64).

(Sgd.) Architect Fred H. Valentino, A.&C.E.

30th March, 2007

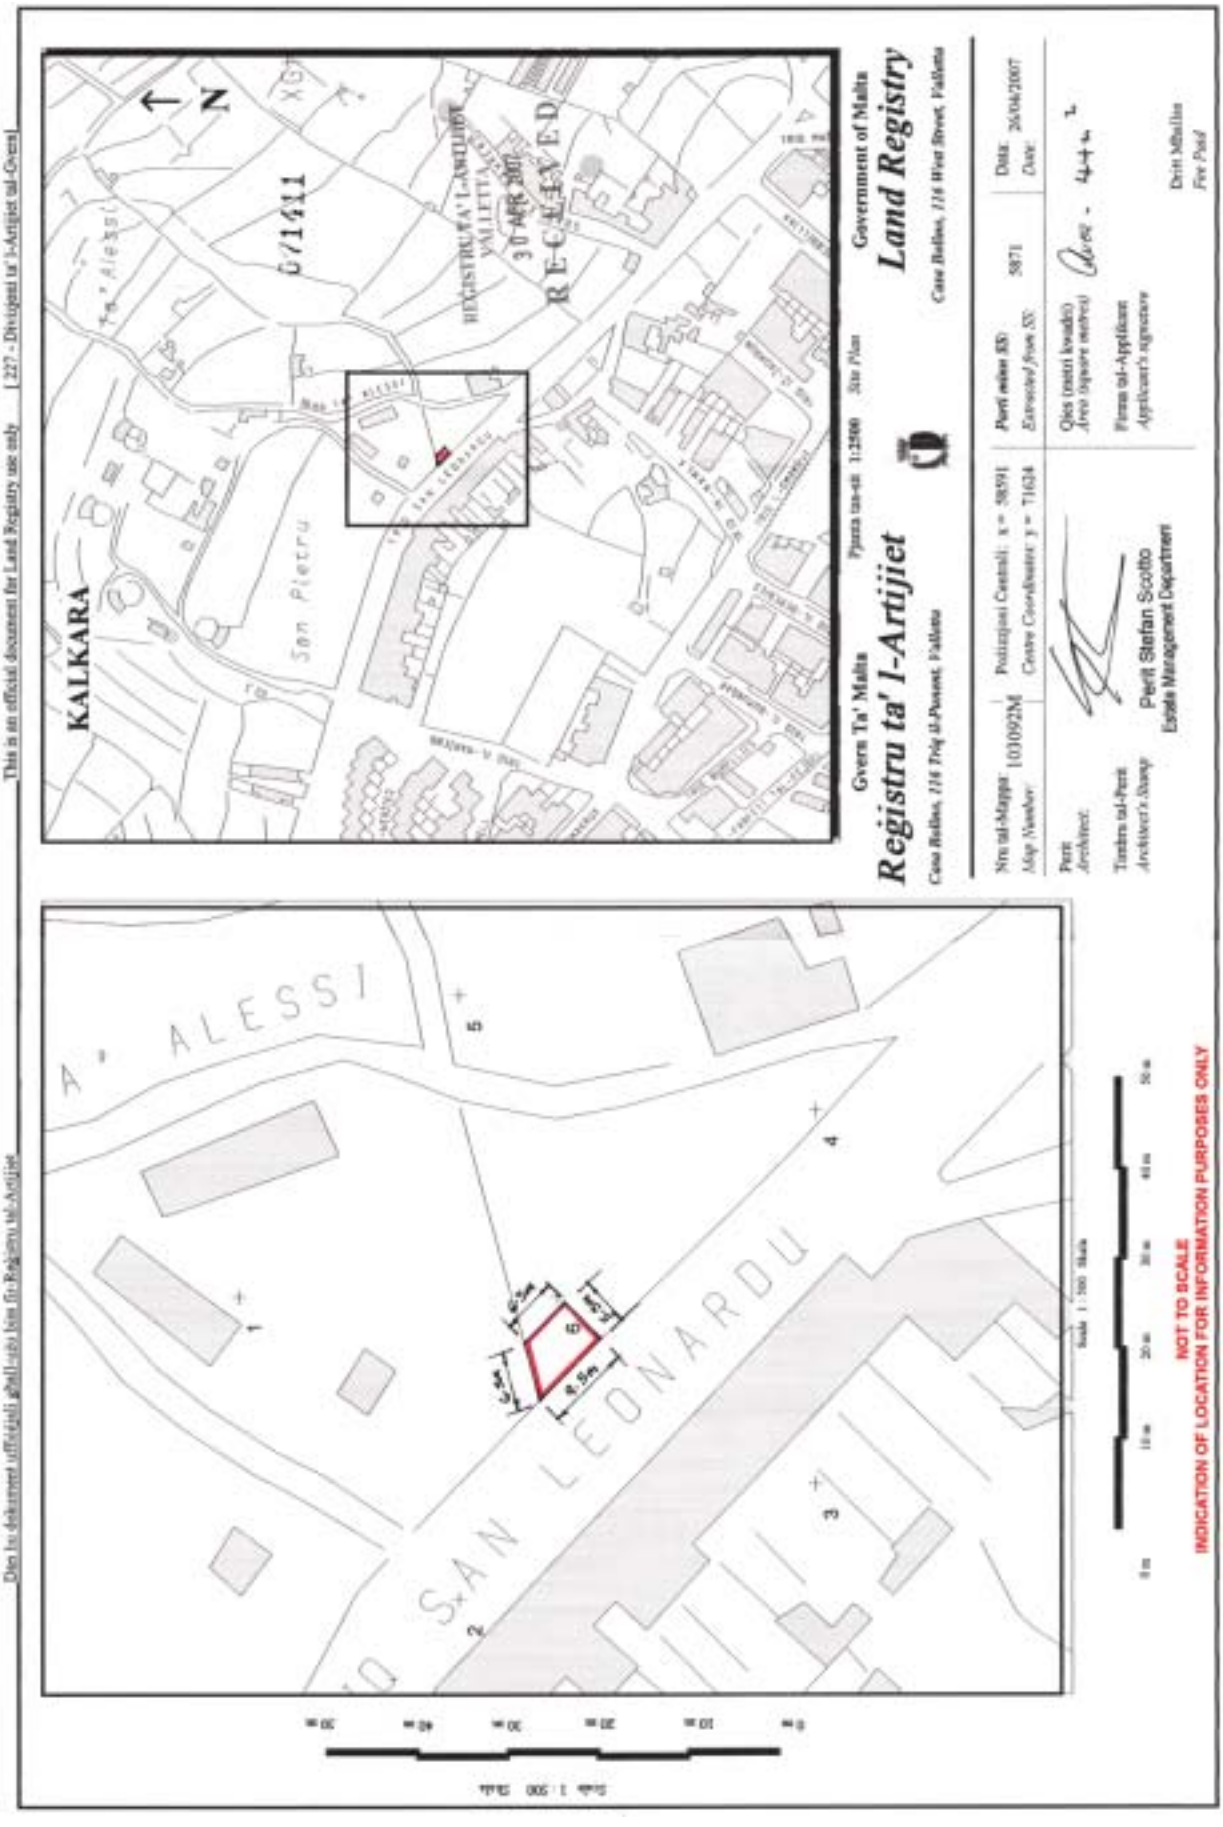
This is an official document for Land Registry use only [227 - Dirigenti tal-Artijiet tal-Gvern]
Dan hu dokument uffiċjali għall-użu biss fir-Reġistru tal-Artijiet
KALKARA
N
6/1411
San Pietru
Gvern Ta' Malta
Registru ta' l-Artijiet
Government of Malta
Land Registry
Site Plan
Pjanta tas-sit 1:2500
Nru tal-Mappa 1030092M
Map Number
Poliżinjali Centrali: x = 58591
Centre Coordinates: y = 71624
Perit mistieden (KE)
Extended from (SS) 5871
Data 26/04/2007
Date
Qies (metri kwadri)
Area (square metres)
Perit
Architect
Timbru tal-Perit
Architect's Stamp
Perit Stefan Scotto
Estate Management Department
Firma tal-Applikant
Applicant's signature
Data Mhallfin
For Paid
A. ALESSI
SAN LEONARDU
1
2
3
4
5
6
8.5m
NOT TO SCALE
INDICATION OF LOCATION FOR INFORMATION PURPOSES ONLY

Nru. 484

AKKWIST TA' ART

DIN id-dikjarazzjoni li ġejja, magħmula mill-President ta' Malta bis-saħħa ta' l-artikolu 3 ta' l-Ordinanza dwar l-Akkwist ta' l-Artijiet għal Skopijiet Pubbliċi (Kapitolu 88) hija pubblikata skond u għall-finijiet ta' l-artikolu 9(1) ta' dik l-Ordinanza.

L-24 ta' Mejju, 2007

(File No. L 80/89/83)

DIKJARAZZJONI TAL-PRESIDENT TA' MALTA

Illi b'dikjarazzjoni tal-President ta' Malta tal-5 ta' Ottubru, 1999, l-art hawn taħt imsemmija kienet dikjarat meħtieġa mill-awtorità kompetenti għal skop pubbliku skond id-dispożizzjonijiet ta' l-Ordinanza dwar l-akkwist ta' Artijiet għal Skopijiet Pubbliċi (Kap. 88) u illi l-akkwist tagħha kellu jkun b'xiri assolut.

Deskrizzjoni ta' l-Art

Il-fond li ġej f'Bormla:

Id-Direttt Dominju Temporanju u s-sussegwenti proprjetà assoluta tal-fond Numru 64, Triq l-Ajkla.

Il-fond hawn fuq imsemmi jidher muri bil-kulur aħmar fuq il-pjanta L.D. 176/90/A/1, li wieħed jista' jara fuq talba fid-Dipartiment ta' l-Artijiet, Auberge de Baviere, Valletta.

Illi d-Dikjarazzjoni tal-President ta' Malta odjerna qiegħda tiġi ppubblikata għall-fini ta' l-Att XI ta' l-2002.

Il-kumpens offrut għat-Direttt Dominju Temporanju u s-sussegwenti proprjetà assoluta għall-fond hawn fuq imsemmi hu ta' mitejn u disgħa u għoxrin Lira Maltija Lm229 (€533.43) skond l-Avviż ta' ftehim tal-5 ta' Ġunju 2001, liema avviż ħareġ skond l-istima tal-perit Fred H. Valentino A.&C.E., li kopja tiegħu qed tiġi ppubblikata ma' din id-dikjarazzjoni.

No. 484

ACQUISITION OF LAND

THE following declaration made by the President of Malta under section 3 of the Land Acquisition (Public Purposes) Ordinance (Chapter 88) is published in terms and for the purposes of section 9(1) thereof.

24th May, 2007

DECLARATION BY THE PRESIDENT OF MALTA

Whereas by the President's declaration dated 5th October, 1999, the undermentioned land was declared to be required by the competent authority for a public purpose in terms of the provisions of the Land Acquisition (Public Purposes) Ordinance (Cap. 88) and that the acquisition thereof was to be by absolute purchase.

Description of the Land

The following premises at Cospicua:

The Direct Temporary Dominium and the subsequent absolute property of premises No. 64, Triq l-Ajkla.

The abovementioned premises is shown in red on plan L.D. 176/90/A/1, which may be seen on demand at the Land Department, Auberge de Baviere, Valletta.

That the present President's declaration is being published for the purpose of Act XI of 2002.

The compensation offered for the Direct Temporary Dominium and the subsequent absolute property for the abovementioned premises is two hundred and twenty nine Maltese Liri Lm229 (€533.43) according to the notice of agreement dated 5th June 2001, which notice was issued according to the valuation of architect Fred H. Valentino A.&C.E., a copy of which is being published with this declaration.

Ma' din id-Dikjarazzjoni qed tiġi ppubblikata *site plan* li turi l-immobbli msemmija.

(Iff) Edward Fenech Adami
President
11/5/2007

Din is-*site plan* qed tiġi ppubblikata f'paġna 5123.

Stima tal-Perit (oriġinali bil-Malti)

Fond f'Bormla

Fuq struzzjonijiet tal-Kummissarju ta' l-Artijiet, skond l-Ordinanza dwar l-Akkwist ta' Artijiet (għal Skopijiet Pubbliċi), qiegħed niffissa l-valur liberu u frank tal-propjetà hawn taħt deskritta f'Bormla, li hi meħtieġa mill-Gvern għal skop pubbliku, u dan wara li ħadt in konsiderazzjoni l-lokalità kif ukoll ħwejjeġ oħra li jista' jkollhom x'jaqsmu mal-valur ta' l-istess proprjetà.

(*Item* Nru. 83) Il-fond Nru. 64 fi Triq l-Ajkla, muri bl-aħmar fuq il-pjanta L.D. 176/90/A/1 stmat għall-valur ta' tlett elef, erba' mija u għaxar Liri Maltin Lm3,410 (€7,943.16).

Dan il-valur għandu jinqasam kif ġej:

mitejn u disgħa u għoxrin Lira Maltija Lm229 (€533.43) għad-Dirett Dominju Temporanju u s-sussegwenti proprjetà assoluta u

tlett elef, mija u wieħed u tmenin Lira Maltija Lm3,181 (€7,409.74) għall-Utile Dominju u s-sussegwenti propjetà assoluta.

(Iff) Fred H. Valentino A.&C.E.

Dan ir-rapport qiegħed jibdel ir-rapport datat 24 ta' Ottubru 1991 f'dak li għandu x'jaqsam mal-proprjetà hawn fuq imsemmija.

Is-7 ta' Diċembru, 2000

A site plan showing the mentioned immovable property is being published with this declaration

(Iff) Edward Fenech Adami
President
11/5/2007

This site plan is being published on page 5123.

Architect's Valuation (original in Maltese)

Premises at Cospicua

I have been instructed by the Commissioner of Land to assess under the Land Acquisition (Public Purposes) Ordinance, the freehold value of the hereunder described property at Cospicua, required by Government for a public purpose, and this after considering the locality, as well as other matters relevant ot the same property.

(*Item* No. 83) Premises No. 64 in Triq l-Ajkla, shown in red on plan L.D. 176/90/A/1 valued for the price of three thousand, four hundred and ten Maltese Liri Lm3,410 (€7,943.16).

This value is divided as follows:

two hundred and twenty nine Maltese Liri Lm229 (€533.43) for the Direct Temporary Dominium and the subsequent absolute property and


three thousand, one hundred and eighty one Maltese Liri Lm3,181 (€7,409.74) for the Utile Dominium and the subsequent absolute property.


(Sgd) Fred H. Valentino A.&C.E.

This report is replacing the one dated 24th October 1991 in that relating to the above mentioned property.

7th December, 2000

Dan hu dokument uffiċjali għall-użu biss fir-Reġistru tal-Artijiet. This is an official document for Land Registry use only [227 - Diviżjoni ta' l-Artijiet tal-Gvern]

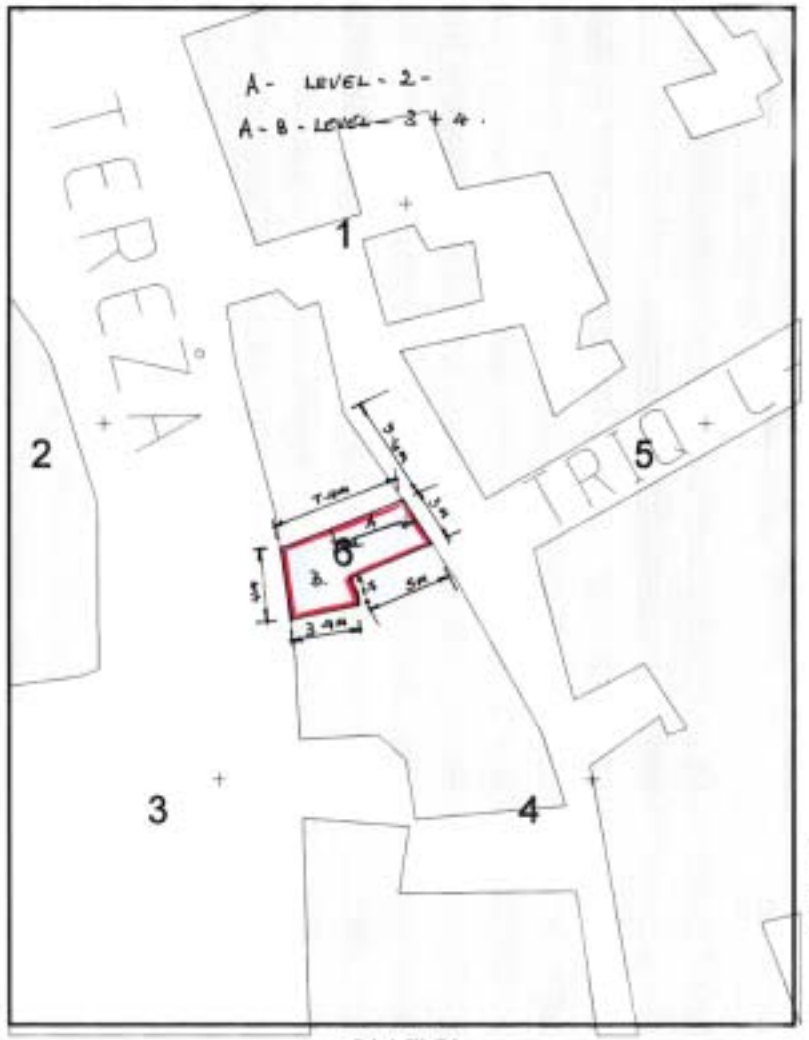

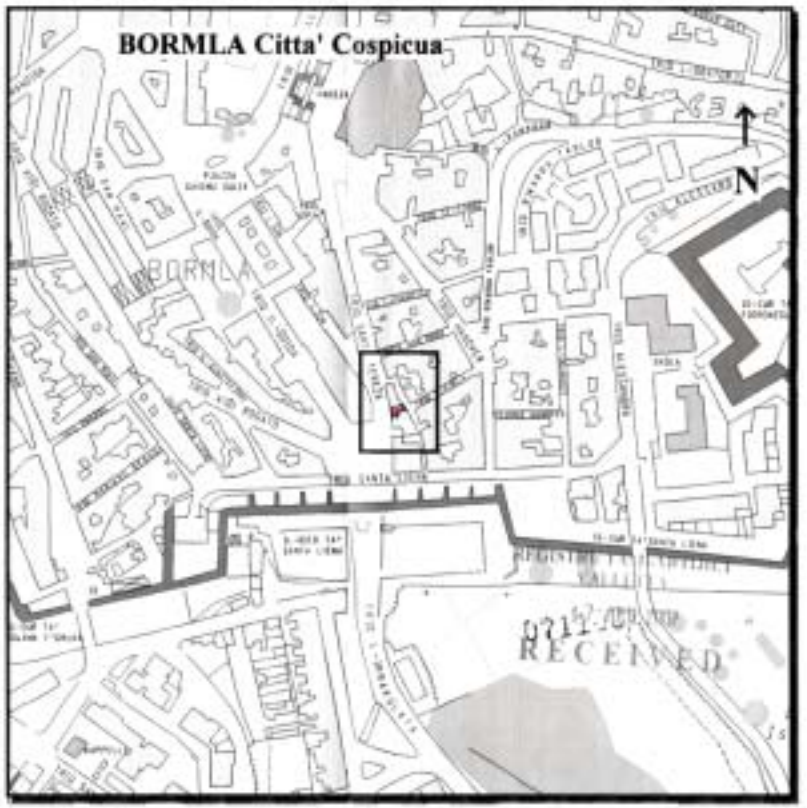

Gvern Ta' Malta — Pjanta tas-sit 1:2500 *Site Plan* — Government of Malta

Reġistru ta' l-Artijiet — **Land Registry**

Casa Bolino, 116 Triq il-Punent, Valletta — *Casa Bolino, 116 West Street, Valletta*

Nru tal-Mappa: *Map Number:* 102412M	Pożizzjoni Ċentrali: x = 56820 *Centre Coordinates:* y = 70969		*Parti minn SS: Extracted from SS:* 5670	Data: *Date:* 02/04/2007	
Perit *Architect:*			Qies (metri kwadri) *Area (square metres)*		
Timbru tal-Perit: *Architect's Stamp*	Perit Stefan Scotto Estate Management Department		Firma tal-Applikant *Applicant's signature*		
				Dritt Mhallas *Fee Paid*	

Nru. 485

AKKWIST TA' ART

DIN id-dikjarazzjoni li ġejja, magħmula mill-President ta' Malta bis-saħħa ta' l-artikolu 3 ta' l-Ordinanza dwar l-Akkwist ta' l-Artijiet għal Skopijiet Pubbliċi (Kapitolu 88) hija pubblikata skond u għall-finijiet ta' l-artikolu 9(1) ta' dik l-Ordinanza.

L-24 ta' Mejju, 2007

(File No. L 79/2006)

DIKJARAZZJONI TAL-PRESIDENT TA' MALTA

Jiena hawnhekk niddikjara illi l-art hawn taħt imsemmija hija meħtieġa mill-awtorità kompetenti għal skop pubbliku skond id-dispożizzjonijiet ta' l-Ordinanza dwar l-akkwist ta' Artijiet għal Skopijiet Pubbliċi (Kap. 88) u illi l-akkwist tagħha għandu jkun b'xiri assolut.

Deskrizzjoni ta' l-Art

L-art li ġejja f'Kerċem, Għawdex:

1. Biċċa art tal-kejl ta' madwar 51 metru kwadru, li tmiss mill-Grigal u mit-Tramuntana ma' triq pubblika u mil-Lbiċ ma' proprjetà ta' Maria Mizzi u oħrajn jew irjieħ verjuri.

L-art hawn fuq imsemmija tidher murija bil-kulur aħmar fuq il-pjanta P.D. Nru. 2006_706, li wieħed jista' jara fuq talba fid-Dipartiment ta' l-Artijiet, Auberge de Baviere, Valletta.

Il-kumpens offrut huwa ta' tnax-il elf Lira Maltija Lm12,000 (€27,952.48) skond l-istima li hawn ma' din id-

No. 485

ACQUISITION OF LAND

THE following declaration made by the President of Malta under section 3 of the Land Acquisition (Public Purposes) Ordinance (Chapter 88) is published in terms and for the purposes of section 9(1) thereof.

24th May, 2007

DECLARATION BY THE PRESIDENT OF MALTA

I hereby declare that the undermentioned land is required by the competent authority for a public purpose in terms of the provisions of the Land Acquisition (Public Purposes) Ordinance (Cap. 88) and that the acquisition thereof is to be by absolute purchase.

Description of the Land

The following land at Kerċem, Gozo:

1. A plot of land measuring about 51 square metres, bounded on the North East and North by a public road and on the South West by property of Maria Mizzi and others or more precise boundaries.

The abovementioned land is shown in red on plan P.D. No. 2006_706, which may be seen on demand at the Land Department, Auberge de Baviere, Valletta.

The compensation offered is of twelve thousand Maltese Liri Lm12,000 (€27,952.48) according to the estimate

dikjarazzjoni kif din saret mill-Perit arkitett Joseph Mizzi, A.&C.E.

Ma' din id-Dikjarazzjoni qed tiġi ppubblikata *site plan* li turi l-immobbli msemmija.

(Iff) Edward Fenech Adami
President
11/5/2007

Din is-*site plan* qed tiġi ppubblikata f'paġna 5126.

Stima tal-Perit (oriġinali bil-Malti)

Art f'Kerċem, Għawdex

Fuq struzzjonijiet tal-Kummissarju ta' l-Artijiet, skond l-Ordinanza dwar l-Akkwist ta' Artijiet (għal Skopijiet Pubbliċi), qiegħed niffissa l-valur liberu u frank tal-propjetà hawn taħt deskritta f'Kerċem, Għawdex, li hi meħtieġa mill-Gvern għal skop pubbliku, u dan wara li ħadt in konsiderazzjoni l-lokalità kif ukoll ħwejjeġ oħra li jista' jkollhom x'jaqsmu mal-valur ta' l-istess proprjetà.

Biċċa art tal-kejl ta' madwar 51 metru kwadru, li tmiss mill-Grigal u mit-Tramuntana ma' triq pubblika u mil-Lbiċ ma' proprjetà ta' Maria Mizzi et, liema art hija meqjusa bħala art fabbrikabbli fit-termini ta' l-Ordinanza dwar l-Akkwist ta' Artijiet u hija indikata delineata bil-kulur aħmar fuq il-pjanta P.D. Nru. 2006_706, hija stmata għall-valur ta' tnax-il elf Lira Maltija Lm12,000 (€27,952.48).

(Iff.) Joseph Mizzi, A.&C.E.

It-23 ta' Ottubru, 2006

published with this declaration as made by architect Perit Joseph Mizzi, A.&C.E.

A site plan showing the mentioned immovable property is being published with this declaration

(Iff) Edward Fenech Adami
President
11/5/2007

This site plan is being published on page 5126.

Architect's Valuation (original in Maltese)


Land at Kerċem, Gozo

I have been instructed by the Commissioner of Land to assess under the Land Acquisition (Public Purposes) Ordinance, the freehold value of the hereunder described property at Kerċem, Gozo, required by Government for a public purpose, and this after considering the locality, as well as other matters relevant ot the same property.

A plot of land measuring about 51 square metres, bounded on the North East and North by a public road and on the South West by property of Maria Mizzi et, which land is considered as a building site in terms of the Land Acquisition (Public Purposes) Ordinance and is shown edged in red on plan P.D. No. 2006_706, and is valued for the price of twelve thousand, Maltese Liri Lm12,000 (€27,952.48).

(Sgd.) Joseph Mizzi, A.&C.E.

23rd October, 2006

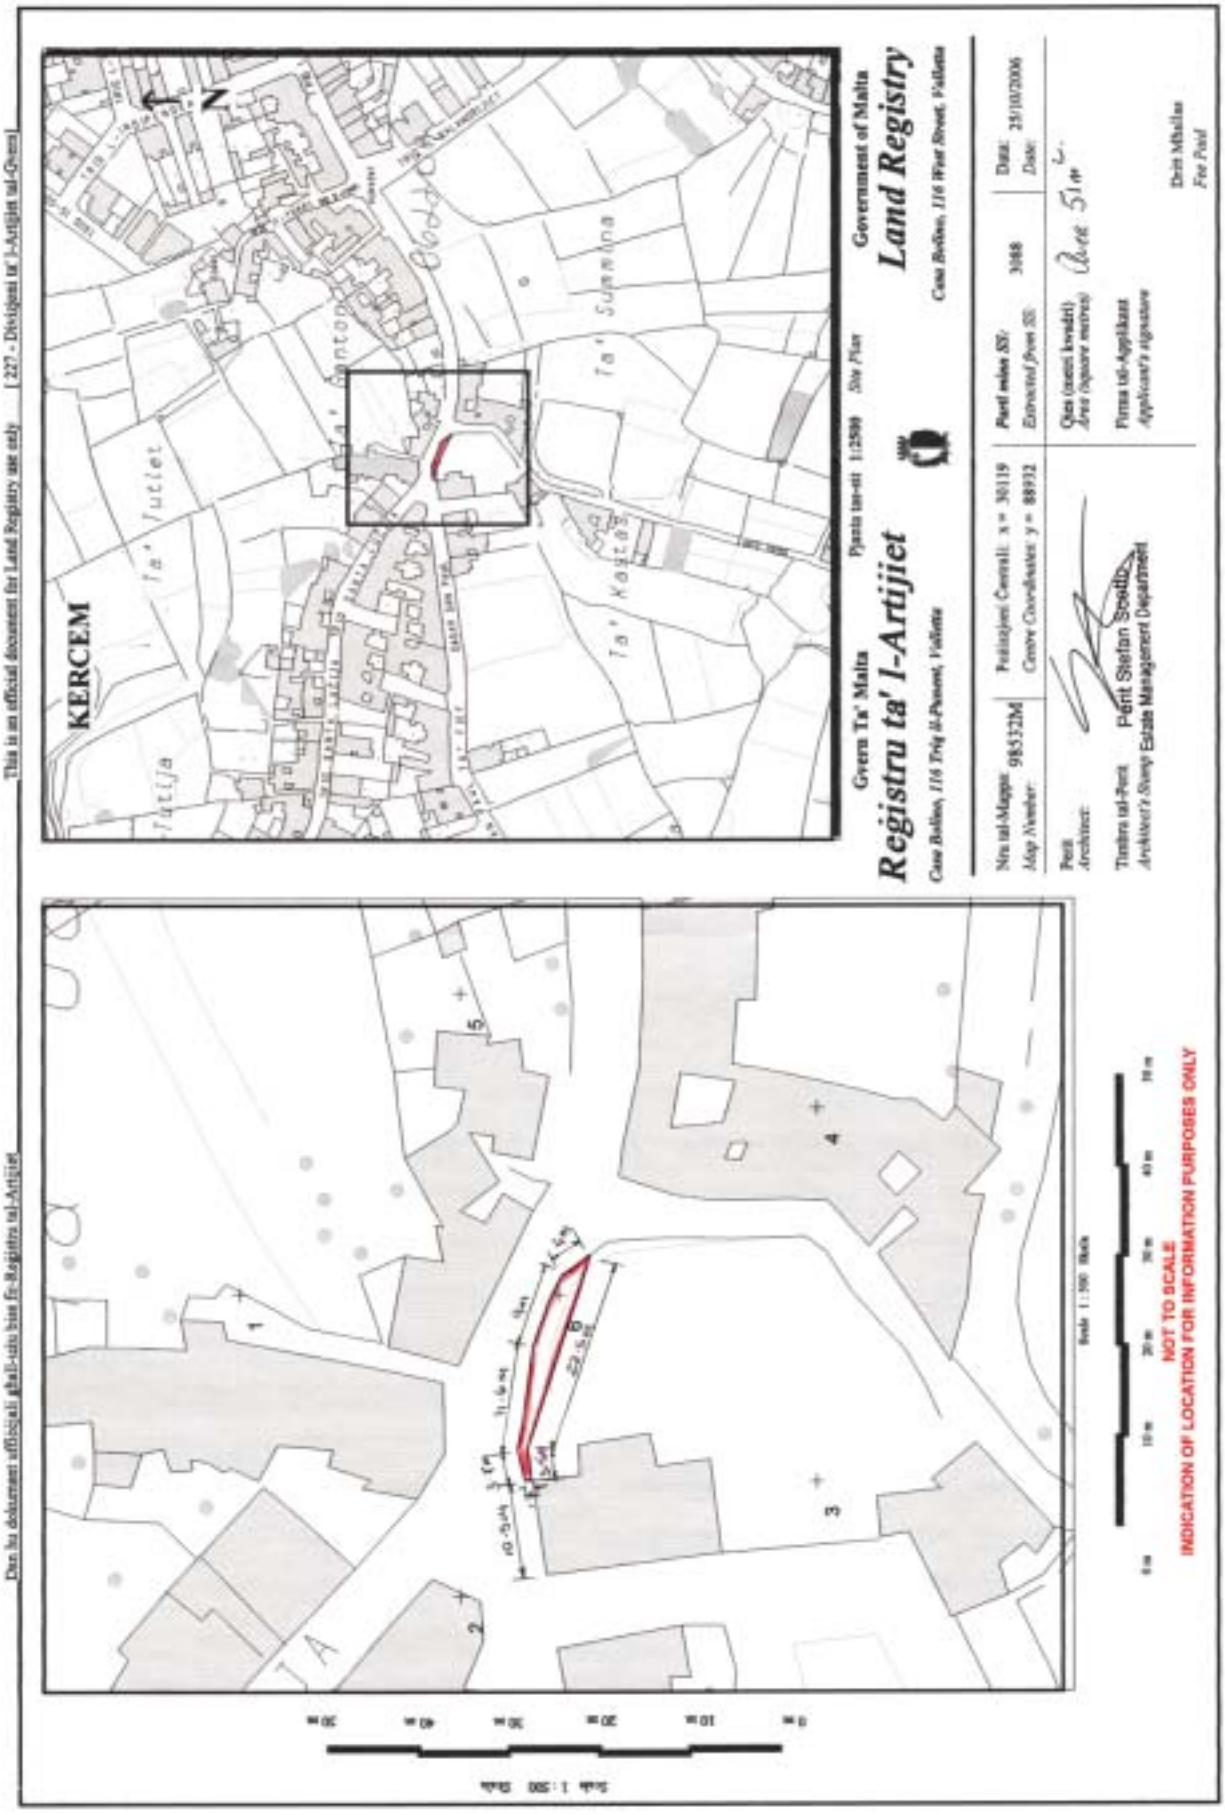
Dan hu dokument ufficjali ghall-uzu biss fir-Registru tal-Artijiet
This is an official document for Land Registry use only
[227 - Divizjoni ta' l-Artijiet tal-Gvern]
KERCEM
Ta' Tutlet
Tatlja
Ta' Kaptas
Ta' Sumelina
Gvern Ta' Malta
Registru ta' l-Artijiet
Pjanta tas-sit 1:2500 Site Plan
Government of Malta
Land Registry
Nru tal-Mappa: 98532M
Map Number:
Koordinati Centrali: x = 30119
Centre Coordinates: y = 88932
Pjeli mibni (SI):
Extracted from SI:
3988
Data: 25/10/2006
Date:
Qies (qasmi kwadri)
Area (square metres)
Perit
Architect:
Timbru tal-Perit
Architect's Stamp
Perit Stefan Scerri
Estate Management Department
Firma tal-Applikant
Applicant's signature
Dritt Mhallas
Fee Paid
Scale 1:500 Metric
NOT TO SCALE
INDICATION OF LOCATION FOR INFORMATION PURPOSES ONLY

Nru. 486

AKKWIST TA' ART

DIN id-dikjarazzjoni li ġejja, magħmula mill-President ta' Malta bis-saħħa ta' l-artikolu 3 ta' l-Ordinanza dwar l-Akkwist ta' l-Artijiet għal Skopijiet Pubbliċi (Kapitolu 88) hija pubblikata skond u għall-finijiet ta' l-artikolu 9(1) ta' dik l-Ordinanza.

L-24 ta' Mejju, 2007

(File No. L 632/74/I)

DIKJARAZZJONI TAL-PRESIDENT TA' MALTA

Illi b'dikjarazzjoni tal-President ta' Malta tat-8 ta' Lulju, 1975, l-art hawn taħt imsemmija kienet dikjarat meħtieġa mill-awtorità kompetenti għal skop pubbliku skond id-dispożizzjonijiet ta' l-Ordinanza dwar l-akkwist ta' Artijiet għal Skopijiet Pubbliċi (Kap. 88) u illi l-akkwist tagħha kellu jkun b'xiri assolut.

Deskrizzjoni ta' l-Art

L-art li ġejja fl-Imsida:

1. Biċċa art tal-kejl ta' madwar 1,882 metru kwadru, li tmiss mill-Punent ma' triq pubblika, mill-Majjistral ma' sqaq pubbliku u mill-Grigal ma' proprjetà ta' George Pace et jew irjieħ verjuri.

L-art hawn fuq imsemmija tidher murija bil-kulur isfar u indikata bħala *plot* numru 1 fuq il-pjanta L.D. Nru. 104A/75/2, li wieħed jista' jara fuq talba fid-Dipartiment ta' l-Artijiet, Auberge de Baviere, Valletta.

Illi d-Dikjarazzjoni tal-President ta' Malta odjerna qiegħda tiġi ppubblikata għall-fini ta' l-Att I ta' l-2006.

Il-kumpens offrut huwa ta' tlettax-il elf u ħames mitt Lira Maltija Lm13,500 (€31,446.54) skond l-istima li hawn ma'

No. 486

ACQUISITION OF LAND

THE following declaration made by the President of Malta under section 3 of the Land Acquisition (Public Purposes) Ordinance (Chapter 88) is published in terms and for the purposes of section 9(1) thereof.

24th May, 2007

DECLARATION BY THE PRESIDENT OF MALTA

Whereas by the President's declaration dated 8th July, 1975, the undermentioned land was declared to be required by the competent authority for a public purpose in terms of the provisions of the Land Acquisition (Public Purposes) Ordinance (Cap. 88) and that the acquisition thereof was to be by absolute purchase.

Description of the Land

The following land at Msida:

1. A plot of land measuring about 1,882 square metres, bounded on the West by a public road, on the North West by a public alley and on the North East by property of George Pace et or more precise boundaries.

The abovementioned land is shown in yellow and indicated as plot number 1 on plan L.D. No. 104A/75/2, which may be seen on demand at the Land Department, Auberge de Baviere, Valletta.

That the present President's declaration is being published for the purpose of Act I of 2006.

The compensation offered is thirteen thousandand five hundred Maltese Liri Lm13,500 (€31,446.54) according to

din id-dikjarazzjoni kif din saret mill-Perit arkitett Carmen V. Sutton, A.&C.E.

Ma' din id-Dikjarazzjoni qed tiġi ppubblikata *site plan* li turi l-immobbli msemmija.

(Iff) Edward Fenech Adami
President
27/4/2007

Din is-*site plan* qed tiġi ppubblikata f'paġna 5129.

Stima tal-Perit (oriġinali bil-Malti)

Art fl-Imsida

Fuq struzzjonijiet tal-Kummissarju ta' l-Artijiet, skond l-Ordinanza dwar l-Akkwist ta' Artijiet (għal Skopijiet Pubbliċi), qieghed niffissa l-valur liberu u frank tal-proprjetà hawn taħt deskritta fl-Imsida, li hi meħtieġa mill-Gvern għal skop pubbliku, u dan wara li ħadt in konsiderazzjoni l-lokalità kif ukoll ħwejjeġ oħra li jista' jkollhom x'jaqsmu mal-valur ta' l-istess proprjetà.

Plot 1. L-art tal-kejl ta' madwar 1,882 metru kwadru, li tmiss mill-Punent ma' triq pubblika, mill-Majjistral ma' sqaq pubbliku u mill-Grigal ma' proprjetà ta' George Pace et al., liema art hija meqjusa in parti bħala art agrikola u in parti bħala art fabbrikabbli fit-termini ta' l-Ordinanza dwar l-Akkwist ta' Artijiet u hija murija bl-isfar fuq il-pjanta L.D. Nru. 104A/75/2, u mmarkata bin-numru "1" u hija stmata għall-valur ta' tlettax-il elf u ħames mitt Lira Maltija Lm13,500 (€31,446.54).

(Iff.) Carmen V. Sutton, A.&C.E.

N.B. Dan ir-rapport ta' stima u l-pjanta mehmuża miegħu qed jibdel ir-rapport datat 28 ta' Novembru 1998 għal dak li għandu x'jaqsam mal-proprjetà msemmija.

It-3 ta' Awissu, 2001

the valuation published with this declaration as made by architect Carmen V. Sutton, A.&C.E.

A site plan showing the mentioned immovable property is being published with this declaration

(Iff) Edward Fenech Adami
President
27/4/2007

This site plan is being published on page 5129.

Architect's Valuation (original in Maltese)

Land at Msida

I have been instructed by the Commissioner of Land to assess under the Land Acquisition (Public Purposes) Ordinance, the freehold value of the hereunder described property at Msida, required by Government for a public purpose, and this after considering the locality, as well as other matters relevant ot the same property.

Plot 1. A plot of land measuring about 1,882 square metres, bounded on the West by a public road, on the North West by a public alley and on the North East by property of George Pace et al., which land is considered partly as agricultural land and partly as a building site in terms of the Land Acquisition (Public Purposes) Ordinance and is shown in yellow on plan L.D. No. 104A/75/2, and is marked with number "1" and is valued for the thirteen thousand and five hundred Maltese Liri Lm13,500 (€31,446.54).


(Sgd.) Carmen V. Sutton, A.&C.

N.B. This evaluation report and attached plan are replacing the report dated 28th November 1998 for that relating to the mentioned property.

3rd August, 2001

Dan hu dokument uffiċjali għall-użu biss fir-Reġistru tal-Artijiet

This is an official document for Land Registry use only [227 - Diviżjoni ta' l-Artijiet tal-Gvern]

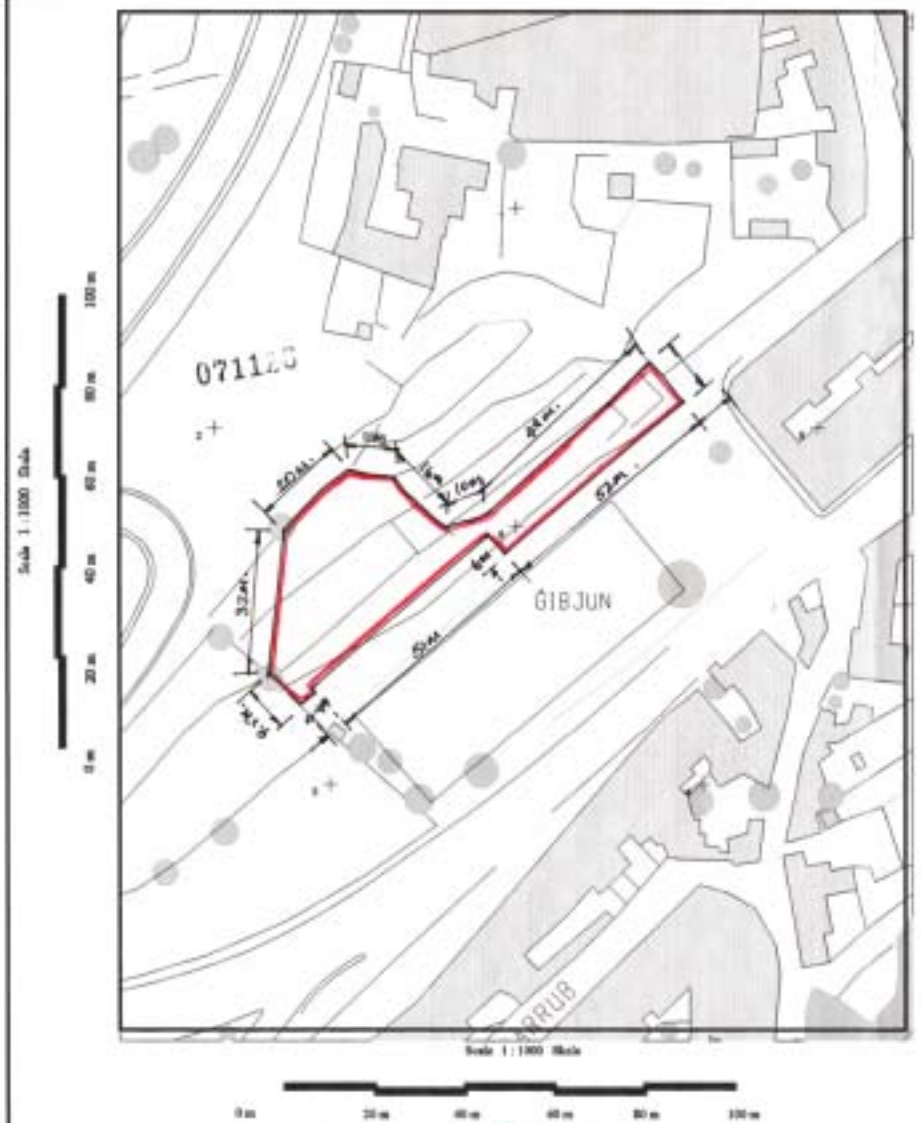



Gvern Ta' Malta — Pjanta tas-sit 1:2500 *Site Plan* — Government of Malta

Reġistru ta' l-Artijiet — **Land Registry**

Casa Bolino, 116 Triq il-Punent, Valletta — *Casa Bolino, 116 West Street, Valletta*

Nru tal-Mappa: *Map Number:*	102361M	Pożizzjoni Ċentrali: x = 53499 *Centre Coordinates:* y = 72689	*Parti minn SS:* *Extracted from SS:*	5272	Data: *Date:* 28/03/2007

Perit
Architect:

Timbru tal-Perit
Architect's Stamp

Qies (metri kwadri) *Area (square metres)* Area - 1882m²

Firma tal-Applikant
Applicant's signature

Dritt Mħallas
Fee Paid

DIPARTIMENT TA' L-INFORMAZZJONI – 3, PJAZZA KASTILJA – VALLETTA – MALTA
DEPARTMENT OF INFORMATION – 3, CASTILLE PLACE – VALLETTA – MALTA

PUBBLIKAZZJONIJIET UFFIĊJALI
OFFICIAL PUBLICATIONS

Acts of Parliament 2006 on compact disc (CD)	Lm 6.00 (€13.98)
Annual Reports of Government Departments – 2005 on compact disc (CD)	Lm 5.00 (€11.65)
CHOGM & State Visit Highlights in pictures on compact disc (CD)	Lm 3.00 (€6.99)
Code of Ethics and Conduct for Legal Procurators 1998	Lm 1.00 (€2.33)
Code of Ethics for Members of the Judiciary	Lm 1.00 (€2.33)
Creating Inclusive Schools: Guidelines for the Implementation of the NMC Policy on Inclusive Education	Lm 1.80 (€4.19)
Diskors tal-*Budget* 2007	Lm 1.00 (€2.33)
Economic Bulletin – September 2006	Lm 2.00 (€4.66)
Economic Survey 2006	Lm 2.00 (€4.66)
Electoral Register, October 2006	Lm10.40 (€24.23)
Electoral Register, Local Councils, October 2006	Lm40.25 (€93.76)
Estimates 2007	Lm 2.00 (€4.66)
Euro Changeover checklists for Business organisations	no charge
Financial Report 2005	Lm 3.00 (€6.99)
Guidelines for Special Examination Arrangements for Candidates with Particular Requirements	Lm 1.40 (€3.26)
Il-Manwal tal-President tar-Repubblika	Lm 0.50 (€1.16)
Industry Strategy for Malta: 2007-2010	Lm 1.00 (€2.33)
Kodiċi għat-Traffiku fit-Triq	Lm 1.00 (€2.33)
Kodiċi ta' Etika għall-Ġudikanti	Lm 1.00 (€2.33)
Legal Notices and Bye-Laws 2006 on compact disc (CD)	Lm 6.00 (€13.98)
Lejn Malta fl-Ewropa - minn Copenhagen sa Ateni	Lm 1.00 (€2.33)
Malta's Parliament – An Official History	Lm18.00 (€41.93)
Mid-Year Report by the Auditor General – Public Accounts 2005	Lm 1.75 (€4.08)
National Curriculum on its Way – Proceedings	Lm 2.40 (€5.59)
National Curriculum on its Way – Strategic Plan	Lm 1.00 (€2.33)
National Curriculum on its Way – Strategic Plan – Abridged	Lm 0.25 (€0.58)
Performance Audit – ETC's Job Matching Service– Report by the Auditor General	Lm 1.50 (€3.49)
Performance Audit – Inventory Strategy and Distribution of Pharmaceutical Products – Health Division	Lm 1.75 (€4.08)
Performance Audit – Quality of Life for the Elderly at St. Vincent de Paul Residence	Lm 1.50 (€3.49)
Performance Audit – School Information System – Education Division	Lm 2.00 (€4.66)
Performance Audit Report – The Functions of the Tax Compliance Unit	Lm 1.50 (€3.49)
Performance Audit – Reviewing VAT Liability: VAT Investigations and Credit Control Exercises	Lm 1.50 (€3.49)
Portfolio Assessments	Lm 4.00 (€9.32)
Preliminary Master Plan for the Euro Changeover in Malta	no charge
Public Service Management Code (6th Edition – December 2005)	Lm 7.00 (€16.31)
Rapport Finali – Pensjonijiet: Adekwati u Sostenibbli	Lm 3.50 (€8.15)
Report of the Auditor General – Public Accounts 2004	Lm 1.50 (€3.49)
Risk Management in Government Departments - An Audit Approach	Lm 1.50 (€3.49)
Strateġija għall-Industrija ta' Malta: 2007-2010	Lm 1.00 (€2.33)
Subsidiary Legislation for the Year 2005	Lm22.00 (€51.25)
The Highway Code	Lm 1.00 (€2.33)
The Press Act	Lm 0.50 (€1.16)
The Registers of the Medical Council (Malta) 2005	Lm 3.00 (€6.99)
Work and Activities of the National Audit Office 2005	Lm 1.00 (€2.33)

Dawn il-Pubblikazzjonijiet jistgħu jinxtraw mid-Dipartiment ta' l-Informazzjoni
3, Pjazza Kastilja, Valletta, Malta
These Publications are obtainable from the Department of Information
3, Castille Place, Valletta, Malta
www.doi.gov.mt
info@gov.mt

L-ammonti bl-ewro huma bbażati fuq ir-rata ta' €1=Lm0.429300 u huma għal użu ta' informazzjoni biss
Values displayed in euro are based on the rate of €1=Lm0.429300 and are for information purposes only

Ippubblikat mid-Dipartiment ta' l-Informazzjoni (doi.gov.mt) — Valletta — *Published by the Department of Information (doi.gov.mt) — Valletta*
Mitbugħ fl-Istamperija tal-Gvern — *Printed at the Government Printing Press*