Nru. 18,096
Prezz/Price
Lm0.80 (€1.86)

Gazzetta tal-Gvern ta' Malta
The Malta Government Gazette

Il-Ħamis, 5 ta' Lulju, 2007
Thursday, 5th July, 2007

Pubblikata b'Awtorità
Published by Authority

NOTIFIKAZZJONIJIET TAL-GVERN

Nru. 619

AKKWIST TA' ART

DIN id-dikjarazzjoni li ġejja, magħmula mill-President ta' Malta bis-saħħa ta' l-artikolu 3 ta' l-Ordinanza dwar l-Akkwist ta' l-Artijiet għal Skopijiet Pubbliċi (Kapitolu 88) hija ppubblikata skond u għall-finijiet ta' l-artikolu 9(1) ta' dik l-Ordinanza.

Il-5 ta' Lulju, 2007

(File No. L 132/2006/1)

DIKJARAZZJONI TAL-PRESIDENT TA' MALTA

Jiena hawnhekk niddikjara illi l-art hawn taħt imsemmija hija meħtieġa mill-awtorità kompetenti għal skop pubbliku skond id-dispożizzjonijiet ta' l-Ordinanza dwar l-akkwist ta' Artijiet għal Skopijiet Pubbliċi (Kap. 88) u illi l-akkwist tagħha għandu jkun b'xiri assolut.

Deskrizzjoni ta' l-Art

L-art li ġejja f'Wied iż-Żurrieq, limiti tal-Qrendi:

1. Biċċa art tal-kejl ta' madwar seba' mija u sitta u tletin metru kwadru (736m^2), li tinkludi strutturi rurali u li tmiss mill-Grigal ma' triq pubblika, mill-Majjistral ma' proprjetà tal-Gvern u min-Nofsinhar ma' art residwa ta' Joseph Farrugia u oħrajn jew irjieħ verjuri.

GOVERNMENT NOTICES

No. 619

ACQUISITION OF LAND

THE following declaration made by the President of Malta under section 3 of the Land Acquisition (Public Purposes) Ordinance (Chapter 88) is published in terms and for the purposes of section 9(1) thereof.

5th July, 2007

DECLARATION BY THE PRESIDENT OF MALTA

I hereby declare that the undermentioned land is required by the competent authority for a public purpose in terms of the provisions of the Land Acquisition (Public Purposes) Ordinance (Cap. 88) and that the acquisition thereof is to be by absolute purchase.

Description of the Land

The following land at Wied iż-Żurrieq, limits of Qrendi:

1. A plot of land measuring about seven hundred and thirty six square metres (736m^2), which includes rural structures and bounded on the North East by a public road, on the North West by Government property and on the South by the remaining land, property of Joseph Farrugia and others or more precise boundaries.

L-art hawn fuq imsemmija tidher murija bil-kulur aħmar u mmarkata bħala *plot* numru 1 fuq il-pjanta P.D. Nru. 2006_999A li wieħed jista' jara fuq talba fid-Dipartiment ta' l-Artijiet, Auberge de Baviere, Valletta.

Il-kumpens offrut hu ta' tlett elef, mitejn u għoxrin Lira Maltija Lm3,220 (€7,500.58) skond l-istima li hawn ma' din id-dikjarazzjoni kif din saret mill-Perit arkitett Fred H. Valentino, A.&C.E.

Ma' din id-Dikjarazzjoni qed tiġi ppubblikata *site plan* li turi l-immobbli msemmija.

(Iff) Edward Fenech Adami
President
1/6/2007

Din is-*site plan* qed tiġi ppubblikata f'paġna 6117.

Stima tal-Perit (oriġinali bil-Malti)

Art f'Wied iż-Żurrieq (Belvedere) limiti tal-Qrendi

Fuq struzzjonijiet tal-Kummissarju ta' l-Artijiet, skond l-Ordinanza dwar l-Akkwist ta' Artijiet (għal Skopijiet Pubbliċi), qiegħed niffissa l-valur liberu u frank tal-propjetà hawn taħt deskritta f'Wied iż-Żurrieq (Belvedere) limiti tal-Qrendi, li hi meħtieġa mill-Gvern għal skop pubbliku, u dan wara li ħadt in konsiderazzjoni l-lokalità kif ukoll ħwejjeġ oħra li jista' jkollhom x'jaqsmu mal-valur ta' l-istess proprjetà.

Biċċa art tal-kejl ta' madwar seba' mija u sitta u tletin metru kwadru (736m^2), li tinkludi strutturi rurali u li tmiss mill-Grigal ma' triq pubblika, mill-Majjistral ma' proprjetà tal-Gvern Ċivili u min-Nofsinhar ma' art residwa ta' Joseph Farrugia u oħrajn jew irjieħ verjuri, liema art hija meqjusa bħala art agrikola fit-termini ta' l-Ordinanza dwar l-Akkwist ta' Artijiet u hija delineata bil-kulur aħmar u indikata bħala *plot* numru '1' fuq il-pjanta P.D. Nru. 2006_999A u hija stmata għall-valur ta' tlett elf, mitejn u għoxrin Lira Maltija Lm3,220 (€7,500.58).

(Iff.) Perit Fred H. Valentino, A.&C.E.

Il-21 ta' April, 2007

The abovementioned land is shown in red and marked as plot number 1 on plan P.D. No. 2006_999A which may be seen on demand at the Land Department, Auberge de Baviere, Valletta.

The compensation offered is of three thousand, two hundred and twenty Maltese Liri Lm3,220 (€7,500.58) according to the valuation published with this declaration as made by architect Fred H. Valentino, A.&C.E.

A site plan showing the mentioned immovable property is being published with this declaration

(Sgd) Edward Fenech Adami
President
1/6/2007

This site plan is being published on page 6117.

Architect's Valuation (original in Maltese)

Land at Wied iż-Żurrieq (Belvedere) limits of Qrendi

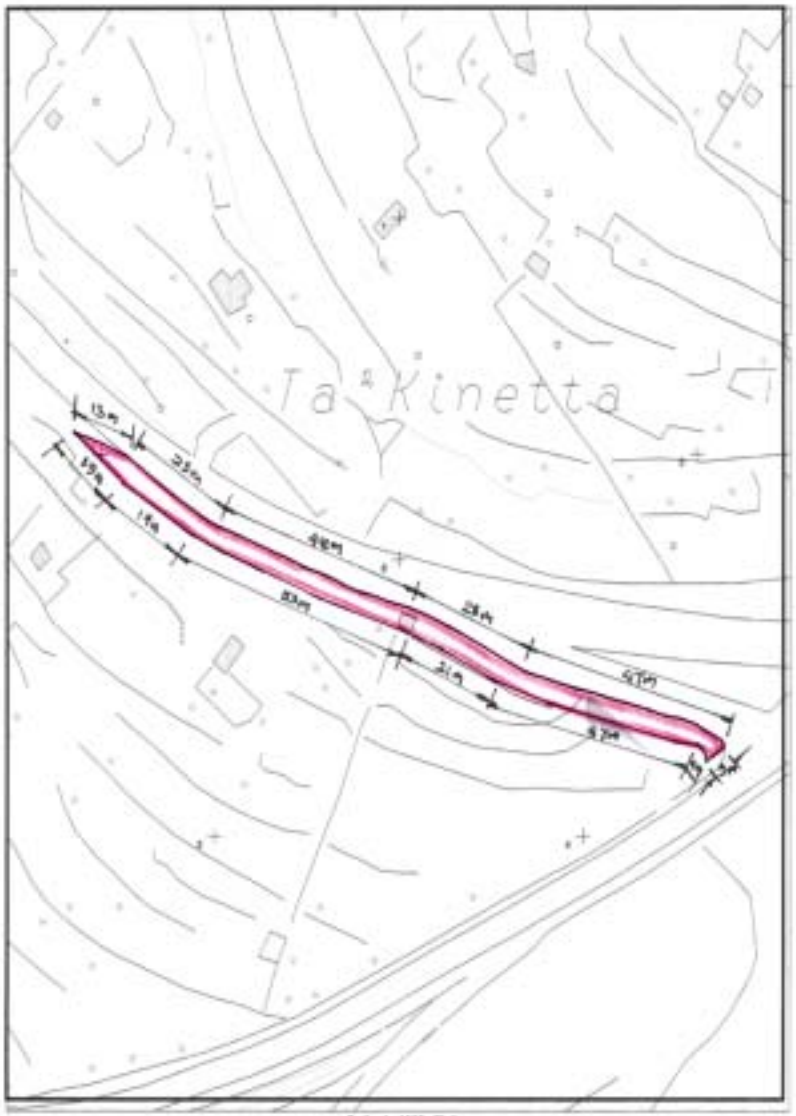
I have been instructed by the Commissioner of Land to assess under the Land Acquisition (Public Purposes) Ordinance, the freehold value of the hereunder described property at Wied iż-Żurrieq (Belvedere) limits of Qrendi, required by Government for a public purpose, and this after considering the locality, as well as other matters relevant to the same property.

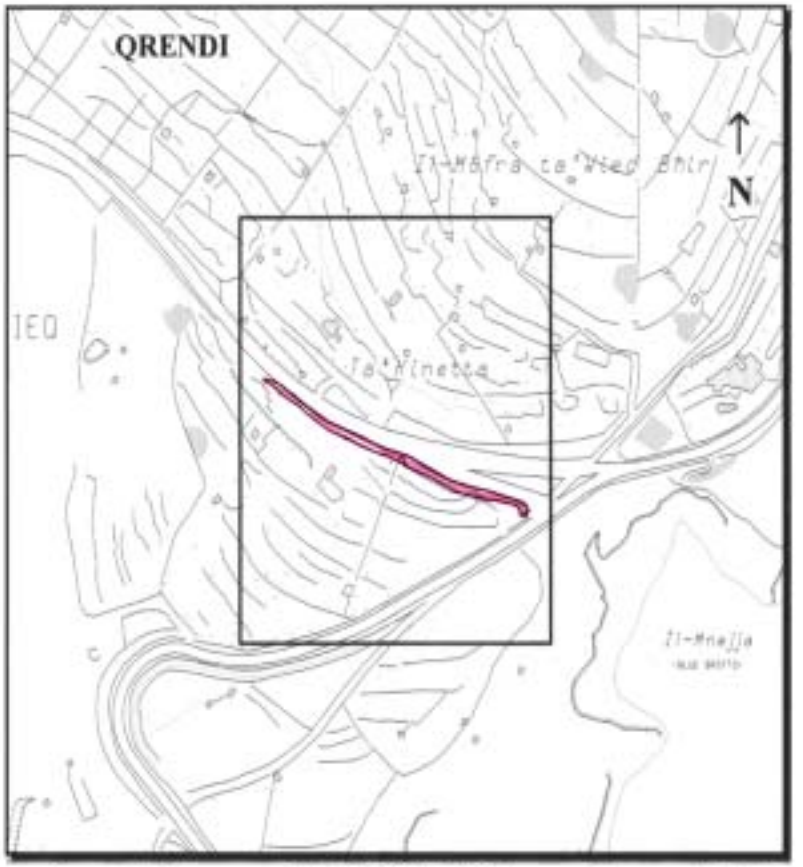
A plot of land measuring about seven hundred and thirty six square metres (736m^2), which includes rural structures and bounded on the North East by a public road, on the North West by property of the Civil Government and on the South by the remaining land, property of Joseph Farrugia and others or more precise boundaries, which land is considered as agricultural land in terms of the Land Acquisition (Public Purposes) Ordinance and is edged in red and shown as plot number '1' on plan P.D. No. 2006_999A and is valued for the price of three thousand, two hundred and twenty Maltese Liri Lm3,220 (€7,500.58).

(Sgd.) Architect Fred H. Valentino, A.&C.E.

21st April, 2007

Dan hu dokument ufficjali ghall-uzu biss fir-Registru tal-Artijiet This is an official document for Land Registry use only [227 - Divizjoni ta' l-Artijiet tal-Gvern]





Gvern Ta' Malta — Pjanta tas-sit 1:2500 *Site Plan* — Government of Malta

Reġistru ta' l-Artijiet — **Land Registry**

Casa Bolino, 115 Triq il-Punent, Valletta — *Casa Bolino, 116 West Street, Valletta*

Nru tal-Mappa: *Map Number:*	103013M	Pożizzjoni Ċentrali: x = 50844 *Centre Coordinates:* y = 64591	*Pjanti mehuda SS:* *Extracted from SS:*	5064	Data: *Date:* 24/04/2007

Perit *Architect:* Perit Stefan Scotto
Estate Management Department

Timbru tal-Perit *Architect's Stamp*

Qies (metri kwadri) *Area (square metres):* Area - 736m²

Firma tal-Applikant *Applicant's signature*

Dritt Mhallas *Fee Paid*

Nru. 620

AKKWIST TA' ART

DIN id-dikjarazzjoni li ġejja, magħmula mill-President ta' Malta bis-saħħa ta' l-artikolu 3 ta' l-Ordinanza dwar l-Akkwist ta' l-Artijiet għal Skopijiet Pubbliċi (Kapitolu 88) hija ppubblikata skond u għall-finijiet ta' l-artikolu 9(1) ta' dik l-Ordinanza.

Il-5 ta' Lulju, 2007

(File No. L 132/2006/2)

DIKJARAZZJONI TAL-PRESIDENT TA' MALTA

Jiena hawnhekk niddikjara illi l-art hawn taħt imsemmija hija meħtieġa mill-awtorità kompetenti għal skop pubbliku skond id-dispożizzjonijiet ta' l-Ordinanza dwar l-akkwist ta' Artijiet għal Skopijiet Pubbliċi (Kap. 88) u illi l-akkwist tagħha għandu jkun b'xiri assolut.

Deskrizzjoni ta' l-Art

L-art li ġejja f'Wied iż-Żurrieq, limiti tal-Qrendi:

1. Biċċa art tal-kejl ta' madwar tnejn u sittin metru kwadru ($62m^2$), u tmiss mill-Grigal ma' triq pubblika, min-Nofsinhar ma' proprjetà ta' Joseph Farrugia u oħrajn u mill-Majjistral ma' proprjetà ta' Joseph Vassallo jew irjieħ verjuri.

L-art hawn fuq imsemmija tidher murija bil-kulur aħmar u mmarkata bħala *plot* numru 2 fuq il-pjanta P.D. Nru. 2006_999B li wieħed jista' jara fuq talba fid-Dipartiment ta' l-Artijiet, Auberge de Baviere, Valletta.

Il-kumpens offrut hu ta' mitejn u ħamsin Lira Maltija Lm250 (€582.34) skond l-istima li hawn ma' din id-

No. 620

ACQUISITION OF LAND

THE following declaration made by the President of Malta under section 3 of the Land Acquisition (Public Purposes) Ordinance (Chapter 88) is published in terms and for the purposes of section 9(1) thereof.

5th July, 2007

DECLARATION BY THE PRESIDENT OF MALTA

I hereby declare that the undermentioned land is required by the competent authority for a public purpose in terms of the provisions of the Land Acquisition (Public Purposes) Ordinance (Cap. 88) and that the acquisition thereof is to be by absolute purchase.

Description of the Land

The following land at Wied iż-Żurrieq, limits of Qrendi:

1. A plot of land measuring about sixty two square metres ($62m^2$), bounded on the North East by a public road, on the South by property of Joseph Farrugia and others and on the North West by property of Joseph Vassallo or more precise boundaries.

The abovementioned land is shown in red and marked as plot number 2 on plan P.D. No. 2006_999B which may be seen on demand at the Land Department, Auberge de Baviere, Valletta.

The compensation offered is of two hundred and fifty Maltese Liri Lm250 (€582.34) according to the valuation

dikjarazzjoni kif din saret mill-Perit arkitett Fred H. Valentino, A.&C.E.

Ma' din id-Dikjarazzjoni qed tiġi ppubblikata *site plan* li turi l-immobbli msemmija.

(Iff) Edward Fenech Adami
President
1/6/2007

Din is-*site plan* qed tiġi ppubblikata f'paġna 6120.

published with this declaration as made by architect Fred H. Valentino, A.&C.E.

A site plan showing the mentioned immovable property is being published with this declaration

(Sgd) Edward Fenech Adami
President
1/6/2007

This site plan is being published on page 6120.

Stima tal-Perit (oriġinali bil-Malti)

Art f'Wied iż-Żurrieq (Belvedere) limiti tal-Qrendi

Fuq struzzjonijiet tal-Kummissarju ta' l-Artijiet, skond l-Ordinanza dwar l-Akkwist ta' Artijiet (għal Skopijiet Pubbliċi), qiegħed niffissa l-valur liberu u frank tal-propjetà hawn taħt deskritta fil-Qrendi, li hi meħtieġa mill-Gvern għal skop pubbliku, u dan wara li ħadt in konsiderazzjoni l-lokalità kif ukoll ħwejjeġ oħra li jista' jkollhom x'jaqsmu mal-valur ta' l-istess proprjetà.

***Plot* 2** Biċċa art tal-kejl ta' madwar tnejn u sittin metru kwadru (62m^2), u tmiss mill-Grigal ma' triq pubblika, min-Nofsinhar ma' proprjetà ta' Joseph Farrugia u oħrajn u mill-Majjistral ma' proprjetà ta' Joseph Vassallo, liema art hija meqjusa bħala art agrikola fit-termini ta' l-Ordinanza dwar l-Akkwist ta' Artijiet u hija murija bil-kulur aħmar u indikata bħala *plot* numru '2' fuq il-pjanta P.D. Nru. 2006_999B u hija stmata għall-valur ta' mitejn u ħamsin Lira Maltija Lm250 (€582.34).

(Iff.) Perit Fred H. Valentino, A.&C.E.

Il-25 ta' April, 2007

Architect's Valuation (original in Maltese)

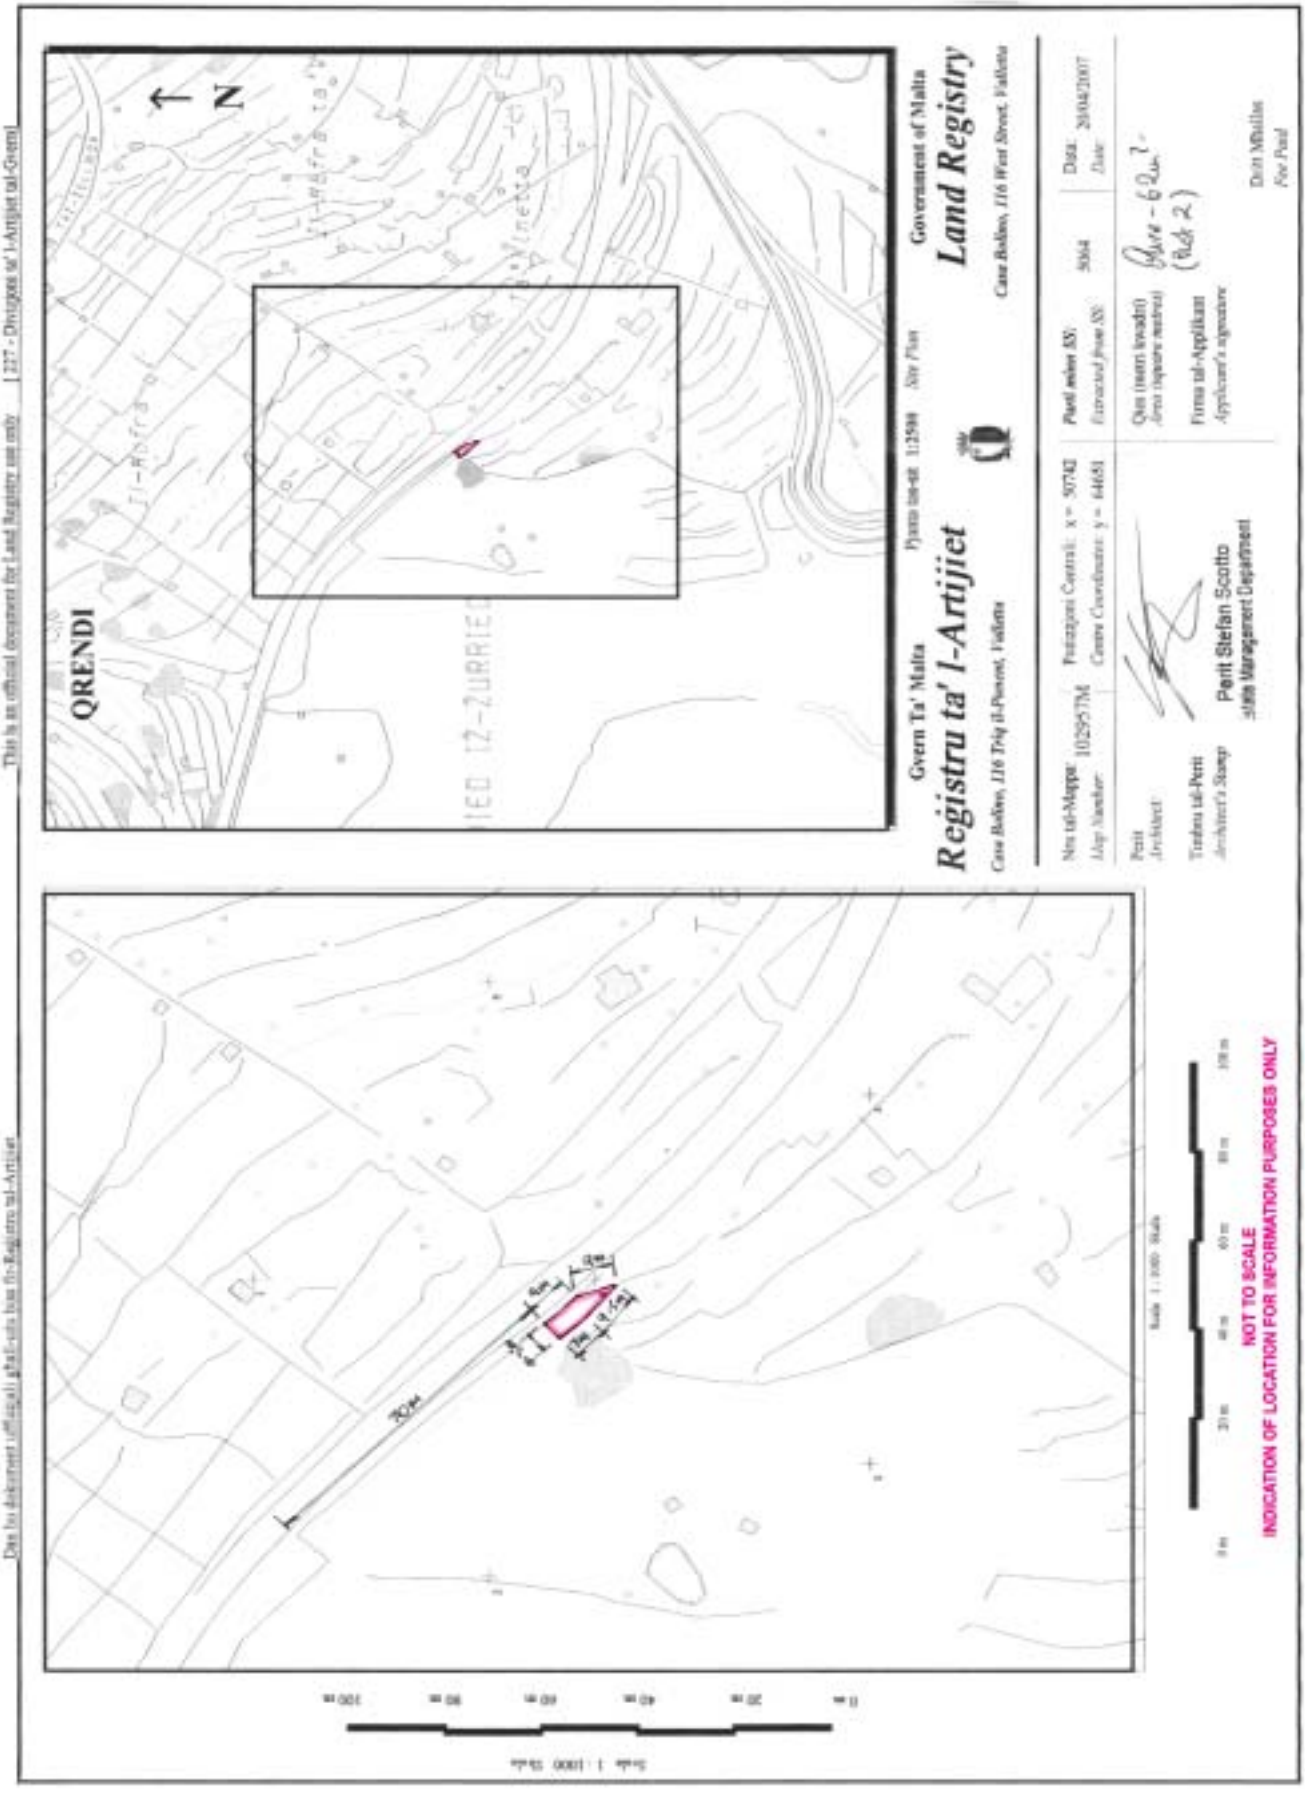
Land at Wied iż-Żurrieq (Belvedere) limits of Qrendi

I have been instructed by the Commissioner of Land to assess under the Land Acquisition (Public Purposes) Ordinance, the freehold value of the hereunder described property at Qrendi, required by Government for a public purpose, and this after considering the locality, as well as other matters relevant to the same property.

Plot 2 A plot of land measuring about sixty two square metres (62m^2), bounded on the North East by a public road, on the South by property of Joseph Farrugia and others and on the North West by property of Joseph Vassallo, which land is considered as agricultural land in terms of the Land Acquisition (Public Purposes) Ordinance and is edged in red and shown as plot number '2' on plan P.D. No. 2006_999B and is valued for the price of two hundred and fifty Maltese Liri Lm250 (€582.34).

(Sgd.) Architect Fred H. Valentino, A.&C.E.

25th April, 2007


QRENDI
N
Gvern Ta' Malta
Registru ta' l-Artijiet
Government of Malta
Land Registry
Scale 1 : 1000
NOT TO SCALE
INDICATION OF LOCATION FOR INFORMATION PURPOSES ONLY

Nru. 621

AKKWIST TA' ART

DIN id-dikjarazzjoni li ġejja, magħmula mill-President ta' Malta bis-saħħa ta' l-artikolu 3 ta' l-Ordinanza dwar l-Akkwist ta' l-Artijiet għal Skopijiet Pubbliċi (Kapitolu 88) hija ppubblikata skond u għall-finijiet ta' l-artikolu 9(1) ta' dik l-Ordinanza.

Il-5 ta' Lulju, 2007

(File No. L 132/2006/3)

DIKJARAZZJONI TAL-PRESIDENT TA' MALTA

Jiena hawnhekk niddikjara illi l-art hawn taħt imsemmija hija meħtieġa mill-awtorità kompetenti għal skop pubbliku skond id-dispożizzjonijiet ta' l-Ordinanza dwar l-akkwist ta' Artijiet għal Skopijiet Pubbliċi (Kap. 88) u illi l-akkwist tagħha għandu jkun b'xiri assolut.

Deskrizzjoni ta' l-Art

L-art li ġejja f'Wied iż-Żurrieq, limiti tal-Qrendi:

1. Biċċa art tal-kejl ta' madwar tliet mija u sebgħa u tletin metru kwadru (337m^2), li tmiss mill-Grigal ma' triq, mil-Lbiċ ma' proprjetà ta' Joseph Vassallo u mix-Xlokk ma' proprjetà ta' Joseph Farrugia jew irjieħ verjuri.

L-art hawn fuq imsemmija tidher murija bil-kulur aħmar u mmarkata bħala *plot* numru 3 fuq il-pjanta P.D. Nru. 2006_999B li wieħed jista' jara fuq talba fid-Dipartiment ta' l-Artijiet, Auberge de Baviere, Valletta.

Il-kumpens offrut hu ta' elf, tliet mija u sittin Lira Maltija Lm1,360 (€3,170.16) skond l-istima li hawn ma' din id-

No. 621

ACQUISITION OF LAND

THE following declaration made by the President of Malta under section 3 of the Land Acquisition (Public Purposes) Ordinance (Chapter 88) is published in terms and for the purposes of section 9(1) thereof.

5th July, 2007

DECLARATION BY THE PRESIDENT OF MALTA

I hereby declare that the undermentioned land is required by the competent authority for a public purpose in terms of the provisions of the Land Acquisition (Public Purposes) Ordinance (Cap. 88) and that the acquisition thereof is to be by absolute purchase.

Description of the Land

The following land at Wied iż-Żurrieq, limits of Qrendi:

1. A plot of land measuring about three hundred and thirty-seven square metres (337m^2), bounded on the North East by a road, on the South West by property of Joseph Vassallo and on the South East by property of Joseph Farrugia or more precise boundaries.

The abovementioned land is shown in red and marked as plot number 3 on plan P.D. No. 2006_999B which may be seen on demand at the Land Department, Auberge de Baviere, Valletta.

The compensation offered is of one thousand, three hundred and sixty Maltese Lm1,360 (€3,170.16) according

dikjarazzjoni kif din saret mill-Perit arkitett Fred H. Valentino, A.&C.E.

Ma' din id-Dikjarazzjoni qed tiġi ppubblikata *site plan* li turi l-immobbli msemmija.

(Iff) EDWARD FENECH ADAMI
President
1/6/2007

Din is-*site plan* qed tiġi ppubblikata f'paġna 6123.

Stima tal-Perit (oriġinali bil-Malti)

Art f'Wied iż-Żurrieq (Belvedere) limiti tal-Qrendi

Fuq struzzjonijiet tal-Kummissarju ta' l-Artijiet, skond l-Ordinanza dwar l-Akkwist ta' Artijiet (għal Skopijiet Pubbliċi), qiegħed niffissa l-valur liberu u frank tal-propjetà hawn taħt deskritta fil-Qrendi, li hi meħtieġa mill-Gvern għal skop pubbliku, u dan wara li ħadt in konsiderazzjoni l-lokalità kif ukoll ħwejjeġ oħra li jista' jkollhom x'jaqsmu mal-valur ta' l-istess proprjetà.

***Plot* 3** Biċċa art tal-kejl ta' madwar tliet mija u sebgħa u tletin metru kwadru (337m^2), li tmiss mill-Grigal ma' triq, mil-Lbiċ ma' proprjetà ta' Joseph Vassallo u mix-Xlokk ma' proprjetà ta' Joseph Farrugia, liema art hija meqjusa bħala art agrikola fit-termini ta' l-Ordinanza dwar l-Akkwist ta' Artijiet u hija murija bil-kulur aħmar u indikata bħala *plot* numru '3' fuq il-pjanta P.D. Nru. 2006_999B u hija stmata għall-valur ta'elf, tliet mija u sittin Lira Maltija Lm1,360 (€3,170.16).

(Iff.) Perit Fred H. Valentino, A.&C.E.

Il-25 ta' April, 2007

to the valuation published with this declaration as made by architect Fred H. Valentino, A.&C.E.

A site plan showing the mentioned immovable property is being published with this declaration

(Sgd) EDWARD FENECH ADAMI
President
1/6/2007

This site plan is being published on page 6123.

Architect's Valuation (original in Maltese)

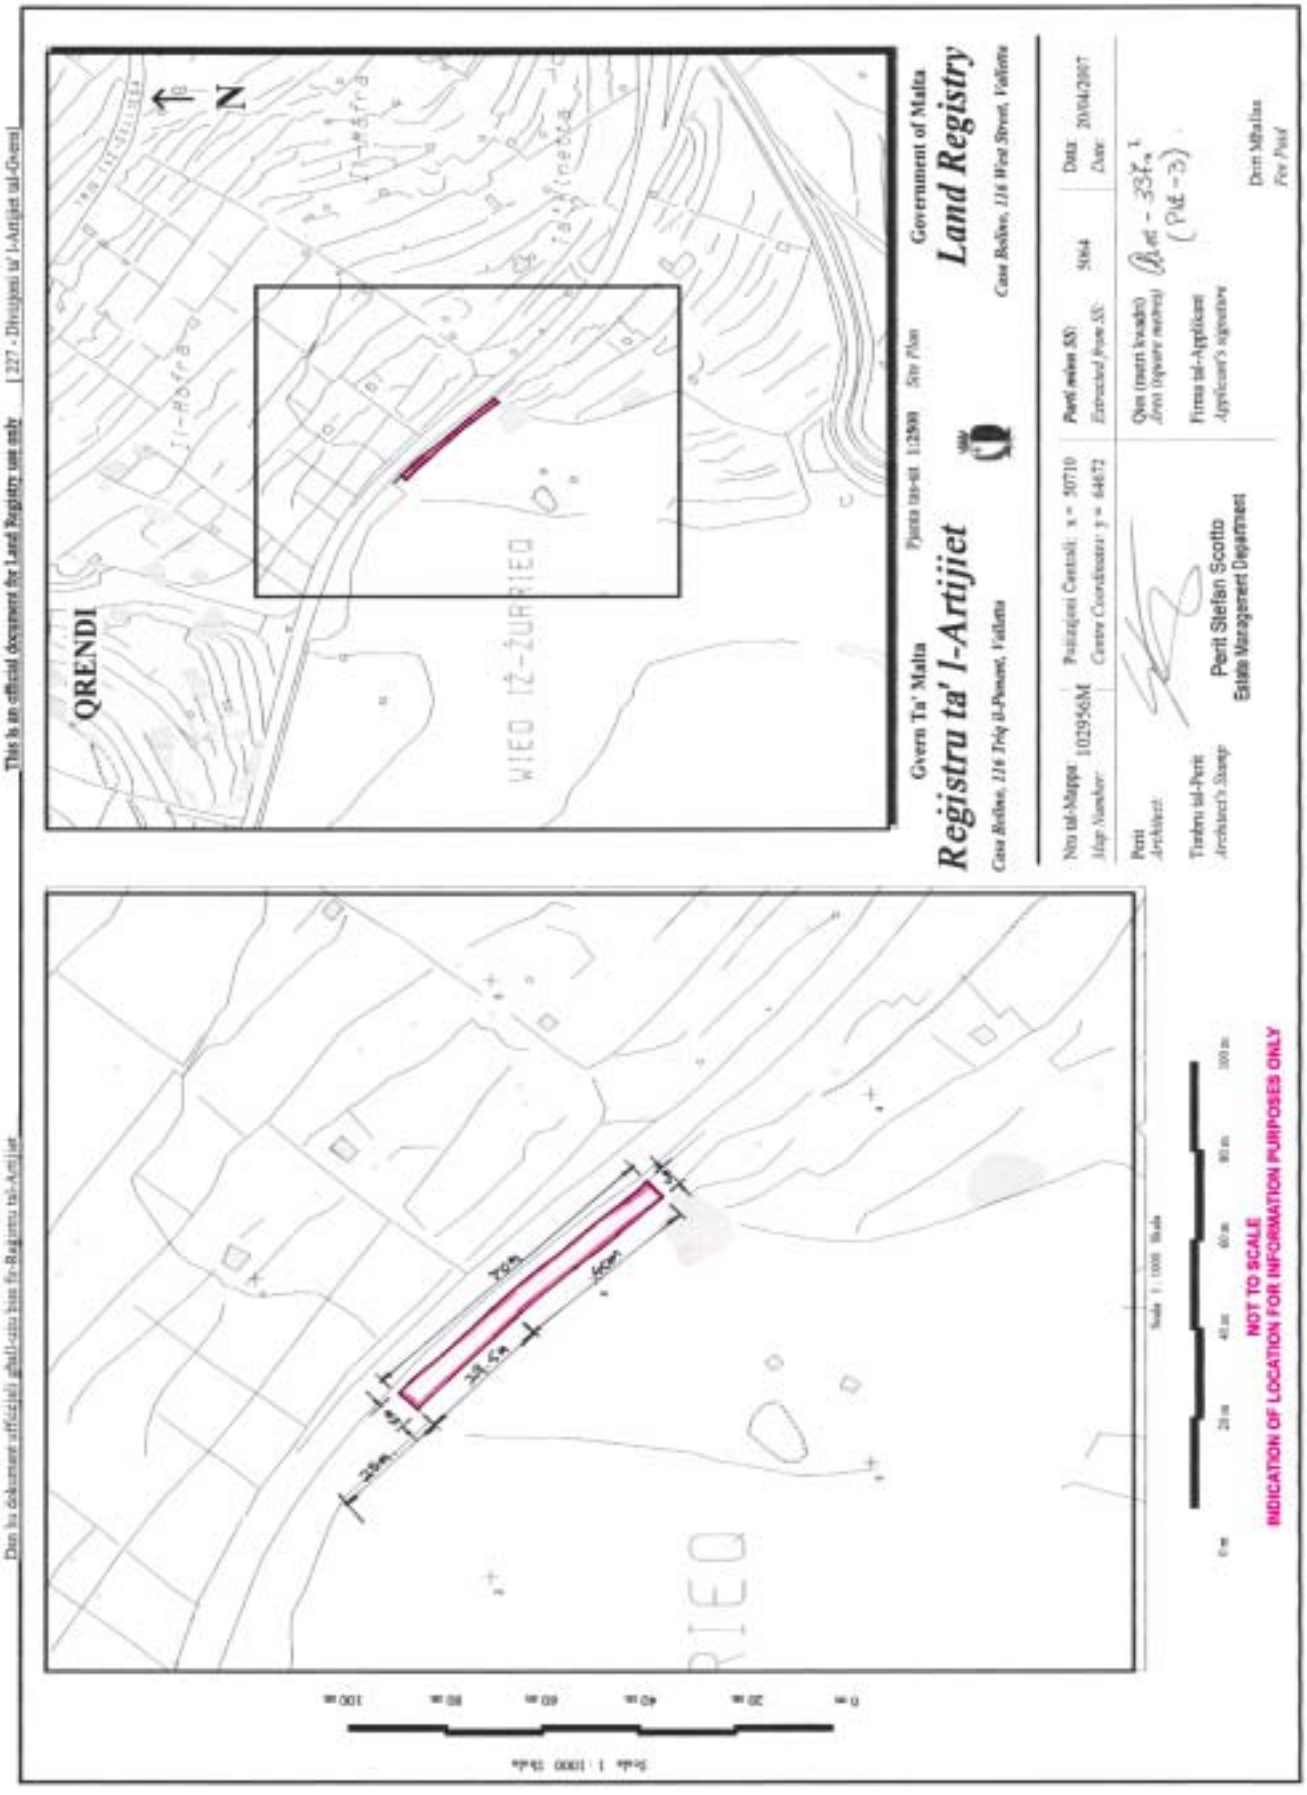
Land at Wied iż-Żurrieq (Belvedere) limits of Qrendi

I have been instructed by the Commissioner of Land to assess under the Land Acquisition (Public Purposes) Ordinance, the freehold value of the hereunder described property at Qrendi, required by Government for a public purpose, and this after considering the locality, as well as other matters relevant to the same property.

Plot 3 A plot of land measuring about three hundred and thirty-seven square metres (337m^2), bounded on the North East by a road, on the South West by property of Joseph Vassallo and on the South East by property of Joseph Farrugia, which land is considered as agricultural land in terms of the Land Acquisition (Public Purposes) Ordinance and is edged in red and shown as plot number '3' on plan P.D. No. 2006_999B and is valued for the price of one thousand, three hundred and sixty Maltese Liri Lm1,360 (€3,170.16)

(Sgd.) Architect Fred H. Valentino, A.&C.E.

25th April, 2007


This is an official document for Land Registry use only
Dan hu dokument ufficjali ghall-uzu biss fir-Registru tal-Artijiet
227 - Direzzjoni ta' l-Artijiet tal-Gvern
QRENDI
N
WIED IŻ-ŻURRIEQ
Gvern Ta' Malta
Registru ta' l-Artijiet
Casa Bolina, 116 Triq il-Pwent, Valletta
Pjanta tas-sit 1:2500 Site Plan
Government of Malta
Land Registry
Casa Bolina, 116 West Street, Valletta
Perit
Architect
Nru tal-Mappa 1029456M
Map Number
Pożizzjoni Centrali: x = 50710
Centre Coordinates: y = 64672
Perit mahlus fih 5064
Extended from
Data 20/04/2007
Date
Tirbiru tal-Perit
Architect's Stamp
Perit Stefan Scotto
Estate Management Department
Qies (metri kwadri)
Area (square metres)
Firma tal-Applikant
Applicant's signature
Dom Mhallas
For Head
Scale 1:1000 Skala
NOT TO SCALE
INDICATION OF LOCATION FOR INFORMATION PURPOSES ONLY

Nru. 622

AKKWIST TA' ART

DIN id-dikjarazzjoni li ġejja, magħmula mill-President ta' Malta bis-saħħa ta' l-artikolu 3 ta' l-Ordinanza dwar l-Akkwist ta' l-Artijiet għal Skopijiet Pubbliċi (Kapitolu 88) hija ppubblikata skond u għall-finijiet ta' l-artikolu 9(1) ta' dik l-Ordinanza.

Il-5 ta' Lulju, 2007

(File No. L 132/2006/4)

DIKJARAZZJONI TAL-PRESIDENT TA' MALTA

Jiena hawnhekk niddikjara illi l-art hawn taħt imsemmija hija meħtieġa mill-awtorità kompetenti għal skop pubbliku skond id-dispożizzjonijiet ta' l-Ordinanza dwar l-akkwist ta' Artijiet għal Skopijiet Pubbliċi (Kap. 88) u illi l-akkwist tagħha għandu jkun b'xiri assolut.

Deskrizzjoni ta' l-Art

L-art li ġejja f'Wied iż-Żurrieq, limiti tal-Qrendi:

1. Biċċa art tal-kejl ta' madwar mija u ħamsa u tmenin metru kwadru (185m^2) u tmiss mill-Grigal ma' triq pubblika, mil-Lvant ma' proprjetà tal-Gvern u min-Nofsinhar mal-proprjetà residwa ta' Mons. Carmelo Xuereb jew irjieħ verjuri.

L-art hawn fuq imsemmija tidher murija bil-kulur aħmar u mmarkata bħala *plot* numru 4 fuq il-pjanta P.D. Nru. 2006_999B li wieħed jista' jara fuq talba fid-Dipartiment ta' l-Artijiet, Auberge de Baviere, Valletta.

Il-kumpens offrut hu ta' seba' mija u ħamsin Lira Maltija Lm750 (€1,747.03) skond l-istima li hawn ma' din id-

No. 622

ACQUISITION OF LAND

THE following declaration made by the President of Malta under section 3 of the Land Acquisition (Public Purposes) Ordinance (Chapter 88) is published in terms and for the purposes of section 9(1) thereof.

5th July, 2007

DECLARATION BY THE PRESIDENT OF MALTA

I hereby declare that the undermentioned land is required by the competent authority for a public purpose in terms of the provisions of the Land Acquisition (Public Purposes) Ordinance (Cap. 88) and that the acquisition thereof is to be by absolute purchase.

Description of the Land

The following land at Wied iż-Żurrieq, limits of Qrendi:

1. A plot of land measuring about one hundred and eighty-five square metres (185m^2), bounded on the North East by a public road, on the East by Government property and on the South by the remaining property of Mons. Carmelo Xuereb or more precise boundaries.

The abovementioned land is shown in red and marked as plot number 4 on plan P.D. No. 2006_999B which may be seen on demand at the Land Department, Auberge de Baviere, Valletta.

The compensation offered is of seven hundred and fifty Maltese Liri Lm750 (€1,747.03) according to the valuation

dikjarazzjoni kif din saret mill-Perit arkitett Fred H. Valentino, A.&C.E.

Ma' din id-Dikjarazzjoni qed tiġi ppubblikata *site plan* li turi l-immobbli msemmija.

(Iff) Edward Fenech Adami
President
1/6/2007

Din is-*site plan* qed tiġi ppubblikata f'paġna 6126.

published with this declaration as made by architect Fred H. Valentino, A.&C.E.

A site plan showing the mentioned immovable property is being published with this declaration

(Sgd) Edward Fenech Adami
President
1/6/2007

This site plan is being published on page 6126.

Stima tal-Perit (oriġinali bil-Malti)

Art f'Wied iż-Żurrieq (Belvedere) limiti tal-Qrendi

Fuq struzzjonijiet tal-Kummissarju ta' l-Artijiet, skond l-Ordinanza dwar l-Akkwist ta' Artijiet (għal Skopijiet Pubbliċi), qiegħed niffissa l-valur liberu u frank tal-propjetà hawn taħt deskritta fil-Qrendi, li hi meħtieġa mill-Gvern għal skop pubbliku, u dan wara li ħadt in konsiderazzjoni l-lokalità kif ukoll ħwejjeġ oħra li jista' jkollhom x'jaqsmu mal-valur ta' l-istess proprjetà.

Plot 4. Biċċa art tal-kejl ta' madwar mija u ħamsa u tmenin metru kwadru (185m^2) u tmiss mill-Grigal ma' triq pubblika, mil-Lvant ma' proprjetà tal-Gvern u min-Nofsinhar mal- proprjetà residwa ta' Mons. Carmelo Xuereb, liema art hija meqjusa bħala art agrikola fit-termini ta' l-Ordinanza dwar l-Akkwist ta' Artijiet u hija murija bil-kulur aħmar u indikata bħala *plot* numru '4' fuq il-pjanta P.D. Nru. 2006_999B u hija stmata għall-valur ta' seba' mija u ħamsin Lira Maltija Lm750 (€1,747.03).

(Iff.) Perit Fred H. Valentino, A.&C.E.

Il-21 ta' April, 2007

Architect's Valuation (original in Maltese)

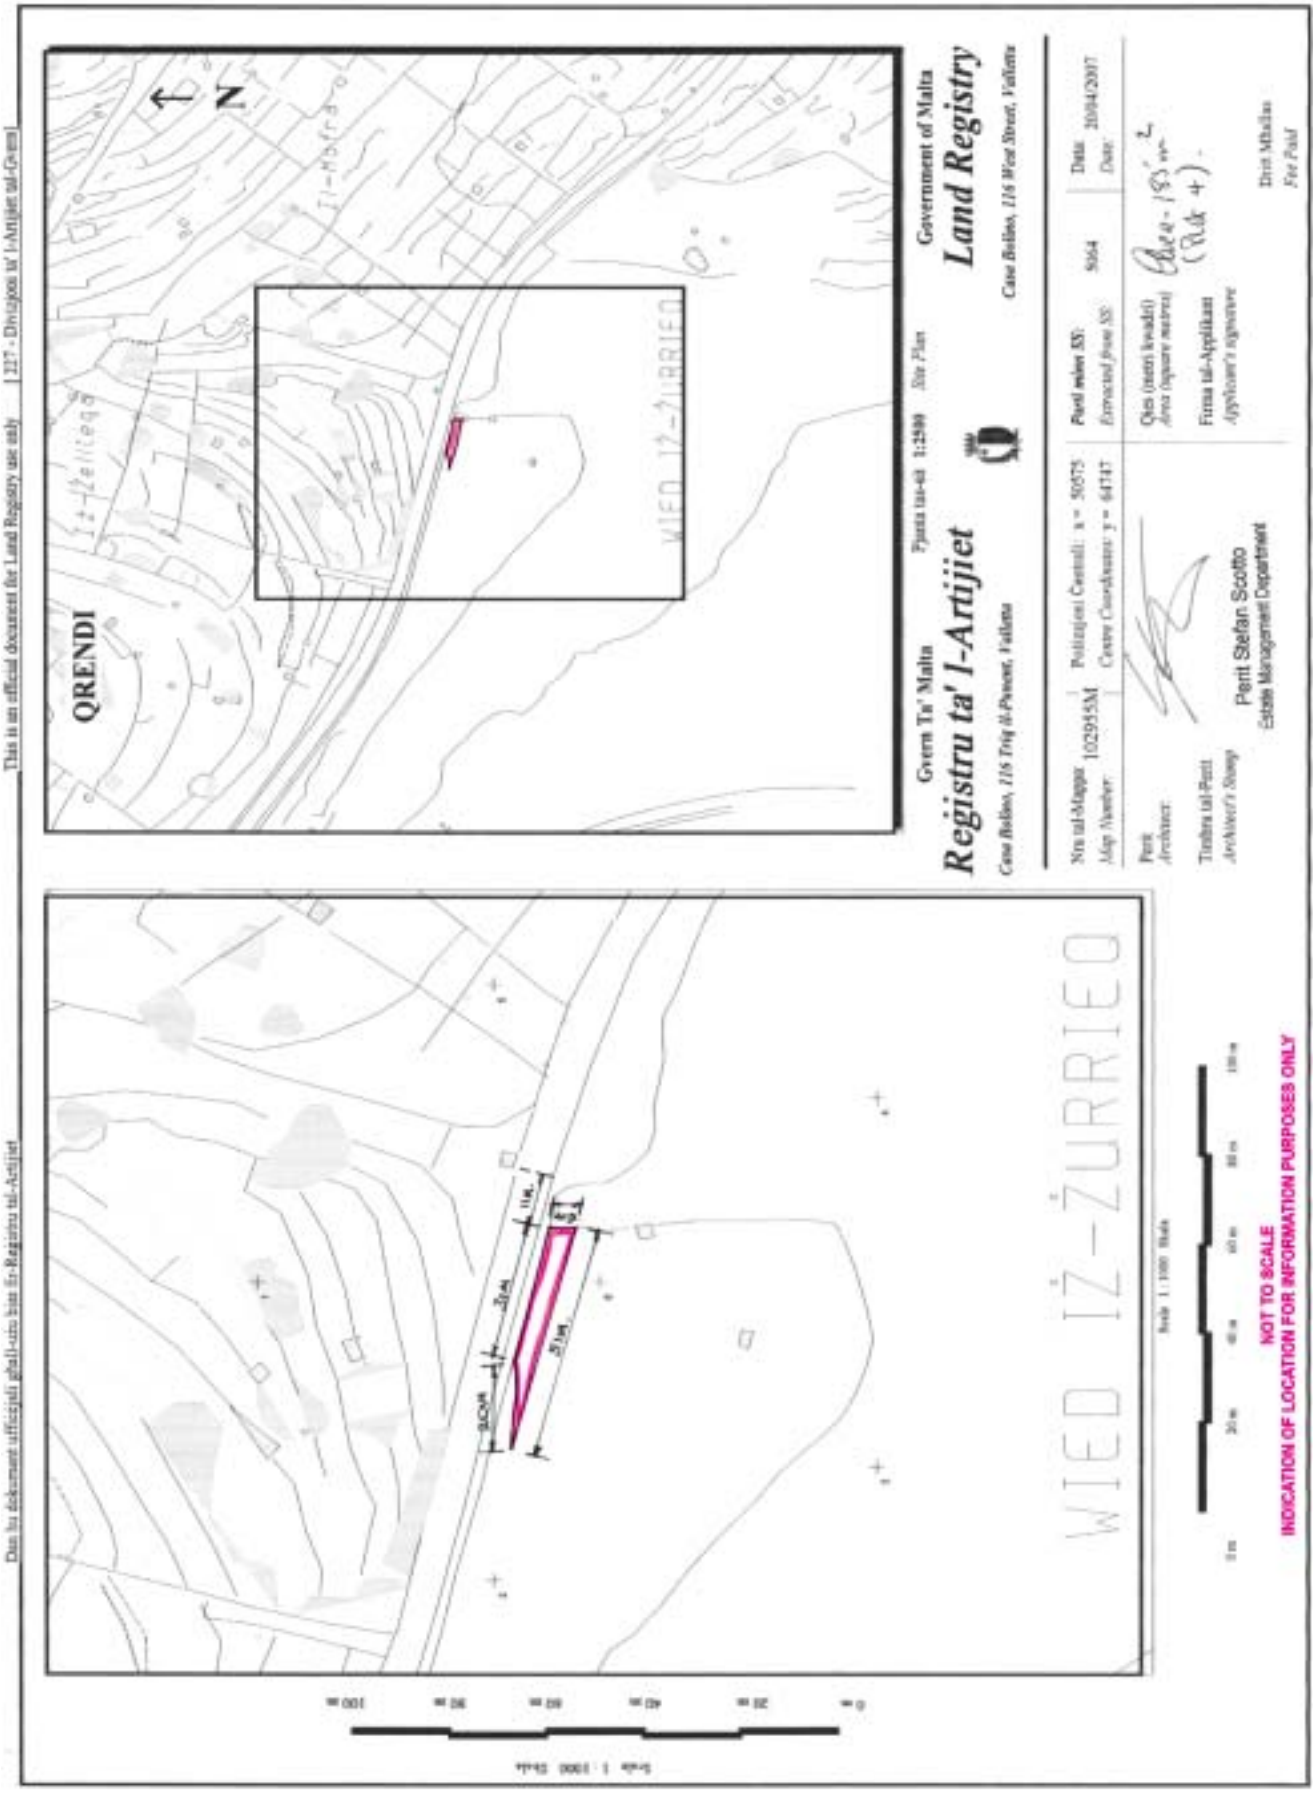
Land at Wied iż-Żurrieq (Belvedere) limits of Qrendi

I have been instructed by the Commissioner of Land to assess under the Land Acquisition (Public Purposes) Ordinance, the freehold value of the hereunder described property at Qrendi, required by Government for a public purpose, and this after considering the locality, as well as other matters relevant to the same property.

Plot 4. A plot of land measuring about one hundred and eighty-five square metres (185m^2), bounded on the North East by a public road, on the East by Government property and on the South by the remaining property of Mons. Carmelo Xuereb, which land is considered as agricultural land in terms of the Land Acquisition (Public Purposes) Ordinance and is edged in red and shown as plot number '4' on plan P.D. No. 2006_999B and is valued for the price of seven hundred and fifty Maltese Lm750 (€1,747.03).

(Sgd.) Architect Fred H. Valentino, A.&C.E.

25th April, 2007


This is an official document for Land Registry use only
Dan hu dokument ufficjali ghall-uzu biss fir-Registru tal-Artijiet
1217 - Divizjoni ta' l-Artijiet tal-Gvern
QRENDI
WIED IZ-ŻURRIEQ
N
Gvern Ta' Malta
Registru ta' l-Artijiet
Pjanta tas-sit 1:2500 Site Plan
Government of Malta
Land Registry
Nru tal-Mappa 1029953M
Map Number
Pożizzjoni Ċentrali: x = 50575
Centre Coordinates: y = 64747
Parti miżuri SS:
Extracted from SS: 5064
Data 20/04/2007
Date
Qies (metri kwadri)
Area (square metres)
Firma tal-Applikant
Applicant's signature
Perit Stefan Scotto
Estate Management Department
Perit
Architect
Timbru tal-Perit
Architect's Stamp
Dritt Mhallas
Fee Paid
WIED IZ-ŻURRIEQ
NOT TO SCALE
INDICATION OF LOCATION FOR INFORMATION PURPOSES ONLY

Nru. 623

AKKWIST TA' ART

DIN id-dikjarazzjoni li ġejja, magħmula mill-President ta' Malta bis-saħħa ta' l-artikolu 3 ta' l-Ordinanza dwar l-Akkwist ta' l-Artijiet għal Skopijiet Pubbliċi (Kapitolu 88) hija ppubblikata skond u għall-finijiet ta' l-artikolu 9(1) ta' dik l-Ordinanza.

Il-5 ta' Lulju, 2007

(File No. L 132/2006/5)

DIKJARAZZJONI TAL-PRESIDENT TA' MALTA

Jiena hawnhekk niddikjara illi l-art hawn taħt imsemmija hija meħtieġa mill-awtorità kompetenti għal skop pubbliku skond id-dispożizzjonijiet ta' l-Ordinanza dwar l-akkwist ta' Artijiet għal Skopijiet Pubbliċi (Kap. 88) u illi l-akkwist tagħha għandu jkun b'xiri assolut.

Deskrizzjoni ta' l-Art

L-art li ġejja f'Wied iż-Żurrieq, limiti tal-Qrendi:

1. Biċċa art tal-kejl ta' madwar erba' mija u tnejn u disgħin metru kwadru (492m^2) u tmiss mill-Grigal u mit-Tramuntana ma' triq pubblika u mil-Lbiċ ma' proprjetà residwa tal-Mons. Carmelo Xuereb jew irjieħ verjuri.

L-art hawn fuq imsemmija tidher murija bil-kulur aħmar u mmarkata bħala *plot* numru 5 fuq il-pjanta P.D. Nru. 2006_999C li wieħed jista' jara fuq talba fid-Dipartiment ta' l-Artijiet, Auberge de Baviere, Valletta.

Il-kumpens offrut hu ta' elf, disa' mija u disgħin Lira Maltija Lm1,990 (€4,635.45) skond l-istima li hawn ma' din

No. 623

ACQUISITION OF LAND

THE following declaration made by the President of Malta under section 3 of the Land Acquisition (Public Purposes) Ordinance (Chapter 88) is published in terms and for the purposes of section 9(1) thereof.

5th July, 2007

DECLARATION BY THE PRESIDENT OF MALTA

I hereby declare that the undermentioned land is required by the competent authority for a public purpose in terms of the provisions of the Land Acquisition (Public Purposes) Ordinance (Cap. 88) and that the acquisition thereof is to be by absolute purchase.

Description of the Land

The following land at Wied iż-Żurrieq, limits of Qrendi:

1. A plot of land measuring about four hundred and ninety-two square metres (492m^2), and bounded on the North East and North by a public road and on the South West by the remaining property of Mons. Carmelo Xuereb or more precise boundaries.

The abovementioned land is shown in red and marked as plot number 5 on plan P.D. No. 2006_999C which may be seen on demand at the Land Department, Auberge de Baviere, Valletta.

The compensation offered is of one thousand, nine hundred and ninety Maltese Liri Lm1,990 (€4,635.45) according to

id-dikjarazzjoni kif din saret mill-Perit arkitett Fred H. Valentino, A.&C.E.

Ma' din id-Dikjarazzjoni qed tiġi ppubblikata *site plan* li turi l-immobbli msemmija.

(Iff) EDWARD FENECH ADAMI
President
1/6/2007

Din is-*site plan* qed tiġi ppubblikata f'paġna 6129.

Stima tal-Perit (oriġinali bil-Malti)

Art f'Wied iż-Żurrieq (Belvedere) limiti tal-Qrendi

Fuq struzzjonijiet tal-Kummissarju ta' l-Artijiet, skond l-Ordinanza dwar l-Akkwist ta' Artijiet (għal Skopijiet Pubbliċi), qiegħed niffissa l-valur liberu u frank tal-propjetà hawn taħt deskritta fil-Qrendi, li hi meħtieġa mill-Gvern għal skop pubbliku, u dan wara li ħadt in konsiderazzjoni l-lokalità kif ukoll ħwejjeġ oħra li jista' jkollhom x'jaqsmu mal-valur ta' l-istess proprjetà.

Plot 5. Biċċa art tal-kejl ta' madwar erba' mija u tnejn u disgħin metru kwadru (492m^2) u tmiss mill-Grigal u mit-Tramuntana ma' triq pubblika u mil-Lbiċ ma' proprjetà residwa tal-Mons. Carmelo Xuereb, liema art hija meqjusa bħala art agrikola fit-termini ta' l-Ordinanza dwar l-Akkwist ta' Artijiet u hija delineata bil-kulur aħmar u indikata bħala *plot* numru '5' fuq il-pjanta P.D. Nru. 2006_999C u qed tiġi stmata għall-valur ta' elf, disa' mija u disgħin Lira Maltija Lm1,990 (€4,635.45).

(Iff.) Perit Fred H. Valentino, A.&C.E.

Il-25 ta' April, 2007

the valuation published with this declaration as made by architect Fred H. Valentino, A.&C.E.

A site plan showing the mentioned immovable property is being published with this declaration

(Sgd) EDWARD FENECH ADAMI
President
1/6/2007

This site plan is being published on page 6129.

Architect's Valuation (original in Maltese)

Land at Wied iż-Żurrieq (Belvedere) limits of Qrendi

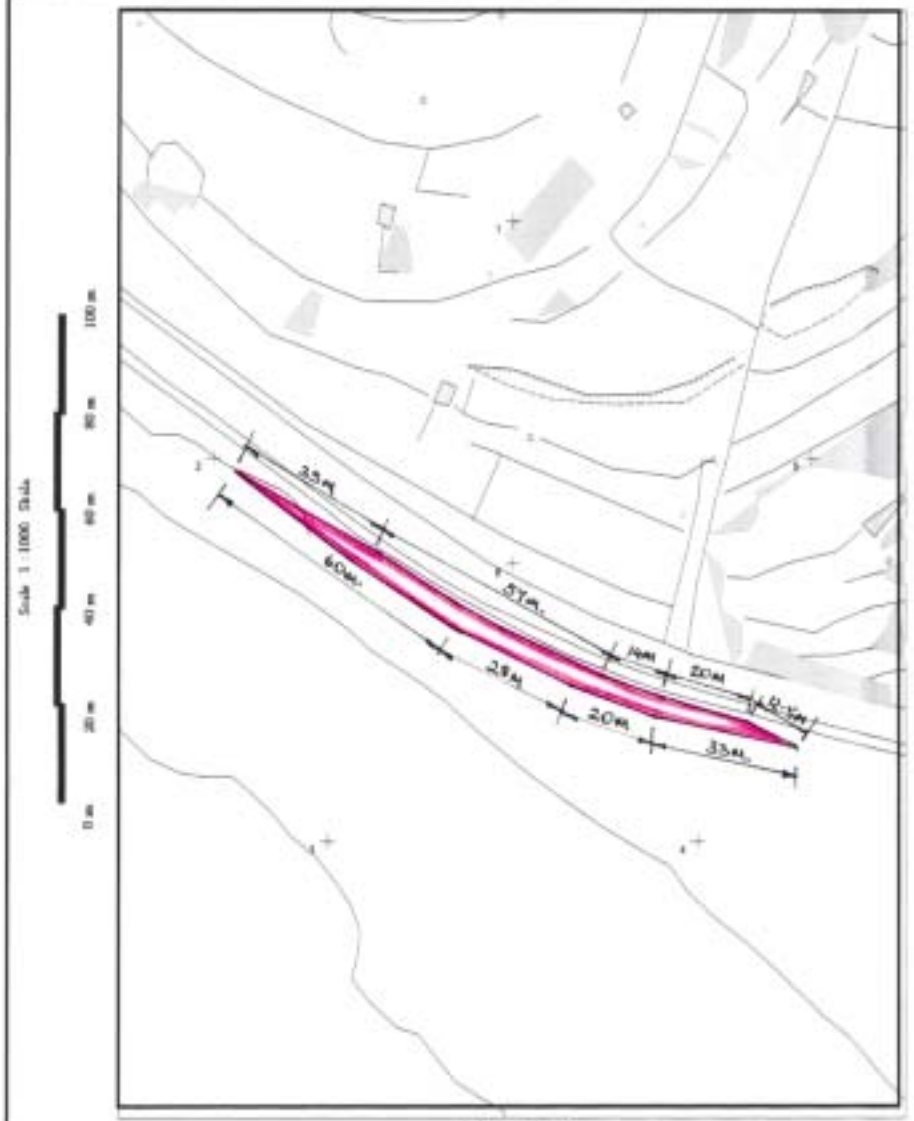
I have been instructed by the Commissioner of Land to assess under the Land Acquisition (Public Purposes) Ordinance, the freehold value of the hereunder described property at Qrendi, required by Government for a public purpose, and this after considering the locality, as well as other matters relevant to the same property.

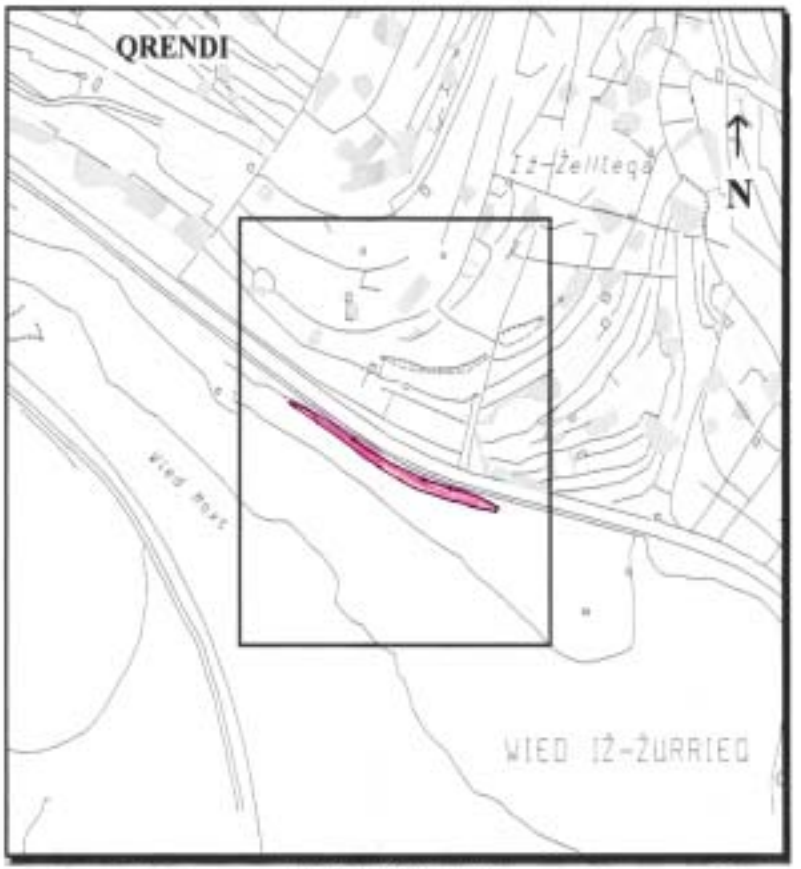
Plot 5. A plot of land measuring about four hundred and ninety-two square metres (492m^2), and bounded on the North East and North by a public road and on the South West by the remaining property of Mons. Carmelo Xuereb, which land is considered as agricultural land in terms of the Land Acquisition (Public Purposes) Ordinance and is edged in red and shown as plot number '5' on plan P.D. No. 2006_999C and is valued for the price of one thousand, nine hundred and ninety Maltese Liri Lm1,990 (€4,635.45).

(Sgd.) Architect Fred H. Valentino, A.&C.E.

25th April, 2007

Dan hu dokument uffiċjali għall-użu biss fir-Reġistru tal-Artijiet. This is an official document for Land Registry use only. [227 - Diviżjoni ta' l-Artijiet tal-Gvern]





Gvern Ta' Malta — Pjanta tas-sit 1:2500 *Site Plan* — Government of Malta

Reġistru ta' l-Artijiet — **Land Registry**

Casa Bolino, 116 Triq il-Punent, Valletta — *Casa Bolino, 116 West Street, Valletta*

Nru tal-Mappa *Map Number:*	103014M	Pożizzjoni Ċentrali: x = 50458 *Centre Coordinates:* y = 64807	*Parti minn SS:* *Extracted from SS:*	5064	Data: *Date:* 24/04/2007
Perit *Architect:*			Qies (metri kwadri) *Area (square metres)*		
Timbru tal-Perit *Architect's Stamp*	Perit Stefan Scotto Estate Management Department		Firma tal-Applikant *Applicant's signature*		

Dritt Mħallas
Fee Paid

Nru. 624

AKKWIST TA' ART

DIN id-dikjarazzjoni li ġejja, magħmula mill-President ta' Malta bis-saħħa ta' l-artikolu 3 ta' l-Ordinanza dwar l-Akkwist ta' l-Artijiet għal Skopijiet Pubbliċi (Kapitolu 88) hija ppubblikata skond u għall-finijiet ta' l-artikolu 9(1) ta' dik l-Ordinanza.

Il-5 ta' Lulju, 2007

(File No. L 132/2006/6)

DIKJARAZZJONI TAL-PRESIDENT TA' MALTA

Jiena hawnhekk niddikjara illi l-art hawn taħt imsemmija hija meħtieġa mill-awtorità kompetenti għal skop pubbliku skond id-dispożizzjonijiet ta' l-Ordinanza dwar l-akkwist ta' Artijiet għal Skopijiet Pubbliċi (Kap. 88) u illi l-akkwist tagħha għandu jkun b'xiri assolut.

Deskrizzjoni ta' l-Art

L-art li ġejja f'Wied iż-Żurrieq, limiti tal-Qrendi:

1. Biċċa art tal-kejl ta' madwar tmien mija u tmintax-il metru kwadru (818m^2) u tmiss mill-Grigal u mit-Tramuntana ma' triq pubblika u mil-Lbiċ ma' proprjetà residwa tal-Mons. Carmelo Xuereb jew irjieħ verjuri.

L-art hawn fuq imsemmija tidher murija bil-kulur aħmar u mmarkata bħala *plot* numru 6 fuq il-pjanta P.D. Nru. 2006_999D li wieħed jista' jara fuq talba fid-Dipartiment ta' l-Artijiet, Auberge de Baviere, Valletta.

Il-kumpens offrut hu ta' tlett elf u tliet mitt Lira Maltija Lm3,300 (€7,686.93) skond l-istima li hawn ma' din id-

No. 624

ACQUISITION OF LAND

THE following declaration made by the President of Malta under section 3 of the Land Acquisition (Public Purposes) Ordinance (Chapter 88) is published in terms and for the purposes of section 9(1) thereof.

5th July, 2007

DECLARATION BY THE PRESIDENT OF MALTA

I hereby declare that the undermentioned land is required by the competent authority for a public purpose in terms of the provisions of the Land Acquisition (Public Purposes) Ordinance (Cap. 88) and that the acquisition thereof is to be by absolute purchase.

Description of the Land

The following land at Wied iż-Żurrieq, limits of Qrendi:

1. A plot of land measuring about eight hundred and eighteen square metres (818m^2), and bounded on the North East and North by a public road and on the South West by the remaining property of Mons. Carmelo Xuereb or more precise boundaries.

The abovementioned land is shown in red and marked as plot number 6 on plan P.D. No. 2006_999D which may be seen on demand at the Land Department, Auberge de Baviere, Valletta.

The compensation offered is of three thousand three hundred Maltese Liri Lm3,300 (€7,686.93) according to the

dikjarazzjoni kif din saret mill-Perit arkitett Fred H. Valentino, A.&C.E.

Ma' din id-Dikjarazzjoni qed tiġi ppubblikata *site plan* li turi l-immobbli msemmija.

(Iff) EDWARD FENECH ADAMI
President
1/6/2007

Din is-*site plan* qed tiġi ppubblikata f'paġna 6132.

Stima tal-Perit (oriġinali bil-Malti)

Art f'Wied iż-Żurrieq (Belvedere) limiti tal-Qrendi

Fuq struzzjonijiet tal-Kummissarju ta' l-Artijiet, skond l-Ordinanza dwar l-Akkwist ta' Artijiet (għal Skopijiet Pubbliċi), qiegħed niffissa l-valur liberu u frank tal-propjetà hawn taħt deskritta fil-Qrendi, li hi meħtieġa mill-Gvern għal skop pubbliku, u dan wara li ħadt in konsiderazzjoni l-lokalità kif ukoll ħwejjeġ oħra li jista' jkollhom x'jaqsmu mal-valur ta' l-istess proprjetà.

Plot 6. Biċċa art tal-kejl ta' madwar tmien mija u tmintax-il metru kwadru (818m^2) u tmiss mill-Grigal u mit-Tramuntana ma' triq pubblika u mil-Lbiċ ma' proprjetà residwa tal-Mons. Carmelo Xuereb, liema art hija meqjusa bħala art agrikola fit-termini ta' l-Ordinanza dwar l-Akkwist ta' Artijiet u hija murija bil-kulur aħmar u indikata bħala *plot* numru '6' fuq il-pjanta P.D. Nru. 2006_999D u hija stmata għall-valur ta' tlett elef u tliet mitt Lira Maltija Lm3,300 (€7,686.93).

(Iff.) Perit Fred H. Valentino, A.&C.E.

Il-25 ta' April, 2007

valuation published with this declaration as made by architect Fred H. Valentino, A.&C.E.

A site plan showing the mentioned immovable property is being published with this declaration

(Sgd) EDWARD FENECH ADAMI
President
1/6/2007

This site plan is being published on page 6132.

Architect's Valuation (original in Maltese)

Land at Wied iż-Żurrieq (Belvedere) limits of Qrendi

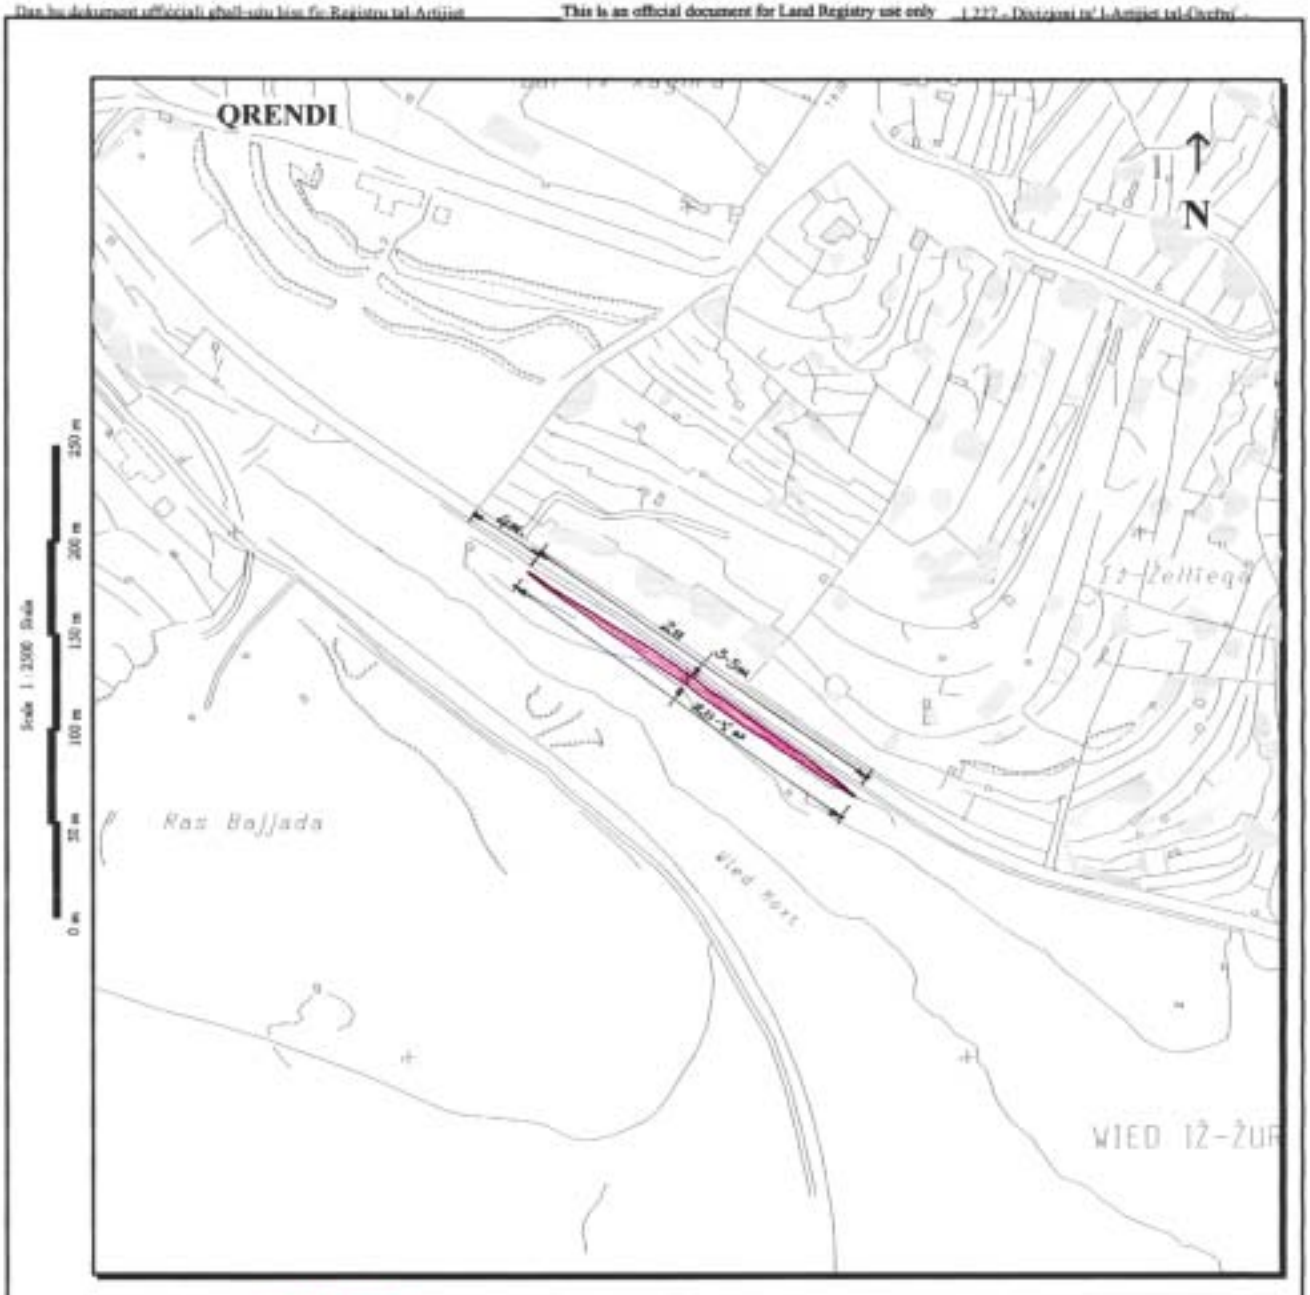
I have been instructed by the Commissioner of Land to assess under the Land Acquisition (Public Purposes) Ordinance, the freehold value of the hereunder described property at Qrendi, required by Government for a public purpose, and this after considering the locality, as well as other matters relevant to the same property.

Plot 6. A plot of land measuring about eight hundred and eighteen square metres (818m^2), and bounded on the North East and North by a public road and on the South West by the remaining property of Mons. Carmelo Xuereb, which land is considered as agricultural land in terms of the Land Acquisition (Public Purposes) Ordinance and is edged in red and shown as plot number '6' on plan P.D. No. 2006_999D and is valued for the price of three thousand three hundred Maltese Liri Lm3,300 (€7,686.93).

(Sgd.) Architect Fred H. Valentino, A.&C.E.

25th April, 2007

Dan hu dokument uffiċjali għall-użu biss fir-Reġistru tal-Artijiet This is an official document for Land Registry use only L.237 - Direzzjoni ta' l-Artijiet tal-Gvern



NOT TO SCALE
INDICATION OF LOCATION FOR INFORMATION PURPOSES ONLY Pjanta tas-sit 1:2500 Site Plan

0 m 50 m 100 m 150 m 200 m 250 m

Gvern ta' Malta
Reġistru ta' l-Artijiet
Casa Bolino, 116 Triq il-Punent, Valletta

Government of Malta
Land Registry
Casa Bolino, 116 West Street, Valletta

Nru tal-Mappa: *Map Number:*	102960M	Pożizzjoni Ċentrali: *Centre Coordinates:*	x = 50305 y = 64891	Partijiet minn SS: *Extracted from SS*	5064 4865	4864 5065	Data: *Date:*	20/04/2007	

Perit *Architect:*

Timbru tal-Perit *Architect's Stamp*

Perit Stefan Scotto
Estate Management Department

Qies (metri kwadri) *Area (square metres)* Qrendi - 918 m² (R.S 6)

Firma tal-Applikant *Applicant's signature*

Dritt Mhallas *Fee Paid*

Dan hu dokument uffiċjali għall-użu biss fir-Reġistru tal-Artijiet

Nru. 625

AKKWIST TA' ART

DIN id-dikjarazzjoni li ġejja, magħmula mill-President ta' Malta bis-saħħa ta' l-artikolu 3 ta' l-Ordinanza dwar l-Akkwist ta' l-Artijiet għal Skopijiet Pubbliċi (Kapitolu 88) hija pubblikata skond u għall-finijiet ta' l-artikolu 9(1) ta' dik l-Ordinanza.

Il-5 ta' Lulju, 2007

(File No. L 373/94/I/11)

DIKJARAZZJONI TAL-PRESIDENT TA' MALTA

Illi b'dikjarazzjoni tal-President ta' Malta ta' l-20 ta' April, 2000, l-art hawn fuq imsemmija kienet dikjarata meħtieġa mill-awtorità kompetenti għal skop pubbliku skond id-dispożizzjonijiet ta' l-Ordinanza dwar l-akkwist ta' Artijiet għal Skopijiet Pubbliċi (Kap. 88) u illi l-akkwist tagħha kellu jkun b'xiri assolut.

Deskrizzjoni ta' l-Art

L-art li ġejja fil-Birguma, limiti tan-Naxxar:

1. Biċċa art tal-kejl ta' madwar erba' mija u tletin metru kwadru (430m^2), li tmiss mill-Majjistral ma' triq pubblika u mill-Grigal u mil-Lbiċ ma' proprjetà ta' Emanuel Falzon u oħrajn jew irjieħ verjuri.

L-art hawn fuq imsemmija tidher murija bil-kulur aħmar u bin-numru 11 fuq il-pjanta L.D. Nru. 72D/98 li wieħed jista' jara fuq talba fid-Dipartiment ta' l-Artijiet, Auberge de Baviere, Valletta.

Illi d-Dikjarazzjoni tal-President ta' Malta odjerna qiegħda tiġi maħruġa għall-fini ta' l-Att Nru. I ta' l-2006.

Il-kumpens offrut hu ta' erbgħa u għoxrin elf Lira Maltija Lm24,000 (€55,904.96) skond l-istima li hawn ma' din id-

No. 625

ACQUISITION OF LAND

THE following declaration made by the President of Malta under section 3 of the Land Acquisition (Public Purposes) Ordinance (Chapter 88) is published in terms and for the purposes of section 9(1) thereof.

5th July, 2007

DECLARATION BY THE PRESIDENT OF MALTA

Whereas by the President's Declaration dated 20th April 2000, the undermentioned land was declared to be required by the competent authority for a public purpose in terms of the provisions of the Land Acquisition (Public Purposes) Ordinance (Cap. 88) and that the acquisition thereof should have been by absolute purchase.

Description of the Land

The following land at Birguma, limits of Naxxar:

1. A plot of land measuring about four hundred thirty square metres (430m^2), bounded on the North West by a public road and on the North East and South West by property of Emanuel Falzon and others or more precise boundaries.

The abovementioned land is shown in red and with number 11 on plan L.D. No. 72D/98 which may be seen on demand at the Land Department, Auberge de Baviere, Valletta.

That the present President's Declaration is being published for the purpose of Act I of 2006.

The compensation offered is of twenty-four thousand Maltese Liri Lm24,000 (€55,904.96) according to the

dikjarazzjoni kif din saret mill-perit arkitett Perit Arkitett Carmen V. Sutton, A.&C.E.

Ma' din id-Dikjarazzjoni qed tiġi ppubblikata *site plan* li turi l-immobbli msemmija.

(Iff) EDWARD FENECH ADAMI
President
28/5/2007

Din is-*site plan* qed tiġi ppubblikata f'paġna 6135.

Stima tal-Perit (oriġinali bil-Malti)

Akkwist ta' Art f'Birguma, limiti tan-Naxxar

Fuq struzzjonijiet tal-Kummissarju ta' l-Artijiet, skond l-Ordinanza dwar l-Akkwist ta' Artijiet (għal Skopijiet Pubbliċi), qiegħed niffissa l-valur liberu u frank tal-propjetà hawn taħt deskritta fil-Birguma, limiti tan-Naxxar, li hi meħtieġa mill-Gvern għal skop pubbliku, u dan wara li ħadt in konsiderazzjoni l-lokalità kif ukoll ħwejjeġ oħra li jista' jkollhom x'jaqsmu mal-valur ta' l-istess proprjetà.

Biċċa art tal-kejl ta' madwar erba' mija u tletin metru kwadru (430m^2), li tmiss mill-Majjistral ma' triq pubblika u mill-Grigal u mil-Lbiċ ma' proprjetà ta' Emanuel Falzon u oħrajn, liema art hija meqjusa bħala art fabbrikabbli fit-termini ta' l-Ordinanza dwar l-Akkwist ta' Artijiet u hija murija bl-aħmar u bin-numru 11 fuq il-pjanta L.D. Nru. 72D/98 u hija stmata għall-valur ta' erbgħa u għoxrin elf Lira Maltija Lm24,000 (€55,904.96).

(Iff.) Carmen V. Sutton, A.&C.E.

N.B. Dan ir-rapport ta' stima u l-pjanta mehmuża miegħu qed jibdel ir-rapport ta' stima datat 25 ta' Jannar, 1999, għal dak li għandu x'jaqsam mal-proprjetà msemmija.

Is-6 ta' Novembru, 2004

valuation published with this declaration as made by architect Carmen V. Sutton, A.&C.E.

A site plan showing the mentioned immovable property is being published with this declaration

(Sgd) EDWARD FENECH ADAMI
President
28/5/2007

This site plan is being published on page 6135.

Architect's Valuation (original in Maltese)

Acquisition of Land at Birguma, limits of Naxxar

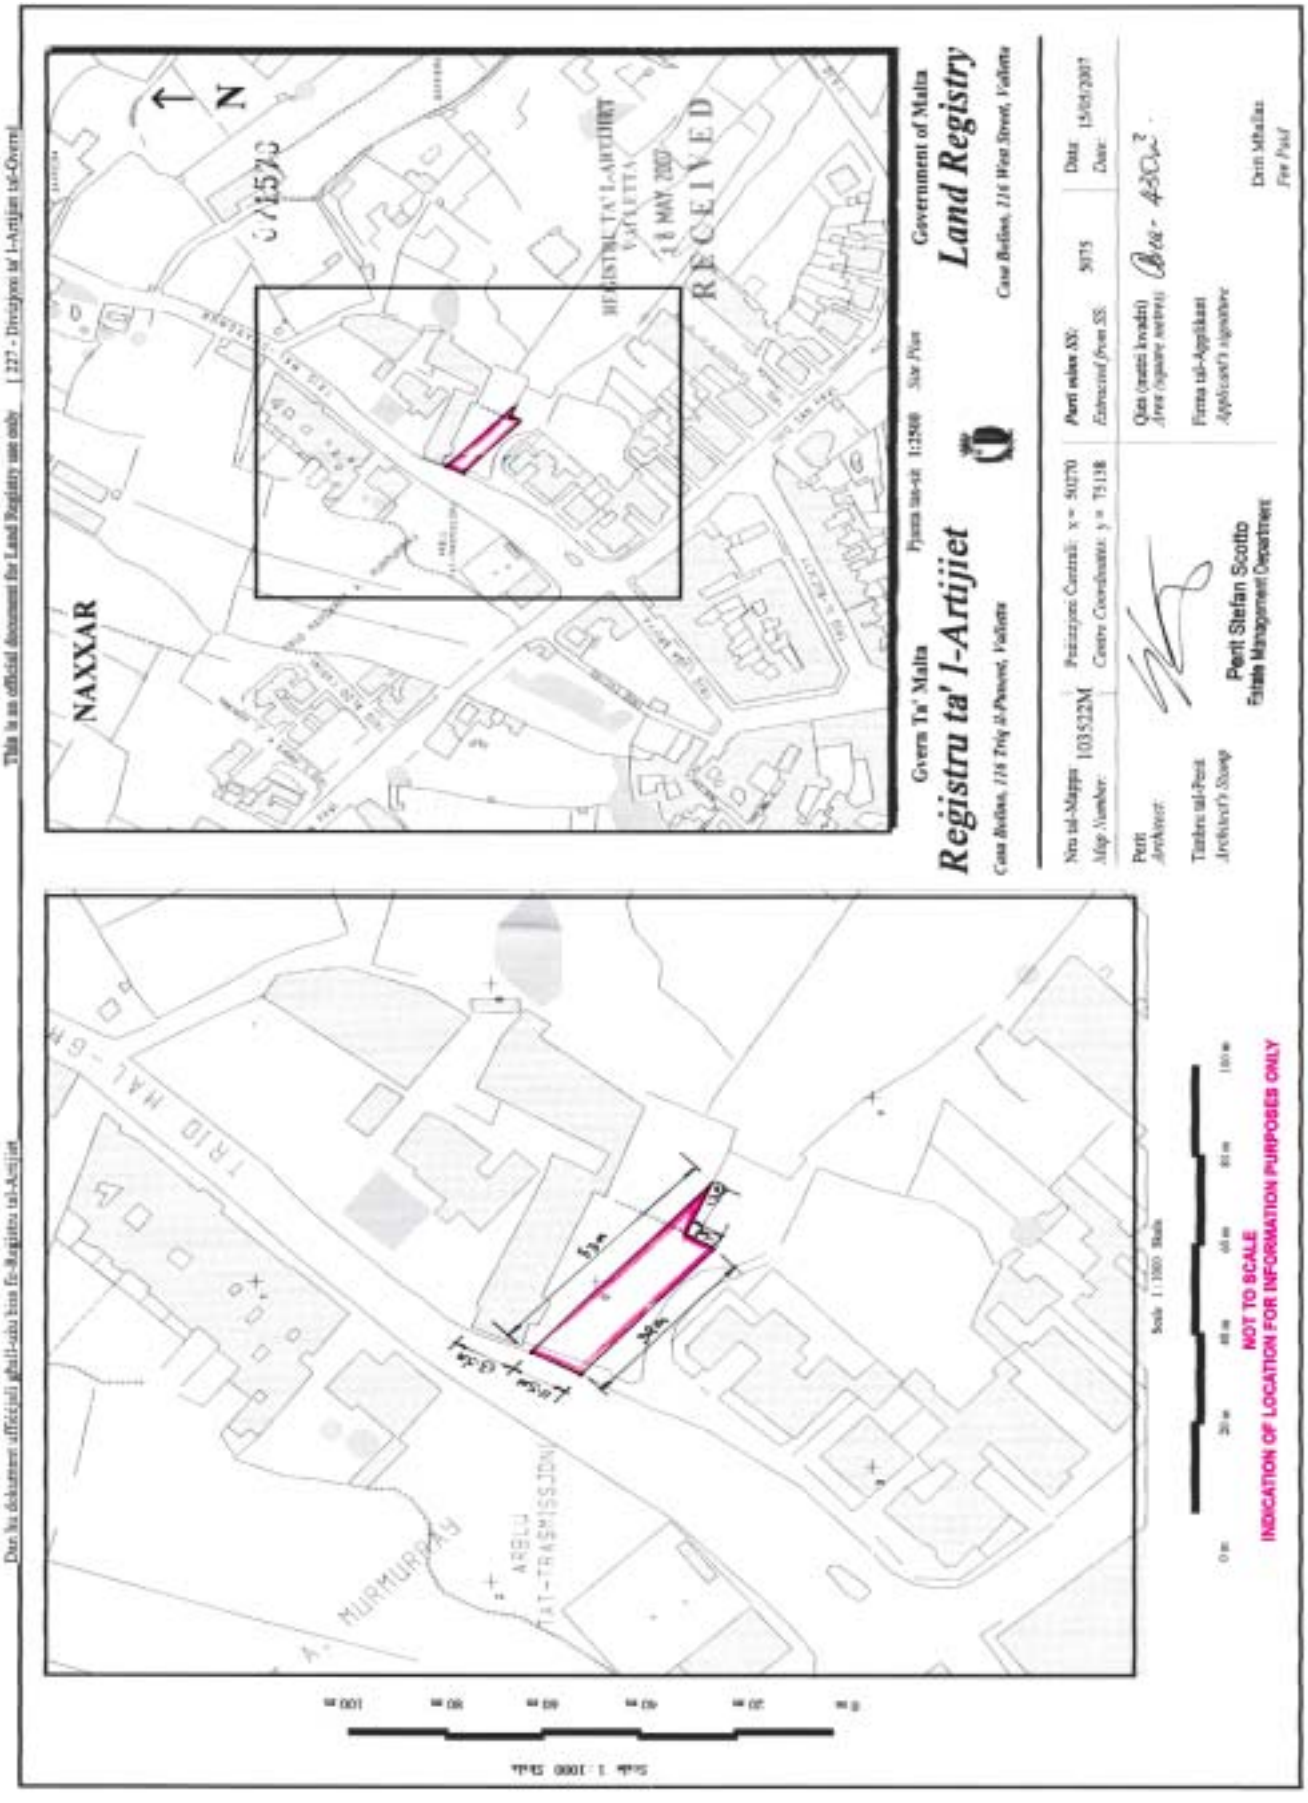
I have been instructed by the Commissioner of Land to assess under the Land Acquisition (Public Purposes) Ordinance, the freehold value of the hereunder described property at Birguma, limits of Naxxar, required by Government for a public purpose, and this after considering the locality, as well as other matters relevant ot the same property.

A plot of land measuring about four hundred thirty square metres (430m^2), bounded on the North West by a public road and on the North East and South West by property of Emanuel Falzon and others, which land is considered as a building site in terms of the Land Acquisition (Public Purposes) Ordinance and is shown in red and with number 11 on plan L.D. No. 72D/98 and is valued for the price of twenty-four thousand Maltese Lm24,000 (€55,904.96).

(Sgd.) Architect Carmen V. Sutton, A.&C.E.

N.B. This valuation report together with the attached plan is replacing the valuation report dated 25th January, 1999 for the matters relating to the abovementioned property.

6th November, 2004


Dan hu dokument uffiċjali għall-użu biss fir-Reġistru tal-Artijiet
This is an official document for Land Registry use only
227 - Direzzjoni ta' l-Artijiet tal-Ovest
NAXXAR
N
RECEIVED
18 MAY 2007
Gvern Ta' Malta
Reġistru ta' l-Artijiet
Casa Bellina, 116 Triq il-Pinnett, Valletta
Pjanta tas-sit 1:2500 Site Plan
Government of Malta
Land Registry
Casa Bellina, 116 West Street, Valletta
Nru tal-Mappa 103532M
Map Number:
Pożizzjoni Ċentrali: x = 50370
Centre Coordinates: y = 73138
Perit eskz 3075
Estracted from SS:
Data 15/05/2007
Date:
Perit
Architect
Timbru tal-Perit
Architect's Stamp
Qies (mattri kwadri)
Area (square metres)
Firma tal-Applikant
Applicant's signature
Perit Stefan Scotto
Estate Management Department
Dritt Mhallas
Fee Paid
TRIQ HAL-GHAXAQ
MURMURRAY
ARĠLU TAT-TRASMISSJONI
Scale 1:1000 Skala
NOT TO SCALE
INDICATION OF LOCATION FOR INFORMATION PURPOSES ONLY
Skala 1:1000 Scale

Nru. 626

AKKWIST TA' ART

DIN id-dikjarazzjoni li ġejja, magħmula mill-President ta' Malta bis-saħħa ta' l-artikolu 3 ta' l-Ordinanza dwar l-Akkwist ta' l-Artijiet għal Skopijiet Pubbliċi (Kapitolu 88) hija ppubblikata skond u għall-finijiet ta' l-artikolu 9(1) ta' dik l-Ordinanza.

Il-5 ta' Lulju, 2007

(File No. L 376/2006)

DIKJARAZZJONI TAL-PRESIDENT TA' MALTA

Jiena hawnhekk niddikjara illi l-art hawn taħt imsemmija hija meħtieġa mill-awtorità kompetenti għal skop pubbliku skond id-dispożizzjonijiet ta' l-Ordinanza dwar l-akkwist ta' Artijiet għal Skopijiet Pubbliċi (Kap. 88) u illi l-akkwist tagħha għandu jkun b'xiri assolut.

Deskrizzjoni ta' l-Art

L-art li ġejja fil-Gudja:

1. Biċċa art tal-kejl ta' madwar tmienja u ħamsin metru kwadru (58m^2), li tmiss mit-Tramuntana ma' triq pubblika, min-Nofsinhar ma' proprjetà residwa ta' Joseph Farrugia u mil-Lvant ma' proprjetà tal-werrieta tal-Markiż G. Cassar Desain jew irjieħ verjuri.

L-art hawn fuq imsemmija tidher murija bil-kulur aħmar fuq il-pjanta P.D. Nru. 2006_1027 li wieħed jista' jara fuq talba fid-Dipartiment ta' l-Artijiet, Auberge de Baviere, Valletta.

Il-kumpens offrut hu ta' għaxart elef, sitt mija u ħamsin Lira Maltija Lm10,650 (€24,807.83) skond l-istima li hawn

No. 626

ACQUISITION OF LAND

THE following declaration made by the President of Malta under section 3 of the Land Acquisition (Public Purposes) Ordinance (Chapter 88) is published in terms and for the purposes of section 9(1) thereof.

5th July, 2007

DECLARATION BY THE PRESIDENT OF MALTA

I hereby declare that the undermentioned land is required by the competent authority for a public purpose in terms of the provisions of the Land Acquisition (Public Purposes) Ordinance (Cap. 88) and that the acquisition thereof is to be by absolute purchase.

Description of the Land

The following land at Gudja:

1. A plot of land measuring about fifty-eight square metres (58m^2), bounded on the North by a public road, on the South by the remaining property of JosephFarrugia and on the East by property of the heirs of Marquis G. Cassar Desain or more precise boundaries.

The abovementioned land is shown in red on plan P.D. No. 2006_1027 which may be seen on demand at the Land Department, Auberge de Baviere, Valletta.

The compensation offered is of ten thousand, six hundred and fifty Maltese Liri Lm10,650 (€24,807.83) according to

ma' din id-dikjarazzjoni kif din saret mill-Perit arkitett Fred H. Valentino, A.&C.E.

Ma' din id-Dikjarazzjoni qed tiġi ppubblikata *site plan* li turi l-immobbli msemmija.

(Iff) EDWARD FENECH ADAMI
President
28/5/2007

Din is-*site plan* qed tiġi ppubblikata f'paġna 6138.

Stima tal-Perit (oriġinali bil-Malti)

Akkwist ta' Art fil-Gudja

Fuq struzzjonijiet tal-Kummissarju ta' l-Artijiet, skond l-Ordinanza dwar l-Akkwist ta' Artijiet (għal Skopijiet Pubbliċi), qiegħed niffissa l-valur liberu u frank tal-propjetà ħawn taħt deskritta fil-Gudja, li hi meħtieġa mill-Gvern għal skop pubbliku, u dan wara li ħadt in konsiderazzjoni l-lokalità kif ukoll ħwejjeġ oħra li jista' jkollhom x'jaqsmu mal-valur ta' l-istess proprjetà.

Biċċa art tal-kejl ta' madwar tmienja u ħamsin metru kwadru ($58m^2$), li tmiss mit-Tramuntana ma' triq pubblika, min-Nofsinhar ma' proprjetà residwa ta' Joseph Farrugia u mil-Lvant ma' proprjetà tal-werrieta tal-Markiż G. Cassar Desain jew irjieħ verjuri, liema art hija meqjusa bħala art fabbrikabbli fit-termini ta' l-Ordinanza dwar l-Akkwist ta' Artijiet u hija murija bl-aħmar fuq il-pjanta P.D. 2006_1027 u hija stmata għall-valur ta' għaxart elef, sitt mija u ħamsin Lira Maltija Lm10,650 (€24,807.83).

(Iff.) Perit Fred H. Valentino, A.&C.E.

Il-25 ta' April, 2007

the valuation published with this declaration as made by architect Fred H. Valentino, A.&C.E.

A site plan showing the mentioned immovable property is being published with this declaration

(Sgd) EDWARD FENECH ADAMI
President
28/5/2007

This site plan is being published on page 6138.

Architect's Valuation (original in Maltese)

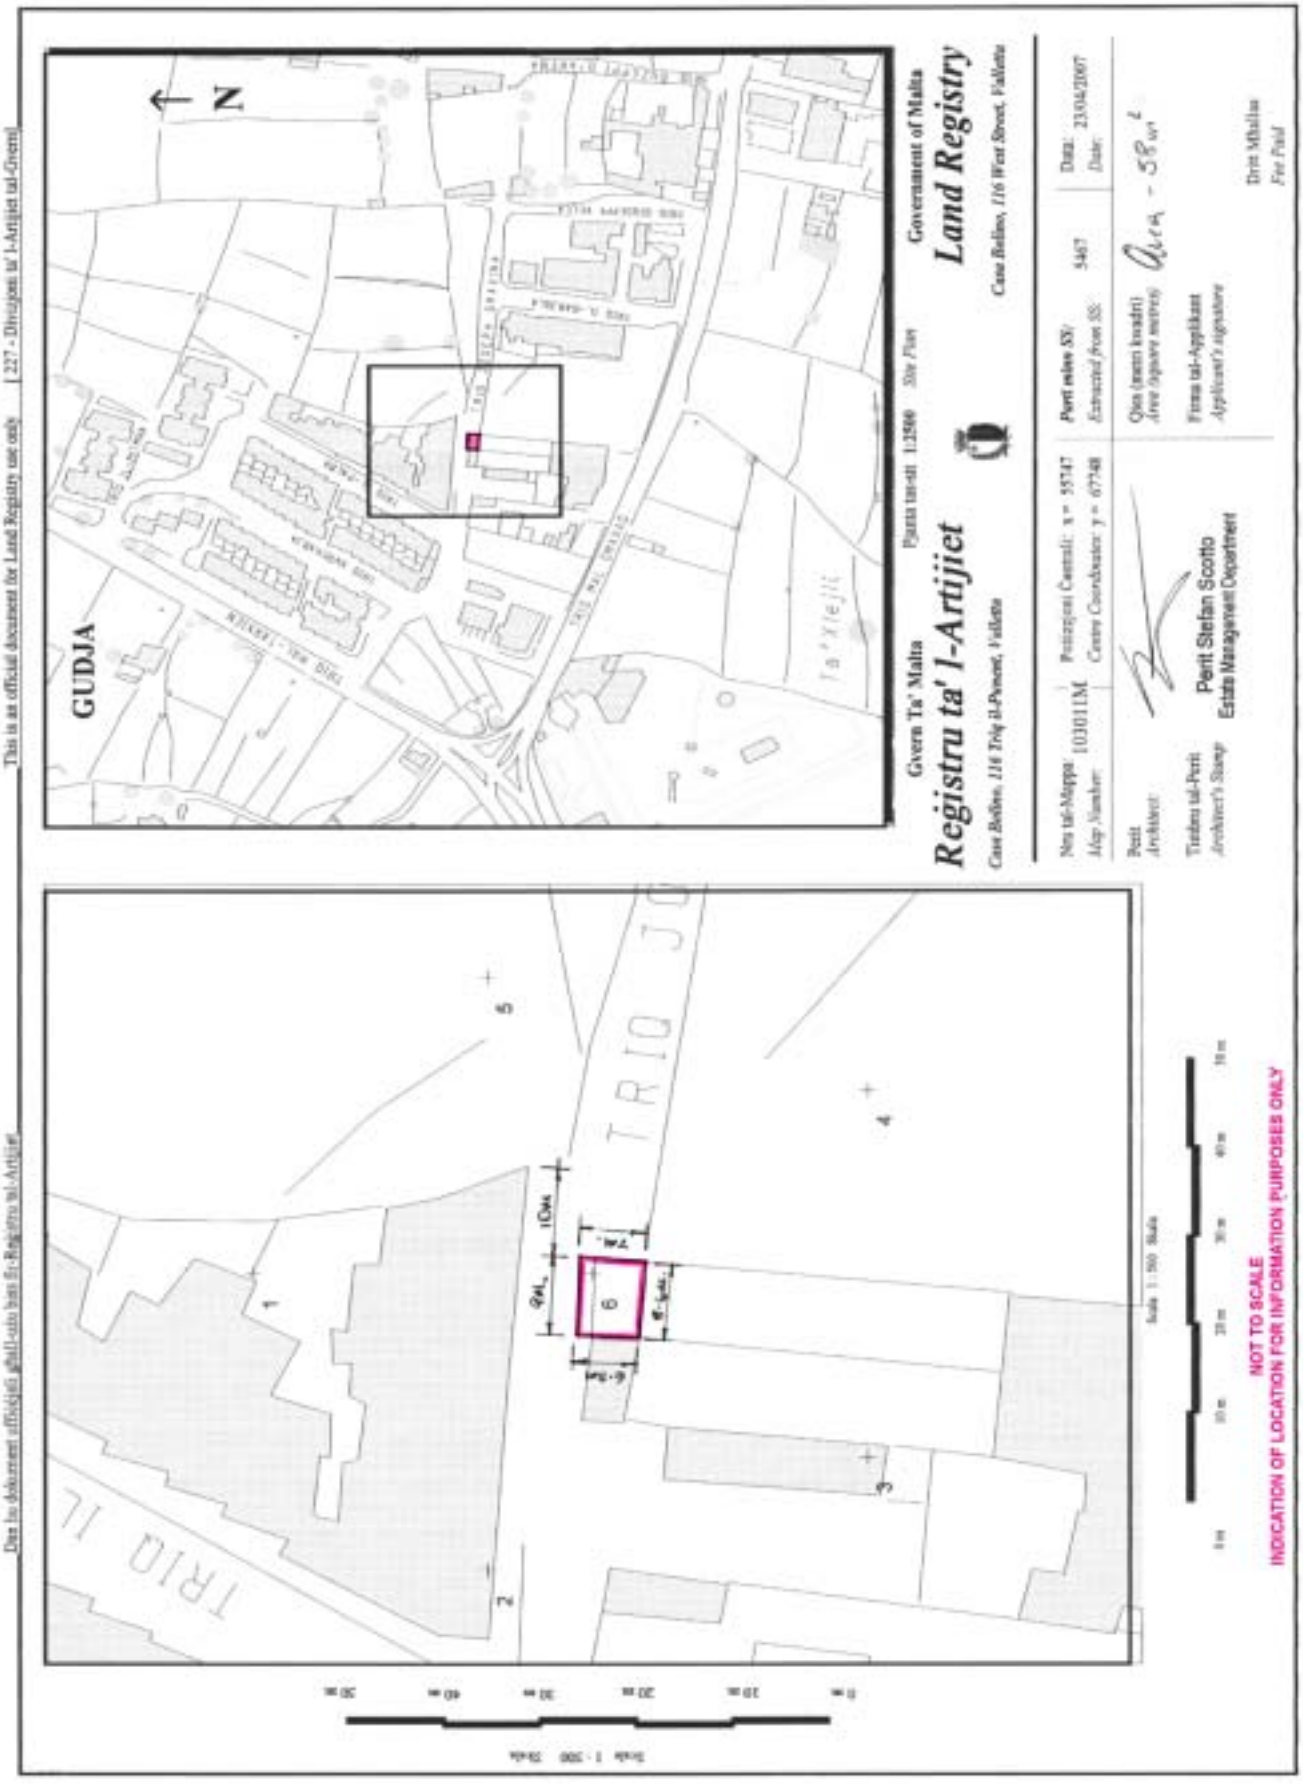
Land Acquisition at Gudja

I have been instructed by the Commissioner of Land to assess under the Land Acquisition (Public Purposes) Ordinance, the freehold value of the hereunder described property at Gudja, required by Government for a public purpose, and this after considering the locality, as well as other matters relevant to the same property.

A plot of land measuring about fifty-eight square metres ($58m^2$), bounded on the North by a public road, on the South by the remaining property of Joseph Farrugia and on the East by property of the heirs of Marquis G. Cassar Desain or more precise boundaries, which land is considered as a building site in terms of the Land Acquisition (Public Purposes) Ordinance and is edged in red on plan P.D. No. 2006_1027 and is valued for the price of ten thousand, six hundred and fifty Maltese Lm10,650 (€24,807.83).

(Sgd.) Architect Fred H. Valentino, A.&C.E.

25th April, 2007


This is an official document for Land Registry use only [227 - Divizjoni ta' l-Artijiet tal-Gvern]
Dan hu dokument ufficjali ghall-uzu tas-Sezzjoni tal-Artijiet
Gvern Ta' Malta
Registru ta' l-Artijiet
Case Bailiva, 116 Triq il-Pwent, Valletta
Government of Malta
Land Registry
Case Bailiva, 116 West Street, Valletta
GUDJA
N
TRIO IL
TRIO JU
Perit Stefan Scotto
Estate Management Department
NOT TO SCALE
INDICATION OF LOCATION FOR INFORMATION PURPOSES ONLY

Nru. 627

AKKWIST TA' ART

DIN id-dikjarazzjoni li ġejja, magħmula mill-President ta' Malta bis-saħħa ta' l-artikolu 3 ta' l-Ordinanza dwar l-Akkwist ta' l-Artijiet għal Skopijiet Pubbliċi (Kapitolu 88) hija pubblikata skond u għall-finijiet ta' l-artikolu 9(1) ta' dik l-Ordinanza.

Il-5 ta' Lulju, 2007

(File No. L 43/2007)

DIKJARAZZJONI TAL-PRESIDENT TA' MALTA

Jiena hawnhekk niddikjara illi l-art hawn taħt imsemmija hija meħtieġa mill-awtorità kompetenti għal skop pubbliku skond id-dispożizzjonijiet ta' l-Ordinanza dwar l-akkwist ta' Artijiet għal Skopijiet Pubbliċi (Kap. 88) u illi l-akkwist tagħha għandu jkun b'xiri assolut.

Deskrizzjoni ta' l-Art

L-art li ġejja f'San Pawl il-Baħar:

1. Biċċa art tal-kejl ta' madwar sitta u disgħin metru kwadru ($96m^2$), li tmiss mit-Tramuntana u mil-Lvant ma' triq pubblika u mil-Lbiċ ma proprjetà ta' sidien mhux magħrufa jew irjieħ verjuri.

L-art hawn fuq imsemmija tidher murija bil-kulur aħmar fuq il-pjanta P.D. Nru. 2007_116 li wieħed jista' jara fuq talba fid-Dipartiment ta' l-Artijiet, Auberge de Baviere, Valletta.

Il-kumpens offrut hu ta' mitejn u sitta u ħamsin Lira Maltija Lm256 (€596.80) skond l-istima li hawn ma' din id-

No. 627

ACQUISITION OF LAND

THE following declaration made by the President of Malta under section 3 of the Land Acquisition (Public Purposes) Ordinance (Chapter 88) is published in terms and for the purposes of section 9(1) thereof.

5th July, 2007

DECLARATION BY THE PRESIDENT OF MALTA

I hereby declare that the undermentioned land is required by the competent authority for a public purpose in terms of the provisions of the Land Acquisition (Public Purposes) Ordinance (Cap. 88) and that the acquisition thereof is to be by absolute purchase.

Description of the Land

The following land at Saint Paul's Bay:

1. A plot of land measuring about ninety-six square metres ($96m^2$), bounded on the North and East by a public road and on the South West by property unknown owners or more precise boundaries.

The abovementioned land is shown in red on plan P.D. No. 2007_116 which may be seen on demand at the Land Department, Auberge de Baviere, Valletta.

The compensation offered is of two hundred and fifty-six Maltese Liri Lm256 (€596.80) according to the valuation

dikjarazzjoni kif din saret mill-perit arkitett Perit Joseph Mizzi, A.&C.E.

Ma' din id-Dikjarazzjoni qed tiġi ppubblikata *site plan* li turi l-immobbli msemmija.

(Iff) EDWARD FENECH ADAMI
President
28/5/2007

Din is-*site plan* qed tiġi ppubblikata f'paġna 6141.

Stima tal-Perit (oriġinali bil-Malti)

Akkwist ta' Art f'San Pawl il-Baħar

Fuq struzzjonijiet tal-Kummissarju ta' l-Artijiet, skond l-Ordinanza dwar l-Akkwist ta' Artijiet (għal Skopijiet Pubbliċi), qiegħed niffissa l-valur liberu u frank tal-propjetà hawn taħt deskritta f'San Pawl il-Baħar li hi meħtieġa mill-Gvern għal skop pubbliku, u dan wara li ħadt in konsiderazzjoni l-lokalità kif ukoll ħwejjeġ oħra li jista' jkollhom x'jaqsmu mal-valur ta' l-istess proprjetà.

Biċċa art tal-kejl ta' madwar sitta u disgħin metru kwadru ($96m^2$), li tmiss mit-Tramuntana u mil-Lvant ma' triq u mil-Lbiċ ma' proprjetà ta' sidien mhux magħrufa jew irjieħ verjuri, liema art hija meqjusa bħala art agrikola fit-termini ta' l-Ordinanza dwar l-Akkwist ta' Artijiet u hija murija bl-aħmar fuq il-pjanta P.D. Nru. 2007_116 u hija stmata għall-valur ta'mitejn u sitta u ħamsin Lira Maltija Lm256 (€596.80).

(Iff.) Perit Joseph Mizzi, A.&C.E.

It-18 ta' April, 2007

published with this declaration as made by architect Joseph Mizzi, A.&C.E.

A site plan showing the mentioned immovable property is being published with this declaration

(Sgd) EDWARD FENECH ADAMI
President
28/5/2007

This site plan is being published on page 6141.

Architect's Valuation (original in Maltese)

Acquisition of Land at Saint Paul's Bay

I have been instructed by the Commissioner of Land to assess under the Land Acquisition (Public Purposes) Ordinance, the freehold value of the hereunder described property at Saint Paul's Bay required by Government for a public purpose, and this after considering the locality, as well as other matters relevant ot the same property.

A plot of land measuring about ninety-six square metres ($96m^2$), bounded on the North and East by a road and on the South West by property unknown owners or more precise boundaries, which land is considered as agricultural land in terms of the Land Acquisition (Public Purposes) Ordinance and is shown in red on plan P.D. No. 2007_116 and is valued for the price of two hundred fifty-six Maltese Liri Lm256 (€596.80).

(Sgd.) Architect Joseph Mizzi, A.&C.E.

18th April, 2007

SAN PAWL IL-BAHAR
Kennedy Grove
Il-Qanna tal-Barbier
N
Gvern Ta' Malta
Registru ta' l-Artijiet
Government of Malta
Land Registry
Site Plan
Pjanta tas-Sit
1:2500
Nru tal-Mappa
Map Number:
103043M
Pożizzjoni Ċentrali: x = 47747
Centre Coordinates: y = 77964
Perit
Architect
Timbru tal-Perit
Architect's Stamp
Perit Stefan Scerbo
Estate Management Department
Data
Date
24/04/2007
Qies (metri kwadri)
Area (Square metres)
4678.4677
Firma tal-Applikant
Applicant's signature
Dritt Mhallas
Fee Paid
NOT TO SCALE
INDICATION OF LOCATION FOR INFORMATION PURPOSES ONLY

Nru. 628

AKKWIST TA' ART

DIN id-dikjarazzjoni li ġejja, magħmula mill-President ta' Malta bis-saħħa ta' l-artikolu 3 ta' l-Ordinanza dwar l-Akkwist ta' l-Artijiet għal Skopijiet Pubbliċi (Kapitolu 88) hija pubblikata skond u għall-finijiet ta' l-artikolu 9(1) ta' dik l-Ordinanza.

Il-5 ta' Lulju, 2007

(File No. L 80/89/34)

DIKJARAZZJONI TAL-PRESIDENT TA' MALTA

Illi b'Dikjarazzjoni tal-President ta' Malta tal-5 ta' Ottubru, 1999, l-art hawn taħt imsemmija kienet dikjarata meħtieġa mill-awtorità kompetenti għal skop pubbliku skond id-dispożizzjonijiet ta' l-Ordinanza dwar l-akkwist ta' Artijiet għal Skopijiet Pubbliċi (Kap. 88) u illi l-akkwist tagħha kellu jkun b'xiri assolut.

Deskrizzjoni ta' l-Art

Il-fond li ġej f'Bormla:

Il-fond bin-numru 109 fi Triq il-Pellegrinaġġ (qabel Triq Santa Tereża).

Il-fond hawn fuq imsemmi jidher muri bil-kulur aħmar fuq il-pjanta L.D. Nru. 176/90/A/1 kif ukoll fuq il-pjanta Hsg Drwg COS/3-4-5/92 li wieħed jista' jara fuq talba fid-Dipartiment ta' l-Artijiet, Auberge de Baviere, Valletta.

Illi d-Dikjarazzjoni tal-President ta' malta odjerna qiegħda tiġi maħruġa għall-fini ta' l-Att 1 ta' l-2006.

Il-kumpens offrut għall-fond hawn fuq imsemmi huwa ta' hu ta' elfejn, disa' mija u tletin Lira Maltija Lm2,930 (€6,825.06) skond l-Avviż ta' Ftehim tat-22 ta' Jannar, 2002,

No. 628

ACQUISITION OF LAND

THE following declaration made by the President of Malta under section 3 of the Land Acquisition (Public Purposes) Ordinance (Chapter 88) is published in terms and for the purposes of section 9(1) thereof.

5th July, 2007

DECLARATION BY THE PRESIDENT OF MALTA

Whereas by President's declaration dated 5th October, 1999, the undermentioned land was declared to be required by the competent authority for a public purpose in terms of the provisions of the Land Acquisition (Public Purposes) Ordinance (Cap. 88) and that the acquisition thereof was to be by absolute purchase.

Description of the Land

The following premises at Cospicua:

Premises numbe 109 in Triq il-Pellegrinaġġ (formerly Triq Santa Tereża).

The abovementioned land is shown in red on plan L.D. No. 176/90/A/1 as well as on plan Hsg Drwg COS/3-4-5/92 which may be seen on demand at the Land Department, Auberge de Baviere, Valletta.

That the present President's declaration is being published for the purpose of Act 1 of 2006.

The compensation offered for the above-mentioned premises is of two thousand, nine hundred and thirty Maltese Liri Lm2,930 (€6,825.06) according to the Agreement Notice

liema avviż ħareġ skond l-istima tal-Perit Fred H. Valentino, A.&C.E., li kopja tagħha qed tiġi ppubblikata ma' din id-dikjarazzjoni.

Ma' din id-Dikjarazzjoni qed tiġi ppubblikata *site plan* li turi l-immobbli msemmija.

(Iff) EDWARD FENECH ADAMI
President
28/5/2007

Din is-*site plan* qed tiġi ppubblikata f'paġna 6144.

Stima tal-Perit (oriġinali bil-Malti)

Fond f'Bormla

Fuq struzzjonijiet tal-Kummissarju ta' l-Artijiet, skond l-Ordinanza dwar l-Akkwist ta' Artijiet (għal Skopijiet Pubbliċi), qieghed niffissa l-valur liberu u frank tal-proprjetà hawn taht deskritta f'Bormla li hi meħtieġa mill-Gvern għal skop pubbliku, u dan wara li ħadt in konsiderazzjoni l-lokalità kif ukoll ħwejjeġ oħra li jista' jkollhom x'jaqsmu mal-valur ta' l-istess proprjetà.

Il-fond Nru. 109 fi Triq il-Pellegrinaġġ (qabel Triq Santa Tereża), muri bl-aħmar fuq il-pjanta L.D. 176/90/A/1 u huwa stmat għall-valur ta' elfejn, disa' mija u tletin Lira Maltija Lm2,930 (€6,825.06).

(Iff.) Fred H. Valentino, A.&C.E.

Dan ir-rapport qieghed jibdel ir-rapport datat l-10 ta' Ġunju, 1999, f'dak li għandu x'jaqsam mal-proprjetà hawn fuq imsemmija.

Il-25 ta' Ottubru, 2001

dated 22nd January, 2002, which notice was issued according to the valuation made by architect Fred H. Valentino, A.&C.E., a copy of which is being published with this declaration.

A site plan showing the mentioned immovable property is being published with this declaration

(Sgd) EDWARD FENECH ADAMI
President
28/5/2007

This site plan is being published on page 6144.

Architect's Valuation (original in Maltese)

Premises at Cospicua

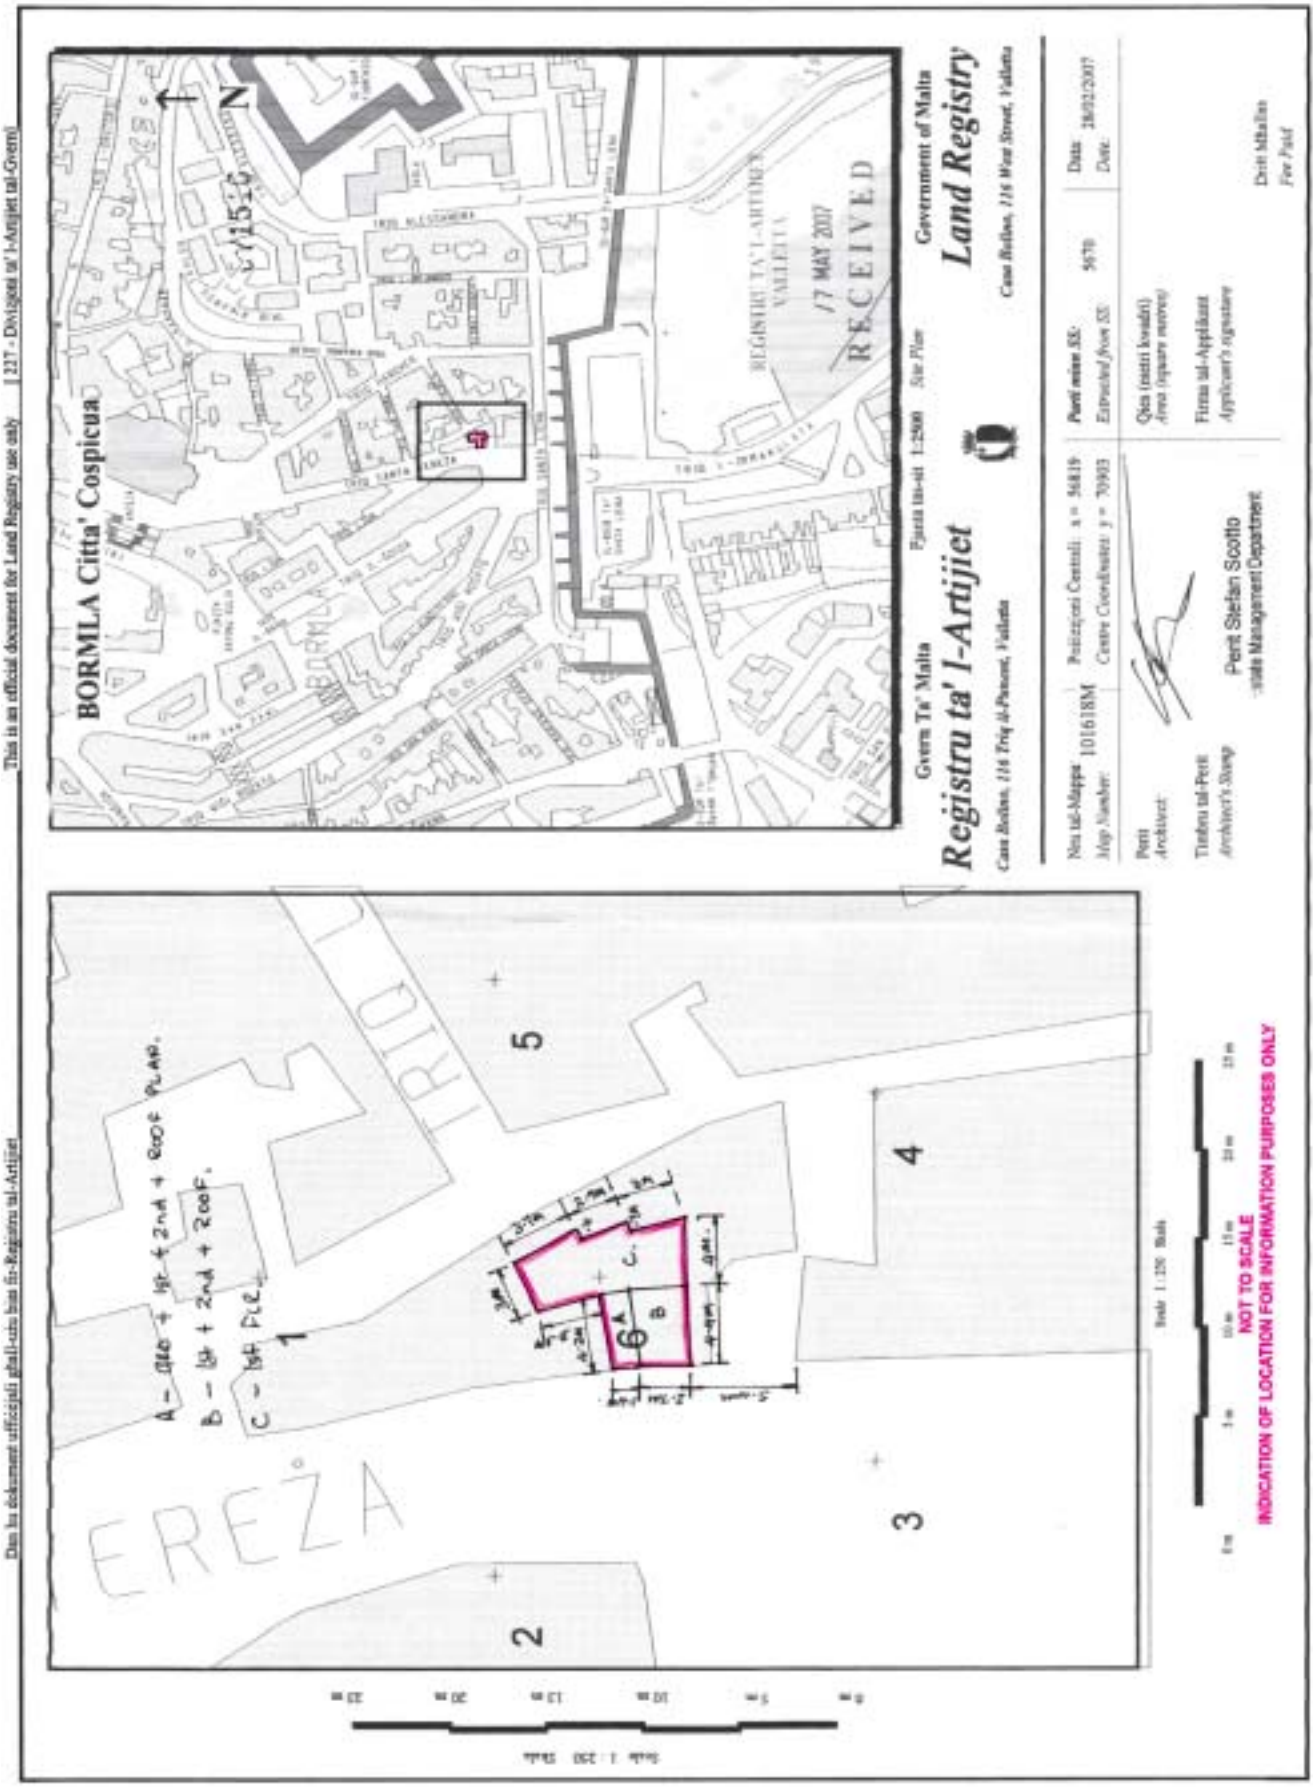
I have been instructed by the Commissioner of Land to assess under the Land Acquisition (Public Purposes) Ordinance, the freehold value of the hereunder described property at Cospicua required by Government for a public purpose, and this after considering the locality, as well as other matters relevant ot the same property.

Premises No. 109 in Triq il-Pellegrinaġġ, (formerly Triq Santa Tereża), shown in red on plan L.D. 176/90/A/1and is valued for the price of two thousand, nine hundred and thirty Maltese Liri Lm2,930 (€6,825.06).

(Sgd.) Architect Fred H. Valentino, A.&C.E.

This report is replacing the report dated 10th June, 1999, as regards the above mentioned property

25th October, 2001


This is an official document for Land Registry use only 1227 - Dokument uffiċjali għall-użu biss fir-Reġistru tal-Artijiet
Dan hu dokument uffiċjali għall-użu biss fir-Reġistru tal-Artijiet
BORMLA Città' Cospicua
N
RECEIVED
17 MAY 2007
Gvern Ta' Malta
Registru ta' l-Artijiet
Government of Malta
Land Registry
Nru tal-Mappa 1016/18M
Map Number
Perit
Architect
Timbru tal-Perit
Architect's Stamp
Perit Stefan Scotto
Data 18/05/2007
Date
Firma tal-Applikant
Applicant's signature
Dritt Mhallas
Fee Paid
A – Gbh + Gr + 2nd + Roof Plan.
B – Gr + 2nd + Roof.
C – Gr + Pcl.
5
4
3
2
1
6A
B
C
NOT TO SCALE
INDICATION OF LOCATION FOR INFORMATION PURPOSES ONLY

Nru. 629

AKKWIST TA' ART

DIN id-dikjarazzjoni li ġejja, magħmula mill-President ta' Malta bis-saħħa ta' l-artikolu 3 ta' l-Ordinanza dwar l-Akkwist ta' l-Artijiet għal Skopijiet Pubbliċi (Kapitolu 88) hija pubblikata skond u għall-finijiet ta' l-artikolu 9(1) ta' dik l-Ordinanza.

Il-5 ta' Lulju, 2007

(File No. L 50/62/12)

DIKJARAZZJONI TAL-PRESIDENT TA' MALTA

Illi b'Dikjarazzjoni tal-Gvernatur ta' l-4 ta' Awissu, 1961, l-art hawn taħt imsemmija kienet dikjarata meħtieġa mill-awtorità kompetenti għal skop pubbliku skond id-dispożizzjonijiet ta' l-Ordinanza dwar l-akkwist ta' Artijiet għal Skopijiet Pubbliċi (Kap. 88) u illi l-akkwist tagħha kellu jkun b'xiri assolut.

Deskrizzjoni ta' l-Art

L-art li ġejja fl-Imsieraħ, limiti ta' San Ġiljan u Birkirkara:

1. Biċċa art tal-kejl ta' madwar 3,419-il metru kwadru, li tinkludi parti minn trejqa privata, kostruzzjoni kbira rurali, kostruzzjoni żgħira rurali u żewġt ibjar, tmiss mit-Tramuntana ma' proprjetà tal-Knisja Parrokkjali ta' Ħal Lija u oħrajn, mil-Lvant ma' proprjetà ta' George Borg u min-Nofsinhar mal-bqija ta' l-art li minnha tagħmel parti jew irjieħ verjuri.

L-art hawn fuq imsemmija tidher murija bil-kulur isfar u mmarkata bħala *plot* numru 12 fuq il-pjanta AE 19/60A li wieħed jista' jara fuq talba fid-Dipartiment ta' l-Artijiet, Auberge de Baviere, Valletta.

Illi d-Dikjarazzjoni tal-President ta' Malta odjerna qiegħda tiġi maħruġa għall-fini ta' l-Att I ta' l-2006.

No. 629

ACQUISITION OF LAND

THE following declaration made by the President of Malta under section 3 of the Land Acquisition (Public Purposes) Ordinance (Chapter 88) is published in terms and for the purposes of section 9(1) thereof.

5th July, 2007

DECLARATION BY THE PRESIDENT OF MALTA

Whereas by the Governors declaration dated 4th August, 1961, the undermentioned land was declared to be required by the competent authority for a public purpose in terms of the provisions of the Land Acquisition (Public Purposes) Ordinance (Cap. 88) and that the acquisition thereof was to be by absolute purchase.

Description of the Land

The following land at Msieraħ, limits of Saint Julians and Birkirkara:

1. A plot of land measuring about 3,419 square metres, including part of a private path, a large rural construction, a small rural construction and two wells, bounded on the North by property of the Lia Parish Church and others, on the East by property of George Borg and on the South by the remaining land of which it forms part or more precise boundaries.

The abovementioned land is shown in yellow and marked as plot number 12 on plan AE 19/60A which may be seen on demand at the Land Department, Auberge de Baviere, Valletta.

That the present President's declaration is being published for the purpose of Act I of 2006.

Il-kumpens offrut għall-biċċa art hawn fuq imsemmija hu ta' seba' mija u erbgħa u għoxrin Lira Maltija u sittax-il ċenteżmu u seba' milleżmi Lm724.16,7 (€1,686.86) skond l-Avviż ta' Ftehim tat-2 ta' April, 1965, liema avviż ħareġ skond l-istima tal-perit arkitett Perit Edgar Caruana Montaldo A.&C.E., li kopja tagħha qed tiġi ppubblikata ma' din id-dikjarazzjoni.

Ma' din id-Dikjarazzjoni qed tiġi ppubblikata *site plan* li turi l-immobbli msemmija.

(Iff) EDWARD FENECH ADAMI
President
28/5/2007

Din is-*site plan* qed tiġi ppubblikata f'paġna 6148.

Stima tal-Perit (oriġinali bil-Malti)

Ġejt mogħti strurzzjonijiet mid-Direttur tax-Xogħlijiet Pubbliċi biex nistma skond l-Ordinanza dwar l-Akkwist ta' Artijiet għal Skopijiet Pubbliċi (Kap. 136) il-valur bħala liberi u franki għall-akkwist b'xiri assolut ta' 24 biċċa art li qegħdin l-Imsieraħ, limiti ta' San Ġiljan u Birkirkara, li huma meħtieġa għat-twettiq ta' Skema Speċjali għall-Iżvilupp ta' Djar, kif inhuma murija fuq il-pjanta li qiegħda ma' dan ir-rapport u mmarkata AE 19/60 u li wieħed jista' jarah fl-Uffiċċju ta' l-Arkitett u Inġinier inkarigat mill-Akkwist ta' l-Art, Sezzjoni tad-Dipartiment tax-Xogħlijiet Pubbliċi, Triq il-Kavalier, il-Belt Valletta.

Biex inżomm ma' l-istruzzjonijiet imsemmija qiegħed nistma kif ġej:–

……Omissis……

Biċċa art agrikola Nru. 12 li tidher kulurita bl-isfar tal-kejl ta' 3 tmien, 0 sigħan, 2.5 Kejliet li tinkludi biċċa minn sqaq privat, bini rurali kbir, bini rurali żgħir, u żewġt ibjar. Hija proprjetà ta' l-isptar San Ġużepp ta' Haż-Żebbuġ

The compensation offered for the above-mentioned plot of land is of seven hundred and twenty-four Maltese Liri and sixteen cents and seven mills Lm724.16,7 (€1,686.86) according to the Agreement Notice dated 2nd April, 1965, which notice was issued according tro the valuation of made by architect Edgar Caruana Montaldo A.&C.E., which is being published with this declaration.

A site plan showing the mentioned immovable property is being published with this declaration

(Sgd) EDWARD FENECH ADAMI
President
28/5/2007

This site plan is being published on page 6148.

Architect's Valuation (original in Maltese)

I have been instructed by the Director of Public Works to assess according to the Land Acquisition (Public Purposes) Ordinance, (Cap. 136) the freehold and unencumbered value to be acquired by absolute purchase of 24 plots of land situated at Msieraħ, limits of St Julians and Birkirkara, which are required for the setting up of a Special Home Development Scheme, as shown on plan attached with this report and marked as AE 19/60 and which may be viewed in the office of the Architect and Civil Engineer in charge of the Land Acquisition Section in the Public Works Department, Triq il-Kavalier, Valletta.

According to the above-mentioned instructions I issue the following estimate:-

……Omissis……

A plot of agricultural land No. 12 shown coloured in yellow measuring about 3 tmien, 0 sigħan, 2.5 kejliet inluding part of private alley, a big rural structure, a small rural structure, and two wells. It is the property St. Joseph's

amministrata mir-Rev. Loreto Callus ta' Nru. 63, Triq il-Kbira, Ħaż-Żebbuġ. Din il-biċċa art tmiss mit-Tramuntana ma' proprjetà tal-Knisja Parrokkjali ta' Ħal Lija u oħrajn, mil-Lvant ma' proprjetà tas-Sur Ġorġ Borg u ma' sqaq privat, u min-Nofsinhar mal-bqija ta' l-art li minnha tagħmel parti.

……Omissis……

Wara li ħadt in konsiderazzjoni:

a) il-kobor, il-lokalità, konformità, possibbiltajiet ta' żvilupp bħala siti fabbrikabbli għal ċerti partijiet ta' l-art imsemmija minħabba l-qrib tagħhom ma' art żviluppata.

b) il-kwalità u l-fond tal-ħamrija

ċ) l-istat u l-kobor ta' bini rurali, bjar eċċ.

d) il-valur ta' art simili li kieku kellha tinbiegħ kif sejjer is-suq.

e) il-ħwejjeġ l-oħra kollha li għandhom x'jaqsmu.

Jiena nistma bħala kumpens għall-akkwist b'xiri assolut il-valur liberu u frank tal-proprjetà msemmija kif sejjer jingħad:

……Omissis……

Biċċa art Nru. 12 (li tinkludi parti minn sqaq privat, bini rurali kbir, bini rurali żgħir u żewġt ibjar.)

£724.3s4d

……Omissis……

(Iff) E. Caruana Arkitett u Inġinier Ċivili

It-12 ta' Lulju, 1961

Hospital of Żebbuġ, administered by Rev. Loreto Callus fo No. 63, Triq il-Kbira, Żebbuġ. This plot of land is bounded by the North by property of the Lia Parish Church and others, on the East by property of Mr Ġorġ Borg and a private alley, and on the South by the remaing land of which it forms part.

……Omissis……

After taking in consideration:

a) the size, the locality, the shape, possibility for development as a building site for certain parts of the above-mentioned land due to their proximity to developed land.

b) quality and depth of the soil

c) the state and size of the rural structure, wells, etc.

d) the value of similar land as if it would to be sold at the current market price

e) other relevant matters

I value as compensation for the acquisition by absolute purchaseof the free and unencumbered the property above-mentioned as follows:

……Omissis……

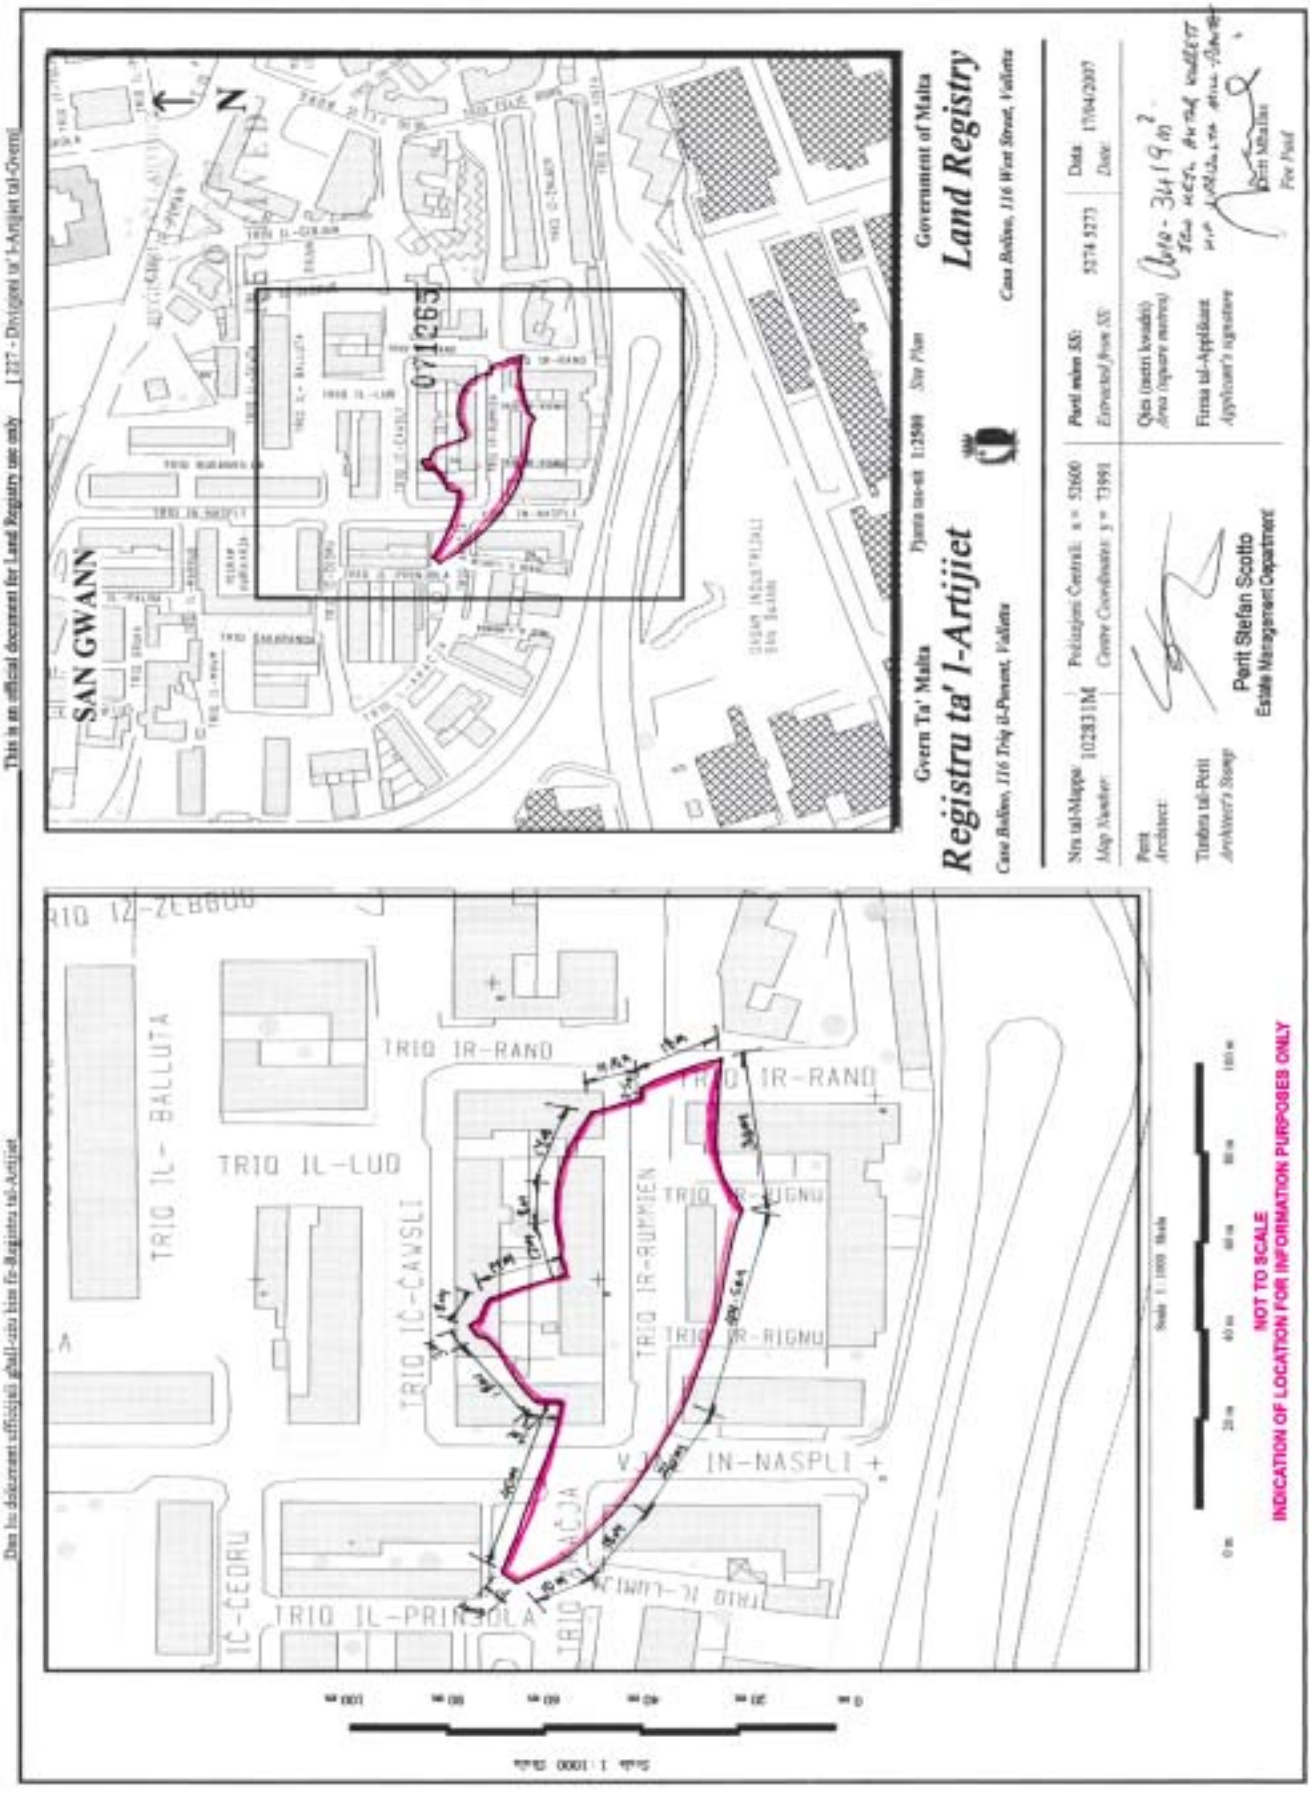
A plot of land No. 12 (including part of a private alley, a large rural structure, a small rural structure and two wells.)

£724.3s4d

……Omissis……

(Sgd) E. Caruana Architect and Civil Engineer

12th July, 1961


This is an official document for Land Registry use only
Dan hu dokument uffiċjali għall-użu biss fir-Reġistru tal-Artijiet
1327 - Divigiet ta' l-Artijiet tal-Gvern
Government of Malta
Land Registry
Gvern Ta' Malta
Registru ta' l-Artijiet
Site Plan
Pjanta tas-sit 1:2500
SAN GWANN
07/265
TRIQ IR-RAND
TRIQ IL- BALLUTA
TRIQ IL-LUD
TRIQ IR-RUMMIEN
TRIQ IL-PRINGOLA
NOT TO SCALE
INDICATION OF LOCATION FOR INFORMATION PURPOSES ONLY
Perit Stefan Scotto
Estate Management Department

INDUSTRIAL PROPERTY REGISTRATIONS DIRECTORATE

Granting of Patents

The patents indicated below have been filed in accordance with Article 25(1) of the Patents and Designs Act 2000:

(21) **PAT/3807**
(22) *Filing date:* 03 Oct 06
(54) THERAPEUTIC AGENTS
(33) US (31) 60/724156 (32) 06 Oct 05

(73) AstraZeneca AB
(Incorporated in Sweden)
(72) *Inventor(s)*: Leifeng Cheng

(21) **PAT/3808**
(22) *Filing date:* 03 Oct 06
(54) PHARMACEUTICALLY ACTIVE TETRAHYDRO PYRROLIZINONE COMPOUNDS
(33) GB (31) 0520376.5 (32) 06 Oct 05
(33) GB (31) 0520379.9 (32) 06 Oct 05
(33) GB (31) 0520377.3 (32) 06 Oct 05

(73) Novartis AG
(Incorporated in Switzerland)
(72) *Inventor(s)*: Karl Baumann

(21) **PAT/3809**
(22) *Filing date:* 03 Oct 06
(54) INHIBITORS OF THE HIV INTEGRASE ENZYME

(33) US (31) 60/724484 (32) 07 Oct 05
(33) US (31) 60/730701 (32) 26 Oct 05
(33) US (31) 60/761605 (32) 24 Jan 06
(33) US (31) 60/823954 (32) 30 Aug 06
(33) US (31) 60/826379 (32) 20 Sep 06

(73) Pfizer Products Inc.
(Incorporated in United States)
(72) *Inventor(s)*: Klaus Ruprecht Dress
Ted William Johnson
Michael Bruno Plewe
Steven Paul Tanis
Huichun Zhu

(21) **PAT/3810**
(22) *Filing date:* 05 Oct 06
(54) SEPARATION OF FULVESTRANT ISOMERS

(33) US (31) 60/724059 (32) 05 Oct 05

(73) Sicor Inc.
(Incorporated in United States)
(72) *Inventor(s)*: Cristian Fazioni
Andrea Giolito

(21) **PAT/3811**
(22) *Filing date:* 06 Oct 06
(54) NOVEL COMPOUNDS

(33) GB (31) 0520578.6 (32) 10 Oct 05
(33) GB (31) 0523030.5 (32) 11 Nov 05
(33) GB (31) 0603897.0 (32) 27 Feb 06
(33) GB (31) 0609159.9 (32) 09 May 06
(33) GB (31) 0618511.0 (32) 20 Sep 06

(73) Novartis AG
(Incorporated in Switzerland)
(72) *Inventor(s)*: Guiseppe Alvaro
David Amantini
Markus Bergauer
Francesca Bonetti
Roberto Profeta

GODWIN WARR
Director General Commerce
Comptroller of Industrial Property

5th July, 2007

INDUSTRIAL PROPERTY REGISTRATIONS DIRECTORATE

Granting of Patents

The patents indicated below have been filed in accordance with Article 25(1) of the Patents and Designs Act 2000:

(21) **PAT/3812**
(22) *Filing date:* 06 Oct 06
(54) NEW IMIDAZPYRIDINE DERIVATIVES

(73) Almirall Prodesfarma SA
(Incorporated in Spain)
(72) *Inventor(s)*: Bernat Vidal Juan
Silvia Fonquerna Pou
Paul Robert Eastwood
Jose Aiguade Bosch
Aranzazu Cardus Figueras
Ines Carranco Moruno
Jacob Gonzalez Rodriguez
Sergio Paredes Aparicio

(33) ES (31) P2005027433 (32) 06 Oct 05

(21) **PAT/3813**
(22) *Filing date:* 06 Oct 06
(54) COMPOSITIONS AND PROCESSES USEFUL FOR PREPARING TEGASEROD MALEATE

(73) Medichem S.A.
(Incorporated in Spain)
(72) *Inventor(s)*: Burgarolas Montero Maria Carmen

(33) US (31) 60/723962 (32) 06 Oct 05
(33) US (31) 60/725282 (32) 12 Oct 05
(33) US (31) 60/808960 (32) 30 May 06

(21) **PAT/3814**
(22) *Filing date:* 09 Oct 06
(54) ACYL INDOLES, COMPOSITIONS CONTAINING SUCH COMPOUNDS AND METHODS OF USE

(73) Merck & Co. Inc.
(Incorporated in United States)
(72) *Inventor(s)*: Ronald M. Kim
Amy R. Bittner
Christopher Joseph Sinz
Emma R. Parmee

(33) US (31) 60/726492 (32) 13 Oct 05

(21) **PAT/3815**
(22) *Filing date:* 10 Oct 06
54) ä-CRYSTALLINE FORM OF IVABRADINE HYDROCHLORIDE, A PROCESS FOR ITS PREPARATION AND PHARMACEUTICAL COMPOSITIONS CONTAINING IT
(33) FR (31) 05.10352 (32) 11 Oct 05

(73) Les Laboratoires Servier
(Incorporated in France)
(72) *Inventor(s)*: Stephane Horvath
Marie-Moelle Auguste
Gerard Damen

(21) **PAT/3816**
(22) *Filing date:* 10 Oct 06
(54) äd-CRYSTALLINE FORM OF IVABRADINE HYDROCHLORIDE, A PROCESS FOR ITS PREPARATION ANDPHARMACEUTICAL COMPOSITIONS CONTAINING IT
(33) FR (31) 05.10354 (32) 11 Oct 05

(73) Les Laboratoires Servier
Incorporated in France)
(72) *Inventor(s)*: Stephane Horvath
Marie-Moelle Auguste
Gerard Damen

(21) **PAT/3817**
(22) *Filing date:* 10 Oct 06
(54) NOVEL COMPOUNDS

(73) Glaxo Group Limited
(Incorporated in Great Britain)
(72) *Inventor(s)*: Guiseppe Alvaro
Markus Bergauer
Roberto Profeta
Riccardo Giovannini

(33) GB (31) 0520581.0 (32) 10 Oct 05
(33) GB (31) 0523045.3 (32) 11 Nov 06
(33) GB (31) 0603900.2 (32) 27 Feb 06
(33) GB (31) 0618336.2 (32) 18 Sep 06

GODWIN WARR
Director General Commerce
Comptroller of Industrial Property

5th July, 2007

INDUSTRIAL PROPERTY REGISTRATIONS DIRECTORATE

Granting of Patents

The patents indicated below have been filed in accordance with Article 25(1) of the Patents and Designs Act 2000:

(21) **PAT/3818**
(22) *Filing date:* 10 Oct 06
(54) PROCESS FOR PRODUCING A SINGLE-PHASE PHARMACEUTICAL PRODUCT FOR ORAL THERAPY DYSFUNCTIONAL UTERINE BLEEDING

(33) EP (31) 05 022 318.9 (32) 13 Oct 05
(33) EP (31) 05 024 776.6 (32) 14 Nov 05

(73) Schering AG
(Incorporated in Germany)
(72) *Inventor(s)*: Hubler Doris
Fricke Sabine

(21) **PAT/3819**
(22) *Filing date:* 10 Oct 06
(54) USE OF OESTRADIOL VALERATE IN COMBINATION WITH DIENOGEST FOR THE ORAL TREATMENT OF DYSFUNCTIONAL UTERINE BLEEDING IN CONJUNCTION WITH ORAL CONTRACEPTION

(33) EP (31) 05 022 324.7 (32) 13 Oct 05

(73) Schering AG
(Incorporated in Germany)
(72) *Inventor(s)*: Zeun Susan
Boudes Pol
Endrikat Jan
Endrikat Jan
Secci Angelo
Zimmermann

(21) **PAT/3821**
(22) *Filing date:* 11 Oct 06
(54) NOVEL COMPOUNDS

(33) GB (31) 0520838.4 (32) 13 Oct 05
(33) GB (31) 0613485.2 (32) 06 Jul 06
(33) GB (31) 0618237.2 (32) 15 Sep 06

(73) Glaxo Group Limited
(Incorporated in Great Britain)
(72) *Inventor(s)*: Paul Martin Gore
Vipulkumar Kantibhai Patel
Ann Louise Walker
Michael Woodrow

(21) **PAT/3822**
(22) *Filing date:* 12 Oct 06
(54) CRYSTALLINE FORMS OF DOCETAXEL AND PROCESSES FOR THEIR PREPARATION

(33) US (31) 60/725321 (32) 12 Oct 05
(33) US (31) 60/726647 (32) 17 Oct 05
(33) US (31) 60/736870 (32) 16 Nov 05

(73) Sicor Inc.
(Incorporated in United States)
(72) *Inventor(s)*: Alessandro Pontiroli
Marco Villa
Judith Aronhime
Sigalit Levi

(21) **PAT/3823**
(22) *Filing date:* 16 Oct 06
(54) ORGANIC COMPOUNDS

(33) GB (31) 0521083.6 (32) 17 Oct 05

(73) Novartis AG
(Incorporated in Switzerland)
(72) *Inventor(s)*: Gottfried Sedelmeier
Dominique Grimler
Acemoglu Murat

(21) **PAT/3824**
(22) *Filing date:* 16 Oct 06
(54) PYRAZOLE DERIVATIVES, COMPOSITIONS CONTAINING SUCH COMPOUNDS AND METHODS OF USE

(33) US (31) 60/728177 (32) 19 Oct 05

(73) Merck & Co. Inc.
(Incorporated in United States)
(72) *Inventor(s)*: Emma R. Parmee
Yusheng Xiong
Jian Guo
Linda Brockunier

GODWIN WARR
Director General Commerce
Comptroller of Industrial Property

5th July, 2007

INDUSTRIAL PROPERTY REGISTRATIONS DIRECTORATE

Granting of Patents

The patents indicated below have been filed in accordance with Article 25(1) of the Patents and Designs Act 2000:

(21) **PAT/3825**
(22) *Filing date:* 17 Oct 06
(54) ORGANIC MOLECULES

(73) Novartis AG
(Incorporated in Switzerland)
(72) *Inventor(s)*: Emma Michelle Campbell
Sofia Parveen
Joe Buechler
Gunars Valkirs

(33) GB (31) 0521509.0 (32) 21 Oct 05
(33) GB (31) 0616666.4 (32) 22 Aug 06

(21) **PAT/3826**
(22) *Filing date:* 17 Oct 06
(54) BENZAMIDE COMPOUNDS

(73) AstraZeneca AB
(Incorporated in Sweden)
(72) *Inventor(s)*: David Michael Andrews
Elaine Sophie Elizabeth Stokes
Andrew Turner
Michael James Waring

(33) GB (31) 0521244.4 (32) 19 Oct 05

(21) **PAT/3827**
(22) *Filing date:* 17 Oct 06
(54) PHTHALAZINONE DERIVATIVES

(73) KuDOS Pharmaceuticals Limited
(Incorporated in United Kingdom)
(72) *Inventor(s)*: Xiao-Ling Fan Cockcroft
Sylvie Gomez
Marc Geoffrey Hummersone
Muhammad Hashim Javaid
Niall Morrison Barr Martin
Keith Allan Menear
Graeme Cameron Murray Smith

(33) US (31) 60/728050 (32) 19 Oct 05
(33) GB (31) 0521373.1 (32) 20 Oct 05
(33) US (31) 60/822663 (32) 17 Aug 06

(21) **PAT/3828**
(22) *Filing date:* 17 Oct 06
(54) CHEMICAL COMPOUNDS

(73) AstraZeneca & Schering AG
(Incorporated in Sweden & Germany)
(72) *Inventor(s)*: Hakan Bladh
Jan Dahmen
Thomas G Hansson
Krister Henriksson
Matti Lepisto
Stinabritt Nilsson

(33) SE (31) 0502325-4 (32) 20 Oct 05
(33) SE (31) 0600747-0 (32) 03 Apr 06

(21) **PAT/3829**
(22) *Filing date:* 17 Oct 06
(54) PYRAZOLES USEFUL IN THE TREATMENT OF INFLAMMATION

(73) Biolipox AB
(Incorporated in Sweden)
(72) *Inventor(s)*: Thomas Boesen
Thomas Groth
Hasse Kromann
Peter Nilsson
Benjamin Pelcman
Andrei Sanin
Stine Byskov Vogensen

(33) US (31) 60/728300 (32) 20 Oct 05

GODWIN WARR
Director General Commerce
Comptroller of Industrial Property

5th July, 2007

INDUSTRIAL PROPERTY REGISTRATIONS DIRECTORATE

Granting of Patents

The patents indicated below have been filed in accordance with Article 25(1) of the Patents and Designs Act 2000:

(21) **PAT/3841**
(22) *Filing date:* 23 Oct 06
(54) COMPOUNDS AND METHODS OF USE

(73) Amgen Inc.
(Incorporated in United States)
(72) *Inventor(s)*: Julie Germain
Nobuko Nishimura
Benny C. Askew Jr.
David Bauer
Deborah Choquette
Lucian V. Di Pietro
Russell Graceffa
Jean-Christophe Harmange
Qi Huang
Joseph L. Kim
Daniel LA
Aiwen Li
Rana Nomak
Vinod Patel
Michele Potashman
Babak Riahi
Simon Van Der Plas
Thomas Storz
Kevin Yang
Chester C. Yuan

(33) US (31) 60/729057 (32) 21 Oct 05

(21) **PAT/3842**
(22) *Filing date:* 24 Oct 06
(54) NOVEL USE OF IL-1BETA COMPOUNDS

(73) Novartis AG
(Incorporated in Switzerland)
(72) *Inventor(s)*: Phil Lowe
Hermann Gram
Thomas Jung
Timothy Wright
Trevor Mundel

(33) US (31) 60/730435 (32) 26 Oct 05
(33) US (31) 60/742125 (32) 02 Dec 05

(21) **PAT/3843**
(22) *Filing date:* 24 Oct 06
(54) MODULATORS OF CHEMOKINE RECEPTOR ACTIVITY

(73) Novartis AG
(Incorporated in Switzerland)
(72) *Inventor(s)*: Klaus Weigand
Thomas Ullrich
Kate Hoegenauer
Philipp Lehr
Rohan Beckwith

(33) GB (31) 0521743.5 (32) 25 Oct 05

(21) **PAT/3844**
(22) *Filing date:* 24 Oct 06
(54) SUBSTITUTED THIAZOLES AND THEIR USE

(73) SmithKline Beecham Corporation
(Incorporated in United States)
(72) *Inventor(s)*: Joseph P. Marino
Haifeng Cui

(33) US (31) 60/730298 (32) 26 Oct 05

GODWIN WARR
Director General Commerce
Comptroller of Industrial Property

5th July, 2007

INDUSTRIAL PROPERTY REGISTRATIONS DIRECTORATE

Granting of Patents

The patents indicated below have been filed in accordance with Article 25(1) of the Patents and Designs Act 2000:

(21) **PAT/3730**
(22) *Filing date:* 25 Aug 06
(54) INHIBITORS OF SERINE PROTEASES

(73) Vertex Pharmaceuticals Incorporated
(Incorporated in United States)
(72) *Inventor(s)*: Cottrell Kevin M.
Maxwell John
Tang Qing
Grillot Anne-Laure
Le Tiran Arnaud
Perola Emanuele

(33) US (31) 60/711530 (32) 26 Aug 05

The patent/s indicated below has/have been amended in terms of the Patents and Designs Act 2000:

(21) **PAT/2774**
(22) *Filing date:* 17 May 05
(54) NEW INDAZOLE AND INDOLONE DERIVATIVES AND THEIR USE AS PHARMACEUTICALS

(73) Pfizer Inc.
(Incorporated in United States)
(33) GB (31) 0411810.5 (32) 26 May 04
(33) GB (31) 0415455.5 (32) 09 Jul 04

(21) **PAT/2703**
(22) *Filing date:* 30 Mar 05
(54) SYNTHESIS OF BORONIC ESTER AND ACID COMPOUNDS

(73) Millennium Pharmaceuticals Inc.
(Incorporated in United States)
(33) US (31) 60/557535 (32) 30 Mar 04

Interested parties may give notice of an opposition within sixty (60) days from date of this publication in accordance with the Patents and Designs Act 2000.

REGISTRATION OF A DESIGN NO 1395 – OIL & GREESE SEPARATOR UNIT

Notice is hereby given that in accordance with Article 95(4) of the Patents and Designs Act 2000 an application made by FM Environmental (Malta) Ltd, Water Technology House, A15B, Industrial Estate, Marsa LQA 06, Malta for a design - 'OIL & GREESE SEPARATOR UNIT', has been registered with effect from the 16th February 2007.

The design is available to be viewed by the public at this Office in accordance with Article 102 of the said Act..

REGISTRATION OF A DESIGN NO 1396 – SEPULKRU

Notice is hereby given that in accordance with Article 95(4) of the Patents and Designs Act 2000 an application made by Giovanni Farrugia, 10, Binja Tifkiriet Punici, Mtarfa RBT 10, Malta for a design - 'SEPULKRU', has been registered with effect from the 23rd March 2007.

The design is available to be viewed by the public at this Office in accordance with Article 102 of the said Act..

GODWIN WARR
Director General Commerce
Comptroller of Industrial Property

5th July, 2007

L-ammonti bl-ewro huma bbażati fuq ir-rata ta' €1=Lm0.429300 u huma għal użu ta' informazzjoni biss
Values displayed in euro are based on the rate of €1=Lm0.429300 and are for information purposes only

Ippubblikat mid-Dipartiment ta' l-Informazzjoni (doi.gov.mt) — Valletta — *Published by the Department of Information (doi.gov.mt) — Valletta*
Mitbugħ fl-Istamperija tal-Gvern — *Printed at the Government Printing Press*