Nru. 18,109
Prezz/Price
Lm0.96 (€2.24)

Gazzetta tal-Gvern ta' Malta
The Malta Government Gazette

Il-Ħamis, 2 ta' Awissu, 2007
Thursday, 2nd August, 2007

Pubblikata b'Awtorità
Published by Authority

NOTIFIKAZZJONIJIET TAL-GVERN

Nru. 699

AKKWIST TA' ART

DIN id-dikjarazzjoni li ġejja, magħmula mill-President ta' Malta bis-saħħa ta' l-artikolu 3 ta' l-Ordinanza dwar l-Akkwist ta' l-Artijiet għal Skopijiet Pubbliċi (Kapitolu 88) hija ppubblikata skond u għall-finijiet ta' l-artikolu 9(1) ta' dik l-Ordinanza.

It-2 ta' Awissu, 2007

(File No. L 38/2007/Plot 1)

DIKJARAZZJONI TAL-PRESIDENT TA' MALTA

Jiena hawnhekk niddikjara illi l-art hawn taħt imsemmija hija meħtieġa mill-awtorità kompetenti għal skop pubbliku skond id-dispożizzjonijiet ta' l-Ordinanza dwar l-akkwist ta' Artijiet għal Skopijiet Pubbliċi (Kap. 88) u illi l-akkwist tagħha għandu jkun b'xiri assolut.

Deskrizzjoni ta' l-Art

L-art li ġejja f'Ħal Safi:

1. Biċċa art tal-kejl ta' madwar 470m^2, li tmiss mill-Majjistral ma' Triq in-Nassab, mil-Lbiċ u mill-Grigal ma' proprjetà ta' Manwel Busuttil jew irjieħ verjuri.

GOVERNMENT NOTICES

No. 699

ACQUISITION OF LAND

THE following declaration made by the President of Malta under section 3 of the Land Acquisition (Public Purposes) Ordinance (Chapter 88) is published in terms and for the purposes of section 9(1) thereof.

2nd August, 2007

DECLARATION BY THE PRESIDENT OF MALTA

I hereby declare that the undermentioned land is required by the competent authority for a public purpose in terms of the provisions of the Land Acquisition (Public Purposes) Ordinance (Cap. 88) and that the acquisition thereof is to be by absolute purchase.

Description of the Land

The following land at Safi:

1. A plot of land measuring about 470m^2, bounded on the North West by Triq in-Nassab, on the South West and North East by property of Manwel Busuttil or more precise boundaries.

L-art hawn fuq imsemmija tidher murija bil-kulur aħmar u mmarkata bħala *plot* numru '1' fuq il-pjanta P.D. Nru. 2007_65 li wieħed jista' jara fuq talba fid-Dipartiment ta' l-Artijiet, Auberge de Baviere, Valletta.

Il-kumpens offrut hu ta' disgħa u ħamsin elf, seba' mija u erbgħin Lira Maltija Lm59,740 (€139,156.76) skond l-istima li hawn ma' din id-dikjarazzjoni kif din saret mill-Perit arkitett Fred H. Valentino, A.&C.E.

Ma' din id-Dikjarazzjoni qed tiġi ppubblikata *site plan* li turi l-immobbli msemmija.

(Iff) Edward Fenech Adami
President
13/6/2007

Din is-*site plan* qed tiġi ppubblikata f'paġna 6985.

Stima tal-Perit (oriġinali bil-Malti)

Art f'Ħal Safi

Fuq struzzjonijiet tal-Kummissarju ta' l-Artijiet, skond l-Ordinanza dwar l-Akkwist ta' Artijiet (għal Skopijiet Pubbliċi), qieghed niffissa l-valur liberu u frank tal-propjetà hawn taħt deskritta f'Ħal Safi, li hi meħtieġa mill-Gvern għal skop pubbliku, u dan wara li ħadt in konsiderazzjoni l-lokalità kif ukoll ħwejjeġ oħra li jista' jkollhom x'jaqsmu mal-valur ta' l-istess proprjetà.

Plot 1 Biċċa art tal-kejl ta' madwar 470m^2, li tmiss mill-Majjistral ma' Triq in-Nassab, mil-Lbiċ u mill-Grigal ma' art residwa ta' Manwel Busuttil, liema art hija meqjusa bħala art fabbrikabbli fit-termini ta' l-Ordinanza dwar l-Akkwist ta' Artijiet u hija delineata bil-kulur aħmar u mmarkata bin-numru '1' fuq il-pjanta P.D. Nru. 2007_65, hija stmata għall-disgħa u ħamsin elf, seba' mija u erbgħin Lira Maltija Lm59,740 (€139,156.76).

(Iff.) Perit Fred H. Valentino, A.&C.E.

It-23 ta' Mejju, 2007

The abovementioned land is shown in red and marked as plot number '1' on plan P.D. No. 2007_65 which may be seen on demand at the Land Department, Auberge de Baviere, Valletta.

The compensation offered is of fifty-nine thousand, seven hundred and forty Maltese Liri Lm59,740 (€139,156.76) according to the valuation published with this declaration as made by architect Fred H. Valentino, A.&C.E.

A site plan showing the mentioned immovable property is being published with this declaration

(Sgd) Edward Fenech Adami
President
13/6/2007

This site plan is being published on page 6985.

Architect's Valuation (original in Maltese)


Land at Safi

I have been instructed by the Commissioner of Land to assess under the Land Acquisition (Public Purposes) Ordinance, the freehold value of the hereunder described property at Safi, required by Government for a public purpose, and this after considering the locality, as well as other matters relevant to the same property.

Plot 1 A plot of land measuring about 470m^2, bounded on the North West by Triq in-Nassab, on the South West and North East by the remaining land belonging to Manwel Busuttil, which land is considered as a building site in terms of the Land Acquisition (Public Purposes) Ordinance and is edged in red and marked with number '1' on plan P.D. No. 2007_65, is valued for the price of fifty-nine thousand, seven hundred and forty Maltese Liri Lm59,740 (€139,156.76).

(Sgd.) Architect Fred H. Valentino, A.&C.E.

23rd May, 2007

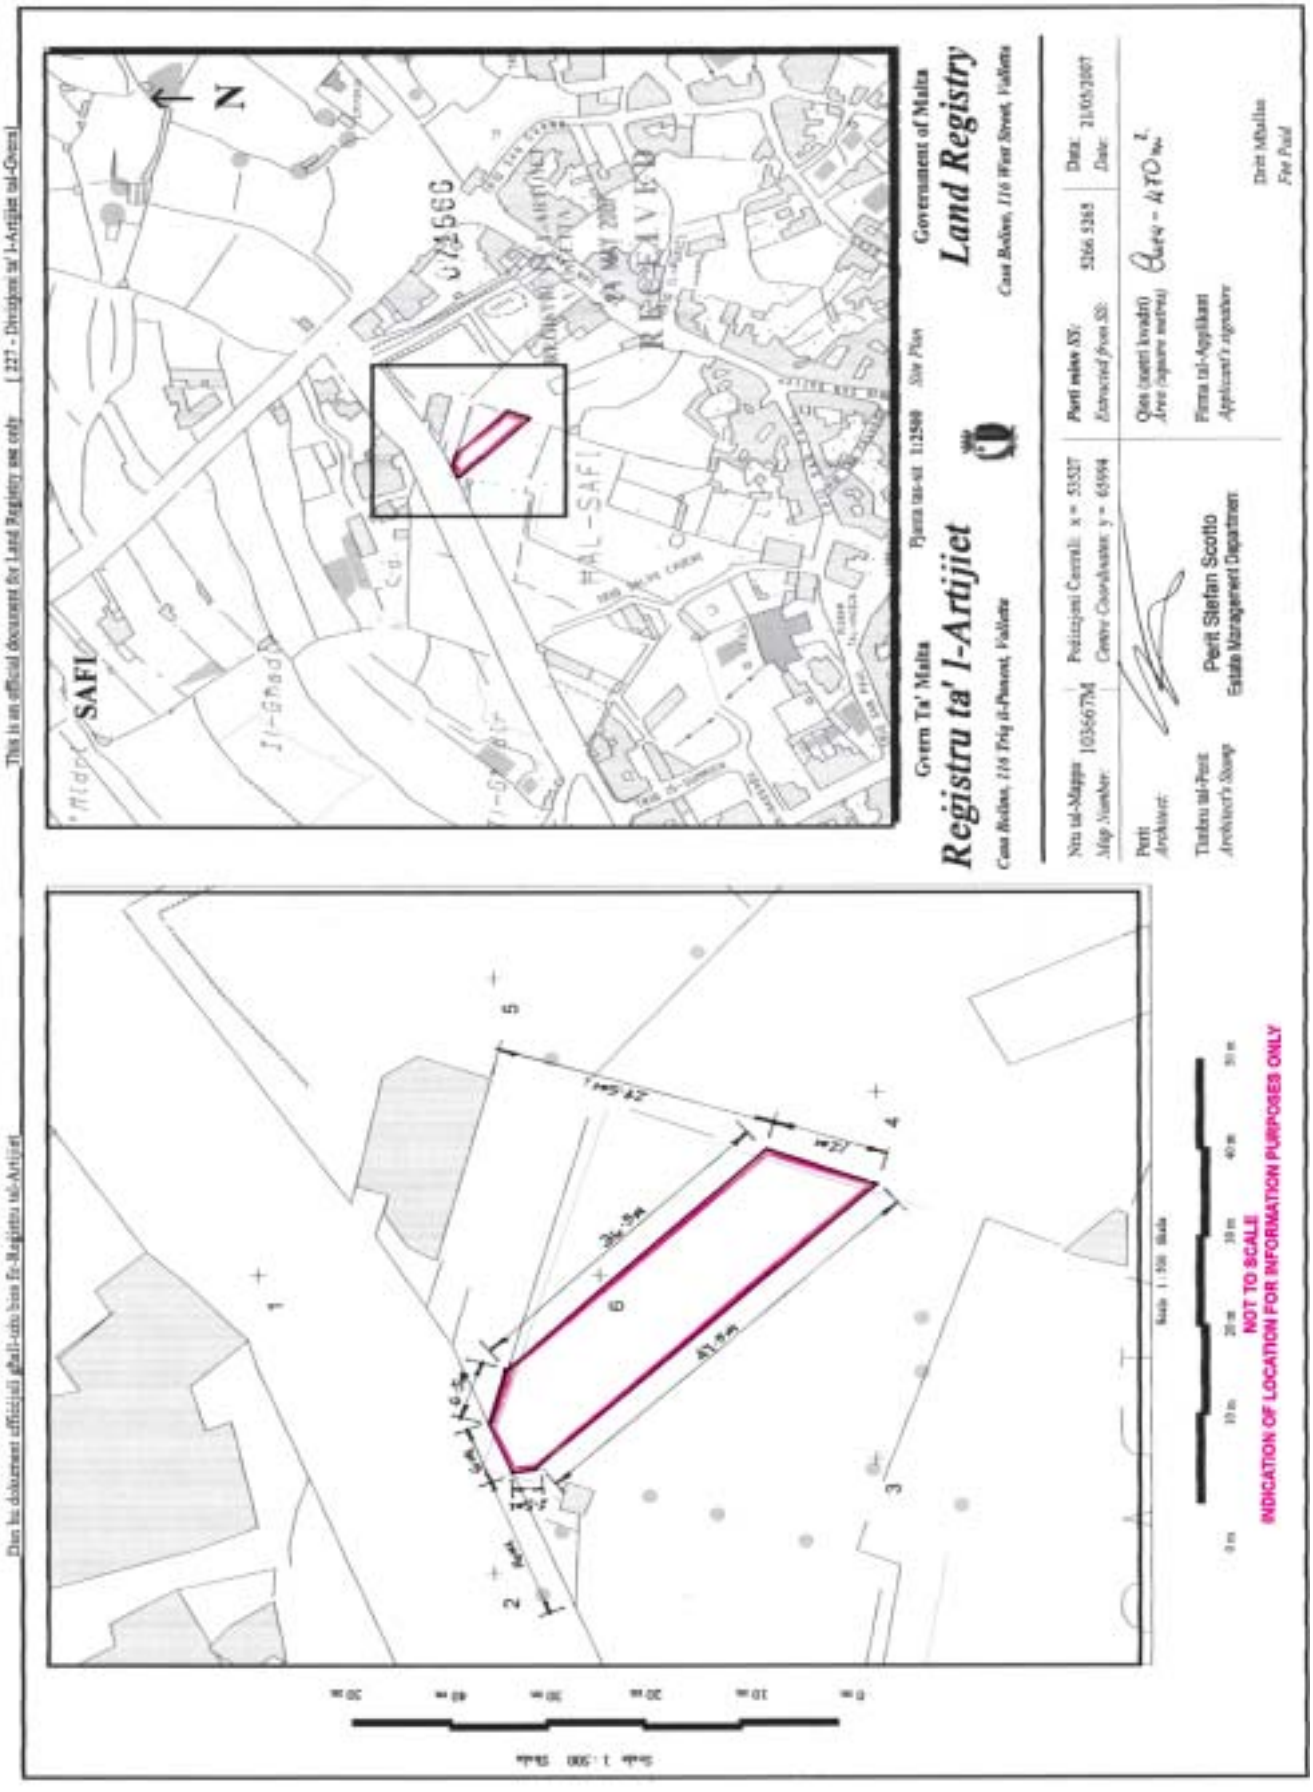
This is an official document for Land Registry use only [227 - Direzzjoni tal'I-Artijiet tal-Gvern]
Dan hu dokument ufficjali ghall-uzu biss fir-Registru tal-Artijiet
Gvern Ta' Malta
Registru ta' l-Artijiet
Government of Malta
Land Registry
Casa Bolina, 116 Triq il-Pwent, Valletta
Casa Bolina, 116 West Street, Valletta
Nru tal-Mappa 1036677M
Map Number
Pożizzjoni Ċentrali: x = 55537
Centre Coordinates: y = 65994
Perit mikiem XS: 5266 5313
Data: 21/05/2007
Date:
Qies (metri kwadri)
Area (square metres)
Perit
Architect
Timbru tal-Perit
Architect's Stamp
Perit Stefan Scotto
Estate Management Department
Firma tal-Applikant
Applicant's signature
Dritt Mullin
Fee Paid
SAFI
HAL-SAFI
N
Skala 1 : 500
Scale
NOT TO SCALE
INDICATION OF LOCATION FOR INFORMATION PURPOSES ONLY

Nru. 700

AKKWIST TA' ART

DIN id-dikjarazzjoni li ġejja, magħmula mill-President ta' Malta bis-saħħa ta' l-artikolu 3 ta' l-Ordinanza dwar l-Akkwist ta' l-Artijiet għal Skopijiet Pubbliċi (Kapitolu 88) hija ppubblikata skond u għall-finijiet ta' l-artikolu 9(1) ta' dik l-Ordinanza.

It-2 ta' Awissu, 2007

(File No. L 38/2007/Plot 2)

DIKJARAZZJONI TAL-PRESIDENT TA' MALTA

Jiena hawnhekk niddikjara illi l-art hawn taħt imsemmija hija meħtieġa mill-awtorità kompetenti għal skop pubbliku skond id-dispożizzjonijiet ta' l-Ordinanza dwar l-akkwist ta' Artijiet għal Skopijiet Pubbliċi (Kap. 88) u illi l-akkwist tagħha għandu jkun b'xiri assolut.

Deskrizzjoni ta' l-Art

L-art li ġejja f'Ħal Safi:

1. Biċċa art tal-kejl ta' madwar 16-il metru kwadru, li tmiss mill-Majjistral ma' Triq in-Nassab, mil-Lbiċ ma' proprjetà ta' Manwel Busuttil u mix-Xlokk ma' art residwa tar-Rev. Jos. Vella jew irjieħ verjuri.

L-art hawn fuq imsemmija tidher murija bil-kulur aħmar u mmarkata bħala *plot* numru '2' fuq il-pjanta P.D. Nru. 2007_65 li wieħed jista' jara fuq talba fid-Dipartiment ta' l-Artijiet, Auberge de Baviere, Valletta.

Il-kumpens offrut hu ta' elfejn u erbgħin Lira Maltija Lm2,040 (€4,751.92) skond l-istima li hawn ma' din id-

No. 700

ACQUISITION OF LAND

THE following declaration made by the President of Malta under section 3 of the Land Acquisition (Public Purposes) Ordinance (Chapter 88) is published in terms and for the purposes of section 9(1) thereof.

2nd August, 2007

DECLARATION BY THE PRESIDENT OF MALTA

I hereby declare that the undermentioned land is required by the competent authority for a public purpose in terms of the provisions of the Land Acquisition (Public Purposes) Ordinance (Cap. 88) and that the acquisition thereof is to be by absolute purchase.

Description of the Land

The following land at Safi:

1. A plot of land measuring about 16m^2, bounded on the North West by Triq in-Nassab, on the South West by property of Manwel Busuttil and on the South East by the remaining property of Rev. Jos. Vella or more precise boundaries.

The abovementioned land is shown in red and marked as plot number '2' on plan P.D. No. 2007_65 which may be seen on demand at the Land Department, Auberge de Baviere, Valletta.

The compensation offered is of two thousand and forty Maltese Liri Lm2,040 (€4,751.92) according to the valuation

dikjarazzjoni kif din saret mill-Perit arkitett Fred H. Valentino, A.&C.E.

Ma' din id-Dikjarazzjoni qed tiġi ppubblikata *site plan* li turi l-immobbli msemmija.

(Iff) EDWARD FENECH ADAMI
President
13/6/2007

Din is-*site plan* qed tiġi ppubblikata f'paġna 6988.

Stima tal-Perit (oriġinali bil-Malti)

Art f'Ħal Safi

Fuq struzzjonijiet tal-Kummissarju ta' l-Artijiet, skond l-Ordinanza dwar l-Akkwist ta' Artijiet (għal Skopijiet Pubbliċi), qiegħed niffissa l-valur liberu u frank tal-propjetà hawn taħt deskritta f'Ħal Safi, li hi meħtieġa mill-Gvern għal skop pubbliku, u dan wara li ħadt in konsiderazzjoni l-lokalità kif ukoll ħwejjeġ oħra li jista' jkollhom x'jaqsmu mal-valur ta' l-istess proprjetà.

Plot 2 Biċċa art tal-kejl ta' madwar 16-il metru kwadru, li tmiss mill-Majjistral ma' Triq in-Nassab, mil-Lbiċ ma' proprjetà ta' Manwel Busuttil u mix-Xlokk ma' art residwa tar-Rev. Jos. Vella, liema art hija meqjusa bħala art fabbrikabbli fit-termini ta' l-Ordinanza dwar l-Akkwist ta' Artijiet u hija delineata bil-kulur aħmar u mmarkata bin-numru '2' fuq il-pjanta P.D. Nru. 2007_65, hija stmata għall-elfejn u erbgħin Lira Maltija Lm2,040 (€4,751.92) .

(Iff.) Perit Fred H. Valentino, A.&C.E.

It-23 ta' Mejju, 2007

published with this declaration as made by architect Fred H. Valentino, A.&C.E.

A site plan showing the mentioned immovable property is being published with this declaration

(Sgd) EDWARD FENECH ADAMI
President
13/6/2007

This site plan is being published on page 6988.

Architect's Valuation (original in Maltese)


Land at Safi

I have been instructed by the Commissioner of Land to assess under the Land Acquisition (Public Purposes) Ordinance, the freehold value of the hereunder described property at Safi, required by Government for a public purpose, and this after considering the locality, as well as other matters relevant to the same property.

Plot 2 A plot of land measuring about 16m^2, bounded on the North West by Triq in-Nassab, on the South West by property of Manwel Busuttil and on the South East by the remaining property of Rev. Jos. Vella, which land is considered as a building site in terms of the Land Acquisition (Public Purposes) Ordinance and is edged in red and marked with number '2' on plan P.D. No. 2007_65, is valued for the price of two thousand and forty Maltese Liri Lm2,040 (€4,751.92).

(Sgd.) Architect Fred H. Valentino, A.&C.E.

23rd May, 2007

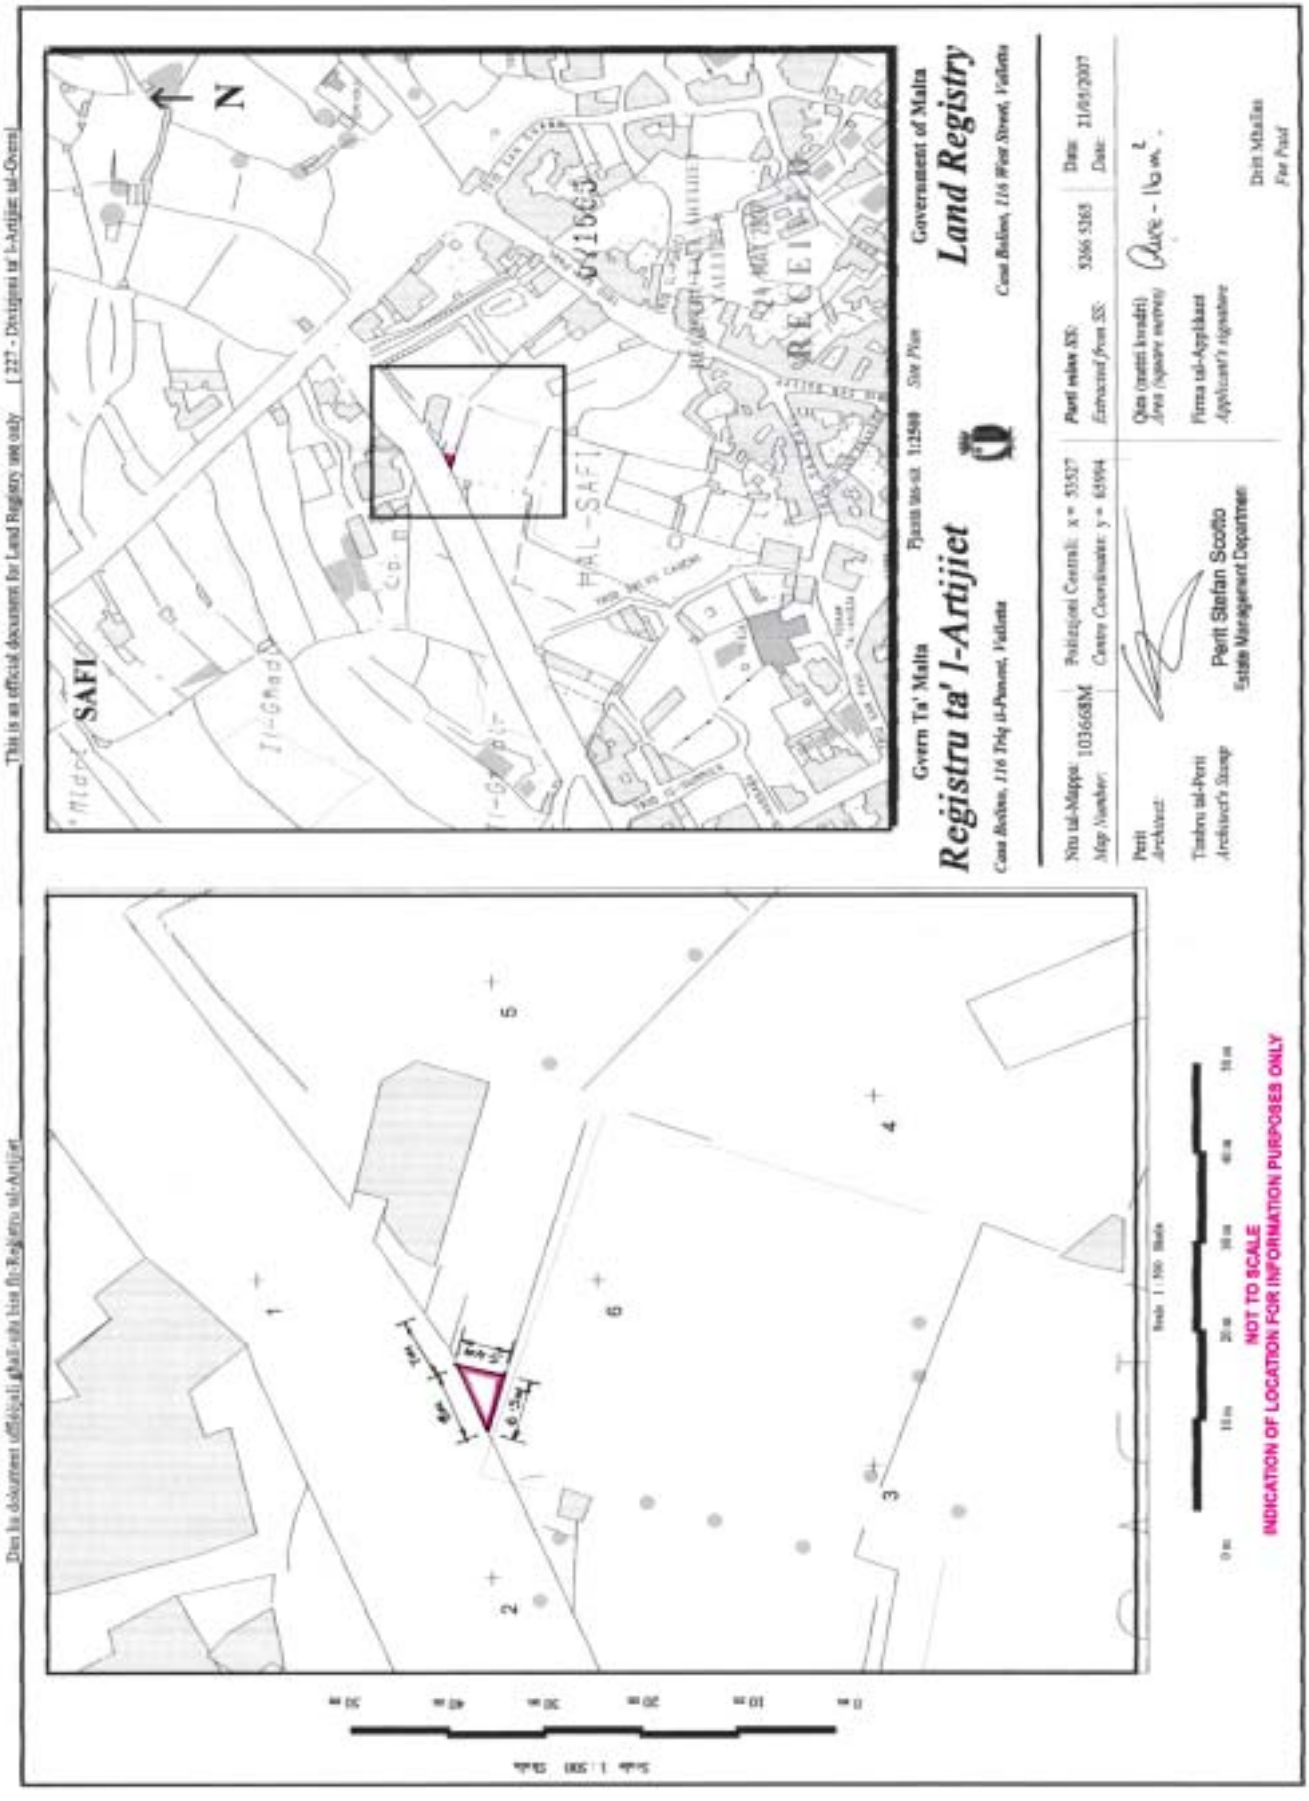
This is an official document for Land Registry use only [227 - Direttorat tal-Artijiet tal-Gvern]
Dan hu dokument uffiċjali għall-użu biss fir-Reġistru tal-Artijiet
Gvern Ta' Malta
Registru ta' l-Artijiet
Land Registry
Government of Malta
SAFI
HAL-SAFI
N
RECEIVED
Pjanta tas-sit 1:2500 Site Plan
Nru tal-Mappa: 1036683M
Map Number:
Koordinati Ċentrali: x = 53527
Centre Coordinates: y = 65994
Perit Stefan Scerri
Estate Management Department
Data: 21/03/2017
Date:
Perit
Architect
Timbru tal-Perit
Architect's Stamp
Firma tal-Applikant
Applicant's signature
Dritt Mhallas
Fee Paid
NOT TO SCALE
INDICATION OF LOCATION FOR INFORMATION PURPOSES ONLY

Nru. 701

AKKWIST TA' ART

DIN id-dikjarazzjoni li ġejja, magħmula mill-President ta' Malta bis-saħħa ta' l-artikolu 3 ta' l-Ordinanza dwar l-Akkwist ta' l-Artijiet għal Skopijiet Pubbliċi (Kapitolu 88) hija ppubblikata skond u għall-finijiet ta' l-artikolu 9(1) ta' dik l-Ordinanza.

It-2 ta' Awissu, 2007

(File No. L 38/2007/Plot 3)

DIKJARAZZJONI TAL-PRESIDENT TA' MALTA

Jiena hawnhekk niddikjara illi l-art hawn taħt imsemmija hija meħtieġa mill-awtorità kompetenti għal skop pubbliku skond id-dispożizzjonijiet ta' l-Ordinanza dwar l-akkwist ta' Artijiet għal Skopijiet Pubbliċi (Kap. 88) u illi l-akkwist tagħha għandu jkun b'xiri assolut.

Deskrizzjoni ta' l-Art

L-art li ġejja f'Ħal Safi:

1. Biċċa art tal-kejl ta' madwar 5 metri kwadri, li tmiss mill-Majjistral ma' Triq in-Nassab, mix-Xlokk ma' proprjetà ta' Manwel Busuttil u mil-Lbiċ ma' proprjetà residwa tar-Rev. Jos. Vella jew irjieħ verjuri.

L-art hawn fuq imsemmija tidher murija bil-kulur aħmar u mmarkata bħala *plot* numru '3' fuq il-pjanta P.D. Nru. 2007_65 li wieħed jista' jara fuq talba fid-Dipartiment ta' l-Artijiet, Auberge de Baviere, Valletta.

Il-kumpens offrut hu ta' sitt mija u erbgħin Lira Maltija Lm640 (€1,490.80) skond l-istima li hawn ma' din id-

No. 701

ACQUISITION OF LAND

THE following declaration made by the President of Malta under section 3 of the Land Acquisition (Public Purposes) Ordinance (Chapter 88) is published in terms and for the purposes of section 9(1) thereof.

2nd August, 2007

DECLARATION BY THE PRESIDENT OF MALTA

I hereby declare that the undermentioned land is required by the competent authority for a public purpose in terms of the provisions of the Land Acquisition (Public Purposes) Ordinance (Cap. 88) and that the acquisition thereof is to be by absolute purchase.

Description of the Land

The following land at Safi:

1. A plot of land measuring about 5m^2, bounded on the North West by Triq in-Nassab, on the South East by property of Manwel Busuttil and on the South West by the remaining property of Rev. Jos. Vella or more precise boundaries.

The abovementioned land is shown in red and marked as plot number '3' on plan P.D. No. 2007_65 which may be seen on demand at the Land Department, Auberge de Baviere, Valletta.

The compensation offered is of six hundred forty Maltese Liri Lm640 (€1,490.80) according to the valuation published

dikjarazzjoni kif din saret mill-Perit arkitett Fred H. Valentino, A.&C.E.

Ma' din id-Dikjarazzjoni qed tiġi ppubblikata *site plan* li turi l-immobbli msemmija.

(Iff) EDWARD FENECH ADAMI
President
13/6/2007

Din is-*site plan* qed tiġi ppubblikata f'paġna 6991.

Stima tal-Perit (oriġinali bil-Malti)

Art f'Ħal Safi

Fuq struzzjonijiet tal-Kummissarju ta' l-Artijiet, skond l-Ordinanza dwar l-Akkwist ta' Artijiet (għal Skopijiet Pubbliċi), qiegħed niffissa l-valur liberu u frank tal-propjetà hawn taħt deskritta f'Ħal Safi, li hi meħtieġa mill-Gvern għal skop pubbliku, u dan wara li ħadt in konsiderazzjoni l-lokalità kif ukoll ħwejjeġ oħra li jista' jkollhom x'jaqsmu mal-valur ta' l-istess proprjetà.

Plot 3 Biċċa art tal-kejl ta' madwar 5 metri kwadri, li tmiss mill-Majjistral ma' Triq in-Nassab, mix-Xlokk ma' proprjetà ta' Manwel Busuttil u mil-Lbiċ ma' proprjetà residwa tar-Rev. Jos. Vella, liema art hija meqjusa bħala art fabbrikabbli fit-termini ta' l-Ordinanza dwar l-Akkwist ta' Artijiet u hija delineata bil-kulur aħmar u mmarkata bin- numru '3' fuq il-pjanta P.D. Nru. 2007_65, hija stmata għal sitt mija u erbgħin Lira Maltija Lm640 (€1,490.80).

(Iff.) Perit Fred H. Valentino, A.&C.E.

It-23 ta' Mejju, 2007

with this declaration as made by architect Fred H. Valentino, A.&C.E.

A site plan showing the mentioned immovable property is being published with this declaration

(Sgd) EDWARD FENECH ADAMI
President
13/6/2007

This site plan is being published on page 6991.

Architect's Valuation (original in Maltese)

Land at Safi

I have been instructed by the Commissioner of Land to assess under the Land Acquisition (Public Purposes) Ordinance, the freehold value of the hereunder described property at Safi, required by Government for a public purpose, and this after considering the locality, as well as other matters relevant to the same property.

Plot 3 A plot of land measuring about 5m^2, bounded on the North West by Triq in-Nassab, on the South East by property of Manwel Busuttil and on the South West by the remaining property of Rev. Jos. Vella, which land is considered as a building site in terms of the Land Acquisition (Public Purposes) Ordinance and is edged in red and marked with number '3' on plan P.D. No. 2007_65, is valued for the price of six hundred forty Maltese Liri Lm640 (€1,490.80).


(Sgd.) Architect Fred H. Valentino, A.&C.E.

23rd May, 2007

Dan hu dokument uffiċjali għall-użu biss fir-Reġistru tal-Artijiet


This is an official document for Land Registry use only

[227 - Diviżjoni ta' l-Artijiet tal-Gvern]

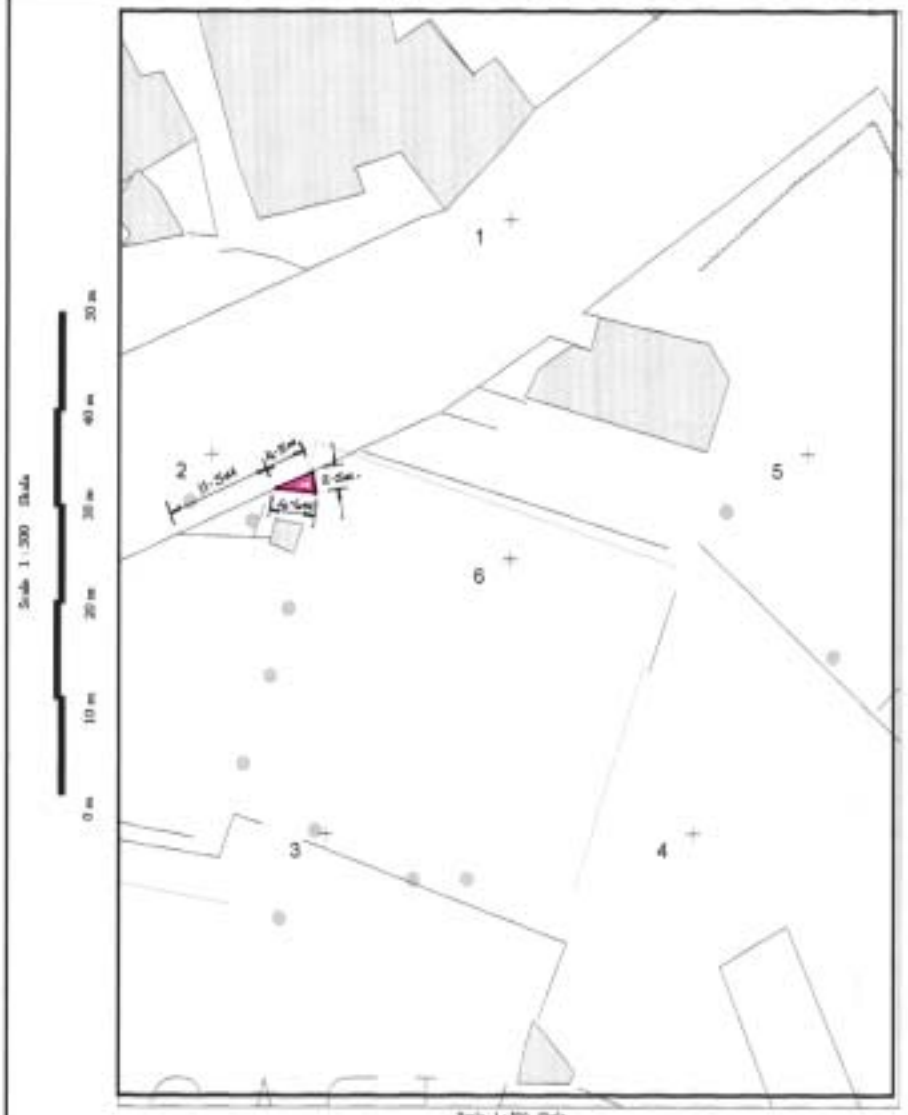

NOT TO SCALE

INDICATION OF LOCATION FOR INFORMATION PURPOSES ONLY

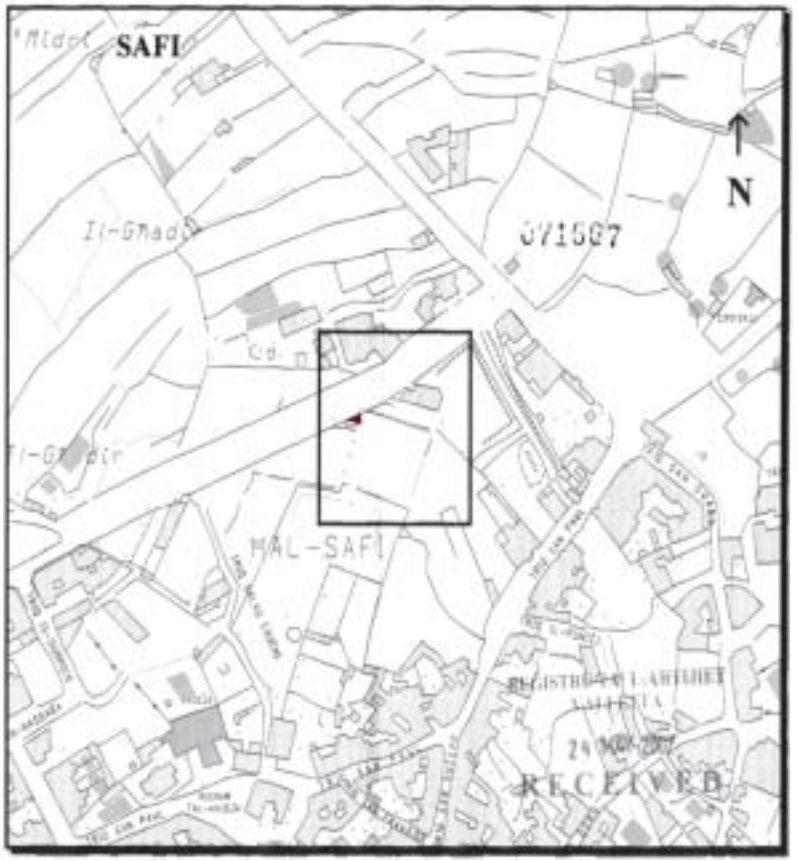

Gvern Ta' Malta — Pjanta tas-sit 1:2500 *Site Plan* — Government of Malta

Reġistru ta' l-Artijiet

Casa Bolino, 116 Triq il-Pinnett, Valletta

Land Registry

Casa Bolino, 116 West Street, Valletta

Nru tal-Mappa: *Map Number:* 103669M	Pożizzjoni Ċentrali: x = 53527 *Centre Coordinates:* y = 65994		***Parti minn SS:*** *Extracted from SS*	5266 5265	Data: *Date:* 21/05/2007

Perit: *Architect:*

Perit Stefan Scotto
Estate Management Departmen

Timbru tal-Perit: *Architect's Stamp*

Qies (metri kwadri): *Area (square metres)* Area - 5m²

Firma tal-Applikant: *Applicant's signature*

Dritt Mitlus: *Fee Paid*

Nru. 702

AKKWIST TA' ART

DIN id-dikjarazzjoni li ġejja, magħmula mill-President ta' Malta bis-saħħa ta' l-artikolu 3 ta' l-Ordinanza dwar l-Akkwist ta' l-Artijiet għal Skopijiet Pubbliċi (Kapitolu 88) hija ppubblikata skond u għall-finijiet ta' l-artikolu 9(1) ta' dik l-Ordinanza.

It-2 ta' Awissu, 2007

(File No. L 196/2004/I/1)

DIKJARAZZJONI TAL-PRESIDENT TA' MALTA

Jiena hawnhekk niddikjara illi l-art hawn taħt imsemmija hija meħtieġa mill-awtorità kompetenti għal skop pubbliku skond id-dispożizzjonijiet ta' l-Ordinanza dwar l-akkwist ta' Artijiet għal Skopijiet Pubbliċi (Kap. 88) u illi l-akkwist tagħha għandu jkun b'xiri assolut.

Deskrizzjoni ta' l-Art

L-art li ġejja fix-Xewkija, Għawdex:

Plot 1. Biċċa art tal-kejl ta' 44 metru kwadru u tmiss mill-Punent ma' triq, min-Nofsinhar ma' beni ta' Michael Buttigieg u mix-Xlokk ma' beni ta' persuni mhux magħrufa jew irjieħ verjuri.

L-art hawn fuq imsemmija tidher murija bil-kulur aħmar u bin-numru 1 fuq il-pjanta P.D. Nru. 2007_78 li wieħed jista' jara fuq talba fid-Dipartiment ta' l-Artijiet, Auberge de Baviere, Valletta.

Il-kumpens offrut hu ta' mija u sbatax-il Lira Maltija u erbgħin ċenteżmu Lm117.40 (€273.47) skond l-istima li hawn

No. 702

ACQUISITION OF LAND

THE following declaration made by the President of Malta under section 3 of the Land Acquisition (Public Purposes) Ordinance (Chapter 88) is published in terms and for the purposes of section 9(1) thereof.

2nd August, 2007

DECLARATION BY THE PRESIDENT OF MALTA

I hereby declare that the undermentioned land is required by the competent authority for a public purpose in terms of the provisions of the Land Acquisition (Public Purposes) Ordinance (Cap. 88) and that the acquisition thereof is to be by absolute purchase.

Description of the Land

The following land at Xewkija, Gozo:

Plot 1. A plot of land measuring about 44 square metres and bounded on the West by a road, on the South by property of Michael Buttigieg and on the South East by property of unknown persons or more precise boundaries.

The abovementioned land is shown in red and marked as plot number 1 on plan P.D. No. 2007_78 which may be seen on demand at the Land Department, Auberge de Baviere, Valletta.

The compensation offered is of one hundred and seventeen Maltese Liri and forty cents Lm117.40 (€273.47) according

ma' din id-dikjarazzjoni kif din saret mill-Perit arkitett Joseph Mizzi, A.&C.E.

Ma' din id-Dikjarazzjoni qed tiġi ppubblikata *site plan* li turi l-immobbli msemmija.

(Iff) Edward Fenech Adami
President
13/6/2007

Din is-*site plan* qed tiġi ppubblikata f'paġna 6994.

Stima tal-Perit (oriġinali bil-Malti)

Akkwist ta' Art ta' Art fix-Xewkija, Għawdex

Fuq struzzjonijiet tal-Kummissarju ta' l-Artijiet, skond l-Ordinanza dwar l-Akkwist ta' Artijiet (għal Skopijiet Pubbliċi), qiegħed niffissa l-valur liberu u frank tal-propjetà hawn taħt deskritta fix-Xewkija, Għawdex, li hi meħtieġa mill-Gvern għal skop pubbliku, u dan wara li ħadt in konsiderazzjoni l-lokalità kif ukoll ħwejjeġ oħra li jista' jkollhom x'jaqsmu mal-valur ta' l-istess proprjetà.

Plot 1. Biċċa art tal-kejl ta' erbgħa u erbgħin metru kwadru (44m^2) u tmiss mill-Punent ma' triq, min-Nofsinhar ma' beni ta' Michael Buttigieg u mix-Xlokk ma' beni ta' persuni mhux magħrufa jew irjieħ verjuri, liema art hija meqjusa bħala art agrikola fit-termini ta' l-Ordinanza dwar l-Akkwist ta' Artijiet u hija murija bl-aħmar u bin-numru '1' fuq il-pjanta P.D. 2007_78 u hija stmata għall-valur ta' mija u sbatax-il Lira Maltija u erbgħin ċenteżmu Lm117.40 (€273.47).

(Iff.) Perit Joseph Mizzi, A.&C.E.

It-30 ta' Mejju, 2007

to the valuation published with this declaration as made by architect Joseph Mizzi, A.&C.E.

A site plan showing the mentioned immovable property is being published with this declaration

(Sgd) Edward Fenech Adami
President
13/6/2007

This site plan is being published on page 6994.

Architect's Valuation (original in Maltese)

Land Acquisition at Xewkija, Gozo


I have been instructed by the Commissioner of Land to assess under the Land Acquisition (Public Purposes) Ordinance, the freehold value of the hereunder described property at Xewkija, Gozo, required by Government for a public purpose, and this after considering the locality, as well as other matters relevant to the same property.


Plot 1. A plot of land measuring about forty-four square metres (44m^2) and bounded on the West by a road, on the South by property of Michael Buttigieg and on the South East by property of unknown persons or more precise boundaries, which land is considered as agricultural land in terms of the Land Acquisition (Public Purposes) Ordinance and is edged in red and with number '1' on plan P.D. 2007_78 and is valued for the price of one hundred and seventeen Maltese Liri and forty cents Lm117.40 (€273.47).

(Sgd.) Architect Joseph Mizzi, A.&C.E.

30th May, 2007

Dan hu dokument ufficjali ghall-użu biss fir-Registru tal-Artijiet This is an official document for Land Registry use only [227 - Divizjoni ta' l-Artijiet tal-Gvern]

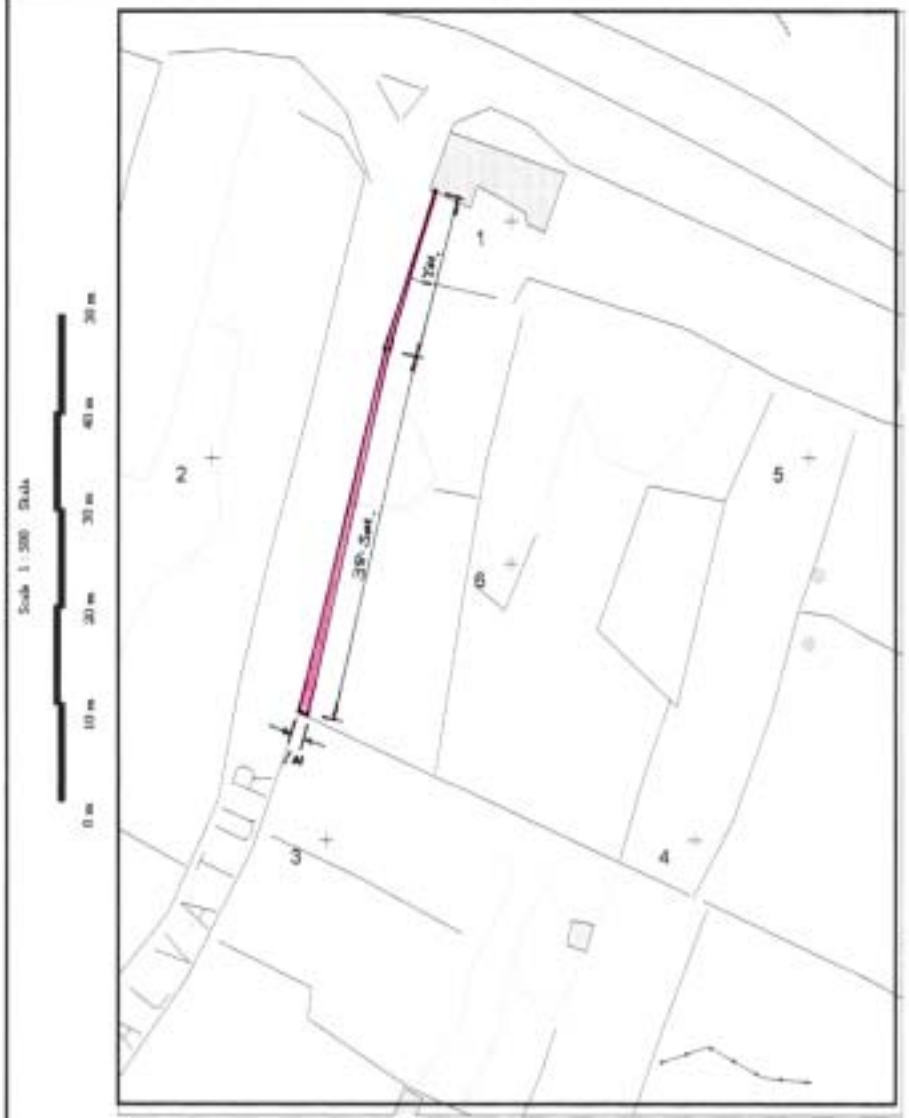

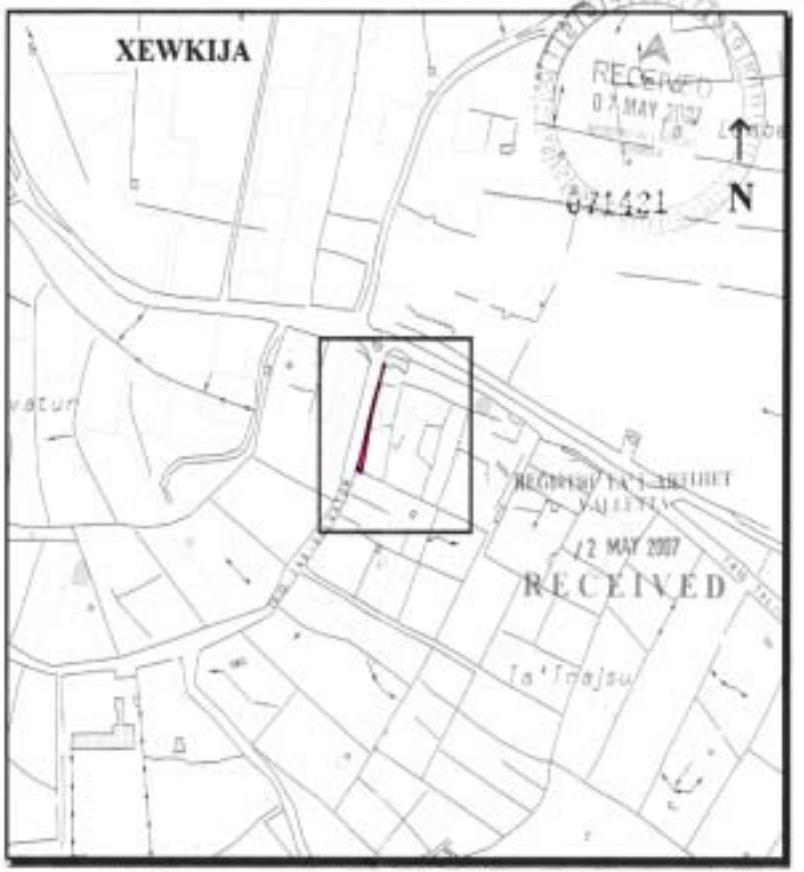

Gvern Ta' Malta — Pjanta tas-sit 1:2500 *Site Plan* — Government of Malta

Reġistru ta' l-Artijiet

Casa Bolino, 116 Triq il-Punent, Valletta

Land Registry

Casa Bolino, 116 West Street, Valletta

Nru tal-Mappa: *Map Number:*	103105M	Pożizzjoni Ċentrali: x = 34132 *Centre Coordinates:* y = 87320		*Parti minn SS:* *Extracted from SS:*	3487 -	Data: *Date:*	27/04/2007

Perit *Architect:*

Timbru tal-Perit *Architect's Stamp*

Perit Stefan Scotto
Estate Management Departmen.

Qies (metri kwadri) *Area (square metres)* Area - 44m² 2(1).

Firma tal-Applikant *Applicant's signature*

Drin Mhallas
Fee Paid

Nru. 703

AKKWIST TA' ART

DIN id-dikjarazzjoni li ġejja, magħmula mill-President ta' Malta bis-saħħa ta' l-artikolu 3 ta' l-Ordinanza dwar l-Akkwist ta' l-Artijiet għal Skopijiet Pubbliċi (Kapitolu 88) hija ppubblikata skond u għall-finijiet ta' l-artikolu 9(1) ta' dik l-Ordinanza.

It-2 ta' Awissu, 2007

(File No. L 196/2004/I/2)

DIKJARAZZJONI TAL-PRESIDENT TA' MALTA

Jiena hawnhekk niddikjara illi l-art hawn taħt imsemmija hija meħtieġa mill-awtorità kompetenti għal skop pubbliku skond id-dispożizzjonijiet ta' l-Ordinanza dwar l-akkwist ta' Artijiet għal Skopijiet Pubbliċi (Kap. 88) u illi l-akkwist tagħha għandu jkun b'xiri assolut.

Deskrizzjoni ta' l-Art

L-art li ġejja fix-Xewkija, Għawdex:

Plot 2. Biċċa art tal-kejl ta' madwar sitta u erbgħin metru kwadru (46m^2), li tmiss mill-Majjistral ma' triq, mill-Grigal ma' beni ta' persuni mhux magħrufa u mix-Xlokk ma' beni ta' Michael Buttigieg jew irjieħ verjuri.

L-art hawn fuq imsemmija tidher murija bil-kulur aħmar u bin-numru 2 fuq il-pjanta P.D. Nru. 2007_78 li wieħed jista' jara fuq talba fid-Dipartiment ta' l-Artijiet, Auberge de Baviere, Valletta.

Il-kumpens offrut hu ta' mija u tlieta u għoxrin Lira Maltija Lm123 (€286.51) skond l-istima li hawn ma' din id-

No. 703

ACQUISITION OF LAND

THE following declaration made by the President of Malta under section 3 of the Land Acquisition (Public Purposes) Ordinance (Chapter 88) is published in terms and for the purposes of section 9(1) thereof.

2nd August, 2007

DECLARATION BY THE PRESIDENT OF MALTA

I hereby declare that the undermentioned land is required by the competent authority for a public purpose in terms of the provisions of the Land Acquisition (Public Purposes) Ordinance (Cap. 88) and that the acquisition thereof is to be by absolute purchase.

Description of the Land

The following land at Xewkija, Gozo:

Plot 2. A plot of land measuring about forty-six square metres (46m^2), bounded on the North West by a road, on the North East by property of unknown persons and on the South East by property of Michael Buttigieg or more precise boundaries.

The abovementioned land is shown in red and marked as plot number 2 on plan P.D. No. 2007_78 which may be seen on demand at the Land Department, Auberge de Baviere, Valletta.

The compensation offered is of one hundred twenty three Maltese Liri 123 (€286.51) according to the valuation

dikjarazzjoni kif din saret mill-Perit arkitett Joseph Mizzi, A.&C.E.

Ma' din id-Dikjarazzjoni qed tiġi ppubblikata *site plan* li turi l-immobbli msemmija.

(Iff) EDWARD FENECH ADAMI
President
13/6/2007

Din is-*site plan* qed tiġi ppubblikata f'paġna 6997.

Stima tal-Perit (oriġinali bil-Malti)

Akkwist ta' Art ta' Art fix-Xewkija, Għawdex

Fuq struzzjonijiet tal-Kummissarju ta' l-Artijiet, skond l-Ordinanza dwar l-Akkwist ta' Artijiet (għal Skopijiet Pubbliċi), qiegħed niffissa l-valur liberu u frank tal-propjetà hawn taħt deskritta fix-Xewkija, Għawdex, li hi meħtieġa mill-Gvern għal skop pubbliku, u dan wara li ħadt in konsiderazzjoni l-lokalità kif ukoll ħwejjeġ oħra li jista' jkollhom x'jaqsmu mal-valur ta' l-istess proprjetà.

Plot 2. Biċċa art tal-kejl ta' madwar sitta u erbgħin metru kwadru (46m^2), li tmiss mill-Majjistral ma' triq, mill-Grigal ma' beni ta' persuni mhux magħrufa u mix-Xlokk ma' beni ta' Michael Buttigieg jew irjieħ verjuri, liema art hija meqjusa bħala art agrikola fit-termini ta' l-Ordinanza dwar l-Akkwist ta' Artijiet u hija murija bl-aħmar u bin-numru '2' fuq il-pjanta P.D. 2007_78 u hija stmata għall-valur ta' mija u tlieta u għoxrin Lira Maltija Lm123 (€286.51).

(Iff.) Perit Joseph Mizzi, A.&C.E.

It-30 ta' Mejju, 2007

published with this declaration as made by architect Joseph Mizzi, A.&C.E.

A site plan showing the mentioned immovable property is being published with this declaration

(Sgd) EDWARD FENECH ADAMI
President
13/6/2007

This site plan is being published on page 6997.

Architect's Valuation (original in Maltese)


Land Acquisition at Xewkija, Gozo

I have been instructed by the Commissioner of Land to assess under the Land Acquisition (Public Purposes) Ordinance, the freehold value of the hereunder described property at Xewkija, Gozo, required by Government for a public purpose, and this after considering the locality, as well as other matters relevant to the same property.

Plot 2. A plot of land measuring about forty-six square metres (46m^2), bounded on the North West by a road, on the North East by property of unknown persons and on the South East by property of Michael Buttigieg or more precise boundaries, which land is considered as agricultural land in terms of the Land Acquisition (Public Purposes) Ordinance and is edged in red and with number '2' on plan P.D. 2007_78 and is valued for the price of one hundred twenty three Maltese Liri 123 (€286.51).

(Sgd.) Architect Joseph Mizzi, A.&C.E.

30th May, 2007

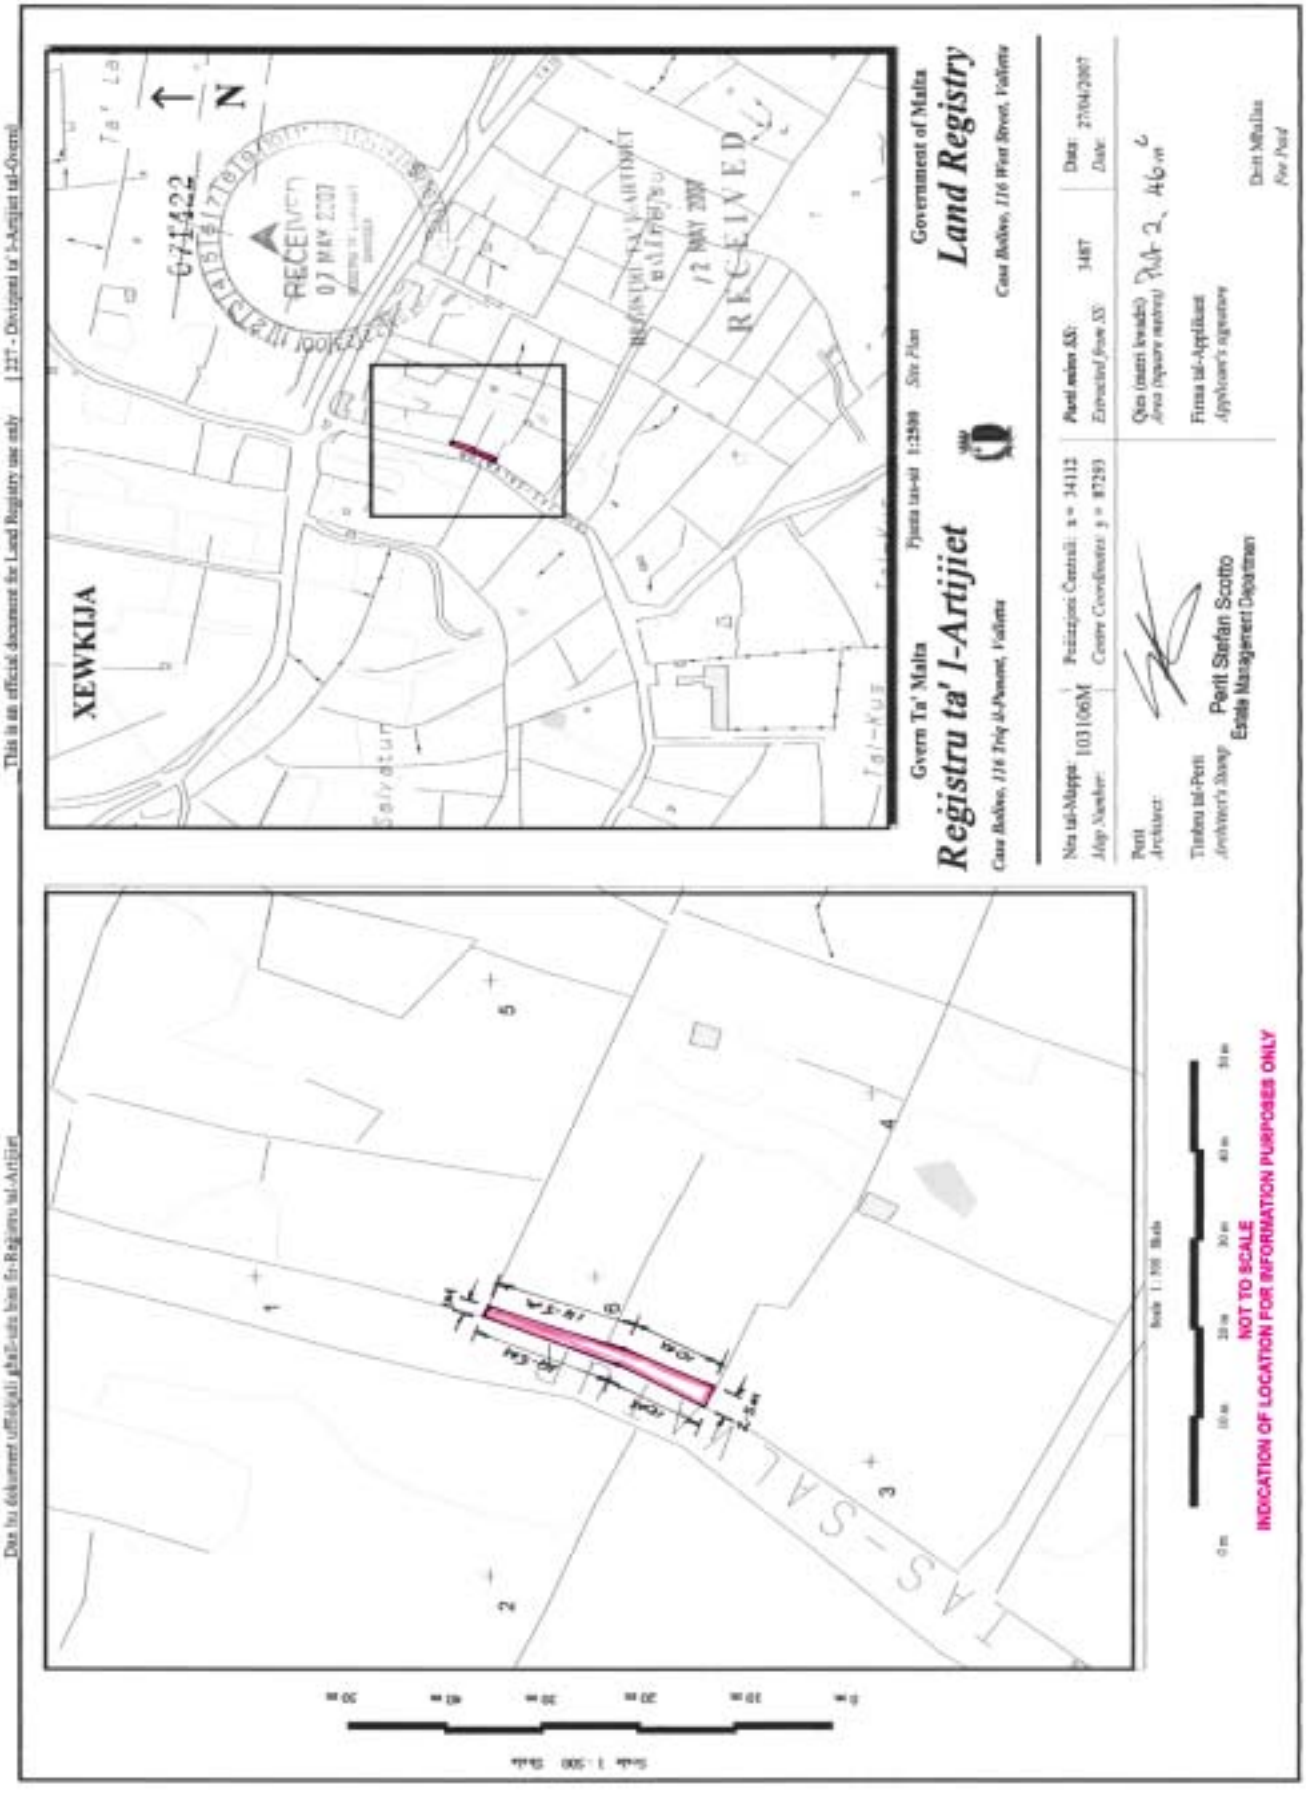
Dan hu dokument uffiċjali għall-użu biss fir-Reġistru tal-Artijiet
This is an official document for Land Registry use only
237 - Direttorat ta' l-Artijiet tal-Ġvern
XEWKIJA
N
671422
RECEIVED
07 MAY 2007
12 MAY 2007
Gvern Ta' Malta
Reġistru ta' l-Artijiet
Pjanta tas-sit 1:2500 Site Plan
Government of Malta
Land Registry
Nru tal-Mappa: 103106M
Map Number:
Perit
Architect:
Timbru tal-Perit
Architect's Stamp
Perit Stefan Scotto
Estate Management Department
Data 27/04/2007
Date
Firma tal-Applikant
Applicant's signature
Dritt Mħallas
Fee Paid
NOT TO SCALE
INDICATION OF LOCATION FOR INFORMATION PURPOSES ONLY

Nru. 704

AKKWIST TA' ART

DIN id-dikjarazzjoni li ġejja, magħmula mill-President ta' Malta bis-saħħa ta' l-artikolu 3 ta' l-Ordinanza dwar l-Akkwist ta' l-Artijiet għal Skopijiet Pubbliċi (Kapitolu 88) hija ppubblikata skond u għall-finijiet ta' l-artikolu 9(1) ta' dik l-Ordinanza.

It-2 ta' Awissu, 2007

(File No. L 196/2004/I/3)

DIKJARAZZJONI TAL-PRESIDENT TA' MALTA

Jiena hawnhekk niddikjara illi l-art hawn taħt imsemmija hija meħtieġa mill-awtorità kompetenti għal skop pubbliku skond id-dispożizzjonijiet ta' l-Ordinanza dwar l-akkwist ta' Artijiet għal Skopijiet Pubbliċi (Kap. 88) u illi l-akkwist tagħha għandu jkun b'xiri assolut.

Deskrizzjoni ta' l-Art

L-art li ġejja fix-Xewkija, Għawdex:

Plot 3. Biċċa art tal-kejl ta' madwar disgħa u sebgħin metru kwadru (79m^2), li tmiss mill-Majjistral ma' triq, mix-Xlokk ma' beni ta' persuni mhux magħrufa u mill-Grigal ma' beni ta' Michael Buttigieg jew irjieħ verjuri.

L-art hawn fuq imsemmija tidher murija bil-kulur aħmar u bin-numru 3 fuq il-pjanta P.D. Nru. 2007_78 li wieħed jista' jara fuq talba fid-Dipartiment ta' l-Artijiet, Auberge de Baviere, Valletta.

Il-kumpens offrut hu ta' mitejn u ħdax-il Lira Maltija Lm211 (€491.50) skond l-istima li hawn ma' din id-

No. 704

ACQUISITION OF LAND

THE following declaration made by the President of Malta under section 3 of the Land Acquisition (Public Purposes) Ordinance (Chapter 88) is published in terms and for the purposes of section 9(1) thereof.

2nd August, 2007

DECLARATION BY THE PRESIDENT OF MALTA

I hereby declare that the undermentioned land is required by the competent authority for a public purpose in terms of the provisions of the Land Acquisition (Public Purposes) Ordinance (Cap. 88) and that the acquisition thereof is to be by absolute purchase.

Description of the Land

The following land at Xewkija, Gozo:

Plot 3. A plot of land measuring about seventy-nine square metres (79m^2), bounded on the North West by a road, on the South East by property of unknown persons and on the North East by property of Michael Buttigieg or more precise boundaries.

The abovementioned land is shown in red and marked as plot number 3 on plan P.D. No. 2007_78 which may be seen on demand at the Land Department, Auberge de Baviere, Valletta.

The compensation offered is of two hundred and eleven Maltese Liri Lm211 (€491.50) according to the valuation

dikjarazzjoni kif din saret mill-Perit arkitett Joseph Mizzi, A.&C.E.

Ma' din id-Dikjarazzjoni qed tiġi ppubblikata *site plan* li turi l-immobbli msemmija.

(Iff) Edward Fenech Adami
President
13/6/2007

Din is-*site plan* qed tiġi ppubblikata f'paġna 7000.

Stima tal-Perit (oriġinali bil-Malti)

Akkwist ta' Art ta' Art fix-Xewkija, Għawdex

Fuq struzzjonijiet tal-Kummissarju ta' l-Artijiet, skond l-Ordinanza dwar l-Akkwist ta' Artijiet (għal Skopijiet Pubbliċi), qiegħed niffissa l-valur liberu u frank tal-propjetà hawn taħt deskritta fix-Xewkija, Għawdex, li hi meħtieġa mill-Gvern għal skop pubbliku, u dan wara li ħadt in konsiderazzjoni l-lokalità kif ukoll ħwejjeġ oħra li jista' jkollhom x'jaqsmu mal-valur ta' l-istess proprjetà.

Plot 3. Biċċa art tal-kejl ta' madwar disgħa u sebgħin metru kwadru (79m^2), li tmiss mill-Majjistral ma' triq, mix-Xlokk ma' beni ta' persuni mhux magħrufa u mill-Grigal ma' beni ta' Michael Buttigieg jew irjieħ verjuri, liema art hija meqjusa bħala art agrikola fit-termini ta' l-Ordinanza dwar l-Akkwist ta' Artijiet u hija murija bl-aħmar u bin-numru '3' fuq il-pjanta P.D. 2007_78 u hija stmata għall-valur ta' mitejn u ħdax-il Lira Maltija Lm211 (€491.50).

(Iff.) Perit Joseph Mizzi, A.&C.E.

It-30 ta' Mejju, 2007

published with this declaration as made by architect Joseph Mizzi, A.&C.E.

A site plan showing the mentioned immovable property is being published with this declaration

(Sgd) Edward Fenech Adami
President
13/6/2007

This site plan is being published on page 7000.

Architect's Valuation (original in Maltese)

Land Acquisition at Xewkija, Gozo

I have been instructed by the Commissioner of Land to assess under the Land Acquisition (Public Purposes) Ordinance, the freehold value of the hereunder described property at Xewkija, Gozo, required by Government for a public purpose, and this after considering the locality, as well as other matters relevant to the same property.


Plot 3. A plot of land measuring about seventy-nine square metres (79m^2), bounded on the North West by a road, on the South East by property of unknown persons and on the North East by property of Michael Buttigieg or more precise boundaries, which land is considered as agricultural land in terms of the Land Acquisition (Public Purposes) Ordinance and is edged in red and with number '3' on plan P.D. 2007_78 and is valued for the price of two hundred and eleven Maltese Liri Lm211 (€491.50).

(Sgd.) Architect Joseph Mizzi, A.&C.E.

30th May, 2007

Dan hu dokument ufficjali għall-użu biss fir-Reġistru tal-Artijiet

This is an official document for Land Registry use only [227 - Diviżjoni ta' l-Artijiet tal-Gvern]

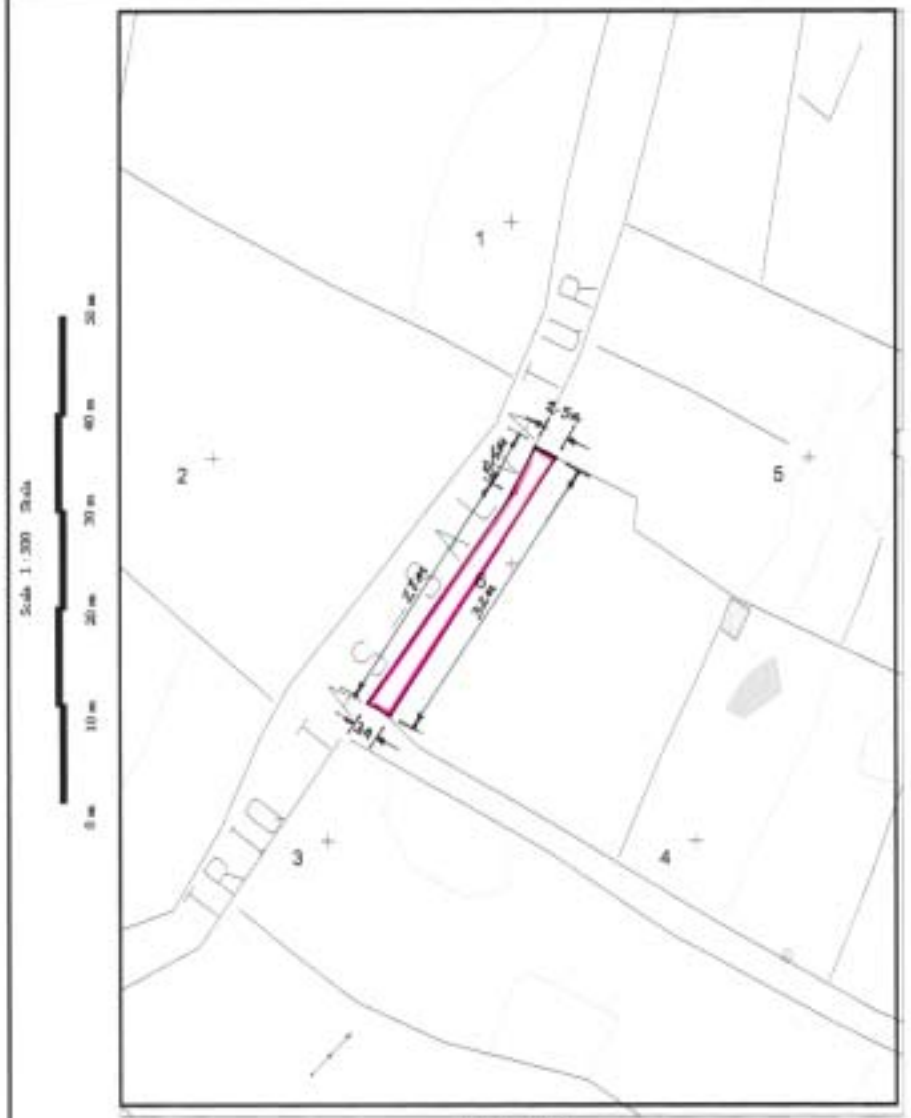



Gvern Ta' Malta — Pjanta tas-sit 1:2500 *Site Plan* — Government of Malta

Reġistru ta' l-Artijiet

Casa Bolino, 116 Triq il-Punent, Valletta

Land Registry

Casa Bolino, 116 West Street, Valletta

Nru tal-Mappa: *Map Number:*	103107M	Pożizzjoni Ċentrali: x = 34095 *Centre Coordinates:* y = 87270		*Parti minn SS:* *Extracted from SS:*	3487	Data: *Date:*	27/04/2007

Perit *Architect:*

Timbru tal-Perit *Architect's Stamp*

Perit Stefan Scotto
Estate Management Department

Qies (metri kwadri) *Area (square metres):* 243 circa - 79m²

Firma tal-Applikant *Applicant's signature*

Dritt Mħallas *Fee Paid*

Nru. 705

AKKWIST TA' ART

DIN id-dikjarazzjoni li ġejja, magħmula mill-President ta' Malta bis-saħħa ta' l-artikolu 3 ta' l-Ordinanza dwar l-Akkwist ta' l-Artijiet għal Skopijiet Pubbliċi (Kapitolu 88) hija ppubblikata skond u għall-finijiet ta' l-artikolu 9(1) ta' dik l-Ordinanza.

It-2 ta' Awissu, 2007

(File No. L 196/2004/I/4)

DIKJARAZZJONI TAL-PRESIDENT TA' MALTA

Jiena hawnhekk niddikjara illi l-art hawn taħt imsemmija hija meħtieġa mill-awtorità kompetenti għal skop pubbliku skond id-dispożizzjonijiet ta' l-Ordinanza dwar l-akkwist ta' Artijiet għal Skopijiet Pubbliċi (Kap. 88) u illi l-akkwist tagħha għandu jkun b'xiri assolut.

Deskrizzjoni ta' l-Art

L-art li ġejja fix-Xewkija, Għawdex:

Plot 4. Biċċa art tal-kejl ta' madwar tlettax-il metru kwadru ($13m^2$), li tmiss mill-Majjistral u mix-Xlokk ma' triq u mil-Lbiċ ma' proprjetà ta' Antonia Sciberras jew irjieħ verjuri.

L-art hawn fuq imsemmija tidher murija bil-kulur aħmar u bin-numru 4 fuq il-pjanta P.D. Nru. 2007_78 li wieħed jista' jara fuq talba fid-Dipartiment ta' l-Artijiet, Auberge de Baviere, Valletta.

Il-kumpens offrut hu ta' erbgħa u tletin Lira Maltija u sebgħin ċenteżmu Lm34.70 (€80.83) skond l-istima li hawn

No. 705

ACQUISITION OF LAND

THE following declaration made by the President of Malta under section 3 of the Land Acquisition (Public Purposes) Ordinance (Chapter 88) is published in terms and for the purposes of section 9(1) thereof.

2nd August, 2007

DECLARATION BY THE PRESIDENT OF MALTA

I hereby declare that the undermentioned land is required by the competent authority for a public purpose in terms of the provisions of the Land Acquisition (Public Purposes) Ordinance (Cap. 88) and that the acquisition thereof is to be by absolute purchase.

Description of the Land

The following land at Xewkija, Gozo:

Plot 4. A plot of land measuring about thirteen square metres ($13m^2$), bounded on the North West and South East by a road, on the South West by property of Antonia Sciberras or more precise boundaries.

The abovementioned land is shown in red and marked as plot number 4 on plan P.D. No. 2007_78 which may be seen on demand at the Land Department, Auberge de Baviere, Valletta.

The compensation offered is of thirty-four Maltese Liri and seventy cents Lm34.70 (€80.83) according to the valuation

ma' din id-dikjarazzjoni kif din saret mill-Perit arkitett Joseph Mizzi, A.&C.E.

Ma' din id-Dikjarazzjoni qed tiġi ppubblikata *site plan* li turi l-immobbli msemmija.

(Iff) Edward Fenech Adami
President
13/6/2007

Din is-*site plan* qed tiġi ppubblikata f'paġna 7003.

published with this declaration as made by architect Joseph Mizzi, A.&C.E.

A site plan showing the mentioned immovable property is being published with this declaration

(Sgd) Edward Fenech Adami
President
13/6/2007

This site plan is being published on page 7003.

Stima tal-Perit (oriġinali bil-Malti)

Akkwist ta' Art ta' Art fix-Xewkija, Għawdex

Fuq struzzjonijiet tal-Kummissarju ta' l-Artijiet, skond l-Ordinanza dwar l-Akkwist ta' Artijiet (għal Skopijiet Pubbliċi), qiegħed niffissa l-valur liberu u frank tal-propjetà hawn taħt deskritta fix-Xewkija, Għawdex, li hi meħtieġa mill-Gvern għal skop pubbliku, u dan wara li ħadt in konsiderazzjoni l-lokalità kif ukoll ħwejjeġ oħra li jista' jkollhom x'jaqsmu mal-valur ta' l-istess proprjetà.

Plot 4. Biċċa art tal-kejl ta' madwar tlettax-il metru kwadru (13m^2), li tmiss mill-Majjistral u mix-Xlokk ma' triq u mil-Lbiċ ma' proprjetà ta' Antonia Sciberras jew irjieħ verjuri, liema art hija meqjusa bħala art agrikola fit-termini ta' l-Ordinanza dwar l-Akkwist ta' Artijiet u hija murija bl-aħmar u bin-numru '3' fuq il-pjanta P.D. 2007_78 u hija stmata għall-valur ta' erbgħa u tletin Lira Maltija u sebgħin ċenteżmu Lm34.70 (€80.83).

(Iff.) Perit Joseph Mizzi, A.&C.E.

It-30 ta' Mejju, 2007

Architect's Valuation (original in Maltese)

Land Acquisition at Xewkija, Gozo

I have been instructed by the Commissioner of Land to assess under the Land Acquisition (Public Purposes) Ordinance, the freehold value of the hereunder described property at Xewkija, Gozo, required by Government for a public purpose, and this after considering the locality, as well as other matters relevant to the same property.


Plot 4. A plot of land measuring about thirteen square metres (13m^2), bounded on the North West and South East by a road, on the South West by property of Antonia Sciberras or more precise boundaries, which land is considered as agricultural land in terms of the Land Acquisition (Public Purposes) Ordinance and is edged in red and with number '3' on plan P.D. 2007_78 and is valued for the price of thirty-four Maltese Liri and seventy cents Lm34.70 (€80.83).


(Sgd.) Architect Joseph Mizzi, A.&C.E.

30th May, 2007

Dan hu dokument ufficjali ghall-uzu biss fir-Registru tal-Artijiet

This is an official document for Land Registry use only [227 - Divizjoni ta' l-Artijiet tal-Gvern]

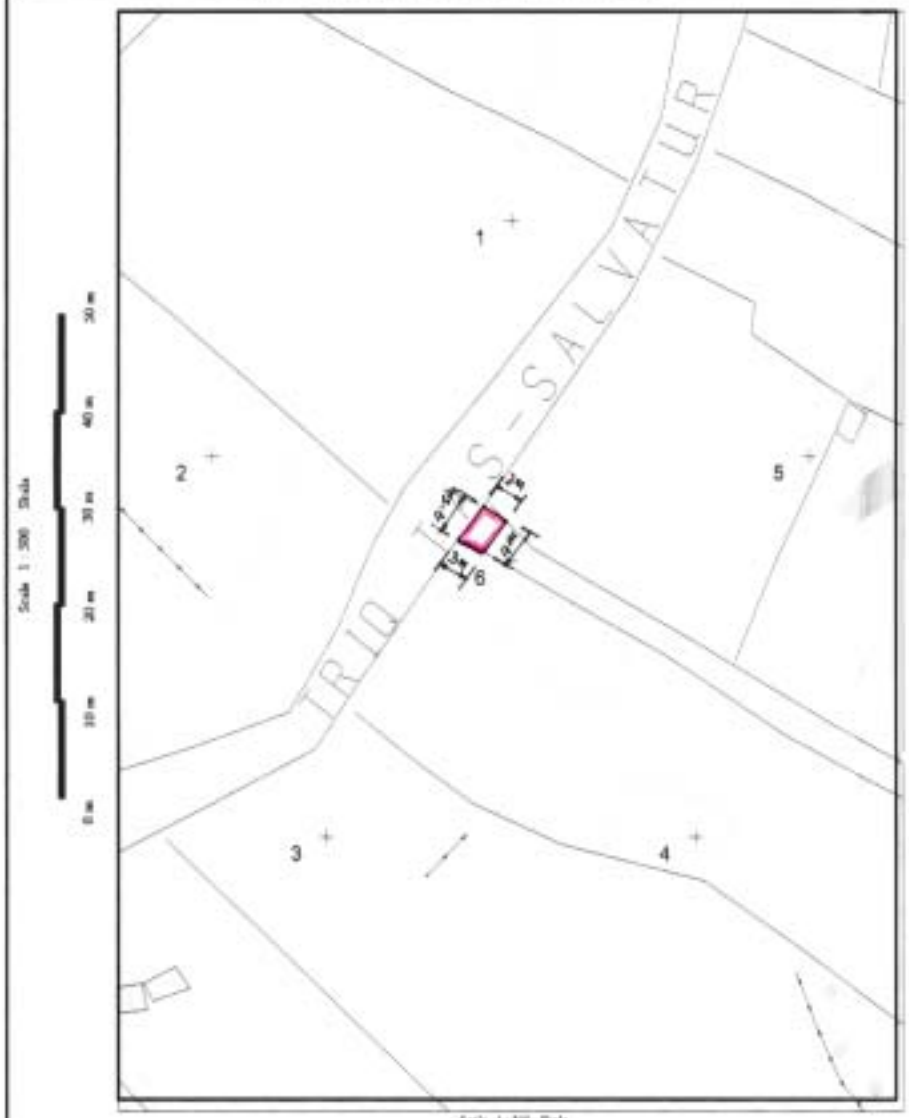

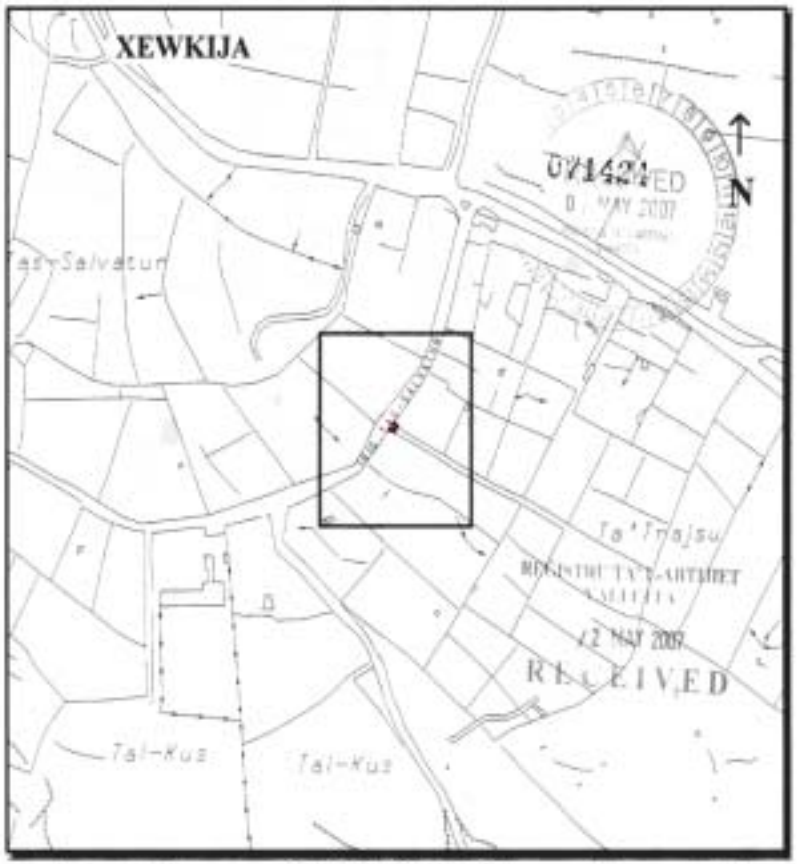

Gvern Ta' Malta — Pjanta tas-sit 1:2500 *Site Plan* — Government of Malta

Reġistru ta' l-Artijiet — **Land Registry**

Casa Bolino, 116 Triq il-Punent, Valletta — *Casa Bolino, 116 West Street, Valletta*

Nru tal-Mappa / *Map Number:*	103108M	Pożizzjoni Ċentrali: x = 34082 / *Centre Coordinates:* y = 87250	*Pjanti minn SS:* / *Extracted from SS:*	3487	Data: / *Date:* 27/04/2007

Perit / *Architect:*

Timbru tal-Perit / *Architect's Stamp*

Perit Stefan Scotto
Estate Management Departmen

Qies (metri kwadri) / *Area (square metres)* Plot 4 Area - 13m²

Firma tal-Applikant / *Applicant's signature*

Dritt Mhallas / *Fee Paid*

Nru. 706

AKKWIST TA' ART

DIN id-dikjarazzjoni li ġejja, magħmula mill-President ta' Malta bis-saħħa ta' l-artikolu 3 ta' l-Ordinanza dwar l-Akkwist ta' l-Artijiet għal Skopijiet Pubbliċi (Kapitolu 88) hija ppubblikata skond u għall-finijiet ta' l-artikolu 9(1) ta' dik l-Ordinanza.

It-2 ta' Awissu, 2007

(File No. L 196/2004/I/5)

DIKJARAZZJONI TAL-PRESIDENT TA' MALTA

Jiena hawnhekk niddikjara illi l-art hawn taħt imsemmija hija meħtieġa mill-awtorità kompetenti għal skop pubbliku skond id-dispożizzjonijiet ta' l-Ordinanza dwar l-akkwist ta' Artijiet għal Skopijiet Pubbliċi (Kap. 88) u illi l-akkwist tagħha għandu jkun b'xiri assolut.

Deskrizzjoni ta' l-Art

L-art li ġejja fix-Xewkija, Għawdex:

Plot 5. Biċċa art tal-kejl ta' madwar erbgħa u għoxrin metru kwadru (24m^2), li tmiss mill-Majjistral u mill-Grigal ma' triq u mil-Lbiċ ma' proprjetà ta' Antonia Sciberras jew irjieħ verjuri.

L-art hawn fuq imsemmija tidher murija bil-kulur aħmar u bin-numru 5 fuq il-pjanta P.D. Nru. 2007_78 li wieħed jista' jara fuq talba fid-Dipartiment ta' l-Artijiet, Auberge de Baviere, Valletta.

Il-kumpens offrut hu ta' erbgħa u sittin Lira Maltija Lm64 (€149.08) skond l-istima li hawn ma' din id-dikjarazzjoni

No. 706

ACQUISITION OF LAND

THE following declaration made by the President of Malta under section 3 of the Land Acquisition (Public Purposes) Ordinance (Chapter 88) is published in terms and for the purposes of section 9(1) thereof.

2nd August, 2007

DECLARATION BY THE PRESIDENT OF MALTA

I hereby declare that the undermentioned land is required by the competent authority for a public purpose in terms of the provisions of the Land Acquisition (Public Purposes) Ordinance (Cap. 88) and that the acquisition thereof is to be by absolute purchase.

Description of the Land

The following land at Xewkija, Gozo:

Plot 5. A plot of land measuring about twenty-four square metres (24m^2), bounded on the North West and North East by a road, on the South West by property of Antonia Sciberras or more precise boundaries.

The abovementioned land is shown in red and marked as plot number 5 on plan P.D. No. 2007_78 which may be seen on demand at the Land Department, Auberge de Baviere, Valletta.

The compensation offered is of sixty-four Maltese Liri Lm64 (€149.08) according to the valuation published with

kif din saret mill-Perit arkitett Joseph Mizzi, A.&C.E.

Ma' din id-Dikjarazzjoni qed tiġi ppubblikata *site plan* li turi l-immobbli msemmija.

(Iff) EDWARD FENECH ADAMI
President
13/6/2007

Din is-*site plan* qed tiġi ppubblikata f'paġna 7006.

Stima tal-Perit (oriġinali bil-Malti)

Akkwist ta' Art ta' Art fix-Xewkija, Għawdex

Fuq struzzjonijiet tal-Kummissarju ta' l-Artijiet, skond l-Ordinanza dwar l-Akkwist ta' Artijiet (għal Skopijiet Pubbliċi), qiegħed niffissa l-valur liberu u frank tal-propjetà hawn taħt deskritta fix-Xewkija, Għawdex, li hi meħtieġa mill-Gvern għal skop pubbliku, u dan wara li ħadt in konsiderazzjoni l-lokalità kif ukoll ħwejjeġ oħra li jista' jkollhom x'jaqsmu mal-valur ta' l-istess proprjetà.

Plot 5. Biċċa art tal-kejl ta' madwar erbgħa u għoxrin metru kwadru (24m^2), li tmiss mill-Majjistral u mill-Grigal ma' triq u mil-Lbiċ ma' proprjetà ta' Antonia Sciberras jew irjieħ verjuri, liema art hija meqjusa bħala art agrikola fit-termini ta' l-Ordinanza dwar l-Akkwist ta' Artijiet u hija murija bl-aħmar u bin-numru '5' fuq il-pjanta P.D. 2007_78 u hija stmata għall-valur ta' erbgħa u sittin Lira Maltija Lm64 (€149.08).

(Iff.) Perit Joseph Mizzi, A.&C.E.

It-30 ta' Mejju, 2007

this declaration as made by architect Joseph Mizzi, A.&C.E.

A site plan showing the mentioned immovable property is being published with this declaration

(Sgd) EDWARD FENECH ADAMI
President
13/6/2007

This site plan is being published on page 7006.

Architect's Valuation (original in Maltese)


Land Acquisition at Xewkija, Gozo

I have been instructed by the Commissioner of Land to assess under the Land Acquisition (Public Purposes) Ordinance, the freehold value of the hereunder described property at Xewkija, Gozo, required by Government for a public purpose, and this after considering the locality, as well as other matters relevant to the same property.

Plot 5. A plot of land measuring about twenty-four square metres (24m^2), bounded on the North West and North East by a road, on the South West by property of Antonia Sciberras or more precise boundaries, which land is considered as agricultural land in terms of the Land Acquisition (Public Purposes) Ordinance and is edged in red and with number '5' on plan P.D. 2007_78 and is valued for the price of sixty-four Maltese Liri Lm64 (€149.08).

(Sgd.) Architect Joseph Mizzi, A.&C.E.

30th May, 2007

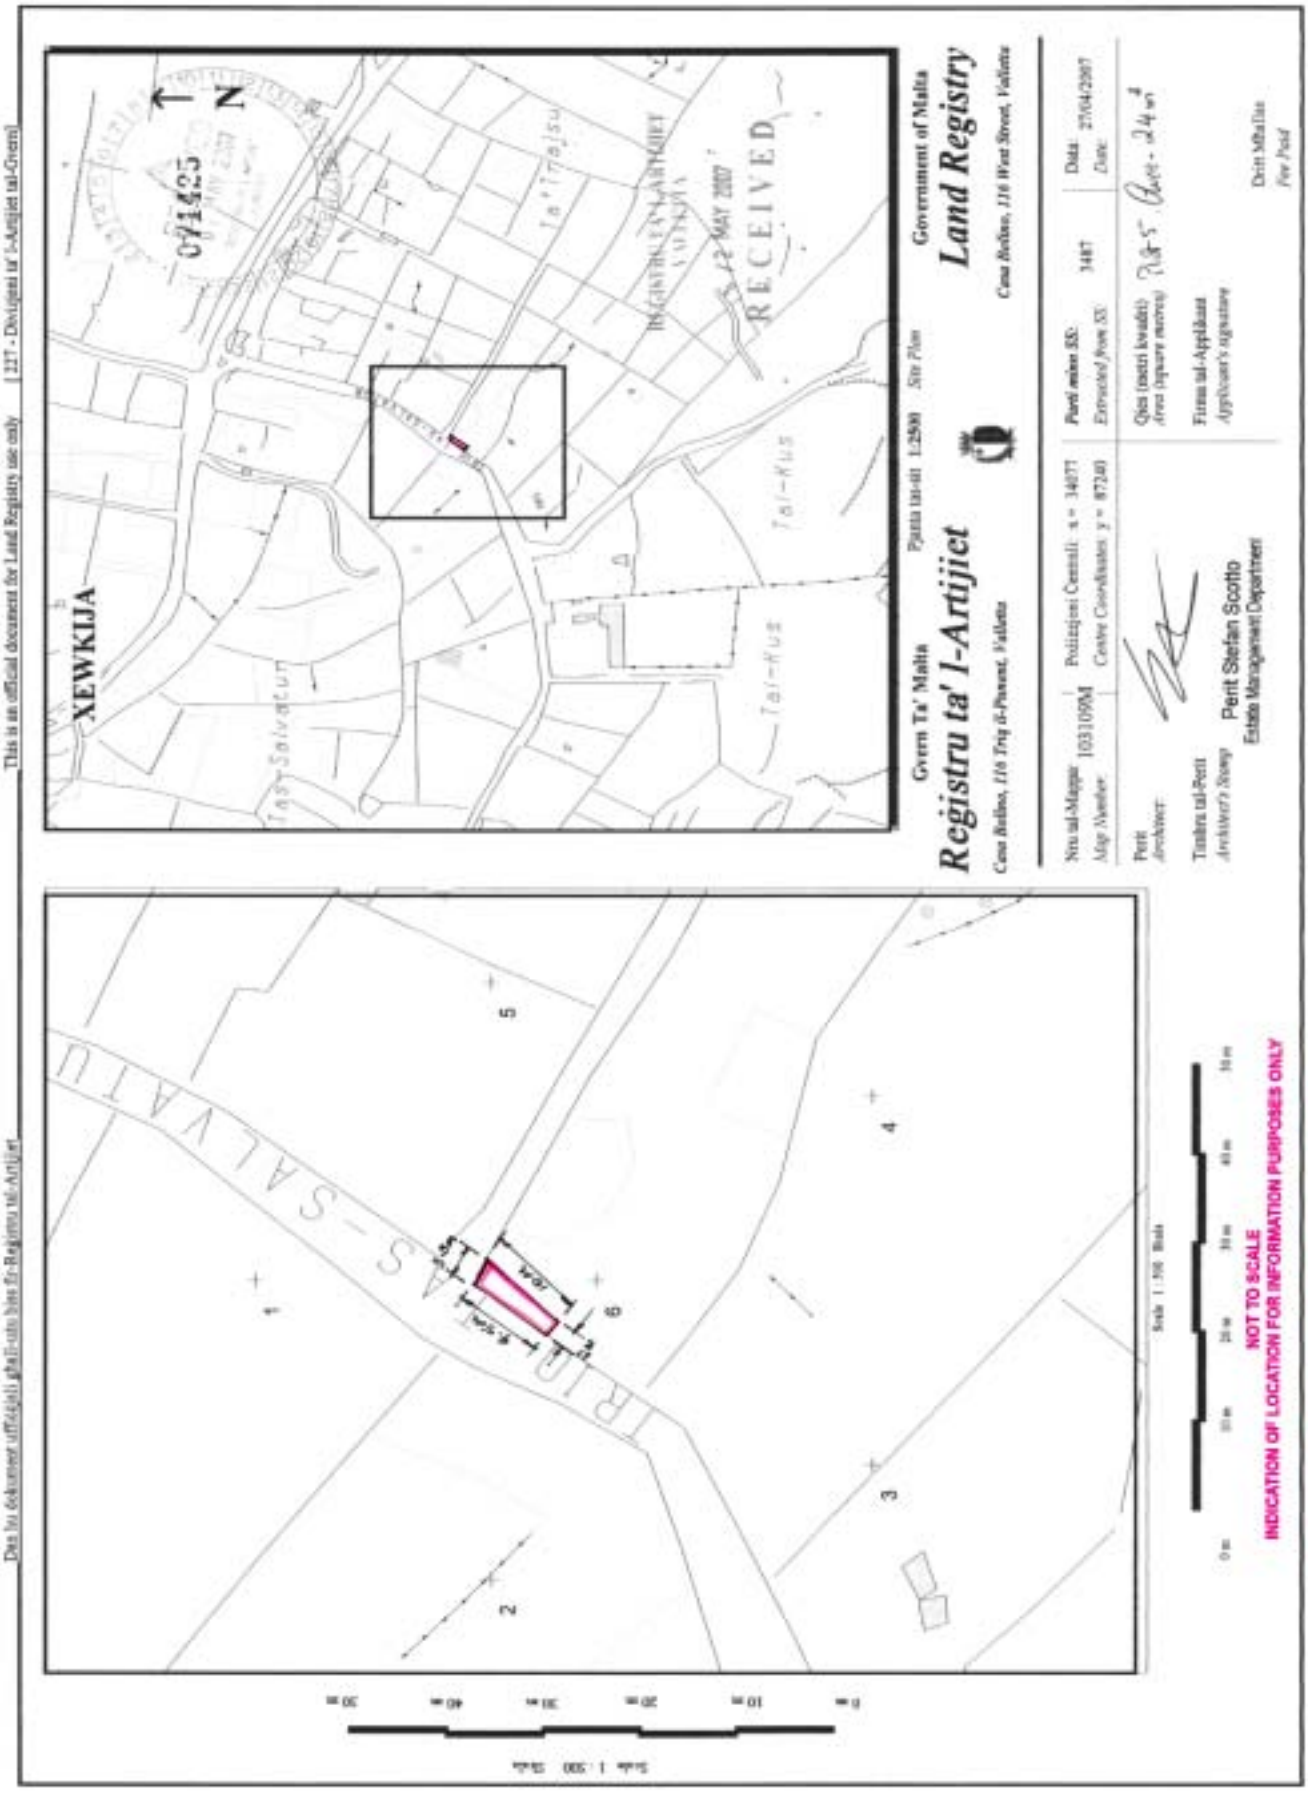
This is an official document for Land Registry use only
[237 - Divizjoni tal-Artijiet tal-Gvern]
Dan hu dokument uffiċjali għall-użu biss fir-Reġistru tal-Artijiet
XEWKIJA
RECEIVED
Gvern Ta' Malta
Reġistru ta' l-Artijiet
Government of Malta
Land Registry
Site Plan
Pjanta tal-Art
Nru tal-Mappa
Map Number
10310/9M
Data
Date
27/04/2007
Firma tal-Applikant
Applicant's signature
Perit Stefan Scotto
Estate Management Department
Drit Mallias
Per Pro
NOT TO SCALE
INDICATION OF LOCATION FOR INFORMATION PURPOSES ONLY

Nru. 707

AKKWIST TA' ART

DIN id-dikjarazzjoni li ġejja, magħmula mill-President ta' Malta bis-saħħa ta' l-artikolu 3 ta' l-Ordinanza dwar l-Akkwist ta' l-Artijiet għal Skopijiet Pubbliċi (Kapitolu 88) hija ppubblikata skond u għall-finijiet ta' l-artikolu 9(1) ta' dik l-Ordinanza.

It-2 ta' Awissu, 2007

(File No. L 196/2004/I/6)

DIKJARAZZJONI TAL-PRESIDENT TA' MALTA

Jiena hawnhekk niddikjara illi l-art hawn taħt imsemmija hija meħtieġa mill-awtorità kompetenti għal skop pubbliku skond id-dispożizzjonijiet ta' l-Ordinanza dwar l-akkwist ta' Artijiet għal Skopijiet Pubbliċi (Kap. 88) u illi l-akkwist tagħha għandu jkun b'xiri assolut.

Deskrizzjoni ta' l-Art

L-art li ġejja fix-Xewkija, Għawdex:

Plot 6. Biċċa art tal-kejl ta' madwar sbatax-il metru kwadru (17m^2), li tmiss mill-Majjistral ma' triq, mill-Grigal ma' beni ta' Katerina Scerri u mix-Xlokk ma' proprjetà ta' Antonia Sciberras jew irjieħ verjuri.

L-art hawn fuq imsemmija tidher murija bil-kulur aħmar u bin-numru 6 fuq il-pjanta P.D. Nru. 2007_78 li wieħed jista' jara fuq talba fid-Dipartiment ta' l-Artijiet, Auberge de Baviere, Valletta.

Il-kumpens offrut hu ta' ħamsa u erbgħin Lira Maltija u erbgħin ċenteżmu Lm45.40 (€105.75) skond l-istima li hawn

No. 707

ACQUISITION OF LAND

THE following declaration made by the President of Malta under section 3 of the Land Acquisition (Public Purposes) Ordinance (Chapter 88) is published in terms and for the purposes of section 9(1) thereof.

2nd August, 2007

DECLARATION BY THE PRESIDENT OF MALTA

I hereby declare that the undermentioned land is required by the competent authority for a public purpose in terms of the provisions of the Land Acquisition (Public Purposes) Ordinance (Cap. 88) and that the acquisition thereof is to be by absolute purchase.

Description of the Land

The following land at Xewkija, Gozo:

Plot 6. A plot of land measuring about seventeen square metres (17m^2), bounded on the North West by a road, on the North East by property of Katerina Scerri and on the South East by property of Antonia Sciberras or more precise boundaries.

The abovementioned land is shown in red and marked as plot number 6 on plan P.D. No. 2007_78 which may be seen on demand at the Land Department, Auberge de Baviere, Valletta.

The compensation offered is of forty-five Maltese Liri and forty cents Lm45.40 (€105.75) according to the valuation

ma' din id-dikjarazzjoni kif din saret mill-Perit arkitett Joseph Mizzi, A.&C.E.

Ma' din id-Dikjarazzjoni qed tiġi ppubblikata *site plan* li turi l-immobbli msemmija.

(Iff) Edward Fenech Adami
President
13/6/2007

Din is-*site plan* qed tiġi ppubblikata f'paġna 7009.

Stima tal-Perit (oriġinali bil-Malti)

Akkwist ta' Art ta' Art fix-Xewkija, Għawdex

Fuq struzzjonijiet tal-Kummissarju ta' l-Artijiet, skond l-Ordinanza dwar l-Akkwist ta' Artijiet (għal Skopijiet Pubbliċi), qiegħed niffissa l-valur liberu u frank tal-propjetà hawn taħt deskritta fix-Xewkija, Għawdex, li hi meħtieġa mill-Gvern għal skop pubbliku, u dan wara li ħadt in konsiderazzjoni l-lokalità kif ukoll ħwejjeġ oħra li jista' jkollhom x'jaqsmu mal-valur ta' l-istess proprjetà.

Plot 6. Biċċa art tal-kejl ta' madwar sbatax-il metru kwadru (17m^2), li tmiss mill-Majjistral ma' triq, u mill-Grigal ma' beni ta' Katerina Scerri u mix-Xlokk ma' proprjetà ta' Antonia Sciberras jew irjieħ verjuri, liema art hija meqjusa bħala art agrikola fit-termini ta' l-Ordinanza dwar l-Akkwist ta' Artijiet u hija murija bl-aħmar u bin-numru '6' fuq il-pjanta P.D. 2007_78 u hija stmata għall-valur ta' ħamsa u erbgħin Lira Maltija u erbgħin ċenteżmu Lm45.40 (€105.75).

(Iff.) Perit Joseph Mizzi, A.&C.E.

It-30 ta' Mejju, 2007

published with this declaration as made by architect Joseph Mizzi, A.&C.E.

A site plan showing the mentioned immovable property is being published with this declaration

(Sgd) Edward Fenech Adami
President
13/6/2007

This site plan is being published on page 7009.

Architect's Valuation (original in Maltese)

Land Acquisition at Xewkija, Gozo

I have been instructed by the Commissioner of Land to assess under the Land Acquisition (Public Purposes) Ordinance, the freehold value of the hereunder described property at Xewkija, Gozo, required by Government for a public purpose, and this after considering the locality, as well as other matters relevant to the same property.


Plot 6. A plot of land measuring about seventeen square metres (17m^2), bounded on the North West by a road, on the North East by property of Katerina Scerri and on the South East by property of Antonia Sciberras or more precise boundaries, which land is considered as agricultural land in terms of the Land Acquisition (Public Purposes) Ordinance and is edged in red and with number '6' on plan P.D. 2007_78 and is valued for the price of forty-five Maltese Liri and forty cents Lm45.40 (€105.75).


(Sgd.) Architect Joseph Mizzi, A.&C.E.

30th May, 2007

Dan hu dokument uffiċjali għall-użu biss fir-Reġistru tal-Artijiet

This is an official document for Land Registry use only [227 - Divizjoni ta' l-Artijiet tal-Gvern]

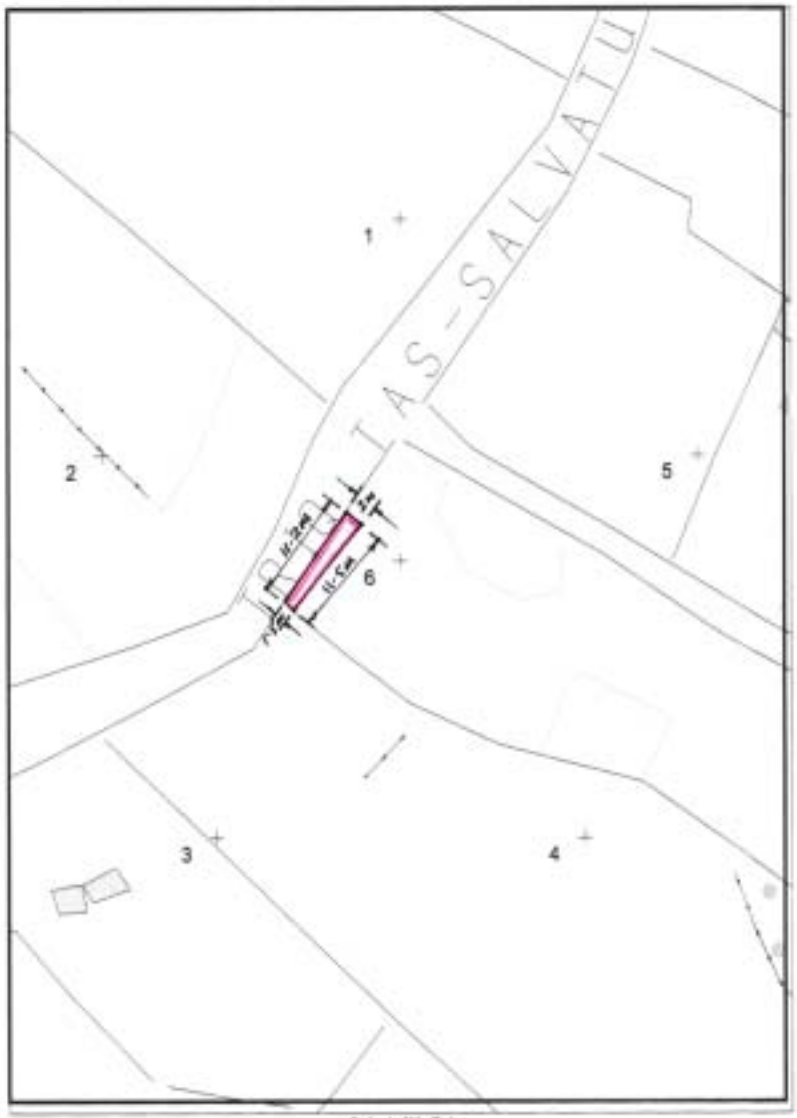

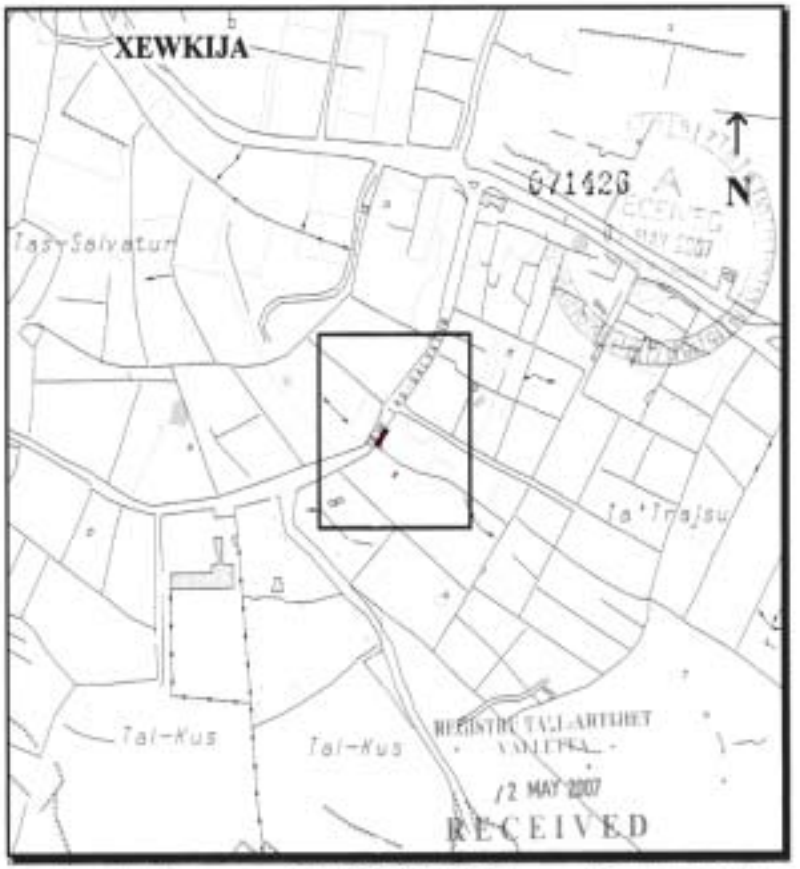

Gvern Ta' Malta — Pjanta tas-sit 1:2500 *Site Plan* — Government of Malta

Reġistru ta' l-Artijiet — **Land Registry**

Casa Bolino, 116 Triq il-Punent, Valletta — *Casa Bolino, 116 West Street, Valletta*

Nru tal-Mappa: *Map Number:*	103110M	Pożizzjoni Ċentrali: x = 34077 *Centre Coordinates:* y = 87240		*Parti minn SS:* *Extracted from SS:*	3487	Data: *Date:*	27/04/2007

Perit *Architect:*

Timbru tal-Perit *Architect's Stamp*

Perit Stefan Scotto
Estate Management Departmen

Qies (metri kwadri) *Area (square metres)* Plot 6. Area - 15m²

Firma tal-Applikant *Applicant's signature*

Dritt Mħallas *Fee Paid*

Nru. 708

AKKWIST TA' ART

DIN id-dikjarazzjoni li ġejja, magħmula mill-President ta' Malta bis-saħħa ta' l-artikolu 3 ta' l-Ordinanza dwar l-Akkwist ta' l-Artijiet għal Skopijiet Pubbliċi (Kapitolu 88) hija ppubblikata skond u għall-finijiet ta' l-artikolu 9(1) ta' dik l-Ordinanza.

It-2 ta' Awissu, 2007

(File No. L 196/2004/I/7)

DIKJARAZZJONI TAL-PRESIDENT TA' MALTA

Jiena hawnhekk niddikjara illi l-art hawn taħt imsemmija hija meħtieġa mill-awtorità kompetenti għal skop pubbliku skond id-dispożizzjonijiet ta' l-Ordinanza dwar l-akkwist ta' Artijiet għal Skopijiet Pubbliċi (Kap. 88) u illi l-akkwist tagħha għandu jkun b'xiri assolut.

Deskrizzjoni ta' l-Art

L-art li ġejja fix-Xewkija, Għawdex:

Plot 7. Biċċa art tal-kejl ta' madwar sittax-il metru kwadru ($16m^2$), li tmiss mill-Majjistral ma' triq, mil-Lbiċ ma' propjetà ta' Alfred Hili u mix-Xlokk ma' beni ta' John Azzopardi jew irjieħ verjuri.

L-art hawn fuq imsemmija tidher murija bil-kulur aħmar u bin-numru 7 fuq il-pjanta P.D. Nru. 2007_78 li wieħed jista' jara fuq talba fid-Dipartiment ta' l-Artijiet, Auberge de Baviere, Valletta.

Il-kumpens offrut hu ta' tnejn u erbgħin Lira Maltija u

No. 708

ACQUISITION OF LAND

THE following declaration made by the President of Malta under section 3 of the Land Acquisition (Public Purposes) Ordinance (Chapter 88) is published in terms and for the purposes of section 9(1) thereof.

2nd August, 2007

DECLARATION BY THE PRESIDENT OF MALTA

I hereby declare that the undermentioned land is required by the competent authority for a public purpose in terms of the provisions of the Land Acquisition (Public Purposes) Ordinance (Cap. 88) and that the acquisition thereof is to be by absolute purchase.

Description of the Land

The following land at Xewkija, Gozo:

Plot 7. A plot of land measuring about sixteen square metres ($16m^2$), bounded on the North West by a road, and on the South West by property of Alfred Hili and on the South East by property of John Azzopardi or more precise boundaries.

The abovementioned land is shown in red and marked as plot number 7 on plan P.D. No. 2007_78 which may be seen on demand at the Land Department, Auberge de Baviere, Valletta.

The compensation offered is of forty-two Maltese Liri and

sebgħin ċenteżmu Lm42.70 (€99.46) skond l-istima li hawn ma' din id-dikjarazzjoni kif din saret mill-Perit arkitett Joseph Mizzi, A.&C.E.

Ma' din id-Dikjarazzjoni qed tiġi ppubblikata *site plan* li turi l-immobbli msemmija.

(Iff) Edward Fenech Adami
President
13/6/2007

Din is-*site plan* qed tiġi ppubblikata f'paġna 7012.

Stima tal-Perit (oriġinali bil-Malti)

Akkwist ta' Art ta' Art fix-Xewkija, Għawdex

Fuq struzzjonijiet tal-Kummissarju ta' l-Artijiet, skond l-Ordinanza dwar l-Akkwist ta' Artijiet (għal Skopijiet Pubbliċi), qiegħed niffissa l-valur liberu u frank tal-propjetà hawn taħt deskritta fix-Xewkija, Għawdex, li hi meħtieġa mill-Gvern għal skop pubbliku, u dan wara li ħadt in konsiderazzjoni l-lokalità kif ukoll ħwejjeġ oħra li jista' jkollhom x'jaqsmu mal-valur ta' l-istess proprjetà.

Plot 7. Biċċa art tal-kejl ta' madwar sittax-il metru kwadru (16m^2), li tmiss mill-Majjistral ma' triq, mil-Lbiċ ma' propjretà ta' Alfred Hili u mix-Xlokk ma' beni ta' John Azzopardi jew irjieħ verjuri, liema art hija meqjusa bħala art agrikola fit-termini ta' l-Ordinanza dwar l-Akkwist ta' Artijiet u hija murija bl-aħmar u bin-numru '7' fuq il-pjanta P.D. 2007_78 u hija stmata għall-valur ta' tnejn u erbgħin Lira Maltija u sebgħin ċenteżmu Lm42.70 (€99.46).

(Iff.) Perit Joseph Mizzi, A.&C.E.

It-30 ta' Mejju, 2007

seventy cents Lm42.70 (€99.46) according to the valuation published with this declaration as made by architect Joseph Mizzi, A.&C.E.

A site plan showing the mentioned immovable property is being published with this declaration

(Sgd) Edward Fenech Adami
President
13/6/2007

This site plan is being published on page 7012.

Architect's Valuation (original in Maltese)

Land Acquisition at Xewkija, Gozo


I have been instructed by the Commissioner of Land to assess under the Land Acquisition (Public Purposes) Ordinance, the freehold value of the hereunder described property at Xewkija, Gozo, required by Government for a public purpose, and this after considering the locality, as well as other matters relevant to the same property.

Plot 7. A plot of land measuring about sixteen square metres (16m^2), bounded on the North West by a road, on the South West by property of Alfred Hili and on the South East by property of John Azzopardi or more precise boundaries, which land is considered as agricultural land in terms of the Land Acquisition (Public Purposes) Ordinance and is edged in red and with number '7' on plan P.D. 2007_78 and is valued for the price of forty-two Maltese Liri and seventy cents Lm42.70 (€99.46).

(Sgd.) Architect Joseph Mizzi, A.&C.E.

30th May, 2007

Dan hu dokument uffiċjali għall-użu biss fir-Reġistru tal-Artijiet This is an official document for Land Registry use only [227 - Diviżjoni ta' l-Artijiet tal-Gvern]

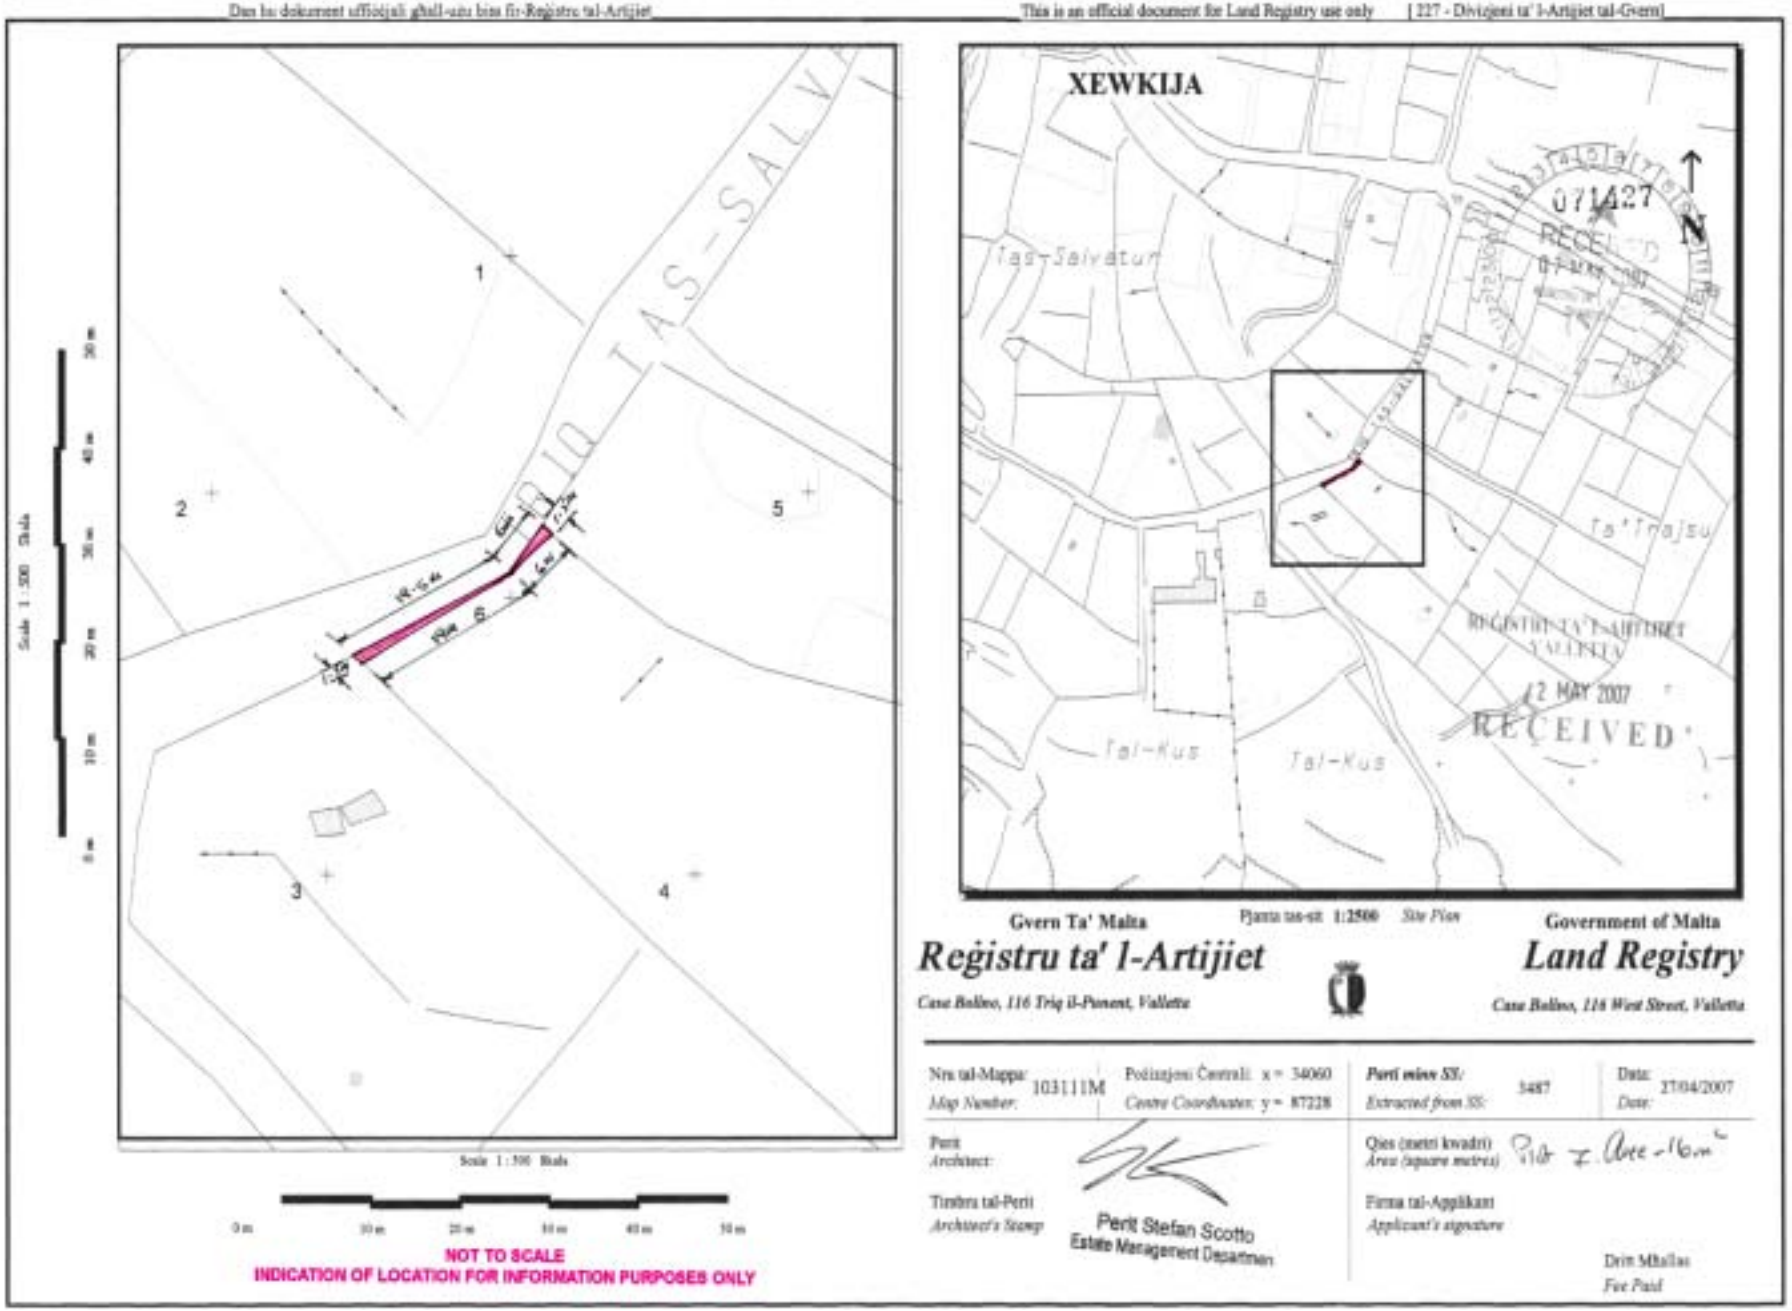

Gvern Ta' Malta — Pjanta tas-sit 1:2500 *Site Plan* — Government of Malta

Reġistru ta' l-Artijiet — *Casa Bolino, 116 Triq il-Punent, Valletta*

Land Registry — *Casa Bolino, 116 West Street, Valletta*

Nru tal-Mappa: *Map Number:*	103111M	Koordinati Ċentrali: x = 34060 *Centre Coordinates:* y = 87228		*Parti mixtrija SS:* *Extracted from SS:*	5487	Data: *Date:*	27/04/2007

Perit *Architect:*

Timbru tal-Perit *Architect's Stamp*

Perit Stefan Scotto
Estate Management Department

Qies (metri kwadri) *Area (square metres):* Plot ± Area ~16m²

Firma tal-Applikant *Applicant's signature*

Drin Mħallas
Fee Paid

Nru. 709

AKKWIST TA' ART

DIN id-dikjarazzjoni li ġejja, magħmula mill-President ta' Malta bis-saħħa ta' l-artikolu 3 ta' l-Ordinanza dwar l-Akkwist ta' l-Artijiet għal Skopijiet Pubbliċi (Kapitolu 88) hija ppubblikata skond u għall-finijiet ta' l-artikolu 9(1) ta' dik l-Ordinanza.

It-2 ta' Awissu, 2007

(File No. L 196/2004/I/8)

DIKJARAZZJONI TAL-PRESIDENT TA' MALTA

Jiena hawnhekk niddikjara illi l-art hawn taħt imsemmija hija meħtieġa mill-awtorità kompetenti għal skop pubbliku skond id-dispożizzjonijiet ta' l-Ordinanza dwar l-akkwist ta' Artijiet għal Skopijiet Pubbliċi (Kap. 88) u illi l-akkwist tagħha għandu jkun b'xiri assolut.

Deskrizzjoni ta' l-Art

L-art li ġejja fix-Xewkija, Għawdex:

Plot 8. Biċċa art tal-kejl ta' madwar mija u tmien metri kwadri (108m^2), li tmiss mill-Majjistral ma' triq, mil-Lbiċ u mil-Lvant ma' proprjetà ta' Alfred Hili jew irjieħ verjuri.

L-art hawn fuq imsemmija tidher murija bil-kulur aħmar u bin-numru 8 fuq il-pjanta P.D. Nru. 2007_78 li wieħed jista' jara fuq talba fid-Dipartiment ta' l-Artijiet, Auberge de Baviere, Valletta.

Il-kumpens offrut hu ta' mitejn u tmienja u tmenin Lira Maltija Lm288 (€670.86) skond l-istima li hawn ma' din id-

No. 709

ACQUISITION OF LAND

THE following declaration made by the President of Malta under section 3 of the Land Acquisition (Public Purposes) Ordinance (Chapter 88) is published in terms and for the purposes of section 9(1) thereof.

2nd August, 2007

DECLARATION BY THE PRESIDENT OF MALTA

I hereby declare that the undermentioned land is required by the competent authority for a public purpose in terms of the provisions of the Land Acquisition (Public Purposes) Ordinance (Cap. 88) and that the acquisition thereof is to be by absolute purchase.

Description of the Land

The following land at Xewkija, Gozo:

Plot 8. A plot of land measuring about one hundred and eight square metres (108m^2), bounded on the North West by a road, on the South West and East by property of Alfred Hili or more precise boundaries.

The abovementioned land is shown in red and marked as plot number 8 on plan P.D. No. 2007_78 which may be seen on demand at the Land Department, Auberge de Baviere, Valletta.

The compensation offered is of two-hundred eighty-eight Maltese Liri Lm288 (€670.86) according to the valuation

dikjarazzjoni kif din saret mill-Perit arkitett Joseph Mizzi, A.&C.E.

Ma' din id-Dikjarazzjoni qed tiġi ppubblikata *site plan* li turi l-immobbli msemmija.

(Iff) EDWARD FENECH ADAMI
President
13/6/2007

Din is-*site plan* qed tiġi ppubblikata f'paġna 7015 .

Stima tal-Perit (oriġinali bil-Malti)

Akkwist ta' Art ta' Art fix-Xewkija, Għawdex

Fuq struzzjonijiet tal-Kummissarju ta' l-Artijiet, skond l-Ordinanza dwar l-Akkwist ta' Artijiet (għal Skopijiet Pubbliċi), qiegħed niffissa l-valur liberu u frank tal-propjetà hawn taħt deskritta fix-Xewkija, Għawdex, li hi meħtieġa mill-Gvern għal skop pubbliku, u dan wara li ħadt in konsiderazzjoni l-lokalità kif ukoll ħwejjeġ oħra li jista' jkollhom x'jaqsmu mal-valur ta' l-istess proprjetà.

Plot 8. Biċċa art tal-kejl ta' madwar mija u tmien metri kwadri (108m^2), li tmiss mill-Majjistral ma' triq, mil-Lbiċ u mil-Lvant ma' proprjetà ta' Alfred Hili jew irjieħ verjuri, liema art hija meqjusa bħala art agrikola fit-termini ta' l-Ordinanza dwar l-Akkwist ta' Artijiet u hija murija bl-aħmar u bin-numru '8' fuq il-pjanta P.D. 2007_78 u hija stmata għall-valur ta' mitejn u tmienja u tmenin Lira Maltija Lm288 (€670.86).

(Iff.) Perit Joseph Mizzi, A.&C.E.

It-30 ta' Mejju, 2007

published with this declaration as made by architect Joseph Mizzi, A.&C.E.

A site plan showing the mentioned immovable property is being published with this declaration

(Sgd) EDWARD FENECH ADAMI
President
13/6/2007

This site plan is being published on page 7015.

Architect's Valuation (original in Maltese)


Land Acquisition at Xewkija, Gozo

I have been instructed by the Commissioner of Land to assess under the Land Acquisition (Public Purposes) Ordinance, the freehold value of the hereunder described property at Xewkija, Gozo, required by Government for a public purpose, and this after considering the locality, as well as other matters relevant to the same property.

Plot 8. A plot of land measuring about one hundred and eight square metres (108m^2), bounded on the North West by a road, on the South West and East by property of Alfred Hili or more precise boundaries, which land is considered as agricultural land in terms of the Land Acquisition (Public Purposes) Ordinance and is edged in red and with number '8' on plan P.D. 2007_78 and is valued for the price of two-hundred eighty-eight Maltese Liri Lm288 (€670.86).

(Sgd.) Architect Joseph Mizzi, A.&C.E.

30th May, 2007

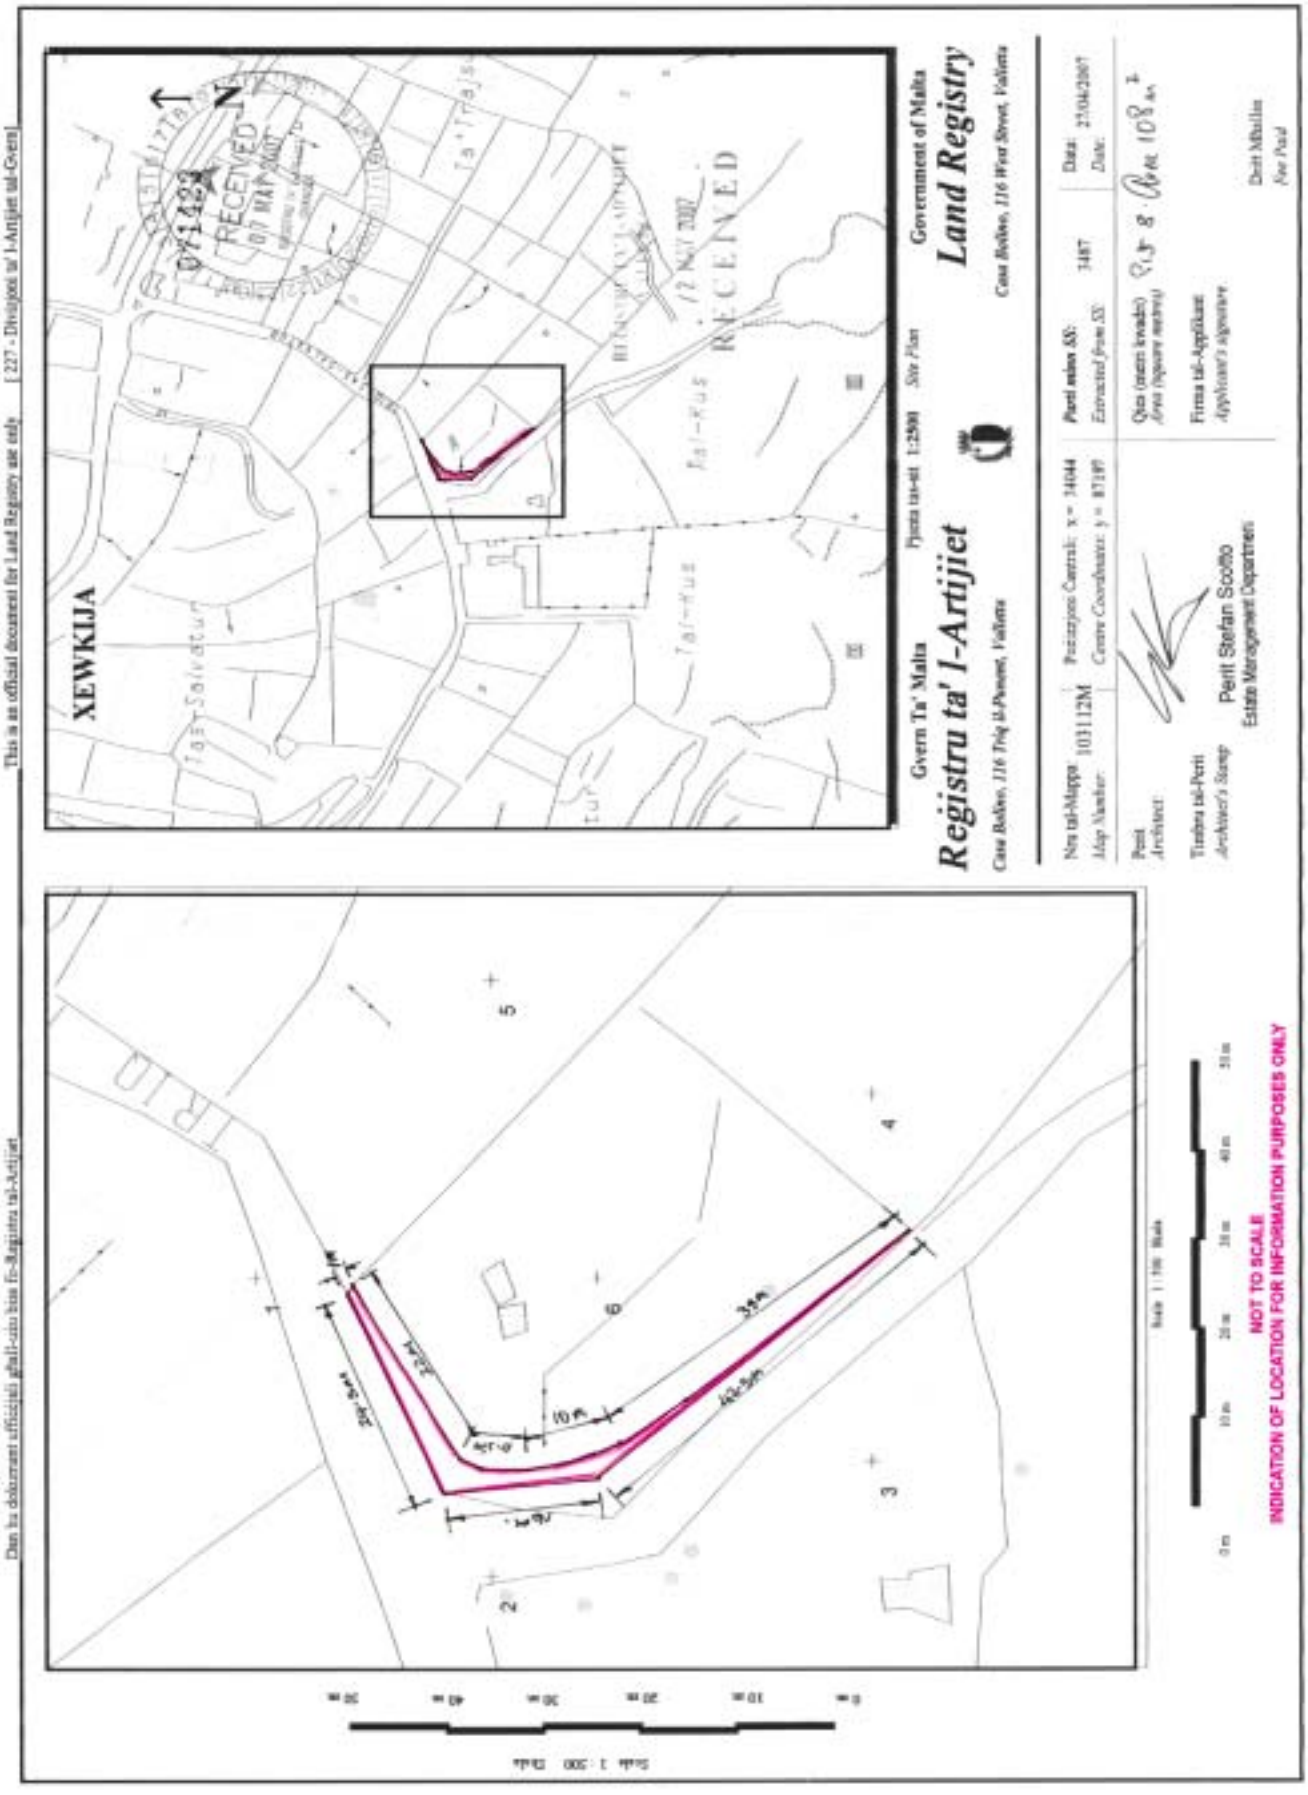
Dan hu dokument ufficjali ghall-uzu biss fir-Registru tal-Artijiet
[227 - Divisjoni ta' l-Artijiet tal-Gvern]
This is an official document for Land Registry use only
XEWKIJA
Gvern Ta' Malta
Registru ta' l-Artijiet
Cana Bolkiw, 116 Triq il-Pwenent, Valletta
Pjanta tal-Art 1:2500 Site Plan
Government of Malta
Land Registry
Casa Bolkiw, 116 West Street, Valletta
Nru tal-Mappa 103112M
Map Number
Pożizzjoni Centrali: x = 34044
Centre Coordinates: y = 87189
Parti mibni 65:
Extracted from 65:
3487
Data: 27/04/2007
Date:
Qies (meter invader)
Area (square metres)
Firma tal-Applikant
Applicant's signature
Perit
Architect
Timbru tal-Perit
Architect's Stamp
Perit Stefan Scolfo
Estate Management Department
Dritt Mbulla
Not Paid
Scale 1:200
Scale 1:100 Blocks
NOT TO SCALE
INDICATION OF LOCATION FOR INFORMATION PURPOSES ONLY

Nru. 710

AKKWIST TA' ART

DIN id-dikjarazzjoni li ġejja, magħmula mill-President ta' Malta bis-saħħa ta' l-artikolu 3 ta' l-Ordinanza dwar l-Akkwist ta' l-Artijiet għal Skopijiet Pubbliċi (Kapitolu 88) hija ppubblikata skond u għall-finijiet ta' l-artikolu 9(1) ta' dik l-Ordinanza.

It-2 ta' Awissu, 2007

(File No. L 196/2004/I/12)

DIKJARAZZJONI TAL-PRESIDENT TA' MALTA

Jiena hawnhekk niddikjara illi l-art hawn taħt imsemmija hija meħtieġa mill-awtorità kompetenti għal skop pubbliku skond id-dispożizzjonijiet ta' l-Ordinanza dwar l-akkwist ta' Artijiet għal Skopijiet Pubbliċi (Kap. 88) u illi l-akkwist tagħha għandu jkun b'xiri assolut.

Deskrizzjoni ta' l-Art

L-art li ġejja fix-Xewkija, Għawdex:

Plot 12. Biċċa art tal-kejl ta' madwar tlieta u tletin metru kwadru (33m^2), li tmiss mil-Lbiċ ma' beni ta' John Azzopardi, mit-Tramuntana u mil-Lvant ma' triq jew irjieħ verjuri.

L-art hawn fuq imsemmija tidher murija bil-kulur aħmar u bin-numru 12 fuq il-pjanta P.D. Nru. 2007_78 li wieħed jista' jara fuq talba fid-Dipartiment ta' l-Artijiet, Auberge de Baviere, Valletta.

Il-kumpens offrut hu ta' tmienja u tmenin Lira Maltija Lm88 (€204.98) skond l-istima li hawn ma' din id-

No. 710

ACQUISITION OF LAND

THE following declaration made by the President of Malta under section 3 of the Land Acquisition (Public Purposes) Ordinance (Chapter 88) is published in terms and for the purposes of section 9(1) thereof.

2nd August, 2007

DECLARATION BY THE PRESIDENT OF MALTA

I hereby declare that the undermentioned land is required by the competent authority for a public purpose in terms of the provisions of the Land Acquisition (Public Purposes) Ordinance (Cap. 88) and that the acquisition thereof is to be by absolute purchase.

Description of the Land

The following land at Xewkija, Gozo:

Plot 12. A plot of land measuring about thirty-three square metres (33m^2), bounded on the South West property of John Azzopardi, on the North and East by a road or more precise boundaries.

The abovementioned land is shown in red and marked as plot number 12 on plan P.D. No. 2007_78 which may be seen on demand at the Land Department, Auberge de Baviere, Valletta.

The compensation offered is of eighty-eight Maltese Liri Lm88 (€204.98) according to the valuation published with

dikjarazzjoni kif din saret mill-Perit arkitett Joseph Mizzi, A.&C.E.

Ma' din id-Dikjarazzjoni qed tiġi ppubblikata *site plan* li turi l-immobbli msemmija.

(Iff) EDWARD FENECH ADAMI
President
13/6/2007

Din is-*site plan* qed tiġi ppubblikata f'paġna 7018.

Stima tal-Perit (oriġinali bil-Malti)

Akkwist ta' Art ta' Art fix-Xewkija, Għawdex

Fuq struzzjonijiet tal-Kummissarju ta' l-Artijiet, skond l-Ordinanza dwar l-Akkwist ta' Artijiet (għal Skopijiet Pubbliċi), qiegħed niffissa l-valur liberu u frank tal-propjetà hawn taħt deskritta fix-Xewkija, Għawdex, li hi meħtieġa mill-Gvern għal skop pubbliku, u dan wara li ħadt in konsiderazzjoni l-lokalità kif ukoll ħwejjeġ oħra li jista' jkollhom x'jaqsmu mal-valur ta' l-istess proprjetà.

Plot 12. Biċċa art tal-kejl ta' madwar tlieta u tletin metru kwadru (33m^2), li tmiss mil-Lbiċ ma' beni ta' John Azzopardi, mit-Tramuntana u mil-Lvant ma' triq jew irjieħ verjuri, liema art hija meqjusa bħala art agrikola fit-termini ta' l-Ordinanza dwar l-Akkwist ta' Artijiet u hija murija bl-aħmar u bin-numru '12' fuq il-pjanta P.D. 2007_78 u hija stmata għall-valur ta' tmienja u tmenin Lira Maltija Lm88 (€204.98).

(Iff.) Perit Joseph Mizzi, A.&C.E.

It-30 ta' Mejju, 2007

this declaration as made by architect Joseph Mizzi, A.&C.E.

A site plan showing the mentioned immovable property is being published with this declaration

(Sgd) EDWARD FENECH ADAMI
President
13/6/2007

This site plan is being published on page 7018.

Architect's Valuation (original in Maltese)

Land Acquisition at Xewkija, Gozo


I have been instructed by the Commissioner of Land to assess under the Land Acquisition (Public Purposes) Ordinance, the freehold value of the hereunder described property at Xewkija, Gozo, required by Government for a public purpose, and this after considering the locality, as well as other matters relevant to the same property.


Plot 12. Plot 12. A plot of land measuring about thirty-three square metres (33m^2), bounded on the South West property of John Azzopardi, on the North and East by a road or more precise boundaries, which land is considered as agricultural land in terms of the Land Acquisition (Public Purposes) Ordinance and is edged in red and with number '12' on plan P.D. 2007_78 and is valued for the price of eighty-eight Maltese Liri Lm88 (€204.98).

(Sgd.) Architect Joseph Mizzi, A.&C.E.

30th May, 2007

Dan hu dokument uffiċjali għall-użu biss fir-Reġistru tal-Artijiet This is an official document for Land Registry use only [227 - Diviżjoni ta' l-Artijiet tal-Gvern]

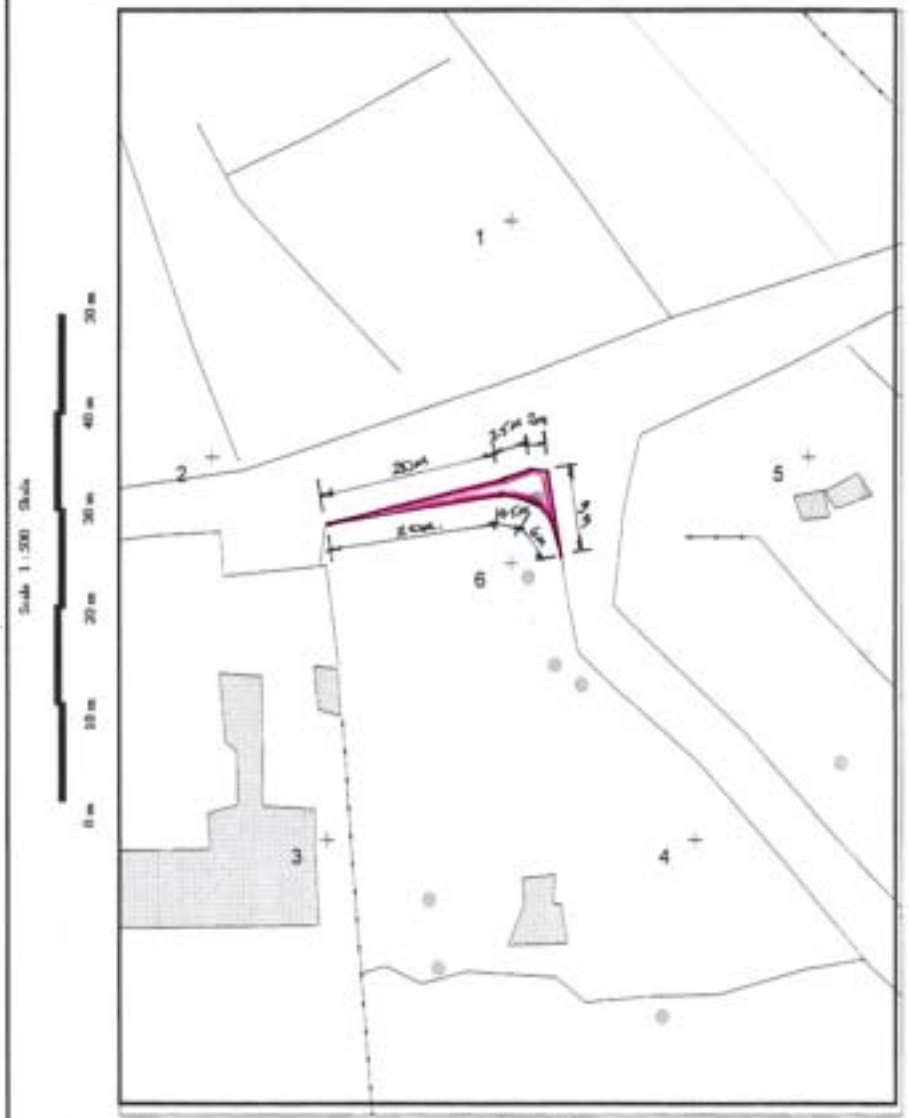

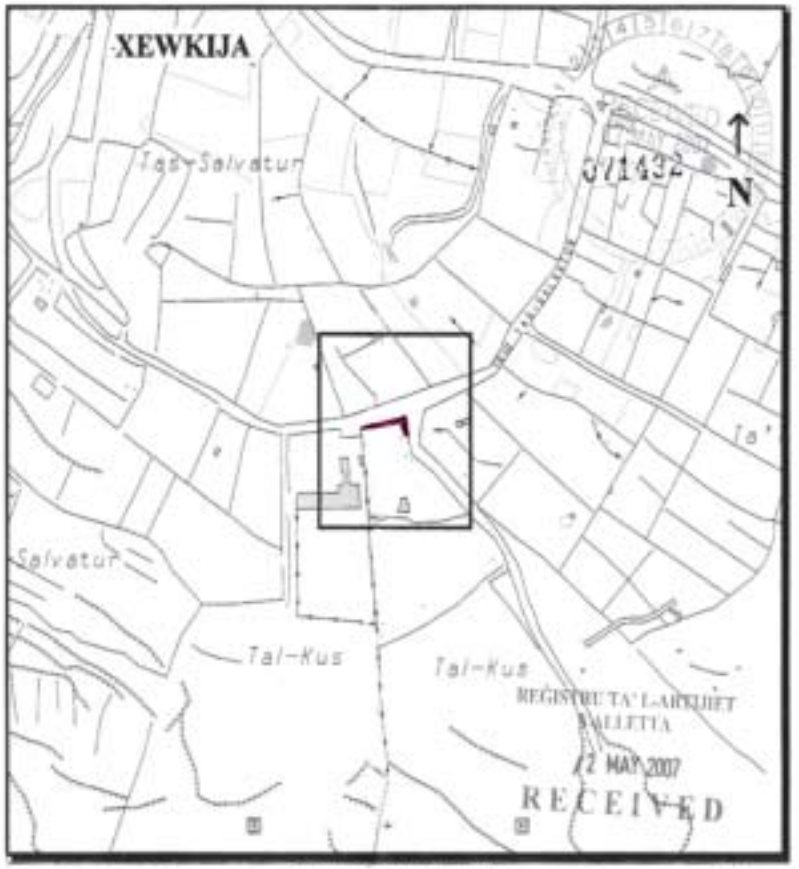

Gvern Ta' Malta — Pjanta tas-sit 1:2500 *Site Plan* — Government of Malta

Reġistru ta' l-Artijiet — **Land Registry**

Casa Bolino, 116 Triq il-Punent, Valletta — *Casa Bolino, 116 West Street, Valletta*

Nru tal-Mappa: *Map Number:* 103116M	Pożizzjoni Ċentrali: x = 34006 *Centre Coordinates:* y = 87199		***Parti minn SS:*** *Extracted from SS:* 3487 3287	Data: *Date:* 27/04/2007	
Perit *Architect:*			Qies (metri kwadri) *Area (square metres)* Area - P.B.12 Area - 53 m²		
Timbru tal-Perit *Architect's Stamp*	Perit Stefan Scotto Estate Management Department		Firma tal-Applikant *Applicant's signature*		
				Drit Mħallas *Fee Paid*	

0 m 10 m 20 m 30 m 40 m 50 m

NOT TO SCALE

INDICATION OF LOCATION FOR INFORMATION PURPOSES ONLY

Nru. 711

AKKWIST TA' ART

DIN id-dikjarazzjoni li ġejja, magħmula mill-President ta' Malta bis-saħħa ta' l-artikolu 3 ta' l-Ordinanza dwar l-Akkwist ta' l-Artijiet għal Skopijiet Pubbliċi (Kapitolu 88) hija ppubblikata skond u għall-finijiet ta' l-artikolu 9(1) ta' dik l-Ordinanza.

It-2 ta' Awissu, 2007

(File No. L 80/89/56)

DIKJARAZZJONI TAL-PRESIDENT TA' MALTA

Illi b'dikjarazzjoni tal-President ta' Malta tal-5 ta' Ottubru, 1999, l-art hawn taħt imsemmija kienet dikjarata meħtieġa mill-awtorità kompetenti għal skop pubbliku skond id-dispożizzjonijiet ta' l-Ordinanza dwar l-akkwist ta' Artijiet għal Skopijiet Pubbliċi (Kap. 88) u illi l-akkwist tagħha kellu jkun b'xiri assolut.

Deskrizzjoni ta' l-Art

Il-fond li ġej f'Bormla:

Il-fond bin-numru 13, fi Triq l-Ajkla, li jikkonsisti fi tlett ikmamar fuq il-livell terran, tlett ikmamar oħra fl-ewwel sular u l-arja ta' fuqu.

Il-fond hawn imsemmi jidher immarkat bil-kulur aħmar fuq il-pjanta L.D. Nru. 176/90/A/1, kif ukoll bil-kulur aħmar u bin-numru 13 fuq il-pjanta Hsg Drwg Nru. COS/001/06, li wieħed jista' jara fuq talba fid-Dipartiment ta' l-Artijiet, Auberge de Baviere, Valletta.

Illi d-Dikjarazzjoni tal-President ta' Malta odjerna qed tinħareġ għall-fini ta' l-Att I ta' l-2006.

No. 711

ACQUISITION OF LAND

THE following declaration made by the President of Malta under section 3 of the Land Acquisition (Public Purposes) Ordinance (Chapter 88) is published in terms and for the purposes of section 9(1) thereof.

2nd August, 2007

DECLARATION BY THE PRESIDENT OF MALTA

Whereas by President's declaration dated 5th October, 1999, the undermentioned land was declared to be required by the competent authority for a public purpose in terms of the provisions of the Land Acquisition (Public Purposes) Ordinance (Cap. 88) and that the acquisition thereof was to be by absolute purchase.

Description of the Land

The premises at Cospicua:

Premises with the number 13, Triq l-Ajkla, consisting of three rooms at ground floor level, three other rooms at first floor level and the overlying airspace.

The abovementioned premises are shown in red on plan L.D. No. 176/90/A/1, as well as in red and numbered 13 on plan Hsg Drwg No. COS/001/06, which may be seen on demand at the Land Department, Auberge de Baviere, Valletta.

That the present President's declaration is being published for the puposes of Act I of 2006.

Il-kumpens offrut hu ta' tlett elef Lira Maltija Lm3,000 (€6,988.12) skond l-istima li hawn ma' din id-dikjarazzjoni kif din saret mill-Perit arkitett Carmen V. Sutton, A.&C.E.

Ma' din id-Dikjarazzjoni qed tiġi ppubblikata *site plan* li turi l-immobbli msemmija.

(Iff) EDWARD FENECH ADAMI
President
13/6/2007

Din is-*site plan* qed tiġi ppubblikata f'paġna 7021.

Stima tal-Perit (oriġinali bil-Malti)

Akkwist ta' Fond f'Bormla

Fuq struzzjonijiet tal-Kummissarju ta' l-Artijiet, skond l-Ordinanza dwar l-Akkwist ta' Artijiet (għal Skopijiet Pubbliċi), qiegħed niffissa l-valur liberu u frank tal-propjetà hawn taħt deskritta f'Bormla, li hi meħtieġa mill-Gvern għal skop pubbliku, u dan wara li ħadt in konsiderazzjoni l-lokalità kif ukoll ħwejjeġ oħra li jista' jkollhom x'jaqsmu mal-valur ta' l-istess proprjetà.

Il-fond Nru. 13, Triq l-Ajkla, li jikkonsisti fi tlett ikmamar fuq il-livell terran, tlett ikmamar oħra fl-ewwel sular u l-arja ta' fuqu, huwa muri bl-aħmar fuq il-pjanta Hsg. Drwg. Nru. COS/001/06, huwa stmat għal valur ta' tlett elef Lira Maltija Lm,3000 (€6,988.12) skond is-suq tal-proprjetà fl-1 ta' Jannar 2005 u elfejn Lira Maltija Lm2,000 (€4,658.75) skond is-suq tal-proprjetà fl-1991.

(Iff.) Perit arkitett Carmen V. Sutton, A.&C.E.

It-30 ta' Mejju, 2007

The compensation offered is of three thousand Maltese Liri Lm3,000(€6,988.12) according to the valuation published with this declaration as made by architect Carmen V. Sutton, A.&C.E.

A site plan showing the mentioned immovable property is being published with this declaration

(Sgd) EDWARD FENECH ADAMI
President
13/6/2007

This site plan is being published on page 7021.

Architect's Valuation (original in Maltese)

Acquistion of Premises at Cospicua

I have been instructed by the Commissioner of Land to assess under the Land Acquisition (Public Purposes) Ordinance, the freehold value of the hereunder described property at Cospicua, which is required by Government for a public purpose, and this after considering the locality, as well as other matters relevant to the same property.


Premises No. 13, Triq l-Ajkla, consisting of three rooms at ground floor level, three other rooms at first floor level and the overlying airspace, is shown in red on plan Hsg. Drwg. No. COS/001/06, is valued for the price of three thousand Maltese Liri Lm,3000 (€6,988.12), on the property market as on 1st January, 2005 and two thousand Maltese Liri Lm2,000 (€4,658.75) as on the property market in 1991.

(Sgd.) Architect Carmen V. Sutton, A.&C.E.

30th May, 2007


Dan hu dokument uffiċjali għall-użu biss fil-Reġistru tal-Artijiet

This is an official document for Land Registry use only [227 - Diviżjoni ta' l-Artijiet tal-Gvern]

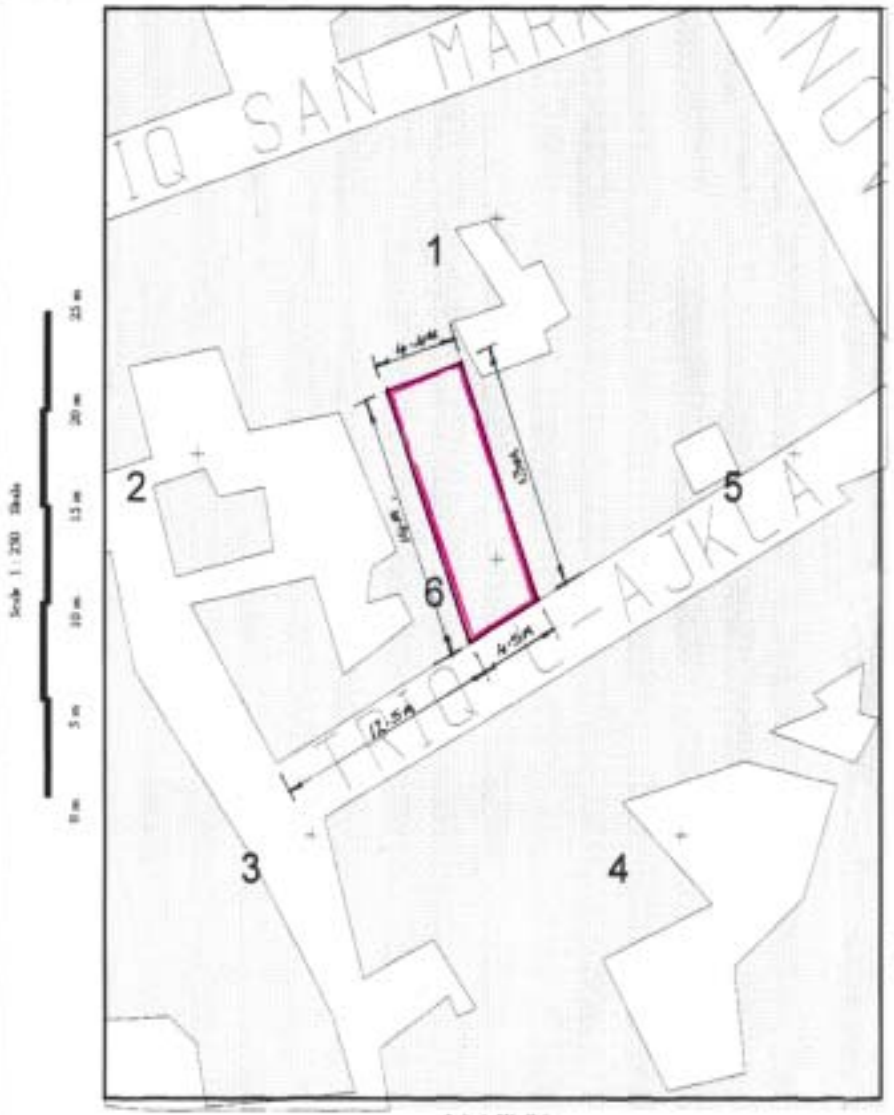

NOT TO SCALE

INDICATION OF LOCATION FOR INFORMATION PURPOSES ONLY

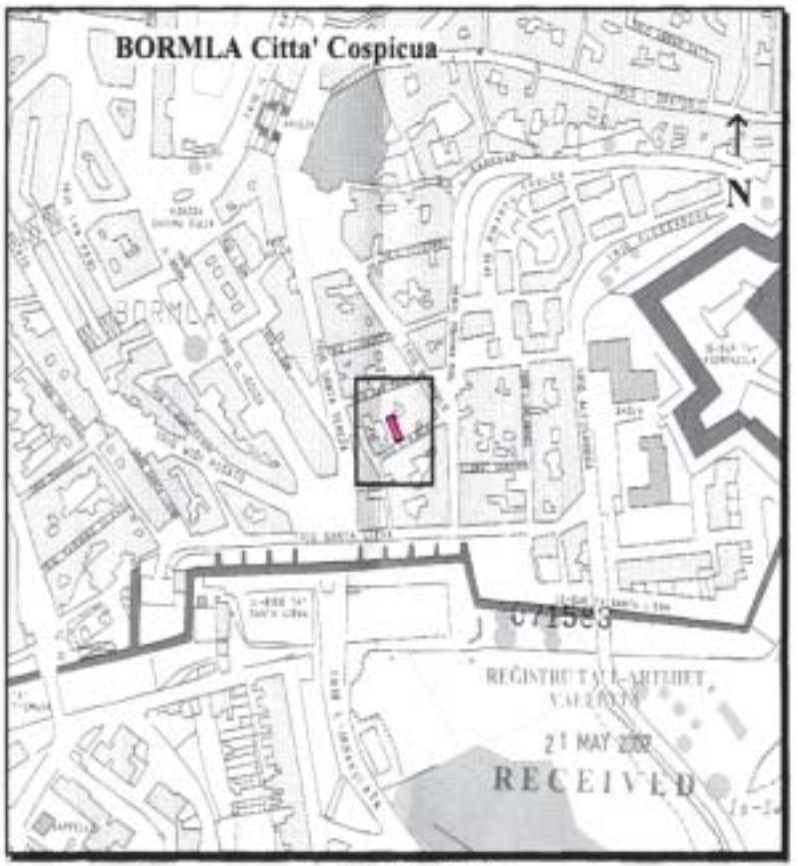

Gvern Ta' Malta — Pjanta tas-sit 1:2500 *Site Plan* — Government of Malta

Reġistru ta' l-Artijiet — **Land Registry**

Casa Bolino, 116 Triq il-Punent, Valletta — *Casa Bolino, 116 West Street, Valletta*

Nru tal-Mappa / *Map Number*: 103381M	Pożizzjoni Ċentrali / *Centre Coordinates*: x = 56837, y = 70921	*Parti minn SS:* / *Extracted from SS:* 5670	Data / *Date*: 08/05/2007

Perit / *Architect*:

Timbru tal-Perit / *Architect's Stamp*

Perit Stefan Scotto
Estate Management Department

Qies (metri kwadri) / *Area (square metres)*

Firma tal-Applikant / *Applicant's signature*

Drit Mħallas / *Fee Paid*

Nru. 712

AKKWIST TA' ART

DIN id-dikjarazzjoni li ġejja, magħmula mill-President ta' Malta bis-saħħa ta' l-artikolu 3 ta' l-Ordinanza dwar l-Akkwist ta' l-Artijiet għal Skopijiet Pubbliċi (Kapitolu 88) hija ppubblikata skond u għall-finijiet ta' l-artikolu 9(1) ta' dik l-Ordinanza.

It-2 ta' Awissu, 2007

(File No. L 770/63/Plot 3B)

DIKJARAZZJONI TAL-PRESIDENT TA' MALTA

Illi b'dikjarazzjoni tal-Gvernatur ta' Malta tal-21 ta' Ottubru, 1963, l-art hawn taħt imsemmija kienet dikjarata meħtieġa mill-awtorità kompetenti għal skop pubbliku skond id-dispożizzjonijiet ta' l-Ordinanza dwar l-akkwist ta' Artijiet għal Skopijiet Pubbliċi (Kap. 88) u illi l-akkwist tagħha kellu jkun b'xiri assolut.

Deskrizzjoni ta' l-Art

L-art li ġejja fl-Imsida:

Biċċa art tal-kejl ta' madwar 93 metru kwadru, inklużi strutturi rurali li tmiss mit-Tramuntana, mill-Grieg it-Tramuntana u mill-Majjistral it-Tramuntana ma' proprjetà ta' Edward Vella Agius u oħrajn, min-Nofsinhar il-Lbiċ ma' proprjetà ta' Angelo Mifsud u oħrajn u mil-Lbiċ parti ma' proprjetà ta' Anthony Farrugia u parti mal-bqija ta' l-art li minnha tagħmel parti jew irjieħ verjuri.

L-art hawn imsemmija tidher murija bil-kulur aħmar u mmarkata bħala plot 3B fuq il-pjantaP.D. Nru. 96_2005, li wieħed jista' jara fuq talba fid-Dipartiment ta' l-Artijiet, Auberge de Baviere, Valletta.

Illi d-Dikjarazzjoni tal-President ta' Malta odjerna qed tinħareġ għall-fini ta' l-Att I ta' l-2006.

Il-kumpens offrut għall-biċċa art hawn fuq imsemmija hu ta' ħamsa u għoxrin Lira Maltija u erbatax-il ċenteżmu Lm25.14 (€58.56) skond l-Avviż ta' Ftehim tat-18 ta' Mejju,

No. 712

ACQUISITION OF LAND

THE following declaration made by the President of Malta under section 3 of the Land Acquisition (Public Purposes) Ordinance (Chapter 88) is published in terms and for the purposes of section 9(1) thereof.

2nd August, 2007

DECLARATION BY THE PRESIDENT OF MALTA

Whereas by Governor's declaration dated 21st October, 1963, the undermentioned land was declared to be required by the competent authority for a public purpose in terms of the provisions of the Land Acquisition (Public Purposes) Ordinance (Cap. 88) and that the acquisition thereof was to be by absolute purchase.

Description of the Land

The following land at Msida:

A plot of land measuring about 93 square metres, including rural structures bounded on the North, North North East and North North West by property of Adward Vella Agius and others, on the South South West by property of Angelo Mifsud and others and on the South West partly by property of Anthony Farrugia and partly by theremaining land of which it forms part or more precise boundaries.

The abovementioned land is shown in red and marked as plot 3B on plan P.D. Nru. 96_2005, which may be seen on demand at the Land Department, Auberge de Baviere, Valletta.

That the present President's declaration is being published for the puposes of Act I of 2006.

The compensation offered is of twenty-five Maltese Liriand forteen cents Lm25.14 (€58.56) according to the Notice of Agreement dated 18th May, 1945, published accroding to the

1945, li kien ħareġ skond l-istima tal-Perit Edgar Caruana Montaldo a rigward il-plot 3 u li issa ġiet limitata a rigward il-plot 3B a bażi tal-valur ta' dak iż-żmien mill-Perit Joseph Mizzi, A.&C.E., li kopja tagħha qed tiġi pppubblikata ma' din id-dkjarazzjoni.

Ma' din id-Dikjarazzjoni qed tiġi ppubblikata *site plan* li turi l-immobbli msemmija.

(Iff) Edward Fenech Adami
President
1/6/2007

Din is-*site plan* qed tiġi ppubblikata f'paġna 7024.

Stima tal-Perit (oriġinali bil-Malti)

Akkwist ta' Art fl-Imsida

Fuq struzzjonijiet tal-Kummissarju ta' l-Artijiet, skond l-Ordinanza dwar l-Akkwist ta' Artijiet (għal Skopijiet Pubbliċi), qiegħed niffissa l-valur liberu u frank tal-propjetà hawn taħt deskritta fl-Imsida, li hi meħtieġa mill-Gvern għal skop pubbliku, u dan wara li ħadt in konsiderazzjoni l-lokalità kif ukoll ħwejjeġ oħra li jista' jkollhom x'jaqsmu mal-valur ta' l-istess proprjetà.

Plot 3B Biċċa art tal-kejl ta' madwar 438 metru kwadru, inkluΩ strutturi rurali li tmiss mit-Tramuntana, mill-Grieg it-Tramuntana u mill-Majjistral it-Tramuntana ma' proprjetà ta' Edward Vella Agius u oħrajn, min-Nofsinhar il-Lbiċ ma' propjetà ta' Angelo Mifsud u oħrajn u mil-Lbiċ ma' proprjetà ta' Anthony Farrugia u parti mal-bqija ta' l-art li minnha taghmel parti, liema art hija murija bil-kulur aħmar fuq pjanta P.D. 96_2005 (Plot 3A, 3B u 3C) u li fl-1965 kienet ġiet stmata għall-valur ta' Lm115.50 (€269.04).

Għaldaqstant il-valur ta' plot 3B tal-kejl ta' 93m^2 huwa ta' Lm25.142 (€58.56)

(Iff.) Perit Arkitett Joseph Mizzi, A.&C.E.

It-18 ta' April, 2007

valuation of Architect Edgar Caruana Montaldo according to plot 3 and which now has been limited regarding plot 3B in terms of the valuation published during that time by Architect Joseph Mizzi, A.&C.E., a copy of which is being published with this declaration.

A site plan showing the mentioned immovable property is being published with this declaration

(Sgd) Edward Fenech Adami
President
1/6/2007

This site plan is being published on page 7024.

Architect's Valuation (original in Maltese)

Acquisition of Land at Msida

I have been instructed by the Commissioner of Land to assess under the Land Acquisition (Public Purposes) Ordinance, the freehold value of the hereunder described property at Msida, which is required by Government for a public purpose, and this after considering the locality, as well as other matters relevant to the same property.

Plot 3B A plot of land measuring about 438 square metres, including rural structures bounded on the North, North North East and North North West by property of Edward Vella Agius and others, on the South South West by property of Angelo Mifsud and others and on the South West partly by property of Anthony Farrugia and partly by the remaining land of which it forms part, which lnd is shown in red on plan P.D. 96_2005 (Plot 3A, 3B and 3C)and which in 1965 was valued for the price of 115.50 (€269.04).


Therefore, the value for plot 3B measuring 93m^2 is Lm25.142 (€58.56)


(Sgd.) Architect Joseph Mizzi, A.&C.E.

18th April, 2007

Dan hu dokument ufficjali ghall-użu biss fir-Registru tal-Artijiet

This is an official document for Land Registry use only [227 - Divizjoni ta' l-Artijiet tal-Gvern]

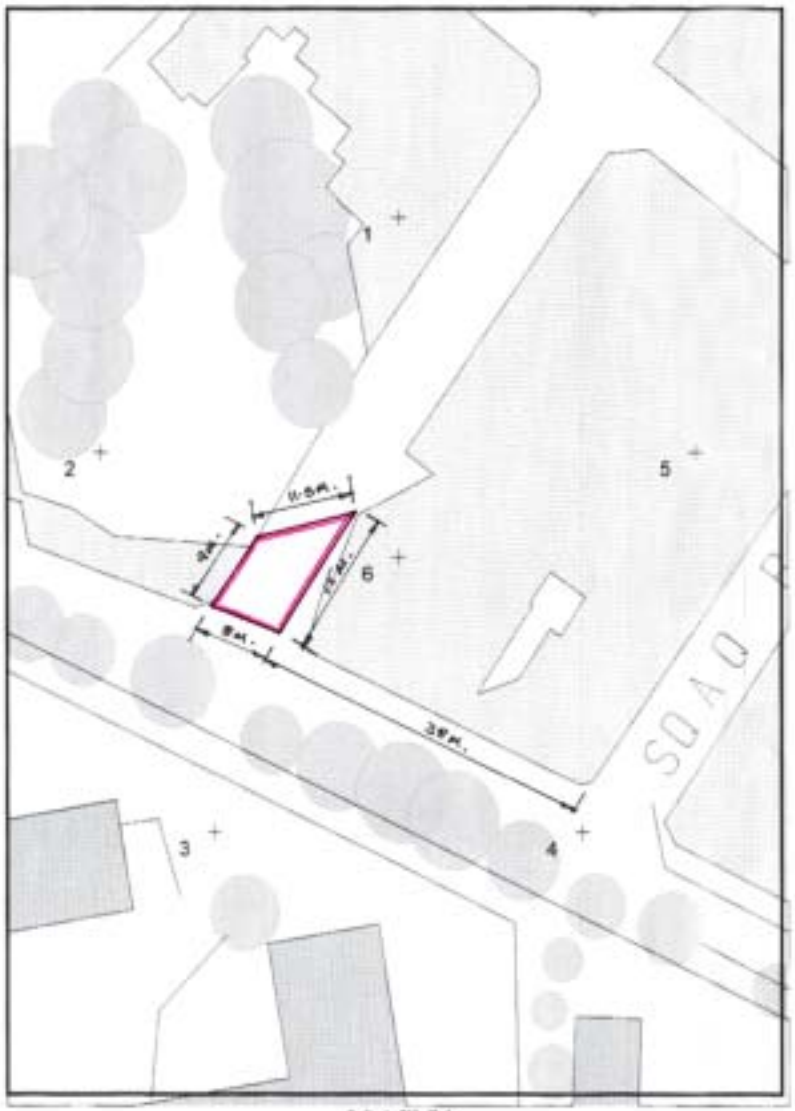

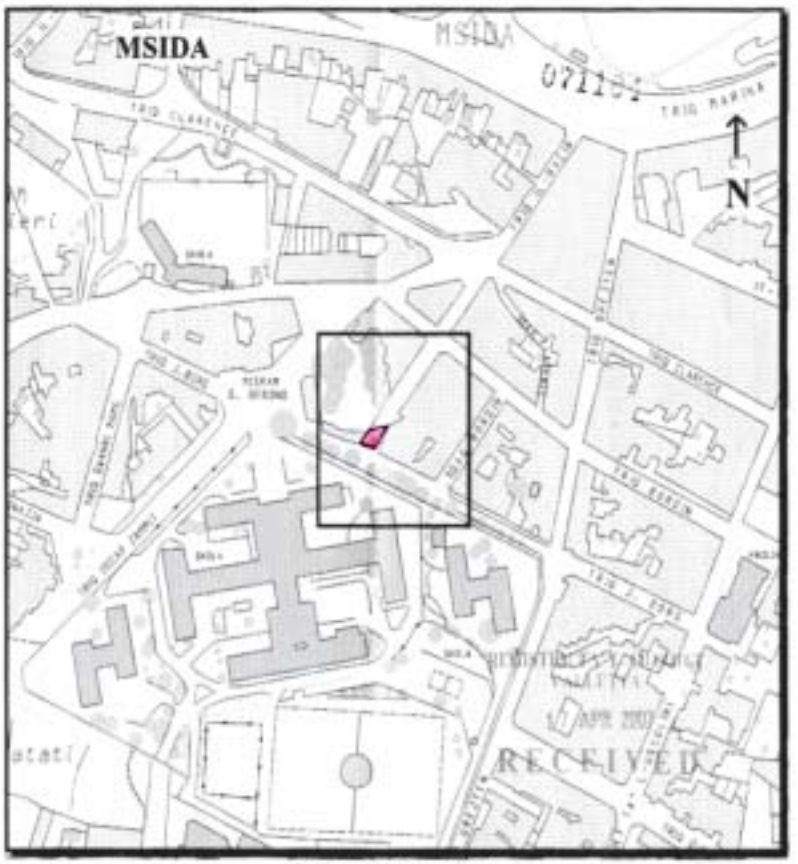

Gvern Ta' Malta — Pjanta tas-sit 1:2500 *Site Plan* — Government of Malta

Reġistru ta' l-Artijiet — **Land Registry**

Casa Bolino, 116 Triq il-Punent, Valletta — *Casa Bolino, 116 West Street, Valletta*

Nru tal-Mappa / *Map Number:*	102420M	Pożizzjoni Ċentrali: x = 54003 / *Centre Coordinates:* y = 72432		*Parti mis-SS:* / *Extracted from SS:*	5472 5272	Data: / *Date:*	02/04/2007

Perit / *Architect:* Perit Stefan Scotto, Estate Management Department

Timbru tal-Perit / *Architect's Stamp*

Qies (metri kwadri) / *Area (square metres)* Qies - 93 m²

Firma tal-Applikant / *Applicant's signature*

Dritt Mhallas / *Fee Paid*

INDUSTRIAL PROPERTY REGISTRATIONS DIRECTORATE

The patents indicated below have been filed in accordance with Article 25(1) of the Patents and Designs Act 2000:

(21) **PAT/3836**
(22) *Filing date:* 20 Oct 06
(54) NOVEL COMPOUNDS

(73) Glaxo Group Limited
(Incorporated in Great Britain)
(72) *Inventor(s)*: Nicola Mary Aston
John Edward Robinson
Naimisha Trivedi

(33) GB (31) 0521563.7 (32) 21 Oct 05

(21) **PAT/3838**
(22) *Filing date:* 20 Oct 06
(54) METHODS FOR GENERATING MONOVALENT IgG

(73) Amgen Inc.
(Incorporated in United States)
(72) *Inventor(s)*: Wei Yan
Michael Wittekind
Carla Forte

(33) US (31) 60/729304 (32) 21 Oct 05

(21) **PAT/3839**
(22) *Filing date:* 20 Oct 06
(54) CHROMENONES AND THEIR USE AS MODULATORS OF METABOTROPIC GLUTAMATE RECEPTORS

(73) Merz Pharma GmbH & Co. KGAA
(Incorporated in Germany)
(72) *Inventor(s)*: Aigars Jirgensons
Christopher Graham Raphael Parsons
Dina Trifanova
Ivars Kalvinsh
Igors Starchenkovs
Markus Henrich
Tobias Noeske
Tanja Weil
Valerjans Kauss
Wojciech Danysz

(33) US (31) 60/729312 (32) 21 Oct 05

(21) **PAT/3840**
(22) *Filing date:* 23 Oct 06
(54) RAMIPRIL COMPOSITION WITH IMPROVED STABILITY

(73) Selamine Ltd
(Incorporated in Ireland)
(72) *Inventor(s)*: Harrison Paul
Anna Marie Power

(33) GB (31) 0521529.8 (32) 21 Oct 05
(33) GB (31) 0522047.0 (32) 28 Oct 05

(21) **PAT/3866**
(22) *Filing date:* 31 Oct 06
(54) NOVEL CXC-CHEMOKINE ANTAGONISTS
Christine Power
(33) EP (31) 05110205.1 (32) 31 Oct 05
(33) US (31) 60/733547 (32) 04 Nov 06

(73) Applied Research Systems ARS Holding N.V.
(Incorporated in Netherlands Antilles)
(72) *Inventor(s)*: Amanda Proudfoot

(21) **PAT/3867**
(22) *Filing date:* 01 Nov 06
(54) A PROCESS FOR THE PREPARATION OF ANGIOTENSIN II ANTAGONISTIC COMPOUNDS

(73) Dipharma S.p.A.
(Incorporated in Italy)
(72) *Inventor(s)*: Allegrini Pietro
Razzetti Gabriele
Rossi Roberto
Lucchini Vittorio
Mantegazza Simone
Rasparini Marcello

(33) IT (31) MI2005A001989 (32) 20 Oct 05

GODWIN WARR
Director General Commerce
Comptroller of Industrial Property

2nd August, 2007

INDUSTRIAL PROPERTY REGISTRATIONS DIRECTORATE

The patents indicated below have been filed in accordance with Article 25(1) of the Patents and Designs Act 2000:

(21) **PAT/3852**
(22) *Filing date:* 27 Oct 06
(54) CHEMICAL COMPOUNDS

(73) AstraZeneca AB
(Incorporated in Sweden)
(72) *Inventor(s)*: Xiaomei Feng
Huiping Guan
Stephanos Ioannidis
Ying Kan
Bo Peng
Mei Su
Bin Wang
Tao Wang
Hai-Jun Zhang

(33) US (31) 60/731299 (32) 28 Oct 05
(33) US (31) 60/803061 (32) 24 May 06

(21) **PAT/3853**
(22) *Filing date:* 27 Oct 06
(54) PYRAZOLES USEFUL IN THE TREATMENT OF INFLAMMATION

(73) Biolipox AB
(Incorporated in Sweden)
(72) *Inventor(s)*: Thomas Groth
Hasse Kromann
Peter Nilsson
Benjamin Pelcman
Andrei Sanin

(33) US (31) 60/731482 (32) 31 Oct 05

(21) **PAT/3854**
(22) *Filing date:* 27 Oct 06
(54) HETEROCYCLIC SUBSTITUTED PYRIDINE DERIVATIVES AND ANTIFUNAL AGENT CONTAINING SAME

(73) Eisai R&D Management Co. Ltd.
(Incorporated in Japan)
(72) *Inventor(s)*: Keigo Tanaka
Satoshi Inoue
Norio Murai
Masayuki Matsukura
Kazutaka Nakamoto
Shuji Shirotori
Shinya Abe

(33) US (31) 60/731267 (32) 31 Oct 05
(33) US (31) 60/753391 (32) 27 Dec 05
(33) JP (31) 2005-317680 (32) 31 Oct 05
(33) JP (31) 2005-374395 (32) 27 Dec 05

(21) **PAT/3855**
(22) *Filing date:* 27 Oct 06
(54) PROCESS FOR THE PREPARATION OF TAMSULOSIN AND RELATED COMPOUNDS

(73) Medichem S.A.
(Incorporated in Spain)
(72) *Inventor(s)*: Auquer Pedemonte Ignasi

(33) US (31) 60/730865 (32) 28 Oct 05

(21) **PAT/3856**
(22) *Filing date:* 31 Oct 06
(54) PYRROLIDINYL BETA-AMINO AMIDE-BASED INHIBITORS OF DIPEPTIDYL PEPTIDASE IV AND METHODS

(73) Bristol-Myers Squibb Company
(Incorporated in United States)
(72) *Inventor(s)*: Stephen P. O'Connor

(33) US (31) 60/731795 (32) 31 Oct 05

GODWIN WARR
Director General Commerce
Comptroller of Industrial Property

2nd August, 2007

INDUSTRIAL PROPERTY REGISTRATIONS DIRECTORATE

The patents indicated below have been filed in accordance with Article 25(1) of the Patents and Designs Act 2000:

(21) **PAT/3845**
(22) *Filing date:* 24 Oct 06
(54) PPAR-MODULATING BIAROMATIC COMPOUNDS

(73) Galderma Research & Development S.N.C.
(Incorporated in France)
(72) *Inventor(s)*: Jean-Guy Boiteau
Laurence Clary
Laurent Chantalat
Michel Rivier

(33) FR (31) 0510948 (32) 26 Oct 05
(33) US (31) 60/734758 (32) 09 Nov 05

(21) **PAT/3846**
(22) *Filing date:* 24 Oct 06
(54) A 4-OXO-1-(3-SUBSTITUTED PHENYL)-1, 4-DIHYDRO-1,8 NAPHTHYRIDINE-3-CARBOXAMIDE PHOSPHODI STERASE-4 INHIBITOR AND A METHOD OF PREPARING SAME
(33) US (31) 60/730621 (32) 27 Oct 05

(73) Merck Frosst Canada Ltd
(Incorporated in Canada)
(72) *Inventor(s)*: Daniel Dube
Michel Gallant
Patrick Lacombe

(21) **PAT/3848**
(22) *Filing date:* 25 Oct 06
(54) FAST DISSOCIATING DOPAMINE 2 RECEPTOR ANTAGONISTS

(73) Janssen Pharmaceutica N.V.
(Incorporated in Belgium)
(72) *Inventor(s)*: De Bruyn Marcel Frans Leopold
Macdonald Gregor James
Kennis Ludo Edmond Josephine
Langlois Xavier Jean Michel
Van den Keybus Frans Alfons Maria
Van Roosbroeck Yves Emiel Maria

(33) EP (31) 05110028.7 (32) 26 Oct 05

(21) **PAT/3849**
(22) *Filing date:* 26 Oct 06
(54) NON-BASIC MELANIN CONCENTRATING HORMONE RECEPTOR-1 ANTAGONISTS

(73) Bristol-Myers Squibb Company
(Incorporated in United States)
(72) *Inventor(s)*: Jeffrey A Robl
William N. Washburn
Andres S. Hernandez
Mark C. Manfredi

(33) US (31) 60/730453 (32) 26 Oct 05
(33) US (31) 11/586255 (32) 25 Oct 06

(21) **PAT/3850**
(22) *Filing date:* 27 Oct 06
(54) NOVEL COMPOUND

(73) Glaxo Group Limited
(Incorporated in Great Britain)
(72) *Inventor(s)*: Mahmood Ahmed
Neil Derek Miller

(33) GB (31) 0522071.0 (32) 28 Oct 05
(33) GB (31) 0619950.9 (32) 09 Oct 06

(21) **PAT/3851**
(22) *Filing date:* 27 Oct 06
(54) HISTAMINE-3 RECEPTOR ANTAGONISTS

(73) Pfizer Products Inc.
(Incorporated in United States)
(72) *Inventor(s)*: Todd William Butler
Ramalakshmi Yegna Chandrasekaran
Travis T. Wager

(33) US (31) 60/730996 (32) 27 Oct 05

GODWIN WARR
Director General Commerce
Comptroller of Industrial Property

2nd August, 2007

INDUSTRIAL PROPERTY REGISTRATIONS DIRECTORATE

The patents indicated below have been filed in accordance with Article 25(1) of the Patents and Designs Act 2000:

(21) **PAT/3830**
(22) *Filing date:* 18 Oct 06
(54) METHODS OF DECREASING VASCULAR CALCIFICATION USING IL-1 INHIBITORS
(33) US (31) 60/729305 (32) 21 Oct 05

(73) Amgen Inc.
(Incorporated in United States)
(72) *Inventor(s)*: Charles Henley
David Martin

(21) **PAT/3831**
(22) *Filing date:* 18 Oct 06
(54) ENHANCED EFFICACY BENZISOXAZOLE DERIVATIVE DOSAGE FORMS AND METHODS

(33) US (31) 60/728620 (32) 19 Oct 05
(33) US (31) 11/262113 (32) 27 Oct 05

(73) Alza Corporation
(Incorporated in United States)
(72) *Inventor(s)*: Michelle Kramer
Peter Briscoe
Sandra Boom
An Vermeulen

(21) **PAT/3832**
(22) *Filing date:* 20 Oct 06
(54) USE OF DASATINIB FOR THE TREATMENT OF BONE METASTASIS

(33) US (31) 60/728731 (32) 20 Oct 05

(73) Bristol-Myers Squibb Company
(Incorporated in United States)
(72) *Inventor(s)*: Francis Y. Lee
Jean H.M. Feyen
Feng Roger Luo

(21) **PAT/3833**
(22) *Filing date:* 20 Oct 06
(54) LXR MODULATORS

(33) US (31) 60/728964 (32) 21 Oct 05

(73) Bristol-Myers Squibb Company
(Incorporated in United States)
(72) *Inventor(s)*: Hannguang J. Chao
Huji Tuerdi
Ellen K. Kick
Wu Yang

(21) **PAT/3834**
(22) *Filing date:* 20 Oct 06
(54) COMPOUNDS

(33) US (31) 60/728975 (32) 21 Oct 05
(33) US (31) 60/826590 (32) 22 Sep 06

(73) Glaxo Group Limited
(Incorporated in Great Britain)
(72) *Inventor(s)*: Nathalie Cailleau
David Thomas Davies
Joel Michael Esken
Alan Joseph Hennessy
Senthil Kumar Kusalakumari Sukumar
Roger Edward Markwell
Timothy James Miles
Neil David Pearson

(21) **PAT/3835**
(22) *Filing date:* 20 Oct 06

(54) NEW AMINOESTERIFIED CAMPTOTHECIN ANALOGUE COMPOUNDS HAVING A SIX-MEMBERED HYDROCARBON E RING, A PROCESS FOR THEIR PREPARATION AND PHARMACEUTICAL COMPOUNDS CONTAINING THEM

(33) FR (31) 05.10808 (32) 24 Oct 05

(73) Les Laboratoires Servier
(Incorporated in France)
(72) *Inventor(s)*: Gilbert Lavielle
Patrick Hautefaye
Alain Pierre
John Hickman
Stephane Leonce

GODWIN WARR
Director General Commerce
Comptroller of Industrial Property

2nd August, 2007

INDUSTRIAL PROPERTY REGISTRATIONS DIRECTORATE

The patents indicated below have been filed in accordance with Article 25(1) of the Patents and Designs Act 2000:

(21) **PAT/3929**
(22) *Filing date:* 01 Dec 06
(54) USES OF MYOSTATIN ANTAGONISTS

(73) Amgen Inc.
(Incorporated in United States)
(72) *Inventor(s)*: Han Hq
DePaoli Alexander
Lu John Zhao-Nian
Wang Jin Lin

(33) US (31) 60/742731 (32) 06 Dec 05

(21) **PAT/3930**
(22) *Filing date:* 04 Dec 06
(54) BICYCLIC PROTEIN KINASE INHIBITORS

(73) OSI Pharmaceuticals Inc.
(Incorporated in United States)
(72) *Inventor(s)*: Andrew Philip Crew
Han-Qing Dong
Mridula Kadalbajoo
Radoslaw Laufer
Mark Joseph Mulvihill
Douglas S. Werner

(33) US (31) 60/741588 (32) 02 Dec 05

(21) **PAT/3931**
(22) *Filing date:* 04 Dec 06
(54) POLYMORPHS OF AN ANDROGEN RECEPTOR MODULATOR

(73) Merck & Co. Inc.
(Incorporated in United States)
(72) *Inventor(s)*: Lushi Tan
Robert S. Meissner
Wenjie Li
James J. Perkins
Aaron S. Cote
Joyce Stellabott
Yuan-Hon Kiang

(33) US (31) 60/748028 (32) 07 Dec 05

(21) **PAT/3932**
(22) *Filing date:* 05 Dec 06
(54) ORGANIC COMPOUNDS

(73) Novartis AG
(Incorporated in Switzerland)
(72) *Inventor(s)*: David Andrew Sandham
Catherine Leblanc
Harinder Pal Singh
Lyndon Nigel Brown

(33) GB (31) 0525144.2 (32) 09 Dec 05

(21) **PAT/3933**
(22) *Filing date:* 05 Dec 06
(54) ORGANIC COMPOUNDS

(73) Novartis AG
(Incorporated in Switzerland)
(72) *Inventor(s)*: David Barnes
Gregory Raymond Bebernitz
Gary Mark Coppola
Katsumasa Nakajima
Travis Stams
Sidney Wolf Topiol
Thalaththani Ralalage Vedananda
James Richard Wareing

(33) US (31) 60/748573 (32) 08 Dec 05

(21) **PAT/3934**
(22) *Filing date:* 05 Dec 06
(54) ORGANIC COMPOUNDS

(73) Novartis AG
(Incorporated in Switzerland)
(72) *Inventor(s)*: David Barnes
Gary Mark Coppola
Travis Stams
Sidney Wolf Topiol

(33) US (31) 60/748492 (32) 08 Dec 05

GODWIN WARR
Director General Commerce
Comptroller of Industrial Property

2nd August, 2007

INDUSTRIAL PROPERTY REGISTRATIONS DIRECTORATE

The patents indicated below have been filed in accordance with Article 25(1) of the Patents and Designs Act 2000:

(21) **PAT/4029**
(22) *Filing date:* 28 Dec 06
(54) PROKINETICIN 2 RECEPTOR ANTAGONISTS

(73) Janssen Pharmaceutica N.V.
(Incorporated in Belgium)
(72) *Inventor(s)*: Steven J. Coats
Alex B. Dyatkin
Wei He
Joseph Lisko
Tamara Miskowski
Janet L. Ralbovsky
Mark Schulz

(33) US (31) 60/754989 (32) 29 Dec 05

(21) **PAT/4030**
(22) *Filing date:* 29 Dec 06
(54) ORGANIC COMPOUNDS

(73) Novartis AG
(Incorporated in Switzerland)
(72) *Inventor(s)*: Philipp Grosche
Takeru Ehara
Yuki Iwaki
Masaki Suzuki
Takanori Kanazawa
Fumiaki Yokokawa
Shimpei Kawakami
Osamu Irie
Muneto Mogi
Kazuhide Konishi

(33) EP (31) 05028771.3 (32) 30 Dec 05
(33) GB (31) 0604223.8 (32) 02 Mar 06
(33) GB (31) 0611390.6 (32) 08 Jun 06

(21) **PAT/4032**
(22) *Filing date:* 29 Dec 06
(54) INHIBITION OF CXCR4 AND/OR CELL MOTILITY

(73) Yeda Research and Development Co. Ltd.
(Incorporated in Israel)
(72) *Inventor(s)*: Lapidot Tsvee
Rubinstein Menachem
Spiegel Asaf
Fridkin Mati
Kalinkovich Alexander
Shivtiel Shoham

(33) IS (31) 172896 (32) 29 Dec 05

(21) **PAT/4035**
(22) *Filing date:* 02 Jan 07

(73) U3 Pharma AG & Amgen Inc.
(Incorporated in Germany & United States)

(54) ANTIBODIES DIRECTED TO HER-3 AND USES THEREOF

(72) *Inventor(s)*: Mike Rothe
Martin Treder
Susanne Hartmann
Dan Freeman
Bob Radinsky

(33) US (31) 60/755103 (32) 30 Dec 05

GODWIN WARR
Director General Commerce
2nd August, 2007 *Comptroller of Industrial Property*

L-ammonti bl-ewro huma bbażati fuq ir-rata ta' €1=Lm0.429300 u huma għal użu ta' informazzjoni biss
Values displayed in euro are based on the rate of €1=Lm0.429300 and are for information purposes only

Ippubblikat mid-Dipartiment ta' l-Informazzjoni (doi.gov.mt) — Valletta — *Published by the Department of Information (doi.gov.mt) — Valletta*
Mitbugħ fl-Istamperija tal-Gvern — *Printed at the Government Printing Press*