Nru. 18,124
Prezz/Price
Lm0.80 (€1.86)

Gazzetta tal-Gvern ta' Malta
The Malta Government Gazette

Il-Ħamis, 13 ta' Settembru, 2007
Thursday, 13th September, 2007

Pubblikata b'Awtorità
Published by Authority

NOTIFIKAZZJONIJIET TAL-GVERN

Nru. 807

AKKWIST TA' ART

DIN id-dikjarazzjoni li ġejja, magħmula mill-President ta' Malta bis-saħħa ta' l-artikolu 3 ta' l-Ordinanza dwar l-Akkwist ta' l-Artijiet għal Skopijiet Pubbliċi (Kapitolu 88) hija ppubblikata skond u għall-finijiet ta' l-artikolu 9(1) ta' dik l-Ordinanza.

It-13 ta' Settembru, 2007

(File No. L 143/2006)

DIKJARAZZJONI TAL-PRESIDENT TA' MALTA

Jiena hawnhekk niddikjara illi l-art hawn taħt imsemmija hija meħtieġa mill-awtorità kompetenti għal skop pubbliku skond id-dispożizzjonijiet ta' l-Ordinanza dwar l-akkwist ta' Artijiet għal Skopijiet Pubbliċi (Kap. 88) u illi l-akkwist tagħha għandu jkun b'xiri assolut.

Deskrizzjoni ta' l-Art

L-art li ġejja f'Ħal Għaxaq:

1. Biċċa art tal-kejl ta' madwar 21 metru kwadru, li tmiss mit-Tramuntana ma' beni ta' Joseph Caruana, mil-Lbiċ u mil-Lvant ma' triq pubblika jew irjieħ verjuri.

GOVERNMENT NOTICES

No. 807

ACQUISITION OF LAND

THE following declaration made by the President of Malta under section 3 of the Land Acquisition (Public Purposes) Ordinance (Chapter 88) is published in terms and for the purposes of section 9(1) thereof.

13th September, 2007

DECLARATION BY THE PRESIDENT OF MALTA

I hereby declare that the undermentioned land is required by the competent authority for a public purpose in terms of the provisions of the Land Acquisition (Public Purposes) Ordinance (Cap. 88) and that the acquisition thereof is to be by absolute purchase.

Description of the Land

The following land at Għaxaq:

1. A plot of land measuring about 21 square metres, bounded on the North by property of Joseph Caruana, on the South West and East by a public road or more precise boundaries.

L-art hawn fuq imsemmija tidher murija bil-kulur aħmar fuq il-pjanta P.D. Nru. 2006_751 li wieħed jista' jara fuq talba fid-Dipartiment ta' l-Artijiet, Auberge de Baviere, Valletta.

Il-kumpens offrut hu ta' sitta u ħamsin Lira Maltija Lm56 (€130.44) skond l-istima li hawn ma' din id-dikjarazzjoni kif din saret mill-Perit arkitett Joseph Mizzi, A.&C.E.

Ma' din id-Dikjarazzjoni qed tiġi ppubblikata *site plan* li turi l-immobbli msemmija.

(Iff) EDWARD FENECH ADAMI
President
3/8/2007

Din is-*site plan* qed tiġi ppubblikata f'paġna 8393.

Stima tal-Perit (oriġinali bil-Malti)

Art f'Ħal Għaxaq

Fuq struzzjonijiet tal-Kummissarju ta' l-Artijiet, skond l-Ordinanza dwar l-Akkwist ta' Artijiet (għal Skopijiet Pubbliċi), qieghed niffissa l-valur liberu u frank tal-propjetà hawn taħt deskritta f'Ħal Għaxaq, li hi meħtieġa mill-Gvern għal skop pubbliku, u dan wara li ħadt in konsiderazzjoni l-lokalità kif ukoll ħwejjeġ oħra li jista' jkollhom x'jaqsmu mal-valur ta' l-istess proprjetà.

Biċċa art tal-kejl ta' madwar 21 metru kwadru, u li tmiss mit-Tramuntana ma' beni ta' Joseph Caruana, mil-Lbiċ u mil-Lvant ma' triq, liema art hija meqjusa bħala art agrikola fit-termini ta' l-Ordinanza dwar l-Akkwist ta' Artijiet u li hija delineata bil-kulur aħmar fuq il-pjanta P.D. Nru. 2006_751, hija stmata għall-valur ta' sitta u ħamsin Lira Maltija Lm56 (€130.44).

(Iff.) Joseph Mizzi, A.&C.E.

L-4 ta' Lulju, 2007

The abovementioned land is shown in red on plan P.D. No. 2006_751 which may be seen on demand at the Land Department, Auberge de Baviere, Valletta.

The compensation offered is of fifty six Maltese Liri Lm56 (€130.44) according to the valuation published with this declaration as made by architect Joseph Mizzi, A.&C.E.

A site plan showing the mentioned immovable property is being published with this declaration

(Sgd) EDWARD FENECH ADAMI
President
3/8/2007

This site plan is being published on page 8393.

Architect's Valuation (original in Maltese)

Land at Għaxaq

I have been instructed by the Commissioner of Land to assess under the Land Acquisition (Public Purposes) Ordinance, the freehold value of the hereunder described property at Għaxaq, required by Government for a public purpose, and this after considering the locality, as well as other matters relevant to the same property.


A plot of land measuring about 21 square metres, bounded on the North by property of Joseph Caruana, on the South West and East by a road, which land is considered as agricultural land in terms of the Land Acquisition (Public Purposes) Ordinance and is edged in red on plan P.D. No. 2006_751, is valued for the price of fifty six Maltese Liri Lm56 (€130.44).

(Sgd.) Joseph Mizzi, A.&C.E.

4th July, 2007

Dan hu dokument uffiċċjali għall-użu biss fir-Reġistru tal-Artijiet

This is an official document for Land Registry use only [227 - Diviżjoni ta' l-Artijiet tal-Gvern]

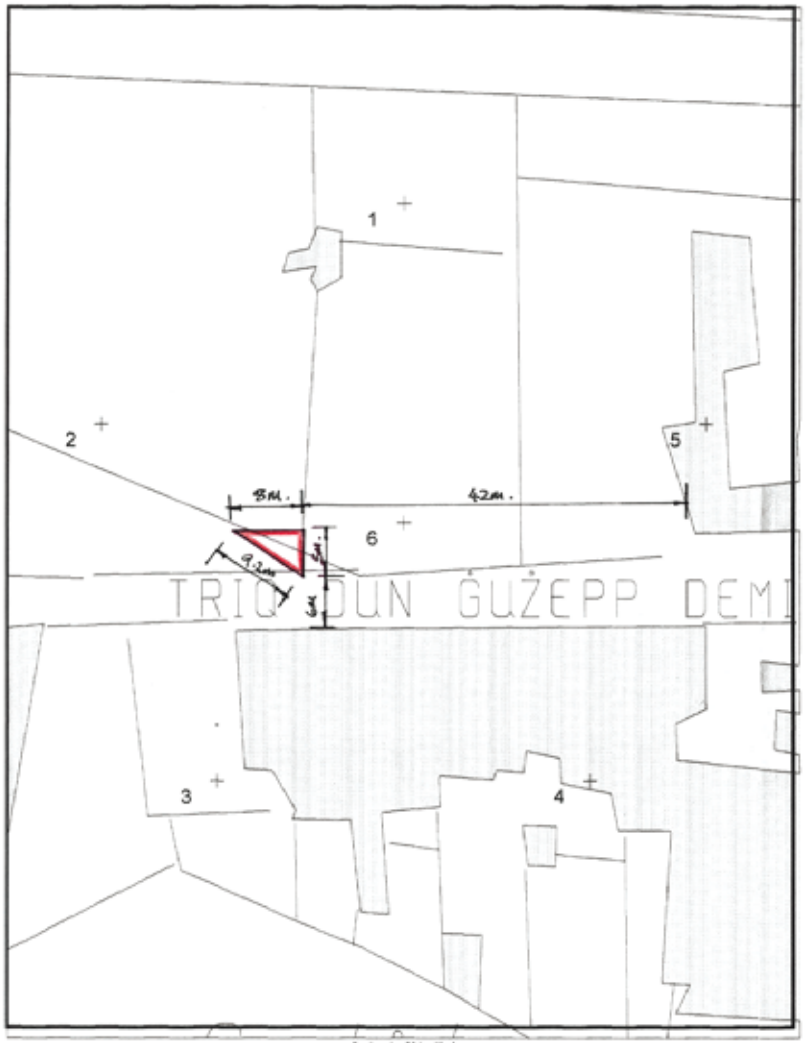

NOT TO SCALE

INDICATION OF LOCATION FOR INFORMATION PURPOSES ONLY



Gvern Ta' Malta — Pjanta tas-sit 1:2500 *Site Plan* — Government of Malta

Reġistru ta' l-Artijiet

Casa Bolino, 116 Triq il-Punent, Valletta

Land Registry

Casa Bolino, 116 West Street, Valletta

Nru tal-Mappa: *Map Number:*	104606M	Pożizzjoni Ċentrali: *Centre Coordinates:*	x = 56287 y = 67727	*Parti minn SS:* *Extracted from SS:*	5667	Data: *Date:*	03/07/2007

Perit *Architect:*

Timbru tal-Perit *Architect's Stamp*

Perit Stefan Scotto
Estate Management Departmen

Qies (metri kwadri) *Area (square metres)* Circa – 21 m².

Firma tal-Applikant *Applicant's signature*

Dritt Mħallas *Fee Paid*

Nru. 808

AKKWIST TA' ART

DIN id-dikjarazzjoni li ġejja, magħmula mill-President ta' Malta bis-saħħa ta' l-artikolu 3 ta' l-Ordinanza dwar l-Akkwist ta' l-Artijiet għal Skopijiet Pubbliċi (Kapitolu 88) hija ppubblikata skond u għall-finijiet ta' l-artikolu 9(1) ta' dik l-Ordinanza.

It-13 ta' Settembru, 2007

(File No. L 19/2007)

DIKJARAZZJONI TAL-PRESIDENT TA' MALTA

Jiena hawnhekk niddikjara illi l-art hawn taħt imsemmija hija meħtieġa mill-awtorità kompetenti għal skop pubbliku skond id-dispożizzjonijiet ta' l-Ordinanza dwar l-akkwist ta' Artijiet għal Skopijiet Pubbliċi (Kap. 88) u illi l-akkwist tagħha għandu jkun b'xiri assolut.

Deskrizzjoni ta' l-Art

L-art li ġejja f'Għajnsielem, Għawdex:

1. Biċċa art tal-kejl ta' madwar 118-il metru kwadru, li tmiss mil-Lbiċ ma' beni ta' Alfred Spiteri, mill-Grigal u mix-Xlokk ma' triq pubblika jew irjieħ verjuri.

L-art hawn fuq imsemmija tidher murija bil-kulur aħmar fuq il-pjanta P.D. Nru. 2007_319 li wieħed jista' jara fuq talba fid-Dipartiment ta' l-Artijiet, Auberge de Baviere, Valletta.

Il-kumpens offrut hu ta' tliet mija u ħmistax-il Lira Maltija Lm315 (€733.75) skond l-istima li hawn ma' din id-

No. 808

ACQUISITION OF LAND

THE following declaration made by the President of Malta under section 3 of the Land Acquisition (Public Purposes) Ordinance (Chapter 88) is published in terms and for the purposes of section 9(1) thereof.

13th September, 2007

DECLARATION BY THE PRESIDENT OF MALTA

I hereby declare that the undermentioned land is required by the competent authority for a public purpose in terms of the provisions of the Land Acquisition (Public Purposes) Ordinance (Cap. 88) and that the acquisition thereof is to be by absolute purchase.

Description of the Land

The following land at Għajnsielem, Għawdex:

1. A plot of land measuring about 118 square metres, bounded on the South West by property of Alfred Spiteri, on the North East and South East by a public road or more precise boundaries.

The abovementioned land is shown in red on plan P.D. No. 2007_319 which may be seen on demand at the Land Department, Auberge de Baviere, Valletta.

The compensation offered is of three hundred and fifteen Maltese Liri Lm315 (€733.75) according to the valuation

dikjarazzjoni kif din saret mill-Perit arkitett Joseph Mizzi, A.&C.E.

Ma' din id-Dikjarazzjoni qed tiġi ppubblikata *site plan* li turi l-immobbli msemmija.

(Iff) Edward Fenech Adami
President
3/8/2007

Din is-*site plan* qed tiġi ppubblikata f'paġna 8396.

published with this declaration as made by architect Joseph Mizzi, A.&C.E.

A site plan showing the mentioned immovable property is being published with this declaration

(Sgd) Edward Fenech Adami
President
3/8/2007

This site plan is being published on page 8396.

Stima tal-Perit (oriġinali bil-Malti)

Art f'Għajnsielem, Għawdex

Fuq struzzjonijiet tal-Kummissarju ta' l-Artijiet, skond l-Ordinanza dwar l-Akkwist ta' Artijiet (għal Skopijiet Pubbliċi), qieghed niffissa l-valur liberu u frank tal-propjetà hawn taħt deskritta f'Għajnsielem, Għawdex, li hi meħtieġa mill-Gvern għal skop pubbliku, u dan wara li ħadt in konsiderazzjoni l-lokalità kif ukoll ħwejjeġ oħra li jista' jkollhom x'jaqsmu mal-valur ta' l-istess proprjetà.

Biċċa art tal-kejl ta' madwar 118-il metru kwadru, li tmiss mil-Lbiċ ma' beni ta' Alfred Spiteri, mill-Grigal u mix-Xlokk ma' triq, liema art hija meqjusa bħala art agrikola fit-termini ta' l-Ordinanza dwar l-Akkwist ta' Artijiet u li hija delineata bil-kulur aħmar fuq il-pjanta P.D. Nru. 2007_319, hija stmata għall-valur ta' tliet mija u ħmistax-il Lira Maltija Lm315 (€733.75).

(Iff.) Joseph Mizzi, A.&C.E.

L-4 ta' Lulju, 2007

Architect's Valuation (original in Maltese)

Land at Għajnsielem, Gozo

I have been instructed by the Commissioner of Land to assess under the Land Acquisition (Public Purposes) Ordinance, the freehold value of the hereunder described property at Għajnsielem, Gozo, required by Government for a public purpose, and this after considering the locality, as well as other matters relevant to the same property.


A plot of land measuring about 118 square metres, bounded on the South West by property of Alfred Spiteri, on the North East and South East by a road, which land is considered as agricultural land in terms of the Land Acquisition (Public Purposes) Ordinance and is edged in red on plan P.D. No. 2007_319, is valued for the price of three hundred and fifteen Maltese Liri Lm315 (€733.75).

(Sgd.) Joseph Mizzi, A.&C.E.

4th July, 2007

Dan hu dokument uffiċjali għall-użu biss fir-Reġistru tal-Artijiet

This is an official document for Land Registry use only [227 - Diviżjoni ta' l-Artijiet tal-Gvern]

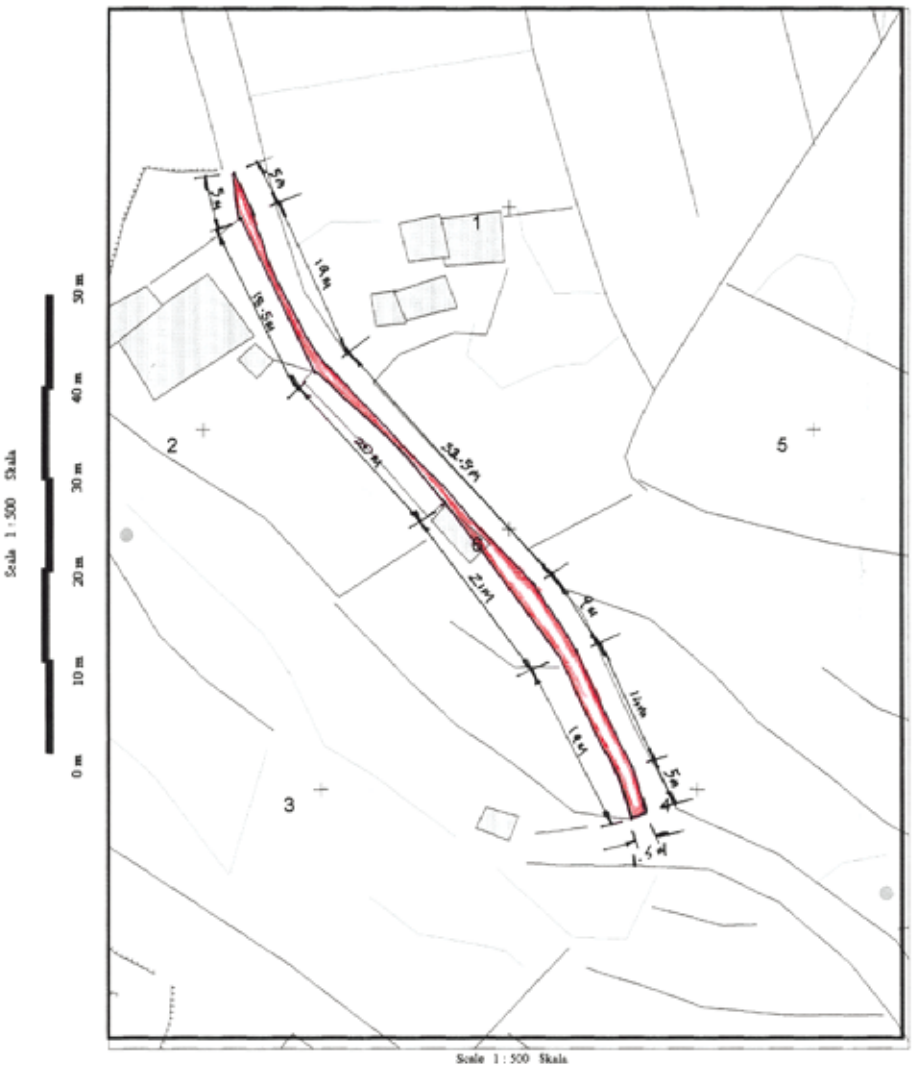



Gvern Ta' Malta — Pjanta tas-sit 1:2500 *Site Plan* — Government of Malta

Reġistru ta' l-Artijiet — *Casa Bolino, 116 Triq il-Punent, Valletta*

Land Registry — *Casa Bolino, 116 West Street, Valletta*

Nru tal-Mappa: *Map Number:*	104642M	Pożizzjoni Ċentrali: x = 34521 *Centre Coordinates:* y = 86944		*Parti minn SS: Extracted from SS:*	3487 3486	Data: *Date:*	04/07/2007

Perit *Architect:*

Timbru tal-Perit *Architect's Stamp*

Perit Stefan Scotto
Estate Management Departmen

Qies (metri kwadri) *Area (square metres)* Area - 183 m²

Firma tal-Applikant *Applicant's signature*

Dritt Mħallas *Fee Paid*

Nru. 809

AKKWIST TA' ART

DIN id-dikjarazzjoni li ġejja, magħmula mill-President ta' Malta bis-saħħa ta' l-artikolu 3 ta' l-Ordinanza dwar l-Akkwist ta' l-Artijiet għal Skopijiet Pubbliċi (Kapitolu 88) hija ppubblikata skond u għall-finijiet ta' l-artikolu 9(1) ta' dik l-Ordinanza.

It-13 ta' Settembru, 2007

(File No. L 322/2006)

DIKJARAZZJONI TAL-PRESIDENT TA' MALTA

Jiena hawnhekk niddikjara illi l-art hawn taħt imsemmija hija meħtieġa mill-awtorità kompetenti għal skop pubbliku skond id-dispożizzjonijiet ta' l-Ordinanza dwar l-akkwist ta' Artijiet għal Skopijiet Pubbliċi (Kap. 88) u illi l-akkwist tagħha għandu jkun b'xiri assolut.

Deskrizzjoni ta' l-Art

L-art li ġejja fl-Għarb, Għawdex:

1. Biċċa art tal-kejl ta' madwar 583 metru kwadru, li tmiss min-Nofsinhar u mil-Lvant ma ' triq pubblika u mill-Grigal ma' beni ta' Teddie Theuma jew irjieh verjuri.

L-art hawn fuq imsemmija tidher murija bil-kulur aħmar fuq il-pjanta P.D. Nru. 2007_115, li wieħed jista' jara fuq talba fid-Dipartiment ta' l-Artijiet, Auberge de Baviere, Valletta.

Il-kumpens offrut hu ta' elf, ħames mija u sitta u ħamsin Lira Maltija Lm1,556 (€3,624.51) skond l-istima li hawn ma'

No. 809

ACQUISITION OF LAND

THE following declaration made by the President of Malta under section 3 of the Land Acquisition (Public Purposes) Ordinance (Chapter 88) is published in terms and for the purposes of section 9(1) thereof.

13th September, 2007

DECLARATION BY THE PRESIDENT OF MALTA

I hereby declare that the undermentioned land is required by the competent authority for a public purpose in terms of the provisions of the Land Acquisition (Public Purposes) Ordinance (Cap. 88) and that the acquisition thereof is to be by absolute purchase.

Description of the Land

The following land at Għarb, Għawdex:

1. A plot of land measuring about 583 square metres, bounded on the South and East by a public road and on the North East by property of Teddie Theuma or more precise boundaries.

The abovementioned land is shown in red on plan P.D. No. 2007_115 which may be seen on demand at the Land Department, Auberge de Baviere, Valletta.

The compensation offered is of one thousand, five hundred and fifty-six Maltese Liri Lm1,556 (€3,624.51) according to

din id-dikjarazzjoni kif din saret mill-Perit arkitett Joseph Mizzi, A.&C.E.

Ma' din id-Dikjarazzjoni qed tiġi ppubblikata *site plan* li turi l-immobbli msemmija.

(Iff) EDWARD FENECH ADAMI
President
26/6/2007

Din is-*site plan* qed tiġi ppubblikata f'paġna 8399.

Stima tal-Perit (oriġinali bil-Malti)

Art fl-Għarb, Għawdex

Fuq struzzjonijiet tal-Kummissarju ta' l-Artijiet, skond l-Ordinanza dwar l-Akkwist ta' Artijiet (għal Skopijiet Pubbliċi), qiegħed niffissa l-valur liberu u frank tal-propjetà hawn taħt deskritta fl-Għarb, Għawdex, li hi meħtieġa mill-Gvern għal skop pubbliku, u dan wara li ħadt in konsiderazzjoni l-lokalità kif ukoll ħwejjeġ oħra li jista' jkollhom x'jaqsmu mal-valur ta' l-istess proprjetà.

Biċċa art tal-kejl ta' madwar 583 metru kwadru, li tmiss min-Nofsinhar u mil-Lvant ma ' triq pubblika u mill-Grigal ma' beni ta' Teddie Theuma, liema art hija meqjusa bħala art agrikola fit-termini ta' l-Ordinanza dwar l-Akkwist ta' Artijiet u hija delineata bil-kulur aħmar fuq il-pjanta P.D. Nru. 2007_115, hija stmata għall-valur ta' elf, ħames mija u sitta u ħamsin Lira Maltija Lm1,556 (€3,624.51) Lira Maltija.

(Iff.) Joseph Mizzi, A.&C.E.

It-30 ta' Mejju, 2007

the valuation published with this declaration as made by architect Joseph Mizzi, A.&C.E.

A site plan showing the mentioned immovable property is being published with this declaration

(Sgd) EDWARD FENECH ADAMI
President
26/6/2007

This site plan is being published on page 8399.

Architect's Valuation (original in Maltese)


Land at Għarb, Gozo

I have been instructed by the Commissioner of Land to assess under the Land Acquisition (Public Purposes) Ordinance, the freehold value of the hereunder described property at Għarb, Gozo, required by Government for a public purpose, and this after considering the locality, as well as other matters relevant to the same property.

A plot of land measuring about 583 square metres, bounded on the South and East by a public road and on the North East by property of Teddie Theuma, which land is considered as agricultural land in terms of the Land Acquisition (Public Purposes) Ordinance and is edged in red on plan P.D. No. 2007_115, is valued for the price of one thousand, five hundred and fifty-six Maltese Liri Lm1,556 (€3,624.51)

(Sgd.) Joseph Mizzi, A.&C.E.

30th May, 2007

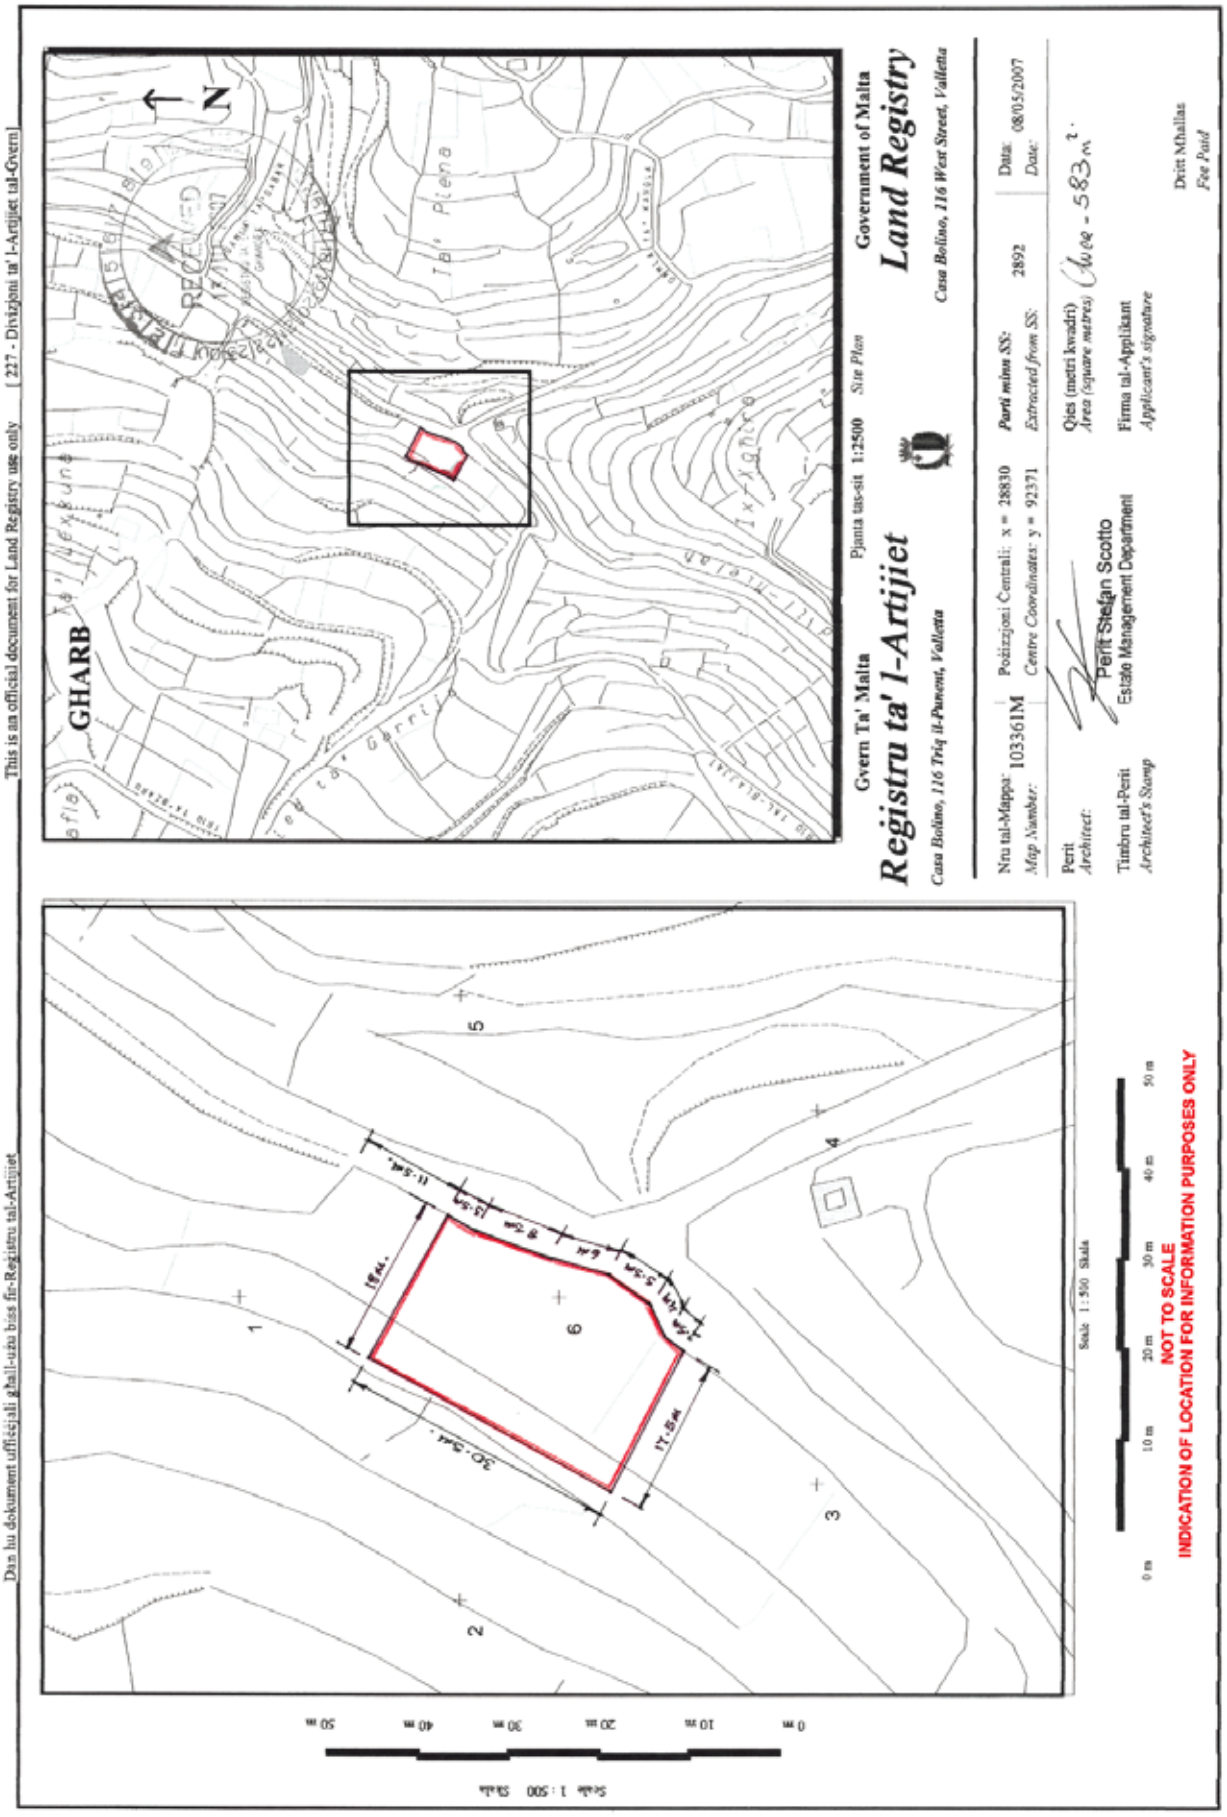
This is an official document for Land Registry use only [227 - Divizjoni ta' l-Artijiet tal-Gvern]
Dan hu dokument uffiċjali għall-użu biss fir-Reġistru tal-Artijiet
Gvern Ta' Malta
Registru ta' l-Artijiet
Casa Bolino, 116 Triq il-Punent, Valletta
Pjanta tas-sit 1:2500 Site Plan
Government of Malta
Land Registry
Casa Bolino, 116 West Street, Valletta
GHARB
N
Nru tal-Mappa: 103361M
Map Number:
Pożizzjoni Ċentrali: x = 28830
Centre Coordinates: y = 92371
Parti mitna SS: 2892
Extracted from SS:
Data: 08/05/2007
Date:
Perit
Architect:
Perit Stefan Scotto
Estate Management Department
Qies (metri kwadri) 583 m²
Area (square metres)
Timbru tal-Perit
Architect's Stamp
Firma tal-Applikant
Applicant's signature
Drift Mhallas
Fee Paid
Scale 1:500 Skala
0 m 10 m 20 m 30 m 40 m 50 m
NOT TO SCALE
INDICATION OF LOCATION FOR INFORMATION PURPOSES ONLY

Nru. 810

AKKWIST TA' ART

DIN id-dikjarazzjoni li ġejja, magħmula mill-President ta' Malta bis-saħħa ta' l-artikolu 3 ta' l-Ordinanza dwar l-Akkwist ta' l-Artijiet għal Skopijiet Pubbliċi (Kapitolu 88) hija ppubblikata skond u għall-finijiet ta' l-artikolu 9(1) ta' dik l-Ordinanza.

It-13 ta' Settembru, 2007

(File No. L 104/73/I/1)

DIKJARAZZJONI TAL-PRESIDENT TA' MALTA

Jiena hawnhekk niddikjara illi l-art hawn taħt imsemmija hija meħtieġa mill-awtorità kompetenti għal skop pubbliku skond id-dispożizzjonijiet ta' l-Ordinanza dwar l-akkwist ta' Artijiet għal Skopijiet Pubbliċi (Kap. 88) u illi l-akkwist tagħha għandu jkun b'xiri assolut.

Deskrizzjoni ta' l-Art

L-art li ġejja fl-Għarb, Għawdex:

1. Biċċa art tal-kejl ta' madwar 92 metru kwadru, li tmiss mill-Grigal ma' beni ta' l-eredi ta' Carmelo Attard Montalto, mix-Xlokk ma' proprjetà tal-Gvern u mil-Lbiċ ma' triq pubblika jew irjieħ verjuri.

L-art hawn fuq imsemmija tidher murija bil-kulur aħmar u indikata bħala *plot* 1 fuq il-pjanta P.D. Nru. 2007_313, li wieħed jista' jara fuq talba fid-Dipartiment ta' l-Artijiet, Auberge de Baviere, Valletta.

Il-kumpens offrut hu ta' mitejn u sitta u erbgħin Lira Maltija Lm246 (€573.03) skond l-istima li hawn ma' din id-

No. 810

ACQUISITION OF LAND

THE following declaration made by the President of Malta under section 3 of the Land Acquisition (Public Purposes) Ordinance (Chapter 88) is published in terms and for the purposes of section 9(1) thereof.

13th September, 2007

DECLARATION BY THE PRESIDENT OF MALTA

I hereby declare that the undermentioned land is required by the competent authority for a public purpose in terms of the provisions of the Land Acquisition (Public Purposes) Ordinance (Cap. 88) and that the acquisition thereof is to be by absolute purchase.

Description of the Land

The following land at Għarb, Għawdex:

1. A plot of land measuring about 92 square metres, bounded on the North East by property of the heirs of Carmelo Attard Montalto, on the South East by Government property and on the South West by a public road or more precise boundaries.

The abovementioned land is shown in red and shown as plot 1 on plan P.D. No. 2007_313, which may be seen on demand at the Land Department, Auberge de Baviere, Valletta.

The compensation offered is of two hundred and forty six Maltese Liri Lm246 (€573.03) according to the valuation

dikjarazzjoni kif din saret mill-Perit arkitett Joseph Mizzi, A.&C.E.

Ma' din id-Dikjarazzjoni qed tiġi ppubblikata *site plan* li turi l-immobbli msemmija.

(Iff) Edward Fenech Adami
President
14/8/2007

Din is-*site plan* qed tiġi ppubblikata f'paġna 8402.

Stima tal-Perit (oriġinali bil-Malti)

Akkwist ta' Art fl-Għarb, Għawdex

Fuq struzzjonijiet tal-Kummissarju ta' l-Artijiet, skond l-Ordinanza dwar l-Akkwist ta' Artijiet (għal Skopijiet Pubbliċi), qieghed niffissa l-valur liberu u frank tal-propjetà hawn taħt deskritta fl-Għarb, Għawdex, li hi meħtieġa mill-Gvern għal skop pubbliku, u dan wara li ħadt in konsiderazzjoni l-lokalità kif ukoll ħwejjeġ oħra li jista' jkollhom x'jaqsmu mal-valur ta' l-istess proprjetà.

***Plot* 1.** Biċċa art tal-kejl ta' madwar 92 metru kwadru, li tmiss mill-Grigal ma' beni ta' l-eredi ta' Carmelo Attard Montalto, mix-Xlokk ma' proprjetà tal-Gvern u mil-Lbiċ ma ' triq pubblika jew irjieħ verjuri, liema art hija meqjusa bħala art agrikola fit-termini ta' l-Ordinanza dwar l-Akkwist ta' Artijiet u hija murija bl-aħmar u bin-numru 1 fuq il-pjanta P.D. 2007_313 u hija stmata għall-valur ta' mitejn u sitta u erbgħin Lira Maltija Lm246 (€573.03).

(Iff.) Joseph Mizzi, A.&C.E.

L-4 ta' Lulju, 2007

published with this declaration as made by architect Joseph Mizzi, A.&C.E.

A site plan showing the mentioned immovable property is being published with this declaration

(Sgd) Edward Fenech Adami
President
14/8/2007

This site plan is being published on page 8402.

Architect's Valuation (original in Maltese)

Acquisition of Land at Għarb, Gozo

I have been instructed by the Commissioner of Land to assess under the Land Acquisition (Public Purposes) Ordinance, the freehold value of the hereunder described property at Għarb, Gozo, required by Government for a public purpose, and this after considering the locality, as well as other matters relevant to the same property.

Plot 1. A plot of land measuring about 92 square metres, bounded on the North East by property of the heirs of Carmelo Attard Montalto, on the South East by Government property and on the South West by a public road or more precise boundaries, which land is considered as agricultural land in terms of the Land Acquisition (Public Purposes) Ordinance and is edged in red and numbered 1 on plan P.D. 2007_313 and is valued for the price of two hundred and forty six Maltese Liri Lm246 (€573.03).

(Sgd.) Joseph Mizzi, A.&C.E.

4th July, 2007


Dan hu dokument uffiċċjali għall-użu biss fir-Reġistru tal-Artijiet

This is an official document for Land Registry use only [227 - Diviżjoni ta' l-Artijiet tal-Gvern]



NOT TO SCALE

INDICATION OF LOCATION FOR INFORMATION PURPOSES ONLY

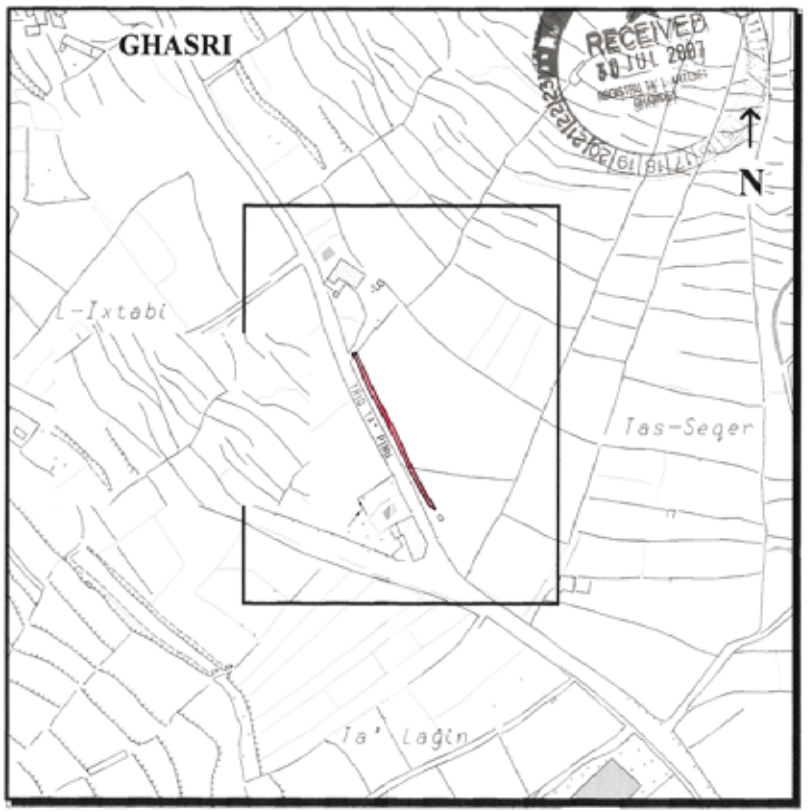

Gvern Ta' Malta

Pjanta tas-sit 1:2500 *Site Plan*

Government of Malta

Reġistru ta' l-Artijiet

Casa Bolino, 116 Triq il-Punent, Valletta

Land Registry

Casa Bolino, 116 West Street, Valletta

Nru tal-Mappa: *Map Number:* 104920M	Pożizzjoni Ċentrali: *Centre Coordinates:* x = 29609, y = 90562	*Parti minn SS: Extracted from SS:* 2890	Data: *Date:* 18/07/2007

Perit *Architect:*

Timbru tal-Perit *Architect's Stamp*

Perit Stefan Scotto
Estate Management Departmen

Qies (metri kwadri) *Area (square metres)* Circa - 92m².

Firma tal-Applikant *Applicant's signature*

Dritt Mhallas *Fee Paid*

Nru. 811

AKKWIST TA' ART

DIN id-dikjarazzjoni li ġejja, magħmula mill-President ta' Malta bis-saħħa ta' l-artikolu 3 ta' l-Ordinanza dwar l-Akkwist ta' l-Artijiet għal Skopijiet Pubbliċi (Kapitolu 88) hija ppubblikata skond u għall-finijiet ta' l-artikolu 9(1) ta' dik l-Ordinanza.

It-13 ta' Settembru, 2007

(File No. L 104/73/I/2)

DIKJARAZZJONI TAL-PRESIDENT TA' MALTA

Jiena hawnhekk niddikjara illi l-art hawn taħt imsemmija hija meħtieġa mill-awtorità kompetenti għal skop pubbliku skond id-dispożizzjonijiet ta' l-Ordinanza dwar l-akkwist ta' Artijiet għal Skopijiet Pubbliċi (Kap. 88) u illi l-akkwist tagħha għandu jkun b'xiri assolut.

Deskrizzjoni ta' l-Art

L-art li ġejja fl-Għarb, Għawdex:

1. Biċċa art tal-kejl ta' madwar 8 metri kwadri, li tmiss mill-Grigal in parti ma' beni ta' Ms Kell u in parti ma' beni ta' l-eredi ta' Carmelo Attard Montalto u mil-Lbiċ ma' triq pubblika jew irjieħ verjuri.

L-art hawn fuq imsemmija tidher murija bil-kulur aħmar u indikata bħala *plot* 2 fuq il-pjanta P.D. Nru. 2007_313, li wieħed jista' jara fuq talba fid-Dipartiment ta' l-Artijiet, Auberge de Baviere, Valletta.

Il-kumpens offrut hu ta' wieħed u għoxrin Lira Maltija u ħamsin ċenteżmu Lm21.50 (€50.08) skond l-istima li hawn

No. 811

ACQUISITION OF LAND

THE following declaration made by the President of Malta under section 3 of the Land Acquisition (Public Purposes) Ordinance (Chapter 88) is published in terms and for the purposes of section 9(1) thereof.

13th September, 2007

DECLARATION BY THE PRESIDENT OF MALTA

I hereby declare that the undermentioned land is required by the competent authority for a public purpose in terms of the provisions of the Land Acquisition (Public Purposes) Ordinance (Cap. 88) and that the acquisition thereof is to be by absolute purchase.

Description of the Land

The following land at Għarb, Għawdex:

1. A plot of land measuring about 8 square metres, bounded on the North East partly by property of Ms Kell and partly by property of heirs of Carmelo Attard Montalto and on the South West by a public road or more precise boundaries.

The abovementioned land is shown in red and shown as plot 2 on plan P.D. No. 2007_313, which may be seen on demand at the Land Department, Auberge de Baviere, Valletta.

The compensation offered is of twenty one Maltese Liri and fifty cents Lm21.50 (€50.08) according to the valuation

ma' din id-dikjarazzjoni kif din saret mill-Perit arkitett Joseph Mizzi, A.&C.E.

Ma' din id-Dikjarazzjoni qed tiġi ppubblikata *site plan* li turi l-immobbli msemmija.

(Iff) Edward Fenech Adami
President
14/8/2007

Din is-*site plan* qed tiġi ppubblikata f'paġna 8405.

Stima tal-Perit (oriġinali bil-Malti)

Akkwist ta' Art fl-Għarb, Għawdex

Fuq struzzjonijiet tal-Kummissarju ta' l-Artijiet, skond l-Ordinanza dwar l-Akkwist ta' Artijiet (għal Skopijiet Pubbliċi), qieghed niffissa l-valur liberu u frank tal-propjetà hawn taħt deskritta f'Għarb, Għawdex, li hi meħtieġa mill-Gvern għal skop pubbliku, u dan wara li ħadt in konsiderazzjoni l-lokalità kif ukoll ħwejjeġ oħra li jista' jkollhom x'jaqsmu mal-valur ta' l-istess proprjetà.

***Plot* 2.** Biċċa art tal-kejl ta' madwar 8 metri kwadri, li tmiss mill-Grigal in parti ma' beni ta' Ms Kell u in parti ma' beni ta' l-eredi ta' Carmelo Attard Montalto u mil-Lbiċ ma' triq pubblika jew irjieħ verjuri, liema art hija meqjusa bħala art agrikola fit-termini ta' l-Ordinanza dwar l-Akkwist ta' Artijiet u hija murija bl-aħmar u bin-numru 2 fuq il-pjanta P.D. Nru. 2007_313, hija stmata għall-valur ta' wieħed u għoxrin Lira Maltija u ħamsin ċenteżmu Lm21 (€50.08).

(Iff.) Joseph Mizzi, A.&C.E.

L-4 ta' Lulju, 2007

published with this declaration as made by architect Joseph Mizzi, A.&C.E.

A site plan showing the mentioned immovable property is being published with this declaration

(Sgd) Edward Fenech Adami
President
14/8/2007

This site plan is being published on page 8405.

Architect's Valuation (original in Maltese)

Acquisition of Land at Għarb, Gozo

I have been instructed by the Commissioner of Land to assess under the Land Acquisition (Public Purposes) Ordinance, the freehold value of the hereunder described property at Għarb, Gozo, required by Government for a public purpose, and this after considering the locality, as well as other matters relevant to the same property.


Plot 2. A plot of land measuring about 8 square metres, bounded on the North East by property of Ms Kell and in part by property of Carmelo Attard Montalto and on the South West by a public road or more precise boundaries, which land is considered as agricultural land in terms of the Land Acquisition (Public Purposes) Ordinance and is edged in red and numbered 2 on plan P.D. No. 2007_313, is valued for the price of twenty one Maltese Liri and fifty cents Lm21 (€50.08).

(Sgd.) Joseph Mizzi, A.&C.E.


4th July, 2007

Dan hu dokument uffiċċjali għall-użu biss fir-Reġistru tal-Artijiet

This is an official document for Land Registry use only [227 - Diviżjoni ta' l-Artijiet tal-Gvern]

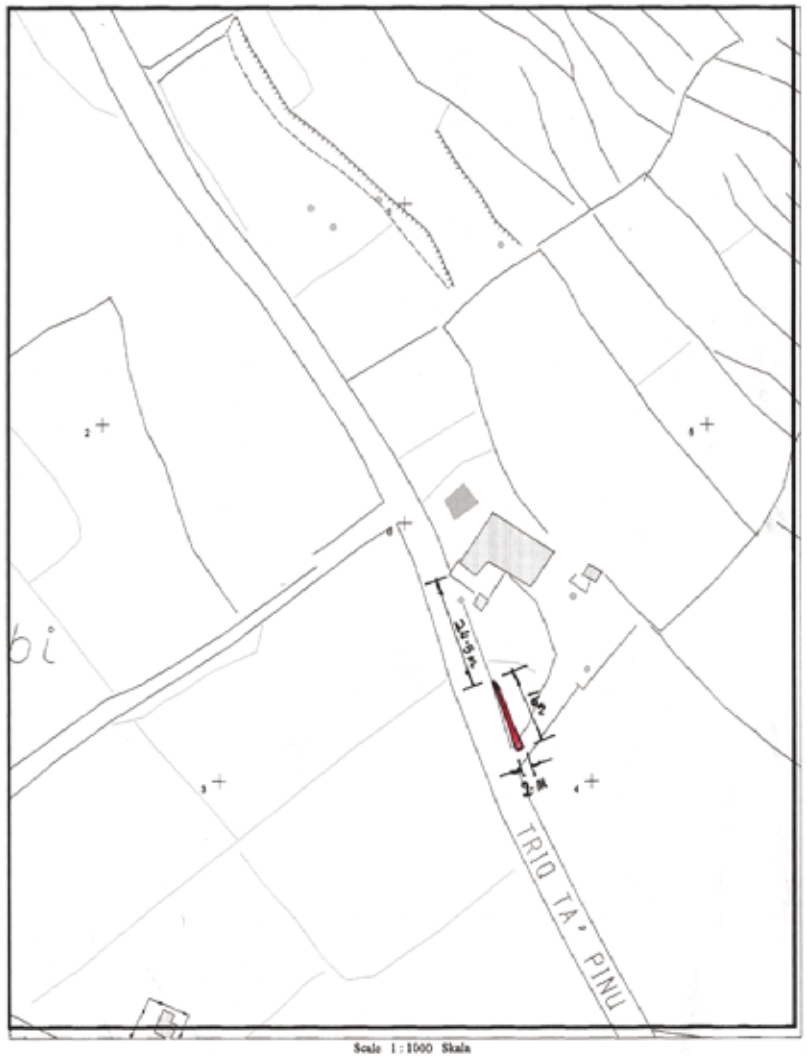

NOT TO SCALE
INDICATION OF LOCATION FOR INFORMATION PURPOSES ONLY

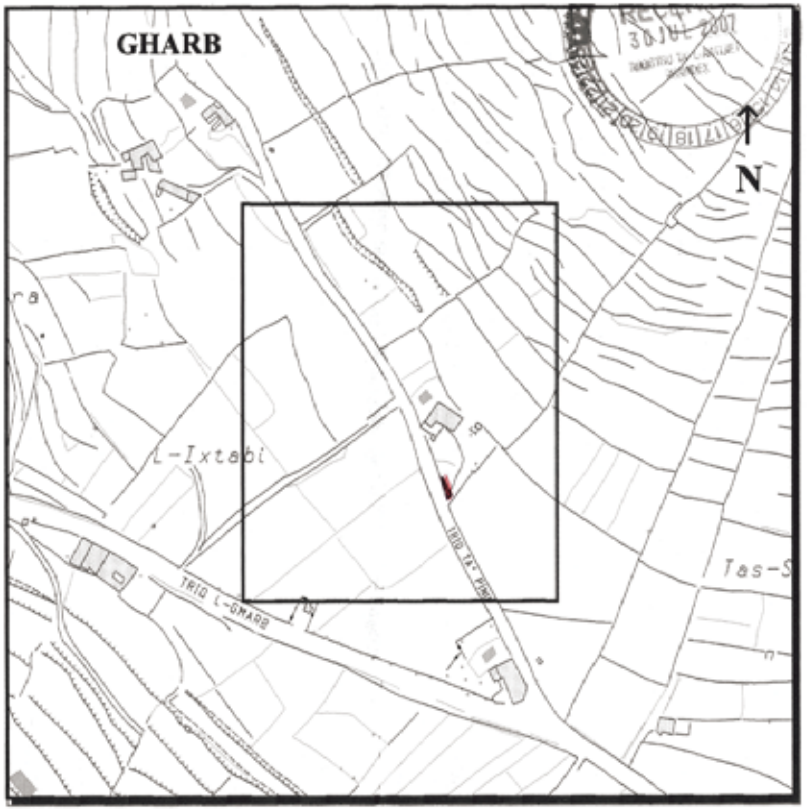

Gvern Ta' Malta — Pjanta tas-sit 1:2500 *Site Plan* — Government of Malta

Reġistru ta' l-Artijiet — **Land Registry**

Casa Bolino, 116 Triq il-Punent, Valletta — *Casa Bolino, 116 West Street, Valletta*

Nru tal-Mappa: *Map Number:*	104644M	Pożizzjoni Ċentrali: x = 29555 *Centre Coordinates:* y = 90642	*Parti minn SS:* *Extracted from SS:*	2890	Data: *Date:* 04/07/2007

Perit *Architect:* Perit Stefan Scotto
Estate Management Department

Timbru tal-Perit *Architect's Stamp*

Qies (metri kwadri) *Area (square metres)* Circa - 8 m²

Firma tal-Applikant *Applicant's signature*

Dritt Mhallas *Fee Paid*

Nru. 812

AKKWIST TA' ART

DIN id-dikjarazzjoni li ġejja, magħmula mill-President ta' Malta bis-saħħa ta' l-artikolu 3 ta' l-Ordinanza dwar l-Akkwist ta' l-Artijiet għal Skopijiet Pubbliċi (Kapitolu 88) hija ppubblikata skond u għall-finijiet ta' l-artikolu 9(1) ta' dik l-Ordinanza.

It-13 ta' Settembru, 2007

(File No. L 104/73/I/3)

DIKJARAZZJONI TAL-PRESIDENT TA' MALTA

Jiena hawnhekk niddikjara illi l-art hawn taħt imsemmija hija meħtieġa mill-awtorità kompetenti għal skop pubbliku skond id-dispożizzjonijiet ta' l-Ordinanza dwar l-akkwist ta' Artijiet għal Skopijiet Pubbliċi (Kap. 88) u illi l-akkwist tagħha għandu jkun b'xiri assolut.

Deskrizzjoni ta' l-Art

L-art li ġejja fl-Għarb, Għawdex:

1. Biċċa art tal-kejl ta' madwar 87 metru kwadru, li tmiss mill-Grigal ma' triq pubblika, mil-Lbiċ in parti ma' beni ta' Joseph Mercieca u in parti ma' beni ta' Dott. F. Camilleri u mix-Xlokk ma' triq pubblika jew irjieħ verjuri.

L-art hawn fuq imsemmija tidher murija bil-kulur aħmar u indikata bħala *plot* 3 fuq il-pjanta P.D. Nru. 2007_313, li wieħed jista' jara fuq talba fid-Dipartiment ta' l-Artijiet, Auberge de Baviere, Valletta.

Il-kumpens offrut hu ta' tliet mija u għaxar Liri Maltin Lm310 (€722.11) skond l-istima li hawn ma' din id-

No. 812

ACQUISITION OF LAND

THE following declaration made by the President of Malta under section 3 of the Land Acquisition (Public Purposes) Ordinance (Chapter 88) is published in terms and for the purposes of section 9(1) thereof.

13th September, 2007

DECLARATION BY THE PRESIDENT OF MALTA

I hereby declare that the undermentioned land is required by the competent authority for a public purpose in terms of the provisions of the Land Acquisition (Public Purposes) Ordinance (Cap. 88) and that the acquisition thereof is to be by absolute purchase.

Description of the Land

The following land at Għarb, Għawdex:

1. A plot of land measuring about 87 square metres, bounded on the North East by a public road, on the South West partly by property of Joseph Mercieca and partly by property of Dr F. Camilleri and on the South East by a public road or more precise boundaries.

The abovementioned land is shown in red and shown as plot 3 on plan P.D. No. 2007_313, which may be seen on demand at the Land Department, Auberge de Baviere, Valletta.

The compensation offered is of three hundred and ten Maltese Liri Lm310 (€722.11) according to the valuation

dikjarazzjoni kif din saret mill-Perit arkitett Joseph Mizzi, A.&C.E.

Ma' din id-Dikjarazzjoni qed tiġi ppubblikata *site plan* li turi l-immobbli msemmija.

(Iff) Edward Fenech Adami
President
14/8/2007

Din is-*site plan* qed tiġi ppubblikata f'paġna 8408.

Stima tal-Perit (oriġinali bil-Malti)

Akkwist ta' Art fl-Għarb, Għawdex

Fuq struzzjonijiet tal-Kummissarju ta' l-Artijiet, skond l-Ordinanza dwar l-Akkwist ta' Artijiet (għal Skopijiet Pubbliċi), qiegħed niffissa l-valur liberu u frank tal-propjetà hawn taħt deskritta f'Għarb, Għawdex, li hi meħtieġa mill-Gvern għal skop pubbliku, u dan wara li ħadt in konsiderazzjoni l-lokalità kif ukoll ħwejjeġ oħra li jista' jkollhom x'jaqsmu mal-valur ta' l-istess proprjetà.

***Plot* 3.** Biċċa art tal-kejl ta' madwar 87 metru kwadru, li tmiss mill-Grigal ma' triq pubblika, mil-Lbiċ in parti ma' beni ta' Joseph Mercieca u in parti ma' beni ta' Dott. F. Camilleri u mix-Xlokk ma' triq pubblika jew irjieħ verjuri, liema art hija meqjusa bħala art agrikola fit-termini ta' l-Ordinanza dwar l-Akkwist ta' Artijiet u hija murija bl-aħmar u bin-numru 3 fuq il-pjanta P.D. 2007_313, u hija stmata għall-valur ta' liet mija u għaxar Liri Maltin Lm310 (€722.11)

(Iff.) Joseph Mizzi, A.&C.E.

L-4 ta' Lulju, 2007

published with this declaration as made by architect Joseph Mizzi, A.&C.E.

A site plan showing the mentioned immovable property is being published with this declaration

(Sgd) Edward Fenech Adami
President
14/8/2007

This site plan is being published on page 8408.

Architect's Valuation (original in Maltese)

Acquisition of Land at Għarb, Gozo

I have been instructed by the Commissioner of Land to assess under the Land Acquisition (Public Purposes) Ordinance, the freehold value of the hereunder described property at Għarb, Gozo, required by Government for a public purpose, and this after considering the locality, as well as other matters relevant to the same property.


Plot 3. A plot of land measuring about 87 square metres, bounded on the North East by a public road, on the South West partly by property of Joseph Mercieca and partly by property of Dr F. Camilleri and on the South East by a public road or more precise boundaries, which land is considered as agricultural land in terms of the Land Acquisition (Public Purposes) Ordinance and is edged in red and numbered 3 on plan P.D. 2007_313, and is valued for the price of three hundred and ten Maltese Liri Lm310 (€722.11).


(Sgd.) Joseph Mizzi, A.&C.E.

4th July, 2007

Dan hu dokument uffiċċjali għall-użu biss fir-Reġistru tal-Artijiet

This is an official document for Land Registry use only [227 - Diviżjoni ta' l-Artijiet tal-Gvern]

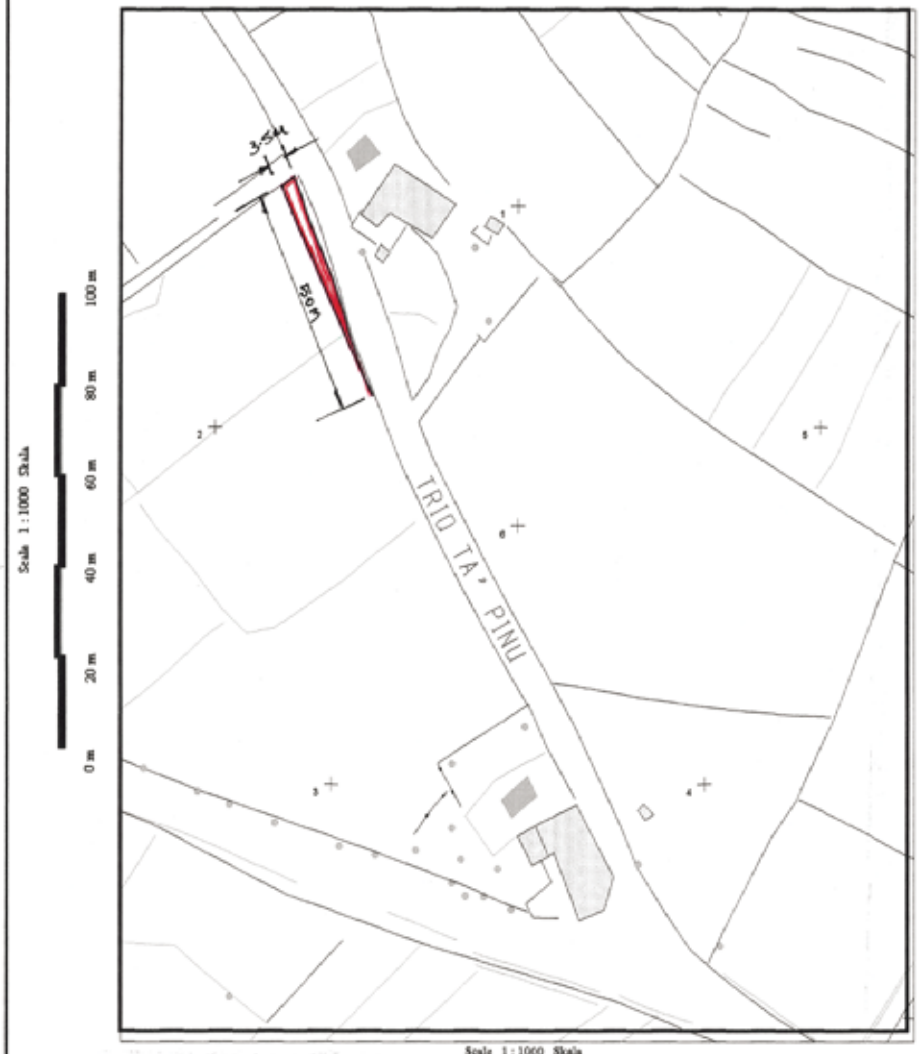

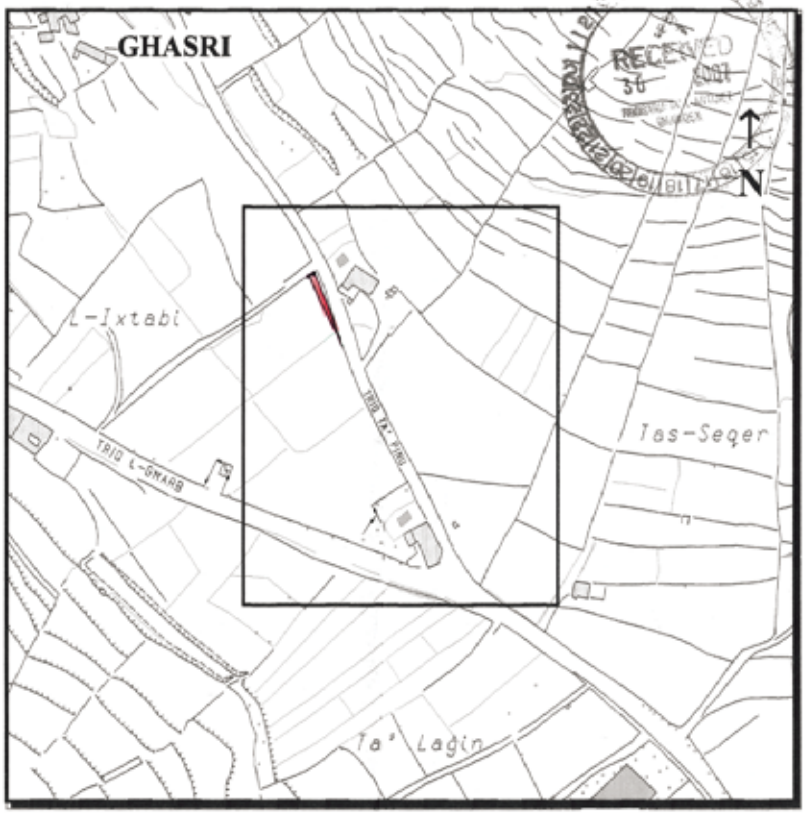

Gvern Ta' Malta — Pjanta tas-sit 1:2500 *Site Plan* — Government of Malta

Reġistru ta' l-Artijiet — *Casa Bolino, 116 Triq il-Punent, Valletta*

Land Registry — *Casa Bolino, 116 West Street, Valletta*

Nru tal-Mappa: *Map Number:*	104646M	Pożizzjoni Ċentrali: *Centre Coordinates:*	x = 29601 y = 90565	*Parti minn SS:* *Extracted from SS:*	2890	Data: *Date:*	04/07/2007

Perit *Architect:*

Timbru tal-Perit *Architect's Stamp*

Perit Stefan Scotto
Estate Management Department

Qies (metri kwadri) *Area (square metres)* 87m²

Firma tal-Applikant *Applicant's signature*

Dritt Mħallas *Fee Paid*

Nru. 813

AKKWIST TA' ART

DIN id-dikjarazzjoni li ġejja, magħmula mill-President ta' Malta bis-saħħa ta' l-artikolu 3 ta' l-Ordinanza dwar l-Akkwist ta' l-Artijiet għal Skopijiet Pubbliċi (Kapitolu 88) hija ppubblikata skond u għall-finijiet ta' l-artikolu 9(1) ta' dik l-Ordinanza.

It-13 ta' Settembru, 2007

(File No. L 104/73/I/4)

DIKJARAZZJONI TAL-PRESIDENT TA' MALTA

Jiena hawnhekk niddikjara illi l-art hawn taħt imsemmija hija meħtieġa mill-awtorità kompetenti għal skop pubbliku skond id-dispożizzjonijiet ta' l-Ordinanza dwar l-akkwist ta' Artijiet għal Skopijiet Pubbliċi (Kap. 88) u illi l-akkwist tagħha għandu jkun b'xiri assolut.

Deskrizzjoni ta' l-Art

L-art li ġejja fl-Għarb, Għawdex:

1. Biċċa art tal-kejl ta' madwar 18-il metru kwadru, li tmiss mil-Lbiċ ma' beni ta' Dott. F. Camilleri, mix-Xlokk ma' beni ta' Joseph Mercieca u mill-Grigal ma' triq pubblika jew irjieħ verjuri.

L-art hawn fuq imsemmija tidher murija bil-kulur aħmar u indikata bħala *plot* 4 fuq il-pjanta P.D. Nru. 2007_313, li wieħed jista' jara fuq talba fid-Dipartiment ta' l-Artijiet, Auberge de Baviere, Valletta.

Il-kumpens offrut hu ta' erbgħa u sittin Lira Maltija Lm64 (€149.08) skond l-istima li hawn ma' din id-dikjarazzjoni

No. 813

ACQUISITION OF LAND

THE following declaration made by the President of Malta under section 3 of the Land Acquisition (Public Purposes) Ordinance (Chapter 88) is published in terms and for the purposes of section 9(1) thereof.

13th September, 2007

DECLARATION BY THE PRESIDENT OF MALTA

I hereby declare that the undermentioned land is required by the competent authority for a public purpose in terms of the provisions of the Land Acquisition (Public Purposes) Ordinance (Cap. 88) and that the acquisition thereof is to be by absolute purchase.

Description of the Land

The following land at Għarb, Għawdex:

1. A plot of land measuring about 18 square metres, bounded on the South West by property of Dr F. Camilleri, on the South East by property of Joseph Mercieca and on the North East by a public road or more precise boundaries.

The abovementioned land is shown in red and shown as plot 4 on plan P.D. No. 2007_313, which may be seen on demand at the Land Department, Auberge de Baviere, Valletta.

The compensation offered is of sixty four Maltese Liri Lm64 (€149.08) according to the valuation published with

kif din saret mill-Perit Arkitett Joseph Mizzi, A.&C.E.

Ma' din id-Dikjarazzjoni qed tiġi ppubblikata *site plan* li turi l-immobbli msemmija.

(Iff) EDWARD FENECH ADAMI
President
14/8/2007

Din is-*site plan* qed tiġi ppubblikata f'paġna 8411.

Stima tal-Perit (oriġinali bil-Malti)

Akkwist ta' Art fl-Għarb, Għawdex

Fuq struzzjonijiet tal-Kummissarju ta' l-Artijiet, skond l-Ordinanza dwar l-Akkwist ta' Artijiet (għal Skopijiet Pubbliċi), qiegħed niffissa l-valur liberu u frank tal-propjetà hawn taħt deskritta f'Għarb, Għawdex, li hi meħtieġa mill-Gvern għal skop pubbliku, u dan wara li ħadt in konsiderazzjoni l-lokalità kif ukoll ħwejjeġ oħra li jista' jkollhom x'jaqsmu mal-valur ta' l-istess proprjetà.

***Plot* 4.** Biċċa art tal-kejl ta' madwar 18-il metru kwadru, li tmiss mil-Lbiċ ma' beni ta' Dott. F. Camilleri, mix-Xlokk ma' beni ta' Joseph Mercieca u mill-Grigal ma' triq pubblika jew irjieħ verjuri, liema art hija meqjusa bħala art agrikola fit-termini ta' l-Ordinanza dwar l-Akkwist ta' Artijiet u hija murija bl-aħmar u bin-numru 4 fuq il-pjanta P.D. 2007_313, hija stmata għall-valur ta' Il-kumpens offrut hu ta' erbgħa u sittin Lira Maltija Lm64 (€149.08).

(Iff.) Joseph Mizzi, A.&C.E.

L-4 ta' Lulju, 2007

this declaration as made by architect Joseph Mizzi, A.&C.E.

A site plan showing the mentioned immovable property is being published with this declaration

(Sgd) EDWARD FENECH ADAMI
President
14/8/2007

This site plan is being published on page 8411.

Architect's Valuation (original in Maltese)

Land at Għarb, Gozo

I have been instructed by the Commissioner of Land to assess under the Land Acquisition (Public Purposes) Ordinance, the freehold value of the hereunder described property at Għarb, Gozo, required by Government for a public purpose, and this after considering the locality, as well as other matters relevant to the same property.

Plot 4. A plot of land measuring about 18 square metres, bounded on the South West by property of Dr F. Camilleri, on the South East by property of Joseph Mercieca and on the North East by a public road or more precise boundaries, which land is considered as agricultural land in terms of the Land Acquisition (Public Purposes) Ordinance and is edged in red and numbered 4 on plan P.D. 2007_313, is valued for the price of sixty four Maltese Liri Lm64 (€149.08).

(Sgd.) Joseph Mizzi, A.&C.E.


4th July, 2007

Dan hu dokument uffiċċjali għall-użu biss fir-Reġistru tal-Artijiet

This is an official document for Land Registry use only [227 - Divizjoni ta' l-Artijiet tal-Gvern]



NOT TO SCALE
INDICATION OF LOCATION FOR INFORMATION PURPOSES ONLY

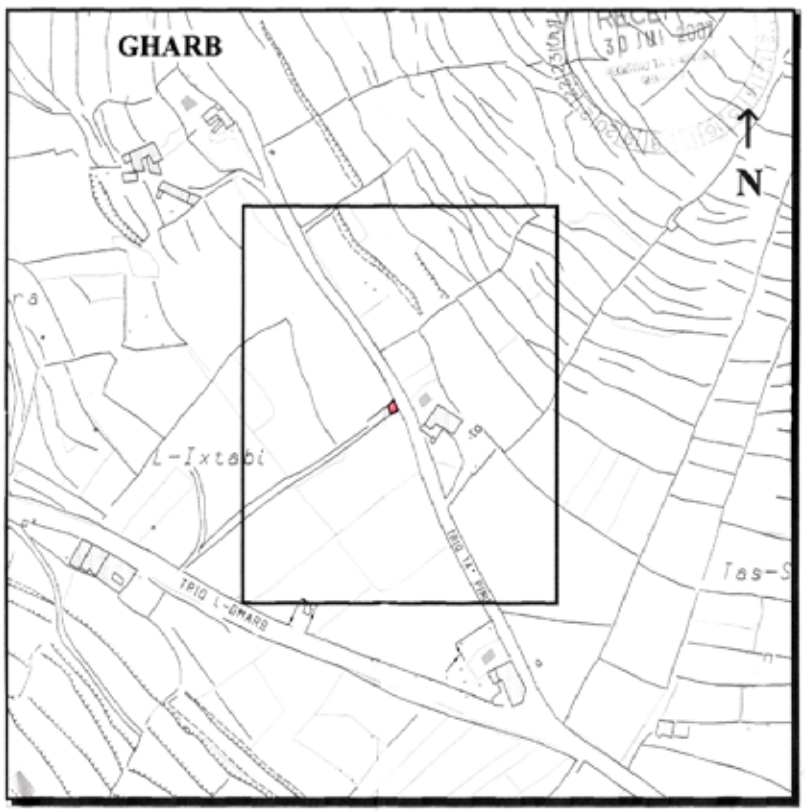

Gvern Ta' Malta — Pjanta tas-sit 1:2500 *Site Plan* — Government of Malta

Reġistru ta' l-Artijiet — **Land Registry**

Casa Bolino, 116 Triq il-Punent, Valletta — *Casa Bolino, 116 West Street, Valletta*

Nru tal-Mappa: *Map Number:*	104645M	Pożizzjoni Ċentrali: x = 29555 *Centre Coordinates:* y = 90642		*Parti minn SS: Extracted from SS:*	2890	Data: *Date:*	04/07/2007
Perit *Architect:*				Qies (metri kwadri) *Area (square metres)*	Area - 18 m².		
Timbru tal-Perit *Architect's Stamp*		Perit Stefan Scotto Estate Management Department		Firma tal-Applikant *Applicant's signature*			
					Dritt Mhallas *Fee Paid*		

Nru. 814

AKKWIST TA' ART

DIN id-dikjarazzjoni li ġejja, magħmula mill-President ta' Malta bis-saħħa ta' l-artikolu 3 ta' l-Ordinanza dwar l-Akkwist ta' l-Artijiet għal Skopijiet Pubbliċi (Kapitolu 88) hija ppubblikata skond u għall-finijiet ta' l-artikolu 9(1) ta' dik l-Ordinanza.

It-13 ta' Settembru, 2007

(File No. L 104/73/I/5)

DIKJARAZZJONI TAL-PRESIDENT TA' MALTA

Jiena hawnhekk niddikjara illi l-art hawn taħt imsemmija hija meħtieġa mill-awtorità kompetenti għal skop pubbliku skond id-dispożizzjonijiet ta' l-Ordinanza dwar l-akkwist ta' Artijiet għal Skopijiet Pubbliċi (Kap. 88) u illi l-akkwist tagħha għandu jkun b'xiri assolut.

Deskrizzjoni ta' l-Art

L-art li ġejja fl-Għarb, Għawdex:

1. Biċċa art tal-kejl ta' madwar 148 metru kwadru, li tmiss mil-Lbiċ ma' beni ta' Dott. F. Camilleri, mill-Grigal ma' triq pubblika u mix-Xlokk ma' beni ta' Dott. F. Camilleri jew irjieħ verjuri.

L-art hawn fuq imsemmija tidher murija bil-kulur aħmar u indikata bħala *plot* 5 fuq il-pjanta P.D. Nru. 2007_313, li wieħed jista' jara fuq talba fid-Dipartiment ta' l-Artijiet, Auberge de Baviere, Valletta.

Il-kumpens offrut hu ta' ħames mija u sebgħa u għoxrin Lira Maltija Lm527 (€1,227.58) skond l-istima li hawn ma'

No. 814

ACQUISITION OF LAND

THE following declaration made by the President of Malta under section 3 of the Land Acquisition (Public Purposes) Ordinance (Chapter 88) is published in terms and for the purposes of section 9(1) thereof.

13th September, 2007

DECLARATION BY THE PRESIDENT OF MALTA

I hereby declare that the undermentioned land is required by the competent authority for a public purpose in terms of the provisions of the Land Acquisition (Public Purposes) Ordinance (Cap. 88) and that the acquisition thereof is to be by absolute purchase.

Description of the Land

The following land at Għarb, Għawdex:

1. A plot of land measuring about 148 square metres, bounded on the South West by property of Dr F. Camilleri, on the North East by a public road and on the South East by property of Dr F. Camilleri or more precise boundaries.

The abovementioned land is shown in red and shown as plot 5 on plan P.D. No. 2007_313, which may be seen on demand at the Land Department, Auberge de Baviere, Valletta.

The compensation offered is of five hundred and twenty seven Maltese Liri Lm527 (€1,227.58) according to the

din id-dikjarazzjoni kif din saret mill-Perit Arkitett Joseph Mizzi, A.&C.E.

Ma' din id-Dikjarazzjoni qed tiġi ppubblikata *site plan* li turi l-immobbli msemmija.

(Iff) Edward Fenech Adami
President
14/8/2007

Din is-*site plan* qed tiġi ppubblikata f'paġna 8414.

Stima tal-Perit (oriġinali bil-Malti)

Akkwist ta' Art f'Għarb, Għawdex

Fuq struzzjonijiet tal-Kummissarju ta' l-Artijiet, skond l-Ordinanza dwar l-Akkwist ta' Artijiet (għal Skopijiet Pubbliċi), qieghed niffissa l-valur liberu u frank tal-propjetà hawn taħt deskritta f'Għarb, Għawdex, li hi meħtieġa mill-Gvern għal skop pubbliku, u dan wara li ħadt in konsiderazzjoni l-lokalità kif ukoll ħwejjeġ oħra li jista' jkollhom x'jaqsmu mal-valur ta' l-istess proprjetà.

***Plot* 5.** Biċċa art tal-kejl ta' madwar 148 metru kwadru, li tmiss mil-Lbiċ ma' beni ta' Dott. F. Camilleri, mill-Grigal ma' triq pubblika u mix-Xlokk ma' beni ta' Dott. F. Camilleri jew irjieħ verjuri, liema art hija meqjusa bħala art agrikola fit-termini ta' l-Ordinanza dwar l-Akkwist ta' Artijiet u hija murija bl-aħmar u bin-numru 5 fuq il-pjanta P.D. 2007_313, hija stmata għall-valur ta' ħames mija u sebgħa u għoxrin Lira Maltija Lm527 (€1,227.58).

(Iff.) Joseph Mizzi, A.&C.E.

L-4 ta' Lulju, 2007

valuation published with this declaration as made by architect Joseph Mizzi, A.&C.E.

A site plan showing the mentioned immovable property is being published with this declaration

(Sgd) Edward Fenech Adami
President
14/8/2007

This site plan is being published on page 8414.

Architect's Valuation (original in Maltese)

Acquisition of Land at Għarb, Gozo

I have been instructed by the Commissioner of Land to assess under the Land Acquisition (Public Purposes) Ordinance, the freehold value of the hereunder described property at Għarb, Gozo, required by Government for a public purpose, and this after considering the locality, as well as other matters relevant to the same property.


Plot 5. A plot of land measuring about 148 square metres, bounded on the South West by property of Dr F. Camilleri, on the North East by a public road and on the South East by property of Dr F. Camilleri or more precise boundaries, which land is considered as agricultural land in terms of the Land Acquisition (Public Purposes) Ordinance and is edged in red and numbered 5 on plan P.D. 2007_313, is valued for the price of five hundred and twenty seven Maltese Liri Lm527 (€1,227.58).

(Sgd.) Joseph Mizzi, A.&C.E.

4th July, 2007

Dan hu dokument uffiċċjali għall-użu biss fir-Reġistru tal-Artijiet

This is an official document for Land Registry use only [227 - Divizjoni ta' l-Artijiet tal-Gvern]

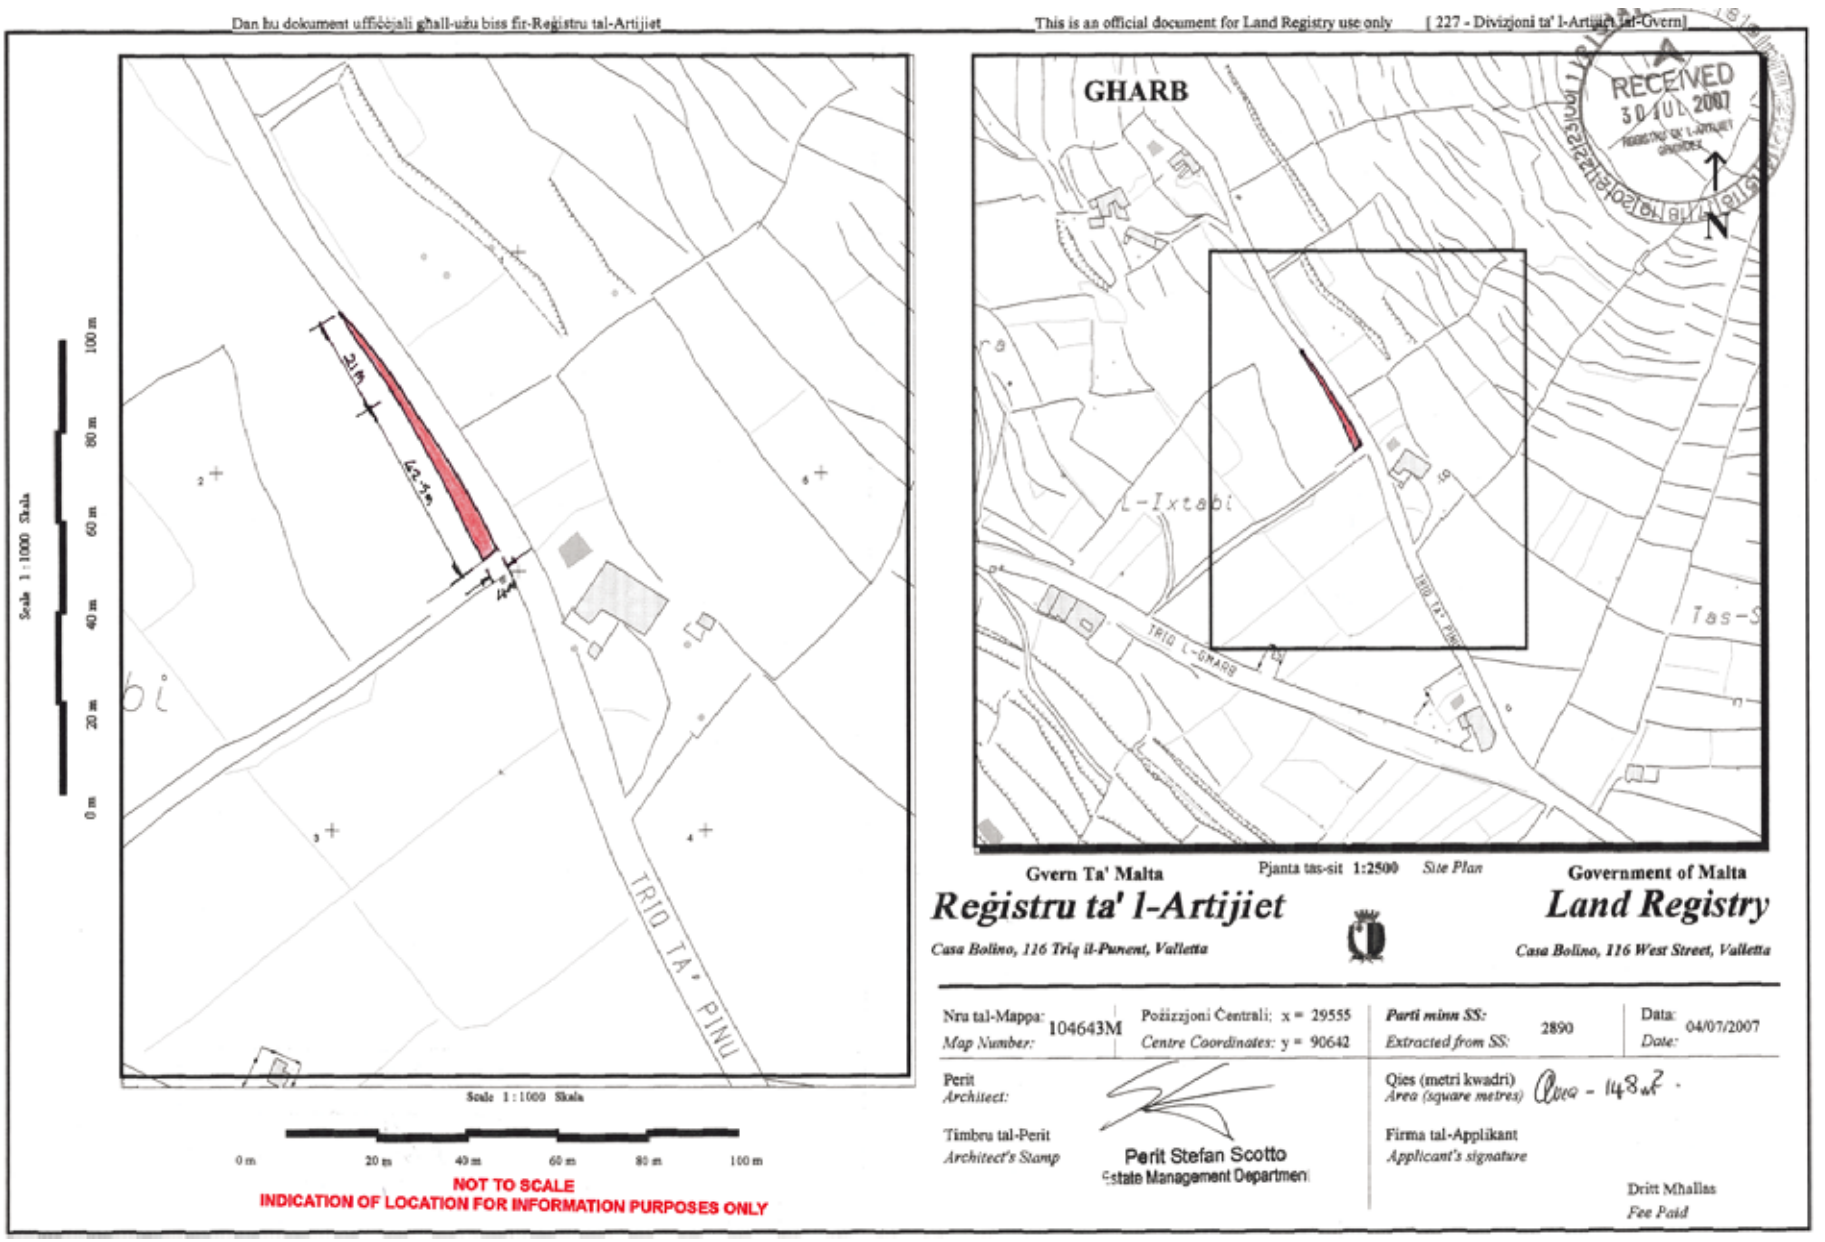

Gvern Ta' Malta — Pjanta tas-sit 1:2500 *Site Plan* — Government of Malta

Reġistru ta' l-Artijiet — **Land Registry**

Casa Bolino, 116 Triq il-Punent, Valletta — *Casa Bolino, 116 West Street, Valletta*

Nru tal-Mappa: *Map Number:*	104643M	Pożizzjoni Ċentrali: *Centre Coordinates:*	x = 29555 y = 90642	*Parti minn SS:* *Extracted from SS:*	2890	Data: *Date:*	04/07/2007

Perit *Architect:* Perit Stefan Scotto
Estate Management Department

Timbru tal-Perit *Architect's Stamp*

Qies (metri kwadri) *Area (sqware metres)* Area - 148 m²

Firma tal-Applikant *Applicant's signature*

Dritt Mhallas *Fee Paid*

Nru. 815

AKKWIST TA' ART

DIN id-dikjarazzjoni li ġejja, magħmula mill-President ta' Malta bis-saħħa ta' l-artikolu 3 ta' l-Ordinanza dwar l-Akkwist ta' l-Artijiet għal Skopijiet Pubbliċi (Kapitolu 88) hija ppubblikata skond u għall-finijiet ta' l-artikolu 9(1) ta' dik l-Ordinanza.

It-13 ta' Settembru, 2007

(File No. L 104/73/I/6)

DIKJARAZZJONI TAL-PRESIDENT TA' MALTA

Jiena hawnhekk niddikjara illi l-art hawn taħt imsemmija hija meħtieġa mill-awtorità kompetenti għal skop pubbliku skond id-dispożizzjonijiet ta' l-Ordinanza dwar l-akkwist ta' Artijiet għal Skopijiet Pubbliċi (Kap. 88) u illi l-akkwist tagħha għandu jkun b'xiri assolut.

Deskrizzjoni ta' l-Art

L-art li ġejja fl-Għarb, Għawdex:

1. Biċċa art tal-kejl ta' madwar 264 metru kwadru, li tmiss mill-Grigal ma' beni tal-werrieta ta' Geo Cassar Desain, min-Nofsinhar u mil-Lbiċ ma' triq pubblika jew irjieħ verjuri.

L-art hawn fuq imsemmija tidher murija bil-kulur aħmar u indikata bħala plot 6 fuq il-pjanta P.D. Nru. 2007_313A, li wieħed jista' jara fuq talba fid-Dipartiment ta' l-Artijiet, Auberge de Baviere, Valletta.

Il-kumpens offrut hu ta' seba' mija u ħames Liri Maltin Lm705 (€1,642.21) skond l-istima li hawn ma' din id-

No. 815

ACQUISITION OF LAND

THE following declaration made by the President of Malta under section 3 of the Land Acquisition (Public Purposes) Ordinance (Chapter 88) is published in terms and for the purposes of section 9(1) thereof.

13th September, 2007

DECLARATION BY THE PRESIDENT OF MALTA

I hereby declare that the undermentioned land is required by the competent authority for a public purpose in terms of the provisions of the Land Acquisition (Public Purposes) Ordinance (Cap. 88) and that the acquisition thereof is to be by absolute purchase.

Description of the Land

The following land at Għarb, Għawdex:

1. A plot of land measuring about 264 square metres, bounded on the North East by property of the heirs of Geo Cassar Desain, on South and South West by a public road or more precise boundaries.

The abovementioned land is shown in red and shown as plot 6 on plan P.D. No. 2007_313A, which may be seen on demand at the Land Department, Auberge de Baviere, Valletta.

The compensation offered is of seven hundred and five Maltese Liri Lm705 (€1,642.21) according to the valuation

dikjarazzjoni kif din saret mill-Perit Arkitett Joseph Mizzi, A.&C.E.

Ma' din id-Dikjarazzjoni qed tiġi ppubblikata *site plan* li turi l-immobbli msemmija.

(Iff) EDWARD FENECH ADAMI
President
14/8/2007

Din is-*site plan* qed tiġi ppubblikata f'paġna 8417.

Stima tal-Perit (oriġinali bil-Malti)

Akkwist ta' Art fl-Għarb, Għawdex

Fuq struzzjonijiet tal-Kummissarju ta' l-Artijiet, skond l-Ordinanza dwar l-Akkwist ta' Artijiet (għal Skopijiet Pubbliċi), qiegħed niffissa l-valur liberu u frank tal-propjetà hawn taħt deskritta f'Għarb, Għawdex, li hi meħtieġa mill-Gvern għal skop pubbliku, u dan wara li ħadt in konsiderazzjoni l-lokalità kif ukoll ħwejjeġ oħra li jista' jkollhom x'jaqsmu mal-valur ta' l-istess proprjetà.

***Plot* 6.** Biċċa art tal-kejl ta' madwar 264 metru kwadru, li tmiss mill-Grigal ma' beni tal-werrieta ta' Geo Cassar Desain, min-Nofsinhar u mil-Lbiċ ma' triq pubblika jew irjieħ verjuri, liema art hija meqjusa bħala art agrikola fit-termini ta' l-Ordinanza dwar l-Akkwist ta' Artijiet u hija murija bl-aħmar u bin-numru 6 fuq il-pjanta P.D. 2007_313A, hija stmata għall-valur ta' seba' mija u ħames Liri Maltin Lm705 (€1,642.21).

(Iff.) Joseph Mizzi, A.&C.E.

L-4 ta' Lulju, 2007

published with this declaration as made by architect Joseph Mizzi, A.&C.E.

A site plan showing the mentioned immovable property is being published with this declaration

(Sgd) EDWARD FENECH ADAMI
President
14/8/2007

This site plan is being published on page 8417.

Architect's Valuation (original in Maltese)

Acquisition of Land at Għarb, Gozo

I have been instructed by the Commissioner of Land to assess under the Land Acquisition (Public Purposes) Ordinance, the freehold value of the hereunder described property at Għarb, Gozo, required by Government for a public purpose, and this after considering the locality, as well as other matters relevant to the same property.


Plot 6. A plot of land measuring about 264 square metres, bounded on the North East by property of the heirs of Geo Cassar Desain, on South and South West by a public road or more precise boundaries, which land is considered as agricultural land in terms of the Land Acquisition (Public Purposes) Ordinance and is edged in red and numbered 6 on plan P.D. 2007_313A, is valued for the price of seven hundred and five Maltese Liri Lm705 (€1,642.21).

(Sgd.) Joseph Mizzi, A.&C.E.


4th July, 2007

Dan hu dokument uffiċċjali għall-użu biss fir-Reġistru tal-Artijiet

This is an official document for Land Registry use only [227 - Diviżjoni ta' l-Artijiet tal-Gvern]

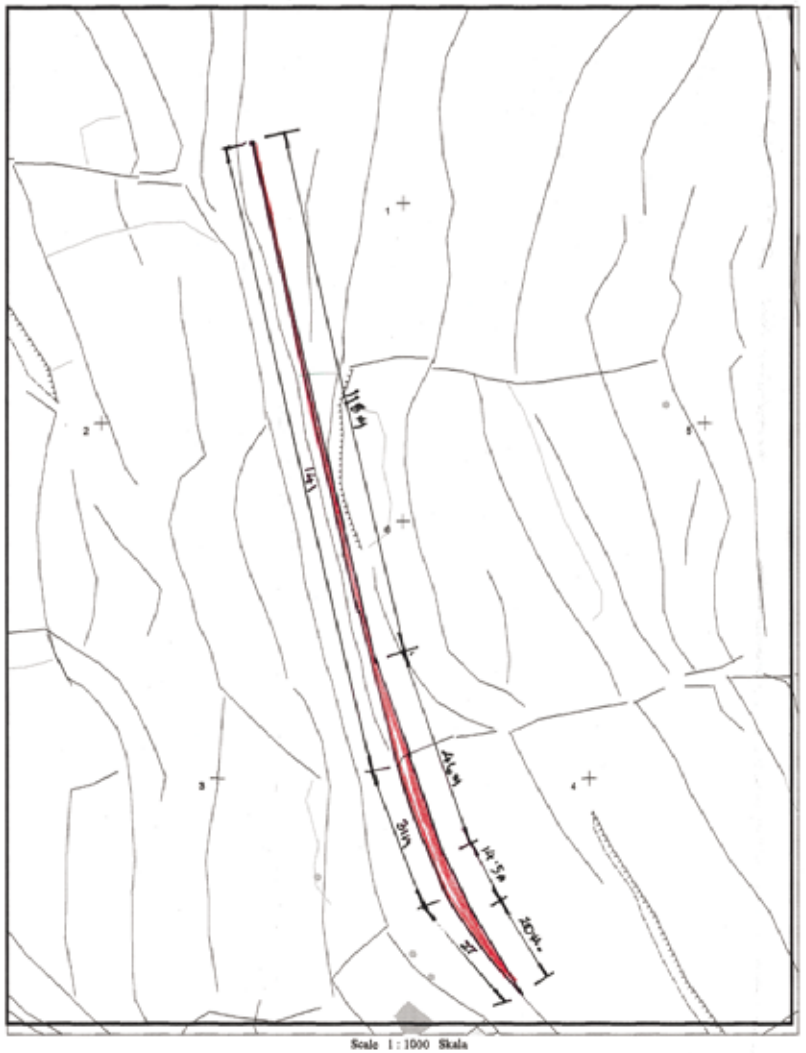

NOT TO SCALE
INDICATION OF LOCATION FOR INFORMATION PURPOSES ONLY

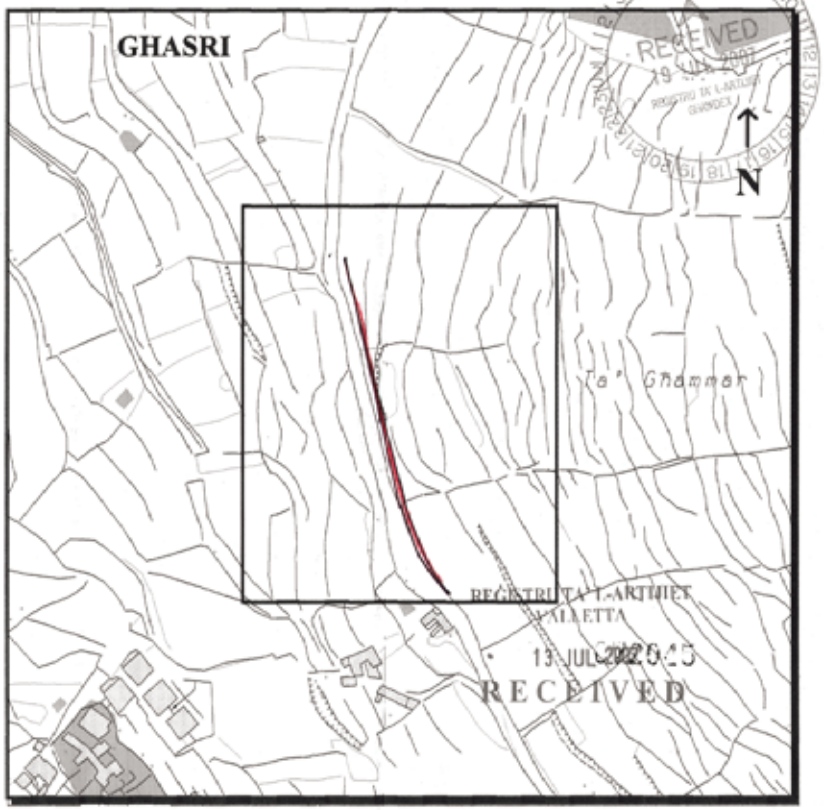

Gvern Ta' Malta — Pjanta tas-sit 1:2500 *Site Plan* — Government of Malta

Reġistru ta' l-Artijiet — *Casa Bolino, 116 Triq il-Punent, Valletta*

Land Registry — *Casa Bolino, 116 West Street, Valletta*

Nru tal-Mappa: *Map Number:*	104624M	Pożizzjoni Ċentrali: x = 29434 *Centre Coordinates:* y = 90919		*Parti minn SS:* *Extracted from SS:*	2891 2890	Data: *Date:*	04/07/2007

Perit *Architect:*

Timbru tal-Perit *Architect's Stamp*

Perit Stefan Scotto
Estate Management Department

Qies (metri kwadri) *Area (square metres)* Area 264 m²

Firma tal-Applikant *Applicant's signature*

Dritt Mhallas *Fee Paid*

Nru. 816

AKKWIST TA' ART

DIN id-dikjarazzjoni li ġejja, magħmula mill-President ta' Malta bis-saħħa ta' l-artikolu 3 ta' l-Ordinanza dwar l-Akkwist ta' l-Artijiet għal Skopijiet Pubbliċi (Kapitolu 88) hija ppubblikata skond u għall-finijiet ta' l-artikolu 9(1) ta' dik l-Ordinanza.

It-13 ta' Settembru, 2007

(File No. L 590/92/II/14)

DIKJARAZZJONI TAL-PRESIDENT TA' MALTA

Illi b'dikjarazzjoni tal-President ta' Malta tad-19 ta' April, 1996, il-fond hawn taħt imsemmi kienet dikjarata meħtieġa mill-awtorità kompetenti għal skop pubbliku skond id-dispożizzjonijiet ta' l-Ordinanza dwar l-akkwist ta' Artijiet għal Skopijiet Pubbliċi (Kap. 88) u illi l-akkwist tagħha kellu jkun b'xiri assolut.

Deskrizzjoni ta' l-Art

Il-fond li ġej fil-Belt Valletta:

1. Il-fond Numru 185 fi Triq Sant' Ursola.

Il-fond hawn fuq imsemmi jidher immarkat bil-kulur aħmar fuq il-pjanta L.D. Nru. 22/96, kif ukoll fuq *Plan levels* 2-3 fuq il-pjanta tal-*Works Department Housing Division Drwg No*. WD11E/82, li wieħed jista' jara fuq talba fid-Dipartiment ta' l-Artijiet, Auberge de Baviere, Valletta.

Illi d-Dikjarazzjoni tal-President ta' Malta odjerna qed tinħareġ għall-fini ta' l-Att 1 ta' l-2006.

Il-kumpens offrut hu ta' elf, tmien mija u tletin Lira Maltija Lm1,830 (€4,262.75) skond l-istima li hawn ma' din id-

No. 816

ACQUISITION OF LAND

THE following declaration made by the President of Malta under section 3 of the Land Acquisition (Public Purposes) Ordinance (Chapter 88) is published in terms and for the purposes of section 9(1) thereof.

13th September, 2007

DECLARATION BY THE PRESIDENT OF MALTA

Whereas by the declaration made by the President of Malta dated 19th April,1996, the undermentioned premises were declared to be required by the competent authority for a public purpose in terms of the provisions of the Land Acquisition (Public Purposes) Ordinance (Cap. 88) and that the acquisition thereof should have been by absolute purchase.

Description of the Land

The following premises at Valletta:

1. Premises Number 185 in Triq Sant' Ursola.

The abovementioned premises are shown marked in red on plan L.D. No. 22/96, as well as on Plan levels 2-3 on the plan of the Works Department Housing Division, Drwg No. WD11E/82,which may be seen on demand at the Land Department, Auberge de Baviere, Valletta.

That the present Declaration by the President of Malta is being published for the purpose of Act 1 of 2006.

The compensation offered is of one thousand, eight hundred and thirty Maltese Liri Lm1,830 (€4,262.75)

dikjarazzjoni kif din saret mill-Perit Arkitett Fred H. Valentino, A.&C.E.

Ma' din id-Dikjarazzjoni qed tiġi ppubblikata *site plan* li turi l-immobbli msemmija.

(Iff) EDWARD FENECH ADAMI
President
26/7/2007

Din is-*site plan* qed tiġi ppubblikata f'paġna 8420.

Stima tal-Perit (oriġinali bil-Malti)

Akkwist ta' fond fil-Belt Valletta

Fuq struzzjonijiet tal-Kummissarju ta' l-Artijiet, skond l-Ordinanza dwar l-Akkwist ta' Artijiet (għal Skopijiet Pubbliċi), qiegħed niffissa l-valur liberu u frank tal-proprjetà hawn taħt deskritta fil-Belt Valletta, li hi meħtieġa mill-Gvern għal skop pubbliku, u dan wara li ħadt in kunsiderazzjoni l-lokalità kif ukoll ħwejjeġ oħra li jista' jkollhom x'jaqsmu mal-valur ta' l-istess proprjetà.

Il-fond bin-numru 185 fi Triq Sant' Ursola, muri fuq il-pjanta L.D. 22/96, kif ukoll delinejat b'kulur aħmar fi plan levels 2-3 fuq il-pjanta tal-*Works Department-Housing Division Drwg No.* WD 11E/82, u huwa stmat għall-valur ta' elf, tmien mija u tletin Lira Maltija Lm1,830 (€4,262.75)

(Iff.) Perit Arkitett Fred H. Valentino, A.&C.E.

Din l-istima sejra tissostitwixxi stima oħra preċedenti redatta mill-AIC John Sciberras fit-23 ta' Frar, 1996 in kwantu għall-istess fond hawn fuq indikat.

L-24 ta' Novembru, 2006

according to the valuation published with this declaration as made by architect Fred H. Valentino, A.&C.E.

A site plan showing the mentioned immovable property is being published with this declaration

(Sgd) EDWARD FENECH ADAMI
President
26/7/2007

This site plan is being published on page 8420.

Architect's Valuation (original in Maltese)

Acquisition of Premises at Valletta

I have been instructed by the Commissioner of Land to assess under the Land Acquisition (Public Purposes) Ordinance, the freehold value of the hereunder described premises at Valletta, required by Government for a public purpose, and this after considering the locality, as well as other matters relevant to the same property.

Premises numbered 185 in Triq Sant' Ursola, shown on plan L.D. 22/96, as well as being marked in red on plan levels 2-3 on Works Department-Housing Division Drwg plan No. WD 11E/82, and is valued for the price of one thousand, eight hundred and thirty Maltese Liri Lm1,830 (€4,262.75)


(Sgd.) Architect Fred H. Valentino, A.&C.E.


This valuation is to substitute the other preceeding evaluation given by AIC John Sciberras on the 13rg February, 1996 regarding the same premises indicated above.

24th November, 2006

Dan hu dokument uffiċjali għall-użu biss fir-Reġistru tal-Artijiet

This is an official document for Land Registry use only [227 - Diviżjoni ta' l-Artijiet tal-Gvern]

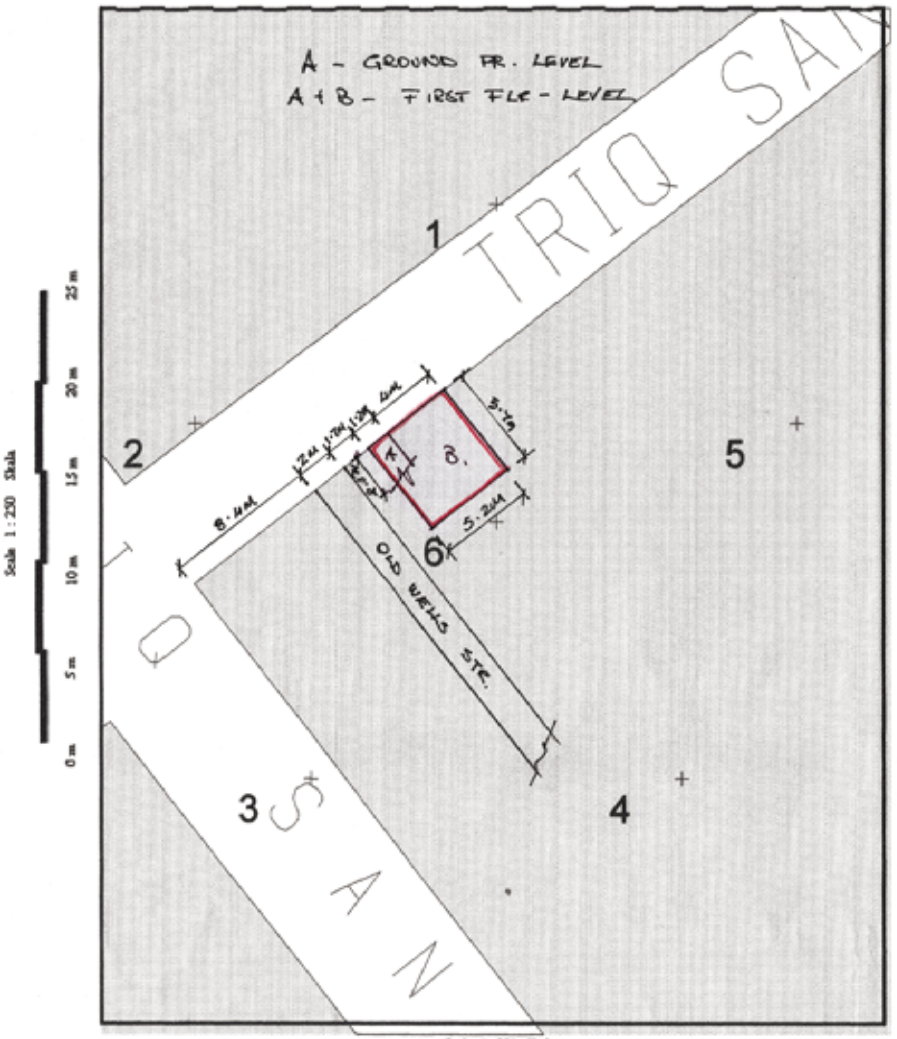

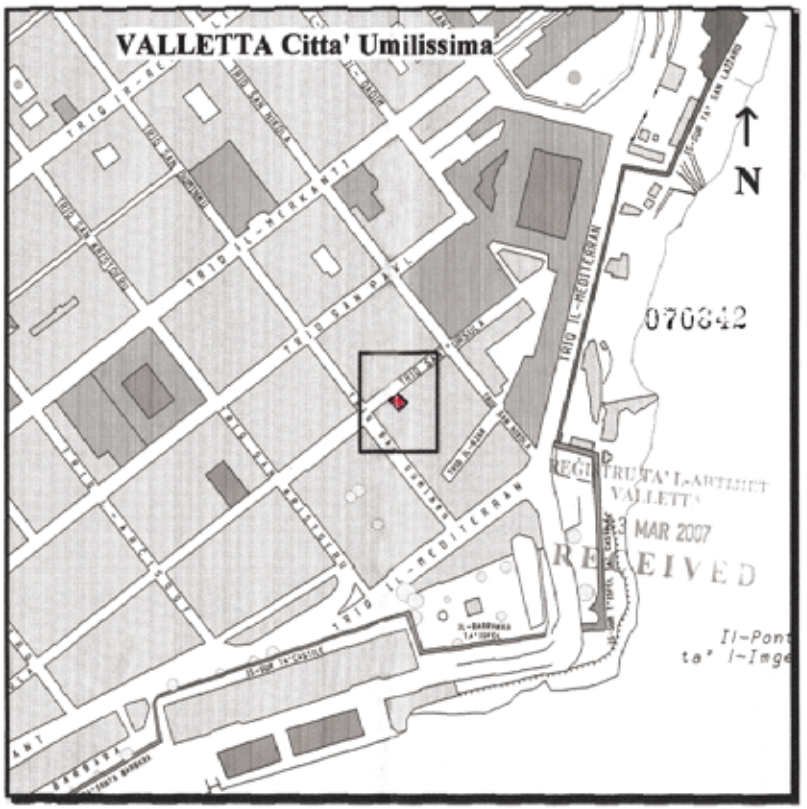

Gvern Ta' Malta — Pjanta tas-sit 1:2500 *Site Plan* — Government of Malta

Reġistru ta' l-Artijiet — *Casa Bolino, 116 Triq il-Punent, Valletta*

Land Registry — *Casa Bolino, 116 West Street, Valletta*

Nru tal-Mappa: *Map Number:*	101392M	Pożizzjoni Ċentrali: x = 56478 *Centre Coordinates:* y = 72991		*Parti minn SS:* *Extracted from SS:*	5673 5672	Data: *Date:*	21/02/2007

Perit *Architect:*

Timbru tal-Perit *Architect's Stamp*

Perit Stefan Scotto
Estate Management Department

Qies (metri kwadri) *Area (square metres)*

Firma tal-Applikant *Applicant's signature*

Dritt Mħallas *Fee Paid*

NOT TO SCALE
INDICATION OF LOCATION FOR INFORMATION PURPOSES ONLY

Nru. 817

AKKWIST TA' ART

DIN id-dikjarazzjoni li ġejja, magħmula mill-President ta' Malta bis-saħħa ta' l-artikolu 3 ta' l-Ordinanza dwar l-Akkwist ta' l-Artijiet għal Skopijiet Pubbliċi (Kapitolu 88) hija ppubblikata skond u għall-finijiet ta' l-artikolu 9 (1) ta' dik l-Ordinanza.

It-13 ta' Settembru, 2007

(File No. L 91/87/3)

DIKJARAZZJONI TAL-PRESIDENT TA' MALTA

Illi b'dikjarazzjoni tal-President ta' Malta ta' l-10 ta' Mejju, 1996, il-fond hawn taħt imsemmi kienet dikjarata meħtieġa mill-awtorità kompetenti għal skop pubbliku skond id-dispożizzjonijiet ta' l-Ordinanza dwar l-akkwist ta' Artijiet għal Skopijiet Pubbliċi (Kap. 88) u illi l-akkwist tagħha kellu jkun b'xiri assolut.

Deskrizzjoni ta' l-Art

L-art li ġejja fiż-Żejtun:

1. Biċċa art tal-kejl ta' madwar 740 metru kwadru, li tmiss mix-Xlokk ma' proprjetà ta' Salvatore Azzopardi, min-Nofsinhar ma' proprjetà ta' Joseph Attard u mill-Majjistral ma' proprjetà ta' Louis Mifsud jew irjieħ verjuri.

L-art hawn fuq imsemmija tidher murija bil-kulur aħmar u bin-numru 3 fuq il-pjanta L.D. 132/95, li wieħed jista' jara fuq talba fid-Dipartiment ta' l-Artijiet, Auberge de Baviere, Valletta.

Illi d-Dikjarazzjoni tal-President ta' Malta odjerna qed tinħareġ għall-fini ta' l-Att 1 ta' l-2006.

Il-kumpens offrut hu ta' mija u tmenin elf Lira Maltija Lm180,000 (€419,287.21) skond l-istima li hawn ma' din

No. 817

ACQUISITION OF LAND

THE following declaration made by the President of Malta under section 3 of the Land Acquisition (Public Purposes) Ordinance (Chapter 88) is published in terms and for the purposes of section 9(1) thereof.

13th September, 2007

DECLARATION BY THE PRESIDENT OF MALTA

Whereas by the declaration of the President of Malta dated 10th May,1996, the undermentioned premises was declared to be required by the competent authority for a public purpose in terms of the provisions of the Land Acquisition (Public Purposes) Ordinance (Cap. 88) and that the acquisition thereof should have been by absolute purchase.

Description of the Land

The following land at Żejtun:

1. A plot of land measuring about 740 square metres, bounded on the South West by property of Salvatore Azzopardi, on the South by property of Joseph Attard and on the North West by property of Louis Mifsud or more precise boundaries.

The abovementioned premises are shown in red and marked number 3 on plan L.D. No.132/95, which may be seen on demand at the Land Department, Auberge de Baviere, Valletta.

That the present Declaration by the President of Malta is being published for the purpose of Act 1 of 2006.

The compensation offered is of one hundred and eighty thousand Maltese Liri Lm180,000 (€419,287.21) according

id-dikjarazzjoni kif din saret mill-Perit Arkitett Carmen V. Sutton, A.&C.E.

Ma' din id-Dikjarazzjoni qed tiġi ppubblikata *site plan* li turi l-immobbli msemmija.

(Iff) EDWARD FENECH ADAMI
President
13/6/2007

Din is-*site plan* qed tiġi ppubblikata f'paġna 8423.

Stima tal-Perit (oriġinali bil-Malti)

Akkwist ta' Art fiż-Żejtun

Fuq struzzjonijiet tal-Kummissarju ta' l-Artijiet, skond l-Ordinanza dwar l-Akkwist ta' Artijiet (għal Skopijiet Pubbliċi), qieghed niffissa l-valur liberu u frank tal-proprjetà hawn taħt deskritta fiż-Żejtun, li hi meħtieġa mill-Gvern ghal skop pubbliku, u dan wara li ħadt in kunsiderazzjoni l-lokalità kif ukoll ħwejjeġ oħra li jista' jkollhom x'jaqsmu mal-valur ta' l-istess proprjetà.

***Plot* 3.** Biċċa art tal-kejl ta' madwar 740 metru kwdru, li tmiss mix-Xlokk ma' proprjetà ta' Salvatore Azzopardi, min-Nofsinhar ma' proprjetà ta' Joseph Attard u mill-Majjistral ma' proprjetà ta' Louis Mifsud jew irjieħ verjuri, liema art hija meqjusa bħala art fabbrikabbli fit-termini ta' l-Ordinanza dwar l-Akkwist ta' Artijiet u hija murija bl-aħmar u mmarkata bħala *plot* "3" fuq il-pjanta L.D. 132/95, u hija stmata għall-valur ta' mija u tmenin elf Lira Maltija Lm180,000 (€419,287.21)

(Iff.) Perit Arkitett Carmen V. Sutton, A.&C.E.

N.B. Dan ir-rapport ta' stima u l-pjanta mehmuża miegħu qed jibdel ir-rapport ta' stima datat 22 ta' Marzu, 1995, għal dak li għandu x'jaqsam mal-proprjetà msemmija.

It-23 ta' Mejju, 2007

to the valuation published with this declaration as made by architect Carmen V. Sutton, A.&C.E.

A site plan showing the mentioned immovable property is being published with this declaration

(Sgd) EDWARD FENECH ADAMI
President
13/6/2007

This site plan is being published on page 8423.

Architect's Valuation (original in Maltese)

Acquisition of Land at Żejtun


I have been instructed by the Commissioner of Land to assess under the Land Acquisition (Public Purposes) Ordinance, the freehold value of the hereunder described premises at Żejtun, required by Government for a public purpose, and this after considering the locality, as well as other matters relevant to the same property.

Plot 3. A plot of land measuring about 740 square metres, bounded on the South East by property of Salvatore Azzopardi, on the South by property of Joseph Attard and on the North West by property of Louis Mifsud or more precise boundaries, which land is considered as a building site in terms of the Land Acquisition (Public Purposes) Ordinance and is edged in red and marked as plot "3" on plan L.D. 132/95, and is valued for the price of one hundred and eighty thousand Maltese Liri Lm180,000 (€419,287.21).

(Sgd.) Architect Carmen V. Sutton, A.&C.E.

N.B. This valuation report and attached plan is substituting the valuation report dated 22nd May, 1995, for that regarding the abovementioned property.

23rd May, 2007

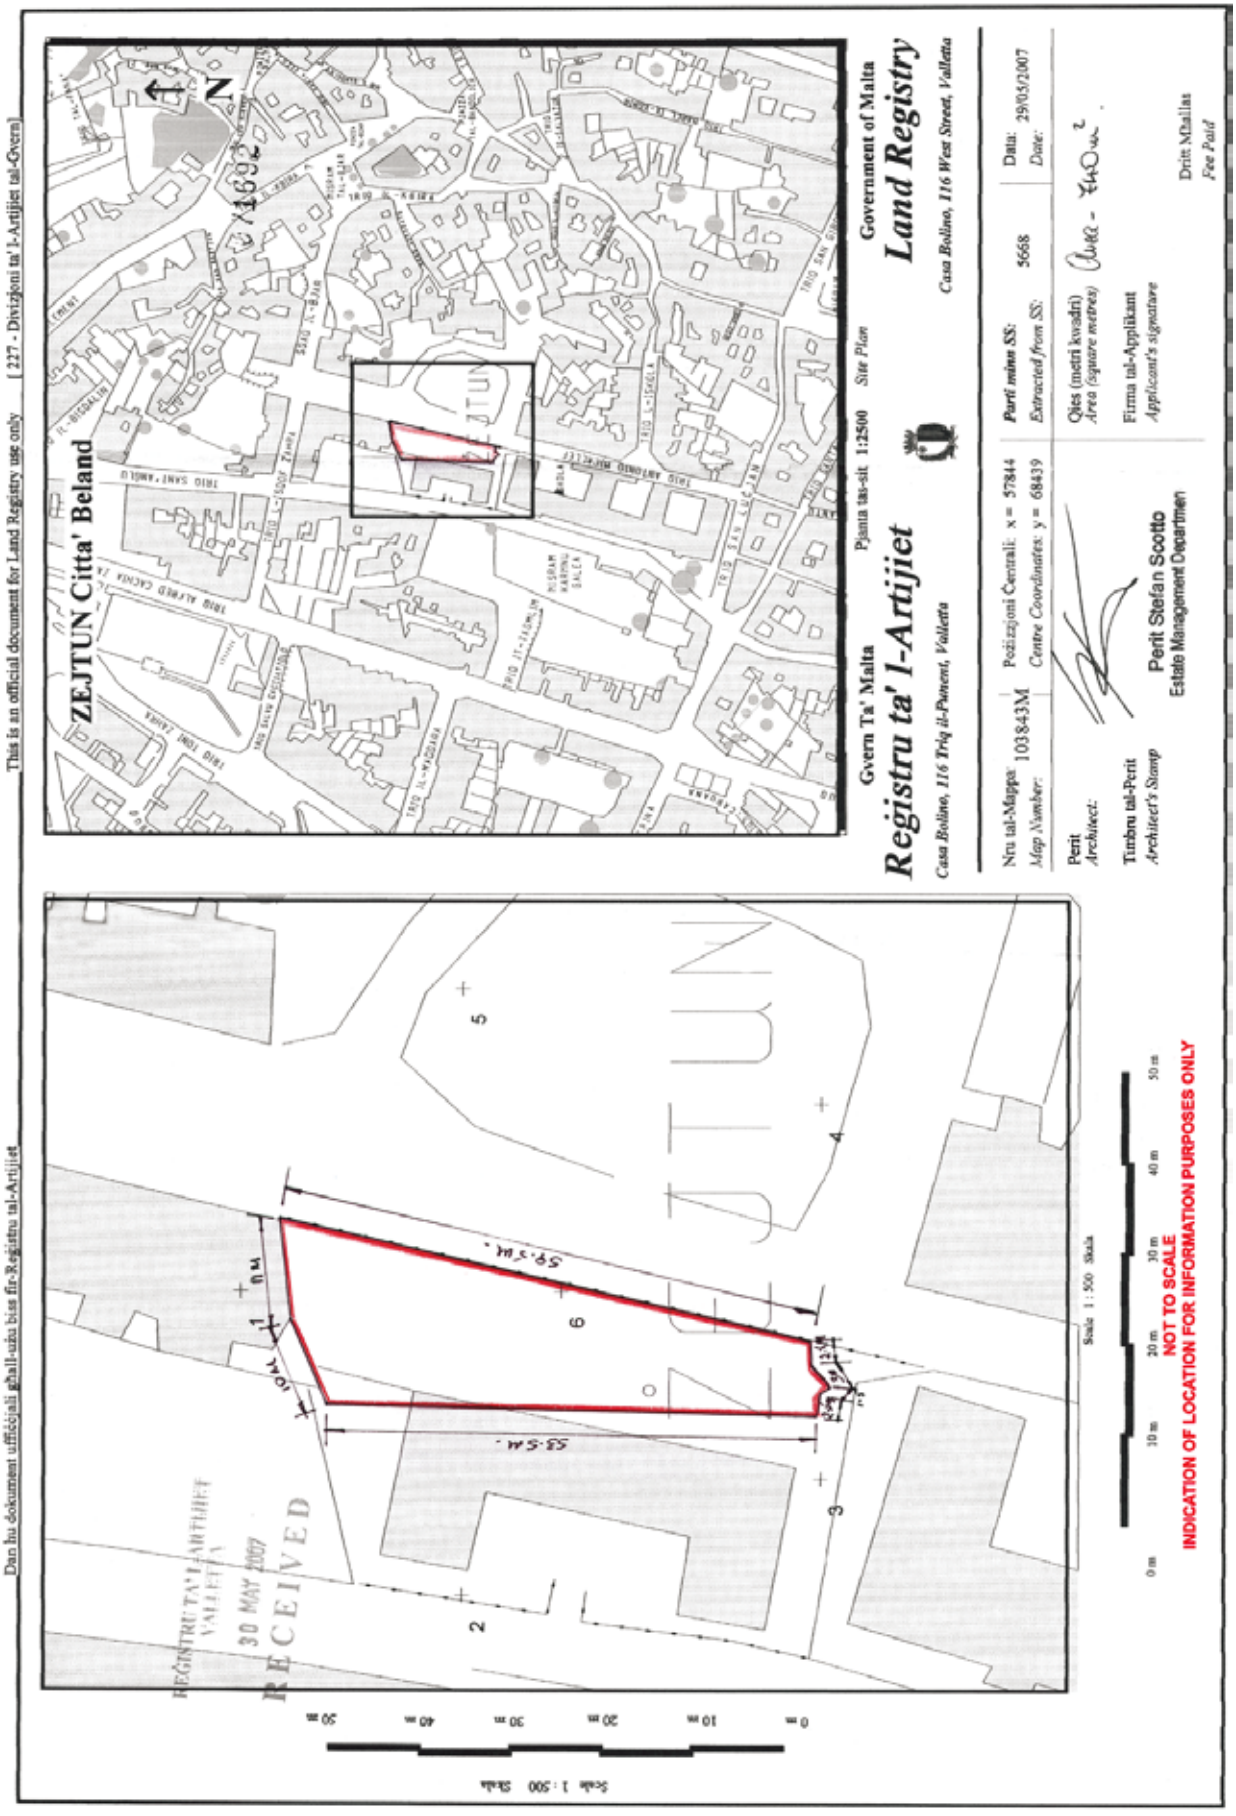
Dan hu dokument uffiċjali għall-użu biss fir-Reġistru tal-Artijiet
This is an official document for Land Registry use only [227 - Divizjoni ta' l-Artijiet tal-Gvern]
Government of Malta
Land Registry
Reġistru ta' l-Artijiet
Gvern Ta' Malta
Pjanta tas-sit 1:2500 Site Plan
ZEJTUN Citta' Beland
N
Nru tal-Mappa: 103843M
Map Number:
Pożizzjoni Ċentrali: x = 57844
Centre Coordinates: y = 68439
Parti minn SS: 5668
Extracted from SS:
Data: 29/05/2007
Date:
Perit
Architect:
Timbru tal-Perit
Architect's Stamp
Perit Stefan Scotto
Estate Management Department
Qies (metri kwadri)
Area (square metres)
Firma tal-Applikant
Applicant's signature
Drittijiet Mallas
Fee Paid
RECEIVED
30 MAY 2007
REĠISTRU TA' L-ARTIJIET
VALLETTA
59.57m.
53.54m.
Scale 1:500 Skala
0m 10m 20m 30m 40m 50m
NOT TO SCALE
INDICATION OF LOCATION FOR INFORMATION PURPOSES ONLY

Nru. 818

AKKWIST TA' ART

DIN id-dikjarazzjoni li ġejja, magħmula mill-President ta' Malta bis-saħħa ta' l-artikolu 3 ta' l-Ordinanza dwar l-Akkwist ta' l-Artijiet għal Skopijiet Pubbliċi (Kapitolu 88) hija ppubblikata skond u għall-finijiet ta' l-artikolu 9(1) ta' dik l-Ordinanza.

It-13 ta' Settembru, 2007

(File No. L 244/97/1)

DIKJARAZZJONI TAL-PRESIDENT TA' MALTA

Illi b'dikjarazzjoni tal-President ta' Malta tat-28 ta' Lulju, 1998, il-fond hawn taħt imsemmi kienet dikjarata meħtieġa mill-awtorità kompetenti għal skop pubbliku skond id-dispożizzjonijiet ta' l-Ordinanza dwar l-akkwist ta' Artijiet għal Skopijiet Pubbliċi (Kap. 88) u illi l-akkwist tagħha kellu jkun b'xiri assolut.

Deskrizzjoni ta' l-Art

Il-fond li ġej f'Bormla:

1. Il-fond Numru 11 fi Sqaq l-Erwieħ kantuniera mal-fond Nru. 40, Triq San Franġisk. (Fond wieħed).

Il-fond hawn fuq imsemmi jidher immarkat bil-kulur aħmar fuq il-pjanta L.D. Nru.182/97, kif ukoll fuq il-pjanta Hsg. Drwg Nru. COS/51/97, li wieħed jista' jara fuq talba fid-Dipartiment ta' l-Artijiet, Auberge de Baviere, Valletta.

Illi d-Dikjarazzjoni tal-President ta' Malta odjerna qed tinħareġ għall-fini ta' l-Att 1 ta' l-2006.

Il-kumpens offrut hu ta' erbat elef u tmien mitt Lira Maltija Lm4,800 (€11,180.99) skond l-istima li hawn ma' din id-

No. 818

ACQUISITION OF LAND

THE following declaration made by the President of Malta under section 3 of the Land Acquisition (Public Purposes) Ordinance (Chapter 88) is published in terms and for the purposes of section 9(1) thereof.

13th September, 2007

DECLARATION BY THE PRESIDENT OF MALTA

Whereas by declaration made by the President of Malta dated 28th July,1998, the undermentioned premises was declared to be required by the competent authority for a public purpose in terms of the provisions of the Land Acquisition (Public Purposes) Ordinance (Cap. 88) and that the acquisition thereof should have been by absolute purchase.

Description of the Land

The following premises at Cospicua:

1. Premises Number 11 in Sqaq l-Erwieħ corner with premises No. 40, Triq San Franġisk. (One premises).

The abovementioned premises are shownmarked in red on plan L.D. No. 182/97, as well as on plan Hsg. Drwg No. COS/51/97, which may be seen on demand at the Land Department, Auberge de Baviere, Valletta.

That the present Declaration by the President of Malta is being published for the purpose of Act 1 of 2006.

The compensation offered is of four thousand, eight hundred Maltese Liri Lm4,800 (€11,180.99) according to the

dikjarazzjoni kif din saret mill-Perit Arkitett Carmen V. Sutton, A.&C.E.

Ma' din id-Dikjarazzjoni qed tiġi ppubblikata *site plan* li turi l-immobbli msemmija.

(Iff) EDWARD FENECH ADAMI
President
21/6/2007

Din is-*site plan* qed tiġi ppubblikata f'paġna 8426.

Stima tal-Perit (oriġinali bil-Malti)

Fond f'Bormla

Fuq struzzjonijiet tal-Kummissarju ta' l-Artijiet, skond l-Ordinanza dwar l-Akkwist ta' Artijiet (għal Skopijiet Pubbliċi), qiegħed niffissa l-valur liberu u frank tal-proprjetà hawn taħt deskritta f'Bormla, li hi meħtieġa mill-Gvern għal skop pubbliku, u dan wara li ħadt in kunsiderazzjoni l-lokalità kif ukoll ħwejjeġ oħra li jista' jkollhom x'jaqsmu mal-valur ta' l-istess proprjetà.

Il-fond bin-numru 11, Sqaq l-Erwieħ, kantuniera mal-fond Nru. 40, Triq San Franġisk huwa muri bil-kulur aħmar fuq il-pjanta L.D. 182/97 u fuq il-pjanta Hsg.Drwg. Cos/51/97 u qed jiġi stmat għall-valur ta' erbat elef u tmien mitt Lira Maltija Lm4,800 (€11,180.99).

(Iff.) Arkitett Carmen V. Sutton, A.&C.E.

N.B. Dan ir-rapport ta' stima u l-pjanta meħmuża miegħu qed jibdel ir-rapport ta' stima datat 27 ta' Marzu, 1998, għal dak li għandu x'jaqsam mal-proprjetà msemmija.

It-23 ta' Mejju, 2007

valuation published with this declaration as made by architect Carmen V. Sutton, A.&C.E.

A site plan showing the mentioned immovable property is being published with this declaration

(Sgd) EDWARD FENECH ADAMI
President
21/6/2007

This site plan is being published on page 8426.

Architect's Valuation (original in Maltese)

Premises at Cospicua


I have been instructed by the Commissioner of Land to assess under the Land Acquisition (Public Purposes) Ordinance, the freehold value of the hereunder described premises at Cospicua, required by Government for a public purpose, and this after considering the locality, as well as other matters relevant to the same property.

Premises numbered 11, Sqaq l-Erwieħ, corner with No. 40, Triq San Franġisk, is shown in red on plan L.D. 182/97 and on plan Hsg.Drwg. Cos/51/97 and is being valued for four thousand and eight hundred Maltese Liri Lm4,800 (€11,180.99).

(Sgd.) Architect Arkitett Carmen V. Sutton, A.&C.E.

N.B. This valuation report and attached plan is substituting the valuation report dated 27th March, 1998, for that regarding the abovementioned property.

23rd May, 2007

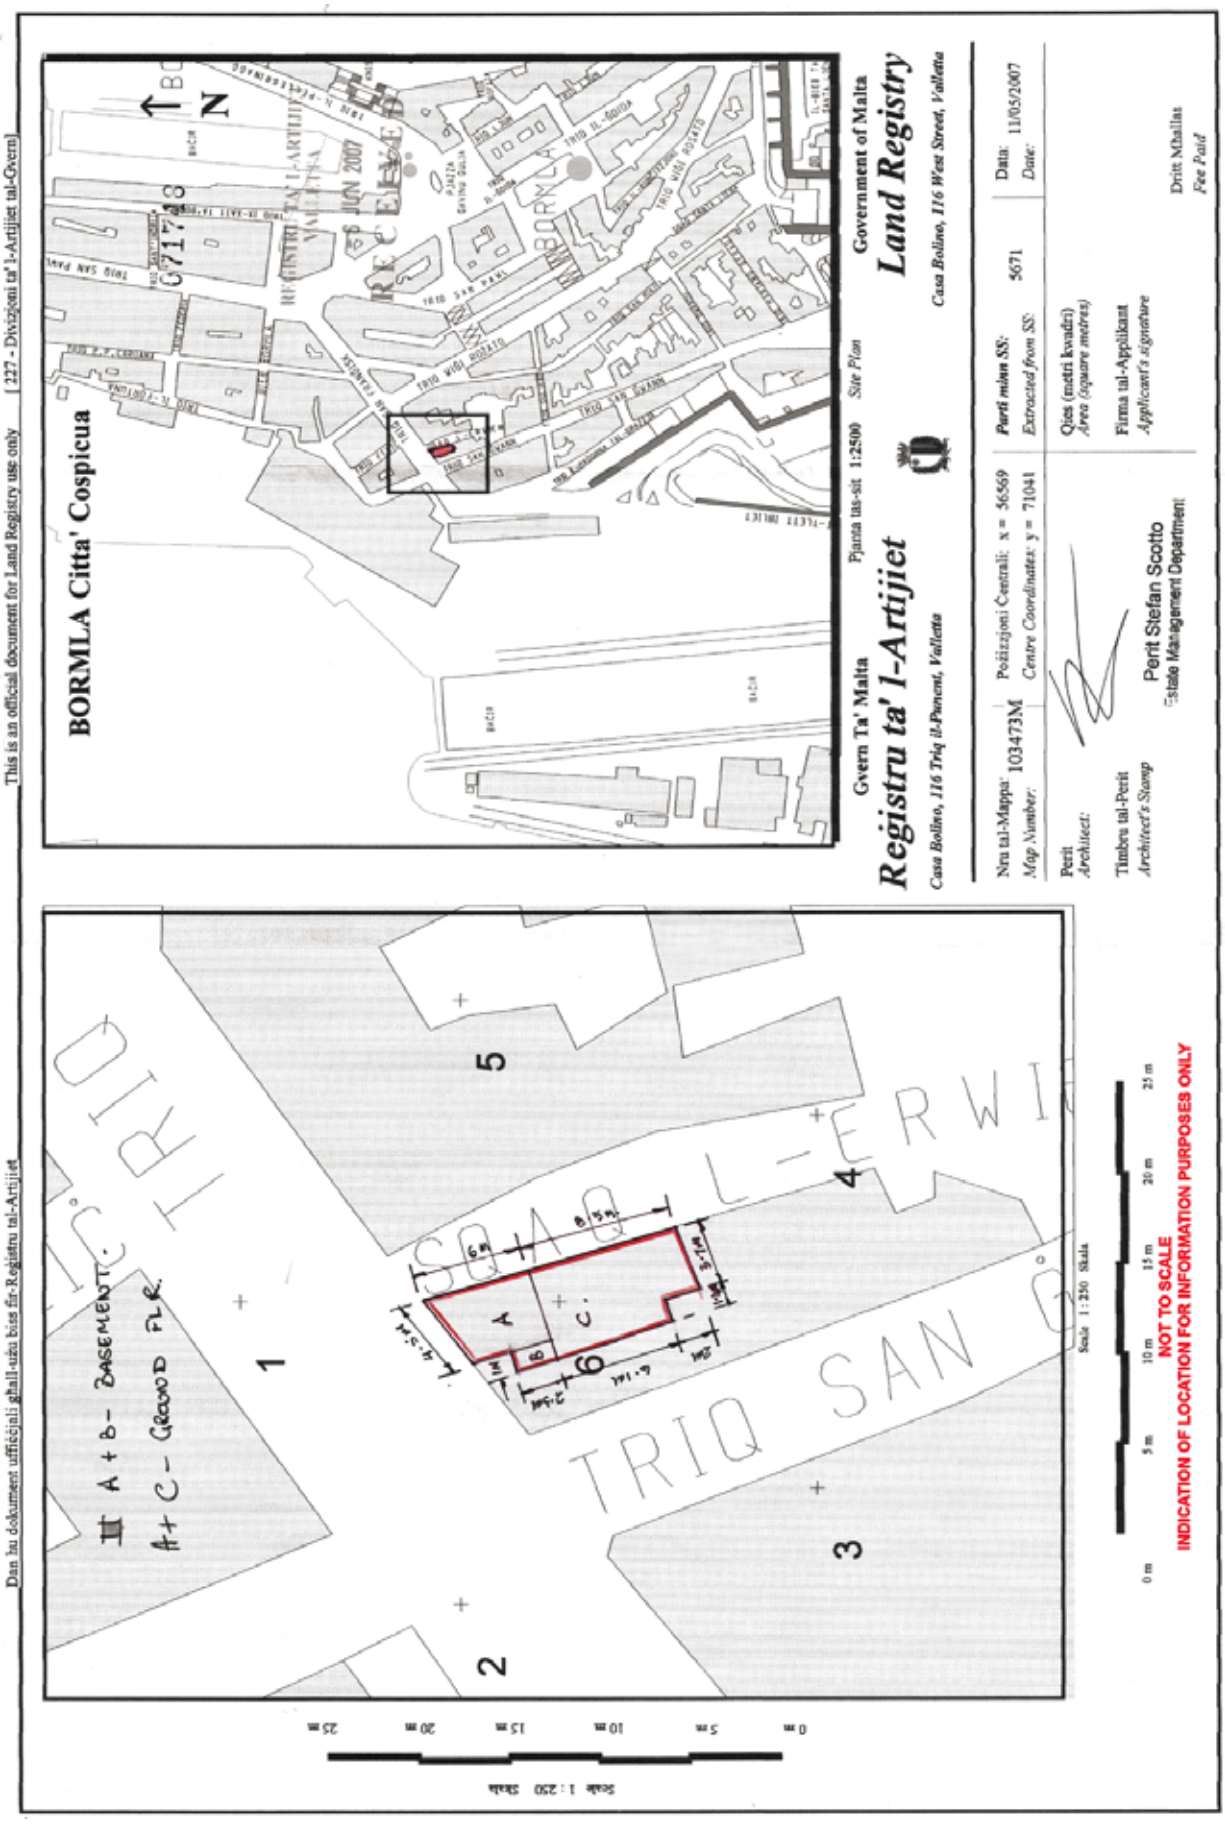
Dan ta' dokument uffiċjali għall-użu biss fir-Reġistru tal-Artijiet
This is an official document for Land Registry use only
[227 - Diviżjoni ta' l-Artijiet tal-Gvern]
BORMLA Citta' Cospicua
Gvern Ta' Malta
Registru ta' l-Artijiet
Casa Bolino, 116 Triq il-Parocca, Valletta
Pjanta tas-sit 1:2500 Site Plan
Government of Malta
Land Registry
Casa Bolino, 116 West Street, Valletta
Nru tal-Mappa: 103473M
Map Number:
Pożizzjoni Ċentrali: x = 56569
Centre Coordinates: y = 71041
Parti miżuri SS: 5671
Extracted from SS:
Data: 11/05/2007
Date:
Perit Architect:
Timbru tal-Perit Architect's Stamp
Perit Stefan Scotto
Estate Management Department
Qies (metri kwadri) Area (square metres)
Firma tal-Applikant Applicant's signature
Drittˇ Mhallas Fee Paid
TRIQ SAN
TRIQ
I A + b - BASEMENT.
A + C - GROUND FLR.
Skala 1:250 Scale
0 m 5 m 10 m 15 m 20 m 25 m
NOT TO SCALE
INDICATION OF LOCATION FOR INFORMATION PURPOSES ONLY

Nru. 819

AKKWIST TA' ART

DIN id-dikjarazzjoni li ġejja, magħmula mill-President ta' Malta bis-saħħa ta' l-artikolu 3 ta' l-Ordinanza dwar l-Akkwist ta' l-Artijiet għal Skopijiet Pubbliċi (Kapitolu 88) hija ppubblikata skond u għall-finijiet ta' l-artikolu 9(1) ta' dik l-Ordinanza.

It-13 ta' Settembru, 2007

(File No. L 228/93/15)

DIKJARAZZJONI TAL-PRESIDENT TA' MALTA

Illi b'dikjarazzjoni tal-President ta' Malta tat-22 ta' Ottubru, 1996, il-fond hawn taħt imsemmi kienet dikjarata meħtieġa mill-awtorità kompetenti għal skop pubbliku skond id-dispożizzjonijiet ta' l-Ordinanza dwar l-akkwist ta' Artijiet għal Skopijiet Pubbliċi (Kap. 88) u illi l-akkwist tagħha kellu jkun b'xiri assolut.

Deskrizzjoni ta' l-Art

Il-fond li ġej fl-Imsida:

1. Il-fond bin-numru 26 fi Triq Garcin, li jeżisti f'livell ta' pjan terran u li jikkonsisti f'kamra tal-kejl ta' 12' x 14' fuq it-triq u kamra fuq wara ta' 8' x 9'.

Il-fond hawn fuq imsemmi jidher immarkat bil-kulur aħmar fuq il-pjanta L.D. Nru.46/96, kif ukoll bl-aħmar u bin-numru 26 fuq il-pjanta Drwg Nru. MS/2/93, tal-Housing Construction and Maintenance, li wieħed jista' jara fuq talba fid-Dipartiment ta' l-Artijiet, Auberge de Baviere, Valletta.

No. 819

ACQUISITION OF LAND

THE following declaration made by the President of Malta under section 3 of the Land Acquisition (Public Purposes) Ordinance (Chapter 88) is published in terms and for the purposes of section 9(1) thereof.

13th September, 2007

DECLARATION BY THE PRESIDENT OF MALTA

Whereas by declaration made by the President of Malta dated 22nd October,1996, the undermentioned premises was declared to be required by the competent authority for a public purpose in terms of the provisions of the Land Acquisition (Public Purposes) Ordinance (Cap. 88) and that the acquisition thereof should have been by absolute purchase.

Description of the Land

The following premises at Msida:

1. Premises number 26 in Triq Garcin, being at ground floor level and consisting in a room measuring 12' x 14' facing the street and a room at the back measuring 8' x 9'.

The abovementioned premises are shownmarked in red on plan L.D. No. 46/96, as well as in red and number 26 on plan Drwg No. MS/2/93, of the Housing Construction and Maintenance, which may be seen on demand at the Land Department, Auberge de Baviere, Valletta.

Illi d-Dikjarazzjoni tal-President ta' Malta odjerna qed tinhareġ għall-fini ta' l-Att 1 ta' l-2006.

Il-kumpens offrut hu ta' elfejn Lira Maltija Lm2,000 (€4,658.7) skond l-istima li hawn ma' din id-dikjarazzjoni kif din saret mill-Perit Arkitett Joseph Mizzi, A.&C.E.

Ma' din id-Dikjarazzjoni qed tiġi ppubblikata *site plan* li turi l-immobbli msemmija.

(Iff) EDWARD FENECH ADAMI
President
21/6/2007

Din is-*site plan* qed tiġi ppubblikata f'paġna 8429.

Stima tal-Perit (oriġinali bil-Malti)

Fond fl-Imsida

Fuq struzzjonijiet tal-Kummissarju ta' l-Artijiet, skond l-Ordinanza dwar l-Akkwist ta' Artijiet (għal Skopijiet Pubbliċi), qiegħed niffissa l-valur liberu u frank tal-proprjetà hawn taħt deskritta fl-Imsida, li hi meħtieġa mill-Gvern għal skop pubbliku, u dan wara li ħadt in kunsiderazzjoni l-lokalità kif ukoll ħwejjeġ oħra li jista' jkollhom x'jaqsmu mal-valur ta' l-istess proprjetà.

Il-fond Nru 26 fi Triq Garcin, li jeżisti f'livell ta' pjan terran u li jikkonsisti f'kamra tal-kejl ta' 12' x 14' fuq it-triq u kamra fuq wara ta' 8' x 9', huwa stmat għall-valur ta' elfejn Lira Maltija Lm2,000 (€4,658.7).

(Iff.) Arkitett Joseph Mizzi, A.&C.E.

It-18 ta' April, 2007

That the present Declaration by the President of Malta is being published for the purpose of Act 1 of 2006.

The compensation offered is of two thousand Maltese Liri Lm2,000(€4,658.7) according to the valuation published with this declaration as made by architect Joseph Mizzi, A.&C.E.

A site plan showing the mentioned immovable property is being published with this declaration

(Sgd) EDWARD FENECH ADAMI
President
21/6/2007

This site plan is being published on page 8429.

Architect's Valuation (original in Maltese)

Premises at Msida

I have been instructed by the Commissioner of Land to assess under the Land Acquisition (Public Purposes) Ordinance, the freehold value of the hereunder described premises at Msida, required by Government for a public purpose, and this after considering the locality, as well as other matters relevant to the same property.

Premises No. 26 in Triq Garcin, being at ground floor level and consisting in a room measuring 12' x 14' facing the street and a room at the back measuring 8' x 9', is valued for the price of two thousand Maltese Liri Lm2,000 (€4,658.7).


(Sgd.) Architect Joseph Mizzi, A.&C.E.

18th April, 2007

Dan hu dokument uffiċċjali għall-użu biss fir-Reġistru tal-Artijiet

This is an official document for Land Registry use only [227 - Divizjoni ta' l-Artijiet tal-Gvern]



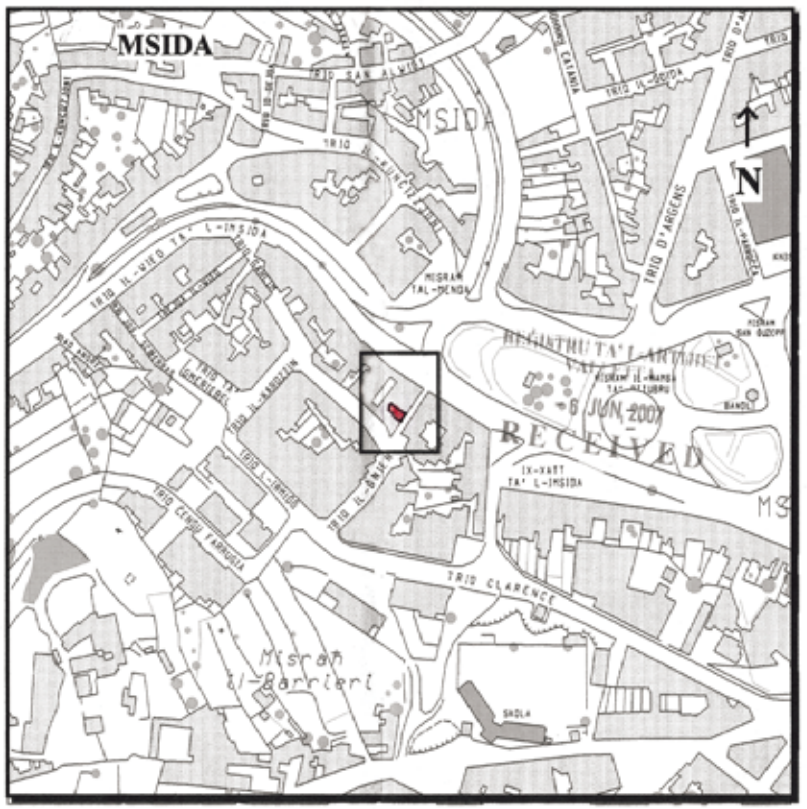

Gvern Ta' Malta — Pjanta tas-sit 1:2500 *Site Plan* — Government of Malta

Reġistru ta' l-Artijiet — **Land Registry**

Casa Bolino, 116 Triq il-Punent, Valletta — *Casa Bolino, 116 West Street, Valletta*

Nru tal-Mappa: *Map Number:*	103024M	Pożizzjoni Ċentrali: x = 53829 *Centre Coordinates:* y = 72693		*Parti minn SS:* *Extracted from SS:*	5272	Data: *Date:*	24/04/2007

Perit *Architect:*

Timbru tal-Perit *Architect's Stamp*

Perit Stefan Scotto
Estate Management Department

Qies (metri kwadri) *Area (square metres)*

Firma tal-Applikant *Applicant's signature*

Dritt Mhallas *Fee Paid*

Nru. 820

AKKWIST TA' ART

B'RIFERENZA għan-Notifikazzjoni tal-Gvern Nru. 1075 tal-20 ta' Diċembru, 2006, fl-istima tal-perit tal-fond Nru. 14 fi Triq Hanover, Bormla, il-valur ta' l-utile dominju temporanju kellu jkun Lm800 (€1,863.5) u mhux Lm80 (€186.35).

It-13 ta' Settembru, 2007

No. 820

ACQUISITION OF LAND

WITH reference to Government Notice No. 1075 of the 20th Decemeber, 2006, in the valuation of the architect of premises No. 14 in Triq Hanover, Cospicua, the value of the temporary utile dominium should have been Lm800 (€1,863.5) and not Lm80 (€186.35).

13th September, 2007

INDUSTRIAL PROPERTY REGISTRATIONS DIRECTORATE

The patents indicated below have been amended in terms of the Patents and Designs Act 2000:

(21) **PAT/2799**
(22) *Filing date:* 25 May 05
(54) COATED TABLET FORMULATION AND METHOD

(73) Bristol-Myers Squibb Company
(Incorporated in United States)
(33) US (31) 60/575319 (32) 28 May 04

(21) **PAT/3072**
(22) *Filing date:* 25 Oct 05
(54) NOVEL AMINOPYRIDINE DERIVATIVES HAVING AURORA A SELECTIVE INHIBITORY ACTION

(73) Banyu Pharmaceutical Co. Ltd.
(Incorporated in Japan)
(33) JP (31) 2004-315152 (32) 29 Oct 04
(33) JP (31) 2005-161156 (32) 01 Jun 05

(21) **PAT/2843**
(22) *Filing date:* 17 Jun 05
(54) IMMEDIATE RELEASE FORMULATIONS OF MEMANTINE ORAL DOSAGE FORMS

(73) Merz Pharma GmbH & Co. KGAA
(Incorporated in Germany)

(33) US (31) 60/581244 (32) 17 Jun 04

(21) **PAT/2994**
(22) *Filing date:* 20 Sep 05
(54) 4-AMINO SUBSTITUTED-2-SUBSTITUTED-1,2,3,4-TETRAHYDROQUINOLINE COMPOUNDS

(73) Pfizer Products Inc.
(Incorporated in United States)
(33) US (31) 60/612860 (32) 23 Sep 04
(33) US (31) 60/658704 (32) 03 Mar 05
(33) US (31) 11/187854 (32) 25 Jul 05

Interested parties may give notice of an opposition within sixty (60) days from date of this publication in accordance with the Patents and Designs Act 2000.

GODWIN WARR
Director General Commerce
Comptroller of Industrial Property

13th September 2007

L-ammonti bl-ewro huma bbażati fuq ir-rata ta' €1=Lm0.429300 u huma għal użu ta' informazzjoni biss
Values displayed in euro are based on the rate of €1=Lm0.429300 and are for information purposes only

Ippubblikat mid-Dipartiment ta' l-Informazzjoni (doi.gov.mt) — Valletta — *Published by the Department of Information (doi.gov.mt) — Valletta*
Mitbugħ fl-Istamperija tal-Gvern — *Printed at the Government Printing Press*