Nru. 18,181
Prezz/Price
€2.24 (Lm0.96)

Gazzetta tal-Gvern ta' Malta
The Malta Government Gazette

Il-Ħamis, 31 ta' Jannar, 2008
Thursday, 31st January, 2008

Pubblikata b'Awtorità
Published by Authority

NOTIFIKAZZJONIJIET TAL-GVERN

Nru. 89

ATT DWAR IS-SIGURTÀ SOĊJALI
(KAP. 318)

Ħatra ta' Arbitru

BIS-SAĦĦA tas-setgħat mogħtija bl-artikolu 107 ta' l-Att dwar is-Sigurtà Soċjali (Kap. 318), il-Ministru għall-Familja u Solidarjetà Soċjali ħatret lill Dott. Joseph Bonnici, LL.D., biex ikun Arbitru għall-finijiet ta' dak l-Att.

Din il-ħatra hija valida sal-31 ta' Diċembru, 2008.

Il-31 ta' Jannar, 2008

Nru. 90

ATT DWAR IS-SIGURTÀ SOĊJALI
(KAP. 318)

Ħatra ta' Membru tal-Bord għall-Għajnuna Soċjali

NGĦARRFU għall-informazzjoni ta' kulħadd li bis-saħħa tas-setgħat mogħtija bl-artikolu 128 ta' l-Att dwar is-Sigurtà Soċjali (Kap. 318), u għall-finijiet ta' dak l-Att, il-Ministru għall-Familja u Solidarjetà Soċjali approvat il-ħatra tas-Sur Kevin Bonello, minflok is-Sur Anthony Micallef Debono, bħala membru tal-Bord għall-Għajnuna Soċjali.

Din il-ħatra hija valida sal-31 ta' Diċembru 2008.

Il-31 ta' Jannar, 2008

Nru. 91

AKKWIST TA' ART

DIN id-dikjarazzjoni li ġejja, magħmula mill-President ta' Malta bis-saħħa ta' l-artikolu 3 ta' l-Ordinanza dwar l-Akkwist ta' l-Artijiet għal Skopijiet Pubbliċi (Kapitolu 88) hija ppubblikata skond u għall-finijiet ta' l-artikolu 9(1) ta' dik l-Ordinanza.

Il-31 ta' Jannar, 2008
(File No. L 241/88/II/17)

GOVERNMENT NOTICES

No. 89

SOCIAL SECURITY ACT
(CAP. 318)

Appointment of Umpire

IN exercise of the powers conferred by article 107 of the Social Security Act (Cap. 318), the Minister for the Family and Social Solidarity has appointed Dr Joseph Bonnici, LL.D., as Umpire for the purposes of the said Act.

This appointment shall be valid up to the 31st December, 2008.

31st January, 2008

No. 90

SOCIAL SECURITY ACT
(CAP. 318)

Appointment of Member on the Social Assistance Board

IT is hereby notified for general information that in exercise of the powers conferred by article 128 of the Social Security Act (Cap. 318), and for the purposes of that Act, the Minister for the Family and Social Solidarity has approved the appointment of Mr Kevin Bonello to replace Mr Anthony Micallef Debono, as a member of the Social Assistance Board.

This appointment shall be valid up to the 31st December 2008.

31st January, 2008

No. 91

ACQUISITION OF LAND

THE following declaration made by the President of Malta under section 3 of the Land Acquisition (Public Purposes) Ordinance (Chapter 88) is published in terms and for the purposes of section 9(1) thereof.

31st January, 2008

DIKJARAZZJONI TAL-PRESIDENT TA' MALTA

Illi b'dikjarazzjoni tal-President ta' Malta tal-5 ta' Ottubru, 1999, l-art hawn taħt imsemmija kienet dikjarata meħtieġa mill-awtorità kompetenti għal skop pubbliku skond id-dispożizzjonijiet ta' l-Ordinanza dwar l-akkwist ta' Artijiet għal Skopijiet Pubbliċi (Kap. 88) u illi l-akkwist tagħha kellu jkun b'xiri assolut.

Deskrizzjoni ta' l-Art

Il-fond li ġej fil-Belt Valletta:

1. Il-fond 103A, fi Triq id-Dejqa.

Il-fond hawn fuq imsemmi jidher immarkat bil-kulur aħmar fuq il-pjanta L.D. Nru 220A/88, kif ukoll bl-aħdar fuq il-pjanta tal-Works Division Drwg No. 1L/985 (*plan levels* 2/3/4 u 5) li wieħed jista' jara fuq talba fid-Dipartiment ta' l-Artijiet, Auberge de Baviere, Valletta.

Illi d-Dikjarazzjoni tal-President ta' Malta odjerna qiegħda tiġi maħruġa għall-fini ta' l-Att Nru. 1 ta' l-2006.

Il-kumpens offrut hu ta' disgħa u sittin elf, erba' mija u ħmistax-il Euro u tlieta u tletin ċenteżmu €69,415.33 (Lm29,800) skond l-istima tal-perit l-Perit Fred H. Valentino, A.&C.E.li kopja tagħha qed tiġi ppubblikata ma' din id-dikjarazzjoni.

Ma' din id-Dikjarazzjoni qed tiġi ppubblikata *site plan* li turi l-immobbli msemmija.

(Iff) EDWARD FENECH ADAMI
President
17/1/2008

Din is-*site plan* qed tiġi ppubblikata f'paġna 779.

Stima tal-Perit (oriġinali bil-Malti)

Fond fil-Belt Valletta

Fuq struzzjonijiet tal-Kummissarju ta' l-Artijiet, skond l-Ordinanza dwar l-Akkwist ta' Artijiet (għal Skopijiet Pubbliċi), qiegħed niffissa l-valur liberu u frank tal-fond hawn taħt deskritt fil-Belt Valletta, li hi meħtieġa mill-Gvern għal skop pubbliku, u dan wara li ħadt in konsiderazzjoni l-lokalità kif ukoll ħwejjeġ oħra li jista' jkollhom x'jaqsmu mal-valur ta' l-istess proprjetà.

Il-fond 103A, fi Triq id-Dejqa, muri bl-aħmar fuq il-pjanta L.D. Nru 220A/88, kif ukoll bl-aħdar fuq il-pjanta tal-Works Division Drwg No. 1L/985 (*plan levels nos* 2/3/4 u 5) huwa stmat għall-valur ta' disgħa u sittin elf, erba' mija u ħmistax-il Euro u tlieta u tletin ċenteżmu €69,415.33 (Lm29,800).

(Iff.) Fred H. Valentino, A.&C.E

L-14 ta' Jannar, 2008

DECLARATION BY THE PRESIDENT OF MALTA

Whereas by President's declaration dated 5th October, 1999, the undermentioned land was declared to be required by the competent authority for a public purpose in terms of the provisions of the Land Acquisition (Public Purposes) Ordinance (Cap. 88) and that the acquisition thereof was to be by absolute purchase.

Description of the Land

The following premises at Valletta:

1. Premises103A, in Triq id-Dejqa.

The abovementioned premises is shown marked in red on plan L.D. Nru 220A/88, as well as in green on a plan of the Works Division Drwg No. 1L/985 (plan levels 2/3/4 and 5)which may be seen on demand at the Land Department, Auberge de Baviere, Valletta.

Whereas the present Declaration of the President of Malta is being published for the purpose of Act 1 of 2006.

The compensation offered is sixty-nine thousand, four hundred and fifteen Euros and thirty three cents €69,415.33 (Lm29,800) according to the valuation published with this declaration as made by architect Fred H. Valentino, A.&C.E.

A site plan showing the mentioned immovable property is being published with this declaration

(Sgd) EDWARD FENECH ADAMI
President
17/1/2008

This site plan is being published on page 779.

Architect's Valuation (original in Maltese)

Premises at Valletta

I have been instructed by the Commissioner of Land to assess under the Land Acquisition (Public Purposes) Ordinance, the freehold value of the hereunder described property at Valletta, required by Government for a public purpose, and this after considering the locality, as well as other matters relevant to the same property.

Premises103A, in Triq id-Dejqa, shown in red on plan L.D. Nru 220A/88, as well as in green on a plan of the Works Division Drwg No. 1L/985 (plan levels 2/3/4 and 5) is valued for the price of sixty-nine thousand, four hundred and fifteen Euros and thirty three cents €69,415.33 (Lm29,800)

(Sgd.) Fred H. Valentino, A.&C.E

14th January, 2008

Dan hu dokument uffiċjali għall-użu biss fir-Reġistru tal-Artijiet

This is an official document for Land Registry use only

[227 - Diviżjoni ta' l-Artijiet tal-Gvern]

A - LEVEL - 2, 3, 4 AND 5.
B - LEVEL - 3, 4 AND 5.
C - LEVEL - 4 AND 5.
D - LEVEL - 4 AND 6

1
2
3
4
5
6
A
B
C
D

Scale 1 : 250 Made

0 m 5 m 10 m 15 m 20 m 25 m

Scale 1 : 250 Made

0 m 5 m 10 m 15 m 20 m 25 m

NOT TO SCALE
INDICATION OF LOCATION FOR INFORMATION PURPOSES ONLY

VALLETTA Citta' Umilissima

Il-Fosos

N

Gvern Ta' Malta — Pjanta tas-sit 1:2500 *Site Plan* — Government of Malta

Reġistru ta' l-Artijiet

Casa Bolino, 116 Triq il-Punent, Valletta

Land Registry

Casa Bolino, 116 West Street, Valletta

Nru tal-Mappa *Map Number:* 108731M	Pożizzjoni Ċentrali: x = 56312 *Centre Coordinates:* y = 73239	*Parti minn XX:* *Extracted from XX:* 5671	Data: *Date:* 11/01/2008	
Perit *Architect:*		Qies (metri kwadri) *Area (square metres)*		
Timbru tal-Perit *Architect's Stamp*	Perit Stefan Scotto Estate Management Department	Firma tal-Applikant *Applicant's signature*		
			Drittijiet Imħallsa *Fee Paid*	

Nru. 92

AKKWIST TA' ART

DIN id-dikjarazzjoni li ġejja, magħmula mill-President ta' Malta bis-saħħa ta' l-artikolu 3 ta' l-Ordinanza dwar l-Akkwist ta' l-Artijiet għal Skopijiet Pubbliċi (Kapitolu 88) hija ppubblikata skond u għall-finijiet ta' l-artikolu 9(1) ta' dik l-Ordinanza.

Il-31 ta' Jannar, 2008

(File No. L 241/88/II/11)

DIKJARAZZJONI TAL-PRESIDENT TA' MALTA

Illi b'dikjarazzjoni tal-President ta' Malta tal-5 ta' Ottubru, 1999, l-art hawn taħt imsemmija kienet dikjarata meħtieġa mill-awtorità kompetenti għal skop pubbliku skond id-dispożizzjonijiet ta' l-Ordinanza dwar l-akkwist ta' Artijiet għal Skopijiet Pubbliċi (Kap. 88) u illi l-akkwist tagħha kellu jkun b'xiri assolut.

Deskrizzjoni ta' l-Art

Il-fond li ġej fil-Belt Valletta:

1. Il-fond bin-numru 48, fi Triq Sant' Anna.

Il-fond hawn fuq imsemmi jidher immarkat bil-kulur aħmar fuq il-pjanta L.D. Nru 220A/88, kif ukoll bil-kulur ikħal fuq il-pjanta tal-Works Division Drwg No. 1L/985 *(plan levels* 2 u 3) li wieħed jista' jara fuq talba fid-Dipartiment ta' l-Artijiet, Auberge de Baviere, Valletta.

Illi d-Dikjarazzjoni tal-President ta' Malta odjerna qiegħda tiġi maħruġa għall-fini ta' l-Att Nru. 1 ta' l-2006.

Il-kumpens offrut hu ta' sebat elf, mija u sebgħa u disgħin Euro u sitta u sebgħin ċenteżmu €7,197.76

No. 92

ACQUISITION OF LAND

THE following declaration made by the President of Malta under section 3 of the Land Acquisition (Public Purposes) Ordinance (Chapter 88) is published in terms and for the purposes of section 9(1) thereof.

31st January, 2008

DECLARATION BY THE PRESIDENT OF MALTA

Whereas by President's declaration dated 5th October, 1999, the undermentioned land was declared to be required by the competent authority for a public purpose in terms of the provisions of the Land Acquisition (Public Purposes) Ordinance (Cap. 88) and that the acquisition thereof was to be by absolute purchase.

Description of the Land

The following premises at Valletta:

1. Premises number 48, in Triq Sant' Anna.

The abovementioned premises is shown marked in red on plan L.D. Nru 220A/88, as well as in blue on a plan of the Works Division Drwg No. 1L/985 (plan levels 2 and 3) which may be seen on demand at the Land Department, Auberge de Baviere, Valletta.

Whereas the present Declaration of the President of Malta is being published for the purpose of Act 1 of 2006.

The compensation offered is seven thousand, one hundred and ninety seven Euros and seventy cents

(Lm3,090) skond l-istima tal-perit l-Perit Fred H. Valentino, A.&C.E.li kopja tagħha qed tiġi ppubblikata ma' din id-dikjarazzjoni.

Ma' din id-Dikjarazzjoni qed tiġi ppubblikata *site plan* li turi l-immobbli msemmija.

(Iff) EDWARD FENECH ADAMI
President
17/1/2008

Din is-*site plan* qed tiġi ppubblikata f'paġna 782.

Stima tal-Perit (oriġinali bil-Malti)

Fond fil-Belt Valletta

Fuq struzzjonijiet tal-Kummissarju ta' l-Artijiet, skond l-Ordinanza dwar l-Akkwist ta' Artijiet (għal Skopijiet Pubbliċi), qiegħed niffissa l-valur liberu u frank tal-fond hawn taħt deskritta fil-Belt Valletta, li hu meħtieġ mill-Gvern għal skop pubbliku, u dan wara li ħadt in konsiderazzjoni l-lokalità kif ukoll ħwejjeġ oħra li jista' jkollhom x'jaqsmu mal-valur ta' l-istess proprjetà.

Il-fond bin-numru 48, fi Triq Sant' Anna, muri bl-aħmar fuq il-pjanta L.D. Nru 220A/88, kif ukoll bl-ikħal fuq il-pjanta tal-Works Division Drwg No. 1L/985 ((*plan levels nos* 2/3/4 u 5) huwa stmat għall-valur ta' sebat elef, mija u sebgħa u disgħin Euro u sitta u sebgħin ċenteżmu €7,197.76 (Lm3,090).

(Iff.) Fred H. Valentino, A.&C.E

L-14 ta' Jannar, 2008

€7,197.76 (Lm3,090) according to the valuation published with this declaration as made by architect Fred H. Valentino, A.&C.E.

A site plan showing the mentioned immovable property is being published with this declaration

(Sgd) EDWARD FENECH ADAMI
President
17/1/2008

This site plan is being published on page 782.

Architect's Valuation (original in Maltese)

Premises at Valletta

I have been instructed by the Commissioner of Land to assess under the Land Acquisition (Public Purposes) Ordinance, the freehold value of the hereunder described property at Valletta, required by Government for a public purpose, and this after considering the locality, as well as other matters relevant to the same property.

Premises number 48, in Triq id-Dejqa, shown in red on plan L.D. Nru 220A/88, as well as in green on a plan of the Works Division Drwg No. 1L/985 (plan levels 2/3/4 and 5) is valued for the price of seven thousand, one hundred and ninety-seven Euros and seventy six cents €7,197.76 (Lm3,090).

(Sgd.) Fred H. Valentino, A.&C.E

14th January, 2008

Dan hu dokument uffiċjali għall-użu biss fir-Reġistru tal-Artijiet

This is an official document for Land Registry use only [227 - Diviżjoni ta' l-Artijiet tal-Gvern]

A - LEVEL 2 AND 3
B - LEVEL 3 ONLY.

1
2
3
4
5
6
B

Scale 1 : 250 Skala

NOT TO SCALE
INDICATION OF LOCATION FOR INFORMATION PURPOSES ONLY

VALLETTA Citta' Umilissima

N

Gvern Ta' Malta — Pjanta tas-sit 1:2500 *Site Plan* — Government of Malta

Reġistru ta' l-Artijiet
Casa Bolino, 116 Triq il-Pursent, Valletta

Land Registry
Casa Bolino, 116 West Street, Valletta

Nru tal-Mappa: *Map Number*	108728M	Pożizzjoni Ċentrali: x = 56312 *Centre Coordinates:* y = 73239	*Parti minn SS: Extracted from SS:*	5671	Data: *Date:*	11/01/2008

Perit: *Architect:*
Timbru tal-Perit: *Architect's Stamp*

Perit Stefan Scotto
Estate Management Department

Qies (metri kwadri): *Area (square metres)*
Firma tal-Applikant: *Applicant's signature*

Dritt Mhallas: *Fee Paid*

Nru. 93

AKKWIST TA' ART

DIN id-dikjarazzjoni li ġejja, magħmula mill-President ta' Malta bis-saħħa ta' l-artikolu 3 ta' l-Ordinanza dwar l-Akkwist ta' l-Artijiet għal Skopijiet Pubbliċi (Kapitolu 88) hija ppubblikata skond u għall-finijiet ta' l-artikolu 9(1) ta' dik l-Ordinanza.

Il-31 ta' Jannar, 2008

(File No. L 241/88/II/30)

DIKJARAZZJONI TAL-PRESIDENT TA' MALTA

Illi b'dikjarazzjoni tal-President ta' Malta tal-5 ta' Ottubru, 1999, l-art hawn taħt imsemmija kienet dikjarata meħtieġa mill-awtorità kompetenti għal skop pubbliku skond id-dispożizzjonijiet ta' l-Ordinanza dwar l-akkwist ta' Artijiet għal Skopijiet Pubbliċi (Kap. 88) u illi l-akkwist tagħha kellu jkun b'xiri assolut.

Deskrizzjoni ta' l-Art

Il-fond li ġej fil-Belt Valletta:

1. Il-fond bin-numru 81, fi Triq San Nikola, li jinsab fil-pjan terren u jikkonsisti f'kamra wiesgħa 3 metri u tul ta' 10 metri fuq it-triq u żewġt ikmamar aktar 'il ġewwa li ma fihomx ventilazzjoni.

Il-fond hawn fuq imsemmija jidher immarkat bil-kulur aħmar fuq il-pjanta L.D. Nru 220A/88, kif ukoll fuq il-pjanta tal-Works Division Drwg No. 1L/985 (*plan level 1*) li wieħed jista' jara fuq talba fid-Dipartiment ta' l-Artijiet, Auberge de Baviere, Valletta.

Illi d-Dikjarazzjoni tal-President ta' Malta odjerna qiegħda tiġi maħruġa għall-fini ta' l-Att Nru. 1 ta' l-2006.

No. 93

ACQUISITION OF LAND

THE following declaration made by the President of Malta under section 3 of the Land Acquisition (Public Purposes) Ordinance (Chapter 88) is published in terms and for the purposes of section 9(1) thereof.

31st January, 2008

DECLARATION BY THE PRESIDENT OF MALTA

Whereas by President's declaration dated 5th October, 1999, the undermentioned land was declared to be required by the competent authority for a public purpose in terms of the provisions of the Land Acquisition (Public Purposes) Ordinance (Cap. 88) and that the acquisition thereof was to be by absolute purchase.

Description of the Land

The following premises at Valletta:

1. Premises number 81, in Triq San Nikola, located at ground floor level and consisting of a room 3 metres wide and ten metres long abutting on the street and two inner rroms without ventilation.

The abovementioned premises is shown marked in red on plan L.D. Nru 220A/88, as well as in blue on a plan of the Works Division Drwg No. 1L/985 (plan level 1) which may be seen on demand at the Land Department, Auberge de Baviere, Valletta.

Whereas the present Declaration of the President of Malta is being published for the purpose of Act 1 of 2006.

Il-kumpens offrut hu ta' sitta u erbgħin elf, ħames mija u sebgħa u tmenin Euro u sebgħa u erbgħin ċenteżmu €46,587.47 (Lm20,000) skond l-istima tal-perit Joseph Mizzi, A.&C.E., li kopja tagħha qed tiġi ppubblikata ma' din id-dikjarazzjoni.

Ma' din id-Dikjarazzjoni qed tiġi ppubblikata *site plan* li turi l-immobbli msemmija.

(Iff) EDWARD FENECH ADAMI
President
17/1/2008

Din is-*site plan* qed tiġi ppubblikata f'paġna 785.

Stima tal-Perit (oriġinali bil-Malti)

Fond fil-Belt Valletta

Fuq struzzjonijiet tal-Kummissarju ta' l-Artijiet, skond l-Ordinanza dwar l-Akkwist ta' Artijiet (għal Skopijiet Pubbliċi), qiegħed niffissa l-valur liberu u frank tal-fond hawn taħt deskritt fil-Belt Valletta, li hi meħtieġa mill-Gvern għal skop pubbliku, u dan wara li ħadt in konsiderazzjoni l-lokalità kif ukoll ħwejjeġ oħra li jista' jkollhom x'jaqsmu mal-valur ta' l-istess proprjetà.

Il-fond bin-numru 81, fi Triq San Nikola, li jinsab fil-pjan terren u jikkonsisti f'kamra wiesgħa 3 metri u tul ta' 10 metri fuq it-triq u żewġt ikmamar aktar 'il ġewwa li ma fihomx ventilazzjoni, muri bl-aħmar fuq il-pjanta L.D. Nru 220A/88, kif ukoll bl-aħmar fuq il-pjanta tal-Works Division Drwg No. 1L/985 (*plan level* 1) huwa stmat għall-valur ta' sitta u erbgħin elf, ħames mija u sebgħa u tmenin Euro u sebgħa u erbgħin ċenteżmu €46,587.47 (Lm20,000).

(Iff.) Joseph Mizzi, A.&C.E

L-14 ta' Jannar, 2008

The compensation offered is forty-six thousand, five hundred and eighty seven Euros and forty-seven cents €46,587.47 (Lm20,000) according to the valuation published with this declaration as made by architect Joseph Mizzi, A.&C.E.,

A site plan showing the mentioned immovable property is being published with this declaration

(Sgd) EDWARD FENECH ADAMI
President
17/1/2008

This site plan is being published on page 785.

Architect's Valuation (original in Maltese)

Premises at Valletta

I have been instructed by the Commissioner of Land to assess under the Land Acquisition (Public Purposes) Ordinance, the freehold value of the hereunder described property at Valletta, required by Government for a public purpose, and this after considering the locality, as well as other matters relevant to the same property.

Premises number 81, in Triq San Nikola, located at ground floor level and consisting of a room 3 metres wide and ten metres long abutting on the street and two inner rroms without ventilation, shown in red on plan L.D. No. 220A/88, as well as in green on a plan of the Works Division Drwg No. 1L/985 (plan level 1) is valued for the price of forty-six thousand, five hundred and eighty-seven Euros and forty-seven cents €46,587.47 (Lm20,000).

(Sgd.)Joseph Mizzi, A.&C.E

14th January, 2008

This is an official document for Land Registry use only
Dan hu dokument ufficjali ghall-uzu biss fir-Registru tal-Artijiet
VALLETTA Citta' Umilissima
Gvern Ta' Malta
Cons Rolluss, 316 Triq il-Pinnett, Valletta
Registru ta' l-Artijiet
Land Registry
Government of Malta
Cons Rolluss, 316 West Street, Valletta
Pjanta tas-sit 1:2500
Site Plan
Nru tal-Mappa: 1087258
Map Number:
Pozizzjoni Centrali: x = 36312
Centre Coordinates: y = 73239
Parti mibjuta XK:
Extracted from SK:
3671
Data: 11/01/2008
Date:
Qies (metri kwadri)
Area (square metres):
Perit
Architect
Timbru tal-Perit
Architect's Stamp
Firma tal-Applikant
Applicant's signature
Perit Stefan Scerfo
Estate Management Department
Data Mwilla
Date Issued
A - LEVEL - 1 DATUM
1
2
3
4
5
6
A
Scale 1 : 250 Skala
NOT TO SCALE
INDICATION OF LOCATION FOR INFORMATION PURPOSES ONLY

Nru. 94

AKKWIST TA' ART

DIN id-dikjarazzjoni li ġejja, magħmula mill-President ta' Malta bis-saħħa ta' l-artikolu 3 ta' l-Ordinanza dwar l-Akkwist ta' l-Artijiet għal Skopijiet Pubbliċi (Kapitolu 88) hija ppubblikata skond u għall-finijiet ta' l-artikolu 9(1) ta' dik l-Ordinanza.

Il-31 ta' Jannar, 2008

(File No. L 241/88/II/10)

DIKJARAZZJONI TAL-PRESIDENT TA' MALTA

Illi b'dikjarazzjoni tal-President ta' Malta tal-5 ta' Ottubru, 1999, l-art hawn taħt imsemmija kienet dikjarata meħtieġa mill-awtorità kompetenti għal skop pubbliku skond id-dispożizzjonijiet ta' l-Ordinanza dwar l-akkwist ta' Artijiet għal Skopijiet Pubbliċi (Kap. 88) u illi l-akkwist tagħha kellu jkun b'xiri assolut.

Deskrizzjoni ta' l-Art

Il-fond li ġej fil-Belt Valletta:

1. Il-fond terran 47(a), fi Triq Sant' Anna.

Il-fond hawn fuq imsemmija jidher immarkat bil-kulur aħmar fuq il-pjanta L.D. Nru 220A/88, kif ukoll fuq il-pjanta tal-Works Division Drwg No. 1L/985 (*plan levels* 2) li wieħed jista' jara fuq talba fid-Dipartiment ta' l-Artijiet, Auberge de Baviere, Valletta.

Illi d-Dikjarazzjoni tal-President ta' Malta odjerna qiegħda tiġi maħruġa għall-fini ta' l-Att Nru. 1 ta' l-2006.

No. 94

ACQUISITION OF LAND

THE following declaration made by the President of Malta under section 3 of the Land Acquisition (Public Purposes) Ordinance (Chapter 88) is published in terms and for the purposes of section 9(1) thereof.

31st January, 2008

DECLARATION BY THE PRESIDENT OF MALTA

Whereas by President's declaration dated 5th October, 1999, the undermentioned land was declared to be required by the competent authority for a public purpose in terms of the provisions of the Land Acquisition (Public Purposes) Ordinance (Cap. 88) and that the acquisition thereof was to be by absolute purchase.

Description of the Land

The following premises at Valletta:

1. Groundfloor premises number 47(a), fi Triq Sant' Anna.

The abovementioned premises is shown marked in red on plan L.D. Nru 220A/88, as well as on a plan of the Works Division Drwg No. 1L/985 (plan levels 2) which may be seen on demand at the Land Department, Auberge de Baviere, Valletta.

Whereas the present Declaration of the President of Malta is being published for the purpose of Act 1 of 2006.

Il-kumpens offrut hu tmint' elef, tliet mija u disgħa u tletin Euro u sittax-il ċenteżmu €8,339.16 (Lm3,580) skond l-istima tal-perit l-Perit Fred H. Valentino, A.&C.E., li kopja tagħha qed tiġi ppubblikata ma' din id-dikjarazzjoni.

Ma' din id-Dikjarazzjoni qed tiġi ppubblikata *site plan* li turi l-immobbli msemmija.

(Iff) EDWARD FENECH ADAMI
President
17/1/2008

Din is-*site plan* qed tiġi ppubblikata f'paġna 788.

Stima tal-Perit (oriġinali bil-Malti)

Fond fil-Belt Valletta

Fuq struzzjonijiet tal-Kummissarju ta' l-Artijiet, skond l-Ordinanza dwar l-Akkwist ta' Artijiet (għal Skopijiet Pubbliċi), qiegħed niffissa l-valur liberu u frank tal-fond hawn taħt deskritt fil-Belt Valletta, li hi meħtieġa mill-Gvern għal skop pubbliku, u dan wara li ħadt in konsiderazzjoni l-lokalità kif ukoll ħwejjeġ oħra li jista' jkollhom x'jaqsmu mal-valur ta' l-istess proprjetà.

Il-fond terran 47(a), fi Triq Sant' Anna, muri bl-aħmar fuq il-pjanta L.D. Nru 220A/88, kif ukoll bl-aħmar fuq il-pjanta tal-Works Division Drwg No. 1L/985 (*plan level 2*) huwa stmat għall-valur ta' tmint' elef, tliet mija u disgħa u tletin Euro u sittax-il ċenteżmu €8,339.16 (Lm3,580).

(Iff.) Fred H. Valentino, A.&C.E

L-14 ta' Jannar, 2008

The compensation offered is eight thousand, one hundred and thirty Euros and sixteen cents €8,339.16 (Lm3,580) according to the valuation published with this declaration as made by architect Fred H. Valentino, A.&C.E.,

A site plan showing the mentioned immovable property is being published with this declaration

(Sgd) EDWARD FENECH ADAMI
President
17/1/2008

This site plan is being published on page 788.

Architect's Valuation (original in Maltese)

Premises at Valletta


I have been instructed by the Commissioner of Land to assess under the Land Acquisition (Public Purposes) Ordinance, the freehold value of the hereunder described property at Valletta, required by Government for a public purpose, and this after considering the locality, as well as other matters relevant to the same property.


Groundfloor premises number 47(a), fi Triq Sant' Anna, shown in red on plan L.D. No. 220A/88, as well as on a plan of the Works Division Drwg No. 1L/985 (plan levels 2) is valued for the price of eight thousand, one hundred and thirty Euros and sixteen cents €8,339.16 (Lm3,580).

(Sgd.) Fred H. Valentino, A.&C.E

14th January, 2008

Dan hu dokument uffiċjali għall-użu biss fir-Reġistru tal-Artijiet This is an official document for Land Registry use only [227 - Diviżjoni ta' l-Artijiet tal-Gvern]

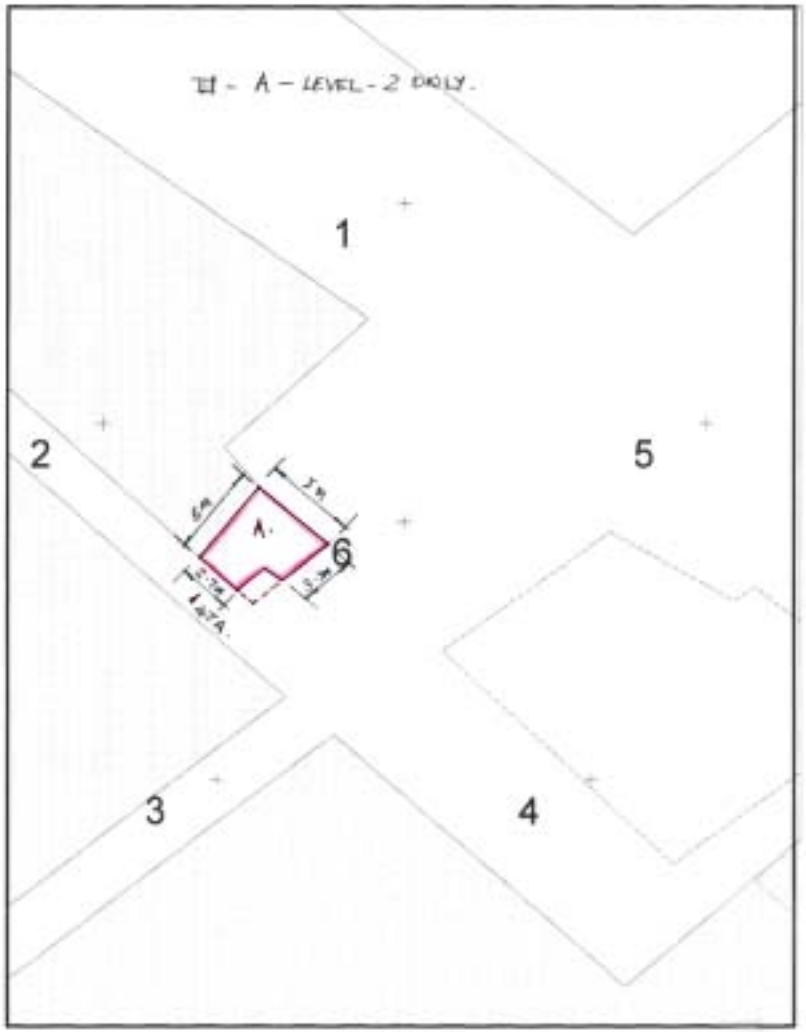

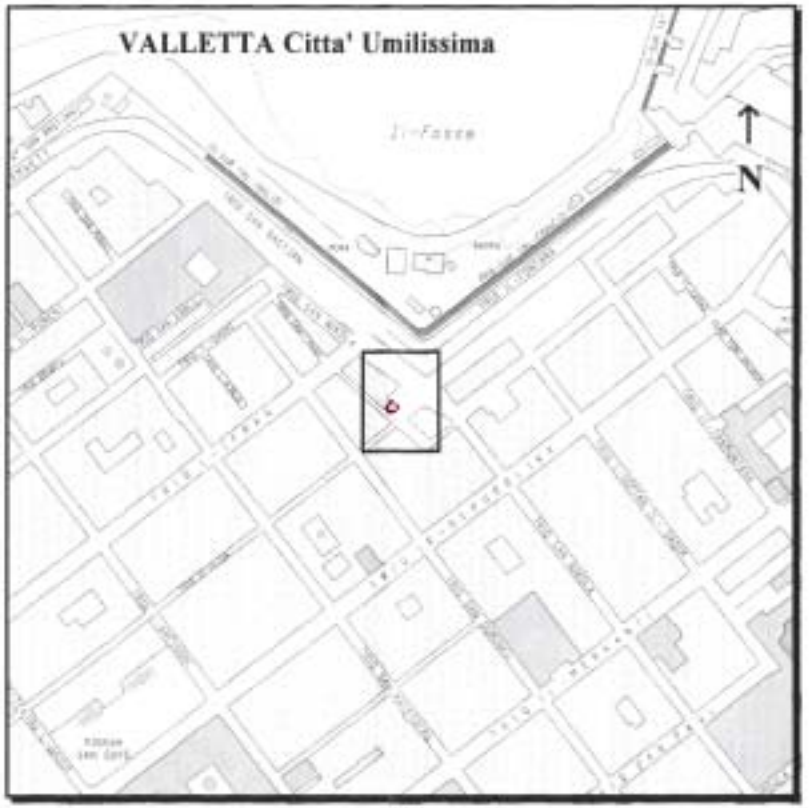

Gvern Ta' Malta — Pjanta tas-sit 1:2500 Site Plan — Government of Malta

Reġistru ta' l-Artijiet — **Land Registry**

Casa Rolina, 116 Triq il-Punent, Valletta — *Casa Rolina, 116 West Street, Valletta*

Nru tal-Mappa *Map Number:*	108727M	Pożizzjoni Ċentrali: x = 56312 *Centre Coordinates:* y = 73239	*Parti minn SS:* *Extracted from SS:*	5673	Data *Date:* 11/01/2008

Perit *Architect:* Perit Stefan Scotto
Estate Management Department

Timbru tal-Perit *Architect's Stamp*

Qies (metri kwadri) *Area (square metres)*

Firma tal-Applikant *Applicant's signature*

Dritt Mfallas *Fee Paid*

Nru. 95

AKKWIST TA' ART

DIN id-dikjarazzjoni li ġejja, magħmula mill-President ta' Malta bis-saħħa ta' l-artikolu 3 ta' l-Ordinanza dwar l-Akkwist ta' l-Artijiet għal Skopijiet Pubbliċi (Kapitolu 88) hija ppubblikata skond u għall-finijiet ta' l-artikolu 9(1) ta' dik l-Ordinanza.

Il-31 ta' Jannar, 2008

(File No. L 241/88/II/20)

DIKJARAZZJONI TAL-PRESIDENT TA' MALTA

Illi b'dikjarazzjoni tal-President ta' Malta tal-5 ta' Ottubru, 1999, l-art hawn taħt imsemmija kienet dikjarata meħtieġa mill-awtorità kompetenti għal skop pubbliku skond id-dispożizzjonijiet ta' l-Ordinanza dwar l-akkwist ta' Artijiet għal Skopijiet Pubbliċi (Kap. 88) u illi l-akkwist tagħha kellu jkun b'xiri assolut.

Deskrizzjoni ta' l-Art

Il-fond li ġej fil-Belt Valletta:

1. Il-fond 103(D), fi Triq id-Dejqa.

Il-fond hawn fuq imsemmi jidher immarkat bil-kulur aħmar fuq il-pjanta L.D. Nru 220A/88, kif ukoll bl-isfar fuq il-pjanta tal-Works Division Drwg No. 1L/985 (*plan levels 2 and 3)* li wieħed jista' jara fuq talba fid-Dipartiment ta' l-Artijiet, Auberge de Baviere, Valletta.

Illi d-Dikjarazzjoni tal-President ta' Malta odjerna qiegħda tiġi maħruġa għall-fini ta' l-Att Nru. 1 ta' l-2006.

No. 95

ACQUISITION OF LAND

THE following declaration made by the President of Malta under section 3 of the Land Acquisition (Public Purposes) Ordinance (Chapter 88) is published in terms and for the purposes of section 9(1) thereof.

31st ¡January, 2008

DECLARATION BY THE PRESIDENT OF MALTA

Whereas by President's declaration dated 5th October, 1999, the undermentioned land was declared to be required by the competent authority for a public purpose in terms of the provisions of the Land Acquisition (Public Purposes) Ordinance (Cap. 88) and that the acquisition thereof was to be by absolute purchase.

Description of the Land

The following premises at Valletta:

1. Premises 103(D), in Triq id-Dejqa.

The abovementioned premises is shown marked in red on plan L.D. Nru 220A/88, as well as in yellow on a plan of the Works Division Drwg No. 1L/985 (plan levels 2 and 3) which may be seen on demand at the Land Department, Auberge de Baviere, Valletta.

Whereas the present Declaration of the President of Malta is being published for the purpose of Act 1 of 2006.

Il-kumpens offrut hu wieħed u għoxrin elf, ħames mija u sitta u erbgħin Euro u sebgħin ċenteżmu €21,546.70 (Lm9,250) skond l-istima tal-perit l-Perit Fred H. Valentino, A.&C.E., li kopja tagħha qed tiġi ppubblikata ma' din id-dikjarazzjoni.

Ma' din id-Dikjarazzjoni qed tiġi ppubblikata *site plan* li turi l-immobbli msemmija.

(Iff) EDWARD FENECH ADAMI
President
17/1/2008

Din is-*site plan* qed tiġi ppubblikata f'paġna 791.

Stima tal-Perit (oriġinali bil-Malti)

Fond fil-Belt Valletta

Fuq struzzjonijiet tal-Kummissarju ta' l-Artijiet, skond l-Ordinanza dwar l-Akkwist ta' Artijiet (għal Skopijiet Pubbliċi), qieghed niffissa l-valur liberu u frank tal-fond hawn taħt deskritt fil-Belt Valletta, li hi meħtieġa mill-Gvern għal skop pubbliku, u dan wara li ħadt in konsiderazzjoni l-lokalità kif ukoll ħwejjeġ oħra li jista' jkollhom x'jaqsmu mal-valur ta' l-istess proprjetà.

Il-fond 103(D), fi Triq id-Dejqa, muri bl-aħmar fuq il-pjanta L.D. Nru 220A/88, kif ukoll bil-kulur isfar fuq il-pjanta tal-Works Division Drwg No. 1L/985 (*plan levels 2 and 3*) huwa stmat għall-valur ta'wieħed u għoxrin elf, ħames mija u sitta u erbgħin Euro u sebgħin ċenteżmu €21,546.70 (Lm9,250).

(Iff.) Fred H. Valentino, A.&C.E

L-14 ta' Jannar, 2008

The compensation offered is twenty-one thousand, five hundred and forty-six Euros and seventy cents €21,546.70 (Lm9,250) according to the valuation published with this declaration as made by architect Fred H. Valentino, A.&C.E.,

A site plan showing the mentioned immovable property is being published with this declaration

(Sgd) EDWARD FENECH ADAMI
President
17/1/2008

This site plan is being published on page 791.

Architect's Valuation (original in Maltese)

Premises at Valletta


I have been instructed by the Commissioner of Land to assess under the Land Acquisition (Public Purposes) Ordinance, the freehold value of the hereunder described property at Valletta, required by Government for a public purpose, and this after considering the locality, as well as other matters relevant to the same property.

Premises 103(D), in Triq id-Dejqa, shown in red on plan L.D. No. 220A/88, as well as in yellow on a plan of the Works Division Drwg No. 1L/985 (plan levels 2 and 3) is valued for the price of twenty-one thousand, five hundred and forty-six Euros and seventy cents €21,546.70 (Lm9,250).


(Sgd.) Fred H. Valentino, A.&C.E

14th January, 2008

Dan hu dokument ufficjali ghall-użu biss fir-Reġistru tal-Artijiet. This is an official document for Land Registry use only. [227 - Divizjoni ta' l-Artijiet tal-Gvern]

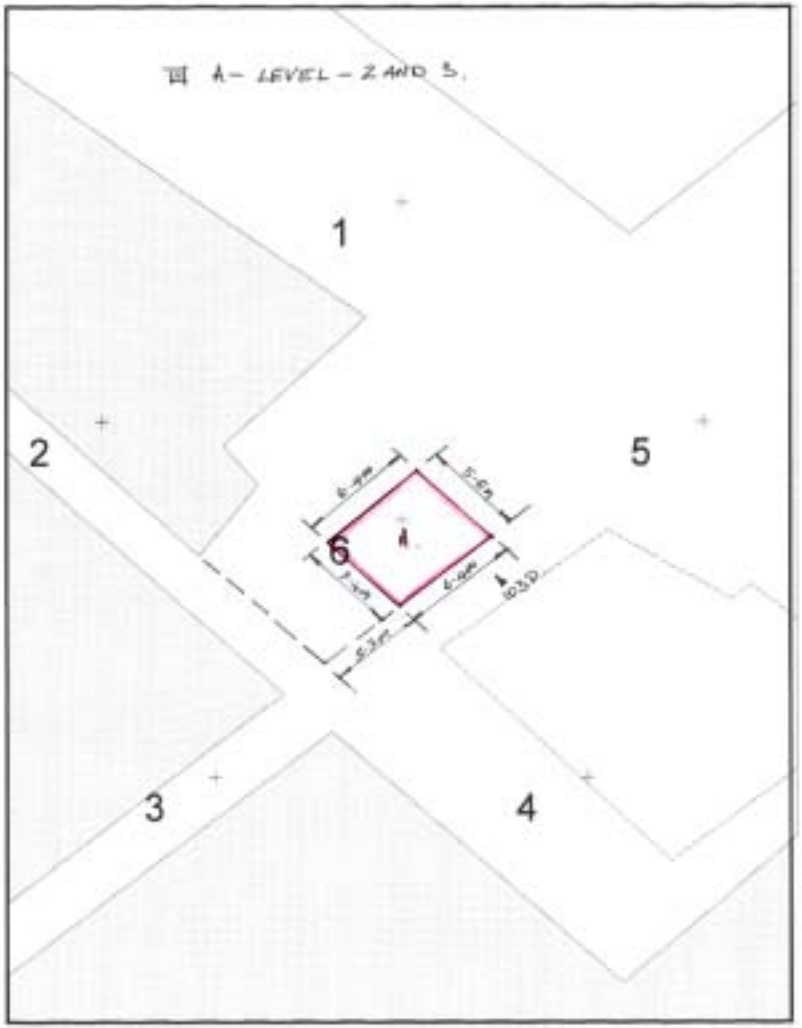

NOT TO SCALE
INDICATION OF LOCATION FOR INFORMATION PURPOSES ONLY

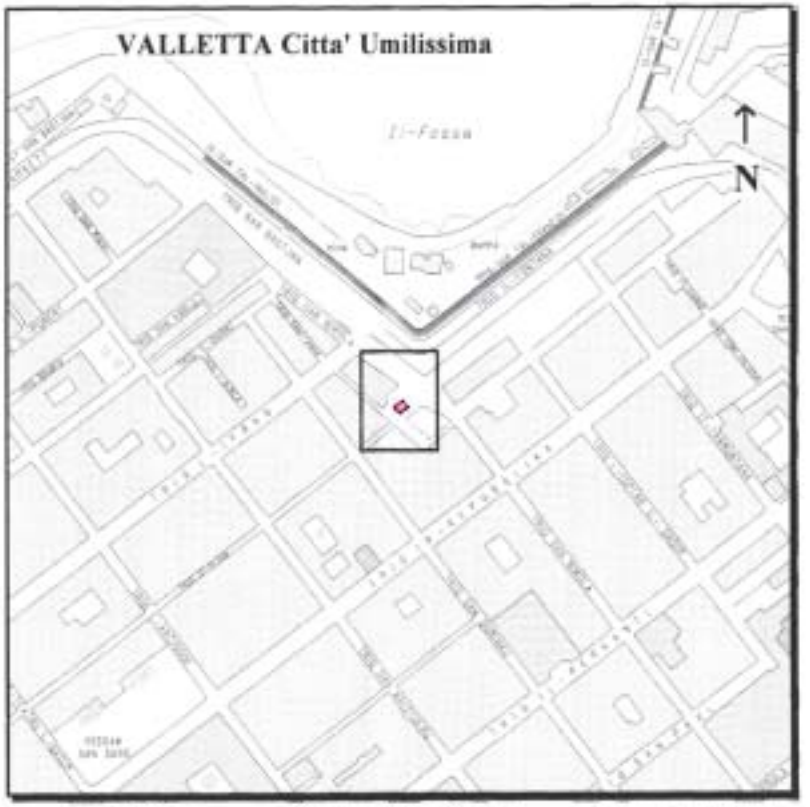

Gvern Ta' Malta — Pjanta tas-sit 1:2500 *Site Plan* — Government of Malta

Reġistru ta' l-Artijiet — **Land Registry**

Casa Bolino, 116 Triq il-Pinent, Valletta — *Casa Bolino, 116 West Street, Valletta*

Nru tal-Mappa *Map Number*	108729M	Pożizzjoni Ċentrali: x = 56312 *Centre Coordinates:* y = 73239		*Parti minn SS:* *Extracted from SS:*	5673	Data *Date:*	11/01/2008

Periti *Architect:*

Timbru tal-Perit *Architect's Stamp*

Estate Management Department

Qies (metri kwadri) *Area (square metres)*

Firma tal-Applikant *Applicant's signature*

Dritt Mhallas *Fee Paid*

Nru. 96

AKKWIST TA' ART

DIN id-dikjarazzjoni li ġejja, magħmula mill-President ta' Malta bis-saħħa ta' l-artikolu 3 ta' l-Ordinanza dwar l-Akkwist ta' l-Artijiet għal Skopijiet Pubbliċi (Kapitolu 88) hija ppubblikata skond u għall-finijiet ta' l-artikolu 9(1) ta' dik l-Ordinanza.

Il-31 ta' Jannar, 2008

(File No. L 241/88/II/12)

DIKJARAZZJONI TAL-PRESIDENT TA' MALTA

Illi b'dikjarazzjoni tal-President ta' Malta tal-5 ta' Ottubru, 1999, l-art hawn taħt imsemmija kienet dikjarata meħtieġa mill-awtorità kompetenti għal skop pubbliku skond id-dispożizzjonijiet ta' l-Ordinanza dwar l-akkwist ta' Artijiet għal Skopijiet Pubbliċi (Kap. 88) u illi l-akkwist tagħha kellu jkun b'xiri assolut.

Deskrizzjoni ta' l-Art

Il-fond li ġej fil-Belt Valletta:

1. Il-fond bin-numru 48(a), fi Triq Sant'Anna.

Il-fond hawn fuq imsemmi jidher immarkat bil-kulur aħmar fuq il-pjanta L.D. Nru 220A/88, kif ukoll fuq il-pjanta tal-Works Division Drwg No. 1L/985 (*plan level 2)* li wieħed jista' jara fuq talba fid-Dipartiment ta' l-Artijiet, Auberge de Baviere, Valletta.

Illi d-Dikjarazzjoni tal-President ta' Malta odjerna qiegħda tiġi maħruġa għall-fini ta' l-Att Nru. 1 ta' l-2006.

No. 96

ACQUISITION OF LAND

THE following declaration made by the President of Malta under section 3 of the Land Acquisition (Public Purposes) Ordinance (Chapter 88) is published in terms and for the purposes of section 9(1) thereof.

31st January, 2008

DECLARATION BY THE PRESIDENT OF MALTA

Whereas by President's declaration dated 5th October, 1999, the undermentioned land was declared to be required by the competent authority for a public purpose in terms of the provisions of the Land Acquisition (Public Purposes) Ordinance (Cap. 88) and that the acquisition thereof was to be by absolute purchase.

Description of the Land

The following premises at Valletta:

1. Premises number 48(a), in Triq Sant'Anna.

The abovementioned premises is shown marked in red on plan L.D. Nru 220A/88, as well as on a plan of the Works Division Drwg No. 1L/985 (plan level 2) which may be seen on demand at the Land Department, Auberge de Baviere, Valletta.

Whereas the present Declaration of the President of Malta is being published for the purpose of Act 1 of 2006.

Il-kumpens offrut hu ta' erbat elef, mija u tnejn u disgħin Euro u sebgħa u tmenin ċenteżmu €4,192.87 (Lm1,800) skond l-istima tal-perit l-Perit Fred H. Valentino, A.&C.E., li kopja tagħha qed tiġi ppubblikata ma' din id-dikjarazzjoni.

Ma' din id-Dikjarazzjoni qed tiġi ppubblikata *site plan* li turi l-immobbli msemmija.

(Iff) EDWARD FENECH ADAMI
President
17/1/2008

Din is-*site plan* qed tiġi ppubblikata f'paġna 794.

Stima tal-Perit (oriġinali bil-Malti)

Fond fil-Belt Valletta

Fuq struzzjonijiet tal-Kummissarju ta' l-Artijiet, skond l-Ordinanza dwar l-Akkwist ta' Artijiet (għal Skopijiet Pubbliċi), qieghed niffissa l-valur liberu u frank tal-fond hawn taħt deskritt fil-Belt Valletta, li hu meħtieġ mill-Gvern għal skop pubbliku, u dan wara li ħadt in konsiderazzjoni l-lokalità kif ukoll ħwejjeġ oħra li jista' jkollhom x'jaqsmu mal-valur ta' l-istess proprjetà.

Il-fond bin-numru 48(a), fi Triq Sant'Anna, muri bl-aħmar fuq il-pjanta L.D. Nru 220A/88, kif ukoll fuq il-pjanta tal-Works Division Drwg No. 1L/985 (*plan levels* 2) huwa stmat għall-valur ta' erbat elef, mija u tnejn u disgħin Euro u sebgħa u tmenin ċenteżmu €4,192.87 (Lm1,800).

(Iff.) Fred H. Valentino, A.&C.E

L-14 ta' Jannar, 2008

The compensation offered is four thousand, one hundred and ninety-two Euros and eighty-seven cents €4,192.87 (Lm1,800) according to the valuation published with this declaration as made by architect Fred H. Valentino, A.&C.E.,

A site plan showing the mentioned immovable property is being published with this declaration

(Sgd) EDWARD FENECH ADAMI
President
17/1/2008

This site plan is being published on page 794.

Architect's Valuation (original in Maltese)

Premises at Valletta

I have been instructed by the Commissioner of Land to assess under the Land Acquisition (Public Purposes) Ordinance, the freehold value of the hereunder described property at Valletta, required by Government for a public purpose, and this after considering the locality, as well as other matters relevant to the same property.


Premises number 48(a), in Triq Sant'Anna, shown in red on plan L.D. No. 220A/88, as well as on a plan of the Works Division Drwg No. 1L/985 (plan levels 2) is valued for the price of four thousand, one hundred and ninety-two Euros and eighty-seven cents €4,192.87 (Lm1,800.


(Sgd.) Fred H. Valentino, A.&C.E

14th January, 2008

Dan hu dokument ufficjali ghall-uzu biss fir-Registru tal-Artijiet

This is an official document for Land Registry use only [227 - Direzjoni ta' l-Artijiet tal-Gvern]

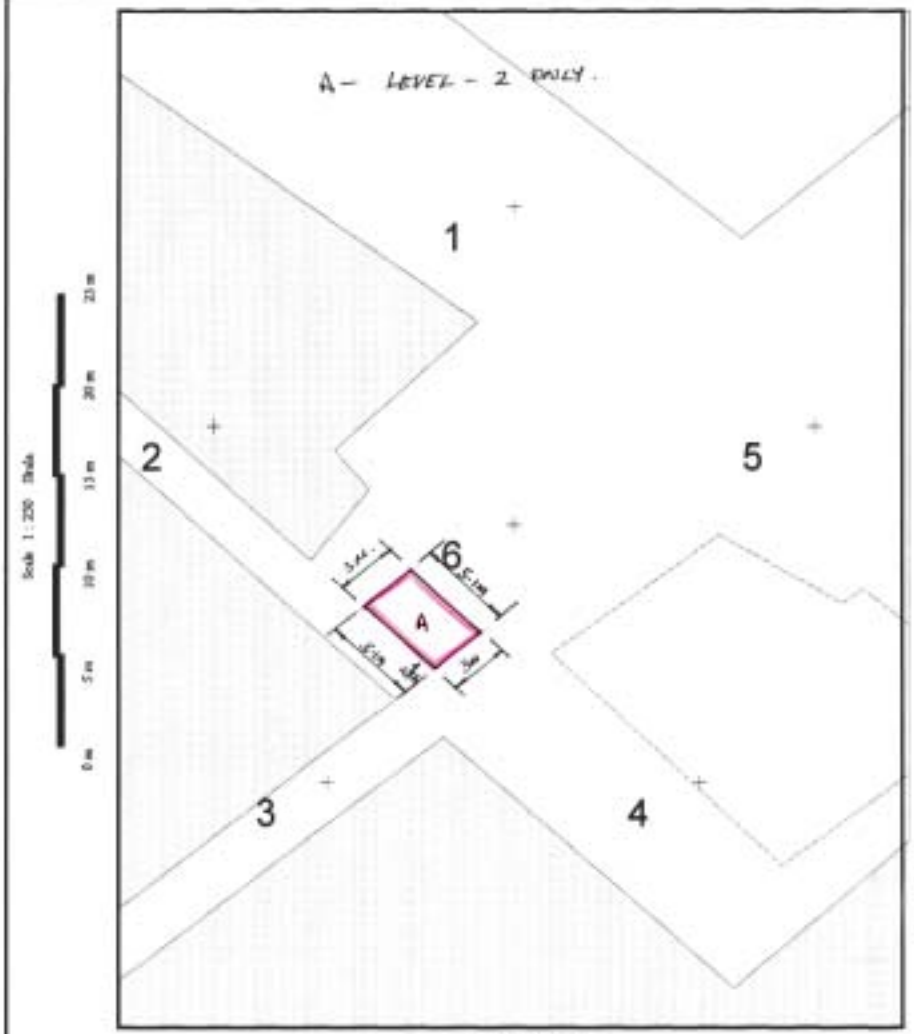

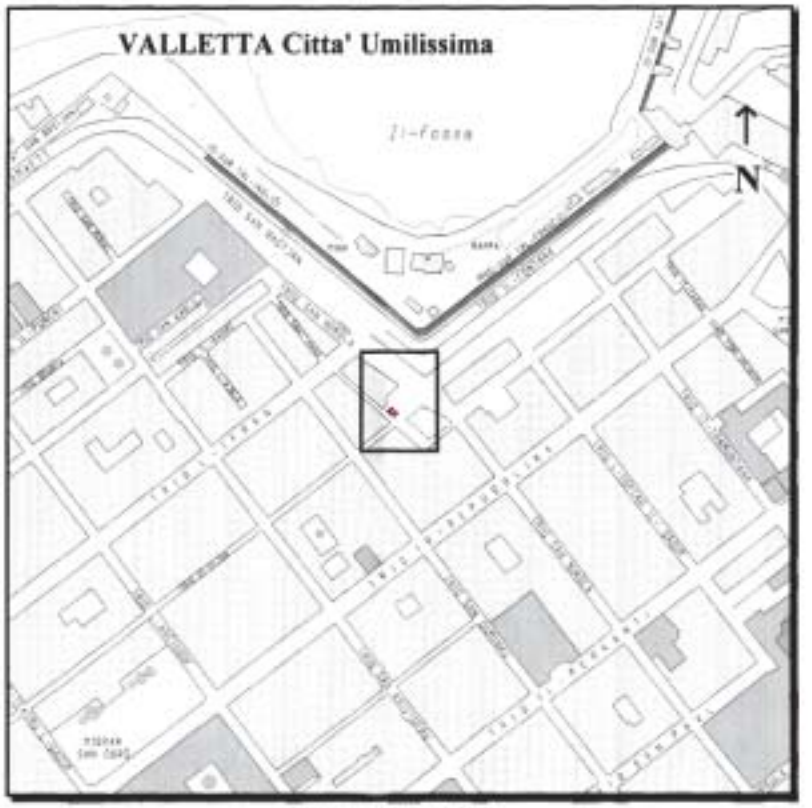

Gvern Ta' Malta — Pjanta tas-sit 1:2500 *Site Plan* — Government of Malta

Reġistru ta' l-Artijiet — **Land Registry**

Casa Bolino, 116 Triq il-Punent, Valletta — *Casa Bolino, 116 West Street, Valletta*

Nru tal-Mappa *Map Number:* 1087/26M	Koordinati Centrali *Centre Coordinates:* x = 56312, y = 71239	*Parti mixtrija SS:* *Extracted from SS:* 5671	Data *Date:* 11/01/2008	
Perit *Architect:*		Qies (metri kwadri) *Area (square metres)*		
Timbru tal-Perit *Architect's Stamp*	Perit Stefan Scotto Estate Management Department	Firma tal-Applikant *Applicant's signature*		
			Dritt Mhallas *Fee Paid*	

Nru. 97

AKKWIST TA' ART

DIN id-dikjarazzjoni li ġejja, magħmula mill-President ta' Malta bis-saħħa ta' l-artikolu 3 ta' l-Ordinanza dwar l-Akkwist ta' l-Artijiet għal Skopijiet Pubbliċi (Kapitolu 88) hija ppubblikata skond u għall-finijiet ta' l-artikolu 9(1) ta' dik l-Ordinanza.

Il-31 ta' Jannar, 2008

(File No. L 241/88/II/29)

DIKJARAZZJONI TAL-PRESIDENT TA' MALTA

Illi b'dikjarazzjoni tal-President ta' Malta tal-5 ta' Ottubru, 1999, l-art hawn taħt imsemmija kienet dikjarata meħtieġa mill-awtorità kompetenti għal skop pubbliku skond id-dispożizzjonijiet ta' l-Ordinanza dwar l-akkwist ta' Artijiet għal Skopijiet Pubbliċi (Kap. 88) u illi l-akkwist tagħha kellu jkun b'xiri assolut.

Deskrizzjoni ta' l-Art

Il-fond li ġej fil-Belt Valletta:

1. Il-fond bin-numru 80, fi Triq San Nikola.

Il-fond hawn fuq imsemmi jidher immarkat bil-kulur ikħal fuq il-pjanta L.D. Nru 167/92, (*plan levels 1-6*), li wieħed jista' jara fuq talba fid-Dipartiment ta' l-Artijiet, Auberge de Baviere, Valletta.

Illi d-Dikjarazzjoni tal-President ta' Malta odjerna qiegħda tiġi maħruġa għall-fini ta' l-Att Nru. 1 ta' l-2006.

Il-kumpens offrut hu ta' tmienja u ħamsin elf, mitejn u erbgħa u tletin Euro u tlieta u tletin ċenteżmu €58.234.33

No. 97

ACQUISITION OF LAND

THE following declaration made by the President of Malta under section 3 of the Land Acquisition (Public Purposes) Ordinance (Chapter 88) is published in terms and for the purposes of section 9(1) thereof.

31st January, 2008

DECLARATION BY THE PRESIDENT OF MALTA

Whereas by President's declaration dated 5th October, 1999, the undermentioned land was declared to be required by the competent authority for a public purpose in terms of the provisions of the Land Acquisition (Public Purposes) Ordinance (Cap. 88) and that the acquisition thereof was to be by absolute purchase.

Description of the Land

The following premises at Valletta:

1. Premises number 80, in Triq San Nikola.

The abovementioned premises is shown marked in blue on plan L.D. No. 167/92 (plan levels 1-6), which may be seen on demand at the Land Department, Auberge de Baviere, Valletta.

Whereas the present Declaration of the President of Malta is being published for the purpose of Act 1 of 2006.

The compensation offered is fifty-eight thousand, two hundred and thirty-four Euros and thirty-three cents

(Lm25,000) skondl-Avviż ta' Ftehim ta' l-4 ta' April, 2001, liema avviż ħareġ skondl-istima tal-perit l-Perit Joe Mizzi, A.&C.E., li kopja tagħha qed tiġi ppubblikata ma' din id-dikjarazzjoni.

Ma' din id-Dikjarazzjoni qed tiġi ppubblikata *site plan* li turi l-immobbli msemmija.

(Iff) EDWARD FENECH ADAMI
President
17/1/2008

Din is-*site plan* qed tiġi ppubblikata f'paġna 797.

Stima tal-Perit (oriġinali bil-Malti)

Fond fil-Belt Valletta

Fuq struzzjonijiet tal-Kummissarju ta' l-Artijiet, skond l-Ordinanza dwar l-Akkwist ta' Artijiet (għal Skopijiet Pubbliċi), qiegħed niffissa l-valur liberu u frank tal-fond hawn taħt deskritt fil-Belt Valletta, li hi meħtieġa mill-Gvern għal skop pubbliku, u dan wara li ħadt in konsiderazzjoni l-lokalità kif ukoll ħwejjeġ oħra li jista' jkollhom x'jaqsmu mal-valur ta' l-istess proprjetà.

Il-fond bin-numru 80, fi Triq San Nikola, muri bl-ikħal fuq il-pjanta L.D. Nru 167/92 huwa stmat għall-valur ta' tmienja u ħamsin elf, mitejn u erbgħa u tletin Euro u tlieta u tletin ċenteżmu €58.234.33 (Lm25,000)

(Iff.) Joe Mizzi, A.&C.E

Dan ir-rapport qiegħed jibdel ir-rapport datat 30 ta' Ġunju 1992 f'dak li għandu x'jaqsam mal-proprjetà hawn fuq imsemmija.

Il-5 ta' Marzu, 2001

€58.234.33 (Lm25,000) according to the Notice of treat dated 4th April, 2001, which notice was issued according to the valuation published with this declaration as made by architect Joe Mizzi, A.&C.E.,

A site plan showing the mentioned immovable property is being published with this declaration

(Sgd) EDWARD FENECH ADAMI
President
17/1/2008

This site plan is being published on page 797.

Architect's Valuation (original in Maltese)

Premises at Valletta


I have been instructed by the Commissioner of Land to assess under the Land Acquisition (Public Purposes) Ordinance, the freehold value of the hereunder described property at Valletta, required by Government for a public purpose, and this after considering the locality, as well as other matters relevant to the same property.

Premises number 80, fi Triq San Nikola, shown in blue on plan L.D. No. 167/92 is valued for the price of fifty-eight thousand, two hundred and thirty-four Euros and thirty-three cents €58.234.33 (Lm25,000).

(Sgd.) Joe Mizzi, A.&C.E

This report replaces the one dated 30th June, 1992 in those matters relating to the abovementioned property.

5th March, 2001

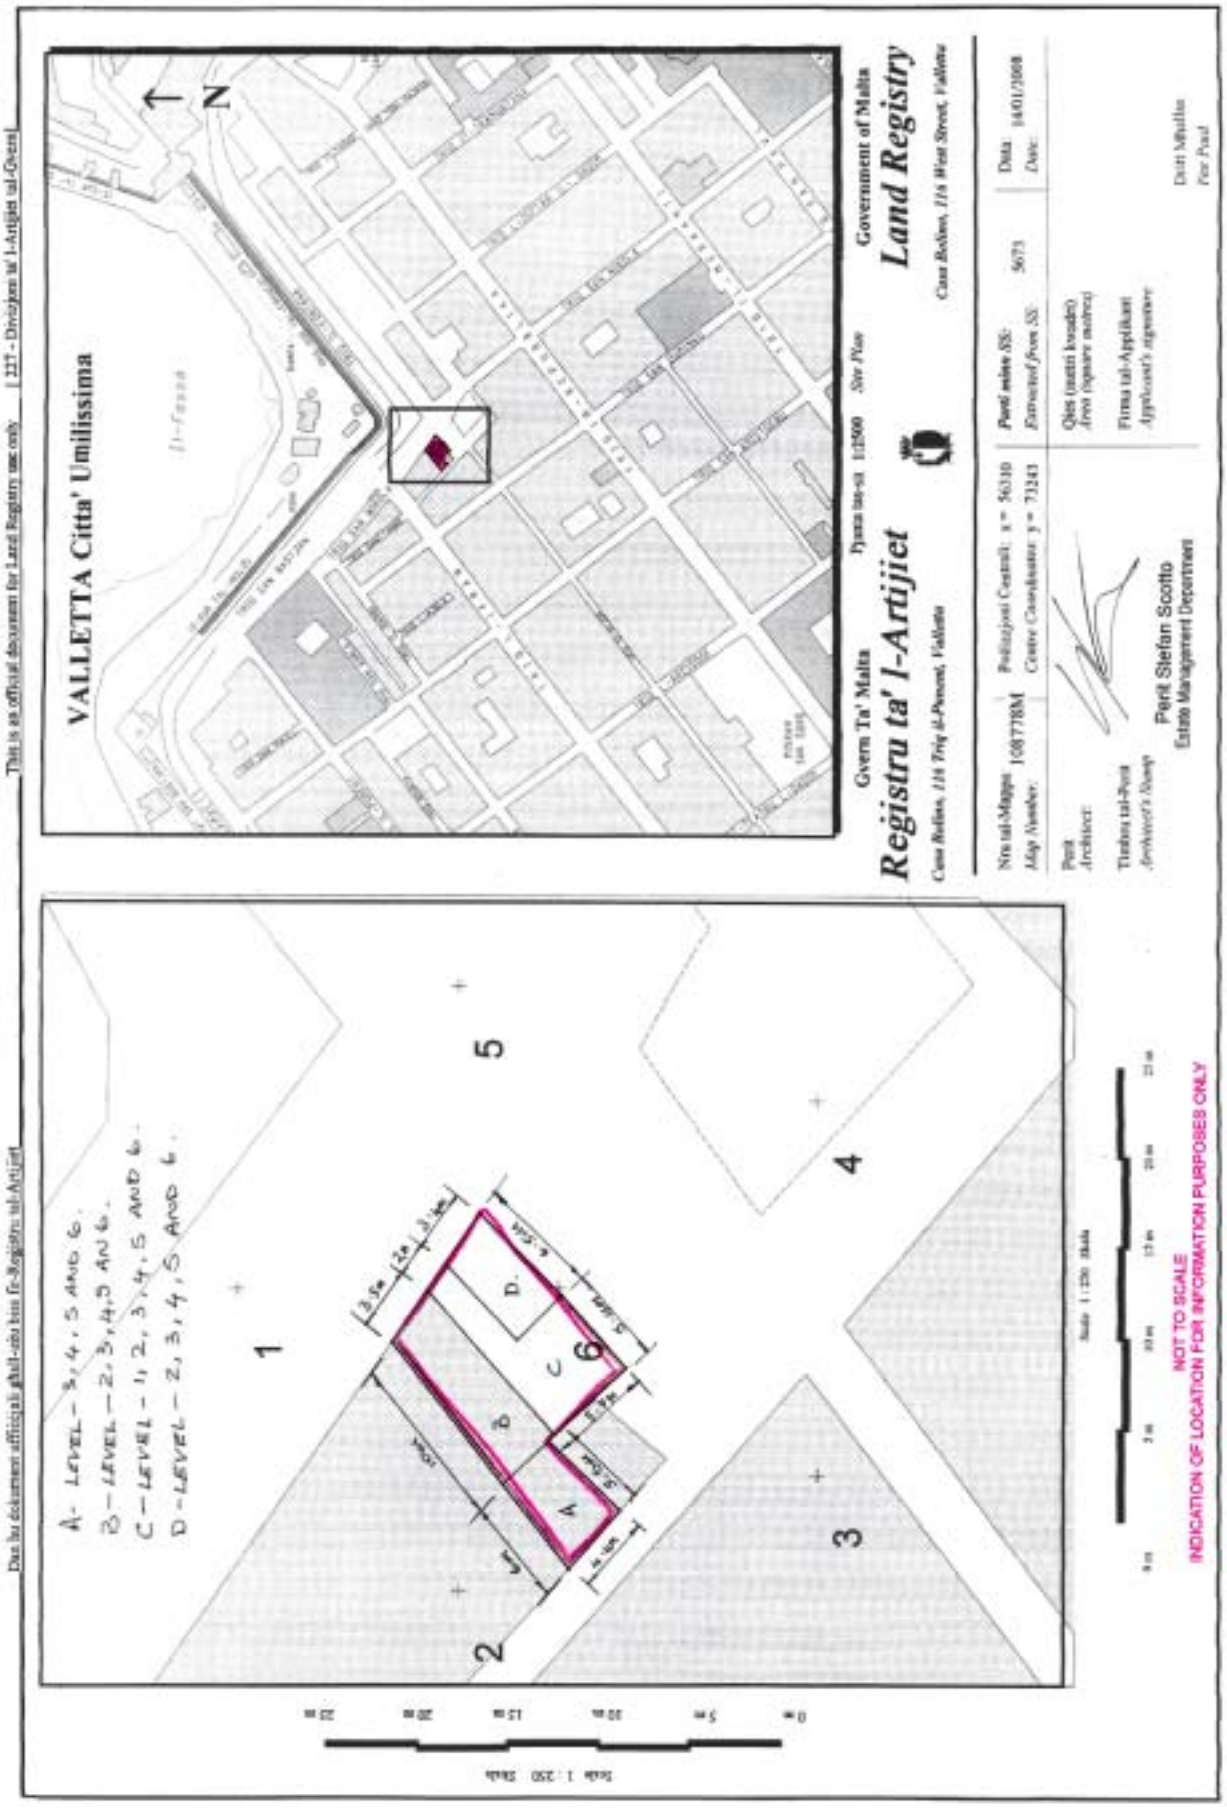
This is an official document for Land Registry use only
Dan hu dokument ufficjali ghall-użu biss fir-Registru tal-Artijiet
127 - Divizjoni ta' l-Artijiet tal-Gvern
VALLETTA Citta' Umilissima
Gvern Ta' Malta
Registru ta' l-Artijiet
Government of Malta
Land Registry
Nru tal-Mappa
Map Number
1687718M
Pożizzjoni Centrali: x = 56310
Centre Coordinates: y = 73243
Pjanta tas-sit 1:2500
Site Plan
Data
Date
14/01/2008
Firma tal-Applikant
Applicant's signature
Perit Stefan Scotto
Estate Management Department
A- LEVEL - 3, 4, 5 AND 6.
B - LEVEL - 2, 3, 4, 5 AND 6.
C - LEVEL - 1, 2, 3, 4, 5 AND 6.
D - LEVEL - 2, 3, 4, 5 AND 6.
NOT TO SCALE
INDICATION OF LOCATION FOR INFORMATION PURPOSES ONLY

Nru. 98

AKKWIST TA' ART

DIN id-dikjarazzjoni li ġejja, magħmula mill-President ta' Malta bis-saħħa ta' l-artikolu 3 ta' l-Ordinanza dwar l-Akkwist ta' l-Artijiet għal Skopijiet Pubbliċi (Kapitolu 88) hija ppubblikata skond u għall-finijiet ta' l-artikolu 9(1) ta' dik l-Ordinanza.

Il-31 ta' Jannar, 2008

(File No. L 291/2007) Plot 1

DIKJARAZZJONI TAL-PRESIDENT TA' MALTA

Jiena hawnhekk niddikjara illi l-art hawn taħt imsemmija hija meħtieġa mill-awtorità kompetenti għal skop pubbliku skond id-dispożizzjonijiet ta' l-Ordinanza dwar l-Akkwist ta' Artijiet għal Skopijiet Pubbliċi (Kap. 88) u illi l-akkwist tagħha għandu jkun għall-pussess u użu għal dak iż-żmien li l-esiġenzi ta' l-iskop pubbliku jeħtieġu

Deskrizzjoni ta' l-Art

L-art li ġejja fl-Imdina:

1. Biċċa art tal-kejl ta' madwar 1,542 metru kwadru, li tmiss min-Nofsinhar u mix-Xlokk ma' proprjetà tal-Gvern u mill-Punent ma' triq pubblika jew irjieħ verjuri.

L-art hawn fuq imsemmi tidher murija bil-kulur aħmar u mmarkata bħala *plot* 1 fuq il-pjanta P.D. Nru. 2007_819, li wieħed jista' jara fuq talba fid-Dipartiment ta' l-Artijiet, Auberge de Baviere, Valletta.

Il-Kera ta' l-Akkwist għall-proprjetà hawn fuq imsemmija hija ta' erba' mija u ħamsa u sittin Euro €465 (Lm199.62,5)

No. 98

ACQUISITION OF LAND

THE following declaration made by the President of Malta under section 3 of the Land Acquisition (Public Purposes) Ordinance (Chapter 88) is published in terms and for the purposes of section 9(1) thereof.

31st January, 2008

DECLARATION BY THE PRESIDENT OF MALTA

I hereby declare that the undermentioned land is required by the competent authority for a public purpose in terms of the provisions of the Land Acquisition (Public Purposes) Ordinance (Cap. 88) and that the possession and use for the period that the public purpose may require.

Description of the Land

The following land at Mdina:

1. A plot of land of about 1,542 square metres, bounded on the South and South East by Government property and on the West by a public road or more precise boundaries.

The abovementioned premises is shown in red and marked as plot 1 on plan P.D. No. 2007_819, , which may be seen on demand at the Land Department, Auberge de Baviere, Valletta.

The Acquisition Rent for the abovementioned property is four hundred and sixty-five Euros per annum €465

skond l-istima tal-perit l-Perit Michael Schembri, A.&C.E., li kopja tagħha qed tiġi ppubblikata ma' din id-dikjarazzjoni.

Ma' din id-Dikjarazzjoni qed tiġi ppubblikata *site plan* li turi l-immobbli msemmija.

(Iff) Edward Fenech Adami
President
17/1/2008

Din is-*site plan* qed tiġi ppubblikata f'paġna 800.

Stima tal-Perit (oriġinali bil-Malti)

Dwar: Art fl-Imdina

Fuq struzzjonijiet tal-Kummissarju ta' l-Artijiet, skond l-Ordinanza dwar l-Akkwist ta' Artijiet (għal Skopijiet Pubbliċi), qiegħed niffissa l-valur tal-Kera ta' Akkwist għall-pussess u użu tal-proprjetà hawn taħt deskritta fl-Imdina, li hi meħtieġa mill-Gvern għall-aċċess ta' vetturi b'konnessjoni ma' xogħlijiet ta' restawr tas-swar, u dan wara li ħadt in konsiderazzjoni l-lokalità kif ukoll ħwejjeġ oħra li jista' jkollhom x'jaqsmu mal-valur ta' l-istess proprjetà.

Biċċa art tal-kejl ta' madwar 1,542 metru kwadru, li tmiss min-Nofsinhar u mix-Xlokk ma' proprjetà tal-Gvern u mill-Punent ma' triq pubblika, liema art hija murija bl-aħmar u mmarkata bħala *plot* 1 fuq il-pjanta P.D. Nru. 2007_819, hija stmata għall-valur ta' erba' mija u ħamsa u sittin Euro €465 (Lm199.62,5) fis-sena.

(Iff.) Michael Schembri, A.&C.E.

Id-19 ta' Diċembru, 2007

(Lm199.62,5) according to the valuation published with this declaration as made by architect Michael Schembri, A.&C.E.,

A site plan showing the mentioned immovable property is being published with this declaration

(Sgd) Edward Fenech Adami
President
17/1/2008

This site plan is being published on page 800.

Architect's Valuation (original in Maltese)


Regarding: Land at Mdina

I have been instructed by the Commissioner of Land to assess under the Land Acquisition (Public Purposes) Ordinance, the value of the Acquisition Rent for possession and use of the land described hereunder at Mdina, required by Government for the access of vehicles in connection with restoration works of the bastions, and this after considering the locality, as well as other matters relevant to the same property.

A plot of land of about 1,542 square metres, bounded on the South and South East by Government property and on the West by a public road, which land is shown in red and marked as plot 1 on plan P.D. Nru. 2007_819, is valued for the price of four hundred and sixty-five Euros €465 (Lm199.62,5) per annum.

(Sgd.) Michael Schembri, A.&C.E.

19th December, 2007

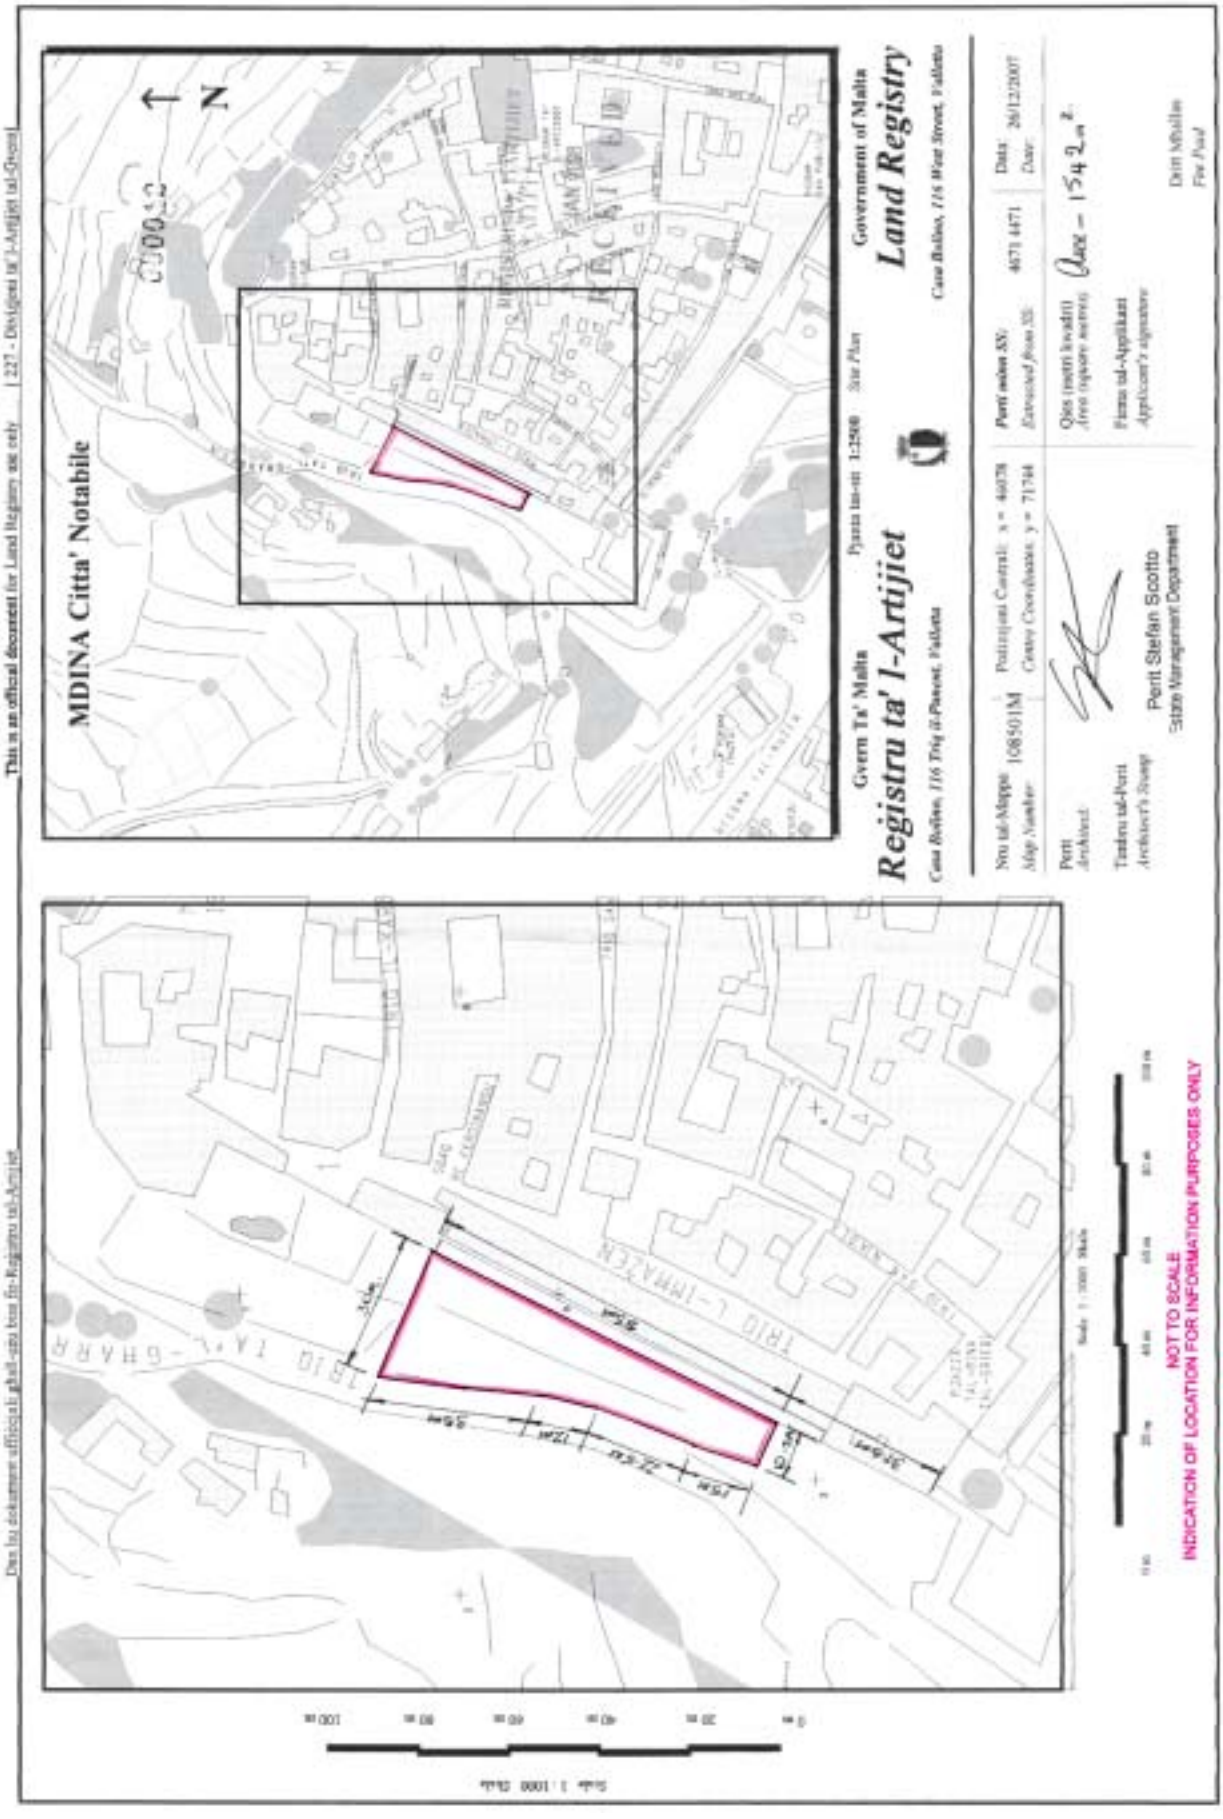
This is an official document for Land Registry use only
Dan hu dokument uffiċjali għall-użu biss fir-Reġistru tal-Artijiet
MDINA Citta' Notabile
N
Gvern Ta' Malta
Registru ta' l-Artijiet
Government of Malta
Land Registry
Site Plan
Pjanta tas-sit 1:2500
Xrot tal-Mappa 1085/01M
Map Number
Perit Architect
Tandru tal-Perit
Architect's Stamp
Perit Stefan Scotto
Estate Management Department
Data 26/12/2007
Date
Qies (metri kwadri)
Area (square metres) circa – 154.2 m²
Firma tal-Applikant
Applicant's signature
Dun Mikiel
Per Proxy
NOT TO SCALE
INDICATION OF LOCATION FOR INFORMATION PURPOSES ONLY

Nru. 99

AKKWIST TA' ART

DIN id-dikjarazzjoni li ġejja, magħmula mill-President ta' Malta bis-saħħa ta' l-artikolu 3 ta' l-Ordinanza dwar l-Akkwist ta' l-Artijiet għal Skopijiet Pubbliċi (Kapitolu 88) hija ppubblikata skond u għall-finijiet ta' l-artikolu 9(1) ta' dik l-Ordinanza.

Il-31 ta' Jannar, 2008

(File No. L 291/2007) Plot 2

DIKJARAZZJONI TAL-PRESIDENT TA' MALTA

Jiena hawnhekk niddikjara illi l-art hawn taħt imsemmija hija meħtieġa mill-awtorità kompetenti għal skop pubbliku skond id-dispożizzjonijiet ta' l-Ordinanza dwar l-Akkwist ta' Artijiet għal Skopijiet Pubbliċi (Kap. 88) u illi l-akkwist tagħha għandu jkun għall-pussess u użu għal dak iż-żmien li l-esiġenzi ta' l-iskop pubbliku jeħtieġu

Deskrizzjoni ta' l-Art

L-art li ġejja fl-Imdina:

1. Biċċa art tal-kejl ta' madwar 1,634 metru kwadru, li tmiss mit-Tramuntana u min-Nofsinhar ma' proprjetà ta' sidien mhux magħrufa u mill-Punent ma' proprjetà tal-Gvern jew irjieħ verjuri.

L-art hawn fuq imsemmi tidher murija bil-kulur aħmar u mmarkata bħala *plot* 2 fuq il-pjanta P.D. Nru. 2007_819, li wieħed jista' jara fuq talba fid-Dipartiment ta' l-Artijiet, Auberge de Baviere, Valletta.

Il-Kera ta' l-Akkwist għall-proprjetà hawn fuq imsemmija hija ta' erba' mija u disgħin Euro €490 (Lm210.36)fis-sena

No. 99

ACQUISITION OF LAND

THE following declaration made by the President of Malta under section 3 of the Land Acquisition (Public Purposes) Ordinance (Chapter 88) is published in terms and for the purposes of section 9(1) thereof.

31st January, 2008

DECLARATION BY THE PRESIDENT OF MALTA

I hereby declare that the undermentioned land is required by the competent authority for a public purpose in terms of the provisions of the Land Acquisition (Public Purposes) Ordinance (Cap. 88) and that the possession and use for the period that the public purpose may require.

Description of the Land

The following land at Mdina:

1. A plot of land of about 1,634 square metres, bounded on the North and South and South East by property of unkown owners and on the West by Government property or more precise boundaries.

The abovementioned premises is shown in red and marked as plot 2 on plan P.D. No. 2007_819, , which may be seen on demand at the Land Department, Auberge de Baviere, Valletta.

The Acquisition Rent for the abovementioned property is four hundred and ninety Euros €490 (Lm210.36) per annum

skond l-istima tal-perit l-Perit Michael Schembri, A.&C.E., li kopja tagħha qed tiġi ppubblikata ma' din id-dikjarazzjoni.

Ma' din id-Dikjarazzjoni qed tiġi ppubblikata *site plan* li turi l-immobbli msemmija.

(Iff) Edward Fenech Adami
President
17/1/2008

Din is-*site plan* qed tiġi ppubblikata f'paġna 803.

Stima tal-Perit (oriġinali bil-Malti)

Dwar: Art fl-Imdina

Fuq struzzjonijiet tal-Kummissarju ta' l-Artijiet, skond l-Ordinanza dwar l-Akkwist ta' Artijiet (għal Skopijiet Pubbliċi), qiegħed niffissa l-valur tal-Kera ta' Akkwist għall-pussess u użu tal-proprjetà hawn taħt deskritta fl-Imdina, li hi meħtieġa mill-Gvern għall-aċċess ta' vetturi b'konnessjoni ma' xogħlijiet ta' restawr tas-swar, u dan wara li ħadt in konsiderazzjoni l-lokalità kif ukoll ħwejjeġ oħra li jista' jkollhom x'jaqsmu mal-valur ta' l-istess proprjetà.

Biċċa art tal-kejl ta' madwar 1,634 metru kwadru, li tmiss mit-Tramuntana u min-Nofsinhar ma' proprjetà ta' sidien mhux magħrufa u mill-Punent ma' proprjetà tal-Gvern, liema art hija murija bl-aħmar u mmarkata bħala plot 2 fuq il-pjanta P.D. Nru. 2007_819, hija stmata għall-valur ta' erba' mija u disgħin Euro €490 (Lm210.36) fis-sena.

(Iff.) Michael Schembri, A.&C.E.

Id-19 ta' Diċembru, 2007

according to the valuation published with this declaration as made by architectMichael Schembri, A.&C.E.,

A site plan showing the mentioned immovable property is being published with this declaration

(Sgd) Edward Fenech Adami
President
17/1/2008

This site plan is being published on page 803.

Architect's Valuation (original in Maltese)


Regarding: Land at Mdina

I have been instructed by the Commissioner of Land to assess under the Land Acquisition (Public Purposes) Ordinance, the value of the Acquisition Rent for possession and use of the land described hereunder at Mdina, required by Government for the access of vehicles in connection with restoration works of the bastions, and this after considering the locality, as well as other matters relevant to the same property.

A plot of land of about 1,634 square metres, bounded on the North and South and South East by property of unkown owners and on the West by Government property, which land is shown in red and marked as plot 2 on plan P.D. No. 2007_819, is valued for the price of four hundred and ninety Euros €490 (Lm210.36) per annum.

(Sgd.) Michael Schembri, A.&C.E.

19th December, 2007

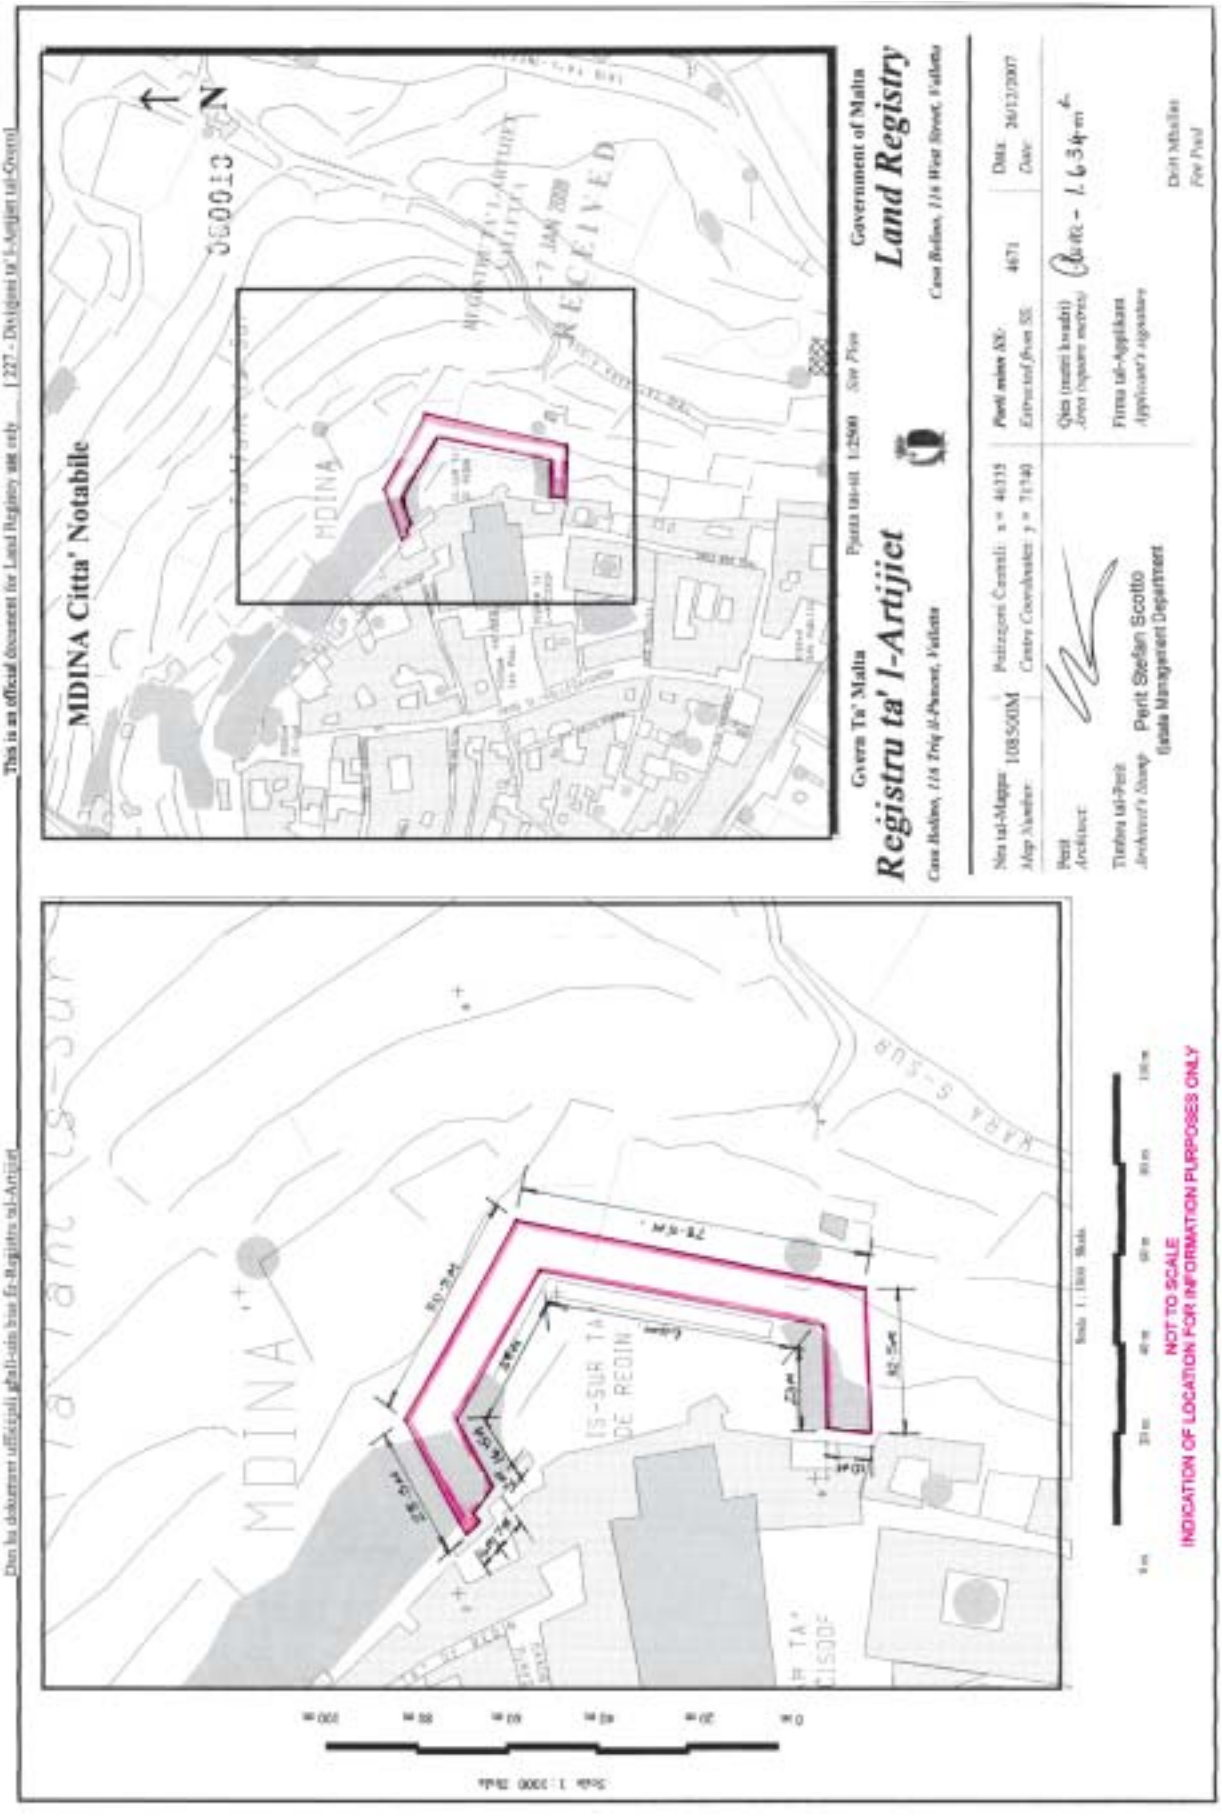
This is an official document for Land Registry use only
MDINA Citta' Notabile
N
RECEIVED
7 JAN 2008
Gvern Ta' Malta
Registru ta' l-Artijiet
Government of Malta
Land Registry
Pjanta tal-Art 1:2500
Site Plan
Mappa Numru 10850DM
Map Number
Pożizzjoni Ċentrali x = 46315
Centre Coordinates y = 71740
Parti minn Nru 4671
Extracted from Sht
Data 26/12/2007
Date
Qies (metri kwadri) 1634 sq m
Area (square metres)
Perit Stefan Scotto
Estate Management Department
Firma tal-Applikant
Applicant's signature
Dun Mikiel
For Paul
MDINA
NOT TO SCALE
INDICATION OF LOCATION FOR INFORMATION PURPOSES ONLY

Nru. 100

AKKWIST TA' ART

DIN id-dikjarazzjoni li ġejja, magħmula mill-President ta' Malta bis-saħħa ta' l-artikolu 3 ta' l-Ordinanza dwar l-Akkwist ta' l-Artijiet għal Skopijiet Pubbliċi (Kapitolu 88) hija ppubblikata skond u għall-finijiet ta' l-artikolu 9(1) ta' dik l-Ordinanza.

Il-31 ta' Jannar, 2008

(File No. L 291/2007) Plot 3

DIKJARAZZJONI TAL-PRESIDENT TA' MALTA

Jiena hawnhekk niddikjara illi l-art hawn taħt imsemmija hija meħtieġa mill-awtorità kompetenti għal skop pubbliku skond id-dispożizzjonijiet ta' l-Ordinanza dwar l-Akkwist ta' Artijiet għal Skopijiet Pubbliċi (Kap. 88) u illi l-akkwist tagħha għandu jkun għall-pussess u użu għal dak iż-żmien li l-esiġenzi ta' l-iskop pubbliku jeħtieġu

Deskrizzjoni ta' l-Art

L-art li ġejja fl-Imdina:

1. Biċċa art tal-kejl ta' madwar 231 metru kwadru, li tmiss mit-Tramuntana u min-Nofsinhar ma' proprjetà ta' sidien mhux magħrufa u mill-Punent ma' proprjetà tal-Gvern jew irjieħ verjuri.

L-art hawn fuq imsemmi tidher murija bil-kulur aħmar u mmarkata bħala plot 3 fuq il-pjanta P.D. Nru. 2007_819, li wieħed jista' jara fuq talba fid-Dipartiment ta' l-Artijiet, Auberge de Baviere, Valletta.

Il-Kera ta' l-Akkwist għall-proprjetà hawn fuq imsemmija hija ta' sebgħin Euro €70 (Lm30.05) fis-sena skond l-istima

No. 100

ACQUISITION OF LAND

THE following declaration made by the President of Malta under section 3 of the Land Acquisition (Public Purposes) Ordinance (Chapter 88) is published in terms and for the purposes of section 9(1) thereof.

31st January, 2008

DECLARATION BY THE PRESIDENT OF MALTA

I hereby declare that the undermentioned land is required by the competent authority for a public purpose in terms of the provisions of the Land Acquisition (Public Purposes) Ordinance (Cap. 88) and that the possession and use for the period that the public purpose may require.

Description of the Land

The following land at Mdina:

1. A plot of land of about 231 square metres, bounded on the North and South and South East by property of unkown owners and on the West by Government property or more precise boundaries.

The abovementioned premises is shown in red and marked as plot 3 on plan P.D. No. 2007_819, which may be seen on demand at the Land Department, Auberge de Baviere, Valletta.

The Acquisition Rent for the abovementioned property is seventy Euros per annum Euro €70 (Lm30.05) per annum

tal-perit l-Perit Michael Schembri, A.&C.E., li kopja tagħha qed tiġi ppubblikata ma' din id-dikjarazzjoni.

Ma' din id-Dikjarazzjoni qed tiġi ppubblikata *site plan* li turi l-immobbli msemmija.

(Iff) Edward Fenech Adami
President
17/1/2008

Din is-*site plan* qed tiġi ppubblikata f'paġna 806.

Stima tal-Perit (oriġinali bil-Malti)

Dwar: Art fl-Imdina

Fuq struzzjonijiet tal-Kummissarju ta' l-Artijiet, skond l-Ordinanza dwar l-Akkwist ta' Artijiet (għal Skopijiet Pubbliċi), qieghed niffissa l-valur tal-Kera ta' Akkwist għall-pussess u użu tal-proprjetà hawn taħt deskritta fl-Imdina, li hi meħtieġa mill-Gvern għall-aċċess ta' vetturi b'konnessjoni ma' xogħlijiet ta' restawr tas-swar, u dan wara li ħadt in konsiderazzjoni l-lokalità kif ukoll ħwejjeġ oħra li jista' jkollhom x'jaqsmu mal-valur ta' l-istess proprjetà.

Biċċa art tal-kejl ta' madwar 231 metru kwadru, li tmiss mit-Tramuntana u min-Nofsinhar ma' proprjetà ta' sidien mhux magħrufa u mill-Punent ma' proprjetà tal-Gvern, liema art hija murija bl-aħmar u mmarkata bħala *plot* 3 fuq il-pjanta P.D. Nru. 2007_819, hija stmata għall-valur ta' sebgħin Euro €70 (Lm30.05) fis-sena.

(Iff.) Michael Schembri, A.&C.E.

Id-19 ta' Diċembru, 2007

according to the valuation published with this declaration as made by architect Michael Schembri, A.&C.E.,

A site plan showing the mentioned immovable property is being published with this declaration

(Sgd) Edward Fenech Adami
President
17/1/2008

This site plan is being published on page 806.

Architect's Valuation (original in Maltese)


Regarding: Land at Mdina

I have been instructed by the Commissioner of Land to assess under the Land Acquisition (Public Purposes) Ordinance, the value of the Acquisition Rent for possession and use of the land described hereunder at Mdina, required by Government for the access of vehicles in connection with restoration works of the bastions, and this after considering the locality, as well as other matters relevant to the same property.

A plot of land of about 231 square metres, bounded on the North and South and South East by property of unkown owners and on the West by Government property, which land is shown in red and marked as plot 3 on plan P.D. No. 2007_819, is valued for the price of seventy Euros per annum €70 (Lm30.05) per annum.

(Sgd.) Michael Schembri, A.&C.E.

19th December, 2007

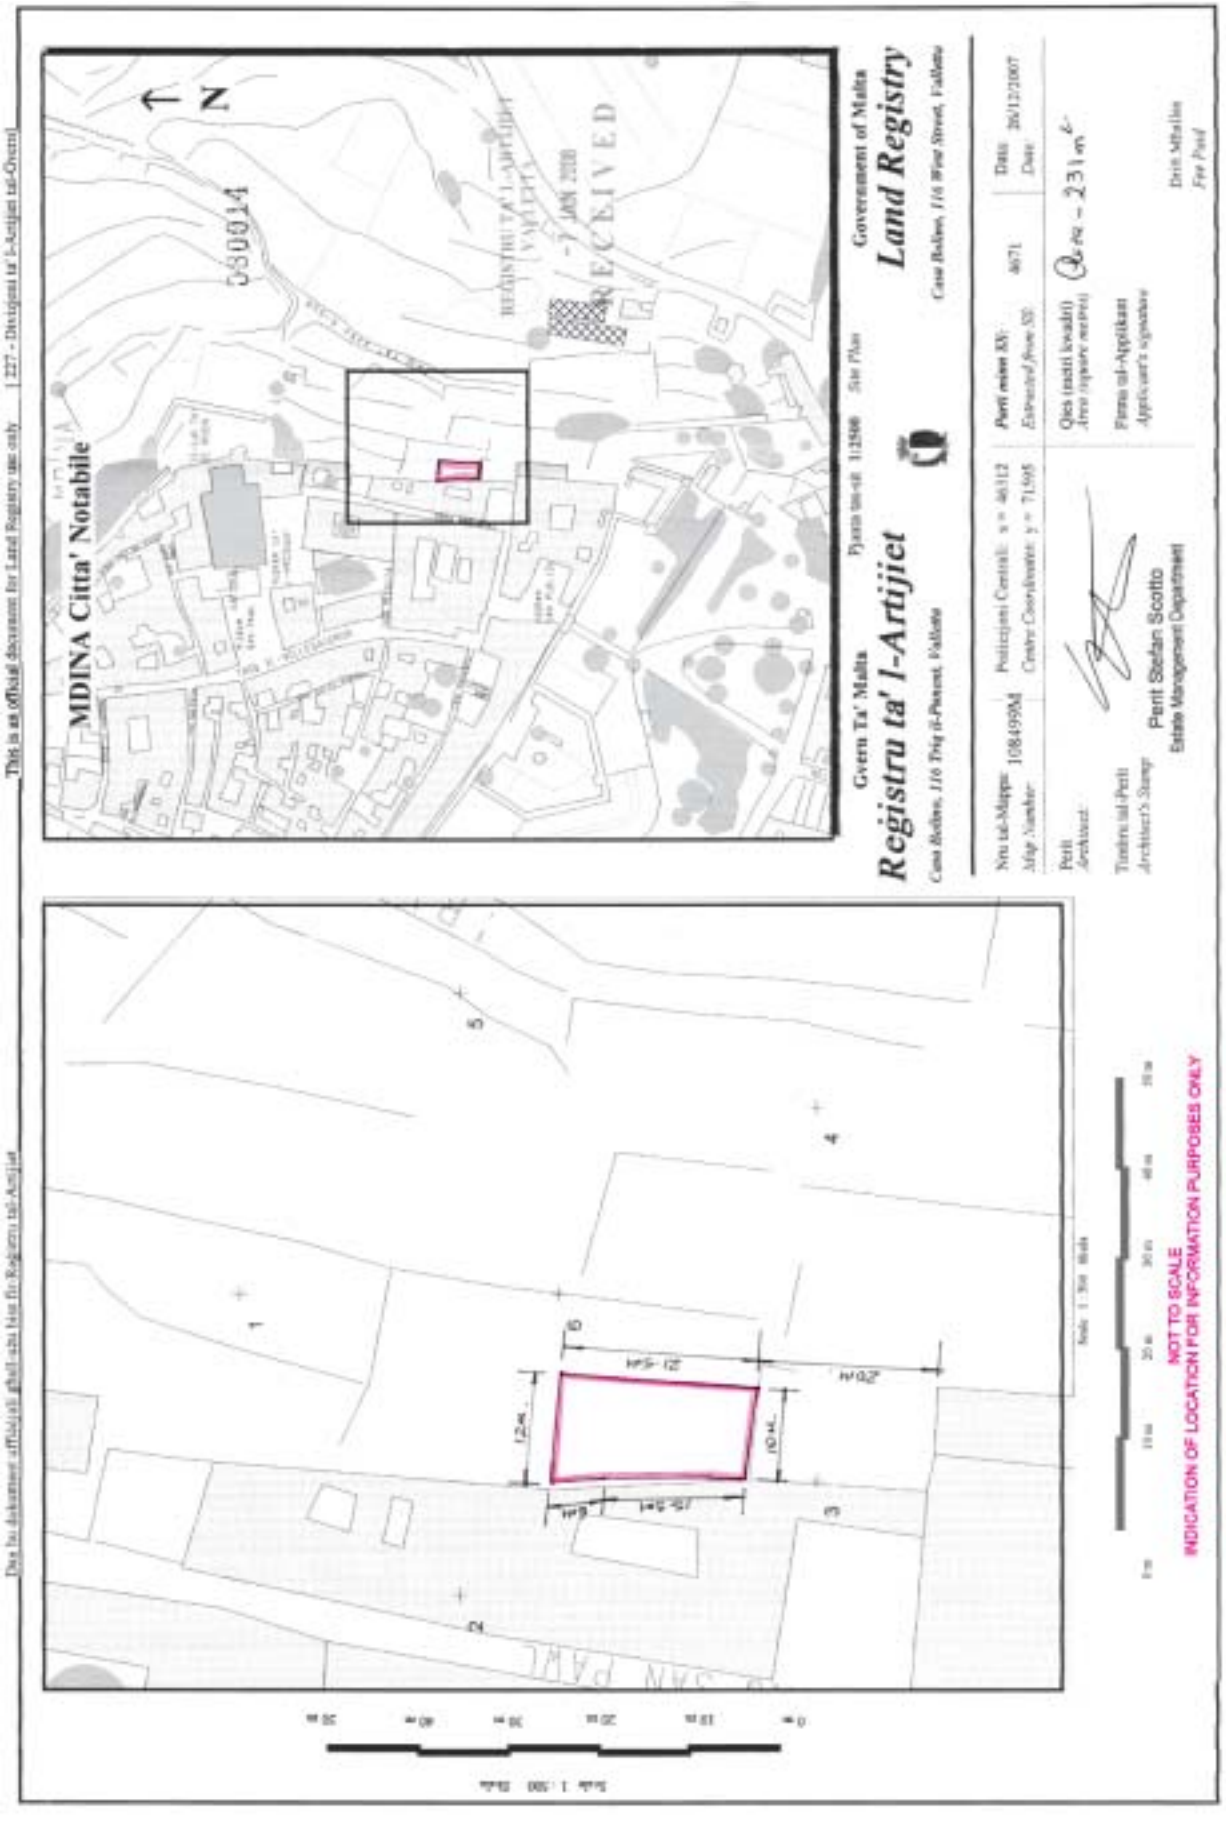
This is an official document for Land Registry use only
Dan hu dokument uffiċjali għall-użu biss fir-Reġistru tal-Artijiet
MDINA Citta' Notabile
N
580014
RECEIVED
- 7 JAN 2008
Gvern Ta' Malta
Registru ta' l-Artijiet
Government of Malta
Land Registry
Site Plan
Pjanta tas-sit 1:1500
Nru tal-Mappa 1084998
Map Number
Perit
Architect
Perit Stefan Scotto
Estate Management Department
Dan Mhallin
For Paid
NOT TO SCALE
INDICATION OF LOCATION FOR INFORMATION PURPOSES ONLY

Nru. 101

AKKWIST TA' ART

DIN id-dikjarazzjoni li ġejja, magħmula mill-President ta' Malta bis-saħħa ta' l-artikolu 3 ta' l-Ordinanza dwar l-Akkwist ta' l-Artijiet għal Skopijiet Pubbliċi (Kapitolu 88) hija ppubblikata skond u għall-finijiet ta' l-artikolu 9(1) ta' dik l-Ordinanza.

Il-31 ta' Jannar, 2008
(File No. L 142/62/37)

DIKJARAZZJONI TAL-PRESIDENT TA' MALTA

Illi b'dikjarazzjoni tal-Gvernatur tat-12 ta' Jannar, 1962, l-art hawn taħt imsemmija kienet dikjarata meħtieġa mill-awtorità kompetenti għal skop pubbliku skond id-dispożizzjonijiet ta' l-Ordinanza dwar l-akkwist ta' Artijiet għal Skopijiet Pubbliċi (Kap. 88) u illi l-akkwist tagħha kellu jkun b'xiri assolut.

Deskrizzjoni ta' l-Art

L-art li ġejja fil-Gżira:

Biċċa art tal-kejl ta' madwar 2,192 metru kwadru, li tmiss mit-Tramuntana ma' proprjetà tal-familja Dalli, min-Nofsinhar il-Lbiċ ma' proprjetà tal-Knisja ta' San Pawl ta' Bormla u mil-Lvant u mill-Punent mal-bqija ta' l-art li minnha tagħmel parti jew irjieħ verjuri.

L-art hawn fuq imsemmija tidher murija bil-kulur aħdar u mmarkata bħala *plot* numru 37 fuq il-pjanta parti minn L.D. Nru. 402/66, li wieħed jista' jara fuq talba fid-Dipartiment ta' l-Artijiet, Auberge de Baviere, Valletta.

Illi d-Dikjarazzjoni tal-President ta' Malta odjerna qiegħda tiġi maħruġa għall-fini ta' l-Att Nru. 1 ta' l-2006.

Il-kumpens offrut għall-biċċa art hawn fuq imsemmija hu ta' tliet mija u tlieta u sittin Euro u tmienja u tletin ċenteżmu €363.38 (Lm156) skond l-avviż ta' ftehim tat-8 ta' Novembru, 1966, liema avviż ħareġ skond l-istima tal-perit E Caruana Montaldo, A.&C.E., li kopja tagħha qed tiġi ppubblikata ma' din id-dikjarazzjoni.

Ma' din id-Dikjarazzjoni qed tiġi ppubblikata *site plan* li turi l-immobbli msemmija.

(Iff) Edward Fenech Adami
President
28/12/2007

Din is-*site plan* qed tiġi ppubblikata f'paġna 809.

No. 101

ACQUISITION OF LAND

THE following declaration made by the President of Malta under section 3 of the Land Acquisition (Public Purposes) Ordinance (Chapter 88) is published in terms and for the purposes of section 9(1) thereof.

31st January, 2008

DECLARATION BY THE PRESIDENT OF MALTA

Whereas by Governor's declaration dated 12th January 1962, the undermentioned land was declared to be required by the competent authority for a public purpose in terms of the provisions of the Land Acquisition (Public Purposes) Ordinance (Cap. 88) and that the acquisition thereof was to be by absolute purchase.

Description of the Land

The following land at Gżira:

A plot of land measuring about 2,192 square metres, bounded on the North by property of the Dalli family, on the South South West by property of Saint Paul's Church of Cospicua and on the East and West by the remaining land of which it forms part or more precise boundaries.

The abovementioned premises is shown marked in green and marked as plot number 37 on part of plan L.D. No. 402/66, which may be seen on demand at the Land Department, Auberge de Baviere, Valletta.

Whereas the present Declaration of the President of Malta is being published for the purpose of Act 1 of 2006.

The compensation offered for the abovementioned land is three hundred and sixty-three Euros and thirty-eight cents €363.38 (Lm156) according to the notice of agreement dated 8th November, 1966, which notice was issued according to the valuation of architect E Caruana Montaldo, A.&C.E., published with this declaration.

A site plan showing the mentioned immovable property is being published with this declaration

(Sgd) Edward Fenech Adami
President
28/12/2007

This site plan is being published on page 809.

Stima tal-Perit (oriġinali bil-Malti)

Fuq struzzjonijiet tal-Kummissarju ta' l-Artijiet, qiegħed nistma, skond l-Ordinanza dwar l-Akkwist ta' Artijiet għal Skopijiet Pubbliċi (Kapitolu 88), il-valur ta' l-art hawn taħt imsemmija bħala libera u franka.

"A" Deskrizzjoni ta' l-Art

L-art li ġejja fil-Ġżira

1. Biċċa art tal-kejl ta' 1T 5S 7 Kejliet murija bin-numru 37 fil-pjanta. Tmiss mit-Tramuntana ma' proprjetà tal-familja Dalli; min-Nofsinhar Ilbiċ ma' proprjetà tal-Knisja ta' San Pawl ta' Bormla u mil-Lvant u l-Punent mal-parti li baqa' mill-istess art li minnha dil-biċċa tagħmel parti. Hija proprjetà tas-Sinjura Ermelinda Calleja u oħrajn.

……Omissis……

L-art hawn fuq imsemmija tidher fuq pjanta mmarkata L.D. 402/66 li wieħed jista' jaraha fuq talba fl-Uffiċċju ta' l-Art, Auberge de Baviere, Valletta.

"B" Stima

Meta jitqies:

a) il-valur ta' l-art simili mibjugħa.

b) il-fatturi l-oħra kollha konċernati.

Nistma bħala kumpens għall-akkwist ta' l-art imsemmija bħala libera u franka l-valur ta':

1. £156.0s.0d

……Omissis……

Din l-istima qed tissostitwixxi l-istima li ġġib id-data 30 ta' Diċembru 1961 u l-pjanta mmarkata A.E. 43/61 (It-Tielet Parti, l-Ewwel Fażi) għal dak li għandu x'jaqsam mal-biċċa art immarkata bin-numru 37 f'din l-istima u l-pjanta.

Vera kopja ta' l-oriġinal

(E. Caruana Montaldo)
Arkitett u Inġinier Ċivili
fid-Dipartiment ta' l-Art

Is-7 ta' Novembru, 1966

Architect's Valuation (original in Maltese)

I have been instructed by the Commissioner of Land to assess, under the Land Acquisition (Public Purposes) Ordinance (Cap. 88), the freehold and unencumbered value of the hereunder mentioned property.

"A" Description of the Land

The following land at Ġżira

1. A plot of land measuring about 1T 5S 7 kejliet shown with number 37 on plan. Bounded on the North by property of the Dalli family; on the South South West by property of Saint Paul's Church at Cospicua and on the East and West on remaining part of which this land is part. It is the property of Mrs Ermelinda Calleja and others.

……Omissis……

The abovemnetioned land is shown on plan marked L.D. 402/66which may be seen on demand at the Land Office, Auberge de Baviere, Valletta.

"B" Stima

When considering:

a) the value of the land being sold.

b) all the other related factors.

I value the compensation for the acquisition of land mentioned as free and unencumbered the value of:

1. £156.0s.0d

……Omissis……

This estimate is substituting the one dated 30th December 1961 and plan marked A.E. 43/61 (Third Part, First Phase) for that relating to the plot of land marked with number 37 in this valuation and site plan.

Translated from the true copy of the original

(E. Caruana Montaldo)
Architect and Civil Engineer
at the Land Department

7th November, 1966

Government of Malta
Land Registry
Registru ta' l-Artijiet
GZIRA
INDICATION OF LOCATION FOR INFORMATION PURPOSES ONLY
NOT TO SCALE

Nru. 102

AKKWIST TA' ART

DIN id-dikjarazzjoni li ġejja, magħmula mill-President ta' Malta bis-saħħa ta' l-artikolu 3 ta' l-Ordinanza dwar l-Akkwist ta' l-Artijiet għal Skopijiet Pubbliċi (Kapitolu 88) hija ppubblikata skond u għall-finijiet ta' l-artikolu 9(1) ta' dik l-Ordinanza.

Il-31 ta' Jannar, 2008

(File No. L 846/73/XI/Plot 20)

DIKJARAZZJONI TAL-PRESIDENT TA' MALTA

Illi b'dikjarazzjoni tal-President ta' Malta tal-11 ta' Settembru, 1981, u l-art hawn taħt imsemmija kienet dikjarata meħtieġa mill-awtorità kompetenti għal skop pubbliku skond id-dispożizzjonijiet ta' l-Ordinanza dwar l-Akkwist ta' Artijiet għal Skopijiet Pubbliċi (Kap. 88) u illi l-akkwist tagħha kellu jkun b'xiri assolut.

Deskrizzjoni ta' l-Art

L-art li ġejja fil-Marsa:

Biċċa art tal-kejl ta' madwar 134 metru kwadru, li tmiss mit-Tramuntana ma' beni tas-Sinjura Marianna Catania, mix-Xlokk u mil-Lbiċ ma' beni ta' Dott. Anton Buttigieg jew irjieħ verjuri.

Il-biċċa art hawn fuq imsemmija tidher murija bil-kulur ikħal u indikata bħala *plot* 2D fuq il-pjanta L.D. Nru 129J/73/4 li wieħed jista' jara fuq talba fid-Dipartiment ta' l-Artijiet, Auberge de Baviere, Valletta.

Illi d-Dikjarazzjoni tal-President ta' Malta odjerna qiegħda tiġi maħruġa għall-fini ta' l-Att Nru. 1 ta' l-2006.

No. 102

ACQUISITION OF LAND

THE following declaration made by the President of Malta under section 3 of the Land Acquisition (Public Purposes) Ordinance (Chapter 88) is published in terms and for the purposes of section 9(1) thereof.

31st January, 2008

DECLARATION BY THE PRESIDENT OF MALTA

Whereas by President's declaration dated 11th September, 1981, the undermentioned land was declared to be required by the competent authority for a public purpose in terms of the provisions of the Land Acquisition (Public Purposes) Ordinance (Cap. 88) and that the acquisition thereof was to be by absolute purchase.

Description of the Land

The following land at Marsa:

A plot of land measuring about 134 square metres, bounded on the North by property of Mrs Mariana Catania, on the South East and South West by property of Dr Anton Buttigieg or more precise boundaries.

The abovementioned land is shown in blue and indicated as plot 2D on plan marked in blue on plan L L.D. Nru 129J/73/4 which may be seen on demand at the Land Department, Auberge de Baviere, Valletta.

Whereas the present Declaration of the President of Malta is being published for the purpose of Act 1 of 2006.

Il-kumpens offrut hu ta' disa' mija u wieħed u tletin Euro u ħamsa u sebgħin ċenteżmu €931.75 (Lm400) skond l-istima tal-perit l-Perit Joe Mizzi, A.&C.E., li kopja tagħha qed tiġi ppubblikata ma' din id-dikjarazzjoni.

Ma' din id-Dikjarazzjoni qed tiġi ppubblikata *site plan* li turi l-immobbli msemmija.

(Iff) EDWARD FENECH ADAMI
President
11/1/2008

Din is-*site plan* qed tiġi ppubblikata f'paġna 812.

Stima tal-Perit (oriġinali bil-Malti)

Art fil-Marsa

Fuq struzzjonijiet tal-Kummissarju ta' l-Artijiet, skond l-Ordinanza dwar l-Akkwist ta' Artijiet (għal Skopijiet Pubbliċi), qiegħed niffissa l-valur liberu u frank tal-proprjetà hawn taħt deskritta fil-Marsa, li hi meħtieġa mill-Gvern għal skop pubbliku, u dan wara li ħadt in konsiderazzjoni l-lokalità kif ukoll ħwejjeġ oħra li jista' jkollhom x'jaqsmu mal-valur ta' l-istess proprjetà.

Plot 2D. Biċċa art tal-kejl ta' madwar 134 metru kwadru, li tmiss mit-Tramuntana ma' beni tas-Sinjura Marianna Catania, mix-Xlokk u mil-Lbiċ ma' beni ta' Dott. Anton Buttigieg, liema art hija meqjusa bħala art agrikola fit-termini ta' l-Ordinanza dwar l-Akkwist ta' Artijiet u li hija murija delineata b'kulur ikħal fuq il-pjanta L.D. Nru. 129J/73/4 (plot 2D), hija stmata għall-valur ta' disa' mija u wieħed u tletin Euro u ħamsa u sebgħin ċenteżm €931.75 (Lm400).

(Iff.) Joe Mizzi, A.&C.E

Id-9 ta' Diċembru, 2007

The compensation offered isnine hundred and thirty wone Euros and seventy-five cents €931.75 (Lm400) according to the valuation published with this declaration as made by architect Joe Mizzi, A.&C.E.,

A site plan showing the mentioned immovable property is being published with this declaration

(Sgd) EDWARD FENECH ADAMI
President
11/1/2008

This site plan is being published on page 812.

Architect's Valuation (original in Maltese)


Marsa

I have been instructed by the Commissioner of Land to assess under the Land Acquisition (Public Purposes) Ordinance, the freehold value of the hereunder described property at Marsa, required by Government for a public purpose, and this after considering the locality, as well as other matters relevant to the same property.

Plot 2D. A plot of land measuring about 134 square metres, bounded on the North by property of Mrs Marianna Catania, on the South East and South West by property of Dr Anton Buttigieg, which land is considered as agricultural land in terms of the Land Acquisition (Public Purposes) Ordinance and which is edged in blue on plan L.D. No. 129J/73/4 (plot 2D), is valued for the price of nine hundred and thirty one Euros and seventy-five cents €931.75 (Lm400).

(Sgd.) Joe Mizzi, A.&C.E

9th December, 2007

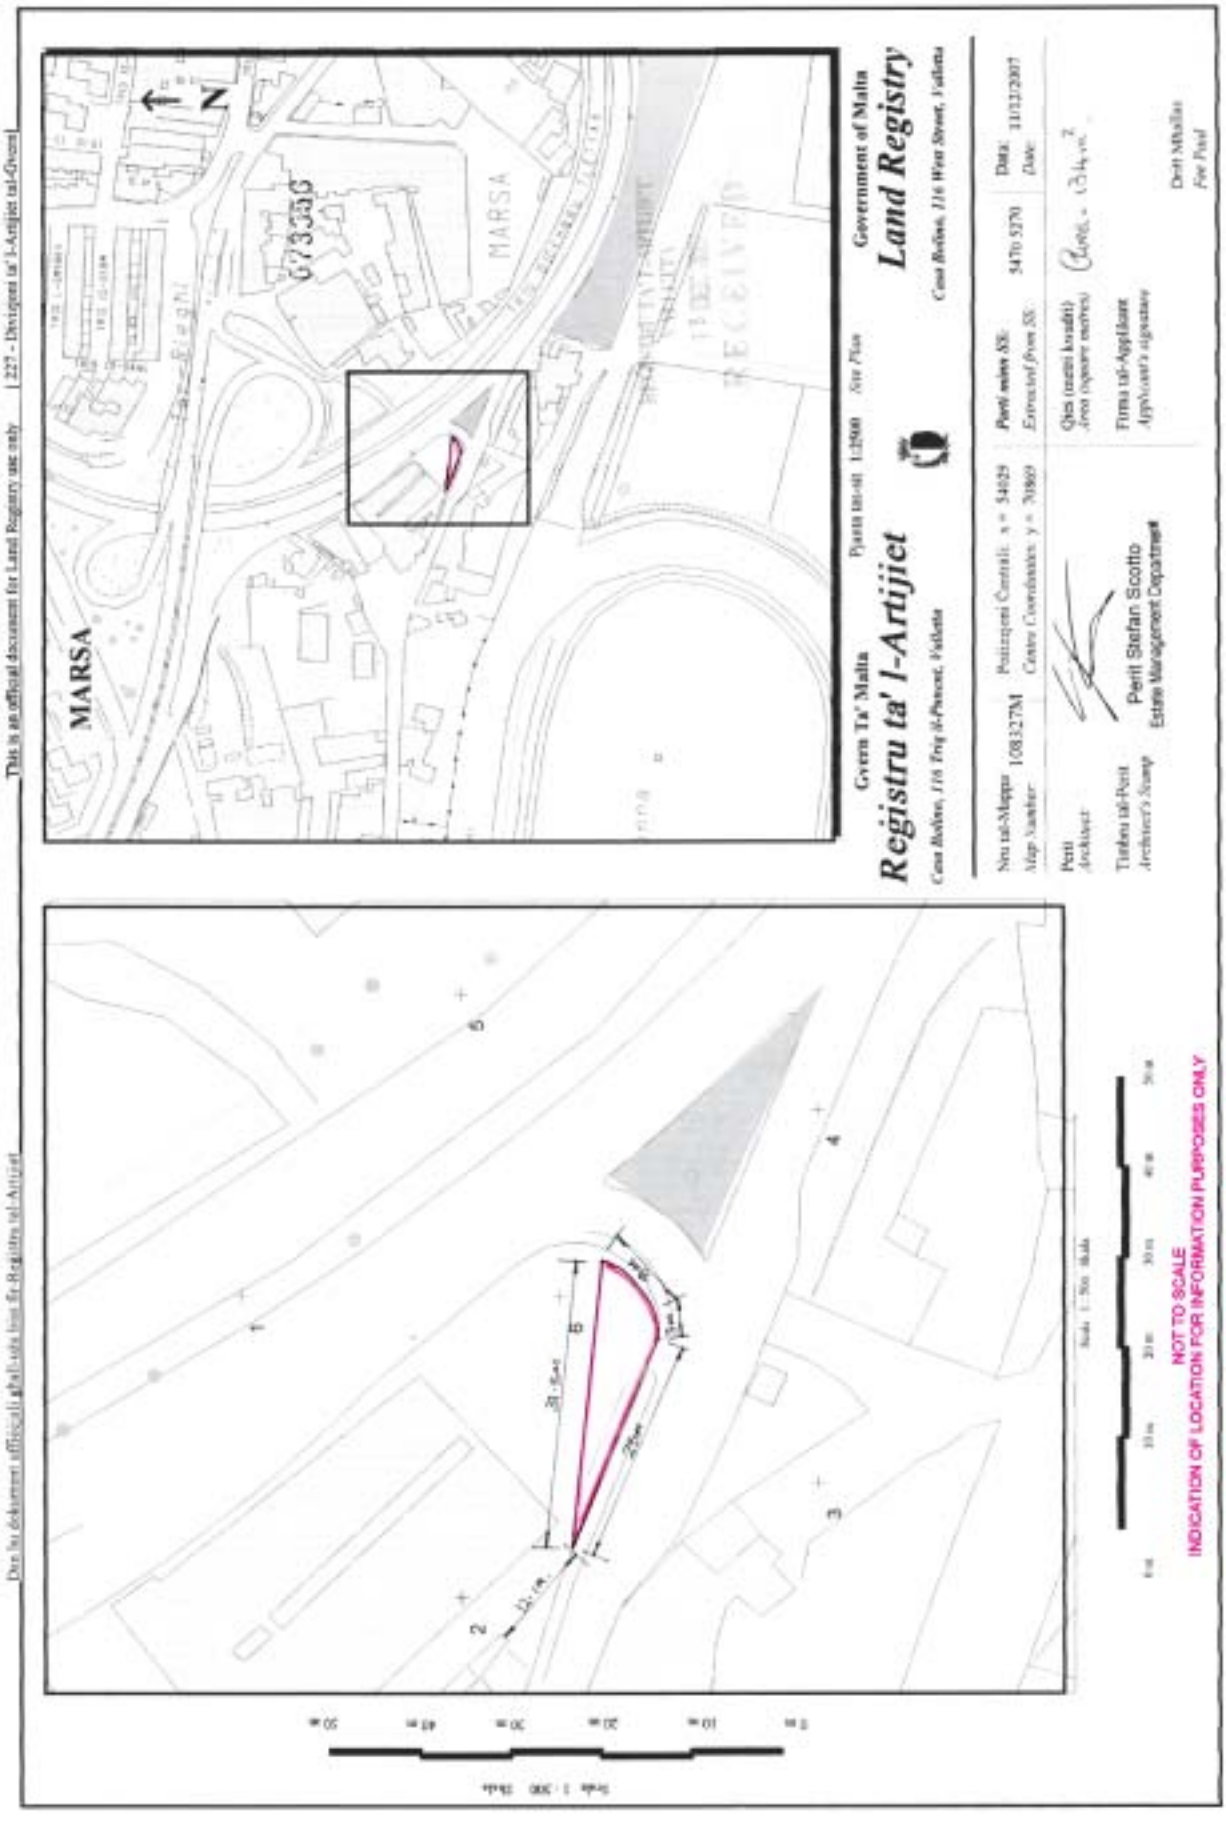
This is an official document for Land Registry use only
Dan hu dokument ufficjali għall-użu biss fir-Reġistru tal-Artijiet
Gvern Ta' Malta
Registru ta' l-Artijiet
Government of Malta
Land Registry
MARSA
NOT TO SCALE
INDICATION OF LOCATION FOR INFORMATION PURPOSES ONLY

Nru. 103

AKKWIST TA' ART

DIN id-dikjarazzjoni li ġejja, magħmula mill-President ta' Malta bis-saħħa ta' l-artikolu 3 ta' l-Ordinanza dwar l-Akkwist ta' l-Artijiet għal Skopijiet Pubbliċi (Kapitolu 88) hija ppubblikata skond u għall-finijiet ta' l-artikolu 9(1) ta' dik l-Ordinanza.

Il-31 ta' Jannar, 2008

(File No. L 166/88/1)

DIKJARAZZJONI TAL-PRESIDENT TA' MALTA

Illi b'dikjarazzjoni tal-President ta' Malta tat-12 ta' Lulju, 1996, l-art hawn taħt imsemmija kienet dikjarata meħtieġa mill-awtorità kompetenti għal skop pubbliku skond id-dispożizzjonijiet ta' l-Ordinanza dwar l-Akkwist ta' Artijiet għal Skopijiet Pubbliċi (Kap. 88) u illi l-akkwist tagħha kellu jkun b'xiri assolut.

Deskrizzjoni ta' l-Art

L-art li ġejja f'San Pawl il-Baħar:

1. Is-Sub Dirett Dominju Perpetwu ta' tlett elef, mija u disgħa u ħamsin Euro u erbatax-il ċenteżmu €3,159.14 (Lm1,356.22) ta' biċċa art li tifforma parti minn art akbar, tal-kejl ta' madwar mitejn u sebgħa u tletin metru kwadru (237metri kwadri) u li tmiss mix-Xlokk mal-baħar, mill-Grigal ma' beni ta' Fekruna Limited u mill-Majjistral ma' spazju pubbliku.

2. Is-Sub Dirett Dominju Perpetwu ta' elf, erba' mija u tnejn u erbgħin Euro u tnax-il ċenteżmu €1,442.12 (Lm619.10) ta' biċċa art li tifforma parti minn art akbar, tal-kejl ta' madwar erba' mija u wieħed u tmenin metri kwadri (481metru kwadru) u li tmiss mix-Xlokk mal-baħar, mill-Majjistral u mil-Lbiċ ma' Fekruna Limited jew irjieħ verjuri..

L-art hawn fuq imsemmija tidher murija bil-kulur aħdar u bin-numru tlieta rigward *item* numru 1 u bil-kulur isfar u bin-numru 2 rigward *item* numru 2 fuq il-pjanta P.D. Nru. 83_96_1 li wieħed jista' jara fuq talba fid-Dipartiment ta' l-Artijiet, Auberge de Baviere, Valletta.

No. 103

ACQUISITION OF LAND

THE following declaration made by the President of Malta under section 3 of the Land Acquisition (Public Purposes) Ordinance (Chapter 88) is published in terms and for the purposes of section 9(1) thereof.

31st January, 2008

DECLARATION BY THE PRESIDENT OF MALTA

Whereas by President's declaration dated 12th July, 1996, the undermentioned land was declared to be required by the competent authority for a public purpose in terms of the provisions of the Land Acquisition (Public Purposes) Ordinance (Cap. 88) and that the acquisition thereof was to be by absolute purchase.

Description of the Land

The following land at Saint Paul's Bay:

The Sub Direct Perpetual Dominium of three thousand, one hundred and fifty nine Euros and forteen cents €3,159.14 (Lm1,356.22) of a plot of land forming part of a larger plot, measuring about two hundred and thirty seven square metres (237square metres) and bounded on the South East with the sea, on the North East by property of Fekruna Mimited and on the North West by public space.

2. The Sub-Direct Perpetual Dominium of one thousand, four hundred and forty-two Euros and twelve cents €1,442.12 (Lm619.10) of a plot of land forming part of a larger plot, measuring about four hundred and eighty one sqaure metres (481square metres) bounded on the South East with the sea, on the North West and South West by Fekruna Limited or more precise boundaries.

The above mentioned land is shown in green and iwth number three regarding item number 1 and shown in yellow and with number 2 regarding item number 2 on plan P.D. No. 83_96_1 which may be seen on demand at the Land Department, Auberge de Baviere, Valletta.

Il-kumpens offrut hu ta' sebgħa u ħamsin elf, ħames mija u tlettax-il Euro u ħamsa u għoxrin ċenteżmu €57,513.25 (Lm24,690.44) skond l-istima tal-perit Carmen V. Sutton, A.&C.E., li kopja tagħha qed tiġi ppubblikata ma' din id-dikjarazzjoni.

Ma' din id-Dikjarazzjoni qed tiġi ppubblikata *site plan* li turi l-immobbli msemmija.

(Iff) Edward Fenech Adami
President
20/12/2007

Din is-*site plan* qed tiġi ppubblikata f'paġna 816 u 817.

Stima tal-Perit (oriġinali bil-Malti)

Art f'San Pawl il-Baħar, ix-Xemxija

Fuq struzzjonijiet tal-Kummissarju ta' l-Artijiet, skond l-avviż mogħti lili hawn taħt iffirmat, datat 7 ta' Marzu, 2007, qed naqsam il-valur liberu u frank kif stabbilit fir-rapporti ta' stima datati 3 ta' Mejju 2006 u 6 ta' Novembru, 2006, tal-proprjetà hawn taħt deskritta fix-Xemxija, li hija soġġetta għal ċens u sub-ċens annwali u perpetwu li se tinxtara mill-Gvern għal skop pubbliku.

L-imsemmi qsim tal-valuri huwa unikament ibbażat fuq informazzjoni mogħtija minn Aldo Vella & Associates fir-rapporti datati 12 ta' Frar, 2007, 10 ta' April, 2007, 17 ta' April, 2007, u 19 ta' April, 2007, liema rapporti huma ffirmati mill-Avukati Massimo u Aldo Vella.

Kont ukoll mgħarrfa mid-Dipartiment ta' l-Artijiet li nhar it-18 ta' April, 2007, tpoġġiet ċedola ta' fidi ta' ċens fir-rigward ta' l-art imsemmija.

Skond ir-rapport ta' stima data 3 ta' Mejju 2006, l-imsemmija l-art, li tikkonsisti f'xatt il-baħar, in parti blat naturali u in parti blat kopert bil-konkos, li tiċċirkonda stabbiliment ta' l-ikel, u hija soġġetta għal servitù ta' passaġġi u twieqi għall-ventilazzjoni u veduti, hija stmata għall-valur ta' disa' mija u wieħed u tletin elf, seba' mija u disgħa u erbgħin Euro u ħamsa u tletin ċenteżmu €931,749.35 (Lm400,000).

Mir-rapporti ta' l-avukati msemmija hawn fuq, jirriżulta li din l-art hija soġġetta għal ċens perpetwu u annwali li l-fidi tiegħu sar permezz taċ-ċedola, ukoll imsemmija hawn fuq, u s-sub-ċens annwali u perpetwu. Għalhekk l-istess

The compensation offered is fifty seven thousand, five hundred and thirteen Euros and twenty-five cents €57,513.25 (Lm24,690.44) according to the valuation published with this declaration as made by architect Carmen V. Sutton.

A site plan showing the mentioned immovable property is being published with this declaration

(Sgd) Edward Fenech Adami
President
11/1/2008

This site plan is being published on page 816 and 817.

Architect's Valuation (original in Maltese)

Land at St Paul's Bay, Xemxija

I have been instructed by the Commissioner of Land, according to the notice given to me dated 7th March 2007, I am hereby dividing the free and unencumbered value as stipulated by the vaulation reports dated 3rd May 2006 and 6th November, 2006, of the property descried hereunder at Xemxija, which is subject to the annual and perpetual sub-ground rent which is to be bought by Government for a public purpose.

The abovementioned division is solely based on the information given by Aldo Vella & Associates in the reports dated 12 February, 2007, 10th April, 2007, 17th April, 2007 and the 19th April, 2007, which reports are signed by Advocates Massimo and Aldo Vella.

I was also informed by the Land Department that on the 18th April, 2007, a deed for the redemption of the emphytheusis was filed regarding the abovementioned land.

According to the evaluation report dated 3rd May 2006, the mentioned land, consisting of the sea shore, partly natural rocks and partly rocks covered with concrete, surrounding a catering establishment, and is subject to the easement of passages and windows for ventilation and scenery, is estimated for the price of nine hundred and thirty-one thousand, seven hundred and forty-nine Euros and thirty-five cents €931,749.35 (Lm400,000).

From the reports by the aforementioned Advocates, it results that this land is subject to the annual and perpetual groundrent, the redemption of which was effected by a deed, also mentioned above, and the annual and perpetual sub-ground rent. Therefore

valur ta' disa' mija u wieħed u tletin elf, seba' mija u disgħa u erbgħin Euro u ħamsa u tletin ċenteżmu €931,749.35 (Lm400,000) għandu jinqasam kif ġej:-

Sehem is-Sub-Dirett Dominju huwa ta' sebgħa u ħamsin elf, ħames mija u tlettax-il Euro u ħamsa u għoxrin ċenteżmu €57,513.25 (Lm24,690.44).

Sehem is-Sub-Utile Dominju huwa ta' erba' mija u tnejn u sittin elf u mija u erbgħa u tmenin Euros u wieħed u tmenin ċenteżmu €462,184.81 (Lm198,415.94).

Il-valur tal-parti libera u franka ta' erba' mija u tnax-il elf, u wieħed u ħamsin Euro u disgħa u għoxrin ċenteżmu €412,051.29 (Lm176,893.62).

Skond ir-rapport ta' stima data 6 ta' Novembru, 2006, u skond l-aħħar emendi fl-Ordinanza ta' l-Akkwist ta' l-Artijiet, l-istess art, deskritta hawn fuq, hija stmata għall-valur ta' mija u sitta u tmenin elf, tliet mija u disgħa u erbgħin Euro u sebgħa u tmenin ċenteżmu €186,349.87 (Lm80,000) skond is-suq tal-proprjetà fl-1996.

Mir-rapporti ta' l-Avukat ġa msemmija, jirriżulta li l-istess art hija soġġetta għal ċens/sub ċens annwu u perpetwu. Għalhekk il-valur ta' mija u sitta u tmenin elf, tliet mija u disgħa u erbgħin Euro u sebgħa u tmenin ċenteżmu €186,349.87 (Lm80,000) għandu jinqasam kif ġej:-

Sehem id-Dirett Dominju huwa ta' wieħed u tmenin ċenteżmu €1.89 (Lm0.81).

Sehem is-Sub-Dirett Dominju huwa ta' erbgħa u erbgħin elf, sitt mija u disgħa u tletin Euro u erba' ċenteżmi €44,639.04 (Lm19,163.54).

Sehem l-Utile Dominju huwa ta' tnejn u tmenin elf, erba' mija u tmien Euros u sitta u tletin ċenteżmu €82,408.36 (Lm35,377.91) u

Sehem is-Sub Utile Dominju huwa ta' disgħa u ħamsin elf u tliet mitt Euro u tmienja u ħamsin ċenteżmu €59,300.58 (Lm25,457.74)

(Iff.) Carmen V Sutton, A.&C.E

L-10 ta' Diċembru, 2007

the same value of nine hundred and thirty-one thousand, seven hundred and forty-nine Euros and thirty-five cents €931,749.35 (Lm400,000) is to be divided as follows:–

The Sub-Direct Dominium's share is of fifty seven thousand, five hundred and thirteen Euros and twenty-five cents €57,513.25 (Lm24,690.44).

The Sub-Utile Dominium's share is of four hundred and sixty-two thousand, one hundred and eighty-four Euros and eighty-one cents €462,184.81 (Lm198,415.94).

The value of the free and unencumbered part is four hundred and twelve thousandand fifty one Euros and twenty-nine cents €412,051.29 (Lm176,893.62).

According to the valuation report dated 6th November, 2006, and according to the latest amendments to the Land Acquisition Ordinance, the same abovementionedplot us valued for the price of one hundred and eighty six thousand, three hundred and forty-nine Euros and eighty-seven cents €186,349.87 (Lm80,000) according to property market prices in 1996.

From the abovementionedAdvocates reports it results that the same land is subject to annual and perpetual groundrent/subground rent. Therefor the value of one hundred and eighty six thousand, three hundred and forty-nine Euros and eighty-seven cents €186,349.87 (Lm80,000) should be divided as follows:-

The shore of the Direct Dominium is of one Euro and eighty-nine cents €1.89 (Lm0.81).

The share of the Sub-Direct Dominium is of forty-four thousand, six hundred and thirty-nine Euros and four cents €44,639.04 (Lm19,163.54).

The Utile Dominium's share is of eighty-two thousand, four hundred and eight Euros and thirty-six cents €82,408.36 (Lm35,377.91) and


The Sub-UtileDominium's share is of fifty-nine thousand, three hundred Euros and fifty-eight cents €59,300.58 (Lm25,457.74)

(Iff.) Carmen V Sutton, A.&C.E

10th December, 2007

Dan ha dokument uffiċjali għall-użu biss fir-Reġistru tal-Artijiet

This is an official document for Land Registry use only [227 - Diviżjoni ta' l-Artijiet tal-Gvern]

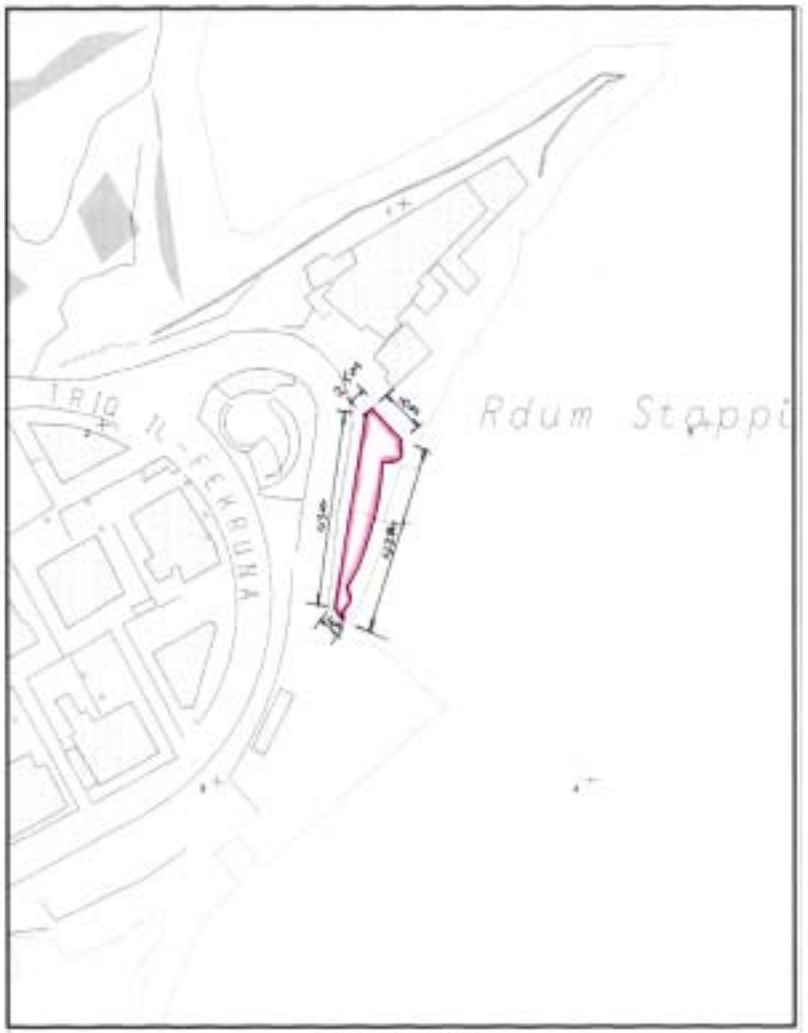



Gvern Ta' Malta — Pjanta tas-sit 1:2500 *Site Plan* — Government of Malta

Reġistru ta' l-Artijiet — **Land Registry**

Casa Bolino, 116 Triq il-Punent, Valletta — *Casa Bolino, 116 West Street, Valletta*

Nru tal-Mappa *Map Number:* 108155M	Pożizzjoni Ċentrali: x = 44947 *Centre Coordinates:* y = 78945		*Parti estratti minn:* 4479 4478 *Extracted from SS:*	Data: 04/12/2007 *Date:*	
Perit *Architect:*			Qies (metri kwadri) *Area (square metres):* Circa. 238m²		
Timbru tal-Perit *Architect's Stamp*	Perit Stefan Scotto Estate Management Secretariat		Firma tal-Applikant *Applicant's signature*	Dritt Mħallas *Fee Paid*	

Gvern Ta' Malta
Registru ta' l-Artijiet
Government of Malta
Land Registry
372679
N
Rdum Stoppin
Triq il-Fekruna
NOT TO SCALE
INDICATION OF LOCATION FOR INFORMATION PURPOSES ONLY

Nru. 104

AKKWIST TA' ART

DIN id-dikjarazzjoni li ġejja, magħmula mill-President ta' Malta bis-saħħa ta' l-artikolu 3 ta' l-Ordinanza dwar l-Akkwist ta' l-Artijiet għal Skopijiet Pubbliċi (Kapitolu 88) hija ppubblikata skond u għall-finijiet ta' l-artikolu 9(1) ta' dik l-Ordinanza.

Il-31 ta' Jannar, 2008

(File No. L 241/88/II/18)

DIKJARAZZJONI TAL-PRESIDENT TA' MALTA

Illi b'dikjarazzjoni tal-President ta' Malta tal-5 ta' Ottubru, 1999, l-art hawn taħt imsemmija kienet dikjarata meħtieġa mill-awtorità kompetenti għal skop pubbliku skond id-dispożizzjonijiet ta' l-Ordinanza dwar l-akkwist ta' Artijiet għal Skopijiet Pubbliċi (Kap. 88) u illi l-akkwist tagħha kellu jkun b'xiri assolut.

Deskrizzjoni ta' l-Art

Il-fond li ġej fil-Belt Valletta:

1. Il-fond 103B, fi Triq id-Dejqa.

Il-fond hawn fuq imsemmi jidher immarkat bil-kulur aħmar fuq il-pjanta L.D. Nru 220A/88, kif ukoll bil-kulur kannella fuq il-pjanta tal-Works Division Drwg No. 1L/985 (plan level 2) li wieħed jista' jara fuq talba fid-Dipartiment ta' l-Artijiet, Auberge de Baviere, Valletta.

Illi d-Dikjarazzjoni tal-President ta' Malta odjerna qiegħda tiġi maħruġa għall-fini ta' l-Att Nru. 1 ta' l-2006.

No. 104

ACQUISITION OF LAND

THE following declaration made by the President of Malta under section 3 of the Land Acquisition (Public Purposes) Ordinance (Chapter 88) is published in terms and for the purposes of section 9(1) thereof.

31st January, 2008

DECLARATION BY THE PRESIDENT OF MALTA

Whereas by President's declaration dated 5th October, 1999, the undermentioned land was declared to be required by the competent authority for a public purpose in terms of the provisions of the Land Acquisition (Public Purposes) Ordinance (Cap. 88) and that the acquisition thereof was to be by absolute purchase.

Description of the Land

The following premises at Valletta:

1. Premises 103B, in Triq id-Dejqa.

The abovementioned premises is shown marked in red on plan L.D. Nru 220A/88, as well as in brown on a plan of the Works Division Drwg No. 1L/985 (plan level 2) which may be seen on demand at the Land Department, Auberge de Baviere, Valletta.

Whereas the present Declaration of the President of Malta is being published for the purpose of Act 1 of 2006.

Il-kumpens offrut hu ta' ħamest elef, sitt mija u sittin Euro u tmienja u tletin ċenteżmu €5,660.38 (Lm2,430) skond l-istima tal-perit Fred H. Valentino, A.&C.E.li kopja tagħha qed tiġi ppubblikata ma' din id-dikjarazzjoni.

Ma' din id-Dikjarazzjoni qed tiġi ppubblikata *site plan* li turi l-immobbli msemmija.

(Iff) EDWARD FENECH ADAMI
President
17/1/2008

Din is-*site plan* qed tiġi ppubblikata f'paġna 822.

Stima tal-Perit (oriġinali bil-Malti)

Fond fil-Belt Valletta

Fuq struzzjonijiet tal-Kummissarju ta' l-Artijiet, skond l-Ordinanza dwar l-Akkwist ta' Artijiet (għal Skopijiet Pubbliċi), qiegħed niffissa l-valur liberu u frank tal-fond hawn taħt deskritta fil-Belt Valletta, li hi meħtieġa mill-Gvern għal skop pubbliku, u dan wara li ħadt in konsiderazzjoni l-lokalità kif ukoll ħwejjeġ oħra li jista' jkollhom x'jaqsmu mal-valur ta' l-istess proprjetà.

Il-fond bin-numru 103B, fi Triq id-Dejqa, muri bl-aħmar fuq il-pjanta L.D. Nru 220A/88, kif ukoll bil-kannella fuq il-pjanta tal-Works Division Drwg No. 1L/985 *(plan level 2*) huwa stmat għall-valur ta' ħamest elef, sitt mija u sittin Euro u tmienja u tletin ċenteżmu €5,660.38 (Lm2,430)

(Iff.) Fred H. Valentino, A.&C.E

L-14 ta' Jannar, 2008

The compensation offered is five thousand, six hundred andsixty seven Euros and thirty-eight cents €5,660.38 (Lm2,430) according to the valuation published with this declaration as made by architect Fred H. Valentino, A.&C.E.

A site plan showing the mentioned immovable property is being published with this declaration

(Sgd) EDWARD FENECH ADAMI
President
17/1/2008

This site plan is being published on page 822.

Architect's Valuation (original in Maltese)

Premises at Valletta

I have been instructed by the Commissioner of Land to assess under the Land Acquisition (Public Purposes) Ordinance, the freehold value of the hereunder described property at Valletta, required by Government for a public purpose, and this after considering the locality, as well as other matters relevant to the same property.

Premises 103B, in Triq id-Dejqa, shown marked in red on plan L.D. Nru 220A/88, as well as in brown on a plan of the Works Division Drwg No. 1L/985 (plan level 2) is valued for the price of five thousand, six hundred and sixty seven Euros and thirty-eight cents €5,660.38 (Lm2,430).

(Sgd.) Fred H. Valentino, A.&C.E

14th January, 2008

Nru. 105

AKKWIST TA' ART

DIN id-dikjarazzjoni li ġejja, magħmula mill-President ta' Malta bis-saħħa ta' l-artikolu 3 ta' l-Ordinanza dwar l-Akkwist ta' l-Artijiet għal Skopijiet Pubbliċi (Kapitolu 88) hija ppubblikata skond u għall-finijiet ta' l-artikolu 9(1) ta' dik l-Ordinanza.

Itl-31 ta' Jannar, 2008

(File No. L 241/88/II/19)

DIKJARAZZJONI TAL-PRESIDENT TA' MALTA

Illi b'dikjarazzjoni tal-President ta' Malta tal-5 ta' Ottubru, 1999, l-art hawn taħt imsemmija kienet dikjarata meħtieġa mill-awtorità kompetenti għal skop pubbliku skond id-dispożizzjonijiet ta' l-Ordinanza dwar l-akkwist ta' Artijiet għal Skopijiet Pubbliċi (Kap. 88) u illi l-akkwist tagħha kellu jkun b'xiri assolut.

Deskrizzjoni ta' l-Art

Il-fond li ġej fil-Belt Valletta:

1. Il-fond 103Ċ (kantina), fi Triq id-Dejqa.

Il-fond hawn fuq imsemmi jidher immarkat bil-kulur aħmar fuq il-pjanta L.D. Nru 220A/88, kif ukoll bil-kulur aħmar fuq il-pjanta tal-Works Division Drwg No. 1L/985 *(plan level one)* li wieħed jista' jara fuq talba fid-Dipartiment ta' l-Artijiet, Auberge de Baviere, Valletta.

Illi d-Dikjarazzjoni tal-President ta' Malta odjerna qiegħda tiġi maħruġa għall-fini ta' l-Att Nru. 1 ta' l-2006.

No. 105

ACQUISITION OF LAND

THE following declaration made by the President of Malta under section 3 of the Land Acquisition (Public Purposes) Ordinance (Chapter 88) is published in terms and for the purposes of section 9(1) thereof.

31st January, 2008

DECLARATION BY THE PRESIDENT OF MALTA

Whereas by President's declaration dated 5th October, 1999, the undermentioned land was declared to be required by the competent authority for a public purpose in terms of the provisions of the Land Acquisition (Public Purposes) Ordinance (Cap. 88) and that the acquisition thereof was to be by absolute purchase.

Description of the Land

The following premises at Valletta:

1. Premises 103C (cellar), in Triq id-Dejqa.

The abovementioned premises is shown marked in red on plan L.D. Nru 220A/88, as well as in red on a plan of the Works Division Drwg No. 1L/985 (plan level one) which may be seen on demand at the Land Department, Auberge de Baviere, Valletta.

Whereas the present Declaration of the President of Malta is being published for the purpose of Act 1 of 2006.

Il-kumpens offrut hu ta' erbat elef, seba' mija u tmienja u għoxrin Euro u tlieta u sittin ċenteżmu €4,728.63 (Lm2,030) skond l-istima tal-Perit Fred H. Valentino, A.&C.E.li kopja tagħha qed tiġi ppubblikata ma' din id-dikjarazzjoni.

Ma' din id-Dikjarazzjoni qed tiġi ppubblikata *site plan* li turi l-immobbli msemmija.

(Iff) EDWARD FENECH ADAMI
President
17/1/2008

Din is-*site plan* qed tiġi ppubblikata f'paġna 822.

Stima tal-Perit (oriġinali bil-Malti)

Fond fil-Belt Valletta

Fuq struzzjonijiet tal-Kummissarju ta' l-Artijiet, skond l-Ordinanza dwar l-Akkwist ta' Artijiet (għal Skopijiet Pubbliċi), qiegħed niffissa l-valur liberu u frank tal-fond hawn taħt deskritt fil-Belt Valletta, li hi meħtieġa mill-Gvern għal skop pubbliku, u dan wara li ħadt in konsiderazzjoni l-lokalità kif ukoll ħwejjeġ oħra li jista' jkollhom x'jaqsmu mal-valur ta' l-istess proprjetà.

Il-fond 103Ċ (kantina), fi Triq id-Dejqa, muri bl-aħmar fuq il-pjanta L.D. Nru 220A/88, kif ukoll fuq il-pjanta tal-Works Division Drwg No. 1L/985 *(plan level one)* huwa stmat għall-valur ta' erbat elef, seba' mija u tmienja u għoxrin Euro u tlieta u sittin ċenteżmu €4,728.63 (Lm2,030).

(Iff.) Fred H. Valentino, A.&C.E

L-14 ta' Jannar, 2008

The compensation offered is four thousand, seven hundred and twenty eight Euros and sixty-three cents €4,728.63 (Lm2,030) according to the valuation published with this declaration as made by architect Fred H. Valentino, A.&C.E.

A site plan showing the mentioned immovable property is being published with this declaration

(Sgd) EDWARD FENECH ADAMI
President
17/1/2008

This site plan is being published on page 822.

Architect's Valuation (original in Maltese)

Premises at Valletta


I have been instructed by the Commissioner of Land to assess under the Land Acquisition (Public Purposes) Ordinance, the freehold value of the hereunder described property at Valletta, required by Government for a public purpose, and this after considering the locality, as well as other matters relevant to the same property.

Premises 103C (cellar), in Triq id-Dejqa, shown marked in red on plan L.D. Nru 220A/88, as well as on a plan of the Works Division Drwg No. 1L/985 (plan level) is valued for the price of four thousand, seven hundred and twenty eight Euros and sixty-three cents €4,728.63 (Lm2,030

(Sgd.) Fred H. Valentino, A.&C.E

14th January, 2008

Dan hu dokument uffiċjali għall-użu biss fir-Reġistru tal-Artijiet This is an official document for Land Registry use only [227 - Diviżjoni ta' l-Artijiet tal-Ġvern]

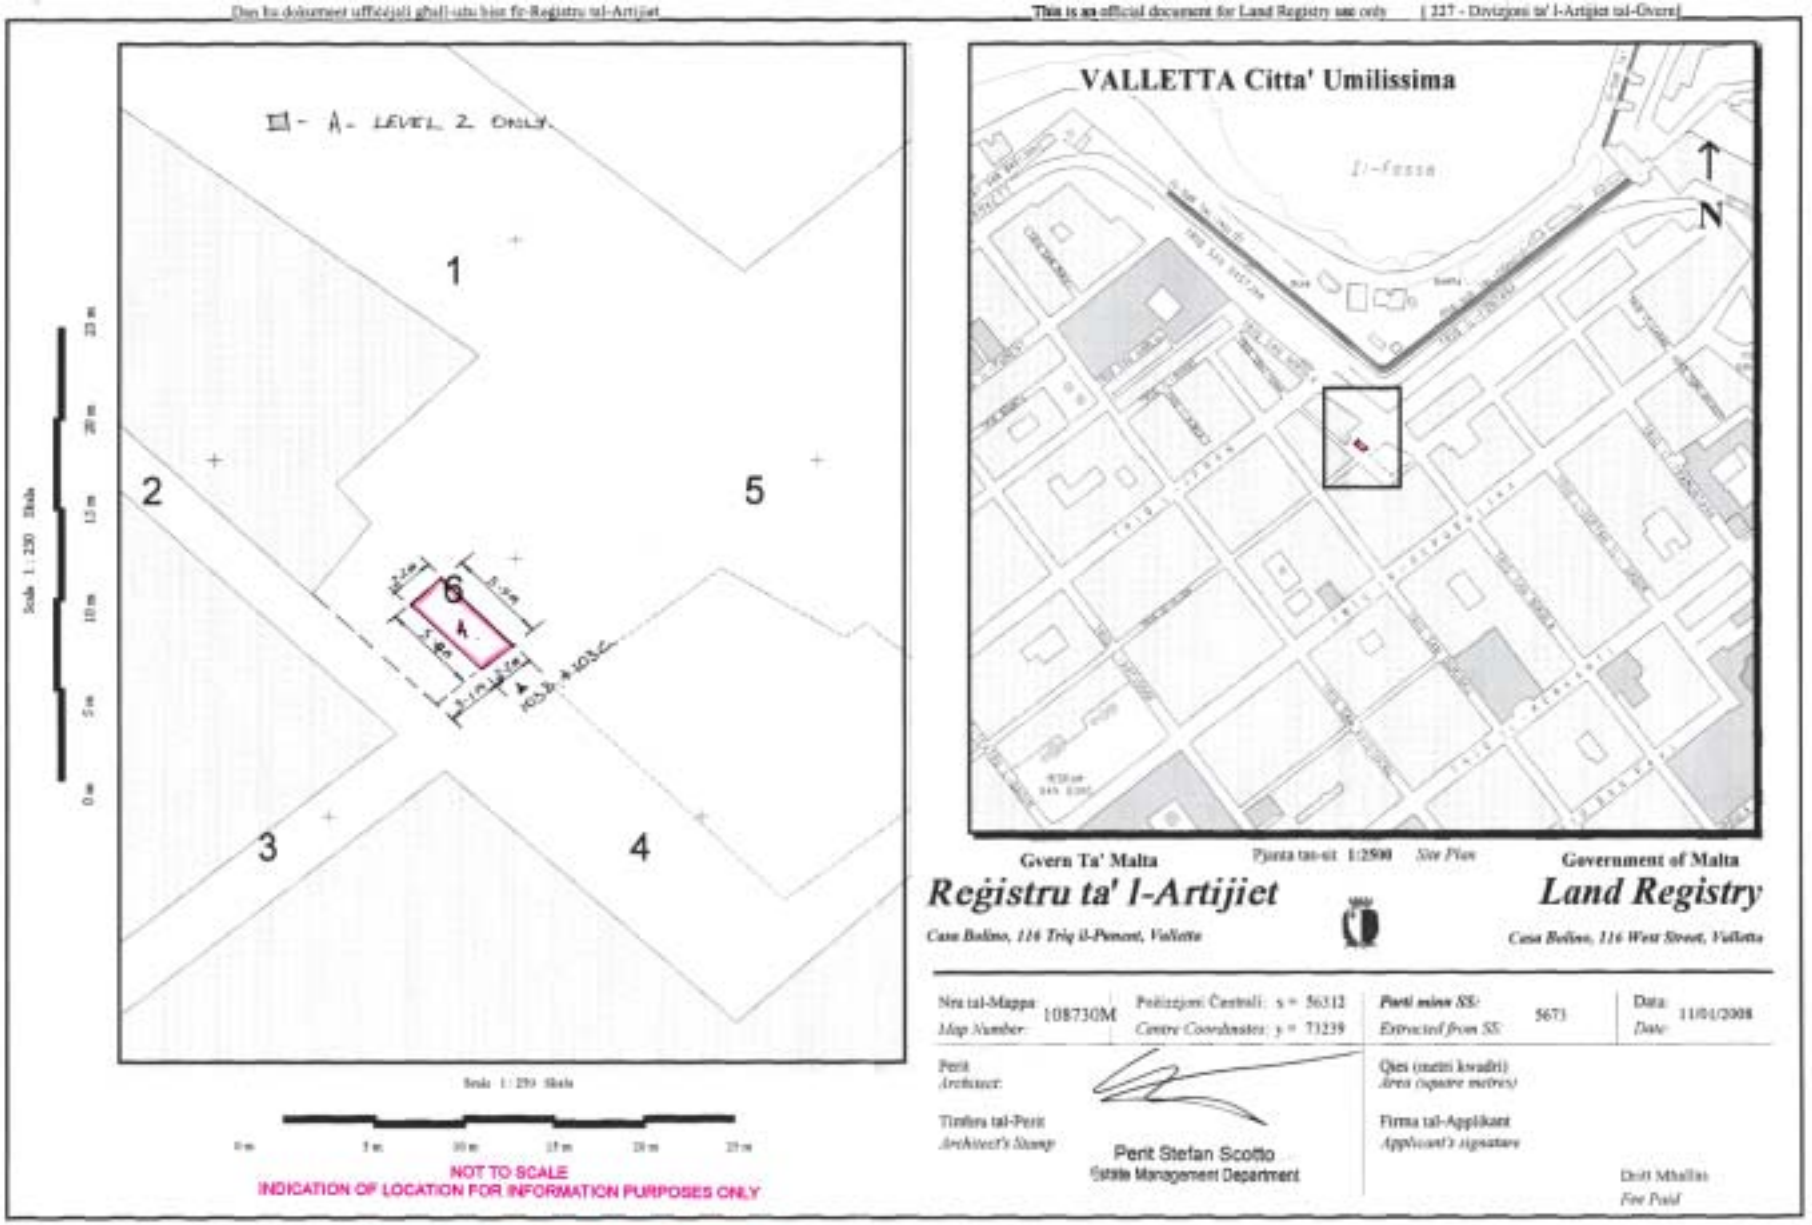

Nru. 106

AKKWIST TA' ART

DIN id-dikjarazzjoni li ġejja, magħmula mill-President ta' Malta bis-saħħa ta' l-artikolu 3 ta' l-Ordinanza dwar l-Akkwist ta' l-Artijiet għal Skopijiet Pubbliċi (Kapitolu 88) hija ppubblikata skond u għall-finijiet ta' l-artikolu 9(1) ta' dik l-Ordinanza.

Il-31 ta' Jannar, 2008

(File No. PWD1531/61)

DIKJARAZZJONI TAL-PRESIDENT TA' MALTA

Jiena hawnhekk niddikjara li qiegħed nirrevoka d-Dikjarazzjoni tal-President ta' Malta ppubblikata fil-Gazzetta tal-Gvern tad-29 ta' Ottubru, 2007 taħt in-Notifikazzjoni Nru. 952.

Deskrizzjoni ta' l-Art

L-art li ġejja fil-Gżira:

1. Biċċa art tal-kejl ta' madwar 2,192 metru kwadru, li tmiss mit-Tramuntana ma' proprjetà tal-familja Dalli, mil-Lbiċ ma' proprjetà tal-Knisja ta' San Pawl ta' Bormla u mil-Lvant u mill-Punent mal-bqija ta' l-art li minnha tagħmel parti jew irjieħ verjuri.

L-art hawn fuq imsemmija tidher murija bil-kulur aħdar u mmarkata bħala *plot* numru 37 fuq il-pjanta Parti minn L.D. Nru. 402/66, li wieħed jista' jara fuq talba fid-Dipartiment ta' l-Artijiet, Auberge de Baviere, Valletta.

Ma' din id-Dikjarazzjoni qed tiġi ppubblikata *site plan* li turi l-immobbli msemmija.

(Iff) EDWARD FENECH ADAMI
President
28/12/2007

Din is-*site plan* qed tiġi ppubblikata f'paġna 824.

No. 106

ACQUISITION OF LAND

THE following declaration made by the President of Malta under section 3 of the Land Acquisition (Public Purposes) Ordinance (Chapter 88) is published in terms and for the purposes of section 9(1) thereof.

31st January, 2008

DECLARATION BY THE PRESIDENT OF MALTA

I hereby delclare that I am revoking the Declaration by the President of Malta published in the Government Gazette dated 29th October, 2007 under Notice No. 952.

Description of the Land

The following land at Gżira:


1. A plot of land measuring about 2,192 square metres, bounded on the North by property of the Dalli family, on the South West by property of Saint Paul's Church at Cospicua and on the East and West with the remaining land of which it is part or more precise boundaries.

The abovementioned premises is shown marked in green and marked as plot number 37 on plan part of L.D. No. 402/66, which may be seen on demand at the Land Department, Auberge de Baviere, Valletta.

A site plan showing the mentioned immovable property is being published with this declaration

(Sgd) EDWARD FENECH ADAMI
President
28/12/2007

This site plan is being published on page 824.

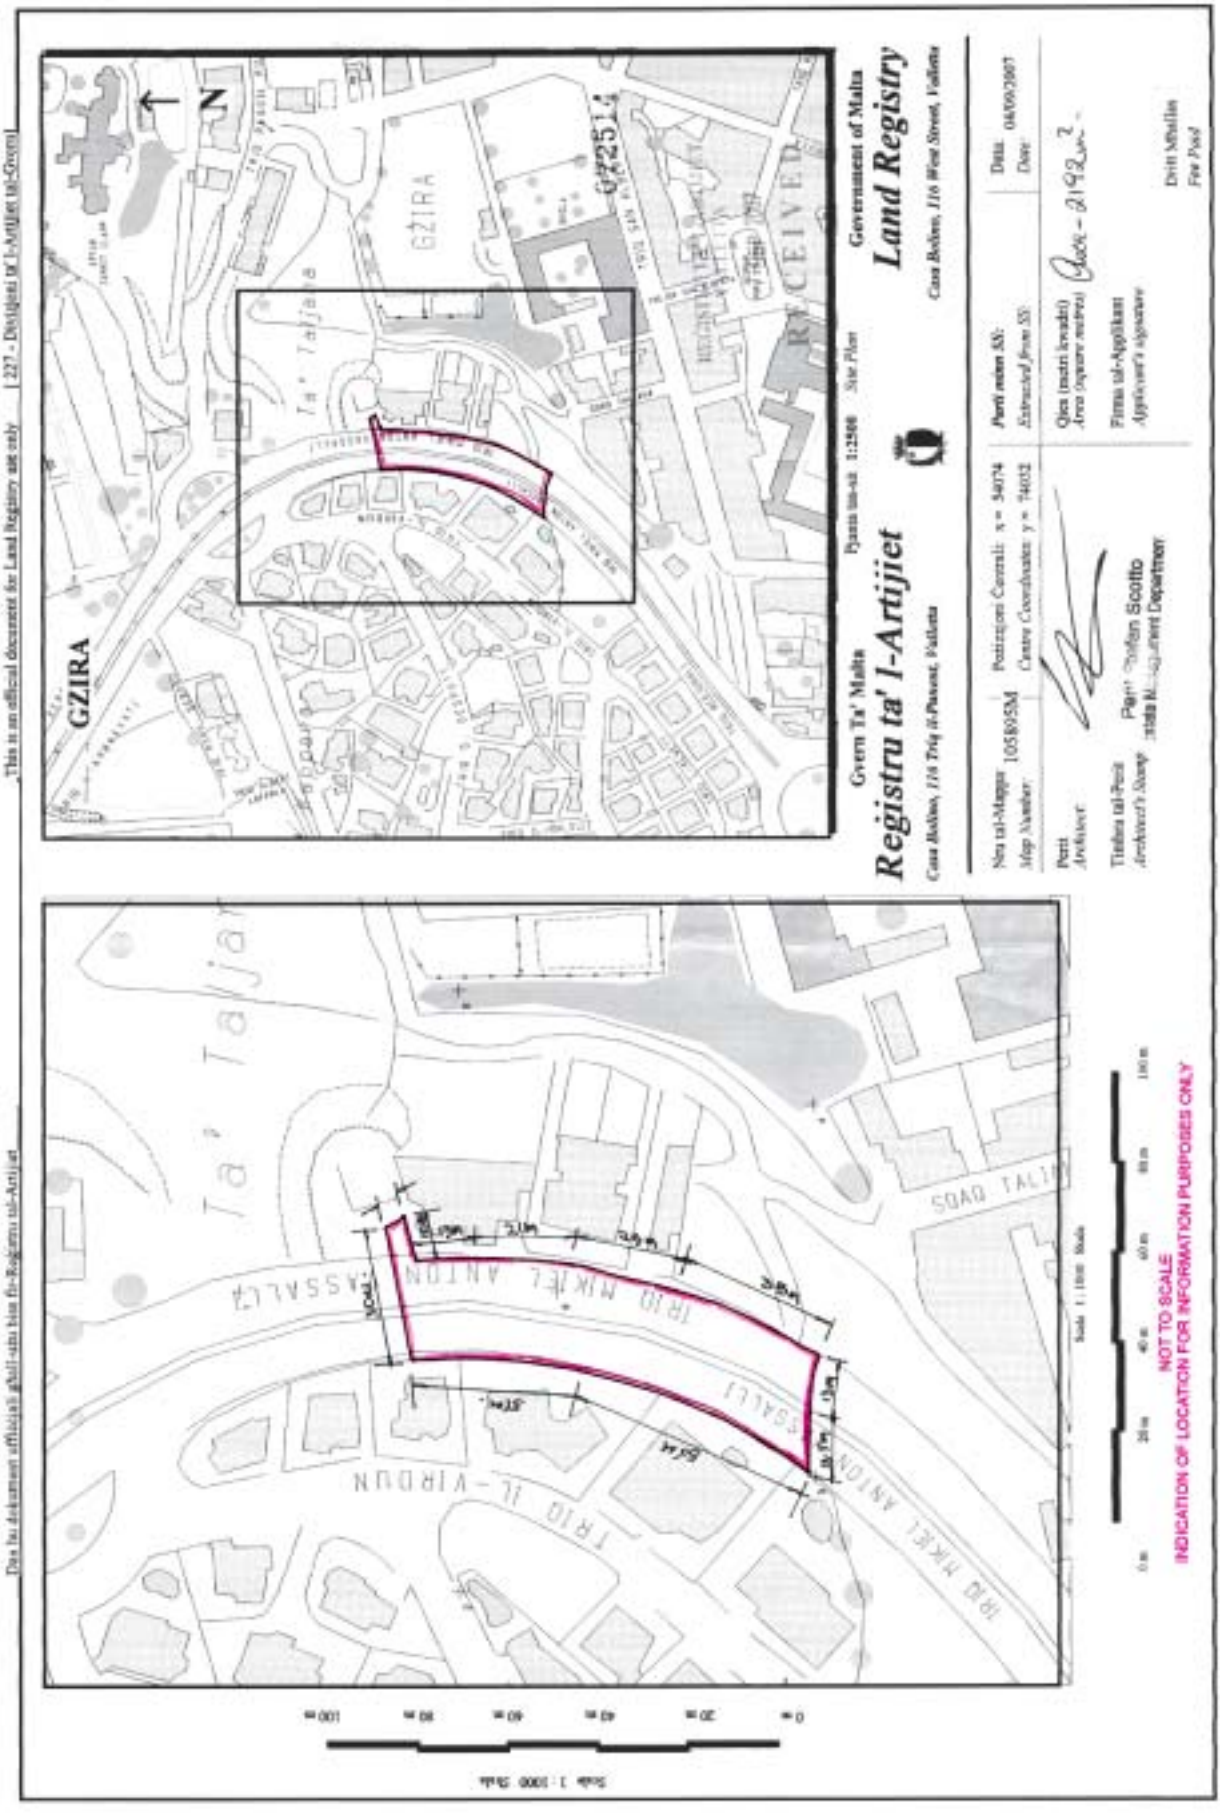

L-ammonti bil-lira Maltija huma bbażati fuq ir-rata ta' €1=Lm0.429300 u huma għal użu ta' informazzjoni biss

Values displayed in Maltese lira are based on the rate of €1=Lm0.429300 and are for information purposes only

Ippubblikat mid-Dipartiment ta' l-Informazzjoni (doi.gov.mt) — Valletta — *Published by the Department of Information (doi.gov.mt) — Valletta*
Mitbugħ fl-Istamperija tal-Gvern — *Printed at the Government Printing Press*