Nru. 18,198
Prezz/Price
€0.75 (Lm0.32)

Gazzetta tal-Gvern ta' Malta
The Malta Government Gazette

Il-Ħamis, 28 ta' Frar, 2008
Thursday, 28th February, 2008

Pubblikata b'Awtorità
Published by Authority

NOTIFIKAZZJONIJIET TAL-GVERN

Nru. 189

AKKWIST TA' ART

DIN id-dikjarazzjoni li ġejja, magħmula mill-President ta' Malta bis-saħħa ta' l-artikolu 3 ta' l-Ordinanza dwar l-Akkwist ta' l-Artijiet għal Skopijiet Pubbliċi (Kapitolu 88) hija ppubblikata skond u għall-finijiet ta' l-artikolu 9(1) ta' dik l-Ordinanza.

It-28 ta' Frar, 2008
(File No. L 1035/63/1)

DIKJARAZZJONI TAL-PRESIDENT TA' MALTA

Illi b'dikjarazzjoni tal-Gvernatur tat-22 ta' Ottubru 1963, l-art hawn taħt imsemmija kienet dikjarata meħtieġa mill-awtorità kompetenti għal skop pubbliku skond id-dispożizzjonijiet ta' l-Ordinanza dwar l-Akkwist ta' Artijiet għal Skopijiet Pubbliċi (Kapitolu 88) u illi l-Akkwist tagħha kellu jkun b'xiri assolut.

Deskrizzjoni ta' l-Art

L-art li ġejja f'Ħal Qormi:-

1. Biċċa art tal-kejl ta' madwar 1,619-il metru kwadru, li tmiss mit-Tramuntana ma' proprjetà ta' Carmelo Galea, mill-Punent ma' proprjetà tal-Monasteru ta' San Pietru ta' l-Imdina u mil-Lvant u mix-Xlokk in-Nofsinhar ma' art residwa ta' Giorgia Aquilina.

L-art hawn fuq imsemmija tidher murija bil-kulur ikħal u mmarkata bħala *plot* Nru 1 fuq il-pjanta L.D.Nru.103/63, li wieħed jista' jara fuq talba fid-Dipartiment ta' l-Artijiet, Auberge de Baviere, Valletta.

GOVERNMENT NOTICES

No. 189

ACQUISITION OF LAND

THE following declaration made by the President of Malta under section 3 of the Land Acquisition (Public Purposes) Ordinance (Chapter 88) is published in terms and for the purposes of section 9(1) thereof.

28th February, 2008

DECLARATION BY THE PRESIDENT OF MALTA

Whereas by Governor's declaration dated 22nd October, 1963, the undermentioned land was declared to be required by the competent authority for a public purpose in terms of the provisions of the Land Acquisition (Public Purposes) Ordinance (Cap. 88) and that the acquisition thereof was to be by absolute purchase.

Description of the Land

The following land at Qormi:

1. A plot of land measuring about 1,619 square metres, bounded on the North by property of Carmelo Galea, on the West by property of St Peter's Monastry of Mdina and on the East and South South East by the remaining property of Giorgia Aquilina.

The abovementioned land is shown in blue and marked as plot No. 1 on plan L.D. No. 103/63, which may be seen on demand at the Land Department, Auberge de Baviere, Valletta.

Illi d-Dikjarazzjoni tal-President ta' Malta odjerna qiegħda tiġi maħruġa għall-fini ta' l-Att Nru. 1 ta' l-2006.

Il-kumpens offrut hu ta' ħmistax-il elf, mitejn u erbgħa u tletin Euro u għaxar ċenteżmi €15,234.10 (Lm6,540), skond l-istima li hawn ma' din id-dikjarazzjoni kif din saret mill-Perit arkitett Fred H. Valentino A & C.E.

Ma' din id-dikjarazzjoni qed tiġi ppubblikata *site plan* ta' l-immobbli imsemmija.

(Iff) Edward Fenech Adami
President
20/2/2008

Din is-*site plan* qed tiġi ppubblikata f'paġna 2991.

Whereas the present Declaration of the President of Malta is being published for the purpose of Act 1 of 2006.

The compensation offered is fifteen thousand, two hundred and thirty four Euros and ten cents €15,234.10 (Lm6,540), according to the valuation published with this declaration as made by architect Fred H. Valentino, A.&C.E.

A site plan showing the mentioned immovable property is being published with this declaration

(Sgd) Edward Fenech Adami
President
20/2/2008

This site plan is being published on page 2991.

Stima tal-Perit (oriġinali bil-Malti)

Art f'Ħal Qormi

Fuq struzzjonijiet tal-Kummissarju tal-Artijiet, skond l-Ordinanza dwar l-Akkwist ta' Artijiet (għal Skopijiet Pubbliċi), qiegħed niffissa l-valur liberu u frank tal-proprjetà hawn taħt deskritta f'Ħal Qormi, li hi meħtieġa mill-Gvern għal skop pubbliku, u dan wara li ħadt in konsiderazzjoni l-lokalità, kif ukoll ħwejjeġ oħra li jista' jkollhom x'jaqsmu mal-valur ta' l-istess proprjetà.

Plot 1. Biċċa art tal-kejl ta' ċirka 1,619-il metru kwadru, li tmiss mit-Tramuntana ma' proprjetà ta' Carmelo Galea, mill-Punent ma' proprjetà tal-Monasteru ta' San Pietru ta' l-Imdina u mil-Lvant u mix-Xlokk in-Nofsinhar ma' art residwa ta' Giorgia Aquilina, liema art hija meqjusa bħala art agrikola fit-termini ta' l-Ordinanza dwar l-Akkwist ta' Artijiet u li hija murija delineata bil-kulur ikħal u mmarkata bin-numru 1 fuq il-pjanta L.D.Nru.103/63, hija stmata għall-valur ta' ħmistax-il elf, mitejn u erbgħa u tletin Euro u għaxar ċenteżmi €15,234.10 (Lm6,540).

Fred H. Valentino A.& C.E

Din l-istima sejra tissostitwixxi stima oħra preċedenti in kwantu għal *Plot* (1); redatta mill-AIC. Edgar Caruana Montaldo bid-data ta' Ottubru 1963.

Il-5 ta' Jannar, 2005

Architect's Valuation (original in Maltese)

Land at Qormi

I have been instructed by the Commissioner of Land to assess under the Land Acquisition (Public Purposes) Ordinance, the freehold value of the hereunder described land at Qormi, required by Government for a public purpose, and this after considering the locality, as well as other matters relevant to the same property.


Plot 1. A plot of land measuring about 1,619 square metres, bounded on the North by property of Carmelo Galea, on the West by property of St Peter's Monastery of Mdina and on the East and South South East by the remaining land of Giorgia Aquilina, which land is considered as agricultural land in terms of the Land Acquisition (Public Purposes) Ordinance, and is shown in blue and marked with number 1 on plan L.D. No. 103/63, is valued for the price of fifteen thousand, two hundred and thirty four Euros and ten cents €15,234.10 (Lm6,540).

Fred H. Valentino A.& C.E

This valuation is to substitute another previous valuation in that regarding Plot (1); made by Architect Edgar Caruana Montaldo dated October, 1963.

5th January, 2005

Dan hu dokument uffiċjali għall-użu biss fir-Reġistru tal-Artijiet This is an official document for Land Registry use only [227 - Diviżjoni ta' l-Artijiet tal-Gvern]

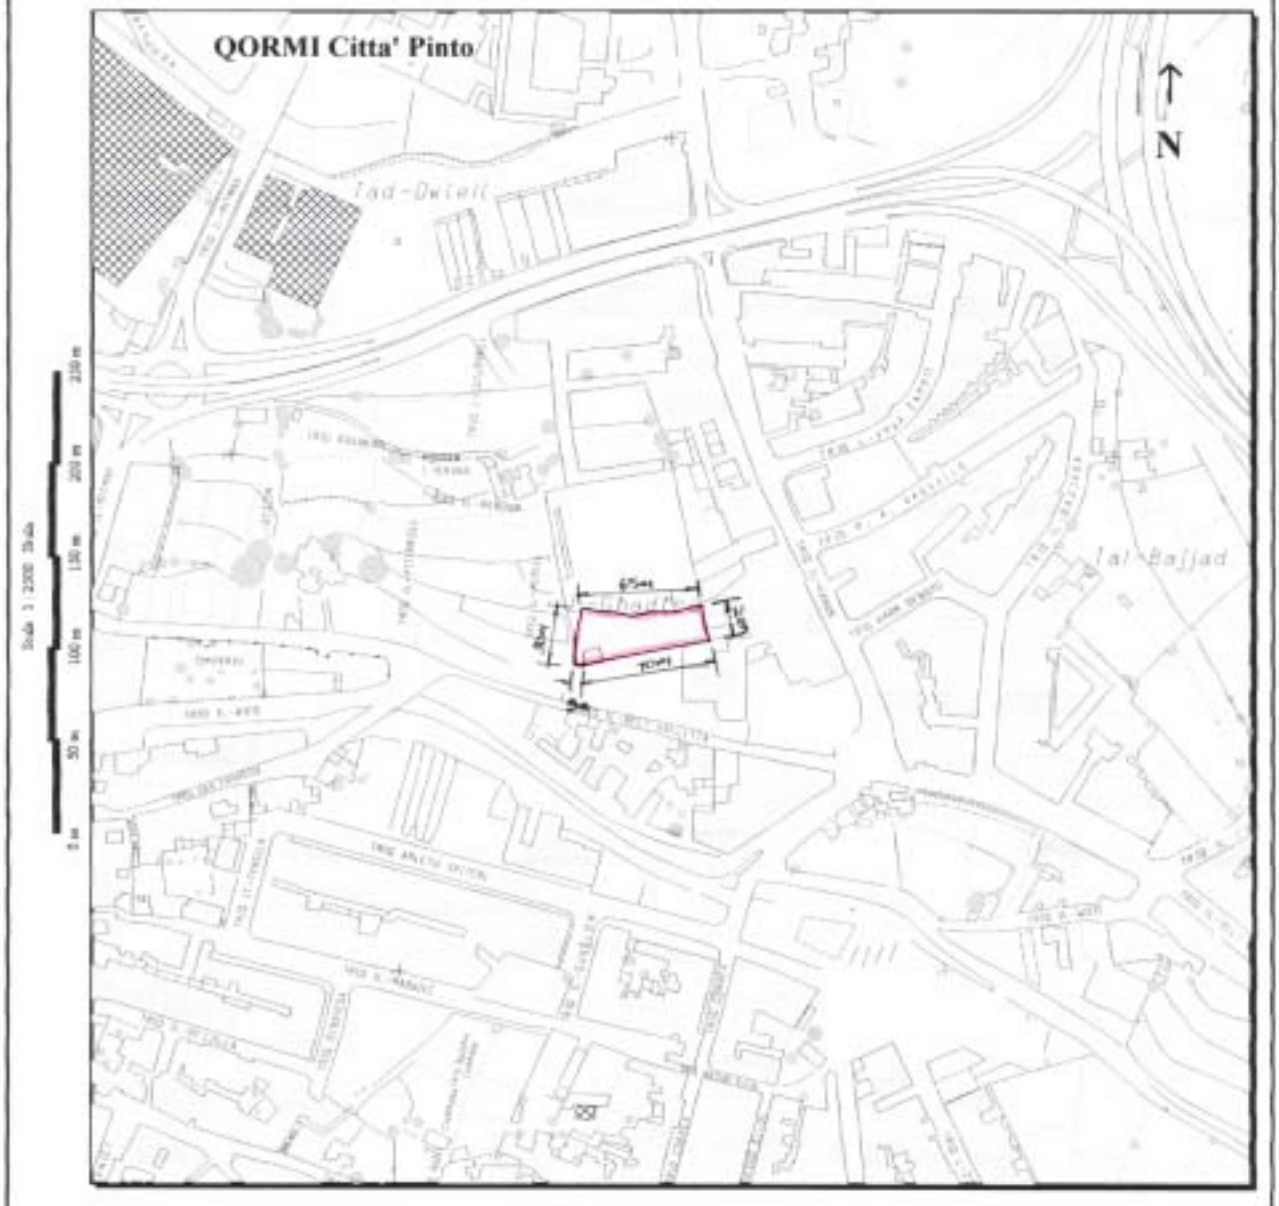

Pjanta tas-sit 1:2500 *Site Plan*

Gvern ta' Malta
Reġistru ta' l-Artijiet
Casa Bellino, 116 Triq il-Pinenet, Valletta

Government of Malta
Land Registry
Casa Bellino, 116 West Street, Valletta

Nru tal-Mappa: *Map Number:*	109335M	Pożizzjoni Ċentrali: *Centre Coordinates:*	x = 52840 y = 73267	Parti minn SS: *Extracted from SS*	5271 5270	Data: *Date:*	04/02/2008

Perit *Architect:*

Timbru tal-Perit *Architect's Stamp*

Perit Stefan Scotto
Estate Management Department

Qies (metri kwadri) *Area (square metres)* Circa - 16 sq.m

Firma tal-Applikant *Applicant's signature*

NOT TO SCALE
INDICATION OF LOCATION FOR INFORMATION PURPOSES ONLY

Dritt Mhallas *Fee Paid*

Dan hu dokument uffiċjali għall-użu biss fir-Reġistru tal-Artijiet

Nru. 190

AKKWIST TA' ART

DIN id-dikjarazzjoni li ġejja, magħmula mill-President ta' Malta bis-saħħa ta' l-artikolu 3 ta' l-Ordinanza dwar l-Akkwist ta' l-Artijiet għal Skopijiet Pubbliċi (Kapitolu 88) hija ppubblikata skond u għall-finijiet ta' l-artikolu 9(1) ta' dik l-Ordinanza.

It-28 ta' Frar, 2008

(File No. L 80/89/30)

DIKJARAZZJONI TAL- PRESIDENT TA' MALTA

Illi b'dikjarazzjoni tal-President ta' Malta tal-5 ta' Ottubru 1999, l-art hawn taħt imsemmija kienet dikjarata meħtieġa mill-awtorità kompetenti għal skop pubbliku skond id-dispożizzjonijiet ta' l-Ordinanza dwar l-Akkwist ta' Artijiet għal Skopijiet Pubbliċi (Kapitolu 88) u illi l-Akkwist tagħha kellu jkun b'xiri assolut.

Deskrizzjoni ta' l-Art

Il-fond li ġej f'Bormla:-

Il-fond bin-numru 105, fi Triq il-Pellegrinaġġ (qabel Triq Santa Tereża).

Il-fond hawn fuq imsemmi jidher immarkat bil-kulur aħmar fuq il-pjanta L.D.Nru. 176/90/A/1, kif ukoll bl-aħmar u bin-numru 105 fuq il-pjanta tal-*Housing Construction and Maintenance* Nru. COS/3/92 (plan Levels 1-2), li wieħed jista' jara fuq talba fid-Dipartiment ta' l-Artijiet, Auberge de Baviere, Valletta.

Illi d-Dikjarazzjoni tal-President ta' Malta odjerna qiegħda tiġi maħruġa għall-fini ta' l-Att Nru. 1 ta' l-2006.

No. 190

ACQUISITION OF LAND

THE following declaration made by the President of Malta under section 3 of the Land Acquisition (Public Purposes) Ordinance (Chapter 88) is published in terms and for the purposes of section 9(1) thereof.

28th February, 2008

DECLARATION BY THE PRESIDENT OF MALTA

Whereas by the President's declaration dated 5th October, 1999, the undermentioned land was declared to be required by the competent authority for a public purpose in terms of the provisions of the Land Acquisition (Public Purposes) Ordinance (Cap. 88) and that the acquisition thereof was to be by absolute purchase.

Description of the Land

The following Premises at Cospicua:

Premises bearing number 105, in Triq il-Pellegrinaġġ (formerly Triq Santa Tereża).

The abovementioned premises is shown in red on plan L.D. No. 176/90/A/1, as well as in red and bearing number 105 on plan of the *Housing Construction and Maintenance* No. COS/3/92 (plan Levels 1-2), which may be seen on demand at the Land Department, Auberge de Baviere, Valletta.

Whereas the present Declaration of the President of Malta is being published for the purpose of Act 1 of 2006.

Il-kumpens offrut hu ta' tnejn u tletin elf, sitt mija u ħdax-il Euro u tlieta u għoxrin ċenteżmu €32,611.23 (Lm14,000) skond l-istima tal-Perit Joseph Mizzi A.&C.E. li kopja tagħha qed tiġi ppubblikata ma' din id-dikjarazzjoni.

Ma' din id-dikjarazzjoni qed tiġi ppubblikata *site plan* li turi l-immobbili msemmija.

(Sgd) EDWARD FENECH ADAMI
President
11/2/2008

Din is-*site plan* qed tiġi ppubblikata f'paġna 2994.

Stima tal-Perit (oriġinali bil-Malti)

Fond f'Bormla

Fuq struzzjonijiet tal-Kummissarju tal-Artijiet, skond l-Ordinanza dwar l-Akkwist ta' Artijiet (għal Skopijiet Pubblici), qiegħed niffissa l-valur liberu u frank tal-proprjetà hawn taħt deskritta f'Bormla, li hi meħtieġa mill-Gvern għal skop pubbliku, u dan wara li ħadt in konsiderazzjoni l-lokalità, kif ukoll ħwejjeġ oħra li jista' jkollhom x'jaqsmu mal-valur ta' l-istess proprjetà.

Il-fond bin-Nru 105 fi Triq il-Pellegrinaġġ (qabel Triq Santa Tereża), f'Bormla li huwa muri bl-aħmar fuq il-pjanta L.D.Nru.176/90/A/1 kif ukoll bl-aħmar u bin-Nru 105 fuq il-pjanta tal-*Housing Construction and Maintenance* Nru.COS/3/92, huwa stmat għall-valur ta' €32,611.23 (Lm14,000).

(Iff.) Joseph Mizzi A.& C.E.

L-14 ta' Novembru, 2007

The compensation offered is thirty-two thousand, six hundred and eleven Euros and twenty-three cents €32,611.23 (Lm14,000) according to the valuation published with this declaration as made by architect Joseph Mizzi, A.&C.E.

A site plan showing the mentioned immovable property is being published with this declaration

(Sgd) EDWARD FENECH ADAMI
President
11/2/2008

This site plan is being published on page 2994.

Architect's Valuation (original in Maltese)

Premises at Cospicua

I have been instructed by the Commissioner of Land to assess under the Land Acquisition (Public Purposes) Ordinance, the freehold value of the hereunder described land at Cospicua, required by Government for a public purpose, and this after considering the locality, as well as other matters relevant to the same property.

Premises bearing number 105, in Triq il-Pellegrinaġġ (formerly Triq Santa Tereża), in Cospicua which is shown in red on plan L.D.No.176/90/A/1, as well as in red and with number 105 on the plan of the Housing Construction and Maintenance No. COS/3/92, is valued for the price of €32,611.23 (Lm14,000).

(Sgd) Joseph Mizzi A.& C.E.

14th November, 2007

Dan hu dokument ufficjali ghall-użu biss fir-Registru tal-Artijiet

This is an official document for Land Registry use only [227 - Divizjoni ta' l-Artijiet tal-Gvern]

III - A - LEVEL 1 + 2,
B - LEVEL 2 ONLY.

1
2
3
4
5
6
A
B

TERZA

TRIQ

Scale 1 : 250 Skala

0 m 5 m 10 m 15 m 20 m 25 m

NOT TO SCALE
INDICATION OF LOCATION FOR INFORMATION PURPOSES ONLY

BORMLA Citta' Cospicua

N

23 NOV 2007
RECEIVED
073302

Gvern Ta' Malta
Reġistru ta' l-Artijiet
Casa Bolino, 116 Triq il-Pwent, Valletta

Pjanta tas-sit 1:2500 Site Plan

Government of Malta
Land Registry
Casa Bolino, 116 West Street, Valletta

Nru tal-Mappa / Map Number:	107899M	Poliżżoni Ċentrali: / Centre Coordinates:	x = 56818 y = 70912	Parti minn SS / Extracted from SS:	5670	Data / Date:	23/11/2007

Perit / Architect:

Timbru tal-Perit / Architect's Stamp

Perit Stefan Scotto
Estate Management Department

Qies (metri kwadri) / Area (square metres)

Firma tal-Applikant / Applicant's signature

Dritt Mhallas / Fee Paid

Nru. 191

AKKWIST TA' ART

DIN id-dikjarazzjoni li ġejja, magħmula mill-President ta' Malta bis-saħħa ta' l-artikolu 3 ta' l-Ordinanza dwar l-Akkwist ta' l-Artijiet għal Skopijiet Pubbliċi (Kapitolu 88) hija ppubblikata skond u għall-finijiet ta' l-artikolu 9(1) ta' dik l-Ordinanza.

It-28 ta' Frar, 2008

(File No. L 416/90/1H)

DIKJARAZZJONI TAL- PRESIDENT TA' MALTA

Illi b'dikjarazzjoni tal-President ta' Malta tal-10 ta' Lulju, 1990, l-art hawn taħt imsemmija kienet dikjarata meħtieġa mill-awtorità kompetenti għal skop pubbliku skond id-dispożizzjonijiet ta' l-Ordinanza dwar l-Akkwist ta' Artijiet għal Skopijiet Pubbliċi (Kapitolu 88) u illi l-Akkwist tagħha kellu jkun b'xiri assolut.

Deskrizzjoni ta' l-Art

L-art li ġejja f'Birkirkara:-

1. Biċċa art tal-kejl ta' madwar 4,339 metru kwadru, li tinkludi fuqha *Farm Complex*,u li tmiss mit-Tramuntana ma' beni tal-Konservatorju ta' San Giuseppe, mil-Lvant ma' beni ta' Carmelo Borg u mix-Xlokk ma' beni ta' Paul Zammit u oħrajn jew irjieħ verjuri.

L-art hawn fuq imsemmija tidher murija bil-kulur aħmar u mmarkata bħala *plot* 1H fuq il-pjanta parti minn L.D. Nru. 193/90/1, li wieħed jista' jara fuq talba fid-Dipartiment ta' l-Artijiet, Auberge de Baviere, Valletta.

Illi d-Dikjarazzjoni tal-President ta' Malta odjerna qiegħda tiġi maħruġa għall-fini ta' l-Att Nru. 1 ta' l-2006.

Il-kumpens offrut hu ta' tlieta u disgħin elf, mija u erbgħa u sebgħin Euro u erbgħa u disgħin ċenteżmu €93,174.94

No. 191

ACQUISITION OF LAND

THE following declaration made by the President of Malta under section 3 of the Land Acquisition (Public Purposes) Ordinance (Chapter 88) is published in terms and for the purposes of section 9(1) thereof.

28th February, 2008

DECLARATION BY THE PRESIDENT OF MALTA

Whereas by President's declaration dated 10th July, 1990, the undermentioned land was declared to be required by the competent authority for a public purpose in terms of the provisions of the Land Acquisition (Public Purposes) Ordinance (Cap. 88) and that the acquisition thereof was to be by absolute purchase.

Description of the Land

The following land at Birkirkara:

1. A plot of land measuring about 4,339 square metres, including an overlying Farm Complex, and bounded on the North by property of the San Giuseppe Conservatory, on the East by property of Carmelo Borg and on the South East by property of Paul Zammit and others or more precise boundaries.

The abovementioned premises is shown marked in red and marked as plot 1H on plan part of L.D. No.193/90/1, which may be seen on demand at the Land Department, Auberge de Baviere, Valletta.

Whereas the present Declaration of the President of Malta is being published for the purpose of Act 1 of 2006.

The compensation offered is ninety-three thousand, one hundred and seventy-four Euros and ninety-four cents

(Lm40,000), skond l-istima li hawn ma' din id-dikjarazzjoni kif din saret mill-Perit arkitett Joseph Mizzi, A & C.E.

Ma' din id-dikjarazzjoni qed tiġi ppubblikata *site plan* ta' l-immobbli msemmija.

(Sgd) EDWARD FENECH ADAMI
President
20/2/2008

Din is-*site plan* qed tiġi ppubblikata f'paġna 2997.

Stima tal-Perit (oriġinali bil-Malti)

Art f'Birkirkara

Fuq struzzjonijiet tal-Kummissarju tal-Artijiet, skond l-Ordinanza dwar l-Akkwist ta' Artijiet (għal Skopijiet Pubbliċi), qieghed niffissa l-valur liberu u frank tal-proprjetà hawn taħt deskritta f'Birkirkara, li hi meħtieġa mill-Gvern għal skop pubbliku, u dan wara li ħadt in konsiderazzjoni l-lokalità, kif ukoll ħwejjeġ oħra li jista' jkollhom x'jaqsmu mal-valur tal-istess proprjetà.

Plot 1H: Biċċa art tal-kejl ta' madwar 4,339 metru kwadru, li tinkludi fuqha *Farm Complex*, u li tmiss mit-Tramuntana ma' beni tal-Konservatorju ta' San Giuseppe, mil-Lvant ma' beni ta' Carmelo Borg u mix-Xlokk ma' beni ta' Paul Zammit u oħrajn, liema art hija meqjusa bħala Art Agrikola fit-termini ta' l-Ordinanza dwar l-Akkwist ta' l-Artijiet u hija delineata b'kulur aħmar u murija bħala *plot* 1H fuq il-pjanta L.D. Nru. 193/90/1, parti minn, hija stmata fl-1 ta' Jannar 2005 għall-valur ta' tlieta u disgħin elf, mija u erbgħa u sebgħin Euro u erbgħa u disgħin ċenteżmu €93,174.94 (Lm40,000).

(Iff) Joseph Mizzi A.& C.E.

It-30 ta' Lulju, 2007

€93,174.94 (Lm40,000), according to the valuation published with this declaration as made by architect Joseph Mizzi, A.&C.E.,

A site plan showing the mentioned immovable property is being published with this declaration

(Sgd) EDWARD FENECH ADAMI
President
20/2/2008

This site plan is being published on page 2997.

Architect's Valuation (original in Maltese)


Land at Birkirkara

I have been instructed by the Commissioner of Land to assess under the Land Acquisition (Public Purposes) Ordinance, the freehold value of the hereunder described property at f'Birkirkara, required by Government for a public purpose, and this after considering the locality, as well as other matters relevant to the same property.

Plot 1H: A plot of land measuring about 4,339 square metres, including an overlying Farm Complex, and bounded on the North by property of the San Giuseppe Conservatory, on the East by property of Carmelo Borg and on the South East by property of Paul Zammit and others, which land is considered as agricultural land in terms of the Land Acquisition (Public Purposes) Ordinance and is shown in red and shown as plot 1H on plan L.D. No. 193/90/1, part of, is valued on the 1st January, 2005 for the price of ninety-three thousand, one hundred and seventy-four Euros and ninety-four cents €93,174.94 (Lm40,000).

(Sgd.) Joseph Mizzi, A.&C.E

30th July, 2007

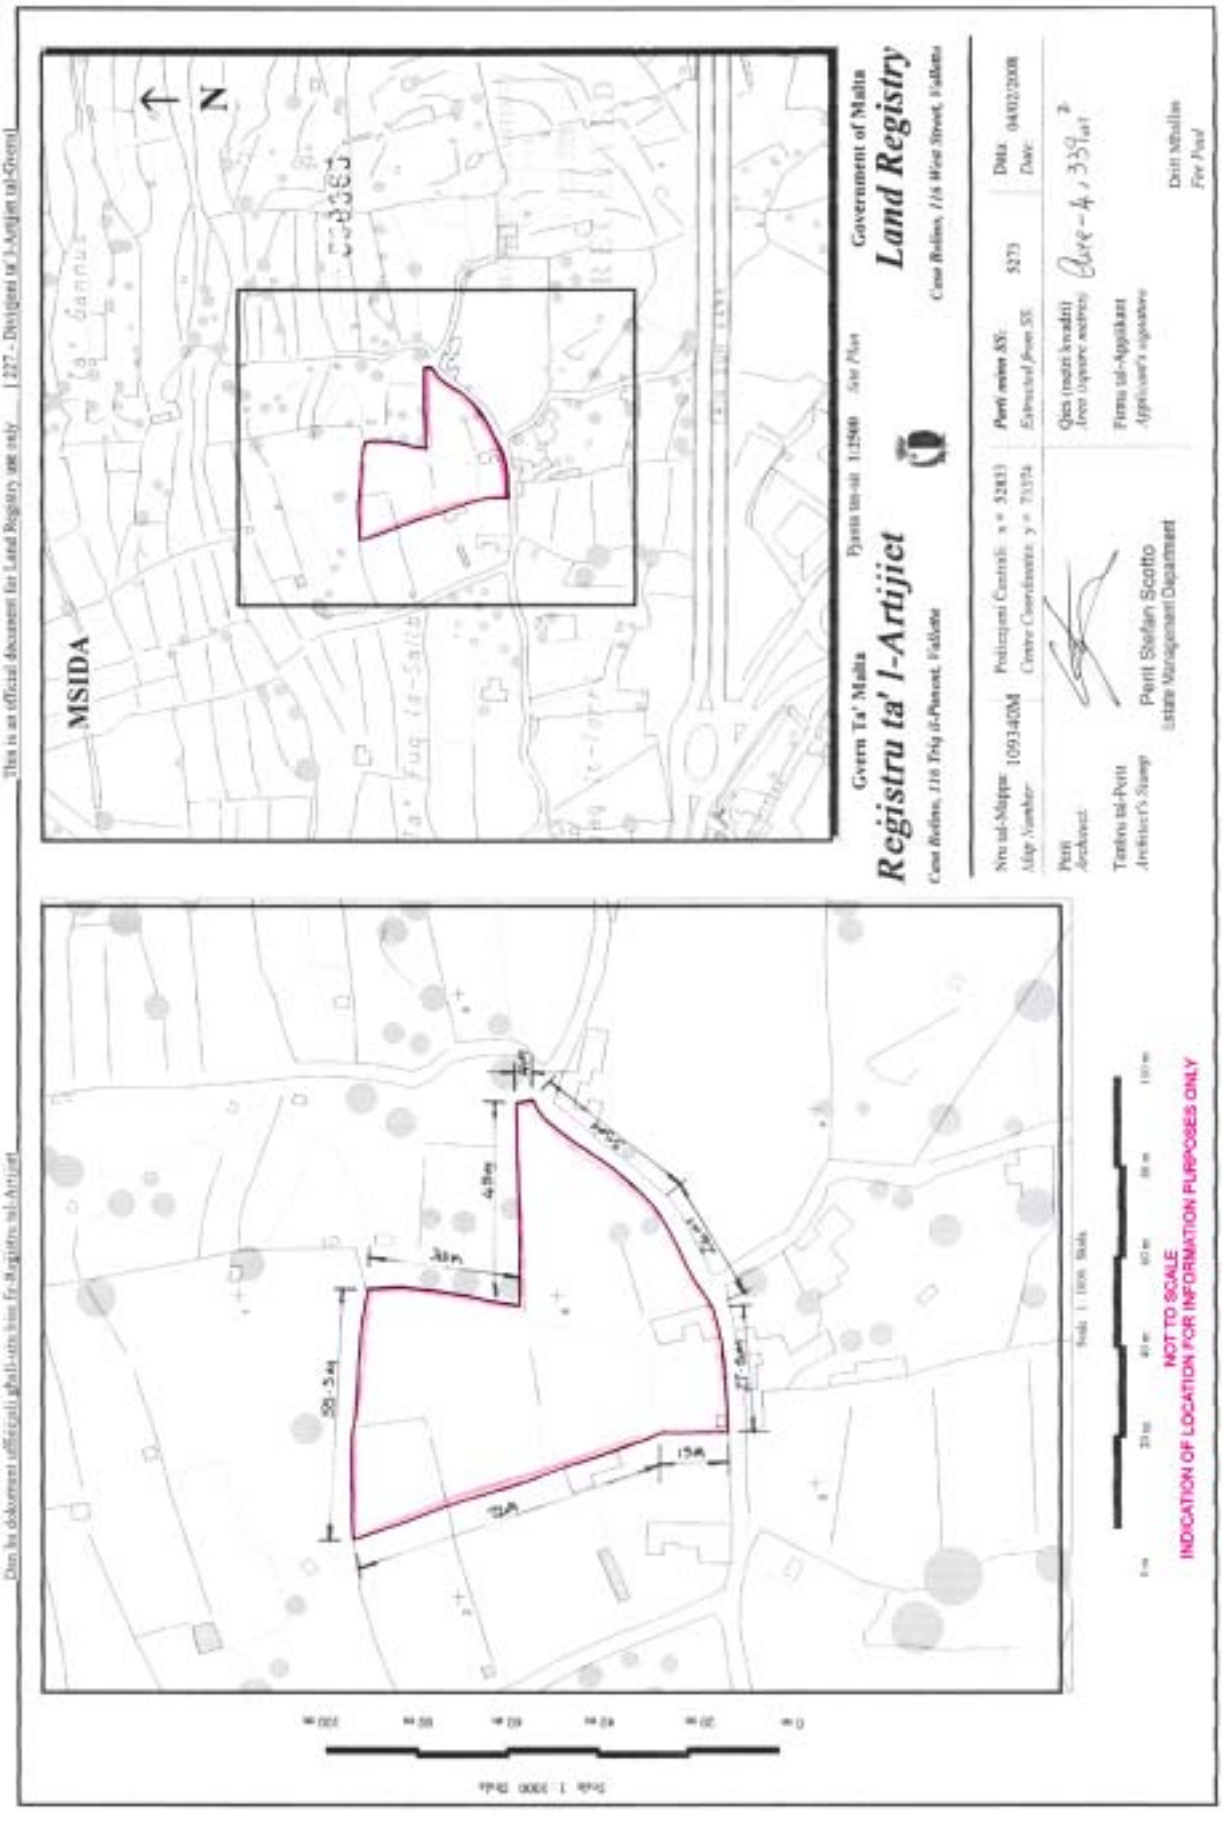
MSIDA
N
Gvern Ta' Malta
Registru ta' l-Artijiet
Government of Malta
Land Registry
NOT TO SCALE
INDICATION OF LOCATION FOR INFORMATION PURPOSES ONLY

Nru. 192

AKKWIST TA' ART

Korrezzjoni

B'RIFERENZA għan-Notifikazzjoni tal-Gvern Nru.981 li dehret fil-Gazzetta tal-Gvern datata 22 ta' Novembru 2006, il-kejl tal-biċċa art fir-Rabat, Għawdex murija bl-aħmar u mmarkata bħala *plot* 3B fuq pjanta P.D. Nru. 213_2001 kellu jkun ta' madwar 953 metru kwadru u mhux ta' madwar 897 metru kwadru.

Għaldaqstant il-kumpens offrut kellu jkun ta' disat elef, tmien mija u disgħa u disgħin Euro u erbgħa u tmenin ċenteżmu €9,899.84 (Lm4,250) u mhux ta' disat elef, tliet mija u sbatax-il Euro u disgħa u erbgħin ċenteżmu €9,317.49 (Lm4,000) skond kif indikat fl-istima korretta hawn annessa magħmula mill-Perit Arkitett Joseph Mizzi, A&C.E.

It-28 ta' Frar, 2008
(File No. L11/67/I/3B)

Stima tal-Perit (oriġinali bil-Malti)

Art fir-Rabat, Għawdex

Plot 3B. Fuq struzzjonijiet tal-Kummissarju ta' l-Artijiet qiegħed nagħmel riferenza għall-istima magħmula minni datata 12 ta' Jannar 2005 li kienet ġiet annessa man-Notifikazzjoni tal-Gvern Nru 981 li deher fil-Gazzetta tal-Gvern tat-22 ta' Novembru 2006. Il-kejl tal-biċċa art hawn fuq imsemmija kellu jkun ta' madwar 953 metru kwadru u **mhux** ta' madwar 897 metru kwadru.

Għaldaqstant il-biċċa art murija delineata bil-kulur aħmar u mmarkata bħala *plot* 3B fuq il-pjanta P.D. Nru.213_2001 hija stmata għall-valur ta' disat elef, tmien mija u disgħa u disgħin Euro u erbgħa u tmenin ċenteżmu €9,899.84 (Lm4,250) u mhux ta' disat elef, tliet mija u sbatax-il Euro u disgħa u erbgħin ċenteżmu (€9,317.49) Lm4,000.

(Iff.) Joseph Mizzi, A&C.E.

L-20 ta' Frar, 2008

No. 192

ACQUISITION OF LAND

Correction

WITH reference to Government Notice No. 981 published in theGovernment Gazette dated 22nd November 2006, the size of the plot of land at Rabat, Gozo, shown in red and marked as plot 3B on plan P.D. No. 213_2001 should have been about 953 square metres and not of about 897 square metres.

Therefore the compensation offered should have been ninethousand eight hundred and ninety-nine Euro and eighty four cents €9,899.84 (Lm4,250) and not ninethousand, three hundred and seventeen Euros and forty-nine cents €9,317.49 (Lm4,000) as indicated in the corrected valuation annexed herewith made by Architect Joseph Mizzi, A&C.E.

28th February, 2008

Architect's Valuation (original in Maltese)

Land at Vicotria, Gozo

Plot 3B. I have been instructed by the Commissioner of Land that, to refer to the valuation made by me dated 12th January, 2005 annexed to Government Notice No. 981 published in the Government Gazette dated 22nd November 2006. The size of the above mentioned plot of land should have been about 953 square metres and **not** about 897 square metres.

Therefore the plot of land shown in red and marked as plot 3B on plan P.D. No. 213_2001 is valued for the price of nine thousand, eight hundred and ninety-nine Euros and eighty-four cents €9,899.84 (Lm4,250) and not nine thousand, three hundred and seventeen Euros and forty-nine cents.

(Sgd.) Joseph Mizzi, A&C.E.

20th February, 2008

Nru. 193

AKKWIST TA' ART

Korrezzjoni

B'riferenza għan-Notifikazzjoni tal-Gvern Nru.157 li dehret fil-Gazzetta tal-Gvern datata 15 ta' Frar 2002, il-kejl tal-biċċa art fir-Rabat, Għawdex murija bħala *plot* 3A fuq pjanta P.D. Nru. 213_2001 li kienet ġiet rilaxxata mill-Gvern kellu jkun ta' 643 metru kwadru u mhux ta' 608 metru kwadru.

L-20 ta' Frar, 2008

No. 193

ACQUISITION OF LAND

Correction

WITH reference to Government Notice No. 157 published in theGovernment Gazette dated 15th February 2002, the size of the plot of land at Rabat, Gozo, shown as plot 3A on plan P.D. No. 213_2001 which was released by Government should have been 643 square metres and not of 608 square metres.

20th February, 2008

INDUSTRIAL PROPERTY REGISTRATIONS DIRECTORATE

Granting of Patents

The patents indicated below have been granted with effect from the filing date in accordance with Article 24(2) of the Patents and Designs Act 2000:

(21) **PAT/3688**
(22) *Filing date:* 4 Aug 06
(54) LIQUID FORMULATIONS

(33) US (31) 60/706820 (32) 09 Aug 05

(73) Novartis AG.
(Incorporated in Switzerland)
(72) *Inventor(s)*: Vivian Christine Georgousis
Wei-Qin Tong

(21) **PAT/3689**
(22) *Filing date:* 4 Aug 06
(54) NOVEL COMPOUNDS

(33) SE (31) 0501793-4 (32) 09 Aug 05
(33) SE (31) 0501914-6 (32) 30 Aug 05
(33) SE (31) 0600515-1 (32) 08 Mar 06

(73) AstraZenec AB
(Incorporated in Sweden)
(72) *Inventor(s)*: Roger Bonnert
Garry Pairaudeau
Michael Stocks
Alice Flaherty

(21) **PAT/3690**
(22) *Filing date:* 4 Aug 06
(54) 6-MEMBERED ARYL AND HETEROARYL DERIVATIVES FOR TREATING VIRUSES

(33) US (31) 60/705886 (32) 05 Aug 05

(73) Genelabs Technologies Inc.
(Incorporated in United States)
(72) *Inventor(s)*: Janos Botyanszki
Dong-Fang Shi
Christopher Don Roberts
Franz Ulrich Schmitz

(21) **PAT/3691**
(22) *Filing date:* 7 Aug 06
(54) SUBSTITUTED IMIDAZOLE COMPOUNDS AS KSP INHIBITORS

(33) US (31) 60/706901 (32) 09 Aug 05

(73) Novartis AG
(Incorporated in Switzerland)
(72) *Inventor(s)*: Paul A. Barsanti
Yi Xia
Weibo Wang
Kris G. Mendenhall
Liana M. Lagniton
Savithri Ramurthy
Megan C. Phillips
Sharadha Subramanian
Rustum Boyce
Nathan M. Brammeier
Ryan Constantine
David Duhl
Annette O. Walter
Tinya J. Abrams
Paul A. Renhowe

(21) **PAT/3692**
(22) *Filing date:* 7 Aug 06
(54) PHARMACEUTICAL FORMULATIONS

(33) US (31) 60/705894 (32) 05 Aug 05

(73) Amgen Inc.
(Incorporated in United States)
(72) *Inventor(s)*: Li Tiansheng
Sloey Christopher James

GODWIN WARR
Director General Commerce
Comptroller of Industrial Property

28th February, 2008

INDUSTRIAL PROPERTY REGISTRATIONS DIRECTORATE

Granting of Patents

The patents indicated below have been granted with effect from the filing date in accordance with Article 24(2) of the Patents and Designs Act 2000:

(21) **PAT/3657**
(22) *Filing date:* 25 Jul 06
(54) TRICYCLIC BENZIMIDAZOLES AND THEIR USE AS METABOTROPIC GLUTAMATE RECEPTOR MODULATORS

(33) US (31) 60/705471 (32) 05 Aug 05

(73) AstraZeneca AB & NPS Pharmaceuticals Inc.
(Incorporated in Sweden & United States)
(72) *Inventor(s)*: Ian Egle
Methvin Isaac
Fupeng Ma
Abdelmalik Slassi

(21) **PAT/3668**
(22) *Filing date:* 28 Jul 06
(54) NEW SALT I

(33) SE (31) 0501768-6 (32) 2 Aug 05

(73) AstraZeneca AB
(Incorporated in Sweden)
(72) *Inventor(s)*: Julien Giovannini
Bo-Goran Josefsson

(21) **PAT/3669**
(22) *Filing date:* 28 Jul 06
(54) NEW SALT II

(33) SE (31) 0501770-2 (32) 2 Aug 05

(73) AstraZeneca AB
(Incorporated in Sweden)
(72) *Inventor(s)*: Julien Giovannini
Bo-Goran Josefsson

(21) **PAT/3670**
(22) *Filing date:* 28 Jul 06
(54) NEW SALT III

(33) SE (31) 0501769-4 (32) 2 Aug 05

(73) AstraZeneca AB
(Incorporated in Sweden)
(72) *Inventor(s)*: Julien Giovannini
Bo-Goran Josefsson

(21) **PAT/3671**
(22) *Filing date:* 28 Jul 06
(54) NOVEL PROCESSES FOR THE PRODUCTION OF AMORPHOUS RABEPRAZOLE SODIUM
(33) US (31) 60/704941 (32) 2 Aug 05

(73) Medichem S.A.
(Incorporated in Spain)
(72) *Inventor(s)*: Elisabeth Schuler Civit
Ana Gavalda Escude

(21) **PAT/3672**
(22) *Filing date:* 1 Aug 06
(54) BENZOTHIAZOLE AND AZABENZOTHIAZOLE COMPOUNDS USEFUL AS KINASE INHIBITORS

(33) US (31) 60/704351 (32) 1 Aug 05

(73) Bristol-Myers Squibb Company
(Incorporated in United States)
(72) *Inventor(s)*: Chunjian Liu
Katerina Leftheris
James Lin

(21) **PAT/3673**
(22) *Filing date:* 1 Aug 06
(54) INHIBITORS OF SERINE PROTEASES

(33) US (31) 60/704772 (32) 2 Aug 05

(73) Vertex Pharmaceuticals Incorporated
(Incorporated in United States)
(72) *Inventor(s)*: Steve Lyons
Robert B. Perni

(21) **PAT/3674**
(22) *Filing date:* 1 Aug 06
(54) QUINOLINE DERIVATIVES AS ANTIBACTERIAL AGENTS

(33) EP (31) 05107159.5 (32) 3 Aug 05

(73) Janssen Pharmaceutica N.V.
(Incorporated in Belgium)
(72) *Inventor(s)*: Andries Koenraad Jozef Lodewijk Marcel
Koul Anil
Guillemont Jerome Emile Georges
Pasquier Elisabeth Therese Jeanne
Lancois David Francis Alain

GODWIN WARR
Director General Commerce
Comptroller of Industrial Property

28th February, 2008

INDUSTRIAL PROPERTY REGISTRATIONS DIRECTORATE

Granting of Patents

The patents indicated below have been granted with effect from the filing date in accordance with Article 24(2) of the Patents and Designs Act 2000:

(21) **PAT/3762**
(22) *Filing date:* 14 Sep 06
(54) CONFORMATIONALLY CONSTRAINED 3-(4-HYDROXY PHENYL)-SUBSTITUTED-PROPANOIC ACIDS USEFUL FOR TREATING METABOLIC DISORDERS

(73) Amgen Inc.
(Incorporated in United States)
(72) *Inventor(s)*: Michelle Akerman
Sean Brown
Jonathan B. Houze
Jinqian Liu
Jiwen Liu
Zhihua MA
Julio C. Medina
Wei Qiu
Michael J. Schmitt
Yingcai Wang
Liusheng Zhu
Rajiv Sharma

(33) US (31) 60/717432 (32) 14 Sep 05

(21) **PAT/3763**
(22) *Filing date:* 15 Sep 06
(54) CARBOXAMIDE DERIVATIVES AS MUSCARINIC RECEPTOR ANTAGONISTS

(73) Pfizer Limited
(Incorporated in England)
(72) *Inventor(s)*: Paul Alan Glossop
Simon John Mantell
Ross Sinclair Strang
Christine Anne Louise Watson
Anthony Wood

(33) US (31) 60/719467 (32) 21 Sep 05
(33) US (31) 60/719468 (32) 21 Sep 05
(33) US (31) 60/719477 (32) 21 Sep 05

(21) **PAT/3764**
(22) *Filing date:* 15 Sep 06
(54) ALKYLNITRILE QUINOLINES

(73) AstraZeneca AB
(Incorporated in Sweden)
(72) *Inventor(s)*: Jeffrey Albert
Gerard Koether
Cristobal Alhambra
James Kang
Thomas Simpson
James Woods
Yan Li

(33) US (31) 60/719286 (32) 21 Sep 05

(21) **PAT/3765**
(22) *Filing date:* 15 Sep 06

(54) NOVEL COMPOUNDS

(73) AstraZeneca AB & Dainippon Sumitomo Pharma Co. Ltd
(Incorporated in Sweden & Japan)
(72) *Inventor(s)*: Philip Abbott
Roger Victor Bonnert
Stephen Brough
Kamaldeep Chohan
Yoshiaki Isobe
Thomas Mcinally
Kei Norimura
Stephen Thom
Shingo Tojo

(33) SE (31) 0502101-9 (32) 22 Sep 05

GODWIN WARR
Director General Commerce
Comptroller of Industrial Property

28th February, 2008

INDUSTRIAL PROPERTY REGISTRATIONS DIRECTORATE

Granting of Patents

The patents indicated below have been granted with effect from the filing date in accordance with Article 24(2) of the Patents and Designs Act 2000:

(21) **PAT/3778**
(22) *Filing date:* 19 Sep 06
(54) NEW COMPOUNDS FOR THE TREATMENT OF NEUROLOGICAL, PSYCHIATRIC OR PAIN DISORDERS
(33) US (31) 60/721527 (32) 29 Sep 05

(73) AstraZeneca AB & NPS Pharmaceuticals Inc.
(Incorporated in Sweden & United States)
(72) *Inventor(s)*: David Wensbo
Alexander Minidis

(21) **PAT/3779**
(22) *Filing date:* 20 Sep 06
(54) METHOD OF IMPROVEMENT OF COGNITIVE FUNCTION

(33) US (31) 60/719353 (32) 22 Sep 05
(33) US (31) 60/727377 (32) 17 Oct 05

(73) SB Pharmco Puerto Rico Inc.
(Incorporated in Puerto Rico)
(72) *Inventor(s)*: Allen D Roses
Ann M Saunders

(21) **PAT/3781**
(22) *Filing date:* 20 Sep 06
(54) COMPOUNDS

(33) GB (31) 0519474.1 (32) 23 Sep 05
(33) GB (31) 0605467.0 (32) 17 Mar 06

(73) SmithKline Beecham Corporation
(Incorporated in United States)
(72) *Inventor(s)*: Charles David Hartley
Peter David Howes
Katrina Jane Medhurst
Malcolm Lees Meeson
Jacqueline Elizabeth Mardaunt
Pritom Shah
Martin John Slater
Gemma Victoria White
Gianpaolo Bravi
Anne Goretti Cheasty
John Andrew Corfield
Richard Martin Grimes
David Harrison

(21) **PAT/3782**
(22) *Filing date:* 20 Sep 06
(54) ORAL ADMINISTRATION OF n-(2-CHLORO-6 METHYLPHENYL)-2-[[6-[4-(2-HYDROXYETHYL)-1 PIPERAZINYL]-2-METHYL-4-PYRIMIDINYL]AMINO]-1,3 THIAZOLE-5-CARBOXAMIDE AND SALTS THEREOF

(33) US (31) 60/719045 (32) 21 Sep 05
(33) US (31) 60/810186 (32) 01 Jun 06
(33) US (31) 60/837099 (32) 10 Aug 06

(73) Bristol-Myers Squibb Company
(Incorporated in United States)
(72) *Inventor(s)*: Ramakrishnan Chidambaram
George Michael Derbin
Masaki Endo
Julia ZH Gao
Tu Lee
Rajeshwar Motheram
William Lawrence Parker
Victor W. Rosso
Sailesh A. Varia

GODWIN WARR
Director General Commerce
Comptroller of Industrial Property

28th February, 2008

INDUSTRIAL PROPERTY REGISTRATIONS DIRECTORATE

Granting of Patents

The patents indicated below have been granted with effect from the filing date in accordance with Article 24(2) of the Patents and Designs Act 2000:

(21) **PAT/3783**
(22) *Filing date:* 19 Sep 06
(54) FUSED HETEROCYCLIC COMPOUNDS USEFUL AS KINASE MODULATORS

(73) Bristol-Myers Squibb Company
(Incorporated in United States)
(72) *Inventor(s)*: Wayne Vaccaro
David R. Tortolani
Dharmpal S. Dodd
Tram N. Huynh
Christopher P. Mussari
Zhong Chen
Stephen T. Wrobleski
Chunjian Liu
James Lin
John S. Tokarski

(33) US (31) 60/719519 (32) 22 Sep 05
(33) US (31) 11/524996 (32) 21 Sep 06

(21) **PAT/3784**(73)
(22) *Filing date:* 26 Sep 06
(54) CARBOXYAMINE COMPOUNDS

(73) Novartis AG.
(Incorporated in Switzerland)
(72) *Inventor(s)*: Markus Rolf Dobler
Jonathan E Grob
Anup Patnaik
Branko Radetich

(33) US (31) 60/720900 (32) 27 Sep 05
(33) US (31) 60/754960 (32) 28 Dec 05

(21) **PAT/3785**
(22) *Filing date:* 26 Sep 06
(54) NEW FORMULATION

(73) Novartis AG.
(Incorporated in Switzerland)
(72) *Inventor(s)*: Yatindra Joshi
James Kowalski
Jay Parthiban Lakshman
Alan Edward Royce
Wei-Qin Tong
Madhav Vasanthavada

(33) US (31) 60/722624 (32) 29 Sep 05

(21) **PAT/3786**
(22) *Filing date:* 26 Sep 06
(54) ORGANIC COMPOUNDS

(73) Novartis AG.
(Incorporated in Switzerland)
(72) *Inventor(s)*: Stuart John Mickel
Wolfgang Marterer

(33) GB (31) 0519764.5 (32) 28 Sep 05

(21) **PAT/3787**
(22) *Filing date:* 26 Sep 06
(54) ORGANIC COMPOUNDS

(73) Novartis AG.
(Incorporated in Switzerland)
(72) *Inventor(s)*: Gregory Raymon Bebernitz
Louise Kirman

(33) US (31) 60/722630 (32) 30 Sep 05

(21) **PAT/3788**
(22) *Filing date:* 26 Sep 06
(54) ORGANIC COMPOUNDS

(73) Novartis AG.
(Incorporated in Switzerland)
(72) *Inventor(s)*: Gregory Raymon Bebernitz

(33) US (31) 60/722628 (32) 30 Sep 05

GODWIN WARR
Director General Commerce
Comptroller of Industrial Property

28th February, 2008

DIPARTIMENT TA' L-INFORMAZZJONI – 3, PJAZZA KASTILJA – VALLETTA – MALTA
DEPARTMENT OF INFORMATION – 3, CASTILLE PLACE – VALLETTA – MALTA

PUBBLIKAZZJONIJIET UFFIĊJALI
OFFICIAL PUBLICATIONS

Acts of Parliament 2007 on compact disc (CD)	€13.98 (Lm6.00)
Annual Reports of Government Departments – 2006 on compact disc (CD)	€11.65 (Lm5.00)
CHOGM & State Visit Highlights in pictures on compact disc (CD)	€6.99 (Lm3.00)
Code of Ethics and Conduct for Legal Procurators 1998	€2.33 (Lm1.00)
Code of Ethics for Members of the Judiciary	€2.33 (Lm1.00)
Creating Inclusive Schools: Guidelines for the Implementation of the NMC Policy on Inclusive Education	€4.19 (Lm1.80)
Diskors tal-*Budget* 2008	€2.33 (Lm1.00)
Economic Bulletin – July 2007	€4.66 (Lm2.00)
Economic Survey 2007	€4.66 (Lm2.00)
Electoral Register, October 2007	€24.23 (Lm10.40)
Electoral Register, Local Councils, October 2007	€92.59 (Lm39.75)
Estimates 2008	€4.66 (Lm2.00)
Financial Report 2005	€6.99 (Lm3.00)
Il-Manwal tal-President tar-Repubblika	€1.16 (Lm0.50)
Industry Strategy for Malta: 2007-2010	€2.33 (Lm1.00)
Kodiċi ta' Etika għall-Ġudikanti	€2.33 (Lm1.00)
Legal Notices and Bye-Laws 2007 on compact disc (CD)	€13.98 (Lm6.00)
Malta's Parliament – An Official History	€41.93 (Lm18.00)
Mid-Year Report by the Auditor General – Public Accounts 2005	€4.08 (Lm1.75)
National Curriculum on its Way – Strategic Plan	€2.33 (Lm1.00)
National Curriculum on its Way – Strategic Plan – Abridged	€0.58 (Lm0.25)
Performance Audit – ETC's Job Matching Service– Report by the Auditor General	€3.49 (Lm1.50)
Performance Audit – Inventory Strategy and Distribution of Pharmaceutical Products – Health Division	€4.08 (Lm1.75)
Performance Audit – Quality of Life for the Elderly at St. Vincent de Paul Residence	€3.49 (Lm1.50)
Performance Audit – School Information System – Education Division	€4.66 (Lm2.00)
Performance Audit Report – The Functions of the Tax Compliance Unit	€3.49 (Lm1.50)
Performance Audit – Reviewing VAT Liability: VAT Investigations and Credit Control Exercises	€3.49 (Lm1.50)
Portfolio Assessments	€9.32 (Lm4.00)
Preliminary Master Plan for the Euro Changeover in Malta	no charge
Public Service Management Code (6th Edition – December 2005)	€16.31 (Lm7.00)
Report of the Auditor General – Public Accounts 2004	€3.49 (Lm1.50)
Strateġija għall-Industrija ta' Malta: 2007-2010	€2.33 (Lm1.00)
The Press Act	€1.16 (Lm0.50)
The Registers of the Medical Council (Malta) 2005	€6.99 (Lm3.00)
Tifkira fl-Okkażjoni tal-Kanonizzazzjoni ta' Dun Ġorġ – L-aħħar tislima Lulju 1962 (DVD)	€4.66 (Lm2.00)

Dawn il-Pubblikazzjonijiet jistgħu jinxtraw mid-Dipartiment ta' l-Informazzjoni
3, Pjazza Kastilja, Valletta, Malta

These Publications are obtainable from the Department of Information
3, Castille Place, Valletta, Malta
www.doi.gov.mt
info@gov.mt

L-ammonti bil-lira Maltija huma bbażati fuq ir-rata ta' €1=Lm0.429300 u huma għal użu ta' informazzjoni biss
Values displayed in Maltese lira are based on the rate of €1=Lm0.429300 and are for information purposes only

Ippubblikat mid-Dipartiment ta' l-Informazzjoni (doi.gov.mt) — Valletta — *Published by the Department of Information (doi.gov.mt) — Valletta*
Mitbugħ fl-Istamperija tal-Gvern — *Printed at the Government Printing Press*