Nru. 18,315
Prezz/Price
€1.49

Gazzetta tal-Gvern ta' Malta
The Malta Government Gazette

Il-Ħamis, 2 ta' Ottubru, 2008
Thursday, 2nd October, 2008

Pubblikata b'Awtorità
Published by Authority

NOTIFIKAZZJONIJIET TAL-GVERN

Nru. 837

AKKWIST TA' ART

DIN id-dikjarazzjoni li ġejja, magħmula mill-President ta' Malta bis-saħħa tal-artikolu 3 ta' l-Ordinanza dwar l-Akkwist tal-Artijiet għal Skopijiet Pubbliċi (Kapitolu 88) hija ppubblikata skond u għall-finijiet tal-artikolu 9(1) ta' dik l-Ordinanza.

It-2 ta' Ottubru, 2008

(File No. L 154/2007/plt 1)

DIKJARAZZJONI TAL-PRESIDENT TA' MALTA

Jiena hawnhekk niddikjara illi l-art hawn taħt imsemmija hija meħtieġa mill-awtorità kompetenti għal skop pubbliku skond id-dispożizzjonijiet tal-Ordinanza dwar l-Akkwist ta' Artijiet għal Skopijiet Pubbliċi (Kapitolu 88) u illi l-Akkwist tagħha għandu jkun b'xiri assolut.

Deskrizzjoni ta' l-Art

L-art li ġejja fil-Kalkara:-

Biċċa art tal-kejl ta' madwar 98 metru kwadru, li tmiss mit-Tramuntana ma' proprjetà tal-Gvern Ċivili; mil-Lvant ma' Triq Santu Rokku; u mill-Punent ma' art residwa tad-Ditta Splitz Co. Limited jew irjieħ verjuri.

GOVERNMENT NOTICES

No. 837

ACQUISITION OF LAND

THE following declaration made by the President of Malta under section 3 of the Land Acquisition (Public Purposes) Ordinance (Chapter 88) is published in terms and for the purposes of section 9(1) thereof.

2nd October, 2008

DECLARATION BY THE PRESIDENT OF MALTA

I hereby declare that the undermentioned land is required by the competent authority for a public purpose in terms of the provisions of the Land Acquisition (Public Purposes) Ordinance (Cap. 88) and that the acquisition thereof is to be by absolute purchase.

Description of the Land

The following land at Kalkara:-

A plot of land measuring about 98 square metres, bounded on the North by property of the Civil Government; on the East by Triq Santu Rokku; and on the West by the remaining land of Messrs Splitz Co. Limited or more precise boundaries.

L-art hawn fuq imsemmija tidher murija bil-kulur aħmar u mmarkata bħala *plot* numru '1' fuq il-pjanta P.D. Nru 2008_223 li wieħed jista' jara fuq talba fid-Dipartiment tal-Artijiet, Auberge de Baviere, Valletta.

Il-kumpens offrut huwa ta' sitt mija u tmienja u disgħin Ewro u wieħed u tmenin ċenteżmu €698.81, skond l-istima li hawn ma' din id-dikjarazzjoni kif din saret mill-perit arkitett Fred H. Valentino, A.&C.E.

Ma' din id-dikjarazzjoni qed tiġi ppubblikata *site plan* li turi l-immobbli msemmija.

(Iff) EDWARD FENECH ADAMI
President
4/9/2008

Din is-*site plan* qed tiġi ppubblikata f'paġna 9835.

Stima tal-Perit (oriġinali bil-Malti)

Art fil-Kalkara

Fuq struzzjonijiet tal-Kummissarju tal-Artijiet, skond l-Ordinanza dwar l-Akkwist ta' Artijiet (għal Skopijiet Pubbliċi) qiegħed niffissa l-valur liberu u frank tal-proprjetà hawn taħt deskritta fil-Kalkara, li hi meħtieġa mill-Gvern għal skop pubbliku, u dan wara li ħadt in konsiderazzjoni l-lokalità, kif ukoll ħwejjeġ oħra li jista' jkollhom x'jaqsmu mal-valur tal-istess proprjetà

Biċċa art tal-kejl ta' madwar 98 metru kwadru, li tmiss mit-Tramuntana ma' proprjetà tal-Gvern Ċivili; mil-Lvant ma' Triq Santu Rokku; u mill-Punent ma' art residwa tad-Ditta Splitz Co. Limited, liema art hija meqjusa bħala art agrikola fit-termini tal-Ordinanza dwar l-Akkwist ta' Artijiet u hija delineata b'kulur aħmar u mmarkata bħala *plot* numru '1' fuq il-pjanta P.D. Nru. 2008_223, hija stmata għall-valur ta' sitt mija u tmienja u disgħin Ewro u wieħed u tmenin ċenteżmu €698.81.

Ft: Fred H. Valentino, A.&C.E.

Is-26 ta' Ġunju, 2008

The abovementioned land is shown in red and marked as plot '1' on plan P.D. No. 2008_223, which may be seen on demand at the Land Department, Auberge de Baviere, Valletta.

The compensation offered is six hundred and ninety-eight Euros and eighty-one cents €698.81, according to the valuation published with this declaration as made by architect Fred H. Valentino, A.&C.E.

A site plan showing the mentioned immovable property is being published with this declaration

(Sgd) EDWARD FENECH ADAMI
President
4/9/2008

This site plan is being published on page 98325.

Architect's Valuation (original in Maltese)

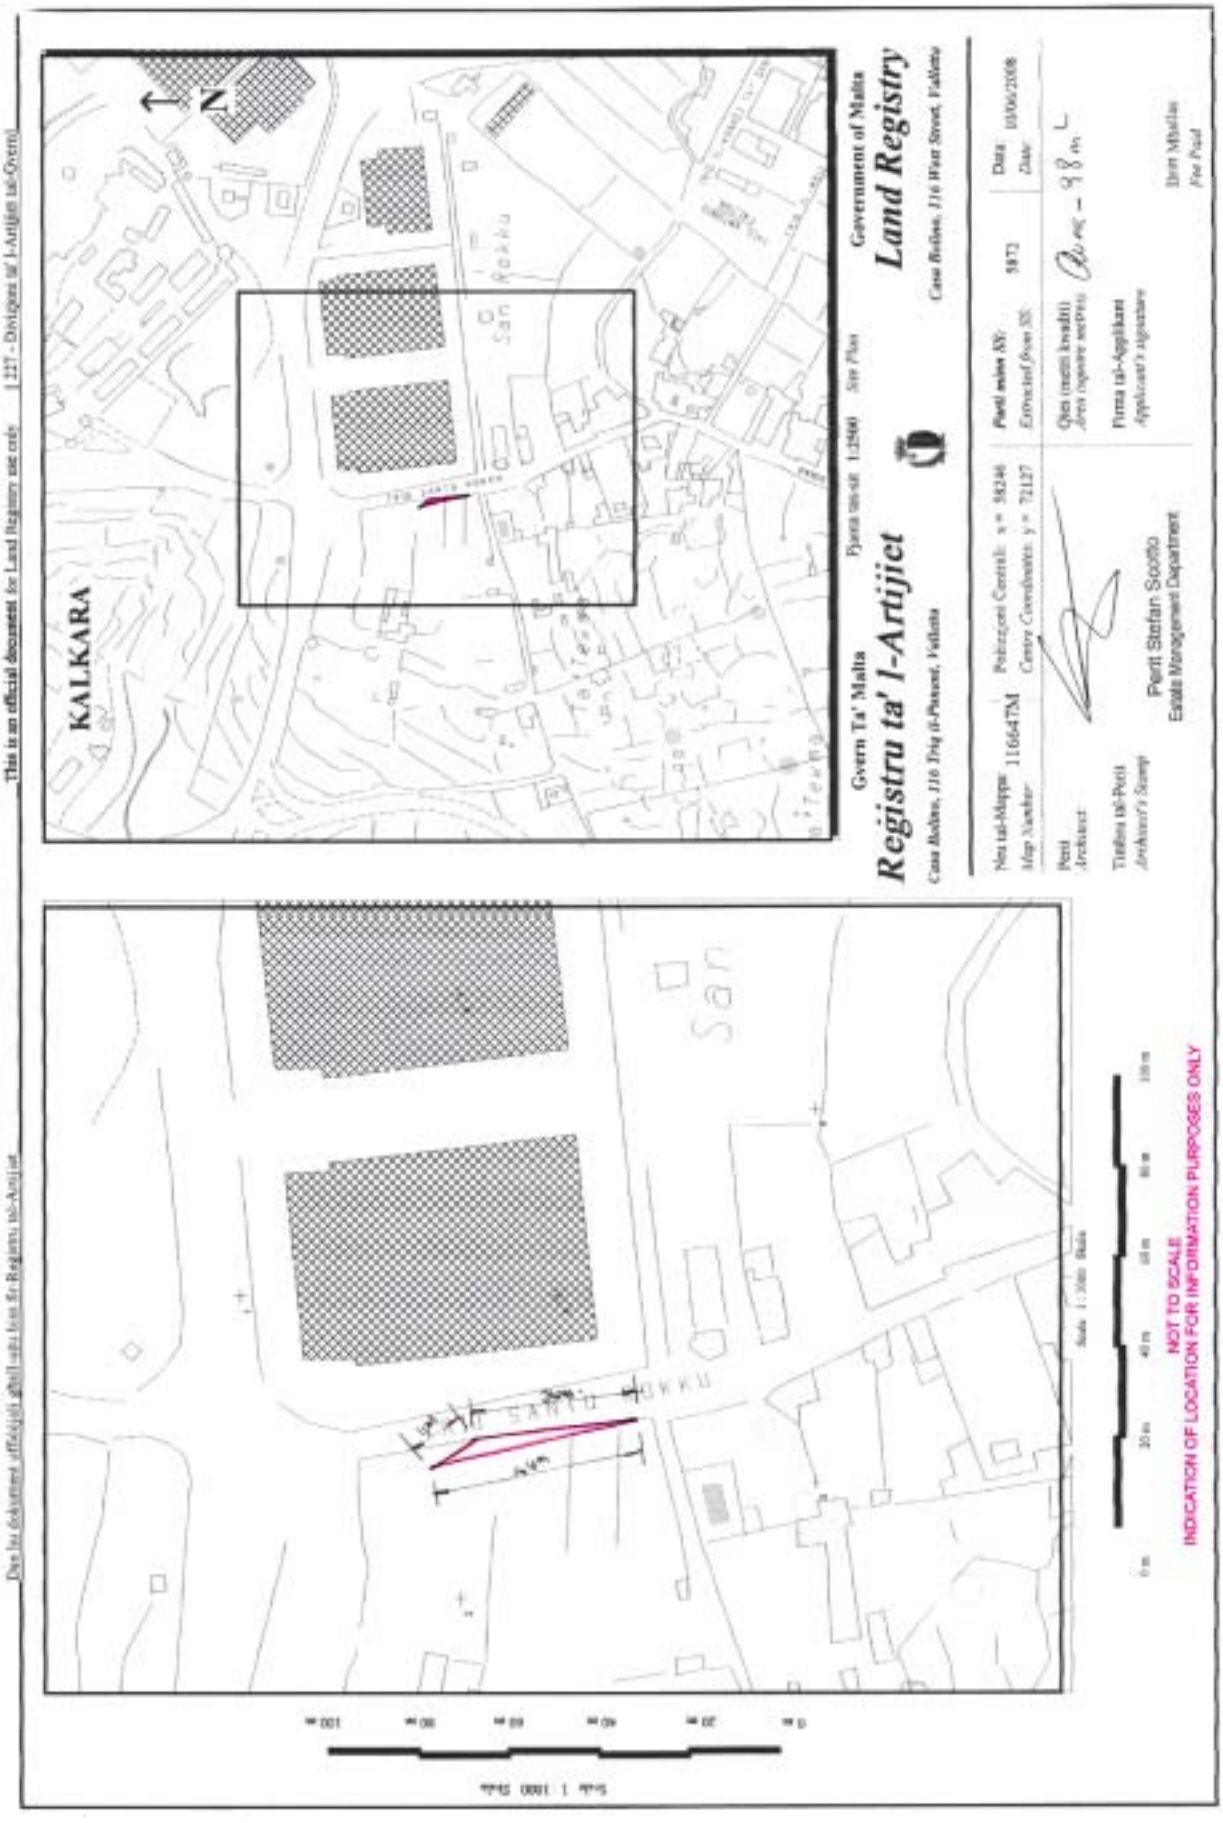
Land at Kalkara

I have been instructed by the Commissioner of Land to assess, according to the Land Acquisition (Public Purposes) Ordinance, the freehold value of the hereunder described land at Kalkara, required by Government for a public purpose, after having taken into consideration the locality, as well as other matters which may be relevant to the value of the same property.

A plot of land measuring about 98 square metres, bounded on the North by property of the Civil Government; on the East by Triq Santu Rokku; and on the West by the remaining land of Messrs Splitz Co. Limited, which land is considered agricultural land in terms of the Land Acquisition Ordinance and is edged in red and marked as plot number '1'on plan P.D. No. 2008_223, is valued for the price of six hundred and ninety-eight Euros and eighty-one cents €698.81

Sgd: Fred H. Valentino, A.&C.E.

26th June, 2008


This is an official document for Land Registry use only
KALKARA
N
Gvern Ta' Malta
Registru ta' l-Artijiet
Government of Malta
Land Registry
Pjanta tas-sit 1:500 Site Plan
Nru tal-Mappa 116647M
Map Number
Perit
Architect
Titolu tal-Perit
Architect's Stamp
Perit Stefan Scerbo
Estate Management Department
Data
Date
10/06/2008
Firma tal-Applikant
Applicant's Signature
Ibni Mistiea
Fee Paid
NOT TO SCALE
INDICATION OF LOCATION FOR INFORMATION PURPOSES ONLY

Nru. 838

AKKWIST TA' ART

DIN id-dikjarazzjoni li ġejja, magħmula mill-President ta' Malta bis-saħħa tal-artikolu 3 ta' l-Ordinanza dwar l-Akkwist tal-Artijiet għal Skopijiet Pubbliċi (Kapitolu 88) hija ppubblikata skond u għall-finijiet tal-artikolu 9(1) ta' dik l-Ordinanza.

It-2 ta' Ottubru, 2008

(File No. L 154/2007/plt 2)

DIKJARAZZJONI TAL-PRESIDENT TA' MALTA

Jiena hawnhekk niddikjara illi l-art hawn taħt imsemmija hija meħtieġa mill-awtorità kompetenti għal skop pubbliku skond id-dispożizzjonijiet tal-Ordinanza dwar l-Akkwist ta' Artijiet għal Skopijiet Pubbliċi (Kapitolu 88) u illi l-Akkwist tagħha għandu jkun b'xiri assolut.

Deskrizzjoni ta' l-Art

L-art li ġejja fil-Kalkara:-

Biċċa art tal-kejl ta' madwar 253 metru kwadru, li tmiss mit-Tramuntana ma' Smart City, Malta; mill-Punent ma' Triq Santu Rokku; u min-Nofsinhar ma' proprjetà ta' Emmanuel Cefai jew irjieħ verjuri.

L-art hawn fuq imsemmija tidher murija bil-kulur aħmar u mmarkata bħala *plot* numru '2' fuq il-pjanta P.D. Nru 2008_223 li wieħed jista' jara fuq talba fid-Dipartiment tal-Artijiet, Auberge de Baviere, Valletta.

Il-kumpens offrut huwa ta' elf, seba' mija u tlieta u disgħin Ewro u tnejn u sittin ċenteżmu €1,793.62, skond l-istima li

No. 838

ACQUISITION OF LAND

THE following declaration made by the President of Malta under section 3 of the Land Acquisition (Public Purposes) Ordinance (Chapter 88) is published in terms and for the purposes of section 9(1) thereof.

2nd October, 2008

DECLARATION BY THE PRESIDENT OF MALTA

I hereby declare that the undermentioned land is required by the competent authority for a public purpose in terms of the provisions of the Land Acquisition (Public Purposes) Ordinance (Cap. 88) and that the acquisition thereof is to be by absolute purchase.

Description of the Land

The following land at Kalkara:-

A plot of land measuring about 253 square metres, bounded on the North by property of Smart City, Malta; on the West by Triq Santu Rokku; and on the South by property of Emmanuel Cefai or more precise boundaries.

The abovementioned land is shown in red and marked as plot '2' on plan P.D. No. 2008_223, which may be seen on demand at the Land Department, Auberge de Baviere, Valletta.

The compensation offered is one thousand, seven hundred and ninety-three euros and sixty-two cents €1,793.62,

hawn ma' din id-dikjarazzjoni kif din saret mill-perit arkitett Fred H. Valentino, A.&C.E.

Ma' din id-dikjarazzjoni qed tiġi ppubblikata *site plan* li turi l-immobbli msemmija.

(Iff) Edward Fenech Adami
President
4/9/2008

Din is-*site plan* qed tiġi ppubblikata f'paġna 9838.

Stima tal-Perit (oriġinali bil-Malti)

Art fil-Kalkara

Fuq struzzjonijiet tal-Kummissarju tal-Artijiet, skond l-Ordinanza dwar l-Akkwist ta' Artijiet (għal Skopijiet Pubbliċi) qiegħed niffissa l-valur liberu u frank tal-proprjetà hawn taħt deskritta fil-Kalkara, li hi meħtieġa mill-Gvern għal skop pubbliku, u dan wara li ħadt in konsiderazzjoni l-lokalità, kif ukoll ħwejjeġ oħra li jista' jkollhom x'jaqsmu mal-valur tal-istess proprjetà

Biċċa art tal-kejl ta' madwar 253 metru kwadru, li tmiss mit-Tramuntana ma' Smart City, Malta; mill-Punent ma' Triq Santu Rokku; u min-Nofsinhar ma' proprjetà ta' Emmanuel Cefai jew irjieħ verjuri, liema art hija meqjusa bħala art agrikola fit-termini tal-Ordinanza dwar l-Akkwist ta' Artijiet u hija delineata b'kulur aħmar u mmarkata bħala *plot* numru '2' fuq il-pjanta P.D. Nru. 2008_223, hija stmata għall-valur ta' elf, seba' mija u tlieta u disgħin Ewro u tnejn u sittin ċenteżmu €1,793.62.

Ft: Fred H. Valentino, A.&C.E.

It-30 ta' Lulju, 2008

according to the valuation published with this declaration as made by architect Fred H. Valentino, A.&C.E.

A site plan showing the mentioned immovable property is being published with this declaration

(Sgd) Edward Fenech Adami
President
4/9/2008

This site plan is being published on page 9838.

Architect's Valuation (original in Maltese)

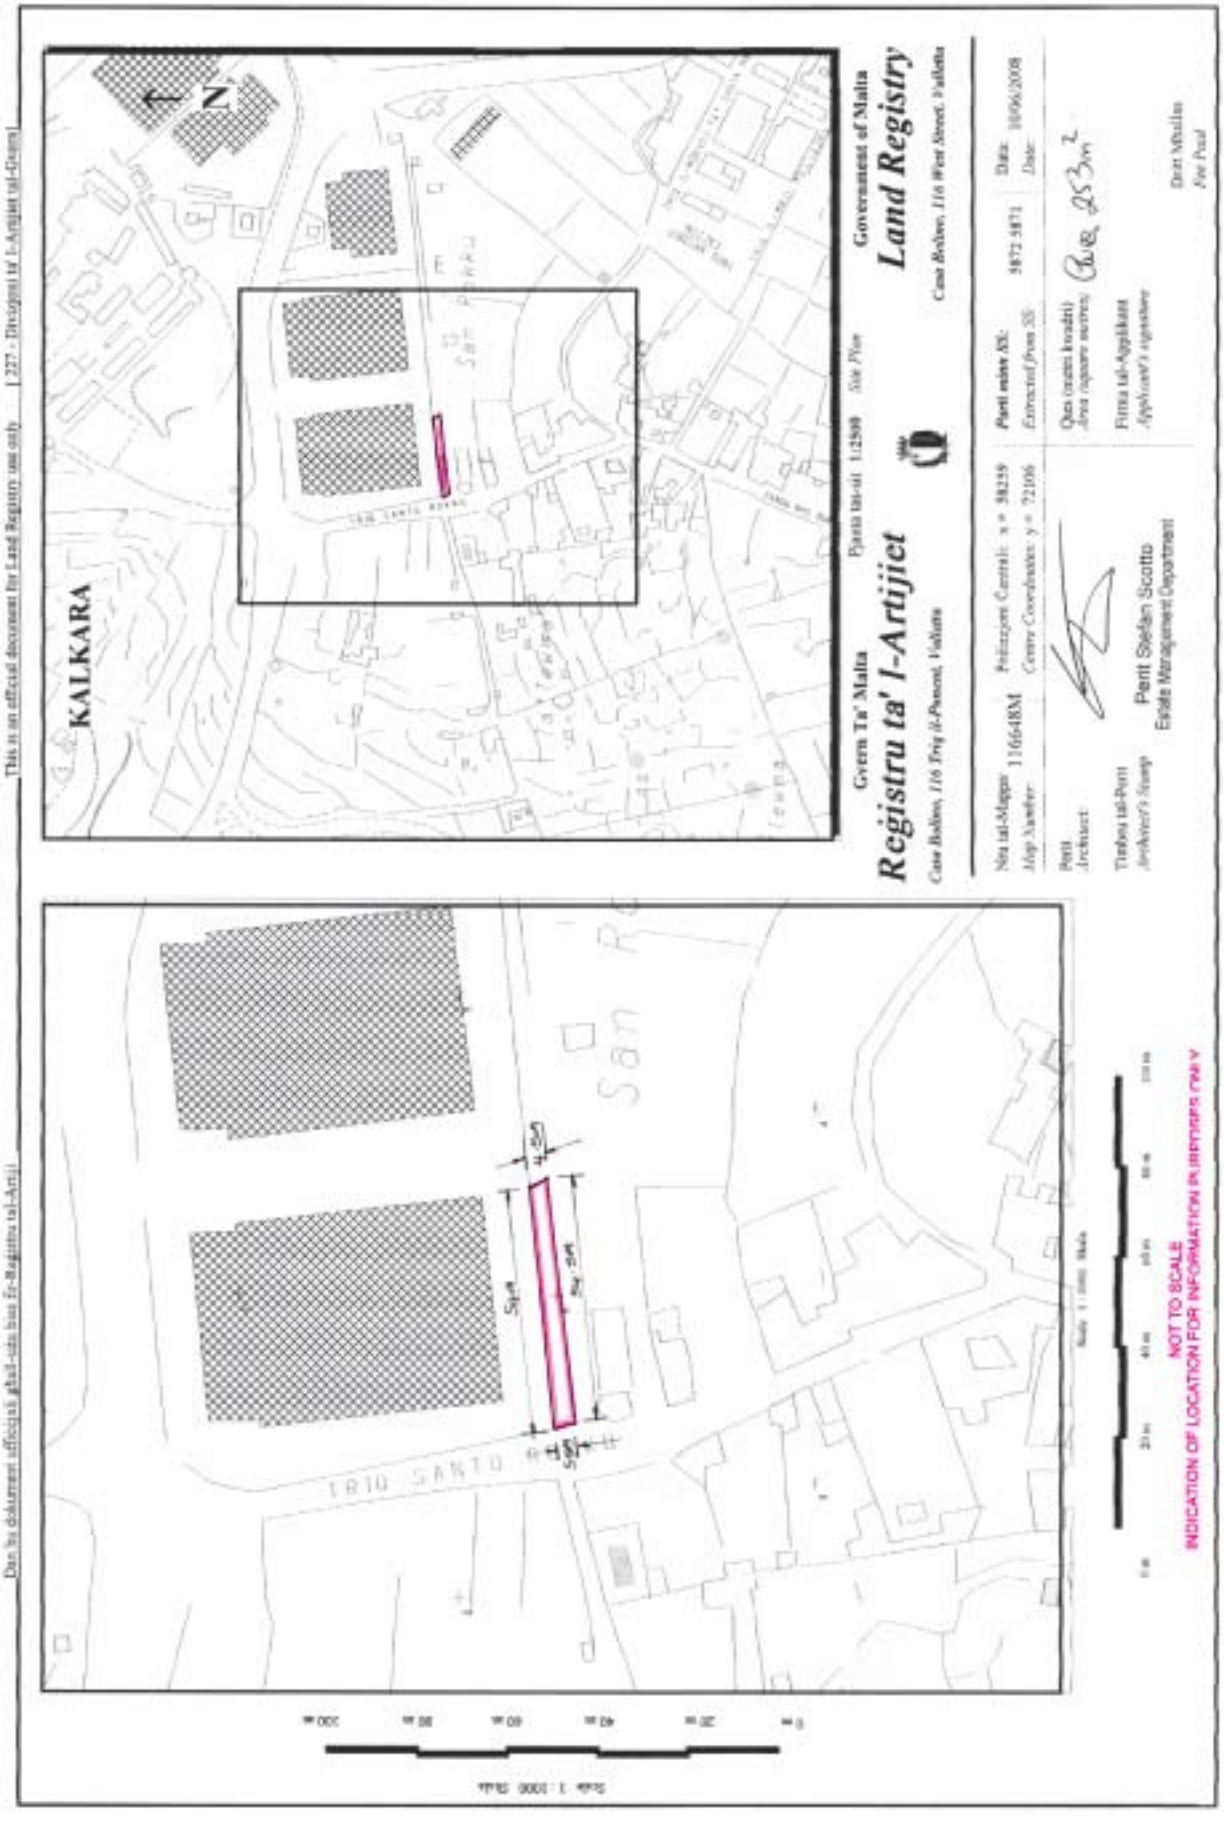
Land at Kalkara

I have been instructed by the Commissioner of Land to assess, according to the Land Acquisition (Public Purposes) Ordinance, the freehold value of the hereunder described land at Kalkara, required by Government for a public purpose, after having taken into consideration the locality, as well as other matters which may be relevant to the value of the same property.

A plot of land measuring about 253 square metres, bounded on the North by property of Smart City, Malta; on the West by Triq Santu Rokku; and on the South by property of Emmanuel Cefai or more precise boundaries, which land is considered agricultural land in terms of the Land Acquisition Ordinance and is edged in red and marked as plot number '2'on plan P.D. No. 2008_223, is valued for the price of one thousand, seven hundred and ninety-three euros and sixty-two cents €1,793.62.

Sgd: Fred H. Valentino, A.&C.E.

30th July, 2008


KALKARA
N
Gvern Ta' Malta
Registru ta' l-Artijiet
Government of Malta
Land Registry
Pjanta tas-sit 1:2500 Site Plan
Pożizzjoni Ċentrali: x = 58259
Centre Coordinates: y = 72106
Parti mixtrija XE:
Extracted from SE
Data
Date
Qies (metri kwadri)
Area (square metres)
Firma tal-Applikant
Applicant's signature
Perit Stefan Scotto
Estate Management Department
Tirdiġ tal-Perit
Architect's Stamp
Dan ix-xogħol mhuwiex awtorizzat sakemm il-pjanta ma tkunx approvata mill-Awtorità tal-Ippjanar
This is an official document for Land Registry use only
[227 - Direttorat ta' l-Artijiet tal-Gvern]
Dan ix-xogħol mhuwiex awtorizzat sakemm il-pjanta ma tkunx approvata mill-Awtorità tal-Ippjanar
TRIQ SANTA
NOT TO SCALE
INDICATION OF LOCATION FOR INFORMATION PURPOSES ONLY

Nru. 839

AKKWIST TA' ART

DIN id-dikjarazzjoni li ġejja, magħmula mill-President ta' Malta bis-saħħa tal-artikolu 3 ta' l-Ordinanza dwar l-Akkwist tal-Artijiet għal Skopijiet Pubbliċi (Kapitolu 88) hija ppubblikata skond u għall-finijiet tal-artikolu 9(1) ta' dik l-Ordinanza.

It-2 ta' Ottubru, 2008

(File No. L 154/2007/plt 3)

DIKJARAZZJONI TAL-PRESIDENT TA' MALTA

Jiena hawnhekk niddikjara illi l-art hawn taħt imsemmija hija meħtieġa mill-awtorità kompetenti għal skop pubbliku skond id-dispożizzjonijiet tal-Ordinanza dwar l-Akkwist ta' Artijiet għal Skopijiet Pubbliċi (Kapitolu 88) u illi l-Akkwist tagħha għandu jkun b'xiri assolut.

Deskrizzjoni ta' l-Art

L-art li ġejja fil-Kalkara:-

Biċċa art tal-kejl ta' madwar 732 metru kwadru, li tmiss mit-Tramuntana ma'proprjetà ta' Clarence Busuttil u oħrajn; u mil-Lvant u min-Nofsinhar ma' proprjetà residwa ta' Emmanuel Cefai jew irjieħ verjuri.

L-art hawn fuq imsemmija tidher murija bil-kulur aħmar u mmarkata bħala *plot* numru '3' fuq il-pjanta P.D. Nru 2008_223 li wieħed jista' jara fuq talba fid-Dipartiment tal-Artijiet, Auberge de Baviere, Valletta.

Il-kumpens offrut huwa ta' ħamest elef, mija u wieħed u sebgħin Ewro u wieħed u għoxrin ċenteżmu €5,171.21, skond

No. 839

ACQUISITION OF LAND

THE following declaration made by the President of Malta under section 3 of the Land Acquisition (Public Purposes) Ordinance (Chapter 88) is published in terms and for the purposes of section 9(1) thereof.

2nd October, 2008

DECLARATION BY THE PRESIDENT OF MALTA

I hereby declare that the undermentioned land is required by the competent authority for a public purpose in terms of the provisions of the Land Acquisition (Public Purposes) Ordinance (Cap. 88) and that the acquisition thereof is to be by absolute purchase.

Description of the Land

The following land at Kalkara:-

A plot of land measuring about 732 square metres, bounded on the North by property of Clarence Busuttil and others; on the East and South by the remaining property of Emmanuel Cefai or more precise boundaries.

The abovementioned land is shown in red and marked as plot '3' on plan P.D. No. 2008_223, which may be seen on demand at the Land Department, Auberge de Baviere, Valletta.

The compensation offered is five thousand, one hundred and seventy-one euros and twenty-one cents €5,171.21,

l-istima li hawn ma' din id-dikjarazzjoni kif din saret mill-perit arkitett Fred H. Valentino, A.&C.E.

Ma' din id-dikjarazzjoni qed tiġi ppubblikata *site plan* li turi l-immobbli msemmija.

(Iff) EDWARD FENECH ADAMI
President
4/9/2008

Din is-*site plan* qed tiġi ppubblikata f'paġna 9841.

Stima tal-Perit (oriġinali bil-Malti)

Art fil-Kalkara

Fuq struzzjonijiet tal-Kummissarju tal-Artijiet, skond l-Ordinanza dwar l-Akkwist ta' Artijiet (għal Skopijiet Pubbliċi) qiegħed niffissa l-valur liberu u frank tal-proprjetà hawn taħt deskritta fil-Kalkara, li hi meħtieġa mill-Gvern għal skop pubbliku, u dan wara li ħadt in konsiderazzjoni l-lokalità, kif ukoll ħwejjeġ oħra li jista' jkollhom x'jaqsmu mal-valur tal-istess proprjetà

Biċċa art tal-kejl ta' madwar 732 metru kwadru, li tmiss mit-Tramuntana ma'proprjetà ta' Clarence Busuttil u oħrajn; u mil-Lvant u min-Nofsinhar ma' proprjetà residwa ta' Emmanuel Cefai jew irjieħ verjuri, liema art hija meqjusa bħala art agrikola fit-termini tal-Ordinanza dwar l-Akkwist ta' Artijiet u hija delineata b'kulur aħmar u mmarkata bħala *plot* numru '3' fuq il-pjanta P.D. Nru. 2008_223, hija stmata għall-valur ta' ħamest elef, mija u wieħed u sebgħin Ewro u wieħed u għoxrin ċenteżmu €5,171.21.

Ft: Fred H. Valentino, A.&C.E.

It-30 ta' Lulju, 2008

according to the valuation published with this declaration as made by architect Fred H. Valentino, A.&C.E.

A site plan showing the mentioned immovable property is being published with this declaration

(Sgd) EDWARD FENECH ADAMI
President
4/9/2008

This site plan is being published on page 9841.

Architect's Valuation (original in Maltese)

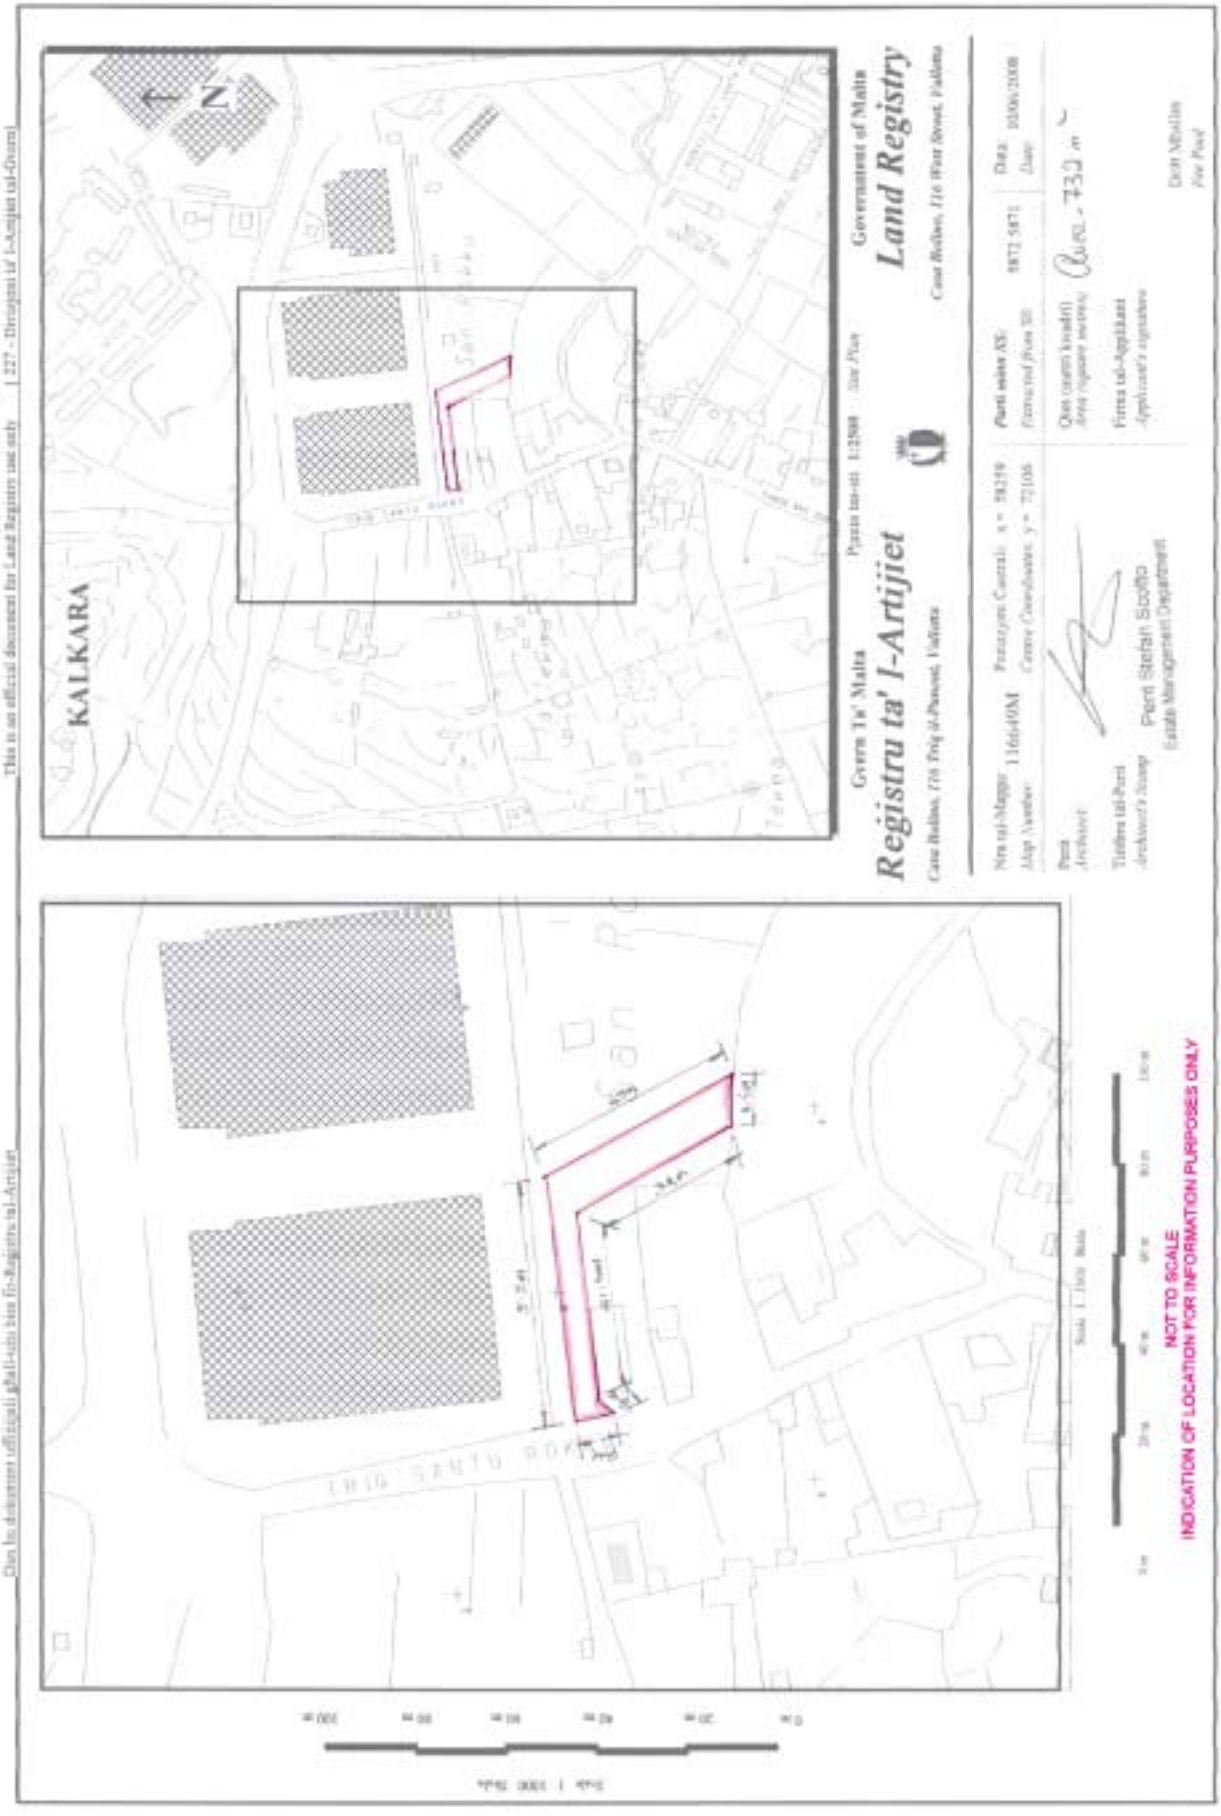
Land at Kalkara

I have been instructed by the Commissioner of Land to assess, according to the Land Acquisition (Public Purposes) Ordinance, the freehold value of the hereunder described land at Kalkara, required by Government for a public purpose, after having taken into consideration the locality, as well as other matters which may be relevant to the value of the same property.

A plot of land measuring about 732 square metres, bounded on the North by property of Clarence Busuttil and others; on the East and South by the remaining property of Emmanuel Cefai or more precise boundaries, which land is considered agricultural land in terms of the Land Acquisition Ordinance and is edged in red and marked as plot number '3'on plan P.D. No. 2008_223, is valued for the price of five thousand, one hundred and seventy euros and twenty-one cents €5,171.21.

Sgd: Fred H. Valentino, A.&C.E.

30th July, 2008


KALKARA
N
Gvern ta' Malta
Registru ta' l-Artijiet
Government of Malta
Land Registry
NOT TO SCALE
INDICATION OF LOCATION FOR INFORMATION PURPOSES ONLY

Nru. 840

AKKWIST TA' ART

DIN id-dikjarazzjoni li ġejja, magħmula mill-President ta' Malta bis-saħħa tal-artikolu 3 ta' l-Ordinanza dwar l-Akkwist tal-Artijiet għal Skopijiet Pubbliċi (Kapitolu 88) hija ppubblikata skond u għall-finijiet tal-artikolu 9(1) ta' dik l-Ordinanza.

It-2 ta' Ottubru, 2008

(File No. L 154/2007/plt 4)

DIKJARAZZJONI TAL-PRESIDENT TA' MALTA

Jiena hawnhekk niddikjara illi l-art hawn taħt imsemmija hija meħtieġa mill-awtorità kompetenti għal skop pubbliku skond id-dispożizzjonijiet tal-Ordinanza dwar l-Akkwist ta' Artijiet għal Skopijiet Pubbliċi (Kapitolu 88) u illi l-Akkwist tagħha għandu jkun b'xiri assolut.

Deskrizzjoni ta' l-Art

L-art li ġejja fil-Kalkara:-

Biċċa art tal-kejl ta' madwar 363 metru kwadru, li tmiss mit-Tramuntana u mill-Grigal ma' art residwa ta' Emmanuel Cefai u mil-Lbiċ ma' trejqa eżistenti sbokkanti minn Triq Santu Rokku jew irjieħ verjuri.

L-art hawn fuq imsemmija tidher murija bil-kulur aħmar u mmarkata bħala *plot* numru '4' fuq il-pjanta P.D. Nru 2008_223 li wieħed jista' jara fuq talba fid-Dipartiment tal-Artijiet, Auberge de Baviere, Valletta.

Il-kumpens offrut huwa ta' elfejn, ħames mija u ħamsa u tmenin Ewro u sittin ċenteżmu €2,585.60, skond l-istima li

No. 840

ACQUISITION OF LAND

THE following declaration made by the President of Malta under section 3 of the Land Acquisition (Public Purposes) Ordinance (Chapter 88) is published in terms and for the purposes of section 9(1) thereof.

2nd October, 2008

DECLARATION BY THE PRESIDENT OF MALTA

I hereby declare that the undermentioned land is required by the competent authority for a public purpose in terms of the provisions of the Land Acquisition (Public Purposes) Ordinance (Cap. 88) and that the acquisition thereof is to be by absolute purchase.

Description of the Land

The following land at Kalkara:-

A plot of land measuring about 363 square metres, bounded on the North and North East by the remaining land of Emmanuel Cefai and on the South West by an existing path abutting from Triq Santu Rokku or more precise boundaries.

The abovementioned land is shown in red and marked as plot '4' on plan P.D. No. 2008_223, which may be seen on demand at the Land Department, Auberge de Baviere, Valletta.

The compensation offered is two thousand, five hundred and eighty-five euros and twenty-one cents €2,585.60,

hawn ma' din id-dikjarazzjoni kif din saret mill-perit arkitett Fred H. Valentino, A.&C.E.

Ma' din id-dikjarazzjoni qed tiġi ppubblikata *site plan* li turi l-immobbli msemmija.

(Iff) EDWARD FENECH ADAMI
President
4/9/2008

Din is-*site plan* qed tiġi ppubblikata f'paġna 9844.

Stima tal-Perit (oriġinali bil-Malti)

Art fil-Kalkara

Fuq struzzjonijiet tal-Kummissarju tal-Artijiet, skond l-Ordinanza dwar l-Akkwist ta' Artijiet (għal Skopijiet Pubbliċi) qiegħed niffissa l-valur liberu u frank tal-proprjetà hawn taħt deskritta fil-Kalkara, li hi meħtieġa mill-Gvern għal skop pubbliku, u dan wara li ħadt in konsiderazzjoni l-lokalità, kif ukoll ħwejjeġ oħra li jista' jkollhom x'jaqsmu mal-valur tal-istess proprjetà

Biċċa art tal-kejl ta' madwar 363 metru kwadru, li tmiss mit-Tramuntana u mill-Grigal ma' art residwa ta' Emmanuel Cefai u mil-Lbiċ ma' trejqa eżistenti sbokkanti minn Triq Santu Rokku jew irjieħ verjuri, liema art hija meqjusa bħala art agrikola fit-termini tal-Ordinanza dwar l-Akkwist ta' Artijiet u hija delineata b'kulur aħmar u mmarkata bħala *plot* numru '4' fuq il-pjanta P.D. Nru. 2008_223, hija stmata għall-valur ta' elfejn, ħames mija u ħamsa u tmenin Ewro u sittin ċenteżmu €2,585.60.

Ft: Fred H. Valentino, A.&C.E.

It-30 ta' Lulju, 2008

according to the valuation published with this declaration as made by architect Fred H. Valentino, A.&C.E.

A site plan showing the mentioned immovable property is being published with this declaration

(Sgd) EDWARD FENECH ADAMI
President
4/9/2008

This site plan is being published on page 9844.

Architect's Valuation (original in Maltese)

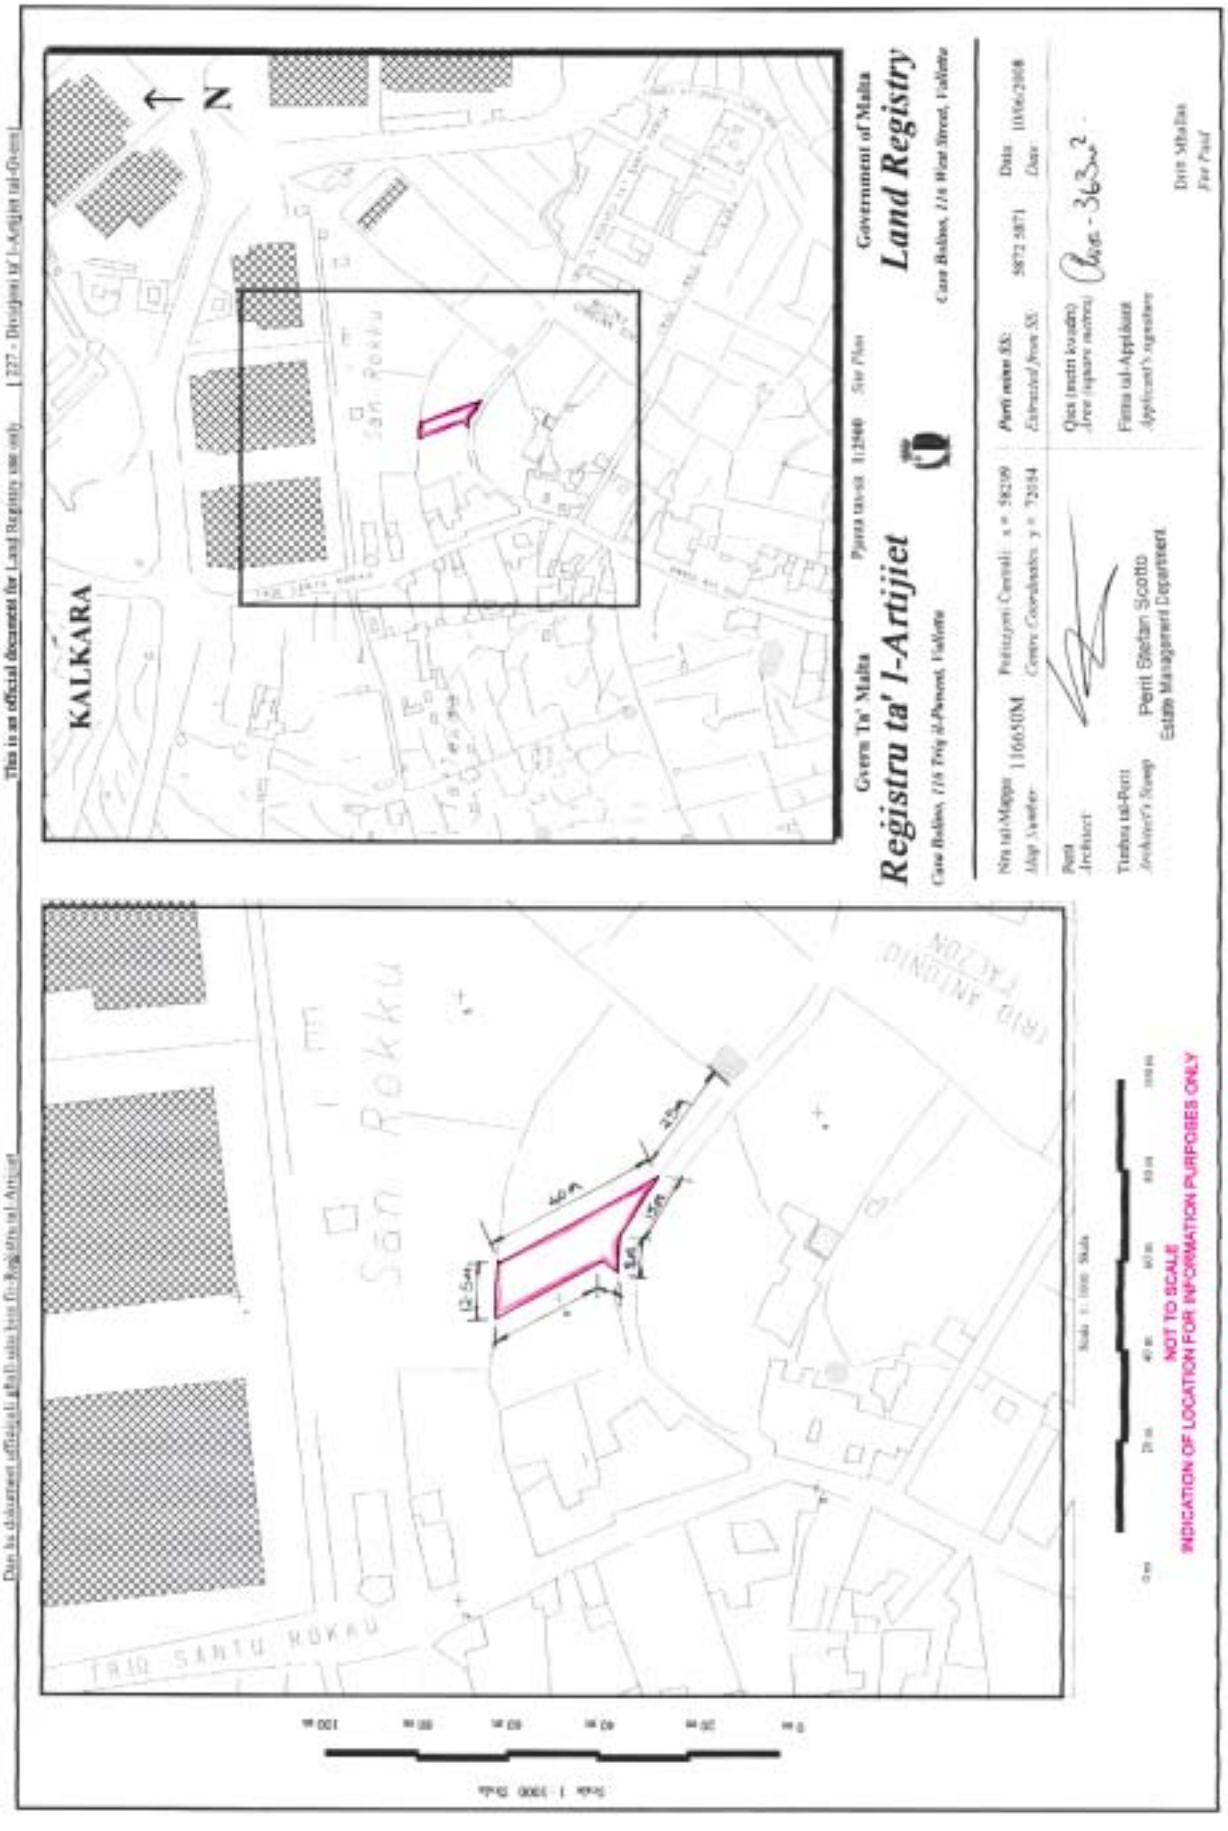
Land at Kalkara

I have been instructed by the Commissioner of Land to assess, according to the Land Acquisition (Public Purposes) Ordinance, the freehold value of the hereunder described land at Kalkara, required by Government for a public purpose, after having taken into consideration the locality, as well as other matters which may be relevant to the value of the same property.

A plot of land measuring about 363 square metres, bounded on the North and North East by the remaining land of Emmanuel Cefai and on the South West by an existing street abutting from Triq Santu Rokku or more precise boundaries, which land is considered as agricultural land in terms of the Land Acquisition Ordinance and is edged in red and marked as plot number '4' on plan P.D. No. 2008_223, is valued for the price of two thousand, five hundred and eighty-five euros and twenty-one cents €2,585.60.

Sgd: Fred H. Valentino, A.&C.E.

30th July, 2008


This is an official document for Land Registry use only
Dan ha dokument ufficjali ghall-użu biss fir-Registru tal-Artijiet
KALKARA
N
Gvern Ta' Malta
Registru ta' l-Artijiet
Government of Malta
Land Registry
Site Plan
Pjanta tas-sit
Nru tal-Mappa
Map Number
Perit
Architect
Perit Stefan Scotto
Estate Management Department
Data
Date
Dan Mhallas
For Paid
TRIQ SANTU ROKKU
NOT TO SCALE
INDICATION OF LOCATION FOR INFORMATION PURPOSES ONLY

Nru. 841

AKKWIST TA' ART

DIN id-dikjarazzjoni li ġejja, magħmula mill-President ta' Malta bis-saħħa tal-artikolu 3 ta' l-Ordinanza dwar l-Akkwist tal-Artijiet għal Skopijiet Pubbliċi (Kapitolu 88) hija ppubblikata skond u għall-finijiet tal-artikolu 9(1) ta' dik l-Ordinanza.

It-2 ta' Ottubru, 2008

(File No. L 154/2007/plt 5)

DIKJARAZZJONI TAL-PRESIDENT TA' MALTA

Jiena hawnhekk niddikjara illi l-art hawn taħt imsemmija hija meħtieġa mill-awtorità kompetenti għal skop pubbliku skond id-dispożizzjonijiet tal-Ordinanza dwar l-Akkwist ta' Artijiet għal Skopijiet Pubbliċi (Kapitolu 88) u illi l-Akkwist tagħha għandu jkun b'xiri assolut.

Deskrizzjoni ta' l-Art

L-art li ġejja fil-Kalkara:-

Biċċa art tal-kejl ta' madwar 213-il metru kwadru, li tmiss mil-Lbiċ u mix-Xlokk ma' art residwa ta' Joseph Mifsud; u mill-Grigal ma' trejqa eżistenti sbokkanti minn Triq Santu Rokku jew irjieħ verjuri.

L-art hawn fuq imsemmija tidher murija bil-kulur aħmar u mmarkata bħala *plot* numru '5' fuq il-pjanta P.D. Nru 2008_223 li wieħed jista' jara fuq talba fid-Dipartiment tal-Artijiet, Auberge de Baviere, Valletta.

Il-kumpens offrut huwa ta' elf, ħames mija u erbatax-il Ewro u disa' ċenteżmi €1,514.09, skond l-istima li hawn ma'

No. 841

ACQUISITION OF LAND

THE following declaration made by the President of Malta under section 3 of the Land Acquisition (Public Purposes) Ordinance (Chapter 88) is published in terms and for the purposes of section 9(1) thereof.

2nd October, 2008

DECLARATION BY THE PRESIDENT OF MALTA

I hereby declare that the undermentioned land is required by the competent authority for a public purpose in terms of the provisions of the Land Acquisition (Public Purposes) Ordinance (Cap. 88) and that the acquisition thereof is to be by absolute purchase.

Description of the Land

The following land at Kalkara:-

A plot of land measuring about 213 square metres, bounded on the South West and South East by the remaining land of Joseph Mifsud; on the North East by an existing path abutting from Triq Santu Rokku or more precise boundaries.

The abovementioned land is shown in red and marked as plot '5' on plan P.D. No. 2008_223, which may be seen on demand at the Land Department, Auberge de Baviere, Valletta.

The compensation offered is one thousand, five hundred and fourteen euros and nine cents €1,514.09, according to

din id-dikjarazzjoni kif din saret mill-perit arkitett Fred H. Valentino, A.&C.E.

Ma' din id-dikjarazzjoni qed tiġi ppubblikata *site plan* li turi l-immobbli msemmija.

(Iff) EDWARD FENECH ADAMI
President
4/9/2008

Din is-*site plan* qed tiġi ppubblikata f'paġna 9847.

Stima tal-Perit (oriġinali bil-Malti)

Art fil-Kalkara

Fuq struzzjonijiet tal-Kummissarju tal-Artijiet, skond l-Ordinanza dwar l-Akkwist ta' Artijiet (għal Skopijiet Pubbliċi) qiegħed niffissa l-valur liberu u frank tal-proprjetà hawn taħt deskritta fil-Kalkara, li hi meħtieġa mill-Gvern għal skop pubbliku, u dan wara li ħadt in konsiderazzjoni l-lokalità, kif ukoll ħwejjeġ oħra li jista' jkollhom x'jaqsmu mal-valur tal-istess proprjetà

Biċċa art tal-kejl ta' madwar 213-il metru kwadru, li tmiss mil-Lbiċ u mix-Xlokk ma' art residwa ta' Joseph Mifsud; u mill-Grigal ma' trejqa eżistenti sbokkanti minn Triq Santu Rokku jew irjieħ verjuri, liema art hija meqjusa bħala art agrikola fit-termini tal-Ordinanza dwar l-Akkwist ta' Artijiet u hija delineata b'kulur aħmar u mmarkata bħala *plot* numru '5' fuq il-pjanta P.D. Nru. 2008_223, hija stmata għall-valur ta' elf, ħames mija u erbatax-il Ewro u disa' ċenteżmi €1,514.09.

Ft: Fred H. Valentino, A.&C.E.

It-30 ta' Lulju, 2008

the valuation published with this declaration as made by architect Fred H. Valentino, A.&C.E.

A site plan showing the mentioned immovable property is being published with this declaration

(Sgd) EDWARD FENECH ADAMI
President
4/9/2008

This site plan is being published on page 9847.

Architect's Valuation (original in Maltese)

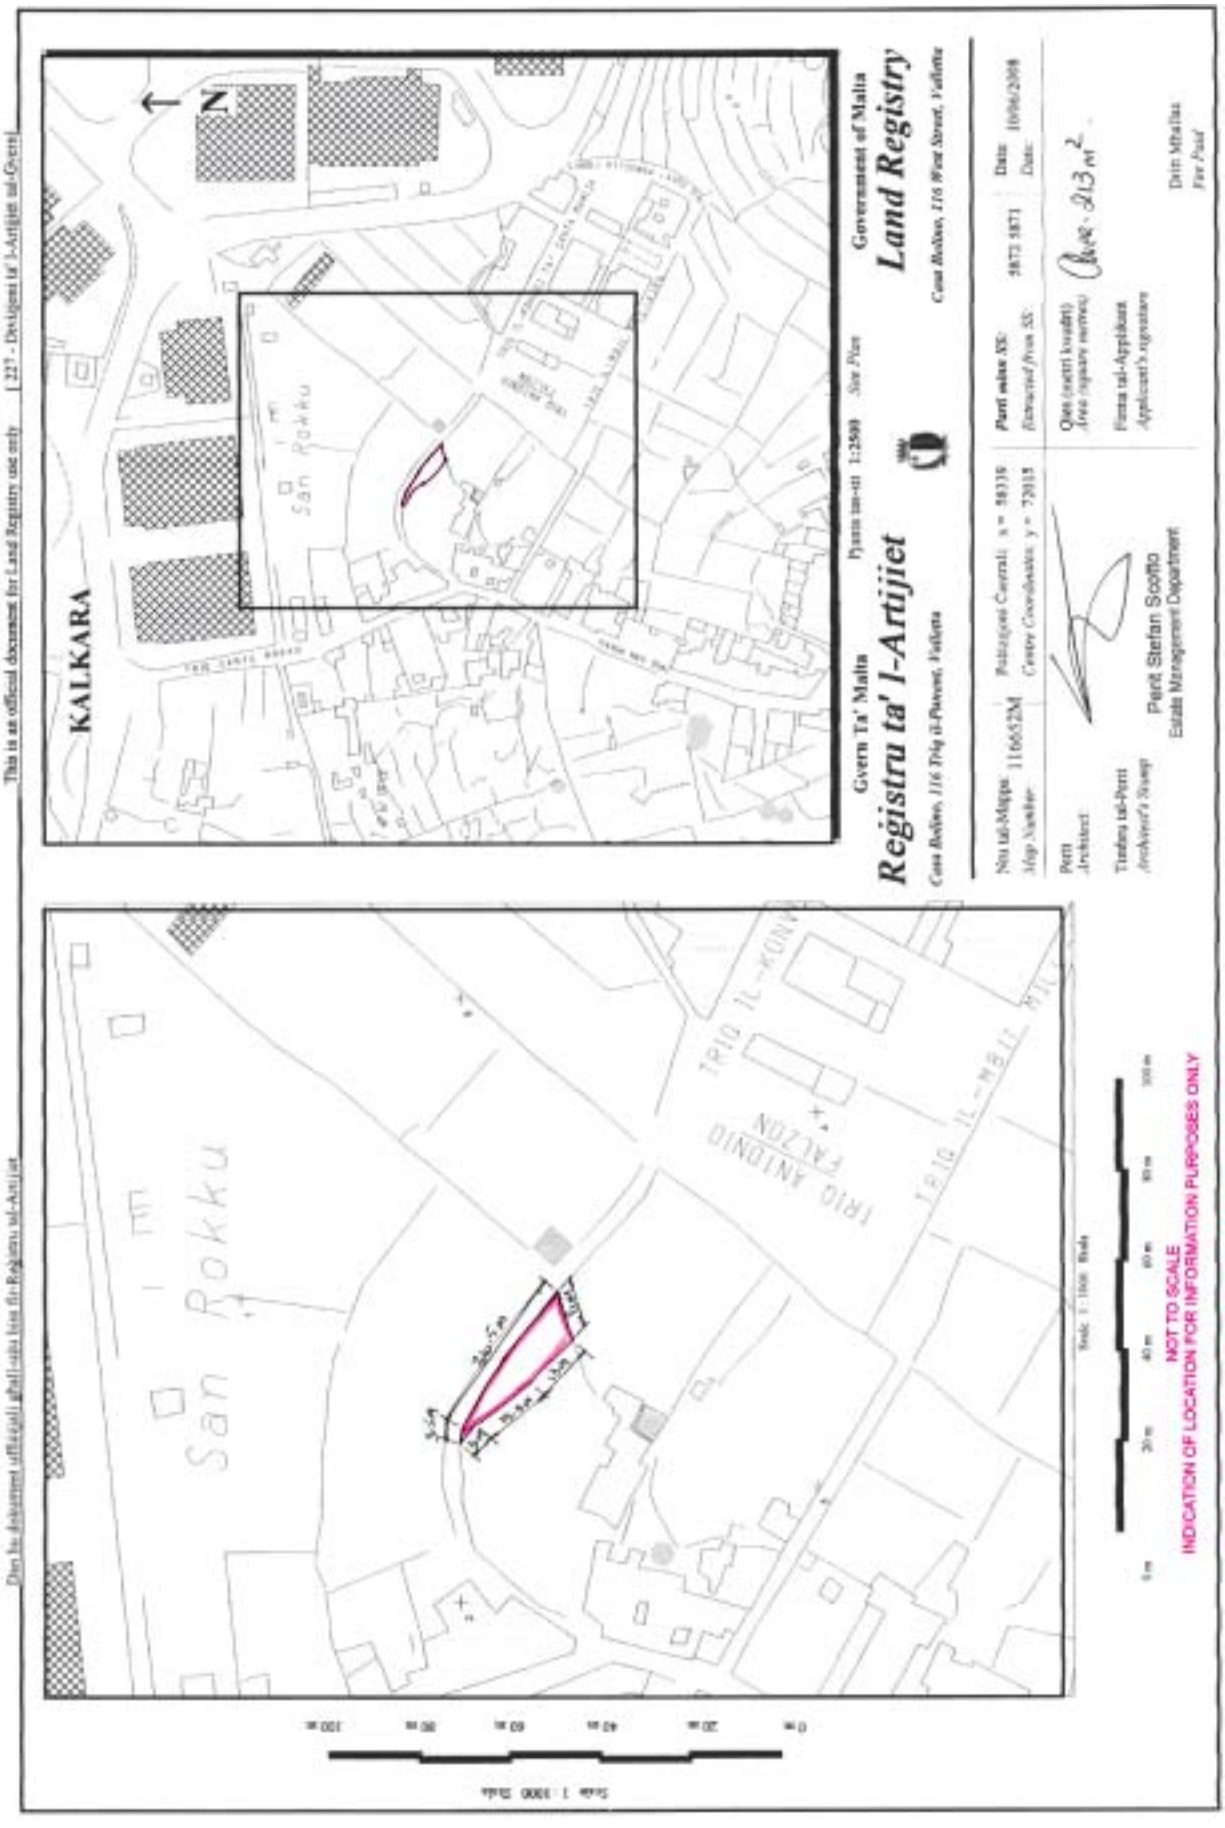
Land at Kalkara

I have been instructed by the Commissioner of Land to assess, according to the Land Acquisition (Public Purposes) Ordinance, the freehold value of the hereunder described land at Kalkara, required by Government for a public purpose, after having taken into consideration the locality, as well as other matters which may be relevant to the value of the same property.

A plot of land measuring about 213 square metres, bounded on the Sout West and South East by the remaining land of Joseph Mifsud; on the North East by an existing street abutting from Triq Santu Rokku or more precise boundaries, which land is considered agricultural land in terms of the Land Acquisition Ordinance and is edged in red and marked as plot number '5'on plan P.D. No. 2008_223, is valued for the price of one thousand, five hundred and fourteen euros and nine cents €1,514.09.

Sgd: Fred H. Valentino, A.&C.E.

30th July, 2008


This is an official document for Land Registry use only
Dan hu dokument uffiċjali għall-użu biss fir-Reġistru tal-Artijiet
Gvern Ta' Malta
Registru ta' l-Artijiet
Government of Malta
Land Registry
KALKARA
San Rokku
TRIQ IL-KONVENT
TRIQ ANTONIO FALZON
TRIQ IL-MEJJU
Site Plan
Pjanta tas-sit
Perit Stefan Scotto
Estate Management Department
NOT TO SCALE
INDICATION OF LOCATION FOR INFORMATION PURPOSES ONLY

Nru. 842

AKKWIST TA' ART

DIN id-dikjarazzjoni li ġejja, magħmula mill-President ta' Malta bis-saħħa tal-artikolu 3 ta' l-Ordinanza dwar l-Akkwist tal-Artijiet għal Skopijiet Pubbliċi (Kapitolu 88) hija ppubblikata skond u għall-finijiet tal-artikolu 9(1) ta' dik l-Ordinanza.

It-2 ta' Ottubru, 2008

(File No. L 154/2007/plt 6)

DIKJARAZZJONI TAL-PRESIDENT TA' MALTA

Jiena hawnhekk niddikjara illi l-art hawn taħt imsemmija hija meħtieġa mill-awtorità kompetenti għal skop pubbliku skond id-dispożizzjonijiet tal-Ordinanza dwar l-Akkwist ta' Artijiet għal Skopijiet Pubbliċi (Kapitolu 88) u illi l-Akkwist tagħha għandu jkun b'xiri assolut.

Deskrizzjoni ta' l-Art

L-art li ġejja fil-Kalkara:-

Biċċa art tal-kejl ta' madwar 186 metru kwadru, li tmiss mill-Grigal ma' trejqa eżistenti sbokkanti minn Triq Santu Rokku; mix-Xlokk ma' Triq il-Konvoj ta' Sant Marija u mil-Lbiċ ma' art residwa ta' Joseph Mifsud jew irjieħ verjuri.

L-art hawn fuq imsemmija tidher murija bil-kulur aħmar u mmarkata bħala *plot* numru '6' fuq il-pjanta P.D. Nru 2008_223 li wieħed jista' jara fuq talba fid-Dipartiment tal-Artijiet, Auberge de Baviere, Valletta.

Il-kumpens offrut huwa ta' elf, tliet mija u sebgħa u għoxrin Ewro u erbgħa u sebgħin ċenteżmu €1,327.74, skond l-istima

No. 842

ACQUISITION OF LAND

THE following declaration made by the President of Malta under section 3 of the Land Acquisition (Public Purposes) Ordinance (Chapter 88) is published in terms and for the purposes of section 9(1) thereof.

2nd October, 2008

DECLARATION BY THE PRESIDENT OF MALTA

I hereby declare that the undermentioned land is required by the competent authority for a public purpose in terms of the provisions of the Land Acquisition (Public Purposes) Ordinance (Cap. 88) and that the acquisition thereof is to be by absolute purchase.

Description of the Land

The following land at Kalkara:-

A plot of land measuring about 186 square metres, bounded on the North East by an existing path abutting from Triq Santu Rokku; on the South East by Triq il-Konvoj ta' Sant Marija and on the South West by the remaining land of Joseph Mifsud or more precise boundaries.

The abovementioned land is shown in red and marked as plot '6' on plan P.D. No. 2008_223, which may be seen on demand at the Land Department, Auberge de Baviere, Valletta.

The compensation offered is one thousand, three hundred and twenty-seven euros and seventy-four cents €1,327.74,

li hawn ma' din id-dikjarazzjoni kif din saret mill-perit arkitett Fred H. Valentino, A.&C.E.

Ma' din id-dikjarazzjoni qed tiġi ppubblikata *site plan* li turi l-immobbli msemmija.

(Iff) Edward Fenech Adami
President
4/9/2008

Din is-*site plan* qed tiġi ppubblikata f'paġna 9850.

Stima tal-Perit (oriġinali bil-Malti)

Art fil-Kalkara

Fuq struzzjonijiet tal-Kummissarju tal-Artijiet, skond l-Ordinanza dwar l-Akkwist ta' Artijiet (għal Skopijiet Pubbliċi) qieghed niffissa l-valur liberu u frank tal-proprjetà hawn taħt deskritta fil-Kalkara, li hi meħtieġa mill-Gvern għal skop pubbliku, u dan wara li ħadt in konsiderazzjoni l-lokalità, kif ukoll ħwejjeġ oħra li jista' jkollhom x'jaqsmu mal-valur tal-istess proprjetà

Biċċa art tal-kejl ta' madwar 186 metru kwadru, li tmiss mill-Grigal ma' trejqa eżistenti sbokkanti minn Triq Santu Rokku; mix-Xlokk ma' Triq il-Konvoj ta' Sant Marija u mil-Lbiċ ma' art residwa ta' Joseph Mifsud jew irjieħ verjuri, liema art hija meqjusa bħala art agrikola fit-termini tal-Ordinanza dwar l-Akkwist ta' Artijiet u hija delineata b'kulur aħmar u mmarkata bħala *plot* numru '6' fuq il-pjanta P.D. Nru. 2008_223, hija stmata għall-valur ta' elf, tliet mija u sebgħa u għoxrin Ewro u erbgħa u sebgħin ċenteżmu €1,327.74.

Ft: Fred H. Valentino, A.&C.E.

It-30 ta' Lulju, 2008

according to the valuation published with this declaration as made by architect Fred H. Valentino, A.&C.E.

A site plan showing the mentioned immovable property is being published with this declaration

(Sgd) Edward Fenech Adami
President
4/9/2008

This site plan is being published on page 9850.

Architect's Valuation (original in Maltese)

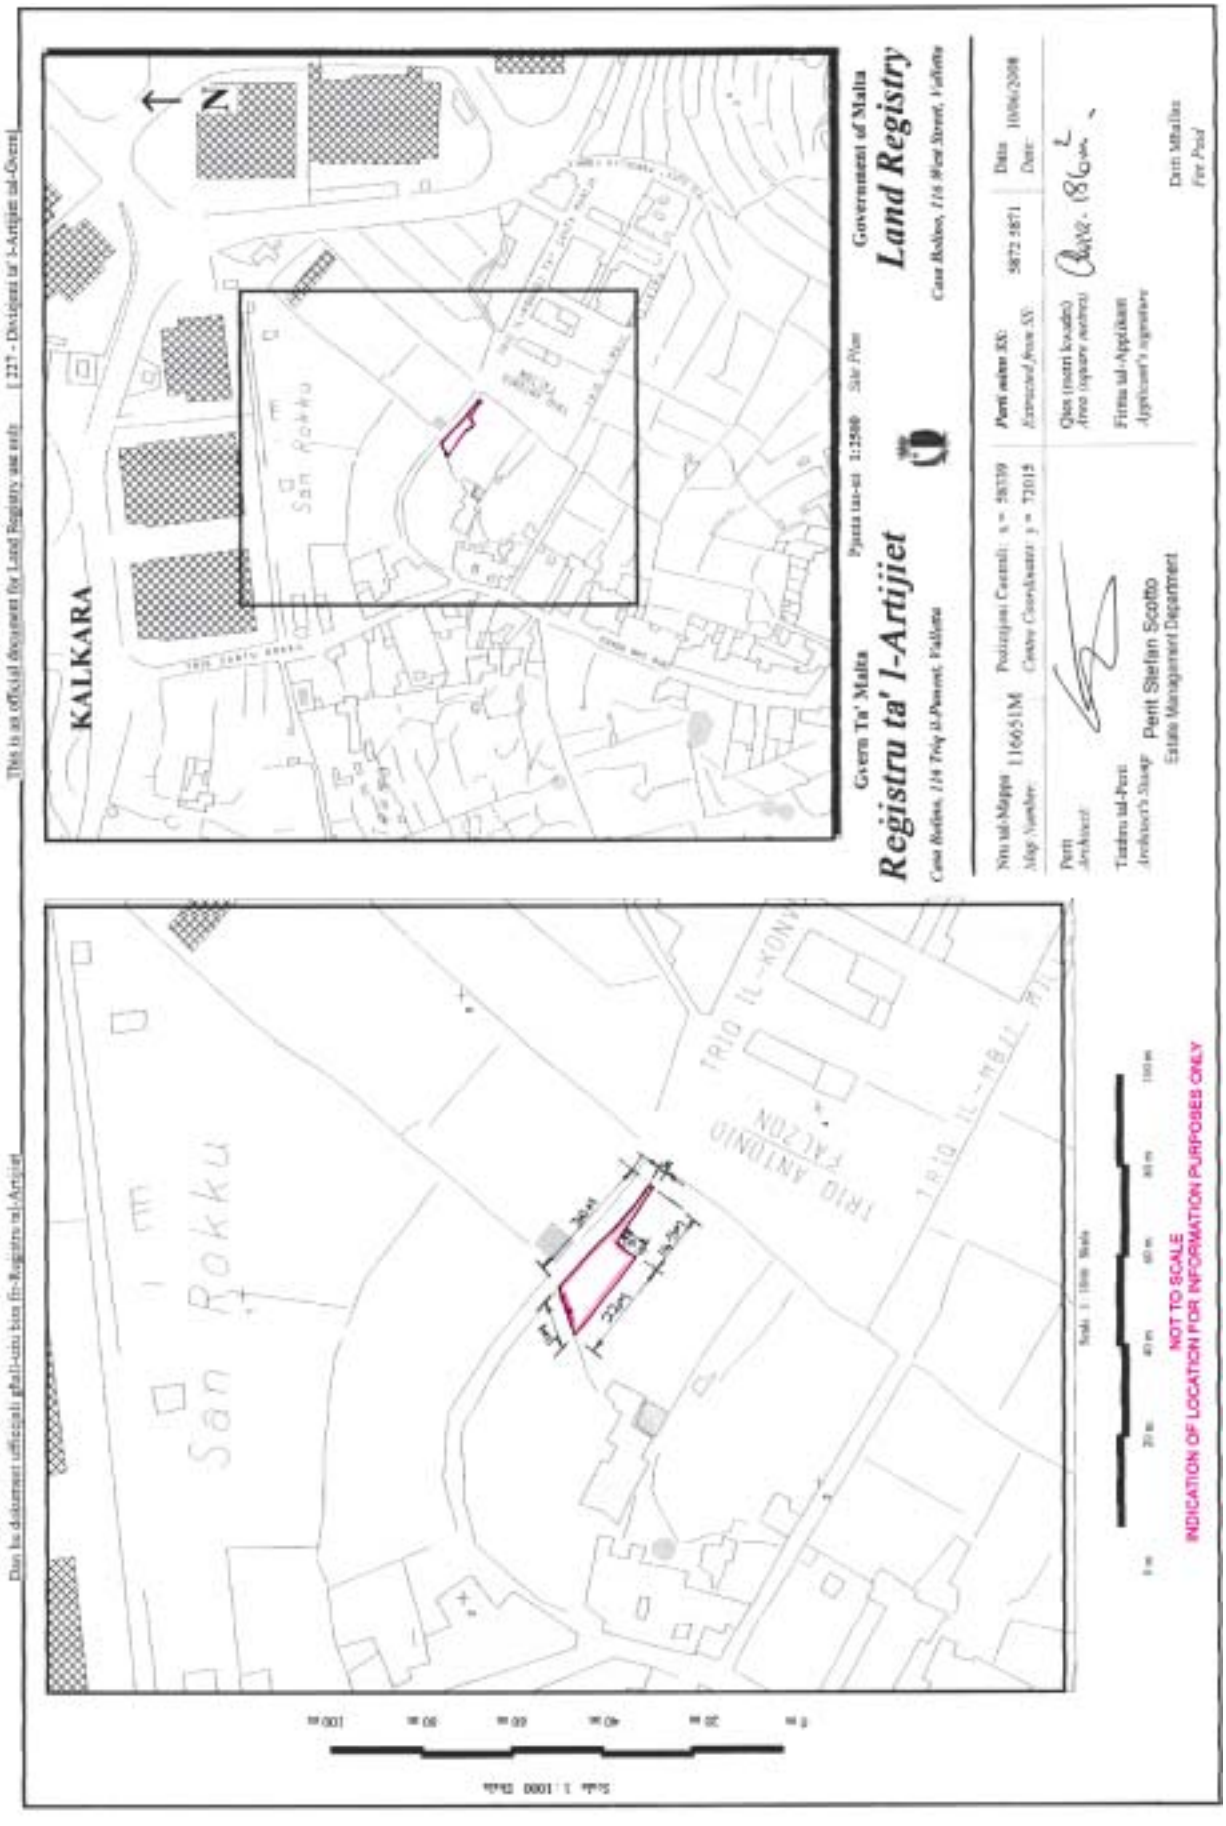
Land at Kalkara

I have been instructed by the Commissioner of Land to assess, according to the Land Acquisition (Public Purposes) Ordinance, the freehold value of the hereunder described land at Kalkara, required by Government for a public purpose, after having taken into consideration the locality, as well as other matters which may be relevant to the value of the same property.

A plot of land measuring about 186 square metres, bounded on the North East by an existing street abutting from Triq Santu Rokku; on the South East by Triq il-Konvoj ta' Sant Marija and on the South West by the remaining land of Joseph Mifsud or more precise boundaries, which land is considered agricultural land in terms of the Land Acquisition Ordinance and is edged in red and marked as plot number '6'on plan P.D. No. 2008_223, is valued for the price of one thousand, three hundred and twenty-seven euros and seventy-four cents €1,327.74.

Sgd: Fred H. Valentino, A.&C.E.

30th July, 2008


This is an official document for Land Registry use only [227 - Direttorat tal' I-Artijiet tal-Gvern]
Dan hu dokument uffiċjali għall-użu biss fir-Reġistru tal-Artijiet
KALKARA
N
San Rokku
Gvern Ta' Malta
Pjanta tas-sit 1:2500 Site Plan
Government of Malta
Registru ta' l-Artijiet
Land Registry
Casa Rokkua, 116 Triq il-Pwent, Valletta
Casa Rokkua, 116 West Street, Valletta
Nru tal-Mappa 116651M
Map Number
Pożizzjoni Ċentrali: x = 58359
Central Coordinates: y = 72015
Perit mahtur fil-
Appointed Area as:
5872 5871
Data 10/06/2008
Date
Qies (metri kwadri)
Area (square metres)
Perit
Architect
Firma tal-Applikant
Applicant's signature
Tarġiet tal-Perit
Architect's Stamp
Perit Stefan Scotto
Estate Management Department
Data Mħallas
Fee Paid
TRIO IL-KONVENT
TRIO ANTONIO FALZON
TRIO IL-HBIL
Scale 1:1000 Scala
NOT TO SCALE
INDICATION OF LOCATION FOR INFORMATION PURPOSES ONLY

Nru. 843

AKKWIST TA' ART

DIN id-dikjarazzjoni li ġejja, magħmula mill-President ta' Malta bis-saħħa tal-artikolu 3 ta' l-Ordinanza dwar l-Akkwist tal-Artijiet għal Skopijiet Pubbliċi (Kapitolu 88) hija ppubblikata skond u għall-finijiet tal-artikolu 9(1) ta' dik l-Ordinanza.

It-2 ta' Ottubru, 2008

(File No. L 142/2008/plt 1)

DIKJARAZZJONI TAL-PRESIDENT TA' MALTA

Jiena hawnhekk niddikjara illi l-art hawn taħt imsemmija hija meħtieġa mill-awtorità kompetenti għal skop pubbliku skond id-dispożizzjonijiet tal-Ordinanza dwar l-Akkwist ta' Artijiet għal Skopijiet Pubbliċi (Kapitolu 88) u illi l-Akkwist tagħha għandu jkun b'xiri assolut.

Deskrizzjoni ta' l-Art

L-art li ġejja fix-Xgħajra:-

1. Biċċa art tal-kejl ta' madwar 889 metru kwadru, li tmiss mit-Tramuntana ma' Smart City, mil-Lbiċ ma' sqaq pubbliku f'Ta' Alessi, u mil-Lvant ma' art residwa ta' Angelo Camilleri u oħrajn jew irjieħ verjuri.

L-art hawn fuq imsemmija tidher murija bil-kulur aħmar u bin-numru '1' fuq il-pjanta P.D. Nru 2008_282 li wieħed jista' jara fuq talba fid-Dipartiment tal-Artijiet, Auberge de Baviere, Valletta.

Il-kumpens offrut huwa ta' sitt elf, mitejn u sitta u sittin ewro €6,266, skond l-istima li hawn ma' din id-dikjarazzjoni

No. 843

ACQUISITION OF LAND

THE following declaration made by the President of Malta under section 3 of the Land Acquisition (Public Purposes) Ordinance (Chapter 88) is published in terms and for the purposes of section 9(1) thereof.

2nd October, 2008

DECLARATION BY THE PRESIDENT OF MALTA

I hereby declare that the undermentioned land is required by the competent authority for a public purpose in terms of the provisions of the Land Acquisition (Public Purposes) Ordinance (Cap. 88) and that the acquisition thereof is to be by absolute purchase.

Description of the Land

The following land at Xgħajra:-

A plot of land measuring about 889 square metres, bounded on the North by Smart City, on the South West by a public alley at Ta' Alessi, and on the East by the remaining land of Angelo Camilleri and others or more precise boundaries.

The abovementioned land is shown in red and with number '1' on plan P.D. No. 2008_282, which may be seen on demand at the Land Department, Auberge de Baviere, Valletta.

The compensation offered is six thousand, two hundred and sixty-six Euros, €6,266, according to the valuation published

kif din saret mill-perit arkitett Fred H. Valentino, A.&C.E.

Ma' din id-dikjarazzjoni qed tiġi ppubblikata *site plan* li turi l-immobbli msemmija.

(Iff) Edward Fenech Adami
President
4/9/2008

Din is-*site plan* qed tiġi ppubblikata f'paġna 9853.

Stima tal-Perit (oriġinali bil-Malti)

Akkwist ta' Art fix-Xgħajra

Fuq struzzjonijiet tal-Kummissarju tal-Artijiet, skond l-Ordinanza dwar l-Akkwist ta' Artijiet (għal Skopijiet Pubbliċi) qiegħed niffissa l-valur liberu u frank tal-proprjetà hawn taħt deskritta fix-Xgħajra, li hi meħtieġa mill-Gvern għal skop pubbliku, u dan wara li ħadt in konsiderazzjoni l-lokalità, kif ukoll ħwejjeġ oħra li jista' jkollhom x'jaqsmu mal-valur tal-istess proprjetà

Biċċa art tal-kejl ta' madwar 889 metru kwadru, li tmiss mit-Tramuntana ma' Smart City, mil-Lbiċ ma' sqaq pubbliku f'Ta' Alessi, u mil-Lvant ma' art residwa ta' Angelo Camilleri u oħrajn, liema art hija meqjusa bħala art agrikola fit-termini tal-Ordinanza dwar l-Akkwist ta' Artijiet u hija murija bl-aħmar fuq il-pjanta P.D. Nru. 2008_282, u indikata bħala *plot* numru '1' u hija stmata għall-valur ta' sitt elf, mitejn u sitta u sittin ewro €6,266.

Ft: Fred H. Valentino, A.&C.E.

Il-31 ta' Lulju, 2008

with this declaration as made by architect Fred H. Valentino, A.&C.E.

A site plan showing the mentioned immovable property is being published with this declaration

(Sgd) Edward Fenech Adami
President
4/9/2008

This site plan is being published on page 9853.

Architect's Valuation (original in Maltese)

Acquisition of Land at Xgħajra

I have been instructed by the Commissioner of Land to assess, according to the Land Acquisition (Public Purposes) Ordinance, the freehold value of the hereunder described land at Xgħajra, required by Government for a public purpose, after having taken into consideration the locality, as well as other matters which may be relevant to the value of the same property.

A plot of land measuring about 889 square metres, bounded on the North by Smart City, on the South West by a public alley at Ta' Alessi, and on the East by the remaining land of Angelo Camilleri and others, which land is considered agricultural land in terms of the Land Acquisition Ordinance and is shown in red on plan P.D. No. 2008_282, and indicated as plot number '1'is valued for the price of six thousand, two hundred and sixty-six Euros €6,266.

Sgd: Fred H. Valentino, A.&C.E.

31st July, 2008

Dan hu dokument uffiċjali għall-użu biss fir-Reġistru tal-Artijiet
[227 - Direttorat tar-Riżorsi tal-Artijiet tal-Gvern]
This is an official document for Land Registry use only
XGHAJRA
N
Gvern Ta' Malta
Registru ta' l-Artijiet
Casa Rolleo, 116 Triq il-Pwent, Valletta
Pjanta tas-sit 1:2500 Site Plan
Government of Malta
Land Registry
Casa Rolleo, 116 West Street, Valletta
Nru tal-Mappa 120483M
Map Number
Pożizzjoni Centrali: x = 58728
Centre Coordinates: y = 71815
Pjed mill-SS: 3871
Elevation from SS
Data 07/08/2008
Date
Perit
Architect
Tinbra tal-Perit
Architect's Stamp
Perit Stefan Scotto
Estate Management Department
Qies (metri kwadri)
Area (square metres) 888.4 sq.m.
Firma tal-Applikant
Applicant's signature
Dritt Mhallas
Fee Paid
Scale 1:500 Skala
NOT TO SCALE
INDICATION OF LOCATION FOR INFORMATION PURPOSES ONLY

Nru. 844

AKKWIST TA' ART

DIN id-dikjarazzjoni li ġejja, magħmula mill-President ta' Malta bis-saħħa tal-artikolu 3 ta' l-Ordinanza dwar l-Akkwist tal-Artijiet għal Skopijiet Pubbliċi (Kapitolu 88) hija ppubblikata skond u għall-finijiet tal-artikolu 9(1) ta' dik l-Ordinanza.

It-2 ta' Ottubru, 2008

(File No. L 142/2008/plt 2)

DIKJARAZZJONI TAL-PRESIDENT TA' MALTA

Jiena hawnhekk niddikjara illi l-art hawn taħt imsemmija hija meħtieġa mill-awtorità kompetenti għal skop pubbliku skond id-dispożizzjonijiet tal-Ordinanza dwar l-Akkwist ta' Artijiet għal Skopijiet Pubbliċi (Kapitolu 88) u illi l-Akkwist tagħha għandu jkun b'xiri assolut.

Deskrizzjoni ta' l-Art

L-art li ġejja fix-Xgħajra:-

1. Biċċa art tal-kejl ta' madwar 194 metru kwadru, li tmiss mil-Lbiċ ma' Smart City, mill-Grigal ma' sqaq pubbliku f'Ta' Alessi, u mix-Xlokk ma' art residwa ta' sidien inċerti jew irjieħ verjuri.

L-art hawn fuq imsemmija tidher murija bil-kulur aħmar u bin-numru '2' fuq il-pjanta P.D. Nru 2008_282 li wieħed jista' jara fuq talba fid-Dipartiment tal-Artijiet, Auberge de Baviere, Valletta.

Il-kumpens offrut huwa ta' elf, tliet mija u erbgħa u sebgħin ewro u tlieta u tletin ċenteżmu €1,374.33, skond l-

No. 844

ACQUISITION OF LAND

THE following declaration made by the President of Malta under section 3 of the Land Acquisition (Public Purposes) Ordinance (Chapter 88) is published in terms and for the purposes of section 9(1) thereof.

2nd October, 2008

DECLARATION BY THE PRESIDENT OF MALTA

I hereby declare that the undermentioned land is required by the competent authority for a public purpose in terms of the provisions of the Land Acquisition (Public Purposes) Ordinance (Cap. 88) and that the acquisition thereof is to be by absolute purchase.

Description of the Land

The following land at Xgħajra:-

1. A plot of land measuring about 194 square metres, bounded on the South West by Smart City, on the North East by a public alley at Ta' Alessi, and on the South East by the remaining land belonging to uncertain owners or more precise boundaries.

The abovementioned land is shown in red and with number '2' on plan P.D. No. 2008_282, which may be seen on demand at the Land Department, Auberge de Baviere, Valletta.

The compensation offered is one thousand, three hundred and seventy-four Euros and thirty-three cents €1,374.33, according

istima li hawn ma' din id-dikjarazzjoni kif din saret mill-perit arkitett Fred H. Valentino, A.&C.E.

Ma' din id-dikjarazzjoni qed tiġi ppubblikata *site plan* li turi l-immobbli msemmija.

(Iff) EDWARD FENECH ADAMI
President
4/9/2008

Din is-*site plan* qed tiġi ppubblikata f'paġna 9856.

Stima tal-Perit (oriġinali bil-Malti)

Akkwist ta' Art fix-Xgħajra

Fuq struzzjonijiet tal-Kummissarju tal-Artijiet, skond l-Ordinanza dwar l-Akkwist ta' Artijiet (għal Skopijiet Pubbliċi) qiegħed niffissa l-valur liberu u frank tal-proprjetà hawn taħt deskritta fix-Xgħajra, li hi meħtieġa mill-Gvern għal skop pubbliku, u dan wara li ħadt in konsiderazzjoni l-lokalità, kif ukoll ħwejjeġ oħra li jista' jkollhom x'jaqsmu mal-valur tal-istess proprjetà

Biċċa art tal-kejl ta' madwar 194 metru kwadru, li tmiss mil-Lbiċ ma' Smart City, mill-Grigal ma' sqaq pubbliku f'Ta' Alessi, u mix-Xlokk ma' art residwa ta' sidien inċerti, liema art hija meqjusa bħala art agrikola fit-termini tal-Ordinanza dwar l-Akkwist ta' Artijiet u hija murija bl-aħmar fuq il-pjanta P.D. Nru. 2008_282, u indikata bħala *plot* numru '2' u hija stmata għall-valur ta' elf, tliet mija u erbgħa u sebgħin ewro u tlieta u tletin ċenteżmu €1,374.33.

Ft: Fred H. Valentino, A.&C.E.

Il-31 ta' Lulju, 2008

to the valuation published with this declaration as made by architect Fred H. Valentino, A.&C.E.

A site plan showing the mentioned immovable property is being published with this declaration

(Sgd) EDWARD FENECH ADAMI
President
4/9/2008

This site plan is being published on page 9856.

Architect's Valuation (original in Maltese)

Acquisition of Land at Xgħajra

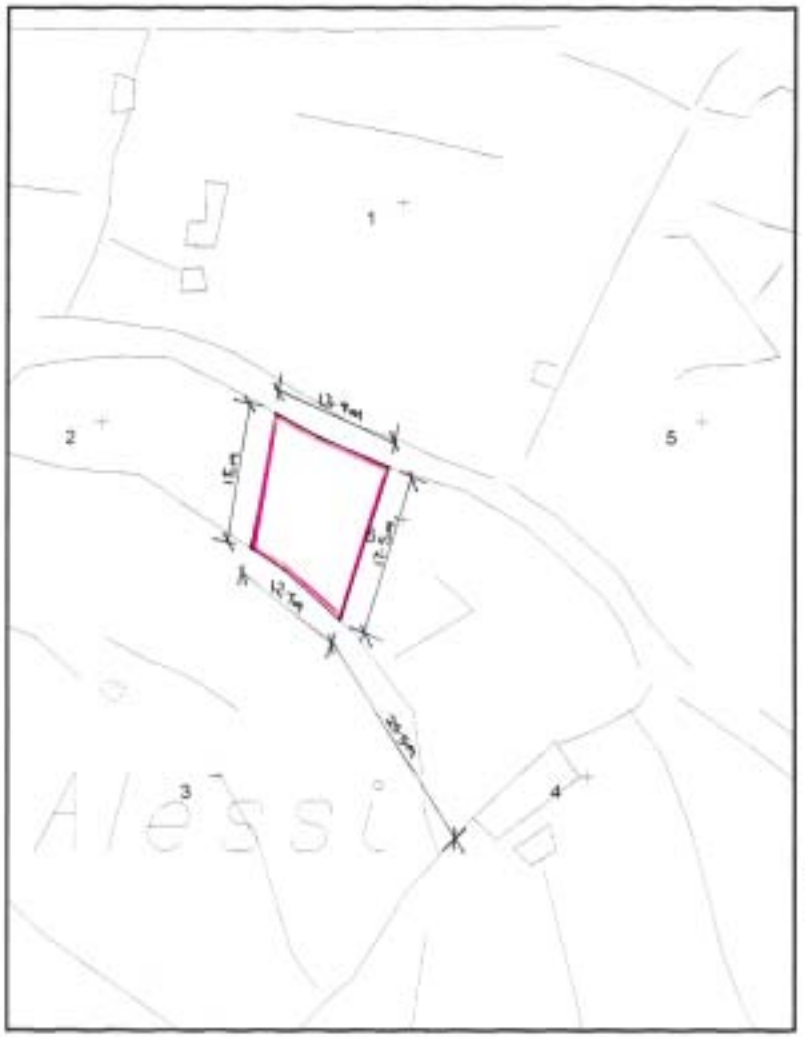
I have been instructed by the Commissioner of Land to assess, according to the Land Acquisition (Public Purposes) Ordinance, the freehold value of the hereunder described land at Xgħajra, required by Government for a public purpose, after having taken into consideration the locality, as well as other matters which may be relevant to the value of the same property.

A plot of land measuring about 194 square metres, bounded on the South West by Smart City, on the North East by a public alley at Ta' Alessi, and on the South East by the remaining land belonging to uncertain owners, which land is considered agricultural land in terms of the Land Acquisition Ordinance and is shown in red on plan P.D. No. 2008_282, and indicated as plot number '2'is valued for the price of one thousand, three hundred and seventy-four Euros and thirty-three cents €1,374.33.

Sgd: Fred H. Valentino, A.&C.E.

31st July, 2008

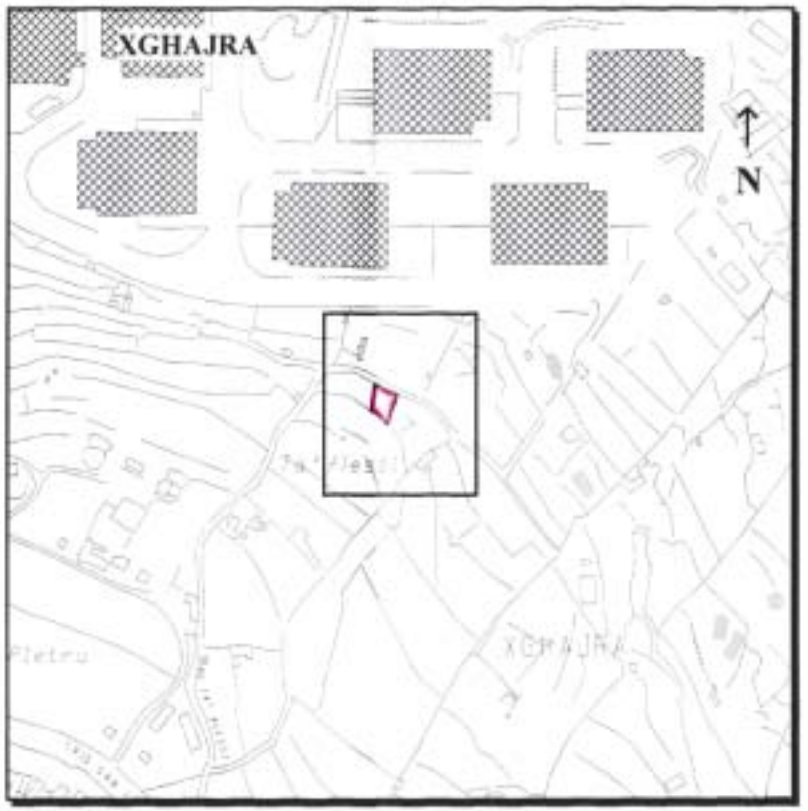
Dan hu dokument ufficjali ghall-użu biss fir-Registru tal-Artijiet This is an official document for Land Registry use only [227 - Divizjoni ta' l-Artijiet tal-Gvern]



Scale 1 : 500 Skala

0 m 10 m 20 m 30 m 40 m 50 m

NOT TO SCALE
INDICATION OF LOCATION FOR INFORMATION PURPOSES ONLY



Gvern Ta' Malta — Pjanta tas-sit 1:2500 *Site Plan* — Government of Malta

Reġistru ta' l-Artijiet

Casa Boliso, 116 Triq il-Pinent, Valletta

Land Registry

Casa Boliso, 116 West Street, Valletta

Nru tal-Mappa *Map Number* 1204845M	Pożizzjoni Ċentrali *Centre Coordinates* x = 58723 y = 71839	*Parti minn SE Extracted from SE* 5871	Data *Date* 07/08/2008
Perit *Architect*		Qies (metri kwadri) *Area (square metres)* Circa – 194 m².	
Timbru tal-Perit *Architect's Stamp*	Perit Stefan Scotto Estate Management Department	Firma tal-Applikant *Applicant's signature*	
		Dritt Mhallas *Fee Paid*	

Nru. 845

AKKWIST TA' ART

DIN id-dikjarazzjoni li ġejja, magħmula mill-President ta' Malta bis-saħħa tal-artikolu 3 ta' l-Ordinanza dwar l-Akkwist tal-Artijiet għal Skopijiet Pubbliċi (Kapitolu 88) hija ppubblikata skond u għall-finijiet tal-artikolu 9(1) ta' dik l-Ordinanza.

It-2 ta' Ottubru, 2008

(File No. L 11/2007)

DIKJARAZZJONI TAL-PRESIDENT TA' MALTA

Jiena hawnhekk niddikjara illi l-art hawn taħt imsemmija hija meħtieġa mill-awtorità kompetenti għal skop pubbliku skond id-dispożizzjonijiet tal-Ordinanza dwar l-Akkwist ta' Artijiet għal Skopijiet Pubbliċi (Kapitolu 88) u illi l-Akkwist tagħha għandu jkun b'xiri assolut.

Deskrizzjoni ta' l-Art

L-art li ġejja f'San Ġiljan:-

Biċċa art tal-kejl ta' madwar 41 metru kwadru, li tmiss mit-Tramuntana u mill-Punent ma' proprjetà ta' Lawrence Formosa u oħrajn, u min-Nofsinhar ma' proprjetà ta' Tonio Mallia jew irjieħ verjuri.

L-art hawn fuq imsemmija tidher murija bil-kulur aħmar fuq il-pjanta P.D. Nru 2007_748 li wieħed jista' jara fuq talba fid-Dipartiment tal-Artijiet, Auberge de Baviere, Valletta.

Il-kumpens offrut huwa ta' disat elef ewro €9,000, skond

No. 845

ACQUISITION OF LAND

THE following declaration made by the President of Malta under section 3 of the Land Acquisition (Public Purposes) Ordinance (Chapter 88) is published in terms and for the purposes of section 9(1) thereof.

2nd October, 2008

DECLARATION BY THE PRESIDENT OF MALTA

I hereby declare that the undermentioned land is required by the competent authority for a public purpose in terms of the provisions of the Land Acquisition (Public Purposes) Ordinance (Cap. 88) and that the acquisition thereof is to be by absolute purchase.

Description of the Land

The following land at St Julians:-

A plot of land measuring about 41 square metres, bounded on the North and West by property of Lawrence Formosa and others, and on the South by property of Tonio Mallia or more precise boundaries.

The abovementioned land is shown in red on plan P.D. No. 2007_748, which may be seen on demand at the Land Department, Auberge de Baviere, Valletta.

The compensation offered is nine thousand €9,000,

l-istima li hawn ma' din id-dikjarazzjoni kif din saret mill-perit arkitett Carmen V. Sutton, A.&C.E.

Ma' din id-dikjarazzjoni qed tiġi ppubblikata *site plan* li turi l-immobbli msemmija.

(Iff) Edward Fenech Adami
President
4/9/2008

Din is-*site plan* qed tiġi ppubblikata f'paġna 9859.

Stima tal-Perit (oriġinali bil-Malti)

Art f'San Ġiljan

Fuq struzzjonijiet tal-Kummissarju tal-Artijiet, skond l-Ordinanza dwar l-Akkwist ta' Artijiet (għal Skopijiet Pubbliċi) qiegħed niffissa l-valur liberu u frank tal-proprjetà hawn taħt deskritta f'San Ġiljan, li hi meħtieġa mill-Gvern għal skop pubbliku, u dan wara li ħadt in konsiderazzjoni l-lokalità, kif ukoll ħwejjeġ oħra li jista' jkollhom x'jaqsmu mal-valur tal-istess proprjetà.

Biċċa art tal-kejl ta' madwar 41 metru kwadru, li tmiss mit-Tramuntana u mill-Punent ma' proprjetà ta' Lawrence Formosa u oħrajn, u min-Nofsinhar ma' proprjetà ta' Tonio Mallia, liema art hija meqjusa bħala art fabbrikabbli fit-termini tal-Ordinanza dwar l-Akkwist ta' Artijiet, hija murija bl-aħmar fuq il-pjanta P.D. Nru. 2007_748, u hija stmata għall-valur ta' disat elef Euro €9,000.

Ft: Carmen V. Sutton, A.&C.E.

Il-31 ta' Mejju, 2008

according to the valuation published with this declaration as made by architect Carmen V. Sutton, A.&C.E.

A site plan showing the mentioned immovable property is being published with this declaration

(Sgd) Edward Fenech Adami
President
4/9/2008

This site plan is being published on page 9859.

Architect's Valuation (original in Maltese)

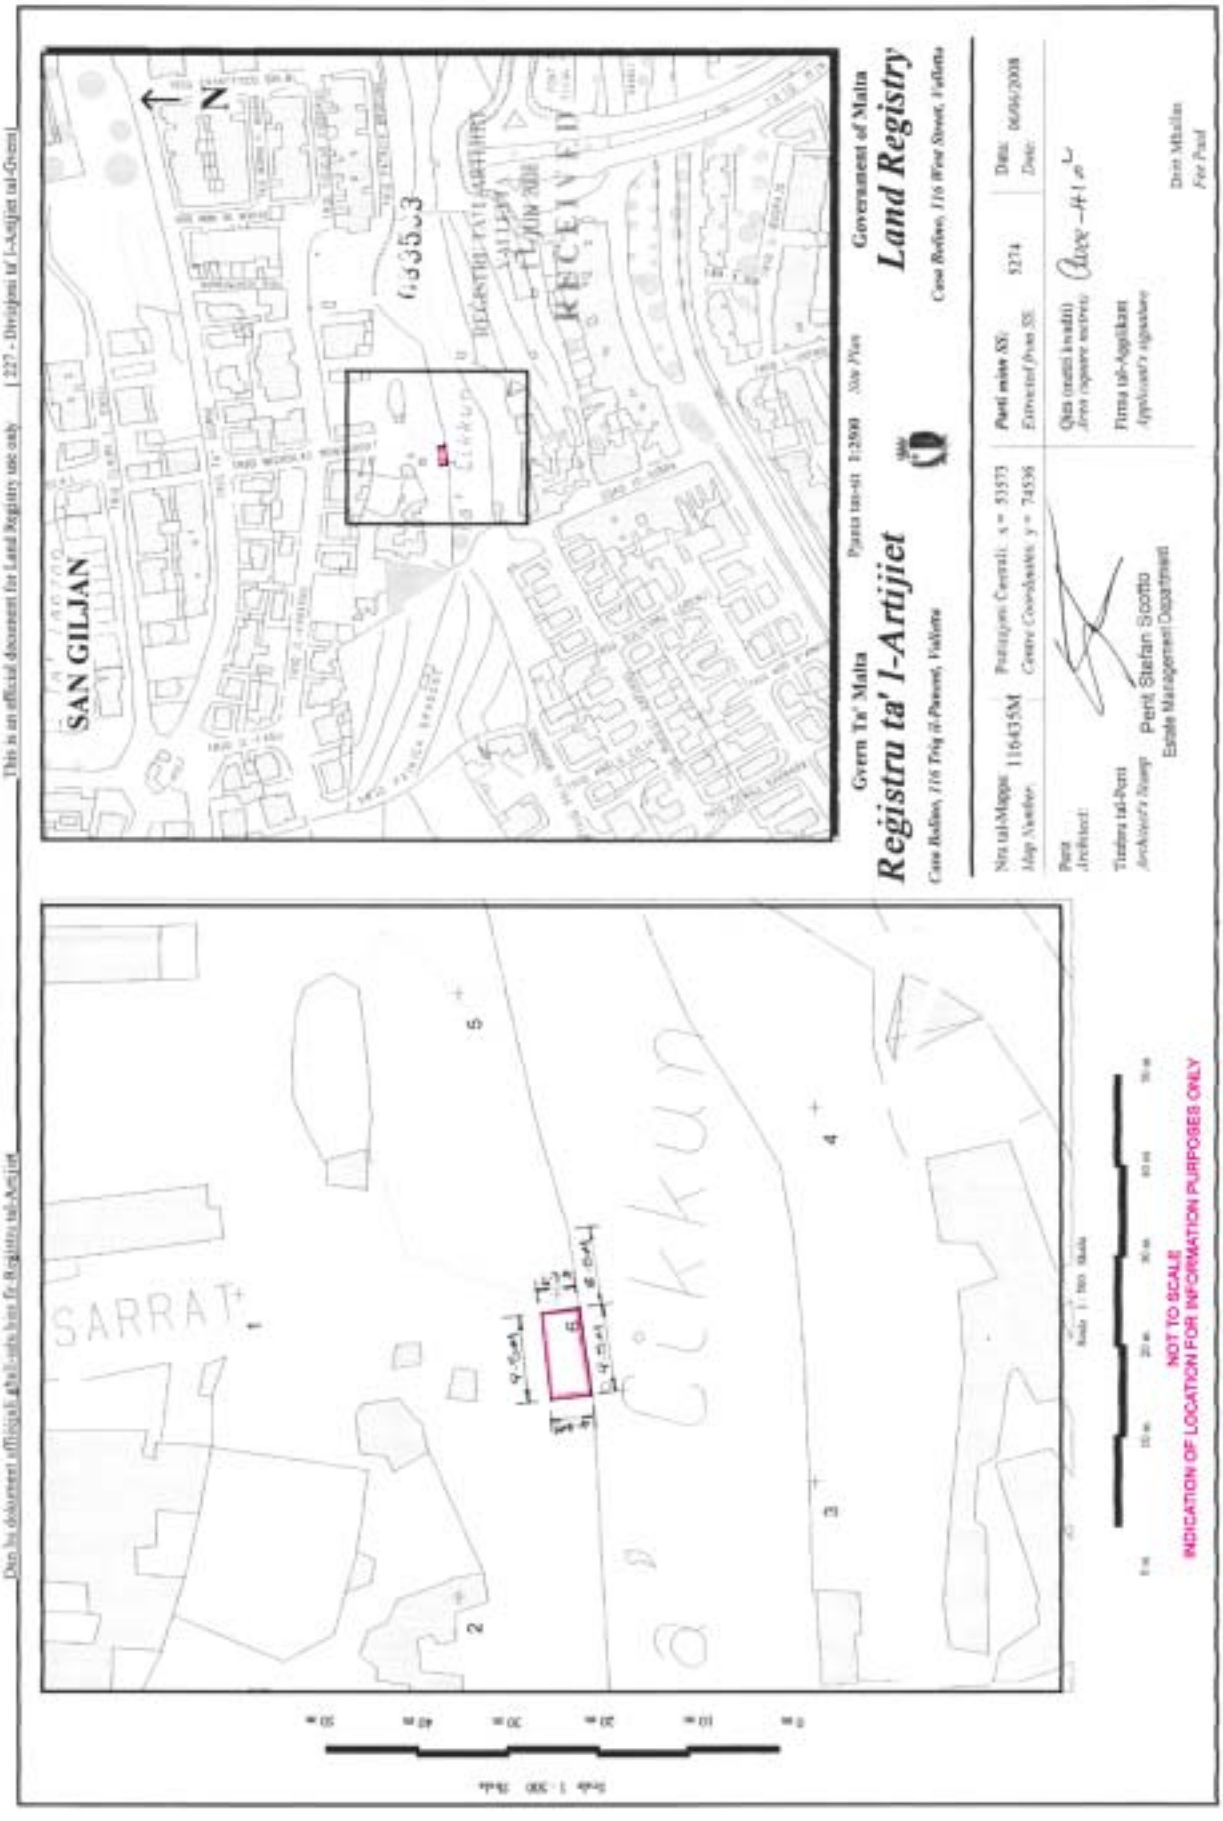
Land at St Julians

I have been instructed by the Commissioner of Land to assess, according to the Land Acquisition (Public Purposes) Ordinance, the freehold value of the hereunder described land at St Julians, required by Government for a public purpose, after having taken into consideration the locality, as well as other matters which may be relevant to the value of the same property.

A plot of land measuring about 41 square metres, bounded on the North and West by property of Lawrence Formosa and others, and on the South by property of Tonio Mallia, which land is considered a building site in terms of the Land Acquisition Ordinance, is shown in red on plan P.D. No. 2007_748, and is valued for the price of nine thousand Euros €9,000.

Sgd: Carmen V. Sutton, A.&C.E.

31st May, 2008


This is an official document for Land Registry use only
Dan hu dokument ufficjali ghall-użu biss fir-Reġistru tal-Artijiet
227 - Divisjoni ta' l-Artijiet tal-Gvern
SAN GILJAN
N
RECEIVED
Gvern Ta' Malta
Registru ta' l-Artijiet
Pjanta tas-sit 1:2500 Site Plan
Government of Malta
Land Registry
Nru tal-Mappa 11643SM
Map Number
Pożizzjoni Ċentrali: x = 53573
Centre Coordinates: y = 74596
Parti mixtrija (SI)
Extracted from SI
5274
Data: 06/06/2008
Date:
Qies maqsi kwadri)
Area square metres)
Perit
Architect
Tiżdiq tal-Perit
Architect's Stamp
Perit Stefan Scerri
Estate Management Department
Firma tal-Applikant
Applicant's signature
Dun Mattew
For Paul
SARRAT
Scale 1 : 500 Skala
NOT TO SCALE
INDICATION OF LOCATION FOR INFORMATION PURPOSES ONLY

Nru. 846

AKKWIST TA' ART

DIN id-dikjarazzjoni li ġejja, magħmula mill-President ta' Malta bis-saħħa tal-artikolu 3 ta' l-Ordinanza dwar l-Akkwist tal-Artijiet għal Skopijiet Pubbliċi (Kapitolu 88) hija ppubblikata skond u għall-finijiet tal-artikolu 9(1) ta' dik l-Ordinanza.

It-2 ta' Ottubru, 2008

(File No. L 335/2007)

DIKJARAZZJONI TAL-PRESIDENT TA' MALTA

Jiena hawnhekk niddikjara illi l-art hawn taħt imsemmija hija meħtieġa mill-awtorità kompetenti għal skop pubbliku skond id-dispożizzjonijiet tal-Ordinanza dwar l-Akkwist ta' Artijiet għal Skopijiet Pubbliċi (Kapitolu 88) u illi l-Akkwist tagħha għandu jkun b'xiri assolut.

Deskrizzjoni ta' l-Art

L-art li ġejja f'Ħal Lija:-

1. Biċċa art tal-kejl ta' madwar 353 metru kwadru, li tmiss mill-Grigal ma' proprjetà ta' Thomas Tonna, mil-Lbiċ u mill-Majjistral ma' toroq pubbliċi jew irjieħ verjuri.

L-art hawn fuq imsemmija tidher murija bil-kulur aħmar fuq il-pjanta P.D. Nru 2007_922 li wieħed jista' jara fuq talba fid-Dipartiment tal-Artijiet, Auberge de Baviere, Valletta.

Il-kumpens offrut huwa ta' tnejn u għoxrin elf u mitejn Ewro €22,200, skond l-istima li hawn ma' din id-

No. 846

ACQUISITION OF LAND

THE following declaration made by the President of Malta under section 3 of the Land Acquisition (Public Purposes) Ordinance (Chapter 88) is published in terms and for the purposes of section 9(1) thereof.

2nd October, 2008

DECLARATION BY THE PRESIDENT OF MALTA

I hereby declare that the undermentioned land is required by the competent authority for a public purpose in terms of the provisions of the Land Acquisition (Public Purposes) Ordinance (Cap. 88) and that the acquisition thereof is to be by absolute purchase.

Description of the Land

The following land at Lia:-

1. A plot of land measuring about 353 square metres, bounded on the North East by property of Thomas Tonna, on the South West and North West by public roads or more precise boundaries.

The abovementioned land is shown in red on plan P.D. No. 2007_922, which may be seen on demand at the Land Department, Auberge de Baviere, Valletta.

The compensation offered is twenty-two thousand and two hundred Euros €22,200, according to the valuation published

dikjarazzjoni kif din saret mill-perit arkitett Carmen V. Sutton, A.&C.E.

Ma' din id-dikjarazzjoni qed tiġi ppubblikata *site plan* li turi l-immobbli msemmija.

(Iff) EDWARD FENECH ADAMI
President
4/9/2008

Din is-*site plan* qed tiġi ppubblikata f'paġna 9862.

Stima tal-Perit (oriġinali bil-Malti)

Akkwist ta' Art f'Ħal Lija

Fuq struzzjonijiet tal-Kummissarju tal-Artijiet, skond l-Ordinanza dwar l-Akkwist ta' Artijiet (għal Skopijiet Pubbliċi) qiegħed niffissa l-valur liberu u frank tal-proprjetà hawn taħt deskritta f'Ħal Lija, li hi meħtieġa mill-Gvern għal skop pubbliku, u dan wara li ħadt in konsiderazzjoni l-lokalità, kif ukoll ħwejjeġ oħra li jista' jkollhom x'jaqsmu mal-valur tal-istess proprjetà

Biċċa art tal-kejl ta' madwar 353 metru kwadru, li tmiss mill-Grigal ma' proprjetà ta' Thomas Tonna, mil-Lbiċ u mill-Majjistral ma' toroq pubbliċi jew irjieħ verjuri, liema art hija meqjusa bħala art agrikola fit-termini tal-Ordinanza dwar l-Akkwist ta' Artijiet u hija murija bl-aħmar fuq il-pjanta P.D. Nru. 2007_922, u hija stmata għall-valur ta' tnejn u għoxrin elf u mitejn ewro €22,200

Ft: Carmen V. Sutton, A.&C.E.

It-12 ta' Awissu, 2008

with this declaration as made by architect Carmen V. Sutton, A.&C.E.

A site plan showing the mentioned immovable property is being published with this declaration

(Sgd) EDWARD FENECH ADAMI
President
4/9/2008

This site plan is being published on page 9862.

Architect's Valuation (original in Maltese)

Acquisition of Land at Lia

I have been instructed by the Commissioner of Land to assess, according to the Land Acquisition (Public Purposes) Ordinance, the freehold value of the hereunder described land at Lia, required by Government for a public purpose, after having taken into consideration the locality, as well as other matters which may be relevant to the value of the same property.

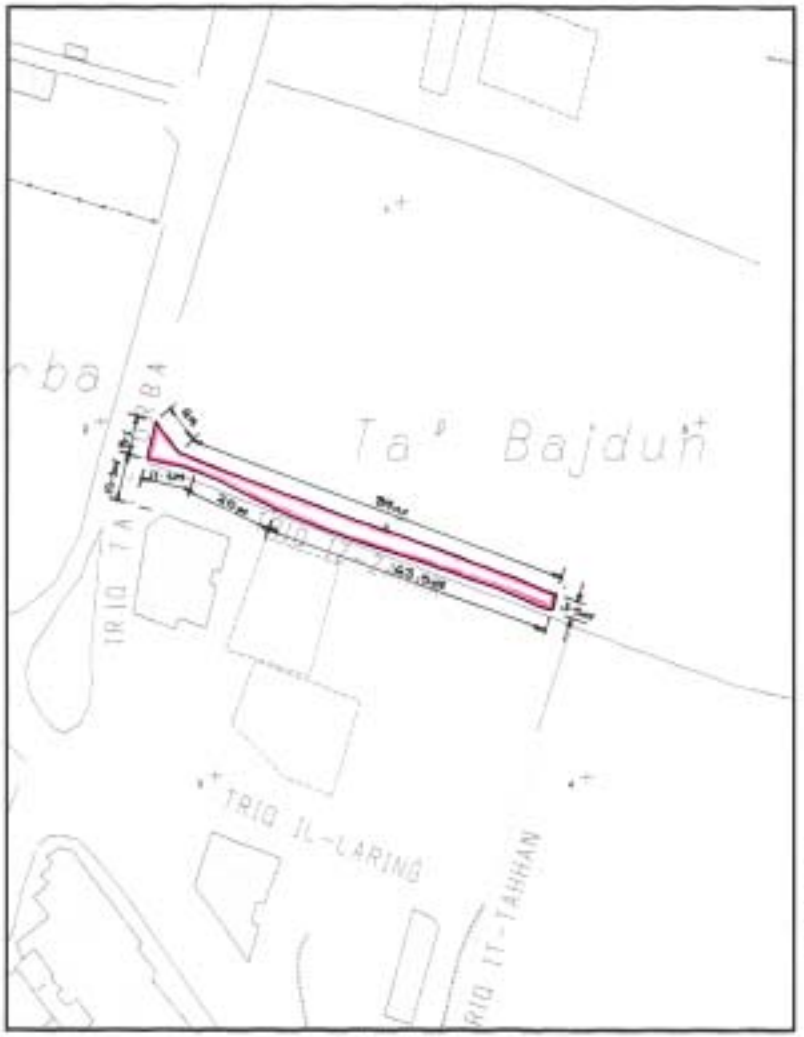
A plot of land measuring about 353 square metres, bounded on the North East by property of Thomas Tonna, on the South West and North West by public roads or more precise boundaries, which land is considered agricultural in terms of the Land Acquisition Ordinance and is shown in red on plan P.D. No. 2007_922, and is valued for the price of twenty-two thousand and two hundred Euros €22,200.

Sgd: Carmen V. Sutton, A.&C.E.

12th August, 2008

Dan hu dokument uffiċjali għall-użu biss fir-Reġistru tal-Artijiet

This is an official document for Land Registry use only [227 - Diviżjoni ta' l-Artijiet tal-Gvern]





Gvern Ta' Malta — Pjanta tas-sit 1:2500 *Site Plan* — Government of Malta

Reġistru ta' l-Artijiet — **Land Registry**

Casa Bolino, 116 Triq il-Punent, Valletta — *Casa Bolino, 116 West Street, Valletta*

Nru tal-Mappa *Map Number:*	120604M	Pożizzjoni Ċentrali: *Centre Coordinates:*	x = 49043 y = 72956	*Partt minn SS: Extracted from SS:*	4873 4872	Data *Date:*	11/08/2008

Perit *Architect:*

Timbru tal-Perit *Architect's Stamp*

Perit Stefan Scotto
Estate Management Department

Qiegħ (metri kwadri) *Area (square metres):* Area - 353 m²

Firma tal-Applikant *Applicant's signature*

Dritt Mħallas *Fee Paid*

DIPARTIMENT TA' L-INFORMAZZJONI – 3, PJAZZA KASTILJA – VALLETTA – MALTA
DEPARTMENT OF INFORMATION – 3, CASTILLE PLACE – VALLETTA – MALTA

PUBBLIKAZZJONIJIET MIXXELLANJI
MISCELLANEOUS PUBLICATIONS

Bejtiet il-Lingwa – Aspetti tal-Lingwa fil-Folklor Malti	€4.66
Child Protection – Procedures for Schools	€3.49
Geological Maps of Malta	€16.31
Geological Maps of Gozo	€11.65
Geological Maps of Malta and Gozo	€23.29
Il-Bennej	€8.15
Il-Ġaħan ta' Binġemma	€4.66
Il-Ħajja ta' Rużar Briffa – Oliver Friggieri	€2.33
Il-Miġja tal-Franċiżi f'Malta – Ktejjeb ta' Tifkira 1798-1998	€2.33
Leli ta' Ħaż-Żgħir – G. Ellul Mercer	€2.33
Overview of the History & Development of the Public Works Department in the Maltese Islands	€11.65
Santo Spirito Hospital	€4.66

PUBBLIKAZZJONIJIET STATISTIĊI
STATISTICAL PUBLICATIONS

A Window on the World of Work	€4.66
Census of Population and Housing 2005 - Volume 1: Population	€18.63
Census of Population and Housing 2005 - Volume 2: Dwellings	€18.63
Children	€6.99
Culture Statistics 2004	€4.66
Demographic Review 2005	€6.99
Education Statistics 2004 (CD)	€10.48
Environment Statistics 2006	€11.65
Household Budgetary Survey	€18.63
Malta in Figures 2005	€4.66
Shipping and Aviation Statistics 2002 (CD)	€10.48
Social Protection in Malta - A Statistical Analysis of Social Protection Accounting 1998 – 2002	€9.32
Social Welfare - Orientated Non-Governmental Organisations - A Statistical Profile 2001	€4.66
Sports Organisations 2000 – 2002	€6.99
Survey on ICT Usage in Households 2002	€4.66
Trade Statistics 200 (CD)	€11.65
Transport Statistics 2005 (CD)	€4.66

Dawn il-Pubblikazzjonijiet jistgħu jinxtraw mid-Dipartiment ta' l-Informazzjoni
3, Pjazza Kastilja, Valletta, Malta

These Publications are obtainable from the Department of Information
3, Castille Place, Valletta, Malta
www.doi.gov.mt
info@gov.mt

DIPARTIMENT TA' L-INFORMAZZJONI – 3, PJAZZA KASTILJA – VALLETTA – MALTA
DEPARTMENT OF INFORMATION – 3, CASTILLE PLACE – VALLETTA – MALTA

PUBBLIKAZZJONIJIET UFFIĊJALI
OFFICIAL PUBLICATIONS

Acts of Parliament 2007 on compact disc (CD)	€13.98
Annual Reports of Government Departments – 2006 on compact disc (CD)	€11.65
CHOGM & State Visit Highlights in pictures on compact disc (CD)	€6.99
Code of Ethics and Conduct for Legal Procurators 1998	€2.33
Code of Ethics for Members of the Judiciary	€2.33
Creating Inclusive Schools: Guidelines for the Implementation of the NMC Policy on Inclusive Education	€4.19
Diskors tal-*Budget* 2008	€2.33
Economic Bulletin – July 2007	€4.66
Economic Survey 2007	€4.66
Electoral Register, April 2008	€24.18
Electoral Register, Local Councils, April 2008	€94.54
Estimates 2008	€4.66
Financial Report 2007	€6.99
Il-Manwal tal-President tar-Repubblika	€1.16
Industry Strategy for Malta: 2007-2010	€2.33
Kodiċi ta' Etika għall-Ġudikanti	€2.33
Legal Notices and Bye-Laws 2007 on compact disc (CD)	€13.98
Malta's Parliament – An Official History	€41.93
Mid-Year Report by the Auditor General – Public Accounts 2005	€4.08
National Curriculum on its Way – Strategic Plan	€2.33
National Curriculum on its Way – Strategic Plan – Abridged	€0.58
Performance Audit – ETC's Job Matching Service– Report by the Auditor General	€3.49
Performance Audit – Inventory Strategy and Distribution of Pharmaceutical Products – Health Division	€4.08
Performance Audit – Quality of Life for the Elderly at St. Vincent de Paul Residence	€3.49
Performance Audit – School Information System – Education Division	€4.66
Performance Audit Report – The Functions of the Tax Compliance Unit	€3.49
Performance Audit – Reviewing VAT Liability: VAT Investigations and Credit Control Exercises	€3.49
Portfolio Assessments	€9.32
Preliminary Master Plan for the Euro Changeover in Malta	no charge
Public Service Management Code (6th Edition – December 2005)	€16.31
Report of the Auditor General – Public Accounts 2004	€3.49
Strateġija għall-Industrija ta' Malta: 2007-2010	€2.33
The Press Act	€1.16
The Registers of the Medical Council (Malta) 2005	€6.99
Tifkira fl-Okkażjoni tal-Kanonizzazzjoni ta' Dun Ġorġ – L-aħħar tislima Lulju 1962 (DVD)	€4.66

Dawn il-Pubblikazzjonijiet jistgħu jinxtraw mid-Dipartiment ta' l-Informazzjoni
3, Pjazza Kastilja, Valletta, Malta

These Publications are obtainable from the Department of Information
3, Castille Place, Valletta, Malta
www.doi.gov.mt
info@gov.mt

L-ammonti bil-lira Maltija huma bbażati fuq ir-rata ta' €1=Lm0.429300 u huma għal użu ta' informazzjoni biss
Ippubblikat mid-Dipartiment ta' l-Informazzjoni (doi.gov.mt) — Valletta — *Published by the Department of Information (doi.gov.mt) — Valletta*