Nru. 18,356
Prezz/Price
€1.49

Gazzetta tal-Gvern ta' Malta
The Malta Government Gazette

L-Erbgħa, 17 ta' Diċembru, 2008
Wednesday, 17th December, 2008

Pubblikata b'Awtorità
Published by Authority

NOTIFIKAZZJONIJIET TAL-GVERN

Nru. 1119

AKKWIST TA' ART

DIN id-dikjarazzjoni li ġejja, magħmula mill-President ta' Malta bis-saħħa tal-artikolu 3 tal-Ordinanza dwar l-Akkwist tal-Artijiet għal Skopijiet Pubbliċi (Kapitolu 88) hija ppubblikata skond u għall-finijiet tal-artikolu 9(1) ta' dik l-Ordinanza.

Is-17 ta' Diċembru, 2008

(File No. L 233/2008 site 11)

DIKJARAZZJONI TAL-PRESIDENT TA' MALTA

Jiena hawnhekk niddikjara illi l-art hawn taħt imsemmija hija meħtieġa mill-awtorità kompetenti għal skop pubbliku skond id-dispożizzjonijiet tal-Ordinanza dwar l-Akkwist ta' Artijiet għal Skopijiet Pubbliċi (Kapitolu 88) u illi l-Akkwist tagħha għandu jkun b'xiri assolut.

Deskrizzjoni tal-Art

L-art li ġejja fl-Isla:-

Biċċa art tal-kejl ta' madwar 519.77 metri kwadri sa livell ta' 12-il metru mil-livell eżistenti tal-moll magħruf bħala 'Boiler Wharf' u li tinkludi l-livell taħt il-moll, li tmiss mil-Lvant u mit-Tramuntana ma' proprjetà ta' sidien mhux magħrufa u mil-Lbiċ ma' Triq il-Kurċifiss jew irjieħ verjuri bl-istrutturi u skavazzjonijiet li hemm fiha.

GOVERNMENT NOTICES

No. 1119

ACQUISITION OF LAND

THE following declaration made by the President of Malta under section 3 of the Land Acquisition (Public Purposes) Ordinance (Chapter 88) is published in terms and for the purposes of section 9(1) thereof.

17th December, 2008

DECLARATION BY THE PRESIDENT OF MALTA

I hereby declare that the undermentioned land is required by the competent authority for a public purpose in terms of the provisions of the Land Acquisition (Public Purposes) Ordinance (Cap. 88) and that the acquisition thereof is to be by absolute purchase.

Description of the Land

The following land at Senglea:-

A plot of land measuring about 519.77 square metres up to the level of 12 metres from the existing quay's level known as 'Boiler Wharf' and including the level below the quay, bounded on the East and North by property of unknown possessors and on the South West by Triq il-Kurċifiss or more precise boundaries with the structures and excavations found in it.

L-art hawn fuq imsemmija tidher murija bil-kulur aħmar u mmarkata bħala *site* 11 fuq il-pjanti P.D. 2008_397_4 u P.D. 2008_397_4B li wieħed jista' jara fuq talba fid-Dipartiment tal-Artijiet, Auberge de Baviere, Valletta.

Il-kumpens offrut huwa ta' disat elef, mija u tmenin Ewro €9,180, skond l-istima li hawn ma' din id-dikjarazzjoni kif din saret mill-perit arkitett Stefan Scotto, A.&C.E.

Ma' din id-dikjarazzjoni qed tiġi ppubblikata *site plan* li turi l-immobbli msemmija.

(Iff) EDWARD FENECH ADAMI
President
18/9/2008

Din is-*site plan* qed tiġi ppubblikata f'paġna 12,273.

Stima tal-Perit (oriġinali bil-Malti)

Art fl-Isla

Fuq struzzjonijiet tal-Kummissarju tal-Artijiet, skond l-Ordinanza dwar l-Akkwist ta' Artijiet (għal Skopijiet Pubbliċi) qieghed niffissa l-valur liberu u frank tal-proprjetà hawn taħt deskritta fl-Isla, li hi meħtieġa mill-Gvern għal skop pubbliku, u dan wara li ħadt in konsiderazzjoni l-lokalità, kif ukoll ħwejjeġ oħra li jista' jkollhom x'jaqsmu mal-valur tal-istess proprjetà

Biċċa art tal-kejl ta' madwar 519.77 metri kwadri sa livell ta' 12-il metru mil-livell eżistenti tal-moll magħruf bħala 'Boiler Wharf' u li tinkludi l-livell taħt il-moll, li tmiss mil-Lvant u mit-Tramuntana ma' proprjetà ta' sidien mhux magħrufa u mil-Lbiċ ma' Triq il-Kurċifiss, liema art hija meqjusa bħala art fabbrikabbli fit-termini tal-Ordinanza dwar l-Akkwist ta' Artijiet u hija delineata b'kulur aħmar u mmarkata bħala *'Site* 11' fuq il-pjanti P.D. Nru. 2008_397_4 u P.D. Nru. 2008_397_4B, hija stmata għall-valur ta' disat elef, mija u tmenin Ewro €9,180.

Ft: Stefan Scotto, A.&C.E.

It-30 ta' Awissu, 2008

The abovementioned land is shown in red and marked as site 11 on plans P.D. No. 2008_397_4 and P.D. 2008_397_4B, which may be seen on demand at the Land Department, Auberge de Baviere, Valletta.

The compensation offered is nine thousand, one hundred and eighty Euros €9,180, according to the valuation published with this declaration as made by architect Stefan Scotto, A.&C.E.

A site plan showing the mentioned immovable property is being published with this declaration

(Sgd) EDWARD FENECH ADAMI
President
18/9/2008

This site plan is being published on page 12,273.

Architect's Valuation (original in Maltese)

Land at Senglea


I have been instructed by the Commissioner of Land to assess, according to the Land Acquisition (Public Purposes) Ordinance, the freehold value of the hereunder described land at Senglea, required by Government for a public purpose, after having taken into consideration the locality, as well as other matters which may be relevant to the value of the same property.


A plot of land measuring about 519.77 square metres up to the level of 12 metres from the existing quay's level known as 'Boiler Wharf' and including the level below the quay, bounded on the East and North by property of unknown possessors and on the South West by Triq il-Kurċifiss, which land is considered as a building site in terms of the Land Acquisition Ordinance and is shown in red and marked as 'Site 11' on plans P.D. No. 2008_397_4 and P.D. No. 2008_397_4B, is valued for the price of nine thousand, one hundred and eighty Euros €9,180.

Sgd: Stefan Scotto, A.&C.E.

30th August, 2008

Dan hu dokument uffiċjali għall-użu biss fir-Reġistru tal-Artijiet | This is an official document for Land Registry use only | [227 - Diviżjoni ta' l-Artijiet tal-Gvern]

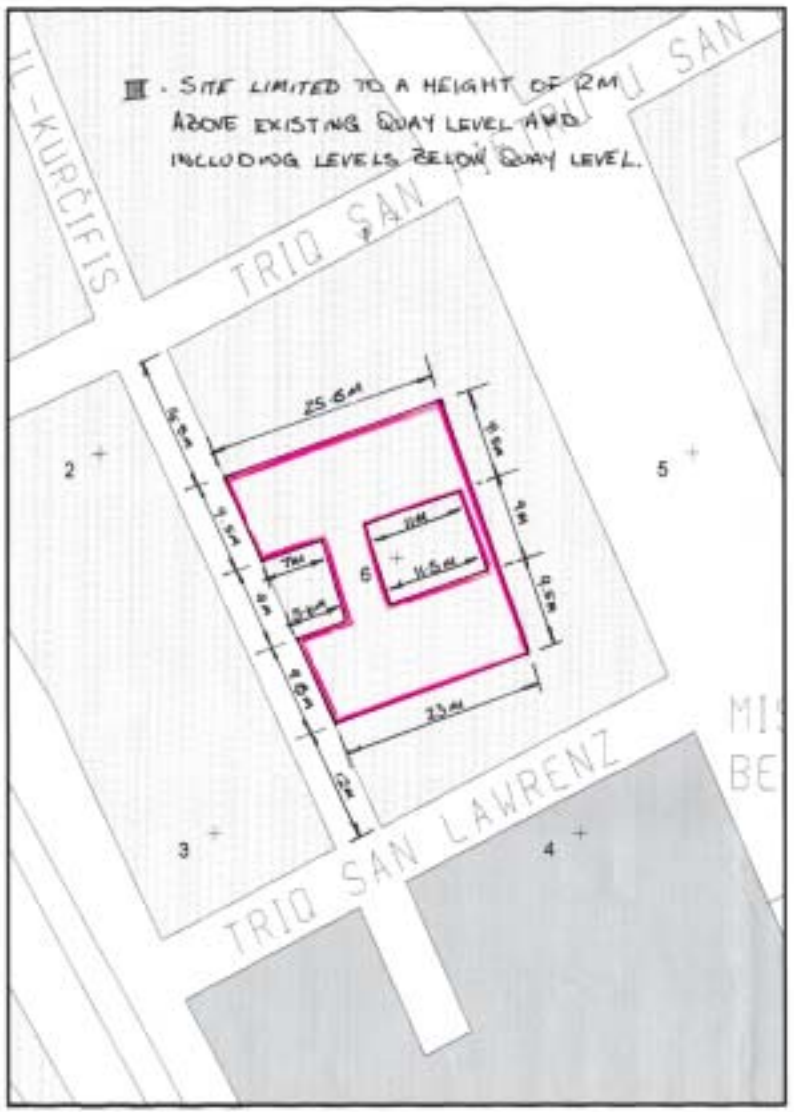

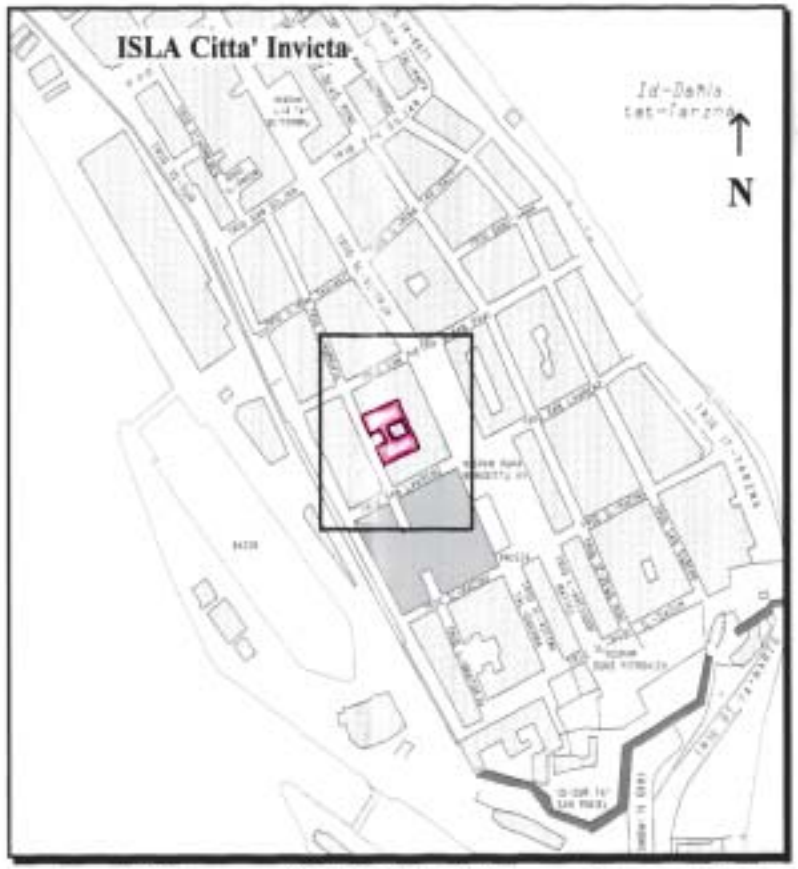

Gvern Ta' Malta — Pjanta tas-sit 1:2500 *Site Plan* — Government of Malta

Reġistru ta' l-Artijiet

Casa Bolino, 116 Triq il-Pwent, Valletta

Land Registry

Casa Bolino, 116 West Street, Valletta

Nru tal-Mappa: *Map Number:*	121280M	Pożizzjoni Ċentrali: x = 56524 *Centre Coordinates:* y = 71628		*Parti mis-SS:* *Extracted from SS:*	5671	Data: *Date:*	25/08/2008

Perit *Architect:* Perit Stefan Scotto, Estate Management Department

Qies (metri kwadri) *Area (square metres):* Plot of 11-59 Tal-L.

Timbru tal-Perit *Architect's Stamp*

Firma tal-Applikant *Applicant's signature*

Dritt Mħallas *Fee Paid*

Nru. 1120

AKKWIST TA' ART

DIN id-dikjarazzjoni li ġejja, magħmula mill-President ta' Malta bis-saħħa tal-artikolu 3 tal-Ordinanza dwar l-Akkwist tal-Artijiet għal Skopijiet Pubbliċi (Kapitolu 88) hija ppubblikata skond u għall-finijiet tal-artikolu 9(1) ta' dik l-Ordinanza.

Is-17 ta' Diċembru, 2008

(File No. L 233/2008 site 10)

DIKJARAZZJONI TAL-PRESIDENT TA' MALTA

Jiena hawnhekk niddikjara illi l-art hawn taħt imsemmija hija meħtieġa mill-awtorità kompetenti għal skop pubbliku skond id-dispożizzjonijiet tal-Ordinanza dwar l-Akkwist ta' Artijiet għal Skopijiet Pubbliċi (Kapitolu 88) u illi l-Akkwist tagħha għandu jkun b'xiri assolut.

Deskrizzjoni tal-Art

L-art li ġejja fl-Isla:-

Biċċa art tal-kejl ta' madwar 172.23 metri kwadri sa livell ta' 12-il metru mil-livell eżistenti tal-moll magħruf bħala 'Boiler Wharf' u li tinkludi l-livell taħt il-moll, li tmiss mill-Punent u mix-Xlokk ma' proprjetà ta' sidien mhux magħrufa, u mil-Lbiċ ma' proprjetà tal-Gvern jew irjieħ verjuri bl-istrutturi u skavazzjonijiet li hemm fiha.

L-art hawn fuq imsemmija tidher murija bil-kulur aħmar u mmarkata bħala *site* 10 fuq il-pjanti P.D. 2008_397_4 u P.D. 2008_397_4B li wieħed jista' jara fuq talba fid-Dipartiment tal-Artijiet, Auberge de Baviere, Valletta.

No. 1120

ACQUISITION OF LAND

THE following declaration made by the President of Malta under section 3 of the Land Acquisition (Public Purposes) Ordinance (Chapter 88) is published in terms and for the purposes of section 9(1) thereof.

17th December, 2008

DECLARATION BY THE PRESIDENT OF MALTA

I hereby declare that the undermentioned land is required by the competent authority for a public purpose in terms of the provisions of the Land Acquisition (Public Purposes) Ordinance (Cap. 88) and that the acquisition thereof is to be by absolute purchase.

Description of the Land

The following land at Senglea:-

A plot of land measuring about 172.23 square metres up to the level of 12 metres from the existing quay's level known as 'Boiler Wharf' and including the level below the quay, bounded on the West and South East by property of unknown possessors, and on the South West by Government property or more precise boundaries with the structures and excavations found in it.

The abovementioned land is shown in red and marked as site 10 on plans P.D. No. 2008_397_4 and P.D. 2008_397_4B, which may be seen on demand at the Land Department, Auberge de Baviere, Valletta.

Il-kumpens offrut huwa ta' tlitt elf u tnejn u erbgħin Ewro €3,042, skond l-istima li hawn ma' din id-dikjarazzjoni kif din saret mill-perit arkitett Stefan Scotto, A.&C.E.

Ma' din id-dikjarazzjoni qed tiġi ppubblikata *site plan* li turi l-immobbli msemmija.

(Iff) EDWARD FENECH ADAMI
President
18/9/2008

Din is-*site plan* qed tiġi ppubblikata f'paġna 12,276.

Stima tal-Perit (oriġinali bil-Malti)

Art fl-Isla

Fuq struzzjonijiet tal-Kummissarju tal-Artijiet, skond l-Ordinanza dwar l-Akkwist ta' Artijiet (għal Skopijiet Pubbliċi) qiegħed niffissa l-valur liberu u frank tal-proprjetà hawn taħt deskritta fl-Isla, li hi meħtieġa mill-Gvern għal skop pubbliku, u dan wara li ħadt in konsiderazzjoni l-lokalità, kif ukoll ħwejjeġ oħra li jista' jkollhom x'jaqsmu mal-valur tal-istess proprjetà

Biċċa art tal-kejl ta' madwar 172.23 metri kwadri sa livell ta' 12-il metru mil-livell eżistenti tal-moll magħruf bħala 'Boiler Wharf' u li tinkludi l-livell taħt il-moll, li tmiss mill-Punent u mix-Xlokk ma' proprjetà ta' sidien mhux magħrufa, u mil-Lbiċ ma' proprjetà tal-Gvern, liema art hija meqjusa bħala art fabbrikabbli fit-termini tal-Ordinanza dwar l-Akkwist ta' Artijiet u hija delineata b'kulur aħmar u mmarkata bħala '*Site* 10' fuq il-pjanti P.D. Nru. 2008_397_4 u P.D. Nru. 2008_397_4B, hija stmata għall-valur ta' tlitt elf u tnejn u erbgħin Ewro €3,042.

Ft: Stefan Scotto, A.&C.E.

It-30 ta' Awissu, 2008

The compensation offered is three thousand and forty-two Euros €3,042, according to the valuation published with this declaration as made by architect Stefan Scotto, A.&C.E.

A site plan showing the mentioned immovable property is being published with this declaration

(Sgd) EDWARD FENECH ADAMI
President
18/9/2008

This site plan is being published on page 12,276.

Architect's Valuation (original in Maltese)

Land at Senglea


I have been instructed by the Commissioner of Land to assess, according to the Land Acquisition (Public Purposes) Ordinance, the freehold value of the hereunder described land at Senglea, required by Government for a public purpose, after having taken into consideration the locality, as well as other matters which may be relevant to the value of the same property.


A plot of land measuring about 172.23 square metres up to the level of 12 metres from the existing quay's level known as 'Boiler Wharf' and including the level below the quay, bounded on the West and South East by property of unknown possessors, and on the South West by Government property, which land is considered as a building site in terms of the Land Acquisition Ordinance and is shown in red and marked as 'Site 10' on plans P.D. No. 2008_397_4 and P.D. No. 2008_397_4B, is valued for the price of three thousand and forty-two Euros €3,042.

Sgd: Stefan Scotto, A.&C.E.

30th August, 2008

Dan hu dokument ufficjali ghall-uzu biss fir-Registru tal-Artijiet This is an official document for Land Registry use only [227 - Divizjoni ta' l-Artijiet tal-Gvern]

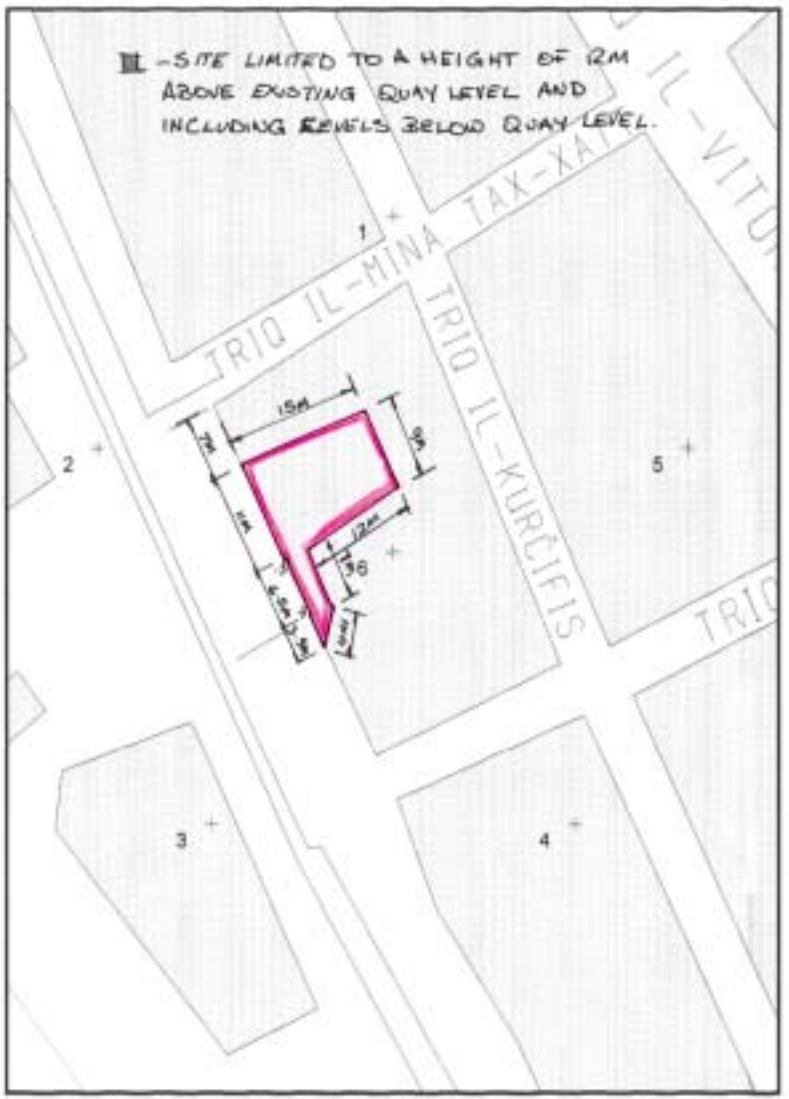

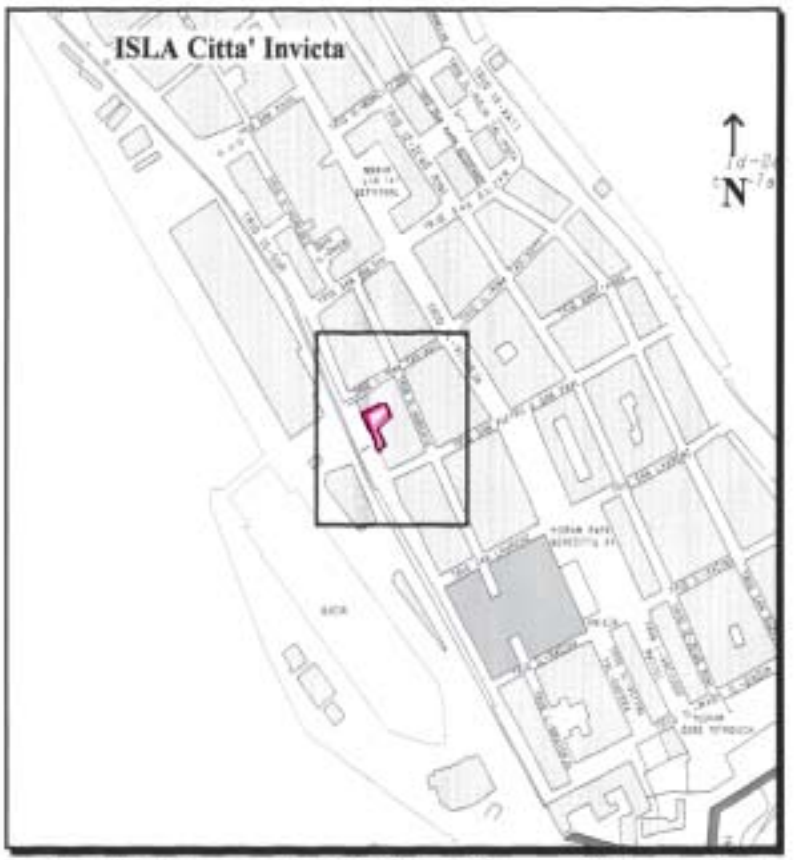

Gvern Ta' Malta — Pjanta tas-sit 1:2500 *Site Plan* — Government of Malta

Reġistru ta' l-Artijiet — *Casa Bolino, 116 Triq il-Pinnett, Valletta*

Land Registry — *Casa Bolino, 116 West Street, Valletta*

Nru tal-Mappa: *Map Number:*	121279M	Pożizzjoni Ċentrali: *Centre Coordinates:*	x = 56471 y = 71664	*Parti minn SS:* *Extracted from SS:*	5671	Data: *Date:*	25/08/2008

Perit: *Architect:* Perit Stefan Scotto, Estate Management Department

Timbru tal-Perit: *Architect's Stamp*

Qies (metri kwadri): *Area (square metres):* Area of Plot 10-172.23m²

Firma tal-Applikant: *Applicant's signature*

Dritt Mħallas: *Fee Paid*

Nru. 1121

AKKWIST TA' ART

DIN id-dikjarazzjoni li ġejja, magħmula mill-President ta' Malta bis-saħħa tal-artikolu 3 tal-Ordinanza dwar l-Akkwist tal-Artijiet għal Skopijiet Pubbliċi (Kapitolu 88) hija ppubblikata skond u għall-finijiet tal-artikolu 9(1) ta' dik l-Ordinanza.

Is-17 ta' Diċembru, 2008

(File No. L 233/2008 site 22)

DIKJARAZZJONI TAL-PRESIDENT TA' MALTA

Jiena hawnhekk niddikjara illi l-art hawn taħt imsemmija hija meħtieġa mill-awtorità kompetenti għal skop pubbliku skond id-dispożizzjonijiet tal-Ordinanza dwar l-Akkwist ta' Artijiet għal Skopijiet Pubbliċi (Kapitolu 88) u illi l-Akkwist tagħha għandu jkun b'xiri assolut.

Deskrizzjoni tal-Art

L-art li ġejja f'Bormla:-

Biċċa art tal-kejl ta' madwar 0.83 metri kwadri sa livell ta' 12-il metru mil-livell eżistenti tal-moll, u tinkludi l-livell ta' taħt il-moll, li tmiss mill-Punent ma' proprjetà tal-Gvern, u mill-Grigal u mil-Lvant ma' proprjetà ta' sidien mhux magħrufa jew irjieħ verjuri bl-istrutturi u skavazzjonijiet li hemm fiha.

L-art hawn fuq imsemmija tidher murija bil-kulur aħmar u mmarkata bħala *site* 22 fuq il-pjanti P.D. 2008_397_4 u P.D. 2008_397_4C li wieħed jista' jara fuq talba fid-Dipartiment tal-Artijiet, Auberge de Baviere, Valletta.

No. 1121

ACQUISITION OF LAND

THE following declaration made by the President of Malta under section 3 of the Land Acquisition (Public Purposes) Ordinance (Chapter 88) is published in terms and for the purposes of section 9(1) thereof.

17th December, 2008

DECLARATION BY THE PRESIDENT OF MALTA

I hereby declare that the undermentioned land is required by the competent authority for a public purpose in terms of the provisions of the Land Acquisition (Public Purposes) Ordinance (Cap. 88) and that the acquisition thereof is to be by absolute purchase.

Description of the Land

The following land at Cospicua:-

A plot of land measuring about 0.83 square metres up to the level of 12 metres from the existing quay's level and including the level below the quay, bounded on the West by Government property, and on the North East and East by property of unknown possessors or more precise boundaries with the structures and excavations found in it.

The abovementioned land is shown in red and marked as site 22 on plans P.D. No. 2008_397_4 and P.D. 2008_397_4C, which may be seen on demand at the Land Department, Auberge de Baviere, Valletta.

Il-kumpens offrut huwa ta' ħmistax-il Ewro €15, skond l-istima li hawn ma' din id-dikjarazzjoni kif din saret mill-perit arkitett Stefan Scotto, A.&C.E.

Ma' din id-dikjarazzjoni qed tiġi ppubblikata *site plan* li turi l-immobbli msemmija.

(Iff) EDWARD FENECH ADAMI
President
18/9/2008

Din is-*site plan* qed tiġi ppubblikata f'paġna 12,279.

Stima tal-Perit (oriġinali bil-Malti)

Art f'Bormla

Fuq struzzjonijiet tal-Kummissarju tal-Artijiet, skond l-Ordinanza dwar l-Akkwist ta' Artijiet (għal Skopijiet Pubbliċi) qieghed niffissa l-valur liberu u frank tal-proprjetà hawn taħt deskritta f'Bormla, li hi meħtieġa mill-Gvern għal skop pubbliku, u dan wara li ħadt in konsiderazzjoni l-lokalità, kif ukoll ħwejjeġ oħra li jista' jkollhom x'jaqsmu mal-valur tal-istess proprjetà

Biċċa art tal-kejl ta' madwar 0.83 metri kwadri sa livell ta' 12-il metru mil-livell eżistenti tal-moll, u tinkludi l-livell ta' taħt il-moll, li tmiss mill-Punent ma' proprjetà tal-Gvern, u mill-Grigal u mil-Lvant ma' proprjetà ta' sidien mhux magħrufa, liema art hija meqjusa bħala art fabbrikabbli fit-termini tal-Ordinanza dwar l-Akkwist ta' Artijiet u hija delineata b'kulur aħmar u mmarkata bħala *'Site* 22' fuq il-pjanti P.D. Nru. 2008_397_4 u P.D. Nru. 2008_397_4C, hija stmata għall-valur ta' ħmistax-il Ewro €15.

Ft: Stefan Scotto, A.&C.E.

It-30 ta' Awissu, 2008

The compensation offered is fifteen Euros €15, according to the valuation published with this declaration as made by architect Stefan Scotto, A.&C.E.

A site plan showing the mentioned immovable property is being published with this declaration

(Sgd) EDWARD FENECH ADAMI
President
18/9/2008

This site plan is being published on page 12,279.

Architect's Valuation (original in Maltese)

Land at Cospicua

I have been instructed by the Commissioner of Land to assess, according to the Land Acquisition (Public Purposes) Ordinance, the freehold value of the hereunder described land at Cospicua, required by Government for a public purpose, after having taken into consideration the locality, as well as other matters which may be relevant to the value of the same property.

A plot of land measuring about 0.83 square metres up to the level of 12 metres from the existing quay's level and including the level below the quay, bounded on the West by Government property, and on the North East and East by property of unknown possessors, which land is considered as a building site in terms of the Land Acquisition Ordinance and is shown in red and marked as 'Site 22' on plans P.D. No. 2008_397_4 and P.D. No. 2008_397_4C, is valued for the price of fifteen Euros €15.


Sgd: Stefan Scotto, A.&C.E.


30th August, 2008

Dan hu dokument uffiċjali għall-użu biss fir-Reġistru tal-Artijiet

This is an official document for Land Registry use only [227 - Diviżjoni ta' l-Artijiet tal-Gvern]

III - SITE LIMITED TO A HEIGHT OF 12M ABOVE EXISTING QUAY LEVEL AND INCLUDING LEVELS BELOW QUAY LEVEL.

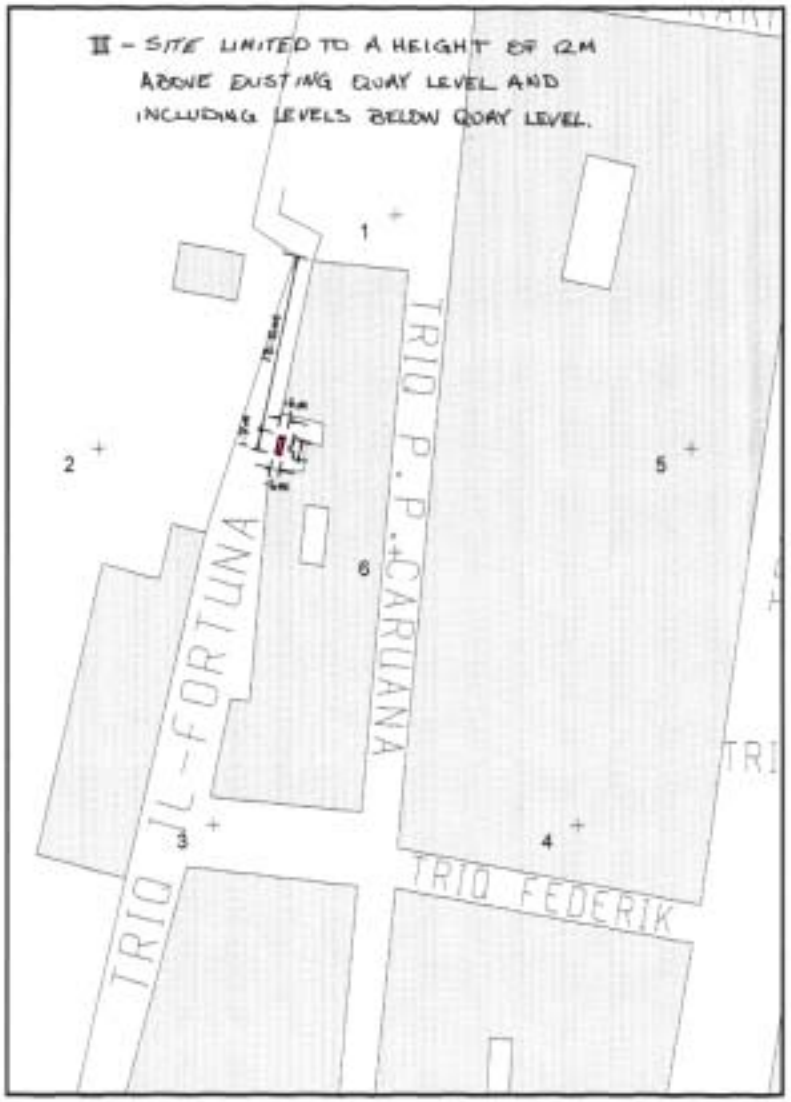

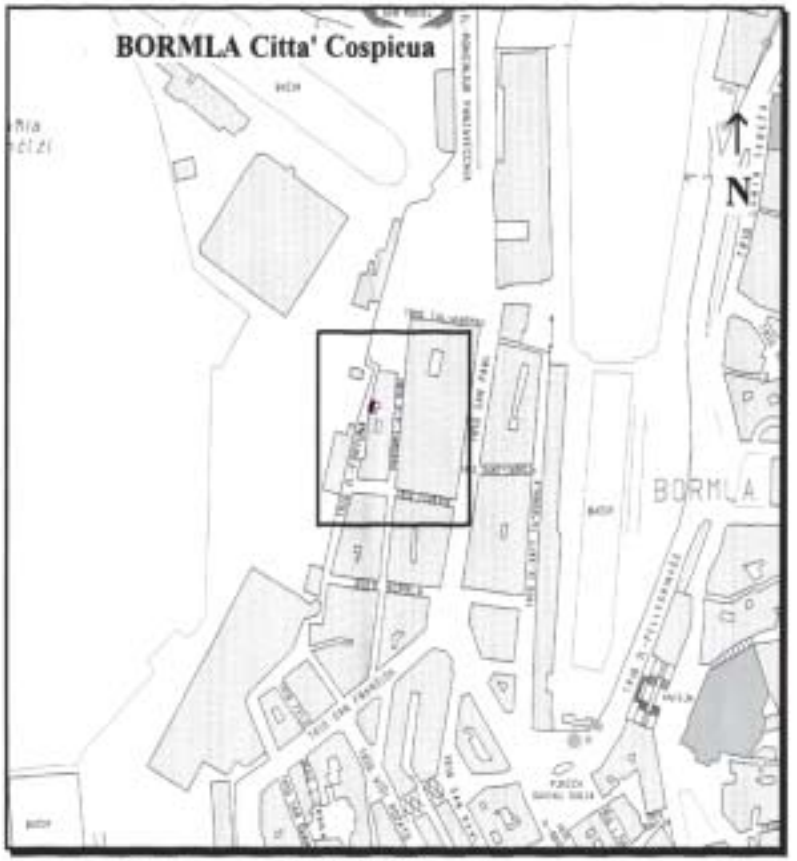

Gvern Ta' Malta — Pjanta tas-sit 1:2500 *Site Plan* — Government of Malta

Reġistru ta' l-Artijiet — **Land Registry**

Casa Bolino, 116 Triq il-Punent, Valletta — *Casa Bolino, 116 West Street, Valletta*

Nru tal-Mappa: *Map Number:*	121440M	Pożizzjoni Ċentrali: x = 56622 *Centre Coordinates:* y = 71220		*Parti minn SS:* *Extracted from SS:*	5671	Data: *Date:*	27/08/2008

Perit
Architect:

Qies (metri kwadri) *Area (square metres)* Circa 3 Plots 22 - 0 - 83m²

Timbru tal-Perit
Architect's Stamp

Firma tal-Applikant
Applicant's signature

Dritt Mħallas
Fee Paid

Scale 1:500 Skala

0m 10m 20m 30m 40m 50m

Scale 1:500 Skala

0m 10m 20m 30m 40m 50m

NOT TO SCALE
INDICATION OF LOCATION FOR INFORMATION PURPOSES ONLY

Nru. 1122

AKKWIST TA' ART

DIN id-dikjarazzjoni li ġejja, magħmula mill-President ta' Malta bis-saħħa tal-artikolu 3 tal-Ordinanza dwar l-Akkwist tal-Artijiet għal Skopijiet Pubbliċi (Kapitolu 88) hija ppubblikata skond u għall-finijiet tal-artikolu 9(1) ta' dik l-Ordinanza.

Is-17 ta' Diċembru, 2008

(File No. L 233/2008 site 24)

DIKJARAZZJONI TAL-PRESIDENT TA' MALTA

Jiena hawnhekk niddikjara illi l-art hawn taħt imsemmija hija meħtieġa mill-awtorità kompetenti għal skop pubbliku skond id-dispożizzjonijiet tal-Ordinanza dwar l-Akkwist ta' Artijiet għal Skopijiet Pubbliċi (Kapitolu 88) u illi l-Akkwist tagħha għandu jkun b'xiri assolut.

Deskrizzjoni tal-Art

L-art li ġejja f'Bormla:-

Biċċa art tal-kejl ta' madwar 34.72 metri kwadri sa livell ta' 12-il metru mil-livell eżistenti tal-moll, u tinkludi l-livell ta' taħt il-moll, li tmiss mil-Lvant ma' proprjetà tal-Gvern, mit-Tramuntana ma' Bieb Bormla, u min-Nofsinhar ma' Triq San Franġisk jew irjieħ verjuri bl-istrutturi u skavazzjonijiet li hemm fiha.

L-art hawn fuq imsemmija tidher murija bil-kulur aħmar u mmarkata bħala *site* 24 fuq il-pjanti P.D. 2008_397_4 u P.D. 2008_397_4C li wieħed jista' jara fuq talba fid-Dipartiment tal-Artijiet, Auberge de Baviere, Valletta.

No. 1122

ACQUISITION OF LAND

THE following declaration made by the President of Malta under section 3 of the Land Acquisition (Public Purposes) Ordinance (Chapter 88) is published in terms and for the purposes of section 9(1) thereof.

17th December, 2008

DECLARATION BY THE PRESIDENT OF MALTA

I hereby declare that the undermentioned land is required by the competent authority for a public purpose in terms of the provisions of the Land Acquisition (Public Purposes) Ordinance (Cap. 88) and that the acquisition thereof is to be by absolute purchase.

Description of the Land

The following land at Cospicua:-

A plot of land measuring about 34.72 square metres up to the level of 12 metres from the existing quay's level and including the level below the quay, bounded on the East by Government property, on the North by Bieb Bormla, and on the South by Triq San Franġisk or more precise boundaries with the structures and excavations found in it.

The abovementioned land is shown in red and marked as site 24 on plans P.D. No. 2008_397_4 and P.D. 2008_397_4C, which may be seen on demand at the Land Department, Auberge de Baviere, Valletta.

Il-kumpens offrut huwa ta' sitt mija u tlettax-il Ewro €613, skond l-istima li hawn ma' din id-dikjarazzjoni kif din saret mill-perit arkitett Stefan Scotto, A.&C.E.

Ma' din id-dikjarazzjoni qed tiġi ppubblikata *site plan* li turi l-immobbli msemmija.

(Iff) EDWARD FENECH ADAMI
President
18/9/2008

Din is-*site plan* qed tiġi ppubblikata f'paġna 12,282.

Stima tal-Perit (oriġinali bil-Malti)

Art f'Bormla

Fuq struzzjonijiet tal-Kummissarju tal-Artijiet, skond l-Ordinanza dwar l-Akkwist ta' Artijiet (għal Skopijiet Pubbliċi) qieghed niffissa l-valur liberu u frank tal-proprjetà hawn taħt deskritta f'Bormla, li hi meħtieġa mill-Gvern għal skop pubbliku, u dan wara li ħadt in konsiderazzjoni l-lokalità, kif ukoll ħwejjeġ oħra li jista' jkollhom x'jaqsmu mal-valur tal-istess proprjetà

Biċċa art tal-kejl ta' madwar 34.72 metri kwadri sa livell ta' 12-il metru mil-livell eżistenti tal-moll, u tinkludi l-livell ta' taħt il-moll, li tmiss mil-Lvant ma' proprjetà tal-Gvern, mit-Tramuntana ma' Bieb Bormla, u min-Nofsinhar ma' Triq San Franġisk, liema art hija meqjusa bħala art fabbrikabbli fit-termini tal-Ordinanza dwar l-Akkwist ta' Artijiet u hija delineata b'kulur aħmar u mmarkata bħala *'Site* 24' fuq il-pjanti P.D. Nru. 2008_397_4 u P.D. Nru. 2008_397_4C, hija stmata għall-valur ta' sitt mija u tlettax-il Ewro €613-il Ewro €613.

Ft: Stefan Scotto, A.&C.E.

It-30 ta' Awissu, 2008

The compensation offered is six hundred anf thirteen Euros €613, according to the valuation published with this declaration as made by architect Stefan Scotto, A.&C.E.

A site plan showing the mentioned immovable property is being published with this declaration

(Sgd) EDWARD FENECH ADAMI
President
18/9/2008

This site plan is being published on page 12,282.

Architect's Valuation (original in Maltese)

Land at Cospicua


I have been instructed by the Commissioner of Land to assess, according to the Land Acquisition (Public Purposes) Ordinance, the freehold value of the hereunder described land at Cospicua, required by Government for a public purpose, after having taken into consideration the locality, as well as other matters which may be relevant to the value of the same property.


A plot of land measuring about 34.72 square metres up to the level of 12 metres from the existing quay's level and including the level below the quay, bounded on the East by Government property, on the North by Bieb Bormla, and on the South by Triq San Franġisk, which land is considered as a building site in terms of the Land Acquisition Ordinance and is shown in red and marked as 'Site 24' on plans P.D. No. 2008_397_4 and P.D. No. 2008_397_4C, is valued for the price of six hundred and thirteen Euros €613.

Sgd: Stefan Scotto, A.&C.E.

30th August, 2008

Dan hu dokument uffiċjali għall-użu biss fir-Reġistru tal-Artijiet This is an official document for Land Registry use only [227 - Direzzjoni ta' l-Artijiet tal-Gvern]

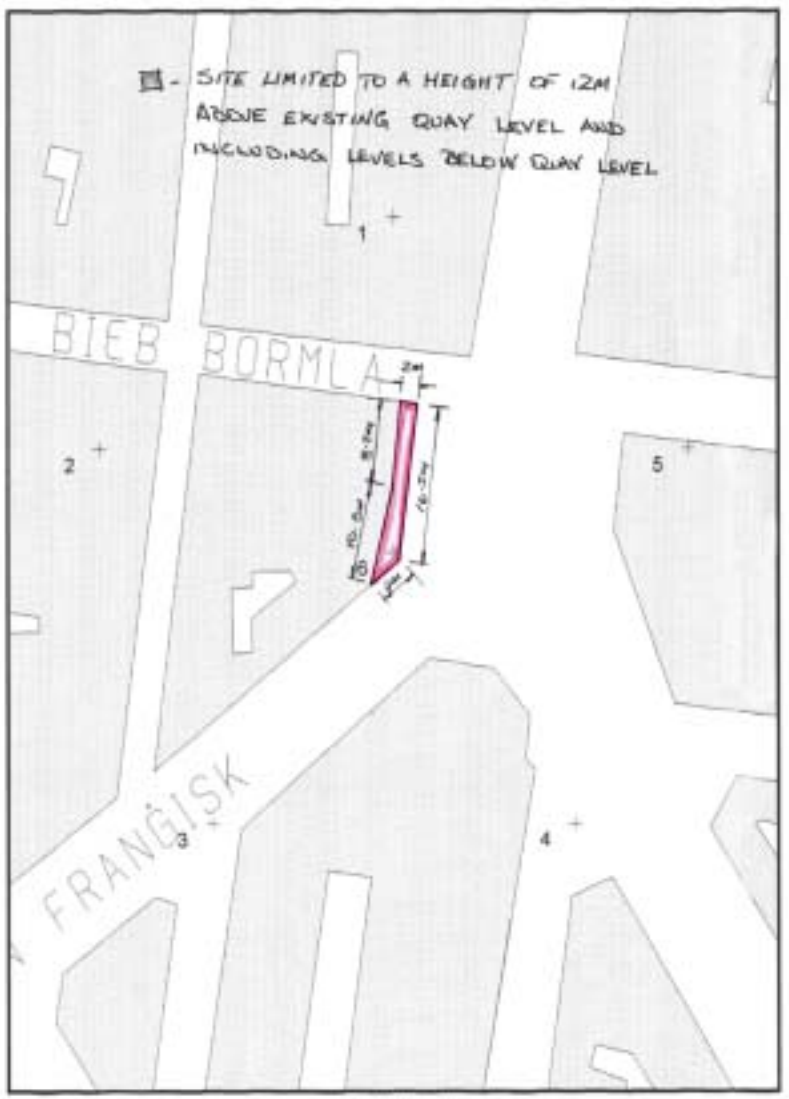

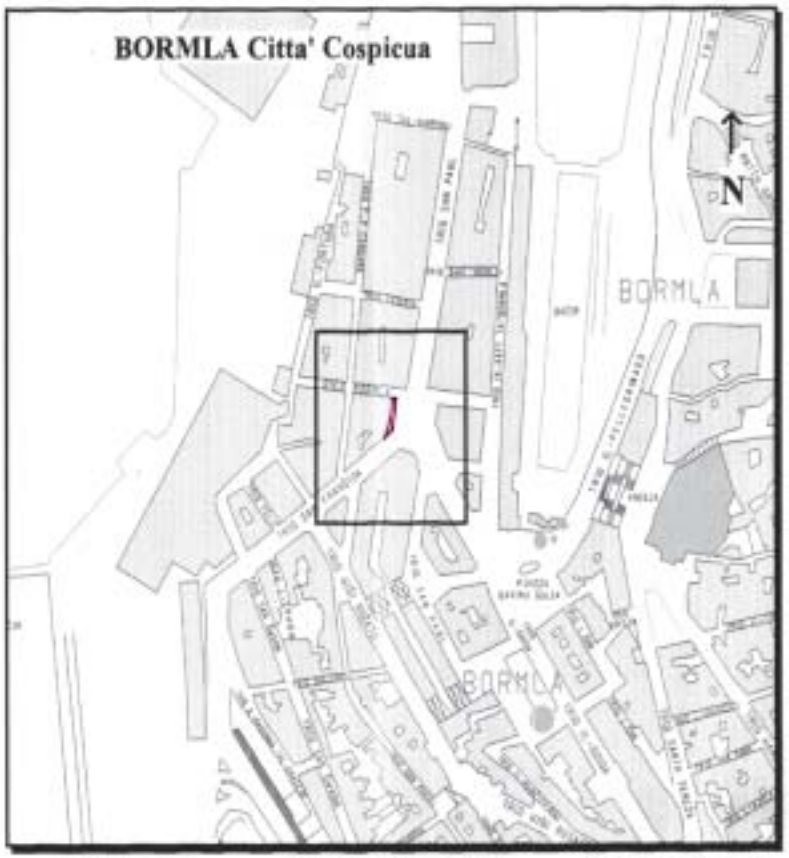

Gvern Ta' Malta — Pjanta tas-sit 1:2500 *Site Plan* — Government of Malta

Reġistru ta' l-Artijiet — **Land Registry**

Casa Bolino, 116 Triq il-Punent, Valletta — *Casa Bolino, 116 West Street, Valletta*

Nru tal-Mappa: *Map Number:* 121442M	Pożizzjoni Ċentrali: x = 56639 *Centre Coordinates:* y = 71117	*Parti minn SS:* *Extracted from SS* 5671	Data: *Date* 27/08/2008
Perit: *Architect:*		Qies (metri kwadri) *Area (square metres)* Circles 3	1524 - 34 - 72m²
Timbru tal-Perit *Architect's Stamp* Perit Stefan Scotto Estate Management Department		Firma tal-Applikant *Applicant's signature*	
		Dritt Mħallas *Fee Paid*	

Nru. 1123

AKKWIST TA' ART

DIN id-dikjarazzjoni li ġejja, magħmula mill-President ta' Malta bis-saħħa tal-artikolu 3 tal-Ordinanza dwar l-Akkwist tal-Artijiet għal Skopijiet Pubbliċi (Kapitolu 88) hija ppubblikata skond u għall-finijiet tal-artikolu 9(1) ta' dik l-Ordinanza.

Is-17 ta' Diċembru, 2008

(File No. L 233/2008 site 28)

DIKJARAZZJONI TAL-PRESIDENT TA' MALTA

Jiena hawnhekk niddikjara illi l-art hawn taħt imsemmija hija meħtieġa mill-awtorità kompetenti għal skop pubbliku skond id-dispożizzjonijiet tal-Ordinanza dwar l-Akkwist ta' Artijiet għal Skopijiet Pubbliċi (Kapitolu 88) u illi l-Akkwist tagħha għandu jkun b'xiri assolut.

Deskrizzjoni tal-Art

L-art li ġejja f'Bormla:-

Biċċa art tal-kejl ta' madwar 281.79 metri kwadri sa livell ta' 12-il metru mil-livell eżistenti tal-moll, u tinkludi l-livell ta' taħt il-moll, li tmiss mit-Tramuntana ma' Triq San Franġisk, mil-Lbiċ ma' Triq San Mikiel u mil-Lvant ma' proprjetà ta' sidien mhux magħrufa jew irjieħ verjuri bl-istrutturi u skavazzjonijiet li hemm fiha.

L-art hawn fuq imsemmija tidher murija bil-kulur aħmar u mmarkata bħala *site* 28 fuq il-pjanti P.D. 2008_397_4 u P.D. 2008_397_4C li wieħed jista' jara fuq talba fid-Dipartiment tal-Artijiet, Auberge de Baviere, Valletta.

No. 1123

ACQUISITION OF LAND

THE following declaration made by the President of Malta under section 3 of the Land Acquisition (Public Purposes) Ordinance (Chapter 88) is published in terms and for the purposes of section 9(1) thereof.

17th December, 2008

DECLARATION BY THE PRESIDENT OF MALTA

I hereby declare that the undermentioned land is required by the competent authority for a public purpose in terms of the provisions of the Land Acquisition (Public Purposes) Ordinance (Cap. 88) and that the acquisition thereof is to be by absolute purchase.

Description of the Land

The following land at Cospicua:-

A plot of land measuring about 281.79 square metres up to the level of 12 metres from the existing quay's level and including the level below the quay, bounded on the North by Triq San Franġisk, on the South West by Triq San Mikiel and on the East by property of unknown possessors or more precise boundaries with the structures and excavations found in it.

The abovementioned land is shown in red and marked as site 28 on plans P.D. No. 2008_397_4 and P.D. 2008_397_4C, which may be seen on demand at the Land Department, Auberge de Baviere, Valletta.

Il-kumpens offrut huwa ta' erbat elef, disa' mija u sebgħa u sebgħin Ewro €4,977, skond l-istima li hawn ma' din id-dikjarazzjoni kif din saret mill-perit arkitett Stefan Scotto, A.&C.E.

Ma' din id-dikjarazzjoni qed tiġi ppubblikata *site plan* li turi l-immobbli msemmija.

(Iff) EDWARD FENECH ADAMI
President
18/9/2008

Din is-*site plan* qed tiġi ppubblikata f'paġna 12,285.

Stima tal-Perit (oriġinali bil-Malti)

Art f'Bormla

Fuq struzzjonijiet tal-Kummissarju tal-Artijiet, skond l-Ordinanza dwar l-Akkwist ta' Artijiet (għal Skopijiet Pubbliċi) qieghed niffissa l-valur liberu u frank tal-proprjetà hawn taħt deskritta f'Bormla, li hi meħtieġa mill-Gvern għal skop pubbliku, u dan wara li ħadt in konsiderazzjoni l-lokalità, kif ukoll ħwejjeġ oħra li jista' jkollhom x'jaqsmu mal-valur tal-istess proprjetà

Biċċa art tal-kejl ta' madwar 281.79 metri kwadri sa livell ta' 12-il metru mil-livell eżistenti tal-moll, u tinkludi l-livell ta' taħt il-moll, li tmiss mit-Tramuntana ma' Triq San Franġisk, mil-Lbiċ ma' Triq San Mikiel u mil-Lvant ma' proprjetà ta' sidien mhux magħrufa, liema art hija meqjusa bħala art fabbrikabbli fit-termini tal-Ordinanza dwar l-Akkwist ta' Artijiet u hija delineata b'kulur aħmar u mmarkata bħala *'Site* 28' fuq il-pjanti P.D. Nru. 2008_397_4 u P.D. Nru. 2008_397_4C, hija stmata għall-valur ta' erbat elef, disa' mija u sebgħa u sebgħin Ewro €4,977.

Ft: Stefan Scotto, A.&C.E.

It-30 ta' Awissu, 2008

The compensation offered is four thousand, nine hundred and seventy-seven Euros €4,977, according to the valuation published with this declaration as made by architect Stefan Scotto, A.&C.E.

A site plan showing the mentioned immovable property is being published with this declaration

(Sgd) EDWARD FENECH ADAMI
President
18/9/2008

This site plan is being published on page 12,285.

Architect's Valuation (original in Maltese)


Land at Cospicua

I have been instructed by the Commissioner of Land to assess, according to the Land Acquisition (Public Purposes) Ordinance, the freehold value of the hereunder described land at Cospicua, required by Government for a public purpose, after having taken into consideration the locality, as well as other matters which may be relevant to the value of the same property.

A plot of land measuring about 281.79 square metres up to the level of 12 metres from the existing quay's level and including the level below the quay, bounded on the North by Triq San Franġisk, on the South West by Triq San Mikiel and on the East by property of unknown possessors, which land is considered as a building site in terms of the Land Acquisition Ordinance and is shown in red and marked as 'Site 28' on plans P.D. No. 2008_397_4 and P.D. No. 2008_397_4C, is valued for the price of four thousand, nine hundred and seventy-seven Euros €4,977.

Sgd: Stefan Scotto, A.&C.E.

30th August, 2008

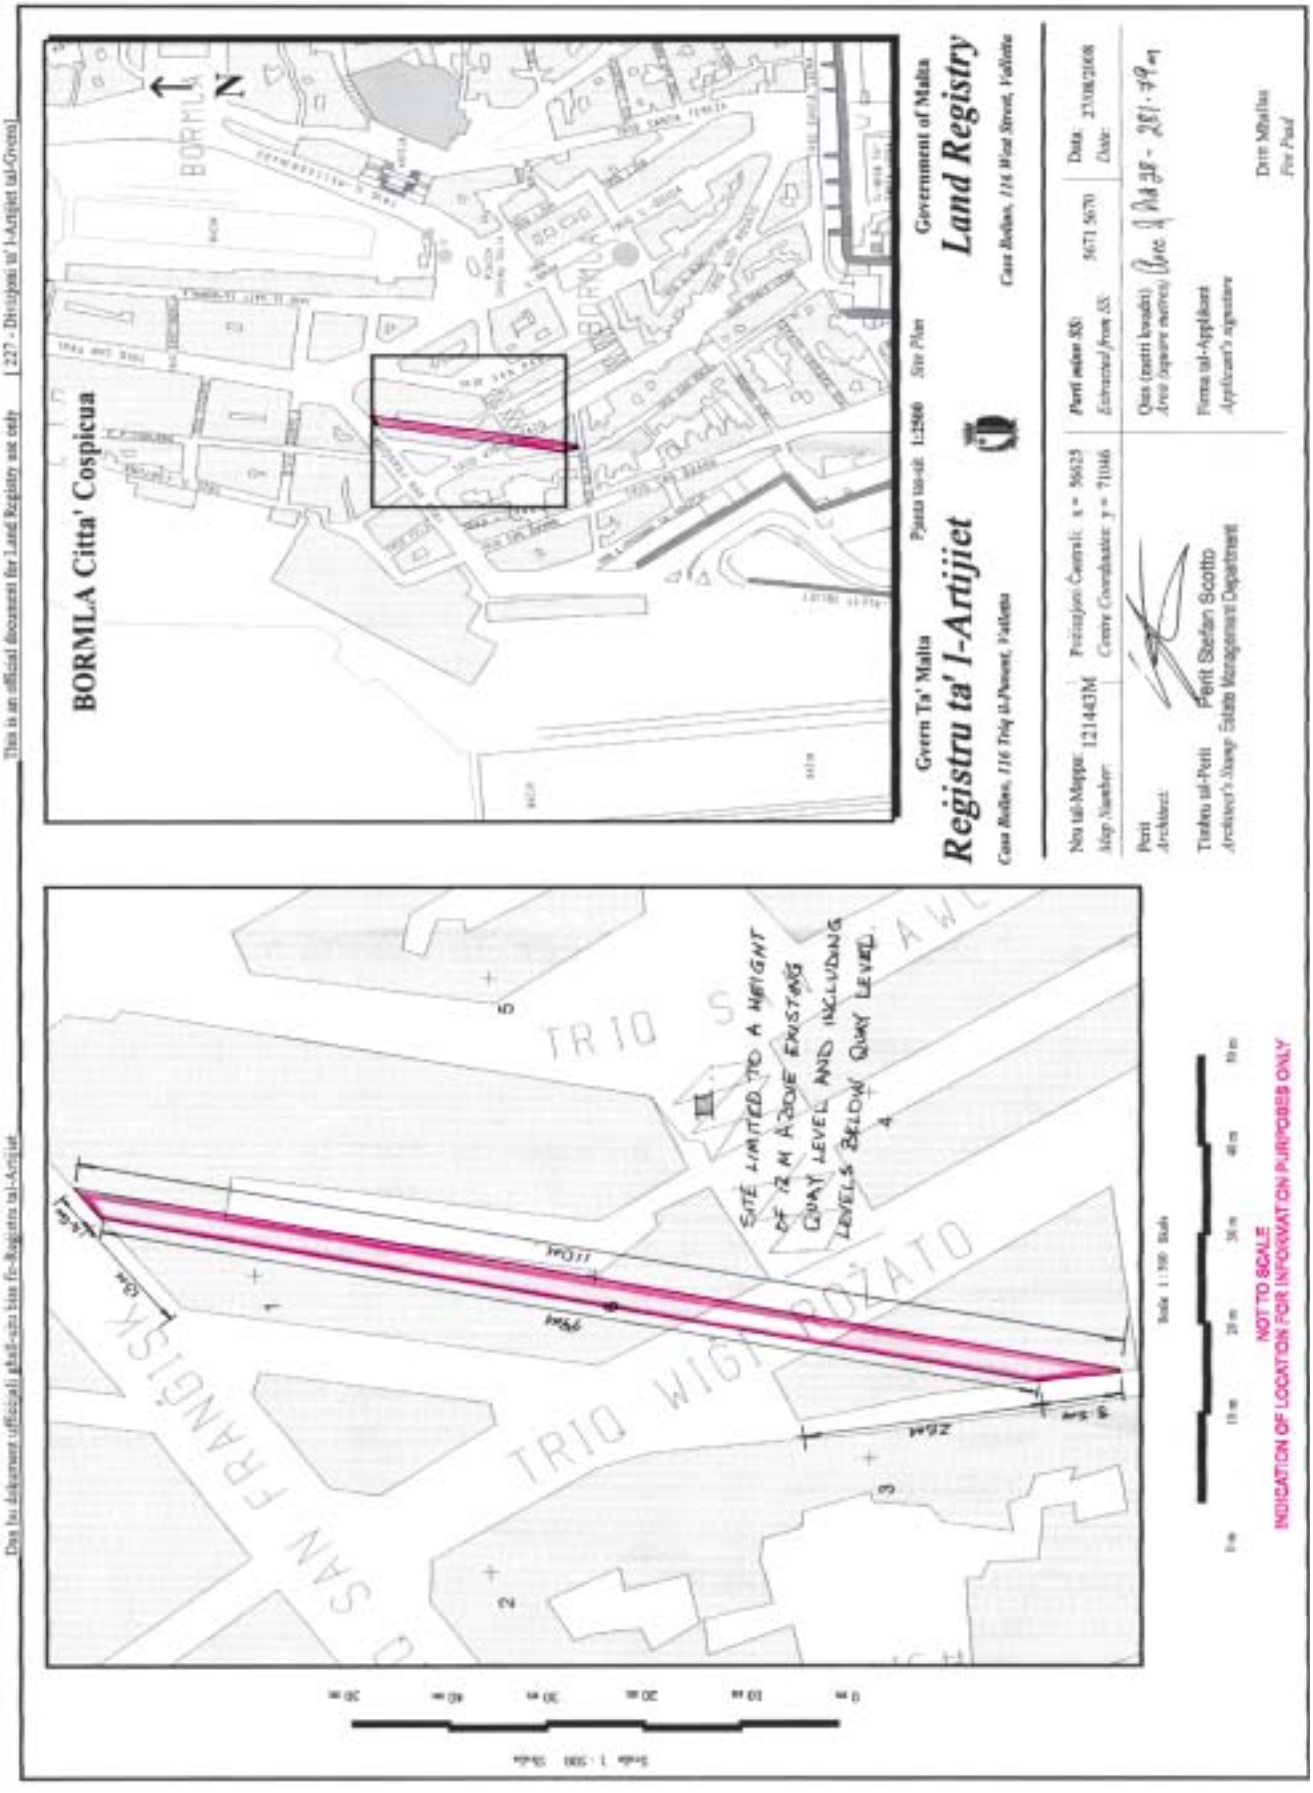
Dan hu dokument uffiċjali għall-użu biss fir-Reġistru tal-Artijiet
This is an official document for Land Registry use only
[227 - Direttorju ta' l-Artijiet tal-Gvern]
BORMLA Citta' Cospicua
N
Gvern Ta' Malta
Pjanta tas-sit 1:2500 Site Plan
Reġistru ta' l-Artijiet
Land Registry
Government of Malta
Casa Bolina, 116 Triq il-Pwent, Valletta
Casa Bolina, 116 West Street, Valletta
Nru tal-Mappa 121443M
Map Number
Perit Architect
Tinħatu tal-Periti Perit Stefan Scotto
Architect's Stamp Estate Management Department
Data 23/08/2008
Date
Firma tal-Applikant
Applicant's signature
Data Mqallsa
Date Paid
SITE LIMITED TO A HEIGHT OF 12 M ABOVE EXISTING QUAY LEVEL AND INCLUDING LEVELS BELOW QUAY LEVEL
TRIO SAN FRANCISCO
TRIO WIGNACOURT
Scale 1 : 500
NOT TO SCALE
INDICATION OF LOCATION FOR INFORMATION PURPOSES ONLY

Nru. 1124

AKKWIST TA' ART

DIN id-dikjarazzjoni li ġejja, magħmula mill-President ta' Malta bis-saħħa tal-artikolu 3 tal-Ordinanza dwar l-Akkwist tal-Artijiet għal Skopijiet Pubbliċi (Kapitolu 88) hija ppubblikata skond u għall-finijiet tal-artikolu 9(1) ta' dik l-Ordinanza.

Is-17 ta' Diċembru, 2008

(File No. L 233/2008 site 38)

DIKJARAZZJONI TAL-PRESIDENT TA' MALTA

Jiena hawnhekk niddikjara illi l-art hawn taħt imsemmija hija meħtieġa mill-awtorità kompetenti għal skop pubbliku skond id-dispożizzjonijiet tal-Ordinanza dwar l-Akkwist ta' Artijiet għal Skopijiet Pubbliċi (Kapitolu 88) u illi l-Akkwist tagħha għandu jkun b'xiri assolut.

Deskrizzjoni tal-Art

L-art li ġejja f'Bormla:-

Biċċa art tal-kejl ta' madwar 1.42 metri kwadri sa livell ta' 12-il metru mil-livell eżistenti tal-moll, u tinkludi l-livell ta' taħt il-moll, li tmiss mix-Xlokk ma' Triq Mariano Gerada, mil-Lbiċ ma' Triq San Ġwann, u mit-Tramuntana ma' proprjetà ta' sidien mhux magħrufa jew irjieħ verjuri bl-istrutturi u skavazzjonijiet li hemm fiha.

L-art hawn fuq imsemmija tidher murija bil-kulur aħmar u mmarkata bħala *site* 38 fuq il-pjanti P.D. 2008_397_4 u P.D. 2008_397_4D li wieħed jista' jara fuq talba fid-Dipartiment tal-Artijiet, Auberge de Baviere, Valletta.

No. 1124

ACQUISITION OF LAND

THE following declaration made by the President of Malta under section 3 of the Land Acquisition (Public Purposes) Ordinance (Chapter 88) is published in terms and for the purposes of section 9(1) thereof.

17th December, 2008

DECLARATION BY THE PRESIDENT OF MALTA

I hereby declare that the undermentioned land is required by the competent authority for a public purpose in terms of the provisions of the Land Acquisition (Public Purposes) Ordinance (Cap. 88) and that the acquisition thereof is to be by absolute purchase.

Description of the Land

The following land at Cospicua:-

A plot of land measuring about 1.42 square metres up to the level of 12 metres from the existing quay's level and including the level below the quay, bounded on the South East by Triq Mariano Gerada, on the South West by Triq San Ġwann, and on the North by property of unknown possessors or more precise boundaries with the structures and excavations found in it.

The abovementioned land is shown in red and marked as site 38 on plans P.D. No. 2008_397_4 and P.D. 2008_397_4D, which may be seen on demand at the Land Department, Auberge de Baviere, Valletta.

Il-kumpens offrut huwa ta' ħamsa u għoxrin Ewro €25, skond l-istima li hawn ma' din id-dikjarazzjoni kif din saret mill-perit arkitett Stefan Scotto, A.&C.E.

Ma' din id-dikjarazzjoni qed tiġi ppubblikata *site plan* li turi l-immobbli msemmija.

(Iff) EDWARD FENECH ADAMI
President
18/9/2008

Din is-*site plan* qed tiġi ppubblikata f'paġna 12,288.

Stima tal-Perit (oriġinali bil-Malti)

Art f'Bormla

Fuq struzzjonijiet tal-Kummissarju tal-Artijiet, skond l-Ordinanza dwar l-Akkwist ta' Artijiet (għal Skopijiet Pubbliċi) qiegħed niffissa l-valur liberu u frank tal-proprjetà hawn taħt deskritta f' Bormla, li hi meħtieġa mill-Gvern għal skop pubbliku, u dan wara li ħadt in konsiderazzjoni l-lokalità, kif ukoll ħwejjeġ oħra li jista' jkollhom x'jaqsmu mal-valur tal-istess proprjetà

Biċċa art tal-kejl ta' madwar 1.42 metri kwadri sa livell ta' 12-il metru mil-livell eżistenti tal-moll, u tinkludi l-livell ta' taħt il-moll, li tmiss mix-Xlokk ma' Triq Mariano Gerada, mil-Lbiċ ma' Triq San Ġwann, u mit-Tramuntana ma' proprjetà ta' sidien mhux magħrufa, liema art hija meqjusa bħala art fabbrikabbli fit-termini tal-Ordinanza dwar l-Akkwist ta' Artijiet u hija delineata b'kulur aħmar u mmarkata bħala *'Site* 38' fuq il-pjanti P.D. Nru. 2008_397_4 u P.D. Nru. 2008_397_4D, hija stmata għall-valur ta' ħamsa u għoxrin Ewro €25.

Ft: Stefan Scotto, A.&C.E.

It-30 ta' Awissu, 2008

The compensation offered is twenty-five Euros €25, according to the valuation published with this declaration as made by architect Stefan Scotto, A.&C.E.

A site plan showing the mentioned immovable property is being published with this declaration

(Sgd) EDWARD FENECH ADAMI
President
18/9/2008

This site plan is being published on page 12,288.

Architect's Valuation (original in Maltese)


Land at Cospicua

I have been instructed by the Commissioner of Land to assess, according to the Land Acquisition (Public Purposes) Ordinance, the freehold value of the hereunder described land at Cospicua, required by Government for a public purpose, after having taken into consideration the locality, as well as other matters which may be relevant to the value of the same property.

A plot of land measuring about 1.42 square metres up to the level of 12 metres from the existing quay's level and including the level below the quay, bounded on the South East by Triq Mariano Gerada, on the South West by Triq San Ġwann, and on the North by property of unknown possessors, which land is considered as a building site in terms of the Land Acquisition Ordinance and is shown in red and marked as 'Site 38' on plans P.D. No. 2008_397_4 and P.D. No. 2008_397_4D, is valued for the price of twenty-five Euros €25.

Sgd: Stefan Scotto, A.&C.E.

30th August, 2008

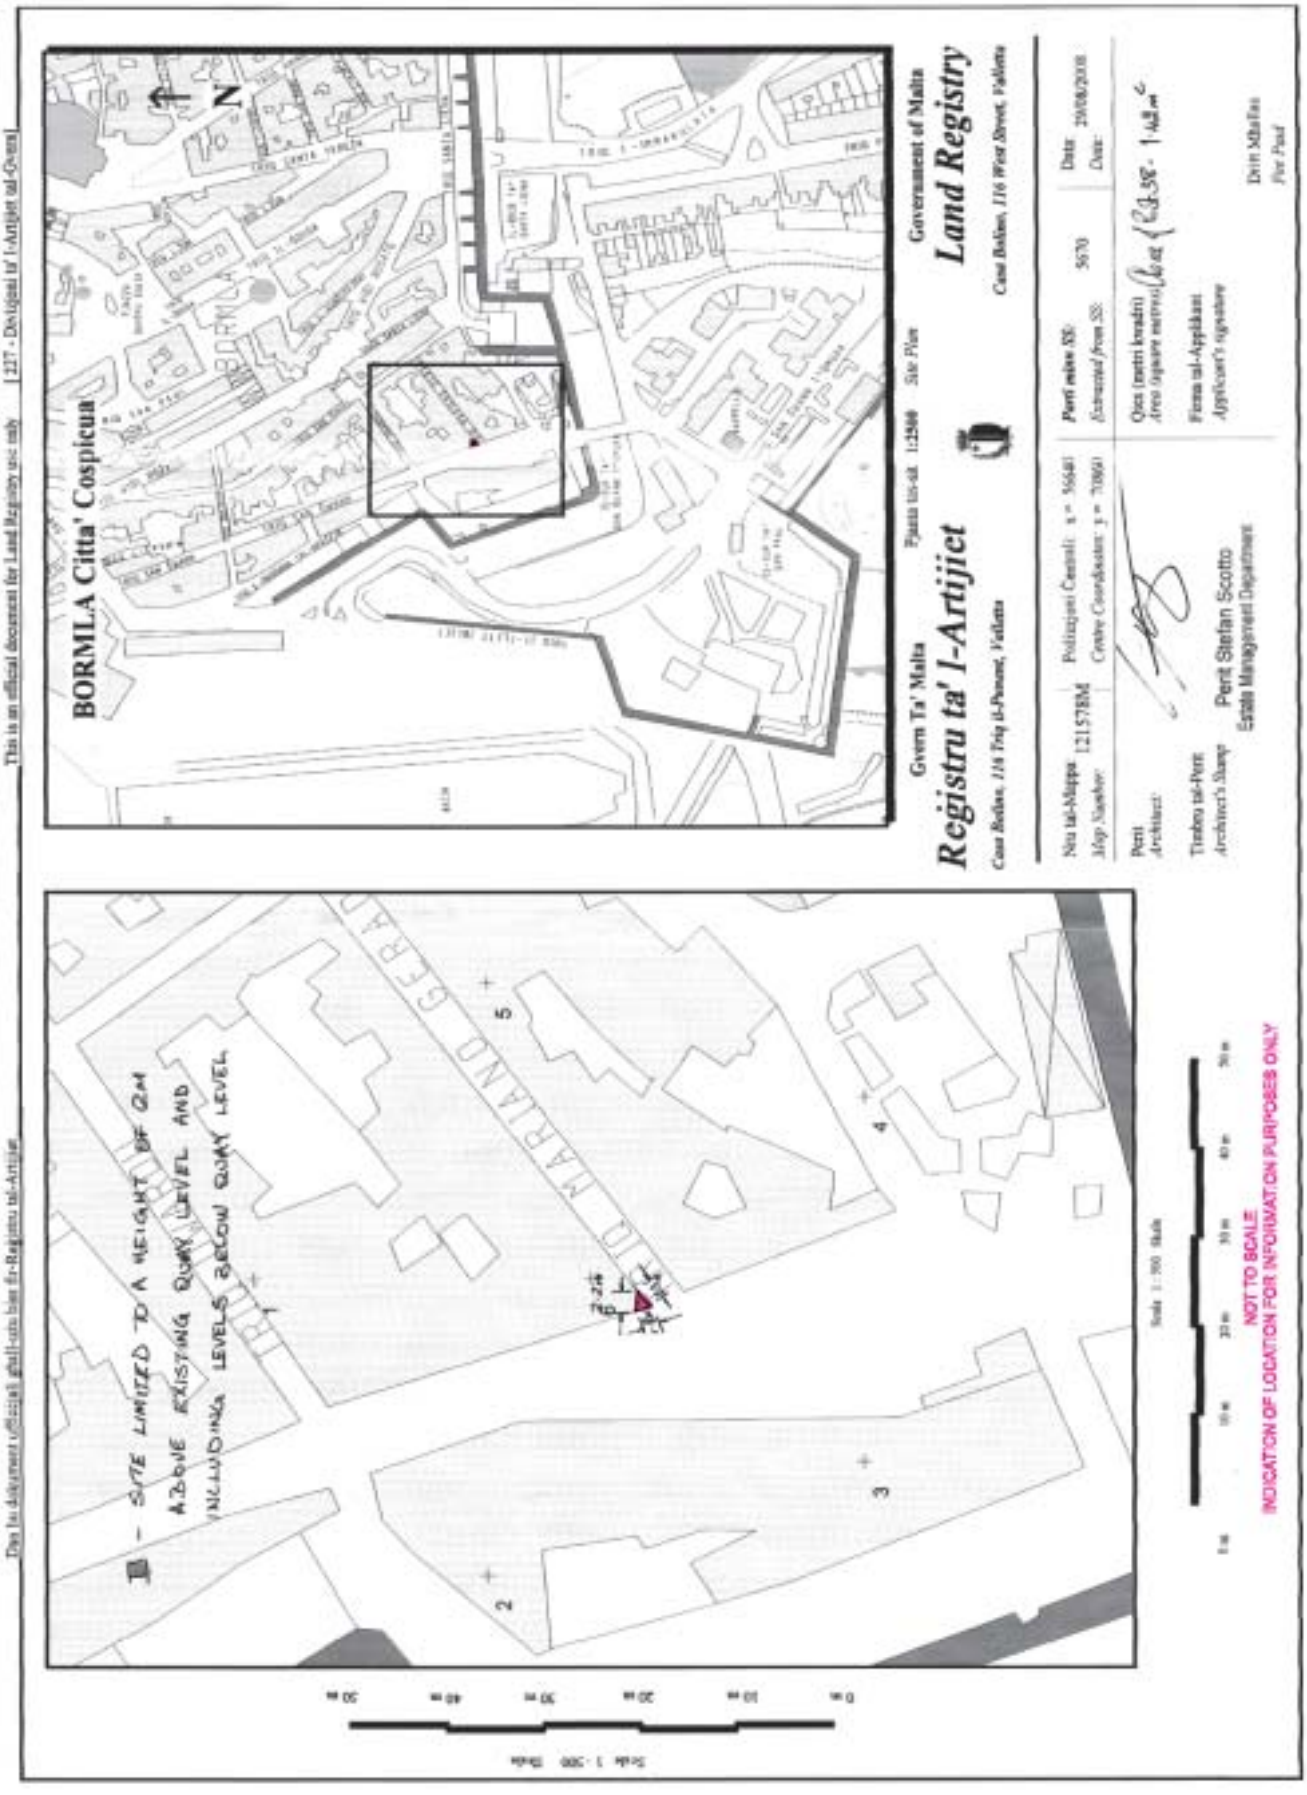
This is an official document for Land Registry use only
Dan hu dokument uffiċjali għall-użu biss fir-Reġistru tal-Artijiet
BORMLA Citta' Cospicua
Gvern Ta' Malta
Registru ta' l-Artijiet
Land Registry
Government of Malta
Site Plan
Pjanta tas-sit
Data
Date
Perit
Architect
Perit Stefan Scotto
Estate Management Department
Scale 1 : 500
NOT TO SCALE
INDICATION OF LOCATION FOR INFORMATION PURPOSES ONLY

Nru. 1125

AKKWIST TA' ART

DIN id-dikjarazzjoni li ġejja, magħmula mill-President ta' Malta bis-saħħa tal-artikolu 3 tal-Ordinanza dwar l-Akkwist tal-Artijiet għal Skopijiet Pubbliċi (Kapitolu 88) hija ppubblikata skond u għall-finijiet tal-artikolu 9(1) ta' dik l-Ordinanza.

Is-17 ta' Diċembru, 2008

(File No. L 233/2008 site 33)

DIKJARAZZJONI TAL-PRESIDENT TA' MALTA

Jiena hawnhekk niddikjara illi l-art hawn taħt imsemmija hija meħtieġa mill-awtorità kompetenti għal skop pubbliku skond id-dispożizzjonijiet tal-Ordinanza dwar l-Akkwist ta' Artijiet għal Skopijiet Pubbliċi (Kapitolu 88) u illi l-Akkwist tagħha għandu jkun b'xiri assolut.

Deskrizzjoni tal-Art

L-art li ġejja f'Bormla:-

Biċċa art tal-kejl ta' madwar 264.67 metri kwadri sa livell ta' 12-il metru mil-livell eżistenti tal-moll, u tinkludi l-livell ta' taħt il-moll, li tmiss mit-Tramuntana ma' Triq Guliermu, u mil-Lvant u mill-Punent ma' proprjetà ta' sidien mhux magħrufa jew irjieħ verjuri bl-istrutturi u skavazzjonijiet li hemm fiha.

L-art hawn fuq imsemmija tidher murija bil-kulur aħmar u mmarkata bħala *site* 33 fuq il-pjanti P.D. 2008_397_4 u P.D. 2008_397_4C li wieħed jista' jara fuq talba fid-Dipartiment tal-Artijiet, Auberge de Baviere, Valletta.

No. 1125

ACQUISITION OF LAND

THE following declaration made by the President of Malta under section 3 of the Land Acquisition (Public Purposes) Ordinance (Chapter 88) is published in terms and for the purposes of section 9(1) thereof.

17th December, 2008

DECLARATION BY THE PRESIDENT OF MALTA

I hereby declare that the undermentioned land is required by the competent authority for a public purpose in terms of the provisions of the Land Acquisition (Public Purposes) Ordinance (Cap. 88) and that the acquisition thereof is to be by absolute purchase.

Description of the Land

The following land at Cospicua:-

A plot of land measuring about 264.67 square metres up to the level of 12 metres from the existing quay's level and including the level below the quay, bounded on the li tmiss bounded on the North by Triq Guliermu, on the East and West by property of unknown possessors or more precise boundaries with the structures and excavations found in it.

The abovementioned land is shown in red and marked as site 33 on plans P.D. No. 2008_397_4 and P.D. 2008_397_4C, which may be seen on demand at the Land Department, Auberge de Baviere, Valletta.

Il-kumpens offrut huwa ta' erbat elef, sitt mija u erbgħa u sebgħin Ewro €4,674, skond l-istima li hawn ma' din id-dikjarazzjoni kif din saret mill-perit arkitett Stefan Scotto, A.&C.E.

Ma' din id-dikjarazzjoni qed tiġi ppubblikata *site plan* li turi l-immobbli msemmija.

(Iff) Edward Fenech Adami
President
18/9/2008

Din is-*site plan* qed tiġi ppubblikata f'paġna 12,291.

Stima tal-Perit (oriġinali bil-Malti)

Art f'Bormla

Fuq struzzjonijiet tal-Kummissarju tal-Artijiet, skond l-Ordinanza dwar l-Akkwist ta' Artijiet (għal Skopijiet Pubbliċi) qieghed niffissa l-valur liberu u frank tal-proprjetà hawn taħt deskritta f'Bormla, li hi meħtieġa mill-Gvern għal skop pubbliku, u dan wara li ħadt in konsiderazzjoni l-lokalità, kif ukoll ħwejjeġ oħra li jista' jkollhom x'jaqsmu mal-valur tal-istess proprjetà

Biċċa art tal-kejl ta' madwar 264.67 metri kwadri sa livell ta' 12-il metru mil-livell eżistenti tal-moll, u tinkludi l-livell ta' taħt il-moll, li tmiss mit-Tramuntana ma' Triq Guliermu, u mil-Lvant u mill-Punent ma' proprjetà ta' sidien mhux magħrufa, liema art hija meqjusa bħala art fabbrikabbli fit-termini tal-Ordinanza dwar l-Akkwist ta' Artijiet u hija delineata b'kulur aħmar u mmarkata bħala '*Site* 33' fuq il-pjanti P.D. Nru. 2008_397_4 u P.D. Nru. 2008_397_4C, hija stmata għall-valur ta' erbat elef, sitt mija u erbgħa u sebgħin Ewro €4,674.

Ft: Stefan Scotto, A.&C.E.

It-30 ta' Awissu, 2008

The compensation offered is four thousand, six hundred and seventy-four Euros €4,674, according to the valuation published with this declaration as made by architect Stefan Scotto, A.&C.E.

A site plan showing the mentioned immovable property is being published with this declaration

(Sgd) Edward Fenech Adami
President
18/9/2008

This site plan is being published on page 12,291.

Architect's Valuation (original in Maltese)

Land at Cospicua

I have been instructed by the Commissioner of Land to assess, according to the Land Acquisition (Public Purposes) Ordinance, the freehold value of the hereunder described land at Cospicua, required by Government for a public purpose, after having taken into consideration the locality, as well as other matters which may be relevant to the value of the same property.


A plot of land measuring about 264.67 square metres up to the level of 12 metres from the existing quay's level and including the level below the quay, bounded on the li tmiss bounded on the North by Triq Guliermu, on the East and West by property of unknown possessors, which land is considered as a building site in terms of the Land Acquisition Ordinance and is shown in red and marked as 'Site 33' on plans P.D. No. 2008_397_4 and P.D. No. 2008_397_4C, is valued for the price of four thousand, six hundred and seventy-four Euros €4,674.


Sgd: Stefan Scotto, A.&C.E.

30th August, 2008

Dan hu dokument ufficjali ghall-użu biss fir-Registru tal-Artijiet

This is an official document for Land Registry use only [227 - Divizjoni ta' l-Artijiet tal-Gvern]

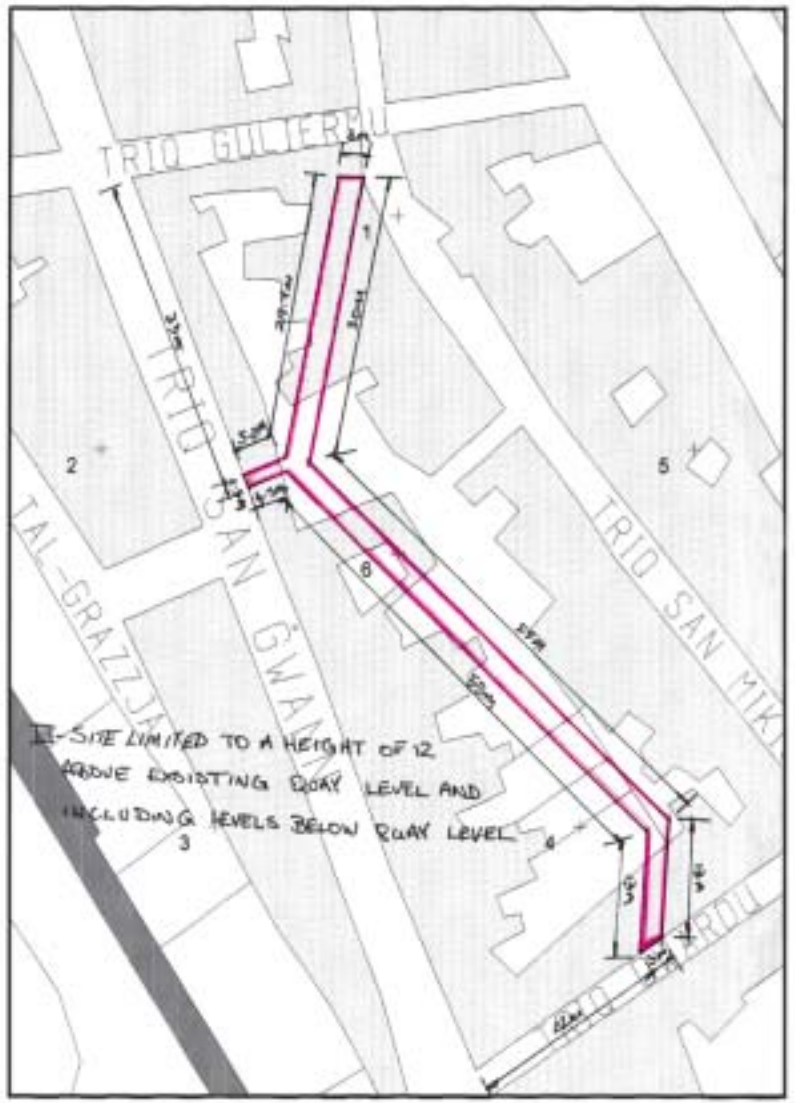

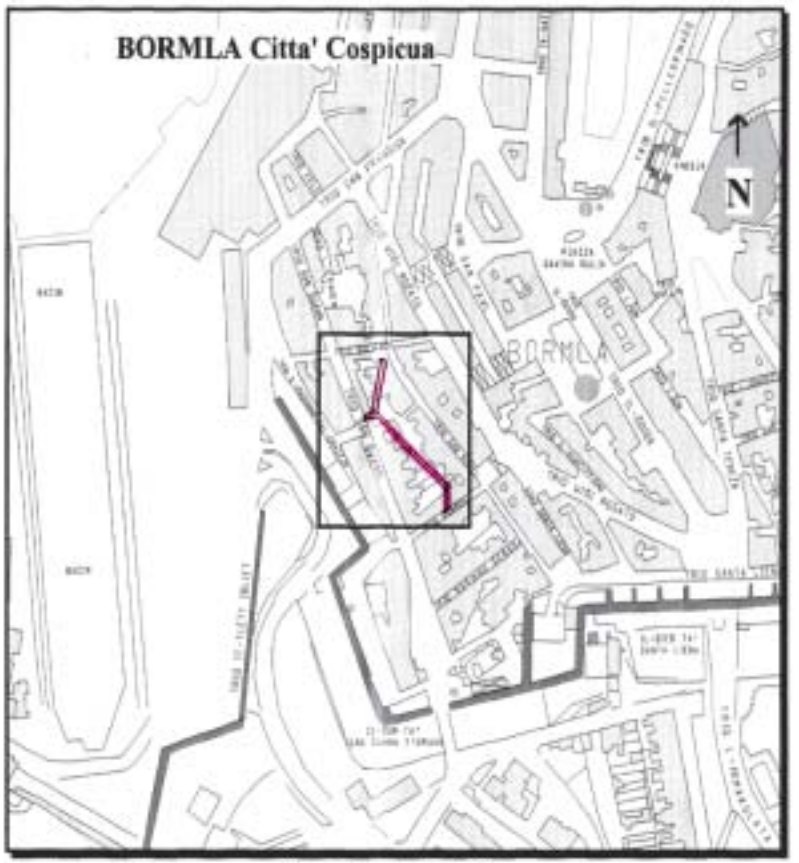

Gvern Ta' Malta — Pjanta tas-sit 1:2500 *Site Plan* — Government of Malta

Reġistru ta' l-Artijiet — **Land Registry**

Casa Bolino, 116 Triq il-Punent, Valletta — *Casa Bolino, 116 West Street, Valletta*

Nru tal-Mappa *Map Number:*	121573M	Pożizzjoni Ċentrali: x = 56610 *Centre Coordinates:* y = 70943		*Punti mlew SS:* *Extracted from SS:*	5670	Data: *Date:*	29/08/2008

Perit *Architect:*

Timbru tal-Perit *Architect's Stamp*

Perit Stefan Scotto
Estate Management Department

Qies (metri kwadri) *Area (square metres)* Qiegħ 1 Pjć 53 - 364.67 m²

Firma tal-Applikant *Applicant's signature*

Dritt Mhallas *Fee Paid*

Nru. 1126

AKKWIST TA' ART

DIN id-dikjarazzjoni li ġejja, magħmula mill-President ta' Malta bis-saħħa tal-artikolu 3 tal-Ordinanza dwar l-Akkwist tal-Artijiet għal Skopijiet Pubbliċi (Kapitolu 88) hija ppubblikata skond u għall-finijiet tal-artikolu 9(1) ta' dik l-Ordinanza.

Is-17 ta' Diċembru, 2008

(File No. L 233/2008 site 9)

DIKJARAZZJONI TAL-PRESIDENT TA' MALTA

Jiena hawnhekk niddikjara illi l-art hawn taħt imsemmija hija meħtieġa mill-awtorità kompetenti għal skop pubbliku skond id-dispożizzjonijiet tal-Ordinanza dwar l-Akkwist ta' Artijiet għal Skopijiet Pubbliċi (Kapitolu 88) u illi l-Akkwist tagħha għandu jkun b'xiri assolut.

Deskrizzjoni tal-Art

L-art li ġejja fl-Isla:-

Biċċa art tal-kejl ta' madwar 10.62 metri kwadri sa livell ta' 12-il metru mil-livell eżistenti tal-moll, magħruf bħala 'Boiler Wharf' u li tinkludi l-livell taħt il-moll, li tmiss mil-Lbiċ u mill-Majjistral ma' proprjetà ta' sidien mhux magħrufa u mix-Xlokk ma' Triq il-Mina tax-Xatt jew irjieħ verjuri bl-istrutturi u skavazzjonijiet li hemm fiha.

L-art hawn fuq imsemmija tidher murija bil-kulur aħmar u mmarkata bħala *site* 9 fuq il-pjanti P.D. 2008_397_4 u P.D. 2008_397_4B li wieħed jista' jara fuq talba fid-Dipartiment tal-Artijiet, Auberge de Baviere, Valletta.

No. 1126

ACQUISITION OF LAND

THE following declaration made by the President of Malta under section 3 of the Land Acquisition (Public Purposes) Ordinance (Chapter 88) is published in terms and for the purposes of section 9(1) thereof.

17th December, 2008

DECLARATION BY THE PRESIDENT OF MALTA

I hereby declare that the undermentioned land is required by the competent authority for a public purpose in terms of the provisions of the Land Acquisition (Public Purposes) Ordinance (Cap. 88) and that the acquisition thereof is to be by absolute purchase.

Description of the Land

The following land at Senglea:-

A plot of land measuring about10.62 square metres up to the level of 12 metres from the existing quay's level, known as 'Boiler Wharf' and including the level below the quay, bounded on the South West and North West by property of unknown possessors and on the South East by Triq il-Mina tax-Xatt or more precise boundaries with the structures and excavations found in it.

The abovementioned land is shown in red and marked as site 9 on plans P.D. No. 2008_397_4 and P.D. 2008_397_4B, which may be seen on demand at the Land Department, Auberge de Baviere, Valletta.

Il-kumpens offrut huwa ta' mija u tmienja u tmenin Euro €188, skond l-istima li hawn ma' din id-dikjarazzjoni kif din saret mill-perit arkitett Stefan Scotto, A.&C.E.

Ma' din id-dikjarazzjoni qed tiġi ppubblikata *site plan* li turi l-immobbli msemmija.

(Iff) EDWARD FENECH ADAMI
President
18/9/2008

Din is-*site plan* qed tiġi ppubblikata f'paġna 12,294.

Stima tal-Perit (oriġinali bil-Malti)

Art fl-Isla

Fuq struzzjonijiet tal-Kummissarju tal-Artijiet, skond l-Ordinanza dwar l-Akkwist ta' Artijiet (għal Skopijiet Pubbliċi) qiegħed niffissa l-valur liberu u frank tal-proprjetà hawn taħt deskritta fl-Isla, li hi meħtieġa mill-Gvern għal skop pubbliku, u dan wara li ħadt in konsiderazzjoni l-lokalità, kif ukoll ħwejjeġ oħra li jista' jkollhom x'jaqsmu mal-valur tal-istess proprjetà

Biċċa art tal-kejl ta' madwar 10.62 metri kwadri sa livell ta' 12-il metru mil-livell eżistenti tal-moll, magħruf bħala 'Boiler Wharf' u li tinkludi l-livell taħt il-moll, li tmiss mil-Lbiċ u mill-Majjistral ma' proprjetà ta' sidien mhux magħrufa u mix-Xlokk ma' Triq il-Mina tax-Xatt, liema art hija meqjusa bħala art fabbrikabbli fit-termini tal-Ordinanza dwar l-Akkwist ta' Artijiet u hija delineata b'kulur aħmar u mmarkata bħala *'Site* 9' fuq il-pjanti P.D. Nru. 2008_397_4 u P.D. Nru. 2008_397_4B, hija stmata għall-valur ta' mija u tmienja u tmenin Ewro €188.

Ft: Stefan Scotto, A.&C.E.

It-30 ta' Awissu, 2008

The compensation offered is one hundred and eighty-eight Euros €188, according to the valuation published with this declaration as made by architect Stefan Scotto, A.&C.E.

A site plan showing the mentioned immovable property is being published with this declaration

(Sgd) EDWARD FENECH ADAMI
President
18/9/2008

This site plan is being published on page 12,294.

Architect's Valuation (original in Maltese)

Land at Senglea


I have been instructed by the Commissioner of Land to assess, according to the Land Acquisition (Public Purposes) Ordinance, the freehold value of the hereunder described land at Senglea, required by Government for a public purpose, after having taken into consideration the locality, as well as other matters which may be relevant to the value of the same property.


A plot of land measuring about10.62 square metres up to the level of 12 metres from the existing quay's level, known as 'Boiler Wharf' and including the level below the quay, bounded on the South West and North West by property of unknown possessors and on the South East by Triq il-Mina tax-Xatt, which land is considered as a building site in terms of the Land Acquisition Ordinance and is shown in red and marked as 'Site 9' on plans P.D. No. 2008_397_4 and P.D. No. 2008_397_4B, is valued for the price of one hundred and eighty-eight Euros €188.

Sgd: Stefan Scotto, A.&C.E.

30th August, 2008

Dan hu dokument uffiċjali għall-użu biss fir-Reġistru tal-Artijiet This is an official document for Land Registry use only [227 - Diviżjoni ta' l-Artijiet tal-Gvern]

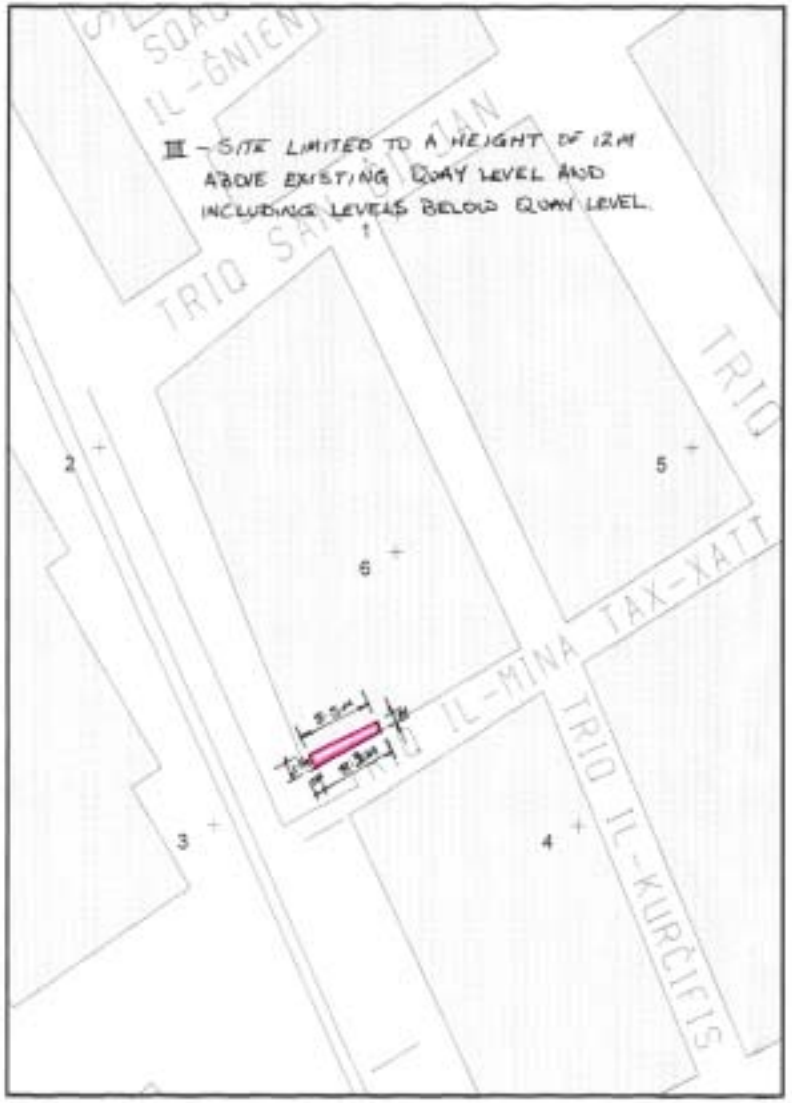

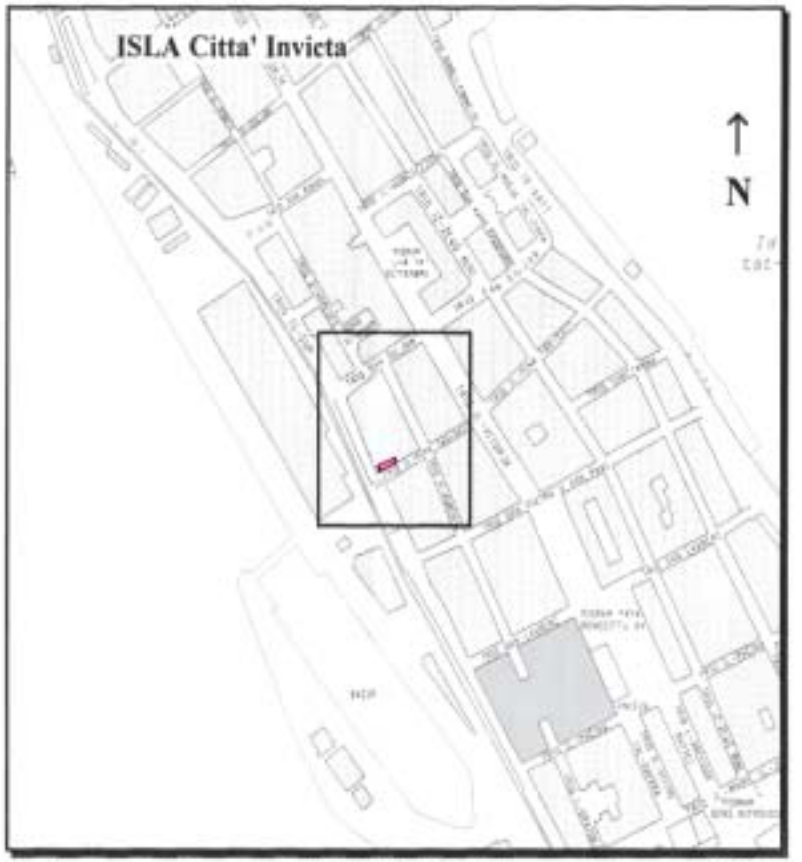

Gvern Ta' Malta — Pjanta tas-sit 1:2500 *Site Plan* — Government of Malta

Reġistru ta' l-Artijiet — **Land Registry**

Casa Bolino, 116 Triq il-Punent, Valletta — *Casa Bolino, 116 West Street, Valletta*

Nru tal-Mappa *Map Number:* 121277M	Pożizzjoni Ċentrali: x = 56456 *Centre Coordinates:* y = 71706	*Parti minn SS:* *Extracted from SS:* 5671	Data *Date:* 25/08/2008

Perit *Architect:*

Timbru tal-Perit *Architect's Stamp*

Perit Stefan Scotto
Estate Management Department

Qies (metri kwadri) *Area (square metres)* Area of Site - 10.62 m²

Firma tal-Applikant *Applicant's signature*

Dritt Mħallas *Fee Paid*

Nru. 1127

AKKWIST TA' ART

DIN id-dikjarazzjoni li ġejja, magħmula mill-President ta' Malta bis-saħħa tal-artikolu 3 tal-Ordinanza dwar l-Akkwist tal-Artijiet għal Skopijiet Pubbliċi (Kapitolu 88) hija ppubblikata skond u għall-finijiet tal-artikolu 9(1) ta' dik l-Ordinanza.

Is-17 ta' Diċembru, 2008

(File No. L 233/2008 site 20)

DIKJARAZZJONI TAL-PRESIDENT TA' MALTA

Jiena hawnhekk niddikjara illi l-art hawn taħt imsemmija hija meħtieġa mill-awtorità kompetenti għal skop pubbliku skond id-dispożizzjonijiet tal-Ordinanza dwar l-Akkwist ta' Artijiet għal Skopijiet Pubbliċi (Kapitolu 88) u illi l-Akkwist tagħha għandu jkun b'xiri assolut.

Deskrizzjoni tal-Art

L-art li ġejja fl-Isla:-

Biċċa art tal-kejl ta' madwar 0.33 metri kwadri sa livell ta' 12-il metru mil-livell eżistenti tal-moll, magħruf bħala 'Boiler Wharf' u li tinkludi l-livell taħt il-moll, li tmiss mix-Xlokk ma' proprjetà tal-Gvern, mill-Grigal ma' proprjetà ta sidien mhux magħrufa, u mil-Lbiċ ma' Triq l-Oratorju, jew irjieħ verjuri bl-istrutturi u skavazzjonijiet li hemm fiha.

L-art hawn fuq imsemmija tidher murija bil-kulur aħmar u mmarkata bħala *site* 20 fuq il-pjanti P.D. 2008_397_4 u P.D. 2008_397_4B li wieħed jista' jara fuq talba fid-Dipartiment tal-Artijiet, Auberge de Baviere, Valletta.

No. 1127

ACQUISITION OF LAND

THE following declaration made by the President of Malta under section 3 of the Land Acquisition (Public Purposes) Ordinance (Chapter 88) is published in terms and for the purposes of section 9(1) thereof.

17th December, 2008

DECLARATION BY THE PRESIDENT OF MALTA

I hereby declare that the undermentioned land is required by the competent authority for a public purpose in terms of the provisions of the Land Acquisition (Public Purposes) Ordinance (Cap. 88) and that the acquisition thereof is to be by absolute purchase.

Description of the Land

The following land at Senglea:-

A plot of land measuring about 0.33 square metres up to the level of 12 metres from the existing quay's level, known as 'Boiler Wharf' and including the level below the quay, bounded on the South East by Government property, on the North East by property of unknown possessors and on the South West by Triq l-Oratorju, or more precise boundaries with the structures and excavations found in it.

The abovementioned land is shown in red and marked as site 20 on plans P.D. No. 2008_397_4 and P.D. 2008_397_4, which may be seen on demand at the Land Department, Auberge de Baviere, Valletta.

Il-kumpens offrut huwa ta' ħames Euros €5, skond l-istima li hawn ma' din id-dikjarazzjoni kif din saret mill-perit arkitett Stefan Scotto, A.&C.E.

Ma' din id-dikjarazzjoni qed tiġi ppubblikata *site plan* li turi l-immobbli msemmija.

(Iff) EDWARD FENECH ADAMI
President
18/9/2008

Din is-*site plan* qed tiġi ppubblikata f'paġna 12,297.

Stima tal-Perit (oriġinali bil-Malti)

Art fl-Isla

Fuq struzzjonijiet tal-Kummissarju tal-Artijiet, skond l-Ordinanza dwar l-Akkwist ta' Artijiet (għal Skopijiet Pubbliċi) qieghed niffissa l-valur liberu u frank tal-proprjetà hawn taħt deskritta fl-Isla, li hi meħtieġa mill-Gvern għal skop pubbliku, u dan wara li ħadt in konsiderazzjoni l-lokalità, kif ukoll ħwejjeġ oħra li jista' jkollhom x'jaqsmu mal-valur tal-istess proprjetà

Biċċa art tal-kejl ta' madwar 0.33 metri kwadri sa livell ta' 12-il metru mil-livell eżistenti tal-moll, magħruf bħala 'Boiler Wharf' u li tinkludi l-livell taħt il-moll, li tmiss mix-Xlokk ma' proprjetà tal-Gvern, mill-Grigal ma' proprjetà ta sidien mhux magħrufa, u mil-Lbiċ ma' Triq l-Oratorju, liema art hija meqjusa bħala art fabbrikabbli fit-termini tal-Ordinanza dwar l-Akkwist ta' Artijiet u hija delineata b'kulur aħmar u mmarkata bħala *'Site* 20' fuq il-pjanti P.D. Nru. 2008_397_4 u P.D. Nru. 2008_397_4B, hija stmata għall-valur ta' ħames Ewros €5.

Ft: Stefan Scotto, A.&C.E.

It-30 ta' Awissu, 2008

The compensation offered is five Euros €5, according to the valuation published with this declaration as made by architect Stefan Scotto, A.&C.E.

A site plan showing the mentioned immovable property is being published with this declaration

(Sgd) EDWARD FENECH ADAMI
President
18/9/2008

This site plan is being published on page 12,297.

Architect's Valuation (original in Maltese)

Land at Senglea


I have been instructed by the Commissioner of Land to assess, according to the Land Acquisition (Public Purposes) Ordinance, the freehold value of the hereunder described land at Senglea, required by Government for a public purpose, after having taken into consideration the locality, as well as other matters which may be relevant to the value of the same property.


A plot of land measuring about0.33 square metres up to the level of 12 metres from the existing quay's level, known as 'Boiler Wharf' and including the level below the quay, bounded on the South West by Government property, on the North East by property of unknown possessors and on the South West by Triq l-Oratorju, which land is considered as a building site in terms of the Land Acquisition Ordinance and is shown in red and marked as 'Site 20' on plans P.D. No. 2008_397_4 and P.D. No. 2008_397_4B, is valued for the price of five Euros €5.

Sgd: Stefan Scotto, A.&C.E.

30th August, 2008

Dan hu dokument uffiċjali għall-użu biss fir-Reġistru tal-Artijiet. This is an official document for Land Registry use only. [227 - Dipartiment ta' l-Artijiet tal-Gvern]

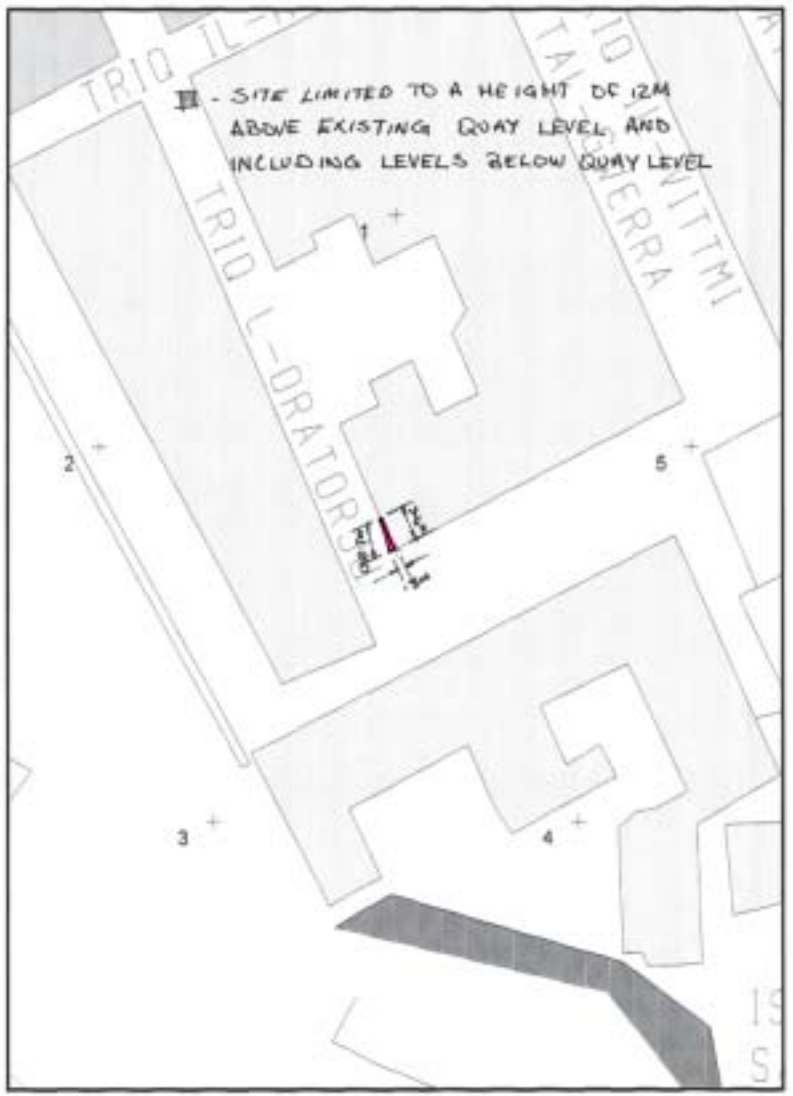

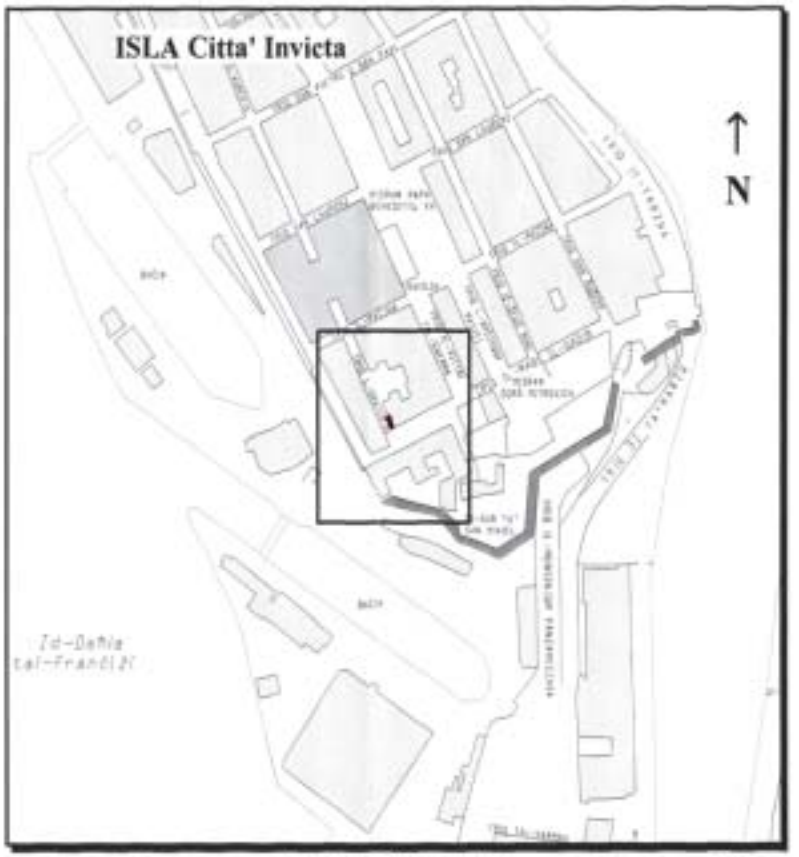

Gvern Ta' Malta — Pjanta tas-sit 1:2500 *Site Plan* — Government of Malta

Reġistru ta' l-Artijiet — **Land Registry**

Casa Bolino, 116 Triq il-Punent, Valletta — *Casa Bolino, 116 West Street, Valletta*

Nru tal-Mappa *Map Number:* 121324M	Pożizzjoni Ċentrali: x = 56574 *Centre Coordinates:* y = 71490		*Parti mis SS:* *Extracted from SS:* 5671	Data: *Date:* 26/08/2008	
Perit *Architect:*			Qies (metri kwadri) *Area (square metres):* 20 - 0 - 53.5		
Timbru tal-Perit *Architect's Stamp*	Perit Stefan Scotto Estate Management Department		Firma tal-Applikant *Applicant's signature*		
				Dritt Mħallas *Fee Paid*	

Nru. 1128

AKKWIST TA' ART

DIN id-dikjarazzjoni li ġejja, magħmula mill-President ta' Malta bis-saħħa tal-artikolu 3 tal-Ordinanza dwar l-Akkwist tal-Artijiet għal Skopijiet Pubbliċi (Kapitolu 88) hija ppubblikata skond u għall-finijiet tal-artikolu 9(1) ta' dik l-Ordinanza.

Is-17 ta' Diċembru, 2008

(File No. L 233/2008 site 21)

DIKJARAZZJONI TAL-PRESIDENT TA' MALTA

Jiena hawnhekk niddikjara illi l-art hawn taħt imsemmija hija meħtieġa mill-awtorità kompetenti għal skop pubbliku skond id-dispożizzjonijiet tal-Ordinanza dwar l-Akkwist ta' Artijiet għal Skopijiet Pubbliċi (Kapitolu 88) u illi l-Akkwist tagħha għandu jkun b'xiri assolut.

Deskrizzjoni tal-Art

L-art li ġejja f'Bormla:-

Biċċa art tal-kejl ta' madwar 254.35 metri kwadri sa livell ta' 12-il metru mil-livell eżistenti tal-moll, u tinkludi l-livell ta' taħt il-moll, li tmiss mit-Tramuntana ma' Triq tal-Karmnu, min-Nofsinhar ma' Triq Federik, u mill-Punent ma' proprjetà ta' sidien mhux magħrufa jew irjieħ verjuri bl-istrutturi u skavazzjonijiet li hemm fiha.

L-art hawn fuq imsemmija tidher murija bil-kulur aħmar u mmarkata bħala *site* 21 fuq il-pjanti P.D. 2008_397_4 u P.D. 2008_397_4C li wieħed jista' jara fuq talba fid-Dipartiment tal-Artijiet, Auberge de Baviere, Valletta.

No. 1128

ACQUISITION OF LAND

THE following declaration made by the President of Malta under section 3 of the Land Acquisition (Public Purposes) Ordinance (Chapter 88) is published in terms and for the purposes of section 9(1) thereof.

17th December, 2008

DECLARATION BY THE PRESIDENT OF MALTA

I hereby declare that the undermentioned land is required by the competent authority for a public purpose in terms of the provisions of the Land Acquisition (Public Purposes) Ordinance (Cap. 88) and that the acquisition thereof is to be by absolute purchase.

Description of the Land

The following land at Cospicua:-

A plot of land measuring about 254.35 square metres up to the level of 12 metres from the existing quay's level and including the level below the quay, bounded on the North by Triq il-Karmnu, on the South by Triq Federik, and on the West by property of unknown possessors or more precise boundaries with the structures and excavations found in it.

The abovementioned land is shown in red and marked as site 21 on plans P.D. No. 2008_397_4 and P.D. 2008_397_4C, which may be seen on demand at the Land Department, Auberge de Baviere, Valletta.

Il-kumpens offrut huwa ta' erbat elef, erba' mija u tnejn u disgħin Ewro €4,492, skond l-istima li hawn ma' din id-dikjarazzjoni kif din saret mill-perit arkitett Stefan Scotto, A.&C.E.

Ma' din id-dikjarazzjoni qed tiġi ppubblikata *site plan* li turi l-immobbli msemmija.

(Iff) EDWARD FENECH ADAMI
President
18/9/2008

Din is-*site plan* qed tiġi ppubblikata f'paġna 12,300.

Stima tal-Perit (oriġinali bil-Malti)

Art f'Bormla

Fuq struzzjonijiet tal-Kummissarju tal-Artijiet, skond l-Ordinanza dwar l-Akkwist ta' Artijiet (għal Skopijiet Pubbliċi) qieghed niffissa l-valur liberu u frank tal-proprjetà hawn taħt deskritta f'Bormla, li hi meħtieġa mill-Gvern għal skop pubbliku, u dan wara li ħadt in konsiderazzjoni l-lokalità, kif ukoll ħwejjeġ oħra li jista' jkollhom x'jaqsmu mal-valur tal-istess proprjetà

Biċċa art tal-kejl ta' madwar 254.35 metri kwadri sa livell ta' 12-il metru mil-livell eżistenti tal-moll, u tinkludi l-livell ta' taħt il-moll, li tmiss mit-Tramuntana ma' Triq tal-Karmnu, min-Nofsinhar ma' Triq Federik, u mill-Punent ma' proprjetà ta' sidien mhux magħrufa, liema art hija meqjusa bħala art fabbrikabbli fit-termini tal-Ordinanza dwar l-Akkwist ta' Artijiet u hija delineata b'kulur aħmar u mmarkata bħala *'Site* 21' fuq il-pjanti P.D. Nru. 2008_397_4 u P.D. Nru. 2008_397_4C, hija stmata għall-valur ta' erbat elef, erba' mija u tnejn u disgħin Ewro €4,492.

Ft: Stefan Scotto, A.&C.E.

It-30 ta' Awissu, 2008

The compensation offered is four thousand, four hundred and ninety-two Euros €4,492, according to the valuation published with this declaration as made by architect Stefan Scotto, A.&C.E.

A site plan showing the mentioned immovable property is being published with this declaration

(Sgd) EDWARD FENECH ADAMI
President
18/9/2008

This site plan is being published on page 12,300.

Architect's Valuation (original in Maltese)


Land at Cospicua

I have been instructed by the Commissioner of Land to assess, according to the Land Acquisition (Public Purposes) Ordinance, the freehold value of the hereunder described land at Cospicua, required by Government for a public purpose, after having taken into consideration the locality, as well as other matters which may be relevant to the value of the same property.

A plot of land measuring about 254.35 square metres up to the level of 12 metres from the existing quay's level and including the level below the quay, bounded on the North by Triq il-Karmnu, on the South by Triq Federik, and on the West by property of unknown possessors, which land is considered as a building site in terms of the Land Acquisition Ordinance and is shown in red and marked as 'Site 21' on plans P.D. No. 2008_397_4 and P.D. No. 2008_397_4C, is valued for the price of four thousand, four hundred and ninety-two Euros €4,492.

Sgd: Stefan Scotto, A.&C.E.

30th August, 2008

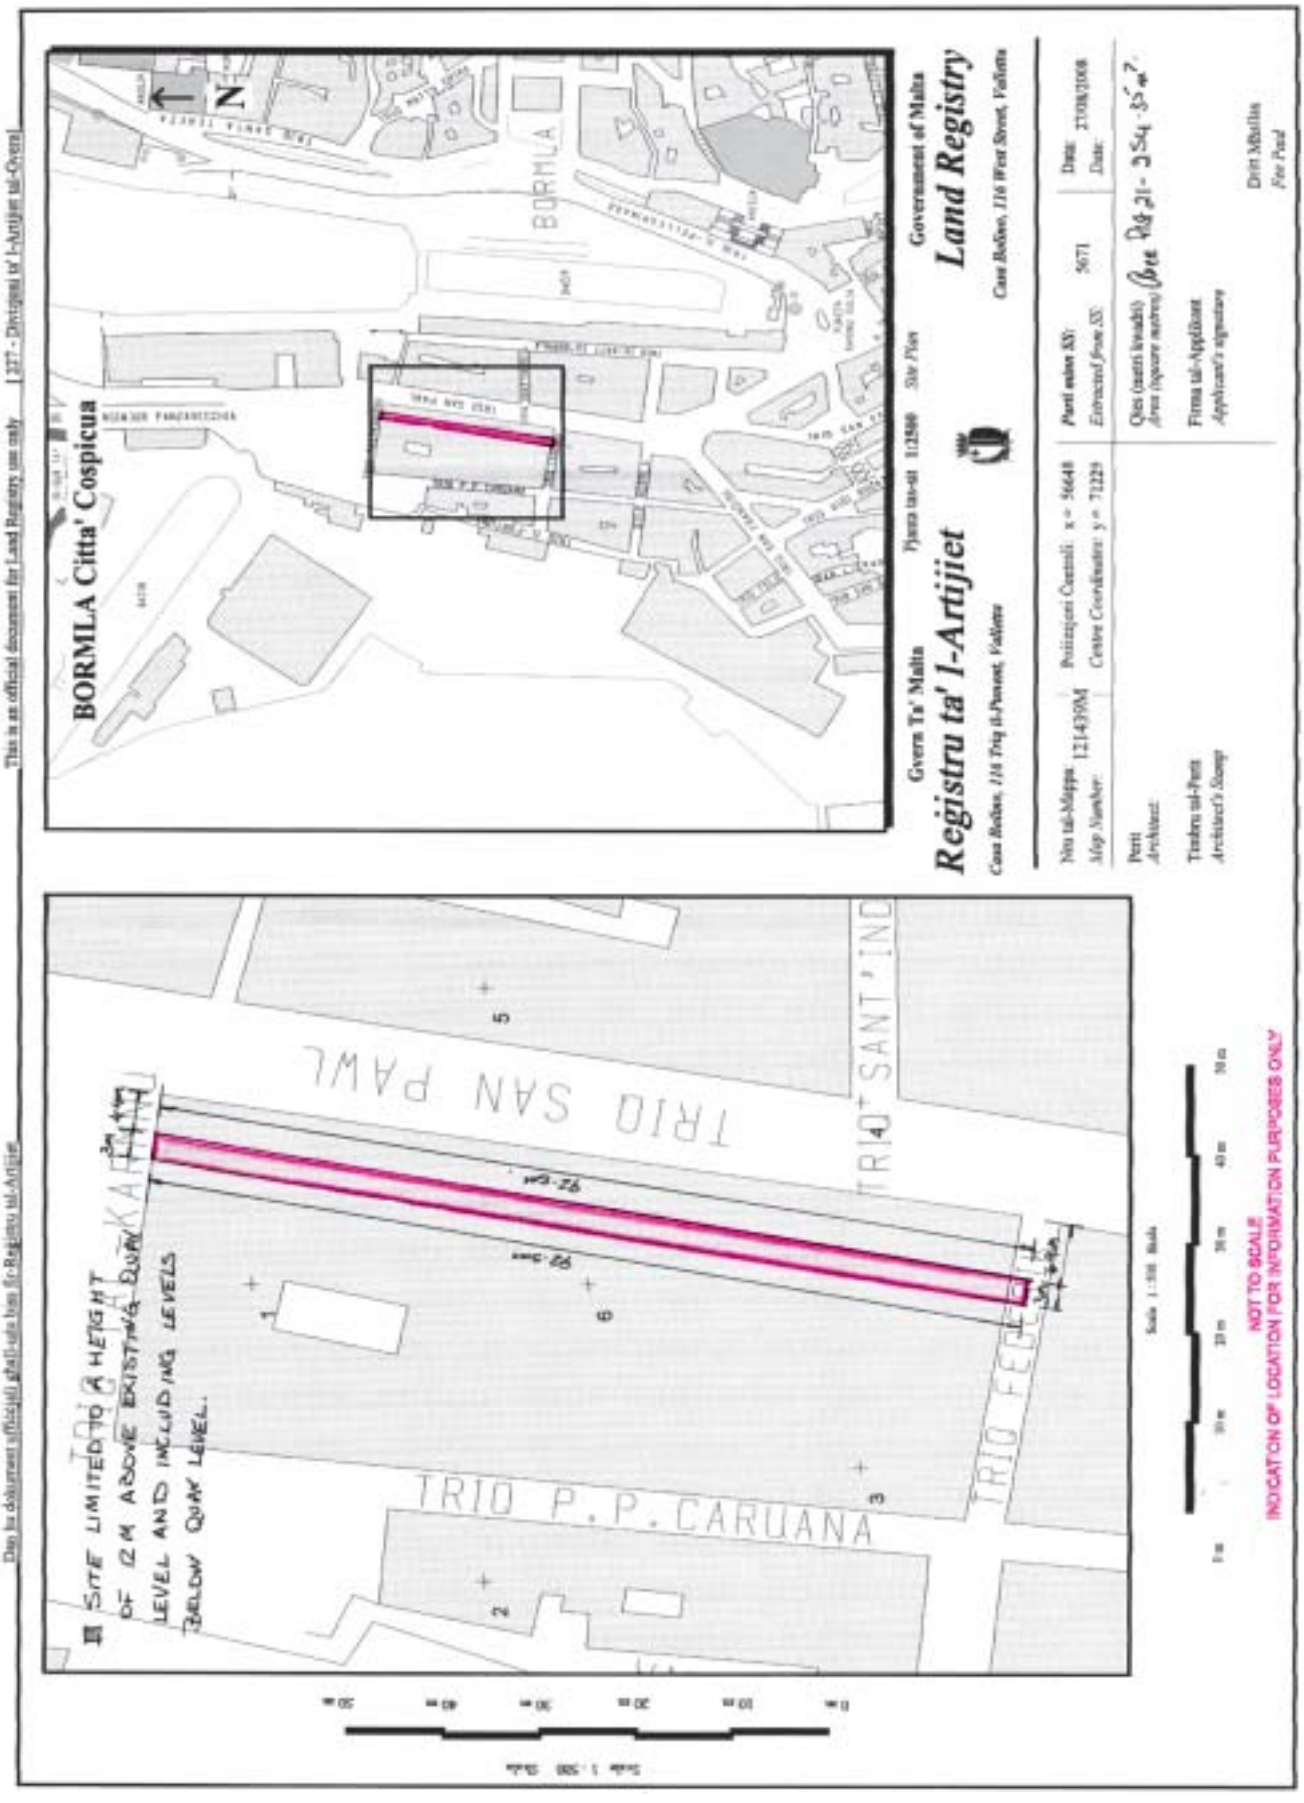
This is an official document for Land Registry use only
Dan hu dokument uffiċjali ghall-użu biss fir-Registru tal-Artijiet
127 - Direttorat ta' l-Artijiet tal-Gvern
BORMLA Citta' Cospicua
N
BORMLA
Gvern Ta' Malta
Casa Rocca Piccola, 116 Triq il-Parlament, Valletta
Registru ta' l-Artijiet
Government of Malta
Land Registry
Casa Rocca, 116 West Street, Valletta
Pjanta tal-Sit 1:2500 Site Plan
Nru tal-Mappa 1214/39M
Map Number:
Pożizzjoni Ċentrali: x = 56648
Centre Coordinates: y = 71229
Punt mahsub fil: 5671
Extracted from Sh:
Data: 27/08/2008
Date:
Qies (metri kwadri)
Area (square metres)
Firma tal-Applikant
Applicant's signature
Perit
Architect:
Timbru tal-Perit
Architect's Stamp
Dritt Mhallas
Fee Paid
TRIO SAN PAWL
TRIO SANT'INDI
TRIO P.P. CARUANA
TRIO FEDELTA
SITE LIMITED TO A HEIGHT OF 12M ABOVE EXISTING QUAY LEVEL AND INCLUDING LEVELS BELOW QUAY LEVEL.
Scale 1:500
NOT TO SCALE
INDICATION OF LOCATION FOR INFORMATION PURPOSES ONLY

DIPARTIMENT TA' L-INFORMAZZJONI – 3, PJAZZA KASTILJA – VALLETTA – MALTA
DEPARTMENT OF INFORMATION – 3, CASTILLE PLACE – VALLETTA – MALTA

PUBBLIKAZZJONIJIET MIXXELLANJI
MISCELLANEOUS PUBLICATIONS

Bejtiet il-Lingwa – Aspetti tal-Lingwa fil-Folklor Malti	€4.66
Child Protection – Procedures for Schools	€3.49
Geological Maps of Malta	€16.31
Geological Maps of Gozo	€11.65
Geological Maps of Malta and Gozo	€23.29
Il-Bennej	€8.15
Il-Ġaħan ta' Binġemma	€4.66
Il-Ħajja ta' Rużar Briffa – Oliver Friggieri	€2.33
Il-Miġja tal-Franċiżi f'Malta – Ktejjeb ta' Tifkira 1798-1998	€2.33
Leli ta' Ħaż-Żgħir – G. Ellul Mercer	€2.33
Overview of the History & Development of the Public Works Department in the Maltese Islands	€11.65
Santo Spirito Hospital	€4.66

PUBBLIKAZZJONIJIET STATISTIĊI
STATISTICAL PUBLICATIONS

Annual Audit Report - Public Accounts 2007	€5.00
Annual Audit Report - Public Accounts 2006	€4.70
A Window on the World of Work	€4.66
Census of Population and Housing 2005 - Volume 1: Population	€18.63
Census of Population and Housing 2005 - Volume 2: Dwellings	€18.63
Children	€6.99
Culture Statistics 2004	€4.66
Demographic Review 2007	€7.00
Education Statistics 2004 (CD)	€10.48
Environment Statistics 2006	€11.65
Household Budgetary Survey	€18.63
Malta in Figures 2008	€5.00
Shipping and Aviation Statistics 2002 (CD)	€10.48
Social Protection in Malta - A Statistical Analysis of Social Protection Accounting 1998 – 2002	€9.32
Social Welfare - Orientated Non-Governmental Organisations - A Statistical Profile 2001	€4.66
Sports Organisations 2000 – 2002	€6.99
Survey on ICT Usage in Households 2002	€4.66
Trade Statistics 200 (CD)	€11.65
Transport Statistics 2005 (CD)	€4.66
Works and Activities of the National Audit Office 2007	€2.90

Dawn il-Pubblikazzjonijiet jistgħu jinxtraw mid-Dipartiment ta' l-Informazzjoni
3, Pjazza Kastilja, Valletta, Malta

These Publications are obtainable from the Department of Information
3, Castille Place, Valletta, Malta
www.doi.gov.mt
info@gov.mt

DIPARTIMENT TA' L-INFORMAZZJONI – 3, PJAZZA KASTILJA – VALLETTA – MALTA
DEPARTMENT OF INFORMATION – 3, CASTILLE PLACE – VALLETTA – MALTA

PUBBLIKAZZJONIJIET UFFIĊJALI
OFFICIAL PUBLICATIONS

Acts of Parliament 2007 on compact disc (CD)	€13.98
Annual Reports of Government Departments – 2007 on compact disc (CD)	€11.65
CHOGM & State Visit Highlights in pictures on compact disc (CD)	€6.99
Code of Ethics and Conduct for Legal Procurators 1998	€2.33
Code of Ethics for Members of the Judiciary	€2.33
Creating Inclusive Schools: Guidelines for the Implementation of the NMC Policy on Inclusive Education	€4.19
Diskors tal-*Budget* 2009	€2.50
Economic Bulletin – July 2007	€4.66
Economic Survey 2008	€5.00
Electoral Register, October 2008	€22.08
Electoral Register, Local Councils, October 2008	€95.40
Estimates 2009	€5.00
Financial Report 2007	€6.99
Il-Manwal tal-President tar-Repubblika	€1.16
Industry Strategy for Malta: 2007-2010	€2.33
Kodiċi ta' Etika għall-Ġudikanti	€2.33
Legal Notices and Bye-Laws 2007 on compact disc (CD)	€13.98
Malta's Parliament – An Official History	€41.93
Mid-Year Report by the Auditor General – Public Accounts 2005	€4.08
National Curriculum on its Way – Strategic Plan	€2.33
National Curriculum on its Way – Strategic Plan – Abridged	€0.58
Performance Audit – ETC's Job Matching Service– Report by the Auditor General	€3.49
Performance Audit – Inventory Strategy and Distribution of Pharmaceutical Products – Health Division	€4.08
Performance Audit – Quality of Life for the Elderly at St. Vincent de Paul Residence	€3.49
Performance Audit – School Information System – Education Division	€4.66
Performance Audit Report – The Functions of the Tax Compliance Unit	€3.49
Performance Audit – Reviewing VAT Liability: VAT Investigations and Credit Control Exercises	€3.49
Performance Audit – Structural Fund: Environmental programme	€3.50
Portfolio Assessments	€9.32
Preliminary Master Plan for the Euro Changeover in Malta	no charge
Public Service Management Code (6th Edition – December 2005)	€16.31
Report of the Auditor General – Public Accounts 2004	€3.49
Strateġija għall-Industrija ta' Malta: 2007-2010	€2.33
The Press Act	€1.16
The Registers of the Medical Council (Malta) 2005	€6.99
Tifkira fl-Okkażjoni tal-Kanonizzazzjoni ta' Dun Ġorġ – L-aħħar tislima Lulju 1962 (DVD)	€4.66

Dawn il-Pubblikazzjonijiet jistgħu jinxtraw mid-Dipartiment ta' l-Informazzjoni
3, Pjazza Kastilja, Valletta, Malta

These Publications are obtainable from the Department of Information
3, Castille Place, Valletta, Malta
www.doi.gov.mt
info@gov.mt

Ippubblikat mid-Dipartiment tal-Informazzjoni (doi.gov.mt) — Valletta — *Published by the Department of Information (doi.gov.mt) — Valletta*l-Mitbugħ fl-Istamperija tal-Gvern — *Printed at the Government Printing Press*