Nru. 18,349
Prezz/Price
€2.24

Gazzetta tal-Gvern ta' Malta
The Malta Government Gazette

L-Erbgħa, 3 ta' Diċembru, 2008
Wednesday, 3rd December, 2008

Pubblikata b'Awtorità
Published by Authority

NOTIFIKAZZJONIJIET TAL-GVERN

Nru. 1062

AKKWIST TA' ART

DIN id-dikjarazzjoni li ġejja, magħmula mill-President ta' Malta bis-saħħa tal-artikolu 3 tal-Ordinanza dwar l-Akkwist tal-Artijiet għal Skopijiet Pubbliċi (Kapitolu 88) hija ppubblikata skond u għall-finijiet tal-artikolu 9(1) ta' dik l-Ordinanza.

It-3 ta' Diċembru, 2008
(File No. L 60/2008)

DIKJARAZZJONI TAL-PRESIDENT TA' MALTA

Jiena hawnhekk niddikjara illi l-art hawn taħt imsemmija hija meħtieġa mill-awtorità kompetenti għal skop pubbliku skond id-dispożizzjonijiet tal-Ordinanza dwar l-Akkwist ta' Artijiet għal Skopijiet Pubbliċi (Kapitolu 88) u illi l-Akkwist tagħha għandu jkun b'xiri assolut.

Deskrizzjoni tal-Art

L-art li ġejja f'San Ġiljan:-

Biċċa art tal-kejl ta' madwar 4 metri kwadri, li tmiss mit-Tramuntana u mill-Punent ma' triq pubblika u mil-Lbiċ ma' proprjetà ta' Lawrence Cacciatolo u ohrajn, jew irjieħ verjuri.

L-art hawn fuq imsemmija tidher murija bil-kulur aħmar fuq il-pjanta P.D. 2008_254, li wieħed jista' jara fuq talba fid-Dipartiment tal-Artijiet, Auberge de Baviere, Valletta.

GOVERNMENT NOTICES

No. 1062

ACQUISITION OF LAND

THE following declaration made by the President of Malta under section 3 of the Land Acquisition (Public Purposes) Ordinance (Chapter 88) is published in terms and for the purposes of section 9(1) thereof.

3rd December, 2008

DECLARATION BY THE PRESIDENT OF MALTA

I hereby declare that the undermentioned land is required by the competent authority for a public purpose in terms of the provisions of the Land Acquisition (Public Purposes) Ordinance (Cap. 88) and that the acquisition thereof is to be by absolute purchase.

Description of the Land

The following land at St Julians:-

A plot of land measuring about 4 square metres, bounded on the North and West by a public road and on the South West by property of Lawrence Cacciatolo and others, or more precise boudnaries.

The abovementioned land is shown in red on plan P.D. P.D. 2008_254, which may be seen on demand at the Land Department, Auberge de Baviere, Valletta.

Il-kumpens offrut huwa ta' elfejn Ewro e €2,000, skond l-istima li hawn ma' din id-dikjarazzjoni kif din saret mill-perit arkitett Michael Schembri, A.&C.E.

Ma' din id-dikjarazzjoni qed tiġi ppubblikata *site plan* li turi l-immobbli msemmija.

(Iff) EDWARD FENECH ADAMI
President
28/10/2008

Din is-*site plan* qed tiġi ppubblikata f'paġna 11,759.

Stima tal-Perit (oriġinali bil-Malti)

Art f'San Ġiljan

Fuq struzzjonijiet tal-Kummissarju tal-Artijiet, skond l-Ordinanza dwar l-Akkwist ta' Artijiet (għal Skopijiet Pubbliċi) qieghed niffissa l-valur liberu u frank tal-proprjetà hawn taħt deskritta fi Triq Sant' Andrija, San Ġiljan, li hi meħtieġa mill-Gvern għal skop pubbliku b'konnessjoni ma' titjib għat-traffiku, u dan wara li ħadt in konsiderazzjoni l-lokalità, il-qies, il-kunfigurazzjoni, l-istat u l-potenzjal, skond il-pjanijiet u l-konfini taż-żona tal-iżvilupp kif maħruġa uffiċjalment mill-Awtorità Maltija għall-Ambjent u l-Ippjanar (MEPA), kif ukoll il-valur ta' proprjetajiet oħra viċini jew simili u ħwejjeġ oħra li jista' jkollhom effett fuq il-valur tal-istess proprjetà.

Biċċa art tal-kejl ta' madwar 4 metri kwadri, li tmiss mit-Tramuntana u mill-Punent ma' triq pubblika u mil-Lbiċ ma' proprjetà ta' Lawrence Cacciatolo u oħrajn, liema art hija meqjusa bħala art fabbrikabbli fit-termini tal-Ordinanza dwar l-Akkwist ta' Artijiet u hija murija b'kulur aħmar fuq il-pjanta P.D. Nru. 2008_254, hija stmata għall-valur ta'elfejn Ewro €2,000.

Din l-art żgħira hija meħtieġa għat-twessigħ ta' triq maddaħla tas-sit ta' Pender Place, fil-konfini taż-żona tal-iżvilupp.

Ft: Michael Schembri, A.&C.E.

It-3 ta' Lulju, 2008

The compensation offered is two thousand Euros €2,000, according to the valuation published with this declaration as made by architect Michael Schembri, A.&C.E.

A site plan showing the mentioned immovable property is being published with this declaration

(Sgd) EDWARD FENECH ADAMI
President
28/10/2008

This site plan is being published on page 11,759.

Architect's Valuation (original in Maltese)

Land at St Julians


I have been instructed by the Commissioner of Land to assess, according to the Land Acquisition (Public Purposes) Ordinance, the freehold value of the hereunder described land at Triq Sant' Andrija, San Ġiljan, required by Government for a public purpose in connection with improvements for traffic, and this after having taken into consideration the locality, size, configuration, condition and potential, according to the plans and boundaries of the development zone as officially published by the Malta Environment Planning Authorty (MEPA), as well as the value of other nearby properties or others similar or other matters which may be relevant to the value of the same property.

A plot of land measuring about 4 square metres, bounded on the North and West by a public road and on the South West by property of Lawrence Cacciatolo and others, which land is considered as a building site in terms of the Land Acquisition Ordinance and is shown in red on plans P.D. No. 2008_254, is valued for the price of two thousand Euros €2,000.

This small plot of land is required for broadening of road at the entrance of Pender Place Site, on the boundaries of the development

Sgd: Michael Schembri, A.&C.E.

3rd July, 2008

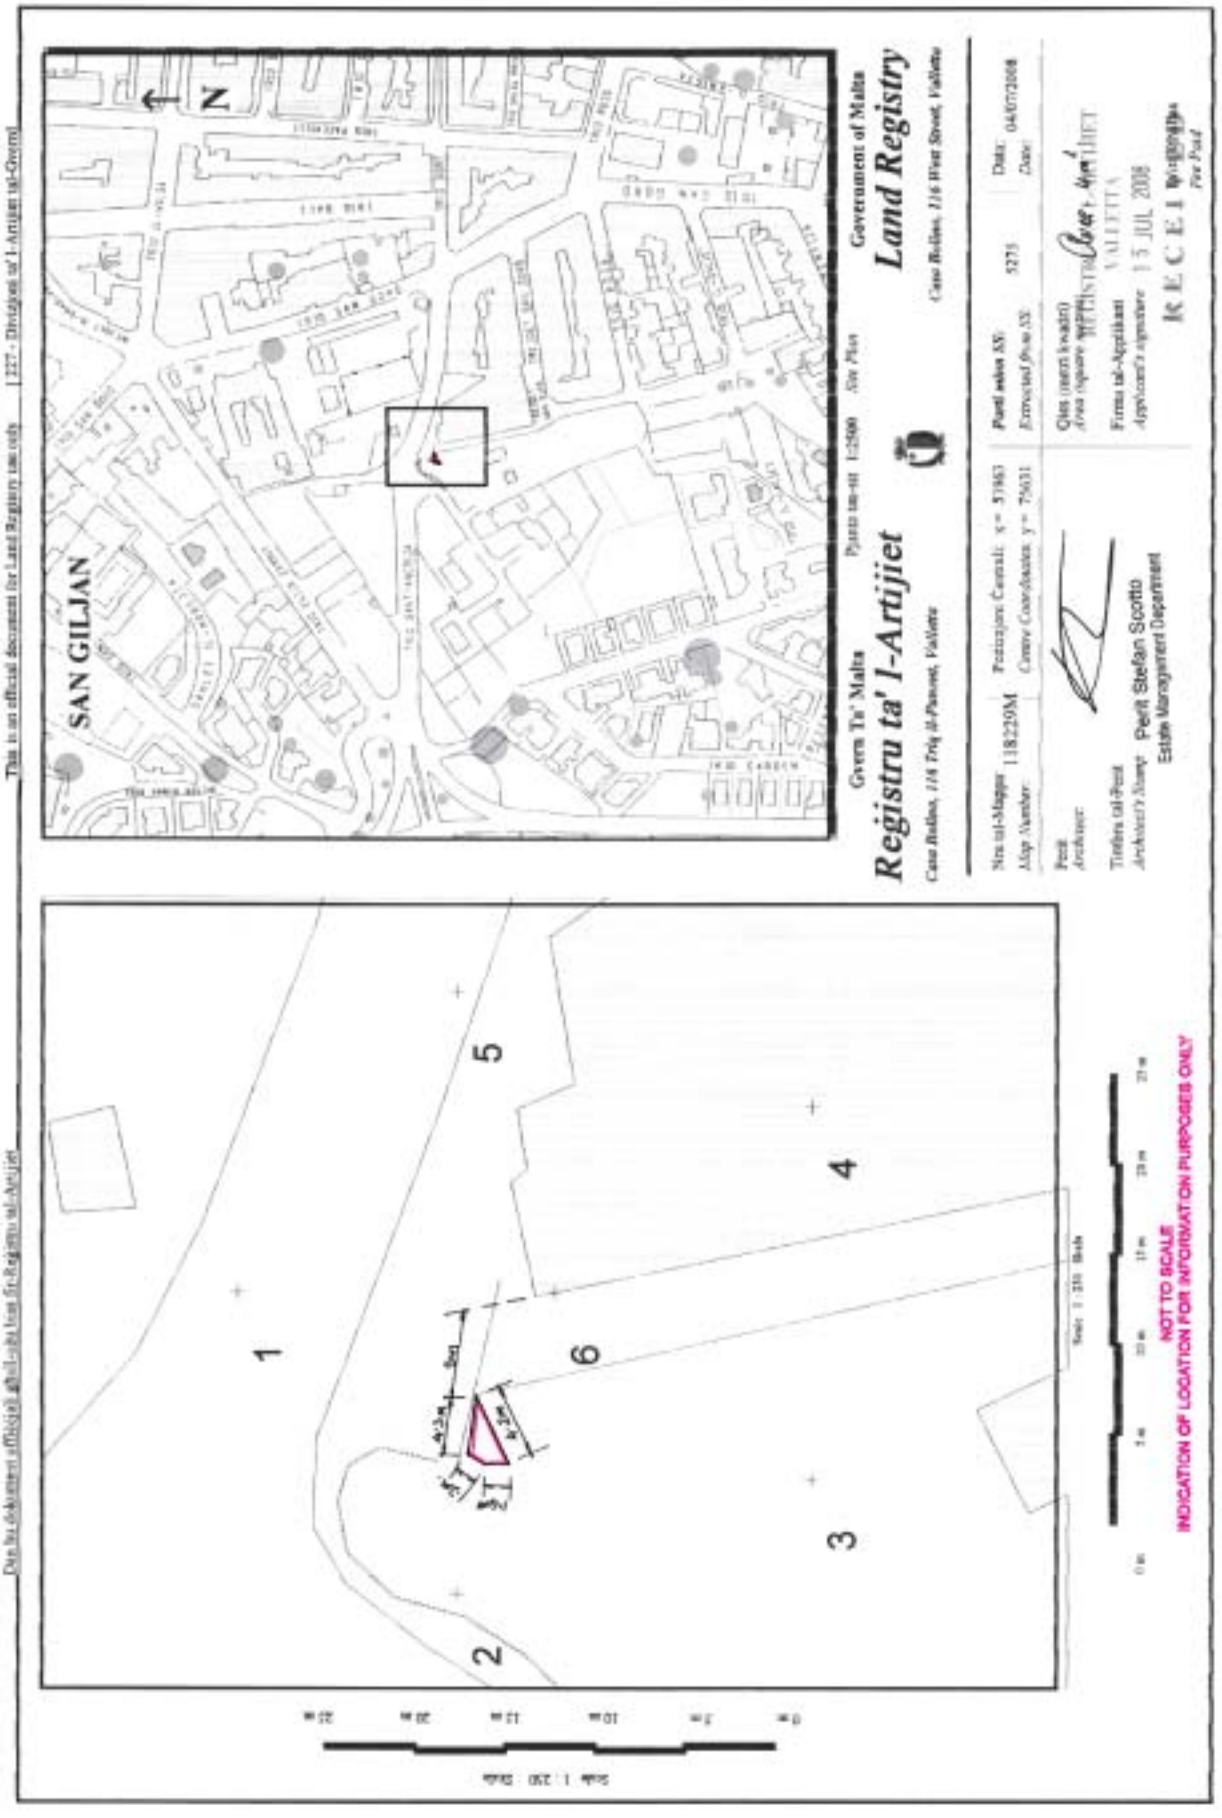
This is an official document for Land Registry use only
Dan hu dokument uffiċjali għall-użu tar-Reġistru tal-Artijiet
Gvern Ta' Malta
Reġistru ta' l-Artijiet
Government of Malta
Land Registry
SAN GILJAN
N
1
2
3
4
5
6
NOT TO SCALE
INDICATION OF LOCATION FOR INFORMATION PURPOSES ONLY
RECEIVED
15 JUL 2008

Nru. 1063

AKKWIST TA' ART

DIN id-dikjarazzjoni li ġejja, magħmula mill-President ta' Malta bis-saħħa tal-artikolu 3 tal-Ordinanza dwar l-Akkwist tal-Artijiet għal Skopijiet Pubbliċi (Kapitolu 88) hija ppubblikata skond u għall-finijiet tal-artikolu 9(1) ta' dik l-Ordinanza.

It-3 ta' Diċembru, 2008

(File No. L 233/2008 site 2)

DIKJARAZZJONI TAL-PRESIDENT TA' MALTA

Jiena hawnhekk niddikjara illi l-art hawn taħt imsemmija hija meħtieġa mill-awtorità kompetenti għal skop pubbliku skond id-dispożizzjonijiet tal-Ordinanza dwar l-Akkwist ta' Artijiet għal Skopijiet Pubbliċi (Kapitolu 88) u illi l-Akkwist tagħha għandu jkun b'xiri assolut.

Deskrizzjoni ta' l-Art

L-art li ġejja fl-Isla:-

Biċċa art tal-kejl ta' madwar 99.97 metri kwadri sa livell ta' 12-il metru mil-livell eżistenti tal-moll magħruf bħala 'Boiler Wharf' u li tinkludi l-livell taħt il-moll, li tmiss mit-Tramuntana ma' Triq il-Portu Salvu, mix-Xlokk ma' Triq il-Grigal u mill-Grigal ma' proprjetà ta' sidien mhux magħrufa jew irjieħ verjuri bl-istrutturi u skavazzjonijiet li hemm fiha.

L-art hawn fuq imsemmija tidher murija bil-kulur aħmar u mmarkata bħala *site* 2 fuq il-pjanti P.D. 2008_397_4 u P.D. 2008_397_4A li wieħed jista' jara fuq talba fid-Dipartiment tal-Artijiet, Auberge de Baviere, Valletta.

No. 1063

ACQUISITION OF LAND

THE following declaration made by the President of Malta under section 3 of the Land Acquisition (Public Purposes) Ordinance (Chapter 88) is published in terms and for the purposes of section 9(1) thereof.

3rd December, 2008

DECLARATION BY THE PRESIDENT OF MALTA

I hereby declare that the undermentioned land is required by the competent authority for a public purpose in terms of the provisions of the Land Acquisition (Public Purposes) Ordinance (Cap. 88) and that the acquisition thereof is to be by absolute purchase.

Description of the Land

The following land at Senglea:-

A plot of land measuring about 99.97 square metres up to the level of 12 metres from the existing quay's level known as 'Boiler Wharf' and including the level below the quay, bounded on the North by Triq il-Portu Salvu, on the South East by Triq il-Grigal ad on the North East by property of unknown possessors or more precise boundaries with the structures and excavations found in it.

The abovementioned land is shown in red and marked as site 2 on plans P.D. No. 2008_397_4 and P.D. 2008_397_4A, which may be seen on demand at the Land Department, Auberge de Baviere, Valletta.

Il-kumpens offrut huwa ta' elf, seba' mija u sebgħa u sittin Ewro €1,766, skond l-istima li hawn ma' din id-dikjarazzjoni kif din saret mill-perit arkitett Stefan Scotto, A.&C.E.

Ma' din id-dikjarazzjoni qed tiġi ppubblikata *site plan* li turi l-immobbli msemmija.

(Iff) EDWARD FENECH ADAMI
President
18/9/2008

Din is-*site plan* qed tiġi ppubblikata f'paġna 11,762.

Stima tal-Perit (oriġinali bil-Malti)

Art fl-Isla

Fuq struzzjonijiet tal-Kummissarju tal-Artijiet, skond l-Ordinanza dwar l-Akkwist ta' Artijiet (għal Skopijiet Pubbliċi) qiegħed niffissa l-valur liberu u frank tal-proprjetà hawn taħt deskritta fl-Isla, li hi meħtieġa mill-Gvern għal skop pubbliku, u dan wara li ħadt in konsiderazzjoni l-lokalità, kif ukoll ħwejjeġ oħra li jista' jkollhom x'jaqsmu mal-valur tal-istess proprjetà

Biċċa art tal-kejl ta' madwar 99.97 metri kwadri sa livell ta' 12-il metru mil-livell eżistenti tal-moll magħruf bħala 'Boiler Wharf' u li tinkludi l-livell taħt il-moll, li tmiss mit-Tramuntana ma' Triq il-Portu Salvu, mix-Xlokk ma' Triq il-Grigal u mill-Grigal ma' proprjetà ta' sidien mhux magħrufa, liema art hija meqjusa bħala art fabbrikabbli fit-termini tal-Ordinanza dwar l-Akkwist ta' Artijiet u hija delineata b'kulur aħmar u mmarkata bħala '*Site* 2' fuq il-pjanti P.D. Nru. 2008_397_4 u P.D. Nru. 2008_397_4A, hija stmata għall-valur ta' elf, seba' mija u sitta u sittin Ewro €1,766.

Ft: Stefan Scotto, A.&C.E.

It-30 ta' Awissu, 2008

The compensation offered is one thousand, seven hundred and sixty seven Euros €1,766, according to the valuation published with this declaration as made by architect Stefan Scotto, A.&C.E.

A site plan showing the mentioned immovable property is being published with this declaration

(Sgd) EDWARD FENECH ADAMI
President
18/9/2008

This site plan is being published on page 11,762.

Architect's Valuation (original in Maltese)

Land at Senglea

I have been instructed by the Commissioner of Land to assess, according to the Land Acquisition (Public Purposes) Ordinance, the freehold value of the hereunder described land at Senglea, required by Government for a public purpose, after having taken into consideration the locality, as well as other matters which may be relevant to the value of the same property.

A plot of land measuring about 99.97 square metres up to the level of 12 metres from the existing quay's level known as 'Boiler Wharf' and including the level below the quay, bounded on the North by Triq il-Portu Salvu, on the South East by Triq il-Grigal ad on the North East by property of unknown possessors, which land is considered as a building site in terms of the Land Acquisition Ordinance and is shown in red and marked as 'Site 2' on plans P.D. No. 2008_397_4 and P.D. No. 2008_397_4A, is valued for the price of one thousand, seven hundred and sixty six Euros €1,766.

Sgd: Stefan Scotto, A.&C.E.

30th August, 2008

ISLA Citta' Invicta
L-ISLA
L-ISLA
N
Gvern Ta' Malta
Registru ta' l-Artijiet
Government of Malta
Land Registry
Site Plan
Pjanta tas-sit 1:2500
Pożizzjoni Ċentrali: x = 56265
Centre Coordinates: y = 72643
Perit Stefan Scolio
Estate Management Department
Din Mhallin
For Paid
TRIQ IL-PONTA
TRIQ IZ-ŻEWĠ MINIX
TRIQ IL-GRIGI
TRIQ TORRI SALVU
1
2
3
4
5
6
48.34m
5m
1.5m
NOT TO SCALE
INDICATION OF LOCATION FOR INFORMATION PURPOSES ONLY

Nru. 1064

AKKWIST TA' ART

DIN id-dikjarazzjoni li ġejja, magħmula mill-President ta' Malta bis-saħħa tal-artikolu 3 tal-Ordinanza dwar l-Akkwist tal-Artijiet għal Skopijiet Pubbliċi (Kapitolu 88) hija ppubblikata skond u għall-finijiet tal-artikolu 9(1) ta' dik l-Ordinanza.

It-3 ta' Diċembru, 2008

(File No. L 233/2008 site 3)

DIKJARAZZJONI TAL-PRESIDENT TA' MALTA

Jiena hawnhekk niddikjara illi l-art hawn taħt imsemmija hija meħtieġa mill-awtorità kompetenti għal skop pubbliku skond id-dispożizzjonijiet tal-Ordinanza dwar l-Akkwist ta' Artijiet għal Skopijiet Pubbliċi (Kapitolu 88) u illi l-Akkwist tagħha għandu jkun b'xiri assolut.

Deskrizzjoni ta' l-Art

L-art li ġejja fl-Isla:-

Biċċa art tal-kejl ta' madwar 72.07 metri kwadri sa livell ta' 12-il metru mil-livell eżistenti tal-moll magħruf bħala 'Boiler Wharf' u li tinkludi l-livell taħt il-moll, li tmiss mill-Majjistral ma' Triq il-Grigal, mix-Xlokk ma' Triq San Filippu, mill-Grigal ma' proprjetà ta' sidien mhux magħrufa jew irjieħ verjuri bl-istrutturi u skavazzjonijiet li hemm fiha.

L-art hawn fuq imsemmija tidher murija bil-kulur aħmar u mmarkata bħala *site* 3 fuq il-pjanti P.D. 2008_397_4 u P.D. 2008_397_4A li wieħed jista' jara fuq talba fid-Dipartiment tal-Artijiet, Auberge de Baviere, Valletta.

No. 1064

ACQUISITION OF LAND

THE following declaration made by the President of Malta under section 3 of the Land Acquisition (Public Purposes) Ordinance (Chapter 88) is published in terms and for the purposes of section 9(1) thereof.

3rd December, 2008

DECLARATION BY THE PRESIDENT OF MALTA

I hereby declare that the undermentioned land is required by the competent authority for a public purpose in terms of the provisions of the Land Acquisition (Public Purposes) Ordinance (Cap. 88) and that the acquisition thereof is to be by absolute purchase.

Description of the Land

The following land at Senglea:-

A plot of land measuring about 72.07 square metres up to the level of 12 metres from the existing quay's level known as 'Boiler Wharf' and including the level below the quay, bounded on the North West by Triq il-Grigal, on the South East by Triq San Filippu, on the North East by property of unknown possessors or more precise boundaries with the structures and excavations found in it.

The abovementioned land is shown in red and marked as site 3 on plans P.D. No. 2008_397_4 and P.D. 2008_397_4A, which may be seen on demand at the Land Department, Auberge de Baviere, Valletta.

Il-kumpens offrut huwa ta' elf, mitejn u tlieta u sebgħin Ewro €1,273, skond l-istima li hawn ma' din id-dikjarazzjoni kif din saret mill-perit arkitett Stefan Scotto, A.&C.E.

Ma' din id-dikjarazzjoni qed tiġi ppubblikata *site plan* li turi l-immobbli msemmija.

(Iff) EDWARD FENECH ADAMI
President
18/9/2008

Din is-*site plan* qed tiġi ppubblikata f'paġna 11,765.

Stima tal-Perit (oriġinali bil-Malti)

Art fl-Isla

Fuq struzzjonijiet tal-Kummissarju tal-Artijiet, skond l-Ordinanza dwar l-Akkwist ta' Artijiet (għal Skopijiet Pubbliċi) qiegħed niffissa l-valur liberu u frank tal-proprjetà hawn taħt deskritta fl-Isla, li hi meħtieġa mill-Gvern għal skop pubbliku, u dan wara li ħadt in konsiderazzjoni l-lokalità, kif ukoll ħwejjeġ oħra li jista' jkollhom x'jaqsmu mal-valur tal-istess proprjetà

Biċċa art tal-kejl ta' madwar 72.07 metri kwadri sa livell ta' 12-il metru mil-livell eżistenti tal-moll magħruf bħala 'Boiler Wharf' u li tinkludi l-livell taħt il-moll, li tmiss mill-Majjistral ma' Triq il-Grigal, mix-Xlokk ma' Triq San Filippu, mill-Grigal ma' proprjetà ta' sidien mhux magħrufa, liema art hija meqjusa bħala art fabbrikabbli fit-termini tal-Ordinanza dwar l-Akkwist ta' Artijiet u hija delineata b'kulur aħmar u mmarkata bħala *'Site* 3' fuq il-pjanti P.D. Nru. 2008_397_4 u P.D. Nru. 2008_397_4A, hija stmata għall-valur ta' elf, mitejn u tlieta u sebgħin Ewro €1,273.

Ft: Stefan Scotto, A.&C.E.

It-30 ta' Awissu, 2008

The compensation offered is one thousand, two hundred and seventy-three Euros €1,273, according to the valuation published with this declaration as made by architect Stefan Scotto, A.&C.E.

A site plan showing the mentioned immovable property is being published with this declaration

(Sgd) EDWARD FENECH ADAMI
President
18/9/2008

This site plan is being published on page 11,765.

Architect's Valuation (original in Maltese)


Land at Senglea

I have been instructed by the Commissioner of Land to assess, according to the Land Acquisition (Public Purposes) Ordinance, the freehold value of the hereunder described land at Senglea, required by Government for a public purpose, after having taken into consideration the locality, as well as other matters which may be relevant to the value of the same property.

A plot of land measuring about 72.07 square metres up to the level of 12 metres from the existing quay's level known as 'Boiler Wharf' and including the level below the quay, bounded on the North West by Triq il-Grigal, on the South East by Triq San Filippu, on the North East by property of unknown possessors, which land is considered as a building site in terms of the Land Acquisition Ordinance and is shown in red and marked as 'Site 3' on plans P.D. No. 2008_397_4 and P.D. No. 2008_397_4A, is valued for the price of one thousand, two hundred and seventy-three Euros €1,273.

Sgd: Stefan Scotto, A.&C.E.

30th August, 2008

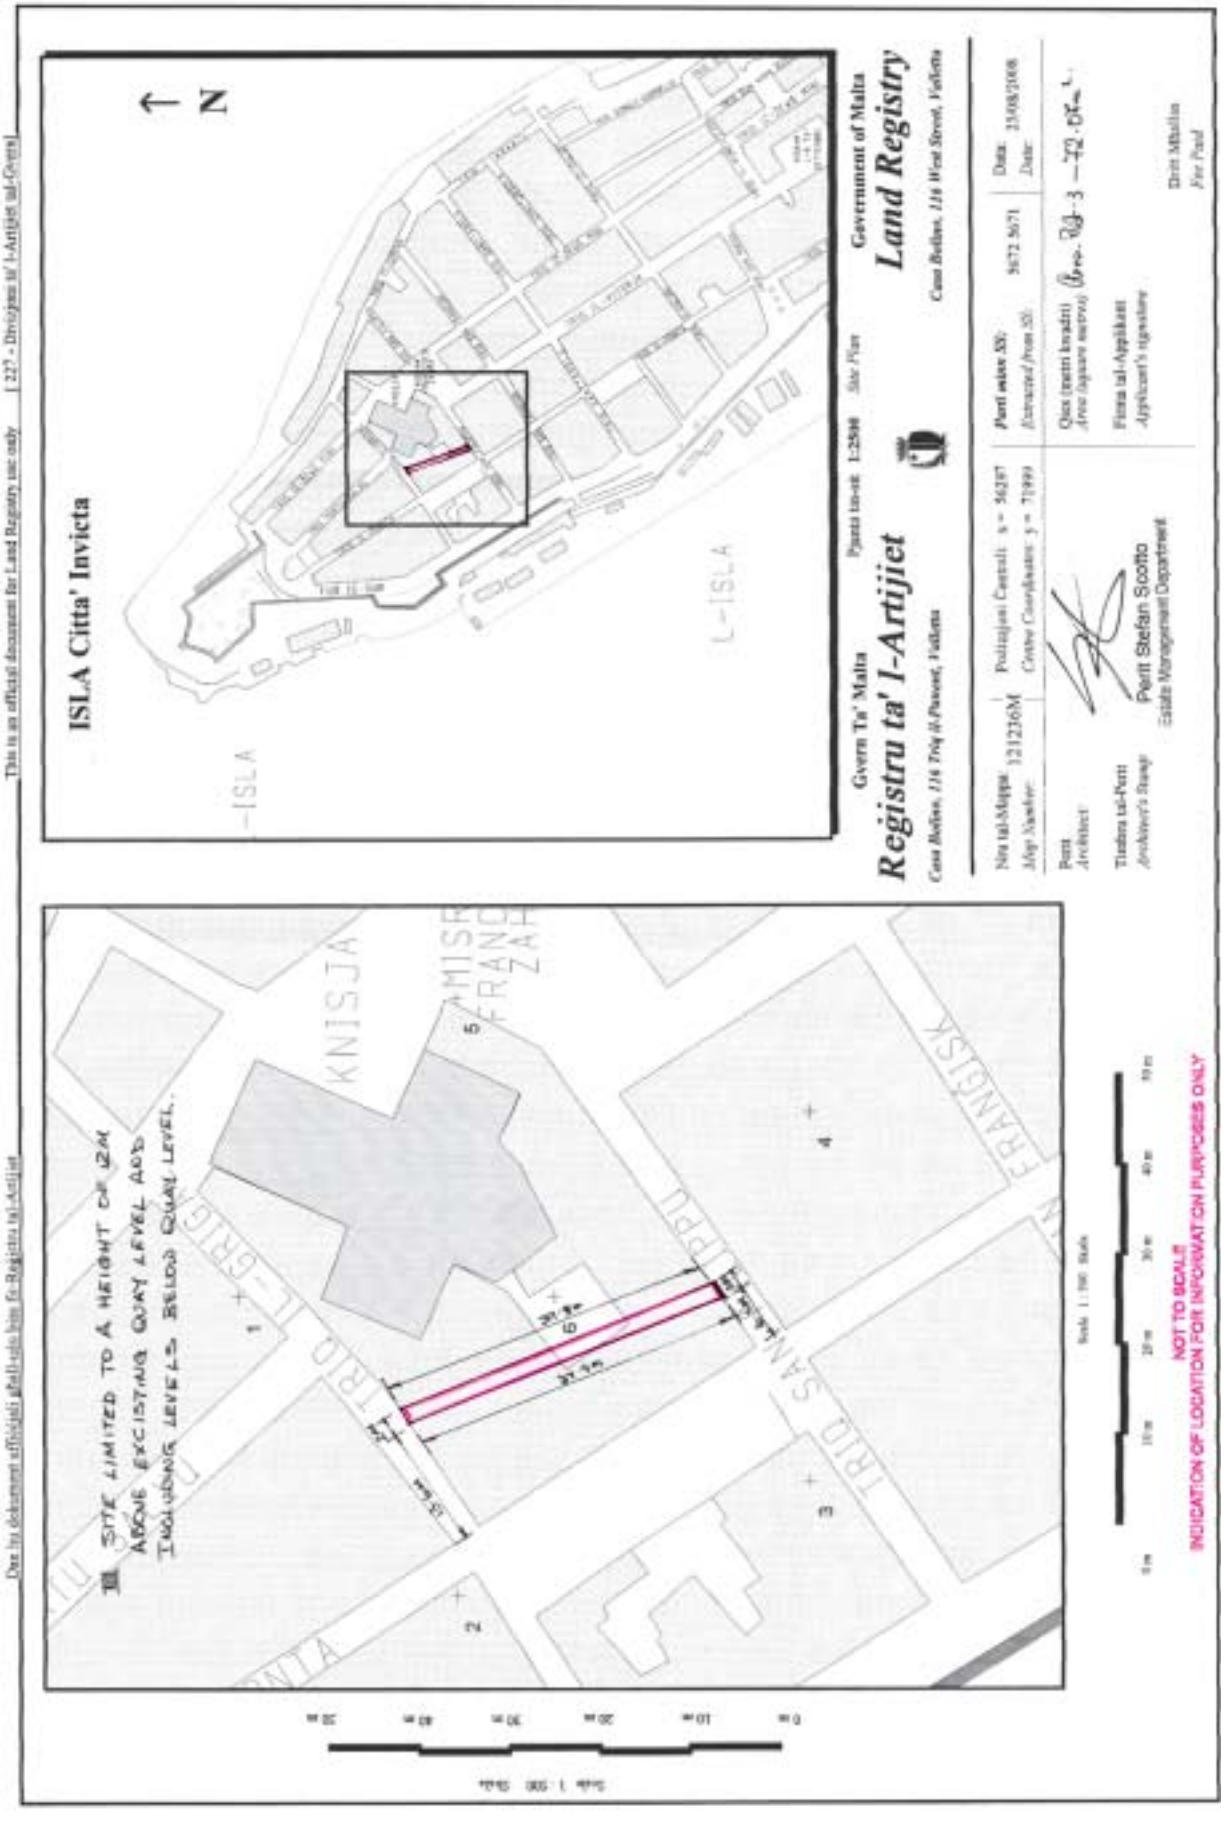
This is an official document for Land Registry use only [227 - Divizjoni ta' l-Artijiet tal-Gvern]
Dan hu dokument uffiċjali għall-użu biss fir-Reġistru tal-Artijiet
ISLA Citta' Invicta
N
-ISLA
L-ISLA
Gvern Ta' Malta
Registru ta' l-Artijiet
Government of Malta
Land Registry
Pjanta tas-sit 1:2500 Site Plan
Nru tal-Mappa 121236M
Map Number
Pożizzjoni Ċentrali x = 36287
Centre Coordinates y = 71999
Perit Architect
Isem il-Perit
Architect's Name
Perit Stefan Scotto
Estate Management Department
Data 23/08/2008
Date
Perit Mallia
For Perit
SITE LIMITED TO A HEIGHT OF 12M
ABOVE EXISTING QUAY LEVEL AND
INCLUDING LEVELS BELOW QUAY LEVEL.
KNISJA
FRANĊISK
Scale 1:500
NOT TO SCALE
INDICATION OF LOCATION FOR INFORMATION PURPOSES ONLY

Nru. 1065

AKKWIST TA' ART

DIN id-dikjarazzjoni li ġejja, magħmula mill-President ta' Malta bis-saħħa tal-artikolu 3 tal-Ordinanza dwar l-Akkwist tal-Artijiet għal Skopijiet Pubbliċi (Kapitolu 88) hija ppubblikata skond u għall-finijiet tal-artikolu 9(1) ta' dik l-Ordinanza.

It-3 ta' Diċembru, 2008

(File No. L 233/2008 site 4)

DIKJARAZZJONI TAL-PRESIDENT TA' MALTA

Jiena hawnhekk niddikjara illi l-art hawn taħt imsemmija hija meħtieġa mill-awtorità kompetenti għal skop pubbliku skond id-dispożizzjonijiet tal-Ordinanza dwar l-Akkwist ta' Artijiet għal Skopijiet Pubbliċi (Kapitolu 88) u illi l-Akkwist tagħha għandu jkun b'xiri assolut.

Deskrizzjoni ta' l-Art

L-art li ġejja fl-Isla:-

Biċċa art tal-kejl ta' madwar 60.34 metri kwadri sa livell ta' 12-il metru mil-livell eżistenti tal-moll magħruf bħala 'Boiler Wharf' u li tinkludi l-livell taħt il-moll, li tmiss mill-Majjistral ma' Triq San Filippu, mix-Xlokk ma' Triq San Franġisk, u mill-Grigal ma' proprjetà ta' sidien mhux magħrufa jew irjieħ verjuri bl-istrutturi u skavazzjonijiet li hemm fiha.

L-art hawn fuq imsemmija tidher murija bil-kulur aħmar u mmarkata bħala *site* 4 fuq il-pjanti P.D. 2008_397_4 u P.D. 2008_397_4A li wieħed jista' jara fuq talba fid-Dipartiment tal-Artijiet, Auberge de Baviere, Valletta.

No. 1065

ACQUISITION OF LAND

THE following declaration made by the President of Malta under section 3 of the Land Acquisition (Public Purposes) Ordinance (Chapter 88) is published in terms and for the purposes of section 9(1) thereof.

3rd December, 2008

DECLARATION BY THE PRESIDENT OF MALTA

I hereby declare that the undermentioned land is required by the competent authority for a public purpose in terms of the provisions of the Land Acquisition (Public Purposes) Ordinance (Cap. 88) and that the acquisition thereof is to be by absolute purchase.

Description of the Land

The following land at Senglea:-

A plot of land measuring about 60.34 square metres up to the level of 12 metres from the existing quay's level known as 'Boiler Wharf' and including the level below the quay, bounded on the North West by Triq San Filippu, on the South East by Triq San Franġisk, and on the North East property of unknown possessors or more precise boundaries with the structures and excavations found in it.

The abovementioned land is shown in red and marked as site 4 on plans P.D. No. 2008_397_4 and P.D. 2008_397_4A, which may be seen on demand at the Land Department, Auberge de Baviere, Valletta.

Il-kumpens offrut huwa ta' elf u sitta u sttin Ewro €1,066, skond l-istima li hawn ma' din id-dikjarazzjoni kif din saret mill-perit arkitett Stefan Scotto, A.&C.E.

Ma' din id-dikjarazzjoni qed tiġi ppubblikata *site plan* li turi l-immobbli msemmija.

(Iff) EDWARD FENECH ADAMI
President
18/9/2008

Din is-*site plan* qed tiġi ppubblikata f'paġna 11,768.

Stima tal-Perit (oriġinali bil-Malti)

Art fl-Isla

Fuq struzzjonijiet tal-Kummissarju tal-Artijiet, skond l-Ordinanza dwar l-Akkwist ta' Artijiet (għal Skopijiet Pubbliċi) qiegħed niffissa l-valur liberu u frank tal-proprjetà hawn taħt deskritta fl-Isla, li hi meħtieġa mill-Gvern għal skop pubbliku, u dan wara li ħadt in konsiderazzjoni l-lokalità, kif ukoll ħwejjeġ oħra li jista' jkollhom x'jaqsmu mal-valur tal-istess proprjetà

Biċċa art tal-kejl ta' madwar 60.34 metri kwadri sa livell ta' 12-il metru mil-livell eżistenti tal-moll magħruf bħala 'Boiler Wharf' u li tinkludi l-livell taħt il-moll, li tmiss mill-Majjistral ma' Triq San Filippu, mix-Xlokk ma' Triq San Franġisk, u mill-Grigal ma' proprjetà ta' sidien mhux magħrufa, liema art hija meqjusa bħala art fabbrikabbli fit-termini tal-Ordinanza dwar l-Akkwist ta' Artijiet u hija delineata b'kulur aħmar u mmarkata bħala '*Site* 4' fuq il-pjanti P.D. Nru. 2008_397_4 u P.D. Nru. 2008_397_4A, hija stmata għall-valur ta' elf u sitta u sttin Ewro €1,066.

Ft: Stefan Scotto, A.&C.E.

It-30 ta' Awissu, 2008

The compensation offered is one thousand and sixty-six Euros €1,066, according to the valuation published with this declaration as made by architect Stefan Scotto, A.&C.E.

A site plan showing the mentioned immovable property is being published with this declaration

(Sgd) EDWARD FENECH ADAMI
President
18/9/2008

This site plan is being published on page 11,768.

Architect's Valuation (original in Maltese)


Land at Senglea

I have been instructed by the Commissioner of Land to assess, according to the Land Acquisition (Public Purposes) Ordinance, the freehold value of the hereunder described land at Senglea, required by Government for a public purpose, after having taken into consideration the locality, as well as other matters which may be relevant to the value of the same property.

A plot of land measuring about 60.34 square metres up to the level of 12 metres from the existing quay's level known as 'Boiler Wharf' and including the level below the quay, bounded on the North West by Triq San Filippu, on the South East by Triq San Franġisk, and on the North East property of unknown possessors, which land is considered as a building site in terms of the Land Acquisition Ordinance and is shown in red and marked as 'Site 4' on plans P.D. No. 2008_397_4 and P.D. No. 2008_397_4A, is valued for the price of one thousand and sixty-six Euros €1,066.

Sgd: Stefan Scotto, A.&C.E.

30th August, 2008

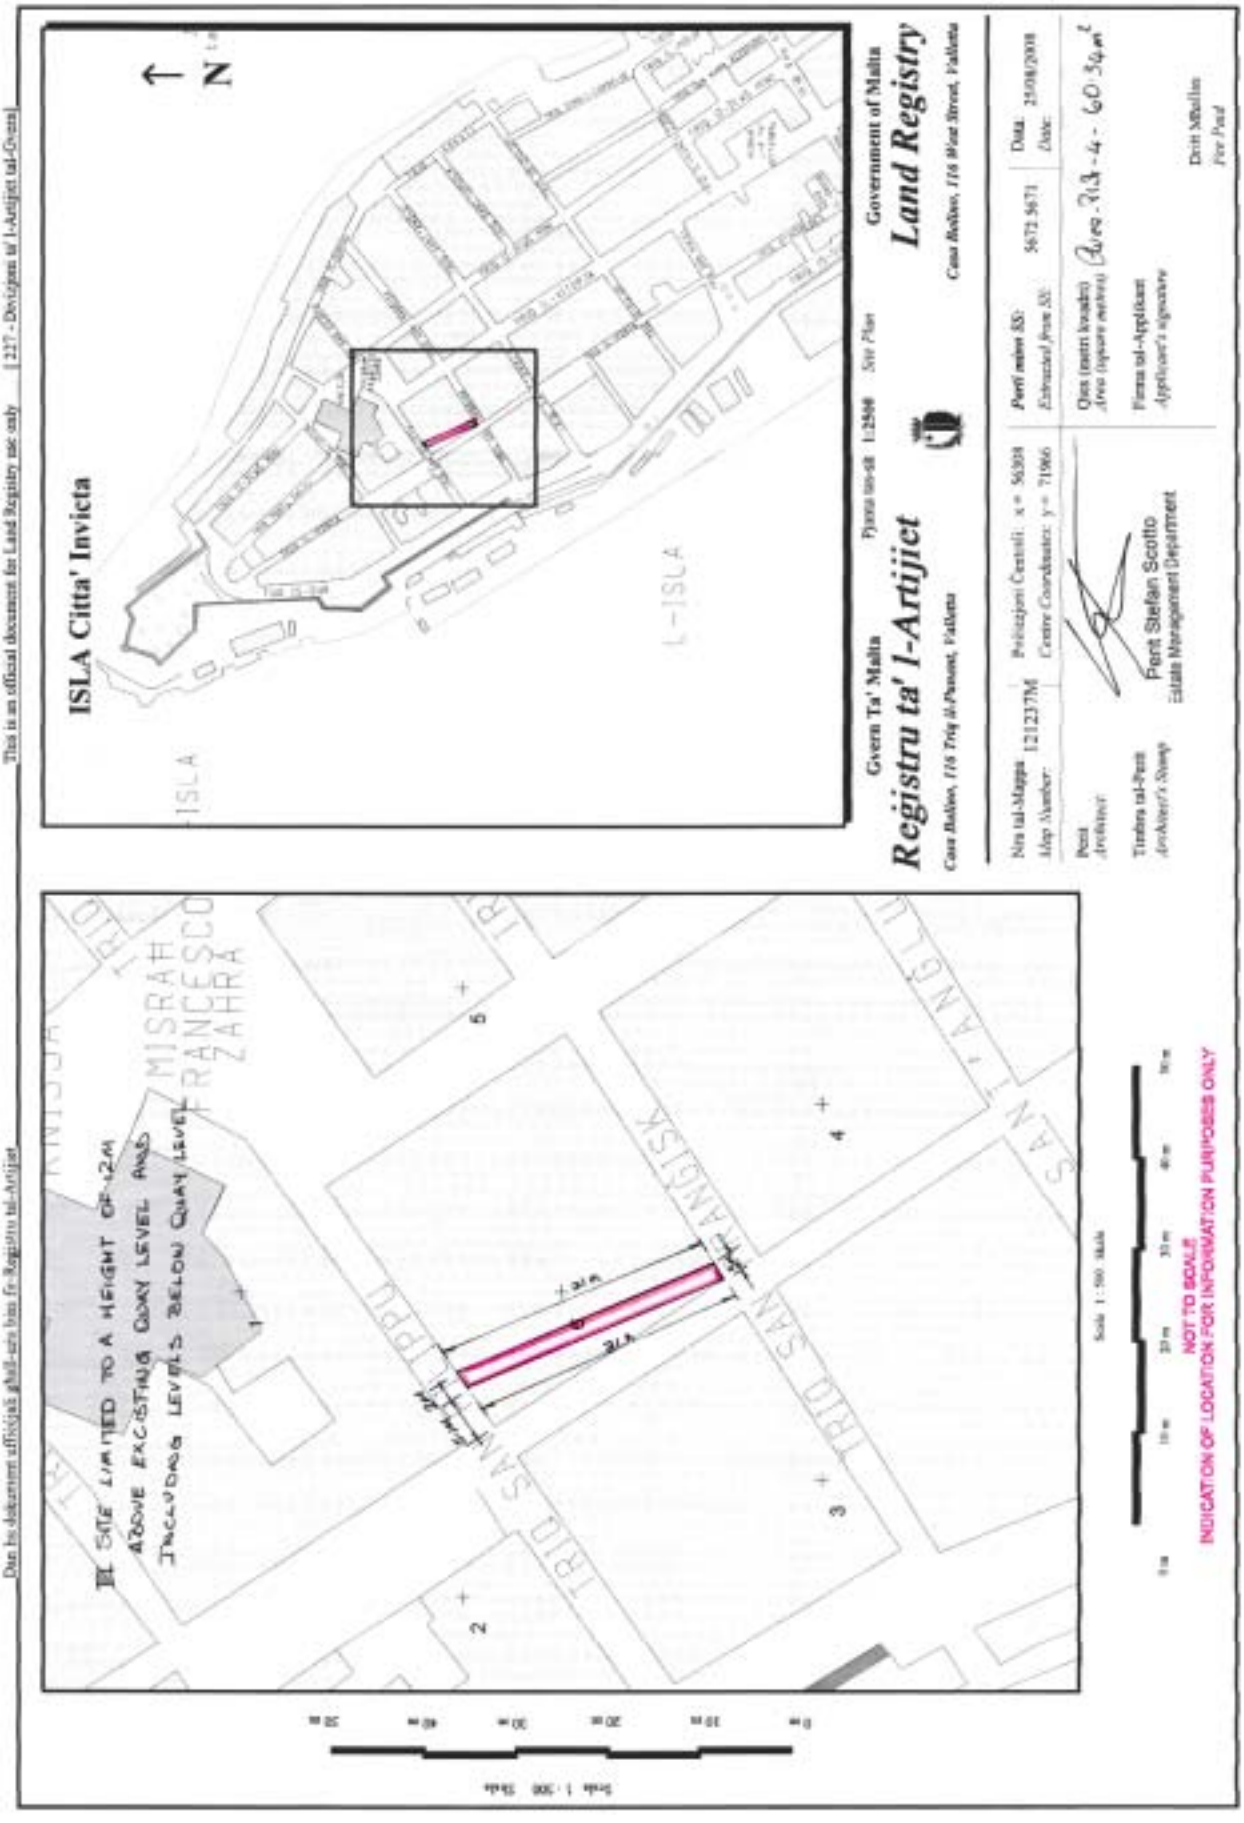
Dan hu dokument uffiċjali għall-użu biss fir-Reġistru tal-Artijiet
This is an official document for Land Registry use only [237 - Divizjoni ta' l-Artijiet tal-Gvern]
ISLA Citta' Invicta
N
ISLA
L-ISLA
Gvern Ta' Malta
Pjanta tas-sit 1:2500 Site Plan
Government of Malta
Registru ta' l-Artijiet
Land Registry
Casa Rubino, 176 Triq il-Punent, Valletta
Casa Rubino, 176 West Street, Valletta
Nru tal-Mappa 121237M
Map Number
Koordinati Ċentrali: x = 56308
Centre Coordinates: y = 71966
Perit mahtur fil-
Appointed Perit
Data 25/08/2008
Date
Qies (metri kwadri)
Area (square metres)
Firma tal-Applikant
Applicant's signature
Tinfetaq tal-Perit
Architect's Stamp
Perit Stefan Scotto
Estate Management Department
Dritt Mkallsin
Per Proof
THE SITE LIMITED TO A HEIGHT OF +12M
ABOVE EXISTING QUAY LEVEL AND
INCLUDING LEVELS BELOW QUAY LEVEL
MISRAH
FRANCESCO
ZAHRA
TRIQ SAN ANGELU
TRIQ SAN ANDRIJA
1
2
3
4
5
6
Scale 1 : 500 Skala
NOT TO SCALE
INDICATION OF LOCATION FOR INFORMATION PURPOSES ONLY
Scale 1 : 200 Skala

Nru. 1066

AKKWIST TA' ART

DIN id-dikjarazzjoni li ġejja, magħmula mill-President ta' Malta bis-saħħa tal-artikolu 3 tal-Ordinanza dwar l-Akkwist tal-Artijiet għal Skopijiet Pubbliċi (Kapitolu 88) hija ppubblikata skond u għall-finijiet tal-artikolu 9(1) ta' dik l-Ordinanza.

It-3 ta' Diċembru, 2008

(File No. L 233/2008 site 5)

DIKJARAZZJONI TAL-PRESIDENT TA' MALTA

Jiena hawnhekk niddikjara illi l-art hawn taħt imsemmija hija meħtieġa mill-awtorità kompetenti għal skop pubbliku skond id-dispożizzjonijiet tal-Ordinanza dwar l-Akkwist ta' Artijiet għal Skopijiet Pubbliċi (Kapitolu 88) u illi l-Akkwist tagħha għandu jkun b'xiri assolut.

Deskrizzjoni tal-Art

L-art li ġejja fl-Isla:-

Biċċa art tal-kejl ta' madwar 2.61 metri kwadri sa livell ta' 12-il metru mil-livell eżistenti tal-moll magħruf bħala 'Boiler Wharf' u li tinkludi l-livell taħt il-moll, li tmiss mill-Majjistral ma' Triq San Franġisk, mil-Lbiċ ma' Triq il-Ponta, u mill-Grigal ma' proprjetà ta' sidien mhux magħrufa jew irjieħ verjuri bl-istrutturi u skavazzjonijiet li hemm fiha.

L-art hawn fuq imsemmija tidher murija bil-kulur aħmar u mmarkata bħala *site* 5 fuq il-pjanti P.D. 2008_397_4 u P.D. 2008_397_4A li wieħed jista' jara fuq talba fid-Dipartiment tal-Artijiet, Auberge de Baviere, Valletta.

No. 1066

ACQUISITION OF LAND

THE following declaration made by the President of Malta under section 3 of the Land Acquisition (Public Purposes) Ordinance (Chapter 88) is published in terms and for the purposes of section 9(1) thereof.

3rd December, 2008

DECLARATION BY THE PRESIDENT OF MALTA

I hereby declare that the undermentioned land is required by the competent authority for a public purpose in terms of the provisions of the Land Acquisition (Public Purposes) Ordinance (Cap. 88) and that the acquisition thereof is to be by absolute purchase.

Description of the Land

The following land at Senglea:-

A plot of land measuring about 2.61 square metres up to the level of 12 metres from the existing quay's level known as 'Boiler Wharf' and including the level below the quay, bounded on the North West by Triq San Franġisk, on the North West by Triq il-Ponta, and on the North East by property of unknown possessors or more precise boundaries with the structures and excavations found in it.

The abovementioned land is shown in red and marked as site 5 on plans P.D. No. 2008_397_4 and P.D. 2008_397_4A, which may be seen on demand at the Land Department, Auberge de Baviere, Valletta.

Il-kumpens offrut huwa ta' sitta u erbgħin Ewro €64, skond l-istima li hawn ma' din id-dikjarazzjoni kif din saret mill-perit arkitett Stefan Scotto, A.&C.E.

Ma' din id-dikjarazzjoni qed tiġi ppubblikata *site plan* li turi l-immobbli msemmija.

(Iff) EDWARD FENECH ADAMI
President
18/9/2008

Din is-*site plan* qed tiġi ppubblikata f'paġna 11,771.

Stima tal-Perit (oriġinali bil-Malti)

Art fl-Isla

Fuq struzzjonijiet tal-Kummissarju tal-Artijiet, skond l-Ordinanza dwar l-Akkwist ta' Artijiet (għal Skopijiet Pubbliċi) qiegħed niffissa l-valur liberu u frank tal-proprjetà hawn taħt deskritta fl-Isla, li hi meħtieġa mill-Gvern għal skop pubbliku, u dan wara li ħadt in konsiderazzjoni l-lokalità, kif ukoll ħwejjeġ oħra li jista' jkollhom x'jaqsmu mal-valur tal-istess proprjetà

Biċċa art tal-kejl ta' madwar 2.61 metri kwadri sa livell ta' 12-il metru mil-livell eżistenti tal-moll magħruf bħala 'Boiler Wharf' u li tinkludi l-livell taħt il-moll, li tmiss mill-Majjistral ma' Triq San Franġisk, mil-Lbiċ ma Triq il-Ponta, u mill-Grigal ma' proprjetà ta' sidien mhux magħruf, liema art hija meqjusa bħala art fabbrikabbli fit-termini tal-Ordinanza dwar l-Akkwist ta' Artijiet u hija delineata b'kulur aħmar u mmarkata bħala *'Site* 5' fuq il-pjanti P.D. Nru. 2008_397_4 u P.D. Nru. 2008_397_4A, hija stmata għall-valur ta' sitta u erbgħin Ewro €46.

Ft: Stefan Scotto, A.&C.E.

It-30 ta' Awissu, 2008

The compensation offered is one thousand and sixty-six Euros €1,066, according to the valuation published with this declaration as made by architect Stefan Scotto, A.&C.E.

A site plan showing the mentioned immovable property is being published with this declaration

(Sgd) EDWARD FENECH ADAMI
President
18/9/2008

This site plan is being published on page 11,771.

Architect's Valuation (original in Maltese)

Land at Senglea

I have been instructed by the Commissioner of Land to assess, according to the Land Acquisition (Public Purposes) Ordinance, the freehold value of the hereunder described land at Senglea, required by Government for a public purpose, after having taken into consideration the locality, as well as other matters which may be relevant to the value of the same property.

A plot of land measuring about 2.61 square metres up to the level of 12 metres from the existing quay's level known as 'Boiler Wharf' and including the level below the quay, bounded on the North West by Triq San Franġisk, on the North West by Triq il-Ponta, and on the North East by property of unknown possessors, which land is considered as a building site in terms of the Land Acquisition Ordinance and is shown in red and marked as 'Site 5' on plans P.D. No. 2008_397_4 and P.D. No. 2008_397_4A, is valued for the price of forty-six Euros €46.

Sgd: Stefan Scotto, A.&C.E.

30th August, 2008

ISLA Citta' Invicta
N
L-ISLA
Gvern Ta' Malta
Registru ta' l-Artijiet
Government of Malta
Land Registry
Pjanta Ma-hdi 1:2500 Site Plan
Perit Stefan Scotto
Estate Management Department
II-SITE LIMITED TO A HEIGHT OF 12M
ABOVE EXISTING QUAY LEVEL AND
INCLUDING LEVELS BELOW QUAY LEVEL.
TRIQ SAN PANKRAZJU
TRIQ SAN ANGLU
TRIQ IL-PONT
NOT TO SCALE
INDICATION OF LOCATION FOR INFORMATION PURPOSES ONLY

Nru. 1067

AKKWIST TA' ART

DIN id-dikjarazzjoni li ġejja, magħmula mill-President ta' Malta bis-saħħa tal-artikolu 3 tal-Ordinanza dwar l-Akkwist tal-Artijiet għal Skopijiet Pubbliċi (Kapitolu 88) hija ppubblikata skond u għall-finijiet tal-artikolu 9(1) ta' dik l-Ordinanza.

It-3 ta' Diċembru, 2008

(File No. L 233/2008 site 6)

DIKJARAZZJONI TAL-PRESIDENT TA' MALTA

Jiena hawnhekk niddikjara illi l-art hawn taħt imsemmija hija meħtieġa mill-awtorità kompetenti għal skop pubbliku skond id-dispożizzjonijiet tal-Ordinanza dwar l-Akkwist ta' Artijiet għal Skopijiet Pubbliċi (Kapitolu 88) u illi l-Akkwist tagħha għandu jkun b'xiri assolut.

Deskrizzjoni tal-Art

L-art li ġejja fl-Isla:-

Biċċa art tal-kejl ta' madwar 20.94 metri kwadri sa livell ta' 12-il metru mil-livell eżistenti tal-moll magħruf bħala 'Boiler Wharf' u li tinkludi l-livell taħt il-moll, li tmiss mill-Grigal ma' Triq il-Ponta, mix-Xlokk ma' Triq Sant' Anġlu, u mil-Lbiċ ma' proprjetà ta' sidien mhux magħrufa jew irjieħ verjuri bl-istrutturi u skavazzjonijiet li hemm fiha.

L-art hawn fuq imsemmija tidher murija bil-kulur aħmar u mmarkata bħala *site* 6 fuq il-pjanti P.D. 2008_397_4 u P.D. 2008_397_4A li wieħed jista' jara fuq talba fid-Dipartiment tal-Artijiet, Auberge de Baviere, Valletta.

No. 1067

ACQUISITION OF LAND

THE following declaration made by the President of Malta under section 3 of the Land Acquisition (Public Purposes) Ordinance (Chapter 88) is published in terms and for the purposes of section 9(1) thereof.

3rd December, 2008

DECLARATION BY THE PRESIDENT OF MALTA

I hereby declare that the undermentioned land is required by the competent authority for a public purpose in terms of the provisions of the Land Acquisition (Public Purposes) Ordinance (Cap. 88) and that the acquisition thereof is to be by absolute purchase.

Description of the Land

The following land at Senglea:-

A plot of land measuring about 20.94 square metres up to the level of 12 metres from the existing quay's level known as 'Boiler Wharf' and including the level below the quay, bounded on the North East by Triq il-Ponta, on the South East by Triq Sant' Anġlu, and on the South West by property of unknown possessors or more precise boundaries with the structures and excavations found in it.

The abovementioned land is shown in red and marked as site 6 on plans P.D. No. 2008_397_4 and P.D. 2008_397_4A, which may be seen on demand at the Land Department, Auberge de Baviere, Valletta.

Il-kumpens offrut huwa ta' tliet mija u sebgħin Ewro €370, skond l-istima li hawn ma' din id-dikjarazzjoni kif din saret mill-perit arkitett Stefan Scotto, A.&C.E.

Ma' din id-dikjarazzjoni qed tiġi ppubblikata *site plan* li turi l-immobbli msemmija.

(Iff) Edward Fenech Adami
President
18/9/2008

Din is-*site plan* qed tiġi ppubblikata f'paġna 11,774.

Stima tal-Perit (oriġinali bil-Malti)

Art fl-Isla

Fuq struzzjonijiet tal-Kummissarju tal-Artijiet, skond l-Ordinanza dwar l-Akkwist ta' Artijiet (għal Skopijiet Pubbliċi) qiegħed niffissa l-valur liberu u frank tal-proprjetà hawn taħt deskritta fl-Isla, li hi meħtieġa mill-Gvern għal skop pubbliku, u dan wara li ħadt in konsiderazzjoni l-lokalità, kif ukoll ħwejjeġ oħra li jista' jkollhom x'jaqsmu mal-valur tal-istess proprjetà

Biċċa art tal-kejl ta' madwar 20.94 metri kwadri sa livell ta' 12-il metru mil-livell eżistenti tal-moll magħruf bħala 'Boiler Wharf' u li tinkludi l-livell taħt il-moll, li tmiss mill-Grigal ma' Triq il-Ponta, mix-Xlokk ma' Triq Sant' Anġlu, u mil-Lbiċ ma' proprjetà ta' sidien mhux magħrufa, liema art hija meqjusa bħala art fabbrikabbli fit-termini tal-Ordinanza dwar l-Akkwist ta' Artijiet u hija delineata b'kulur aħmar u mmarkata bħala *'Site* 6' fuq il-pjanti P.D. Nru. 2008_397_4 u P.D. Nru. 2008_397_4A, hija stmata għall-valur ta' tliet mija u sebgħin Ewro €370.

Ft: Stefan Scotto, A.&C.E.

It-30 ta' Awissu, 2008

The compensation offered is three hundred and seventy Euros €370, according to the valuation published with this declaration as made by architect Stefan Scotto, A.&C.E.

A site plan showing the mentioned immovable property is being published with this declaration

(Sgd) Edward Fenech Adami
President
18/9/2008

This site plan is being published on page 11,774.

Architect's Valuation (original in Maltese)

Land at Senglea

I have been instructed by the Commissioner of Land to assess, according to the Land Acquisition (Public Purposes) Ordinance, the freehold value of the hereunder described land at Senglea, required by Government for a public purpose, after having taken into consideration the locality, as well as other matters which may be relevant to the value of the same property.


A plot of land measuring about 20.94 square metres up to the level of 12 metres from the existing quay's level known as 'Boiler Wharf' and including the level below the quay, bounded on the North East by Triq il-Ponta, on the South East by Triq Sant' Anġlu, and on the South West by property of unknown possessors, which land is considered as a building site in terms of the Land Acquisition Ordinance and is shown in red and marked as 'Site 6' on plans P.D. No. 2008_397_4 and P.D. No. 2008_397_4A, is valued for the price of three hundred and seventy Euros €370.

Sgd: Stefan Scotto, A.&C.E.

30th August, 2008

Dan hu dokument uffiċjali għall-użu biss fir-Reġistru tal-Artijiet

This is an official document for Land Registry use only [227 - Direttorat ta' l-Artijiet tal-Gvern]

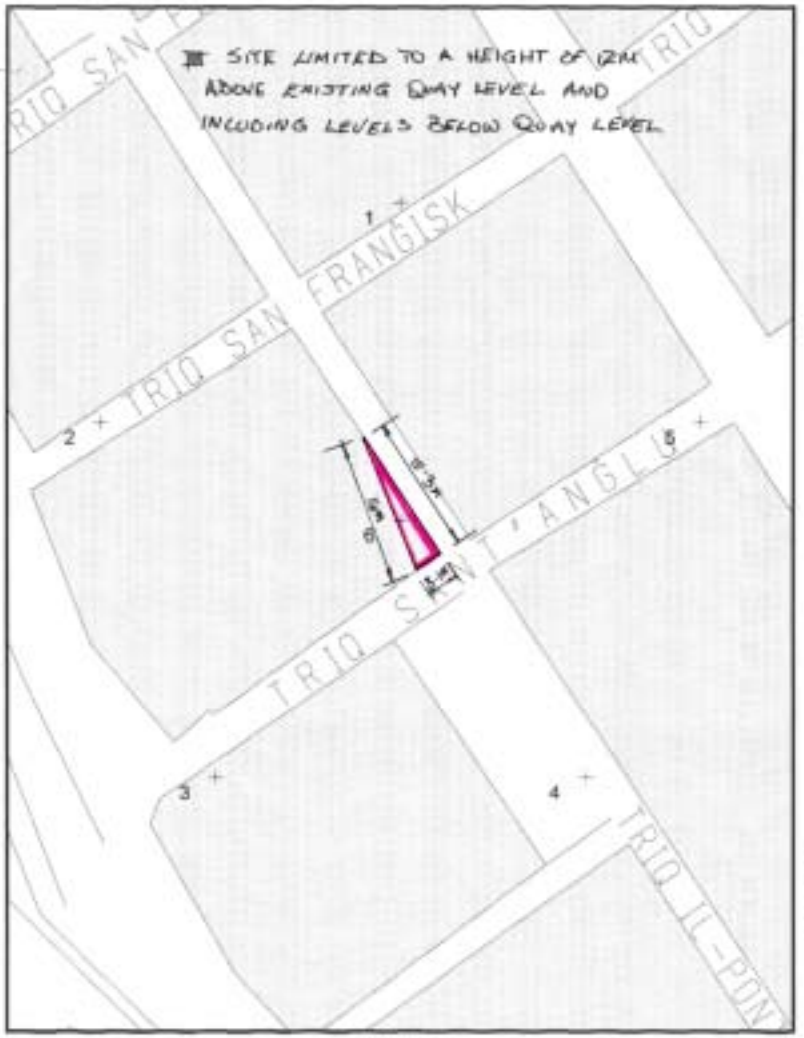



Gvern Ta' Malta — Pjanta tas-sit 1:2500 *Site Plan* — Government of Malta

Reġistru ta' l-Artijiet — **Land Registry**

Casa Bolino, 116 Triq il-Punent, Valletta — *Casa Bolino, 116 West Street, Valletta*

Nru tal-Mappa *Map Number:* 121275M	Pożizzjoni Ċentrali: *Centre Coordinates:* x = 56321, y = 71921	*Parti mine SS:* *Extracted from SS:* 5671	Data: *Date:* 25/08/2008
Perit: *Architect:*		Qies (metri kwadri) *Area (square metres):* Parte ta' Blk b - 20 sq.m.	
Timbru tal-Perit *Architect's Stamp:* Perit Stefan Scotto Estate Management Department		Firma tal-Applikant *Applicant's signature*	Dritt Mħallas *Fee Paid*

Nru. 1068

AKKWIST TA' ART

DIN id-dikjarazzjoni li ġejja, magħmula mill-President ta' Malta bis-saħħa tal-artikolu 3 tal-Ordinanza dwar l-Akkwist tal-Artijiet għal Skopijiet Pubbliċi (Kapitolu 88) hija ppubblikata skond u għall-finijiet tal-artikolu 9(1) ta' dik l-Ordinanza.

It-3 ta' Diċembru, 2008

(File No. L 233/2008 site 7)

DIKJARAZZJONI TAL-PRESIDENT TA' MALTA

Jiena hawnhekk niddikjara illi l-art hawn taħt imsemmija hija meħtieġa mill-awtorità kompetenti għal skop pubbliku skond id-dispożizzjonijiet tal-Ordinanza dwar l-Akkwist ta' Artijiet għal Skopijiet Pubbliċi (Kapitolu 88) u illi l-Akkwist tagħha għandu jkun b'xiri assolut.

Deskrizzjoni tal-Art

L-art li ġejja fl-Isla:-

Biċċa art tal-kejl ta' madwar 138.39 metri kwadri sa livell ta' 12-il metru mil-livell eżistenti tal-moll magħruf bħala 'Boiler Wharf' u li tinkludi l-livell taħt il-moll, li tmiss mill-Majjistral ma' Triq Sant' Anġlu, mil-Lbiċ ma' proprjetà tal-Gvern u min-Nofsinhar ma' proprjetà ta' sidien mhux magħrufa jew irjieħ verjuri bl-istrutturi u skavazzjonijiet li hemm fiha.

L-art hawn fuq imsemmija tidher murija bil-kulur aħmar u mmarkata bħala *site* 7 fuq il-pjanti P.D. 2008_397_4 u P.D. 2008_397_4A li wieħed jista' jara fuq talba fid-Dipartiment tal-Artijiet, Auberge de Baviere, Valletta.

No. 1068

ACQUISITION OF LAND

THE following declaration made by the President of Malta under section 3 of the Land Acquisition (Public Purposes) Ordinance (Chapter 88) is published in terms and for the purposes of section 9(1) thereof.

3rd December, 2008

DECLARATION BY THE PRESIDENT OF MALTA

I hereby declare that the undermentioned land is required by the competent authority for a public purpose in terms of the provisions of the Land Acquisition (Public Purposes) Ordinance (Cap. 88) and that the acquisition thereof is to be by absolute purchase.

Description of the Land

The following land at Senglea:-

A plot of land of about 138.39 square metres up to the level of 12 metres from the existing quay's level known as 'Boiler Wharf' and including the level below the quay, bounded on the North West by Triq Sant' Anġlu, on the South West by Government property and on the South by property of unknown possessors or more precise boundaries with the structures and excavations found in it.

The abovementioned land is shown in red and marked as site 7 on plans P.D. No. 2008_397_4 and P.D. 2008_397_4A, which may be seen on demand at the Land Department, Auberge de Baviere, Valletta.

Il-kumpens offrut huwa ta' elfejn, erba' mija u erbgħa u erbgħin Ewro €2,444, skond l-istima li hawn ma' din id-dikjarazzjoni kif din saret mill-perit arkitett Stefan Scotto, A.&C.E.

Ma' din id-dikjarazzjoni qed tiġi ppubblikata *site plan* li turi l-immobbli msemmija.

(Iff) EDWARD FENECH ADAMI
President
18/9/2008

Din is-*site plan* qed tiġi ppubblikata f'paġna 11,777.

Stima tal-Perit (oriġinali bil-Malti)

Art fl-Isla

Fuq struzzjonijiet tal-Kummissarju tal-Artijiet, skond l-Ordinanza dwar l-Akkwist ta' Artijiet (għal Skopijiet Pubbliċi) qiegħed niffissa l-valur liberu u frank tal-proprjetà hawn taħt deskritta fl-Isla, li hi meħtieġa mill-Gvern għal skop pubbliku, u dan wara li ħadt in konsiderazzjoni l-lokalità, kif ukoll ħwejjeġ oħra li jista' jkollhom x'jaqsmu mal-valur tal-istess proprjetà

Biċċa art tal-kejl ta' madwar 138.39 metri kwadri sa livell ta' 12-il metru mil-livell eżistenti tal-moll magħruf bħala 'Boiler Wharf' u li tinkludi l-livell taħt il-moll, li tmiss mill-Majjistral ma' Triq Sant' Anġlu, mil-Lbiċ ma' proprjetà tal-Gvern u min-Nofsinhar ma' proprjetà ta' sidien mhux magħrufa, liema art hija meqjusa bħala art fabbrikabbli fit-termini tal-Ordinanza dwar l-Akkwist ta' Artijiet u hija delineata b'kulur aħmar u mmarkata bħala '*Site* 7' fuq il-pjanti P.D. Nru. 2008_397_4 u P.D. Nru. 2008_397_4A, hija stmata għall-valur ta' elfejn, erba' mija u erbgħa u erbgħin Ewro €2,444.

Ft: Stefan Scotto, A.&C.E.

It-30 ta' Awissu, 2008

The compensation offered is two thousand, three hundred and four Euros €2,444, according to the valuation published with this declaration as made by architect Stefan Scotto, A.&C.E.

A site plan showing the mentioned immovable property is being published with this declaration

(Sgd) EDWARD FENECH ADAMI
President
18/9/2008

This site plan is being published on page 11,777.

Architect's Valuation (original in Maltese)

Land at Senglea

I have been instructed by the Commissioner of Land to assess, according to the Land Acquisition (Public Purposes) Ordinance, the freehold value of the hereunder described land at Senglea, required by Government for a public purpose, after having taken into consideration the locality, as well as other matters which may be relevant to the value of the same property.

A plot of land measuring about 138.39 square metres up to the level of 12 metres from the existing quay's level known as 'Boiler Wharf' and including the level below the quay, bounded on the North West by Triq Sant' Anġlu, on the South West by Government property and on the South by property of unknown possessors, which land is considered as a building site in terms of the Land Acquisition Ordinance and is shown in red and marked as 'Site 7' on plans P.D. No. 2008_397_4 and P.D. No. 2008_397_4A, is valued for the price of two thousand, three hundred and four Euros €2,444.

Sgd: Stefan Scotto, A.&C.E.

30th August, 2008

This is an official document for Land Registry use only
Dan hu dokument uffiċjali għall-użu biss fir-Reġistru tal-Artijiet
Government of Malta
Land Registry
Registru ta' l-Artijiet
Site Plan
Pjanta tas-sit 1:2500
ISLA Citta' Invicta
L-ISLA
N
Perit Stefan Scotto
Estate Management Department
SITE LIMITED TO A HEIGHT OF 12M ABOVE EXISTING QUAY LEVEL AND INCLUDING LEVELS BELOW QUAY LEVEL
TRIQ IL-PONTA
NOT TO SCALE
INDICATION OF LOCATION FOR INFORMATION PURPOSES ONLY

Nru. 1069

AKKWIST TA' ART

DIN id-dikjarazzjoni li ġejja, magħmula mill-President ta' Malta bis-saħħa tal-artikolu 3 tal-Ordinanza dwar l-Akkwist tal-Artijiet għal Skopijiet Pubbliċi (Kapitolu 88) hija ppubblikata skond u għall-finijiet tal-artikolu 9(1) ta' dik l-Ordinanza.

It-3 ta' Diċembru, 2008

(File No. L 233/2008 site 8)

DIKJARAZZJONI TAL-PRESIDENT TA' MALTA

Jiena hawnhekk niddikjara illi l-art hawn taħt imsemmija hija meħtieġa mill-awtorità kompetenti għal skop pubbliku skond id-dispożizzjonijiet tal-Ordinanza dwar l-Akkwist ta' Artijiet għal Skopijiet Pubbliċi (Kapitolu 88) u illi l-Akkwist tagħha għandu jkun b'xiri assolut.

Deskrizzjoni tal-Art

L-art li ġejja fl-Isla:-

Biċċa art tal-kejl ta' madwar 301.03 metri kwadri sa livell ta' 12-il metru mil-livell eżistenti tal-moll magħruf bħala 'Boiler Wharf' u li tinkludi l-livell taħt il-moll, li tmiss mil-Lbiċ ma' proprjetà tal-Gvern, u mit-Tramuntana u mil-Lvant ma' proprjetà ta' sidien mhux magħrufa jew irjieħ verjuri bl-istrutturi u skavazzjonijiet li hemm fiha.

L-art hawn fuq imsemmija tidher murija bil-kulur aħmar u mmarkata bħala *site* 8 fuq il-pjanti P.D. 2008_397_4 u P.D. 2008_397_4B li wieħed jista' jara fuq talba fid-Dipartiment tal-Artijiet, Auberge de Baviere, Valletta.

Il-kumpens offrut huwa ta' ħamest elef, tliet mija u sbatax-il Ewro €5,317, skond l-istima li hawn ma' din id-

No. 1069

ACQUISITION OF LAND

THE following declaration made by the President of Malta under section 3 of the Land Acquisition (Public Purposes) Ordinance (Chapter 88) is published in terms and for the purposes of section 9(1) thereof.

3rd December, 2008

DECLARATION BY THE PRESIDENT OF MALTA

I hereby declare that the undermentioned land is required by the competent authority for a public purpose in terms of the provisions of the Land Acquisition (Public Purposes) Ordinance (Cap. 88) and that the acquisition thereof is to be by absolute purchase.

Description of the Land

The following land at Senglea:-

A plot of land of about 301.03 square metres up to the level of 12 metres from the existing quay's level known as 'Boiler Wharf' and including the level below the quay, bounded on the South West by by Government property, and on the North and East by property of unknown possessors or more precise boundaries with the structures and excavations found in it.

The abovementioned land is shown in red and marked as site 8 on plans P.D. No. 2008_397_4 and P.D. 2008_397_4B, which may be seen on demand at the Land Department, Auberge de Baviere, Valletta.

The compensation offered is five thousand, three hundred and seventeen Euros €5,317, according to the valuation

dikjarazzjoni kif din saret mill-perit arkitett Stefan Scotto, A.&C.E.

Ma' din id-dikjarazzjoni qed tiġi ppubblikata *site plan* li turi l-immobbli msemmija.

(Iff) EDWARD FENECH ADAMI
President
18/9/2008

Din is-*site plan* qed tiġi ppubblikata f'paġna 11,780.

Stima tal-Perit (oriġinali bil-Malti)

Art fl-Isla

Fuq struzzjonijiet tal-Kummissarju tal-Artijiet, skond l-Ordinanza dwar l-Akkwist ta' Artijiet (għal Skopijiet Pubbliċi) qiegħed niffissa l-valur liberu u frank tal-proprjetà hawn taħt deskritta fl-Isla, li hi meħtieġa mill-Gvern għal skop pubbliku, u dan wara li ħadt in konsiderazzjoni l-lokalità, kif ukoll ħwejjeġ oħra li jista' jkollhom x'jaqsmu mal-valur tal-istess proprjetà

Biċċa art tal-kejl ta' madwar 301.03 metri kwadri sa livell ta' 12-il metru mil-livell eżistenti tal-moll magħruf bħala 'Boiler Wharf' u li tinkludi l-livell taħt il-moll, li tmiss mil-Lbiċ ma' proprjetà tal-Gvern, u mit-Tramuntana u mil-Lvant ma' proprjetà ta' sidien mhux magħrufa, liema art hija meqjusa bħala art fabbrikabbli fit-termini tal-Ordinanza dwar l-Akkwist ta' Artijiet u hija delineata b'kulur aħmar u mmarkata bħala *'Site* 8' fuq il-pjanti P.D. Nru. 2008_397_4 u P.D. Nru. 2008_397_4B, hija stmata għall-valur ta' ħamest elef, tliet mija u sbatax-il Ewro €5,317.

Ft: Stefan Scotto, A.&C.E.

It-30 ta' Awissu, 2008

published with this declaration as made by architect Stefan Scotto, A.&C.E.

A site plan showing the mentioned immovable property is being published with this declaration

(Sgd) EDWARD FENECH ADAMI
President
18/9/2008

This site plan is being published on page 11,780.

Architect's Valuation (original in Maltese)

Land at Senglea


I have been instructed by the Commissioner of Land to assess, according to the Land Acquisition (Public Purposes) Ordinance, the freehold value of the hereunder described land at Senglea, required by Government for a public purpose, after having taken into consideration the locality, as well as other matters which may be relevant to the value of the same property.


A plot of land of about 301.03 square metres up to the level of 12 metres from the existing quay's level known as 'Boiler Wharf' and including the level below the quay, bounded on the South West by by Government property, which land is considered as a building site in terms of the Land Acquisition Ordinance and is shown in red and marked as 'Site 8' on plans P.D. No. 2008_397_4 and P.D. No. 2008_397_4B, is valued for the price of five thousand, three hundred and seventeen Euros €5,317.

Sgd: Stefan Scotto, A.&C.E.

30th August, 2008

Dan hu dokument ufficjali ghall-użu biss fir-Registru tal-Artijiet
This is an official document for Land Registry use only [227 - Divulgazzjoni ta' l-Artijiet tal-Gvern]

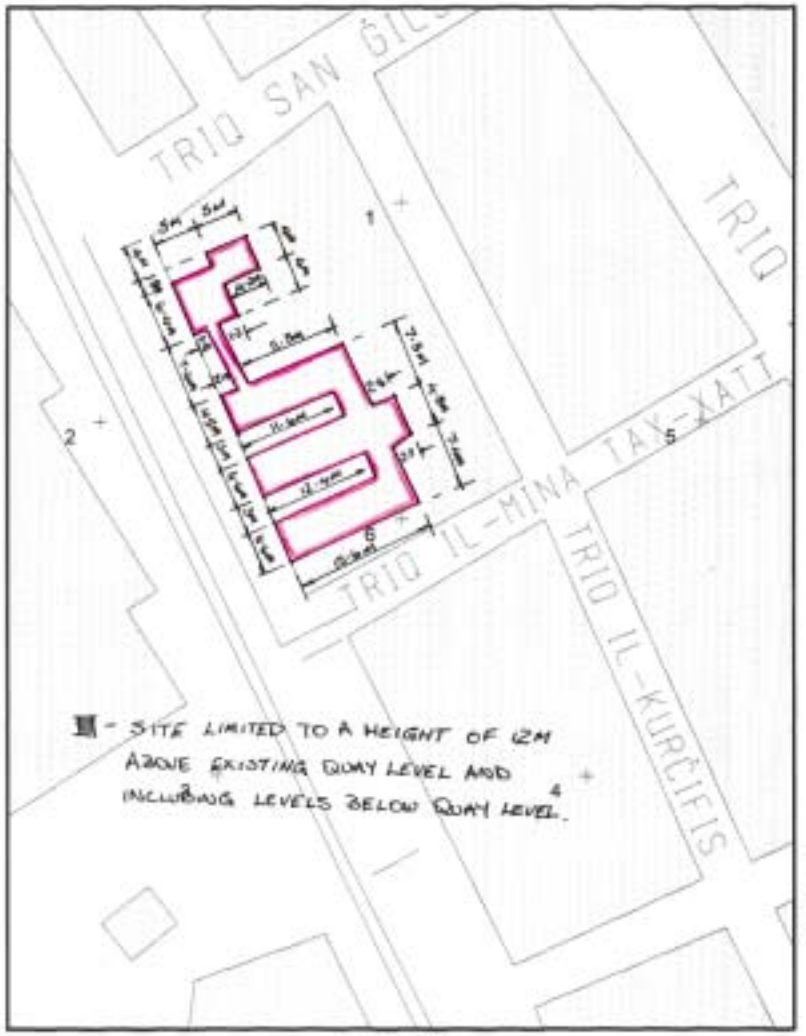

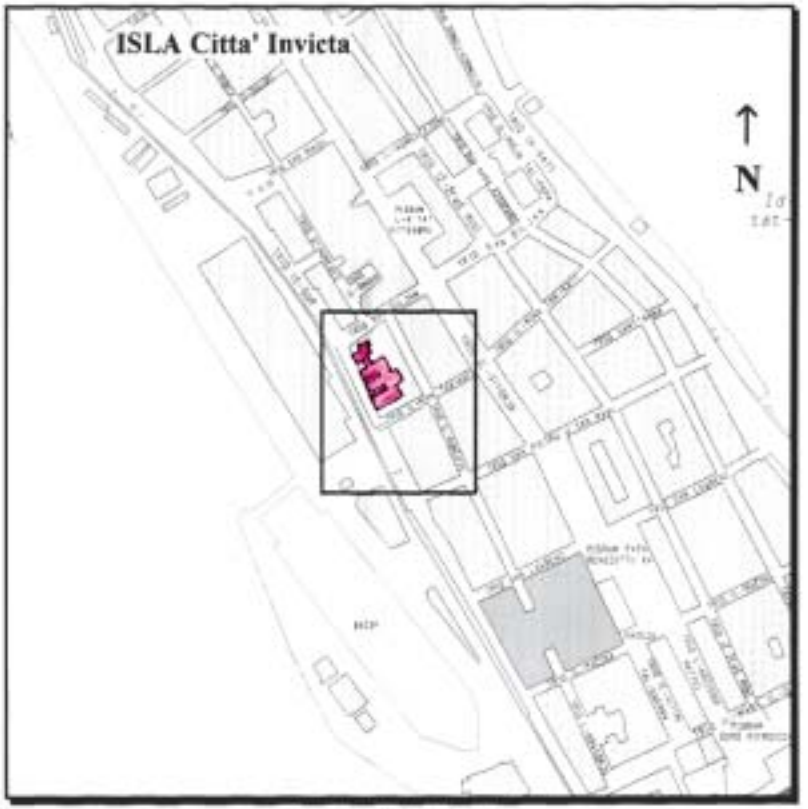

Gvern Ta' Malta — Pjanta tas-sit 1:2500 *Site Plan* — Government of Malta

Reġistru ta' l-Artijiet — **Land Registry**

Casa Bolino, 116 Triq il-Punent, Valletta — *Casa Bolino, 116 West Street, Valletta*

Nru tal-Mappa: *Map Number:*	121278M	Pożizzjoni Ċentrali: *Centre Coordinates:*	x = 56457 y = 71692	*Parti minn SS* *Extracted from SS*	5671	Data: *Date:*	25/08/2008

Perit *Architect*

Timbru tal-Perit *Architect's Stamp*

Perit Stefan Scotto
Estate Management Department

Qies (metri kwadri) *Area (square metres)* Area 3,138- 304·05 m²

Firma tal-Applikant *Applicant's signature*

Dritt Mhallas *Fee Paid*

Nru. 1070

AKKWIST TA' ART

DIN id-dikjarazzjoni li ġejja, magħmula mill-President ta' Malta bis-saħħa tal-artikolu 3 tal-Ordinanza dwar l-Akkwist tal-Artijiet għal Skopijiet Pubbliċi (Kapitolu 88) hija ppubblikata skond u għall-finijiet tal-artikolu 9(1) ta' dik l-Ordinanza.

It-3 ta' Diċembru, 2008

(File No. L 233/2008 site 17)

DIKJARAZZJONI TAL-PRESIDENT TA' MALTA

Jiena hawnhekk niddikjara illi l-art hawn taħt imsemmija hija meħtieġa mill-awtorità kompetenti għal skop pubbliku skond id-dispożizzjonijiet tal-Ordinanza dwar l-Akkwist ta' Artijiet għal Skopijiet Pubbliċi (Kapitolu 88) u illi l-Akkwist tagħha għandu jkun b'xiri assolut.

Deskrizzjoni tal-Art

L-art li ġejja fl-Isla:-

Biċċa art tal-kejl ta' madwar 220.37 metri kwadri sa livell ta' 12-il metru mil-livell eżistenti tal-moll magħruf bħala 'Boiler Wharf' u li tinkludi l-livell taħt il-moll, li tmiss mil-Lbiċ ma' proprjetà tal-Gvern, mill-Grigal ma' Triq l-Oratorju, u mil-Majjistral ma' Triq il-Maċina, jew irjieħ verjuri bl-istrutturi u skavazzjonijiet li hemm fiha.

L-art hawn fuq imsemmija tidher murija bil-kulur aħmar u mmarkata bħala *site* 17 fuq il-pjanti P.D. 2008_397_4 u P.D. 2008_397_4B li wieħed jista' jara fuq talba fid-Dipartiment tal-Artijiet, Auberge de Baviere, Valletta.

Il-kumpens offrut huwa ta' tlett elef, tmien mija u tnejn

No. 1070

ACQUISITION OF LAND

THE following declaration made by the President of Malta under section 3 of the Land Acquisition (Public Purposes) Ordinance (Chapter 88) is published in terms and for the purposes of section 9(1) thereof.

3rd December, 2008

DECLARATION BY THE PRESIDENT OF MALTA

I hereby declare that the undermentioned land is required by the competent authority for a public purpose in terms of the provisions of the Land Acquisition (Public Purposes) Ordinance (Cap. 88) and that the acquisition thereof is to be by absolute purchase.

Description of the Land

The following land at Senglea:-

A plot of land of about 220.37 square metres up to the level of 12 metres from the existing quay's level known as 'Boiler Wharf' and including the level below the quay, bounded on the South West by by Government property, on the North East by Triq l-Oratorju, and on the North West by Triq il-Maċina or more precise boundaries with the structures and excavations found in it.

The abovementioned land is shown in red and marked as site 17 on plans P.D. No. 2008_397_4 and P.D. 2008_397_4B, which may be seen on demand at the Land Department, Auberge de Baviere, Valletta.

The compensation offered is three thousand, eight hundred

disgħin Ewro €3,892, skond l-istima li hawn ma' din id-dikjarazzjoni kif din saret mill-perit arkitett Stefan Scotto, A.&C.E.

Ma' din id-dikjarazzjoni qed tiġi ppubblikata *site plan* li turi l-immobbli msemmija.

(Iff) EDWARD FENECH ADAMI
President
18/9/2008

Din is-*site plan* qed tiġi ppubblikata f'paġna 11,783.

Stima tal-Perit (oriġinali bil-Malti)

Art fl-Isla

Fuq struzzjonijiet tal-Kummissarju tal-Artijiet, skond l-Ordinanza dwar l-Akkwist ta' Artijiet (għal Skopijiet Pubbliċi) qiegħed niffissa l-valur liberu u frank tal-proprjetà hawn taħt deskritta fl-Isla, li hi meħtieġa mill-Gvern għal skop pubbliku, u dan wara li ħadt in konsiderazzjoni l-lokalità, kif ukoll ħwejjeġ oħra li jista' jkollhom x'jaqsmu mal-valur tal-istess proprjetà

Biċċa art tal-kejl ta' madwar 220.37 metri kwadri sa livell ta' 12-il metru mil-livell eżistenti tal-moll magħruf bħala 'Boiler Wharf' u li tinkludi l-livell taħt il-moll, li tmiss mil-Lbiċ ma' proprjetà tal-Gvern, mill-Grigal ma' Triq l-Oratorju, u mil-Majjistral ma' Triq il-Maċina, liema art hija meqjusa bħala art fabbrikabbli fit-termini tal-Ordinanza dwar l-Akkwist ta' Artijiet u hija delineata b'kulur aħmar u mmarkata bħala *'Site* 17' fuq il-pjanti P.D. Nru. 2008_397_4 u P.D. Nru. 2008_397_4B, hija stmata għall-valur ta' tlett elef, tmien mija u tnejn u disgħin Ewro €3,892.

Ft: Stefan Scotto, A.&C.E.

It-30 ta' Awissu, 2008

and ninety two Euros €3,892, according to the valuation published with this declaration as made by architect Stefan Scotto, A.&C.E.

A site plan showing the mentioned immovable property is being published with this declaration

(Sgd) EDWARD FENECH ADAMI
President
18/9/2008

This site plan is being published on page 11,783.

Architect's Valuation (original in Maltese)


Land at Senglea

I have been instructed by the Commissioner of Land to assess, according to the Land Acquisition (Public Purposes) Ordinance, the freehold value of the hereunder described land at Senglea, required by Government for a public purpose, after having taken into consideration the locality, as well as other matters which may be relevant to the value of the same property.

A plot of land of about 220.37 square metres up to the level of 12 metres from the existing quay's level known as 'Boiler Wharf' and including the level below the quay, bounded on the South West by by Government property, on the North East by Triq l-Oratorju, and on the North West by Triq il-Maċina, which land is considered as a building site in terms of the Land Acquisition Ordinance and is shown in red and marked as 'Site 17' on plans P.D. No. 2008_397_4 and P.D. No. 2008_397_4B, is valued for the price of three thousand, eight hundred and ninety two Euros €3,892.

Sgd: Stefan Scotto, A.&C.E.

30th August, 2008

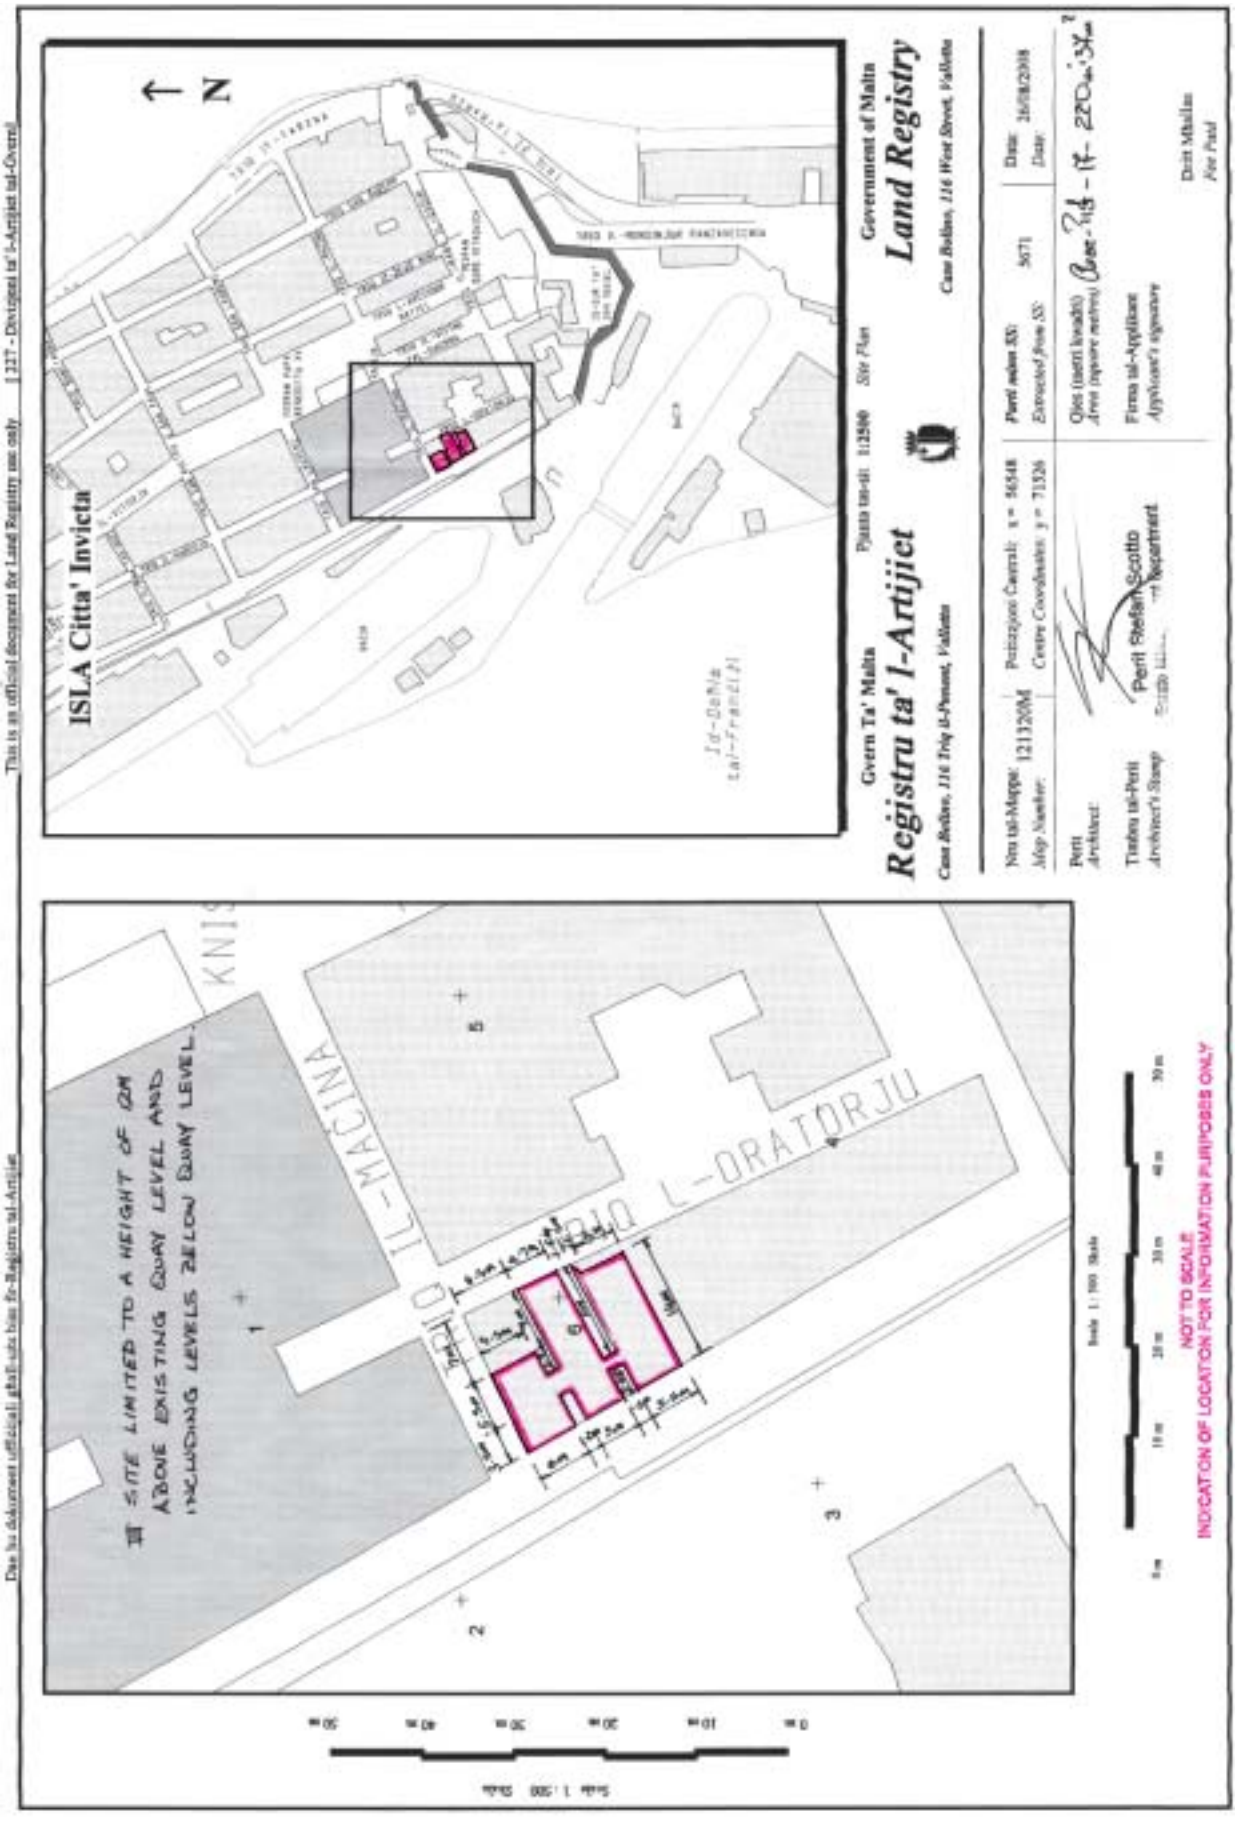
This is an official document the Land Registry use only
[227 - Direttorat ta' l-Artijiet tal-Gvern]
Dan hu dokument uffiċjali għall-użu biss fir-Reġistru tal-Artijiet
ISLA Citta' Invicta
N
Gvern Ta' Malta
Registru ta' l-Artijiet
Government of Malta
Land Registry
IL-MARINA
L-ORATORJU
SITE LIMITED TO A HEIGHT OF 6M ABOVE EXISTING QUAY LEVEL AND INCLUDING LEVELS BELOW QUAY LEVEL
NOT TO SCALE
INDICATION OF LOCATION FOR INFORMATION PURPOSES ONLY

Nru. 1071

AKKWIST TA' ART

DIN id-dikjarazzjoni li ġejja, magħmula mill-President ta' Malta bis-saħħa tal-artikolu 3 tal-Ordinanza dwar l-Akkwist tal-Artijiet għal Skopijiet Pubbliċi (Kapitolu 88) hija ppubblikata skond u għall-finijiet tal-artikolu 9(1) ta' dik l-Ordinanza.

It-3 ta' Diċembru, 2008

(File No. L 233/2008 site 18)

DIKJARAZZJONI TAL-PRESIDENT TA' MALTA

Jiena hawnhekk niddikjara illi l-art hawn taħt imsemmija hija meħtieġa mill-awtorità kompetenti għal skop pubbliku skond id-dispożizzjonijiet tal-Ordinanza dwar l-Akkwist ta' Artijiet għal Skopijiet Pubbliċi (Kapitolu 88) u illi l-Akkwist tagħha għandu jkun b'xiri assolut.

Deskrizzjoni tal-Art

L-art li ġejja fl-Isla:-

Biċċa art tal-kejl ta' madwar 226.33 metri kwadri sa livell ta' 12-il metru mil-livell eżistenti tal-moll magħruf bħala 'Boiler Wharf' u li tinkludi l-livell taħt il-moll, li tmiss mil-Lbiċ ma' proprjetà tal-Gvern, mill-Majjistral ma' proprjetà ta' sidien mhux magħrufa u mill-Grigal ma' Triq l-Oratorju, jew irjieħ verjuri bl-istrutturi u skavazzjonijiet li hemm fiha.

L-art hawn fuq imsemmija tidher murija bil-kulur aħmar u mmarkata bħala *site* 18 fuq il-pjanti P.D. 2008_397_4 u P.D. 2008_397_4B li wieħed jista' jara fuq talba fid-Dipartiment tal-Artijiet, Auberge de Baviere, Valletta.

Il-kumpens offrut huwa ta' tlett elef, disa' mija u sebgħa u disghin Ewro €3,997, skond l-istima li hawn ma' din id-

No. 1071

ACQUISITION OF LAND

THE following declaration made by the President of Malta under section 3 of the Land Acquisition (Public Purposes) Ordinance (Chapter 88) is published in terms and for the purposes of section 9(1) thereof.

3rd December, 2008

DECLARATION BY THE PRESIDENT OF MALTA

I hereby declare that the undermentioned land is required by the competent authority for a public purpose in terms of the provisions of the Land Acquisition (Public Purposes) Ordinance (Cap. 88) and that the acquisition thereof is to be by absolute purchase.

Description of the Land

The following land at Senglea:-

A plot of land of about 226.33 square metres up to the level of 12 metres from the existing quay's level known as 'Boiler Wharf' and including the level below the quay, bounded on the South West by by Government property, on the North West by property of unkown possessors and on the North East by Triq l-Oratorju, or more precise boundaries with the structures and excavations found in it.

The abovementioned land is shown in red and marked as site 18 on plans P.D. No. 2008_397_4 and P.D. 2008_397_4B, which may be seen on demand at the Land Department, Auberge de Baviere, Valletta.

The compensation offered is three thousand, nine hundred and ninety seventy Euros €3,997, according to the valuation

dikjarazzjoni kif din saret mill-perit arkitett Stefan Scotto, A.&C.E.

Ma' din id-dikjarazzjoni qed tiġi ppubblikata *site plan* li turi l-immobbli msemmija.

(Iff) EDWARD FENECH ADAMI
President
18/9/2008

Din is-*site plan* qed tiġi ppubblikata f'paġna 11,786.

Stima tal-Perit (oriġinali bil-Malti)

Art fl-Isla

Fuq struzzjonijiet tal-Kummissarju tal-Artijiet, skond l-Ordinanza dwar l-Akkwist ta' Artijiet (għal Skopijiet Pubbliċi) qiegħed niffissa l-valur liberu u frank tal-proprjetà hawn taħt deskritta fl-Isla, li hi meħtieġa mill-Gvern għal skop pubbliku, u dan wara li ħadt in konsiderazzjoni l-lokalità, kif ukoll ħwejjeġ oħra li jista' jkollhom x'jaqsmu mal-valur tal-istess proprjetà

Biċċa art tal-kejl ta' madwar 226.33 metri kwadri sa livell ta' 12-il metru mil-livell eżistenti tal-moll magħruf bħala 'Boiler Wharf' u li tinkludi l-livell taħt il-moll, li tmiss mil-Lbiċ ma' proprjetà tal-Gvern, mill-Majjistral ma' proprjetà ta' sidien mhux magħrufa u mill-Grigal ma' Triq l-Oratorju, liema art hija meqjusa bħala art fabbrikabbli fit-termini tal-Ordinanza dwar l-Akkwist ta' Artijiet u hija delineata b'kulur aħmar u mmarkata bħala *'Site* 18' fuq il-pjanti P.D. Nru. 2008_397_4 u P.D. Nru. 2008_397_4B, hija stmata għall-valur ta' tlett elef, disa' mija u sebgħa u disgħin Ewro €3,997.

Ft: Stefan Scotto, A.&C.E.

It-30 ta' Awissu, 2008

published with this declaration as made by architect Stefan Scotto, A.&C.E.

A site plan showing the mentioned immovable property is being published with this declaration

(Sgd) EDWARD FENECH ADAMI
President
18/9/2008

This site plan is being published on page 11,786.

Architect's Valuation (original in Maltese)

Land at Senglea

I have been instructed by the Commissioner of Land to assess, according to the Land Acquisition (Public Purposes) Ordinance, the freehold value of the hereunder described land at Senglea, required by Government for a public purpose, after having taken into consideration the locality, as well as other matters which may be relevant to the value of the same property.


A plot of land of about 226.33 square metres up to the level of 12 metres from the existing quay's level known as 'Boiler Wharf' and including the level below the quay, bounded on the South West by by Government property, on the North West by property of unkown possessors and on the North East by Triq l-Oratorju, which land is considered as a building site in terms of the Land Acquisition Ordinance and is shown in red and marked as 'Site 18' on plans P.D. No. 2008_397_4 and P.D. No. 2008_397_4B, is valued for the price of three thousand, nine hundred and ninety seventy Euros €3,997.


Sgd: Stefan Scotto, A.&C.E.

30th August, 2008

Dan hu dokument uffiċjali għall-użu biss fir-Reġistru tal-Artijiet

This is an official document for Land Registry use only [227 - Diviżjoni ta' l-Artijiet tal-Gvern]

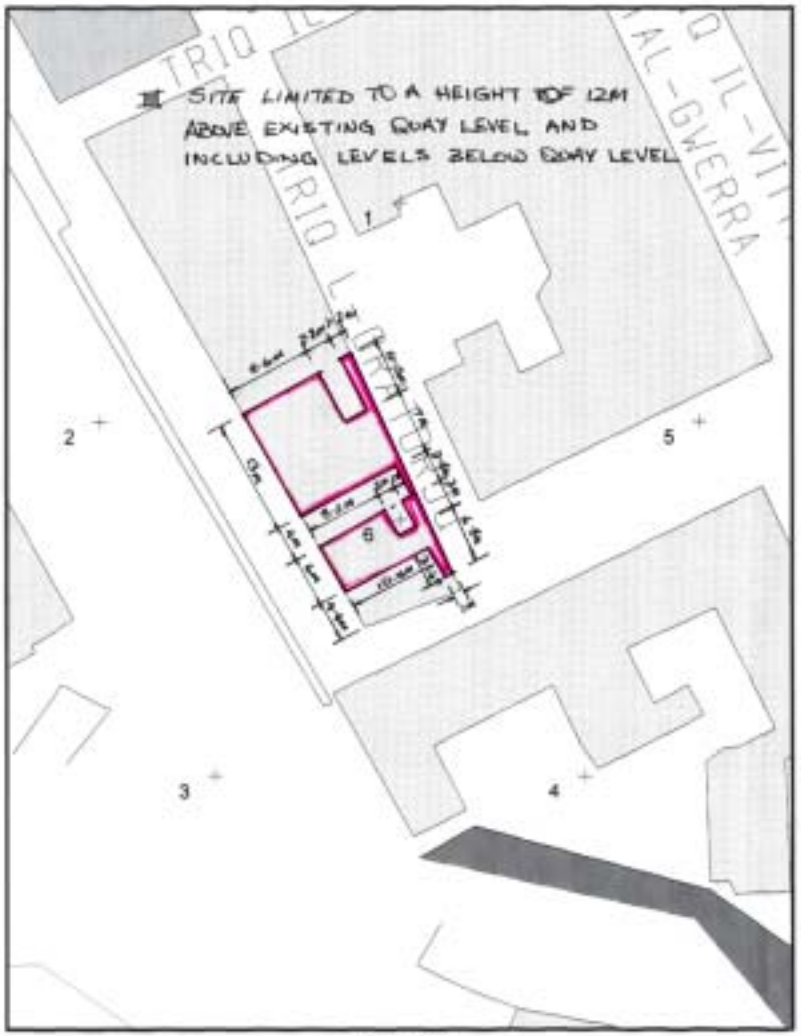

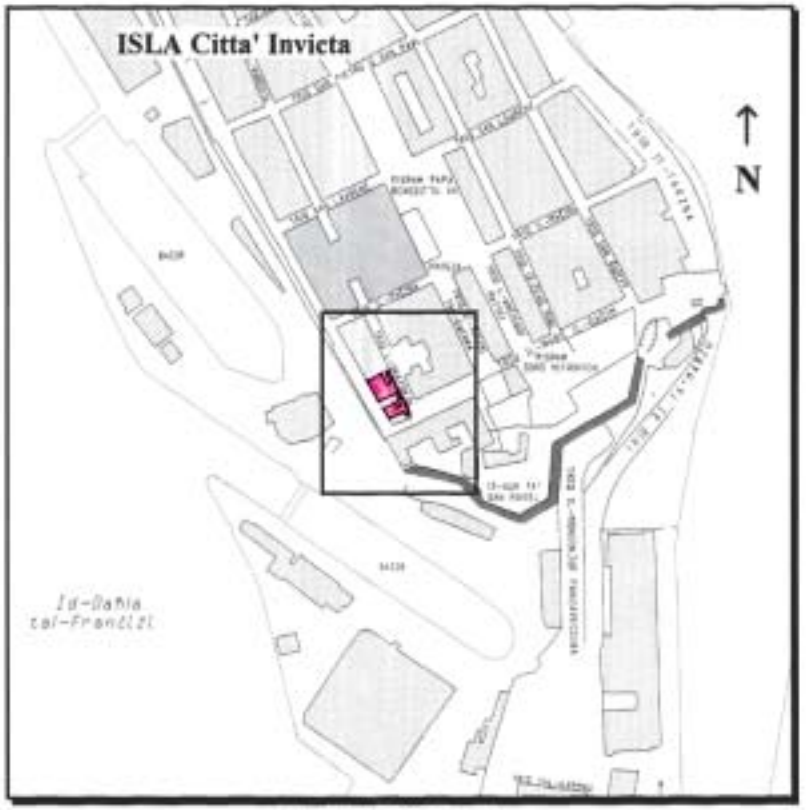

Gvern Ta' Malta — Pjanta tal-Sit: 1:2500 *Site Plan* — Government of Malta

Reġistru ta' l-Artijiet — **Land Registry**

Casa Bolino, 116 Triq il-Pinent, Valletta — *Casa Bolino, 116 West Street, Valletta*

Nru tal-Mappa: *Map Number:* 121321M	Koordinati Ċentrali: *Centre Coordinates:* x = 56566 y = 71488		*Parti minn 55: Extracted from 55:* 5671	Data: *Date:* 26/08/2008	
Perit *Architect:*			Qies (metri kwadri) *Area (square metres):* Plots - 24.18 - 826.53 m²		
Timbru tal-Perit *Architect's Stamp*	Perit Stefan Scotto Estate Management Departme.		Firma tal-Applikant *Applicant's signature*		
				Drit Mħallas *Fee Paid*	

Scale 1 : 500 Skala

0 m 10 m 20 m 30 m 40 m 50 m

NOT TO SCALE

INDICATION OF LOCATION FOR INFORMATION PURPOSES ONLY

Nru. 1072

AKKWIST TA' ART

DIN id-dikjarazzjoni li ġejja, magħmula mill-President ta' Malta bis-saħħa tal-artikolu 3 tal-Ordinanza dwar l-Akkwist tal-Artijiet għal Skopijiet Pubbliċi (Kapitolu 88) hija ppubblikata skond u għall-finijiet tal-artikolu 9(1) ta' dik l-Ordinanza.

It-3 ta' Diċembru, 2008

(File No. L 233/2008 site34)

DIKJARAZZJONI TAL-PRESIDENT TA' MALTA

Jiena hawnhekk niddikjara illi l-art hawn taħt imsemmija hija meħtieġa mill-awtorità kompetenti għal skop pubbliku skond id-dispożizzjonijiet tal-Ordinanza dwar l-Akkwist ta' Artijiet għal Skopijiet Pubbliċi (Kapitolu 88) u illi l-Akkwist tagħha għandu jkun b'xiri assolut.

Deskrizzjoni ta' l-Art

L-art li ġejja f'Bormla:-

Biċċa art tal-kejl ta' madwar 54.80 metri kwadri sa livell ta' 12-il metru mil-livell tal-moll eżistenti u li tinkludi l-livelli taħt il-moll, li tmiss mil-Lbiċ ma' Triq il-Madonna tal-Grazzja, u mit-Tramuntana u mil-Lvant ma' proprjetà ta' sidien mhux magħrufa jew irjieħ verjuri bl-istrutturi u skavazzjonijiet li hemm fiha.

L-art hawn fuq imsemmija tidher murija bil-kulur aħmar u mmarkata bħala *site* 34 fuq il-pjanti P.D. 2008_397_4 u P.D. 2008_397_4C li wieħed jista' jara fuq talba fid-Dipartiment tal-Artijiet, Auberge de Baviere, Valletta.

Il-kumpens offrut huwa ta' disgħa mija u tmienja u sittin

No. 1072

ACQUISITION OF LAND

THE following declaration made by the President of Malta under section 3 of the Land Acquisition (Public Purposes) Ordinance (Chapter 88) is published in terms and for the purposes of section 9(1) thereof.

3rd December, 2008

DECLARATION BY THE PRESIDENT OF MALTA

I hereby declare that the undermentioned land is required by the competent authority for a public purpose in terms of the provisions of the Land Acquisition (Public Purposes) Ordinance (Cap. 88) and that the acquisition thereof is to be by absolute purchase.

Description of the Land

The following land at Cospicua:-

A plot of land measuring about 54.80 square metres up to the level of 12 metres from the existing quay's level including the levels below the quay, and bounded on the South West by Triq il-Madonna tal-Grazzja, and on the North and East property of unknown possessors or more precise boundaries with the structures and excavations found in it.

The abovementioned land is shown in red and marked as site 34 on plans P.D. No. 2008_397_4 and P.D. 2008_397_4C, which may be seen on demand at the Land Department, Auberge de Baviere, Valletta.

The compensation offered is nine hundred and sixty-eight

Ewro €968, skond l-istima li hawn ma' din id-dikjarazzjoni kif din saret mill-perit arkitett Stefano Scotto, A.&C.E.

Ma' din id-dikjarazzjoni qed tiġi ppubblikata *site plan* li turi l-immobbli msemmija.

(Iff) EDWARD FENECH ADAMI
President
18/9/2008

Din is-*site plan* qed tiġi ppubblikata f'paġna 11,789.

Stima tal-Perit (oriġinali bil-Malti)

Art f'Bormla

Fuq struzzjonijiet tal-Kummissarju tal-Artijiet, skond l-Ordinanza dwar l-Akkwist ta' Artijiet (għal Skopijiet Pubbliċi) qiegħed niffissa l-valur liberu u frank tal-proprjetà hawn taħt deskritta f'Bormla, li hi meħtieġa mill-Gvern għal skop pubbliku, u dan wara li ħadt in konsiderazzjoni l-lokalità, kif ukoll ħwejjeġ oħra li jista' jkollhom x'jaqsmu mal-valur tal-istess proprjetà

Biċċa art tal-kejl ta' madwar 54.80 metri kwadri sa livell ta' 12-il metru mil-livell tal-moll eżistenti u li tinkludi l-livelli taħt il-moll, li tmiss mil-Lbiċ ma' Triq il-Madonna tal-Grazzja, u mit-Tramuntana u mil-Lvant ma' proprjetà ta' sidien mhux magħrufa, liema art hija meqjusa bħala art fabbrikabbli fit-termini tal-Ordinanza dwar l-Akkwist ta' Artijiet u hija delineata b'kulur aħmar u mmarkata bħala *'Site* 34' fuq il-pjanti P.D. Nru. 2008_397_4 u P.D. Nru. 2008_397_4C, hija stmata għall-valur ta' disgħa mija u tmienja u sittin Ewro €968.

Ft: Stefan Scotto, A.&C.E.

It-30 ta' Awissu, 2008

Euros €968, according to the valuation published with this declaration as made by architect Stefano Scotto, A.&C.E.

A site plan showing the mentioned immovable property is being published with this declaration

(Sgd) EDWARD FENECH ADAMI
President
18/9/2008

This site plan is being published on page 11,789.

Architect's Valuation (original in Maltese)

Land at Cospicua

I have been instructed by the Commissioner of Land to assess, according to the Land Acquisition (Public Purposes) Ordinance, the freehold value of the hereunder described land at Cospicua, required by Government for a public purpose, after having taken into consideration the locality, as well as other matters which may be relevant to the value of the same property.

A plot of land measuring about 54.80 square metres up to the level of 12 metres from the existing quay's level including the levels below the quay, and bounded on the South West by Triq il-Madonna tal-Grazzja, and on the North and East property of unknown possessors, which land is considered as a building site in terms of the Land Acquisition Ordinance and is shown in red and marked as 'Site 34' on plans P.D. No. 2008_397_4 and P.D. No. 2008_397_4C, is valued for the price ofnine hundred and sixty-eight Euros €968.

Sgd: Stefan Scotto, A.&C.E.

30th August, 2008

BORMLA Citta' Cospicua
Gvern Ta' Malta
Pjanta tas-sit 1:2500 Site Plan
Government of Malta
Land Registry
Registru ta' l-Artijiet
Casa Rubino, 116 Triq il-Pwenti, Valletta
Casa Rubino, 116 West Street, Valletta
Nru tal-Mappa: 1215/4M
Map Number:
Pożizzjoni Ċentrali: x = 56605
Centre Coordinates: y = 70917
Perit mahrug fil-
Extracted from SS 5670
Data: 28/08/2008
Date:
Qies tas-sit kwadru
Area (square metres)
Firma tal-Applikant
Applicant's signature
Perit
Architect:
Tindirizz tal-Perit
Architect's Address
Perit Stefan Scotto
Estate Management Department
Dritt Mollius
Per Pro:
SITE LIMITED TO A HEIGHT OF 12M
ABOVE EXISTING QUAY LEVEL AND
INCLUDING LEVELS BELOW QUAY LEVEL
TRIQ SAN GWANN
MADONNA TAL-GRAZZJA
35.7m
6.9m
8.5m
7.5m
7m
1
2
3
4
5
6
Scale 1:200 Skala
NOT TO SCALE
INDICATION OF LOCATION FOR INFORMATION PURPOSES ONLY
This is an official document for Land Registry use only
Dan hu dokument uffiċjali għall-użu biss fir-Reġistru tal-Artijiet
127 - Dokument tal-Artijiet tal-Gvern

Nru. 1073

AKKWIST TA' ART

DIN id-dikjarazzjoni li ġejja, magħmula mill-President ta' Malta bis-saħħa tal-artikolu 3 tal-Ordinanza dwar l-Akkwist tal-Artijiet għal Skopijiet Pubbliċi (Kapitolu 88) hija ppubblikata skond u għall-finijiet tal-artikolu 9(1) ta' dik l-Ordinanza.

It-3 ta' Diċembru, 2008

(File No. L 233/2008 site35)

DIKJARAZZJONI TAL-PRESIDENT TA' MALTA

Jiena hawnhekk niddikjara illi l-art hawn taħt imsemmija hija meħtieġa mill-awtorità kompetenti għal skop pubbliku skond id-dispożizzjonijiet tal-Ordinanza dwar l-Akkwist ta' Artijiet għal Skopijiet Pubbliċi (Kapitolu 88) u illi l-Akkwist tagħha għandu jkun b'xiri assolut.

Deskrizzjoni tal-Art

L-art li ġejja f'Bormla:-

Biċċa art tal-kejl ta' madwar 49.79 metri kwadri sa livell ta' 12-il metru mil-livell tal-moll eżistenti u li tinkludi l-livelli taħt il-moll, li tmiss mil-Lbiċ ma' Triq San Ġwann, u mill-Grigal u mil-Lvant ma' proprjetà ta' sidien mhux magħrufa jew irjieħ verjuri bl-istrutturi u skavazzjonijiet li hemm fiha.

L-art hawn fuq imsemmija tidher murija bil-kulur aħmar u mmarkata bħala *site* 35 fuq il-pjanti P.D. 2008_397_4 u P.D. 2008_397_4C li wieħed jista' jara fuq talba fid-Dipartiment tal-Artijiet, Auberge de Baviere, Valletta.

Il-kumpens offrut huwa ta' tmien mija u disgħa u sebgħin Ewro €879, skond l-istima li hawn ma' din id-dikjarazzjoni

No. 1073

ACQUISITION OF LAND

THE following declaration made by the President of Malta under section 3 of the Land Acquisition (Public Purposes) Ordinance (Chapter 88) is published in terms and for the purposes of section 9(1) thereof.

3rd December, 2008

DECLARATION BY THE PRESIDENT OF MALTA

I hereby declare that the undermentioned land is required by the competent authority for a public purpose in terms of the provisions of the Land Acquisition (Public Purposes) Ordinance (Cap. 88) and that the acquisition thereof is to be by absolute purchase.

Description of the Land

The following land at Cospicua:-

A plot of land measuring about 49.79 square metres up to the level of 12 metres from the existing quay's level including the levels below the quay, bounded on the South West by Triq San Ġwann and on the North East and East by property of unknown possessors or more precise boundaries with the structures and excavations found in it.

The abovementioned land is shown in red and marked as site 35 on plans P.D. No. 2008_397_4 and P.D. 2008_397_4C, which may be seen on demand at the Land Department, Auberge de Baviere, Valletta.

The compensation offered is eight hundred and seventy-nine Euros €879, according to the valuation published with

kif din saret mill-perit arkitett Stefano Scotto, A.&C.E.

Ma' din id-dikjarazzjoni qed tiġi ppubblikata *site plan* li turi l-immobbli msemmija.

(Iff) EDWARD FENECH ADAMI
President
18/9/2008

Din is-*site plan* qed tiġi ppubblikata f'paġna 11,792.

Stima tal-Perit (oriġinali bil-Malti)

Art f'Bormla

Fuq struzzjonijiet tal-Kummissarju tal-Artijiet, skond l-Ordinanza dwar l-Akkwist ta' Artijiet (għal Skopijiet Pubbliċi) qiegħed niffissa l-valur liberu u frank tal-proprjetà hawn taħt deskritta f'Bormla, li hi meħtieġa mill-Gvern għal skop pubbliku, u dan wara li ħadt in konsiderazzjoni l-lokalità, kif ukoll ħwejjeġ oħra li jista' jkollhom x'jaqsmu mal-valur tal-istess proprjetà

Biċċa art tal-kejl ta' madwar 49.79 metri kwadri sa livell ta' 12-il metru mil-livell tal-moll eżistenti u li tinkludi l-livelli taħt il-moll, li tmiss mil-Lbiċ ma' Triq San Ġwann, u mill-Grigal u mil-Lvant ma' proprjetà ta' sidien mhux magħrufa, liema art hija meqjusa bħala art fabbrikabbli fit-termini tal-Ordinanza dwar l-Akkwist ta' Artijiet u hija delineata b'kulur aħmar u mmarkata bħala *'Site* 35' fuq il-pjanti P.D. Nru. 2008_397_4 u P.D. Nru. 2008_397_4C, hija stmata għall-valur ta'tmien mija u disgħa u sebgħin Ewro €879.

Ft: Stefan Scotto, A.&C.E.

It-30 ta' Awissu, 2008

this declaration as made by architect Stefano Scotto, A.&C.E.

A site plan showing the mentioned immovable property is being published with this declaration

(Sgd) EDWARD FENECH ADAMI
President
18/9/2008

This site plan is being published on page 11,792.

Architect's Valuation (original in Maltese)

Land at Cospicua

I have been instructed by the Commissioner of Land to assess, according to the Land Acquisition (Public Purposes) Ordinance, the freehold value of the hereunder described land at Cospicua, required by Government for a public purpose, after having taken into consideration the locality, as well as other matters which may be relevant to the value of the same property.


A plot of land measuring about 49.79 square metres up to the level of 12 metres from the existing quay's level including the levels below the quay, bounded on the South West by Triq San Ġwann and on the North East and East by property of unknown possessors, which land is considered as a building site in terms of the Land Acquisition Ordinance and is shown in red and marked as 'Site 35' on plans P.D. No. 2008_397_4 and P.D. No. 2008_397_4C, is valued for the price of eight hundred and seventy-nine Euros €879.


Sgd: Stefan Scotto, A.&C.E.

30th August, 2008

Dan hu dokument uffiċjali għall-użu biss fir-Reġistru tal-Artijiet

This is an official document for Land Registry use only [227 - Divizjoni ta' l-Artijiet tal-Gvern]

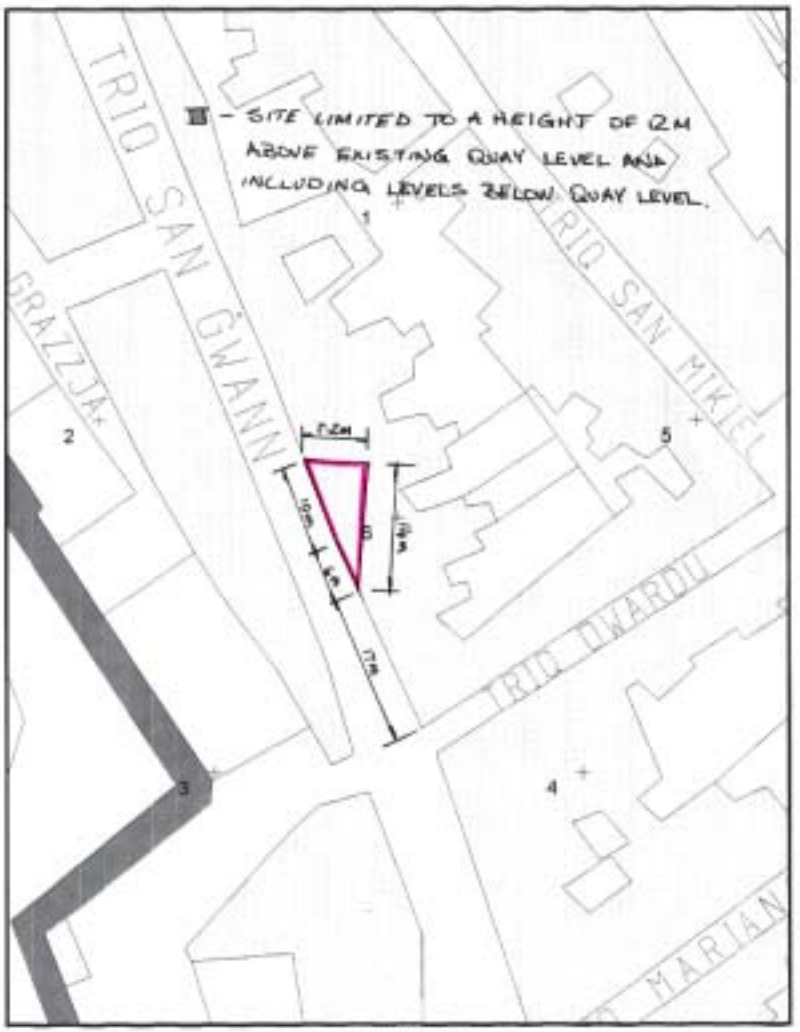

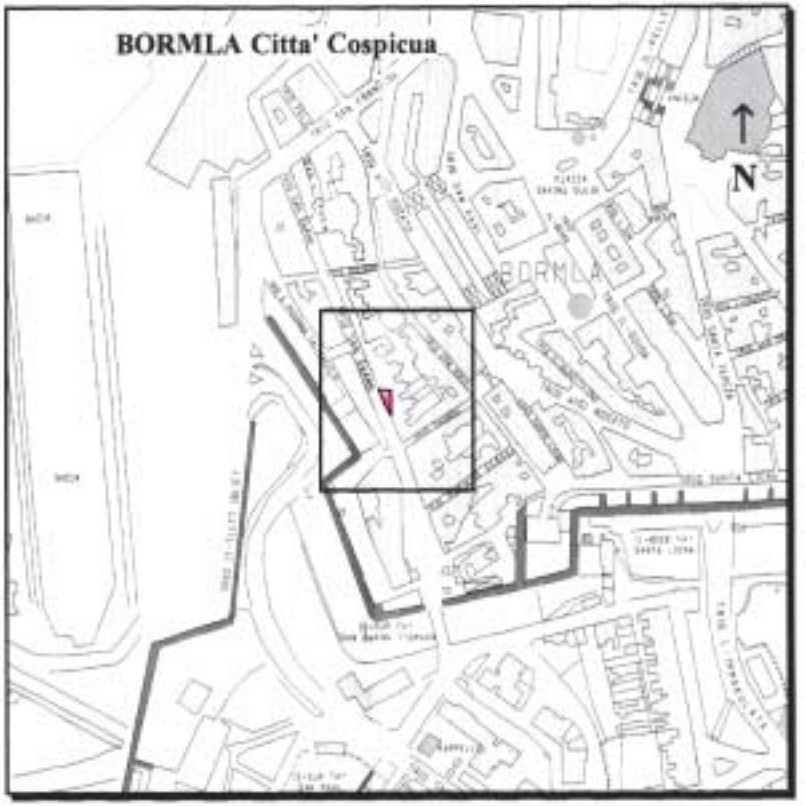

Gvern Ta' Malta — Pjanta tas-sit 1:2500 *Site Plan* — Government of Malta

Reġistru ta' l-Artijiet — **Land Registry**

Casa Rolloo, 116 Triq il-Punent, Valletta — *Casa Rolloo, 116 West Street, Valletta*

Nru tal-Mappa *Map Number:*	12157SM	Pożizzjoni Ċentrali: x = 56622 *Centre Coordinates:* y = 70913	*Parti minn SS:* *Extracted from SS:*	5670	Data *Date:* 29/08/2008

Perit *Architect:* Perit Stefan Scotto, Estate Management Department

Timbru tal-Perit *Architect's Stamp*

Qies (metri kwadri) *Area (square metres)* Circa of 128.65 - 49.79 sq.m.

Firma tal-Applikant *Applicant's signature*

Drittijiet *Fee Paid*

Nru. 1074

AKKWIST TA' ART

DIN id-dikjarazzjoni li ġejja, magħmula mill-President ta' Malta bis-saħħa tal-artikolu 3 tal-Ordinanza dwar l-Akkwist tal-Artijiet għal Skopijiet Pubbliċi (Kapitolu 88) hija ppubblikata skond u għall-finijiet tal-artikolu 9(1) ta' dik l-Ordinanza.

It-3 ta' Diċembru, 2008

(File No. L 290/97)

DIKJARAZZJONI TAL-PRESIDENT TA' MALTA

Jiena hawnhekk niddikjara illi l-art hawn taħt imsemmija hija meħtieġa mill-awtorità kompetenti għal skop pubbliku skond id-dispożizzjonijiet tal-Ordinanza dwar l-Akkwist ta' Artijiet għal Skopijiet Pubbliċi (Kapitolu 88) u illi l-Akkwist tagħha għandu jkun b'xiri assolut.

Deskrizzjoni tal-Art

L-art li ġejja f'Raħal Ġdid:-

1. Biċċa art tal-kejl ta' madwar 84 metri kwadri li tmiss mit-Tramuntana u min-Nofsinhar ma' proprjetà ta' Nazzareno Formosa u oħrajn u mix-Xlokk ma' triq pubblika jew irjieħ verjuri.

L-art hawn fuq imsemmija tidher murija bil-kulur aħmar fuq il-pjanta P.D. 2008_556 li wieħed jista' jara fuq talba fid-Dipartiment tal-Artijiet, Auberge de Baviere, Valletta.

Il-kumpens offrut huwa ta' tnejn u sebgħin elf u tmienja u sittin ewro €72,068, skond l-istima li hawn ma' din id-

No. 1074

ACQUISITION OF LAND

THE following declaration made by the President of Malta under section 3 of the Land Acquisition (Public Purposes) Ordinance (Chapter 88) is published in terms and for the purposes of section 9(1) thereof.

3rd December, 2008

DECLARATION BY THE PRESIDENT OF MALTA

I hereby declare that the undermentioned land is required by the competent authority for a public purpose in terms of the provisions of the Land Acquisition (Public Purposes) Ordinance (Cap. 88) and that the acquisition thereof is to be by absolute purchase.

Description of the Land

The following land at Paola:-

1. A plot of land measuring about 84 square metres bounded on the North and South by property of Nazzareno Formosa and others and on the South East by a public road or more precise boundaries.

The abovementioned land is shown in red on plan P.D. No. 2008_556, which may be seen on demand at the Land Department, Auberge de Baviere, Valletta.

The compensation offered is seventy-two thousand and sixty -eight Euros €72,068, according to the valuation published

dikjarazzjoni kif din saret mill-perit arkitett Joseph Mizzi, A.&C.E.

Ma' din id-dikjarazzjoni qed tiġi ppubblikata *site plan* li turi l-immobbli msemmija.

(Iff) EDWARD FENECH ADAMI
President
20/11/2008

Din is-*site plan* qed tiġi ppubblikata f'paġna 11,795.

Stima tal-Perit (oriġinali bil-Malti)

Esproprijazzjoni ta' Art f'Raħal Ġdid

Fuq struzzjonijiet tal-Kummissarju tal-Artijiet, skond l-Ordinanza dwar l-Akkwist ta' Artijiet (għal Skopijiet Pubbliċi) qieghed niffissa l-valur liberu u frank tal-proprjetà hawn taħt deskritta f'Raħal Ġdid, li hi meħtieġa mill-Gvern għal skop pubbliku, u dan wara li ħadt in konsiderazzjoni l-lokalità, kif ukoll ħwejjeġ oħra li jista' jkollhom x'jaqsmu mal-valur tal-istess proprjetà

Biċċa art tal-kejl ta' madwar 84 metri kwadri li tmiss mit-Tramuntana u min-Nofsinhar ma' proprjetà ta' Nazzareno Formosa u oħrajn u mix-Xlokk ma' triq pubblika jew irjieħ verjuri, liema art hija meqjusa bħala art fabbrikabbli fit-termini tal-Ordinanza dwar l-Akkwist ta' Artijiet u hija delineata b'kulur aħmar fuq il-pjanta P.D. Nru. 2008_556, hija stmata għall-valur ta' tnejn u sebgħin elf u tmienja u sittin ewro €72,068.

Ft: Joseph Mizzi, A.&C.E.

Is-17 ta' Marzu, 2008

with this declaration as made by architect Joseph Mizzi, A.&C.E.

A site plan showing the mentioned immovable property is being published with this declaration

(Sgd) EDWARD FENECH ADAMI
President
20/11/2008

This site plan is being published on page 11,795.

Architect's Valuation (original in Maltese)


Expropriation of Land at Paola

I have been instructed by the Commissioner of Land to assess, according to the Land Acquisition (Public Purposes) Ordinance, the freehold value of the hereunder described land at Paola, required by Government for a public purpose, after having taken into consideration the locality, as well as other matters which may be relevant to the value of the same property.

A plot of land measuring about 84 square metres bounded on the North and South by property of Nazzareno Formosa and others and on the South East by a public road or more precise boundaries, which land is considered as a building site in terms of the Land Acquisition Ordinance and is shown in red on plan P.D. No. 2008_556, is valued for the price of seventy-two thousand and sixty -eight Euros €72,068.

Sgd: Joseph Mizzi, A.&C.E.

17th March, 2008

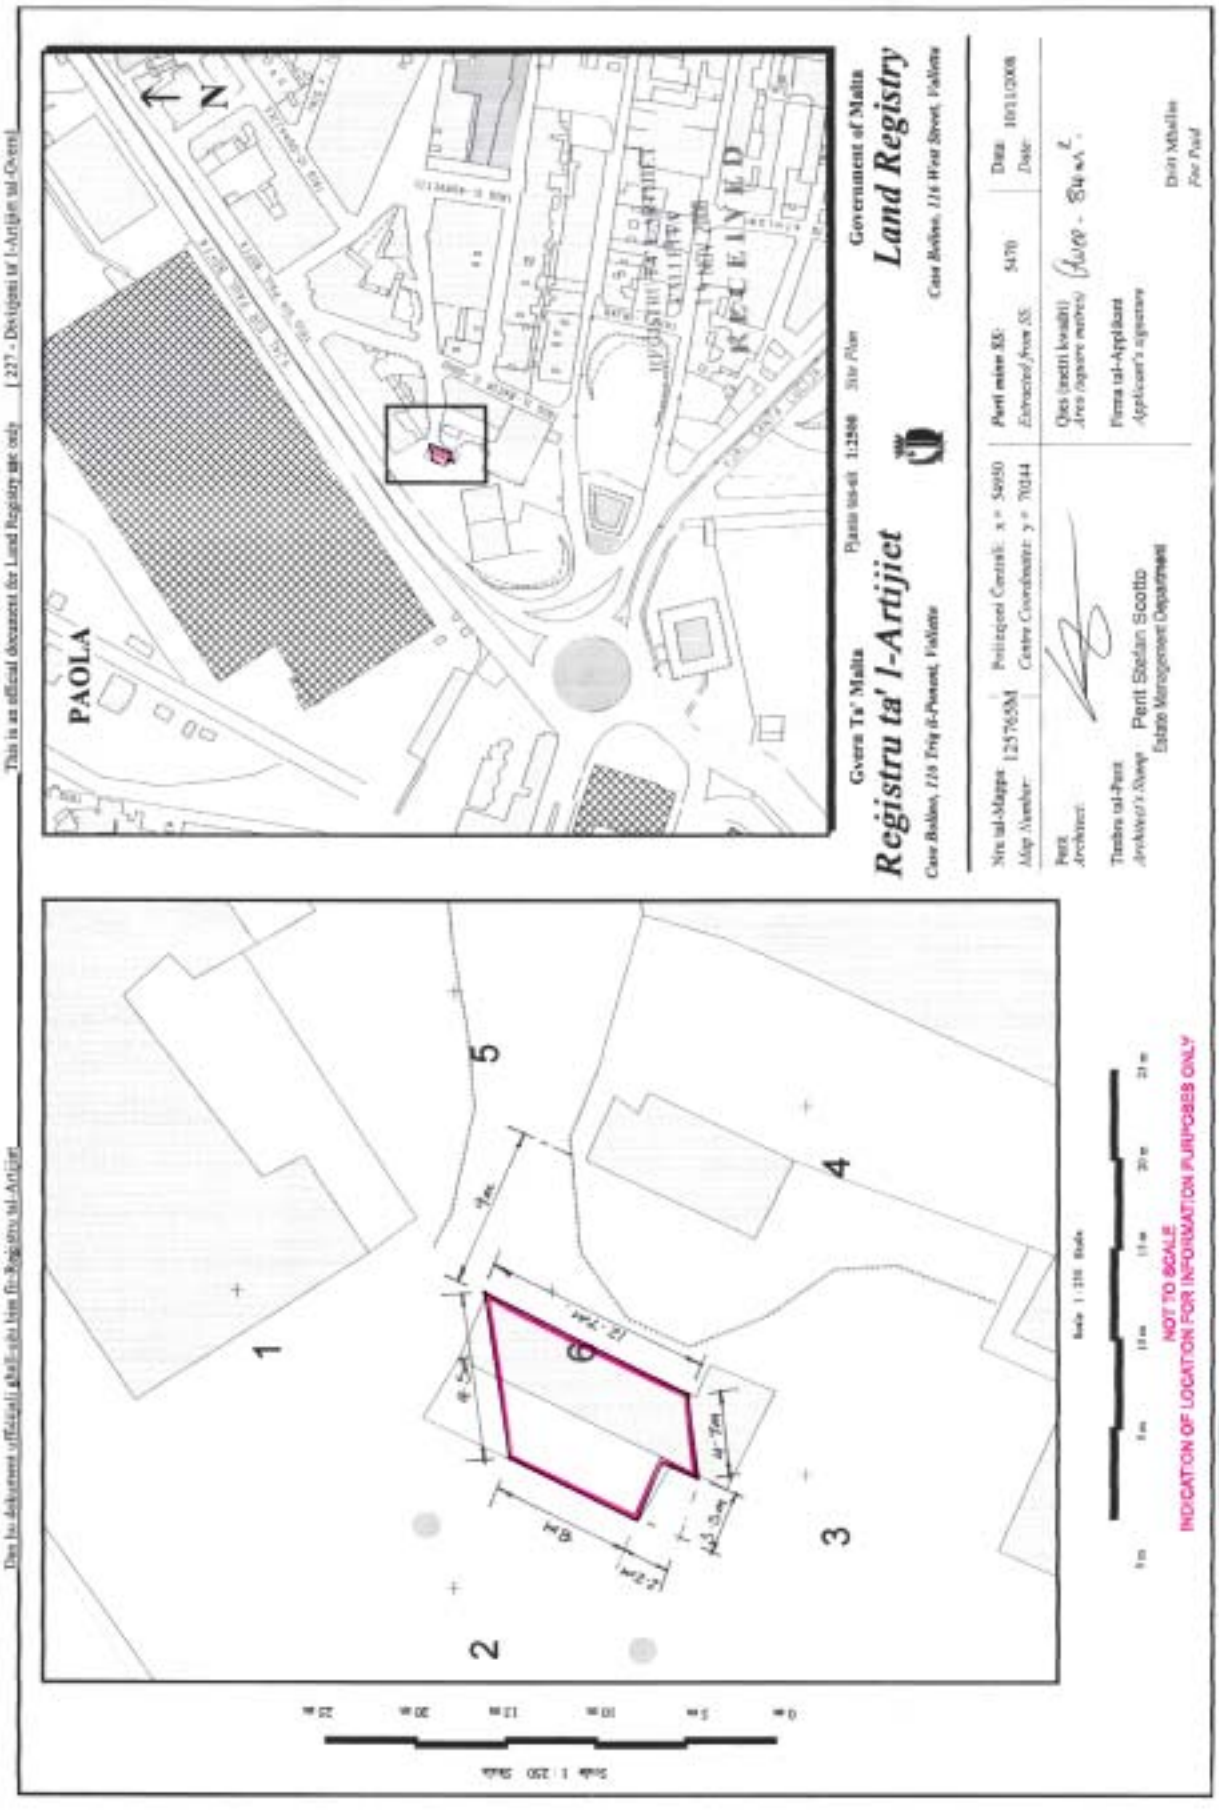
This is an official document for Land Registry use only
Dan hu dokument uffiċjali għall-użu biss fir-Reġistru tal-Artijiet
Gvern Ta' Malta
Reġistru ta' l-Artijiet
Pjanta tas-sit 1:2500 Site Plan
Government of Malta
Land Registry
PAOLA
N
RECEIVED
Sit tal-Mappa 1257658M
Map Number
Poliġonali Ċentrali: x = 54950
Centre Coordinate: y = 70244
Parti mill-KE: 5470
Extracted from SS
Data 10/12/2008
Date
Qies (metri kwadri)
Area (square metres)
Firma tal-Applikant
Applicant's signature
Perit
Architect
Tfassil tal-Pjan
Architect's Stamp
Perit Stefan Scotto
Estate Management Department
Duri Mallia
For Paul
Scale 1:250 Skala
NOT TO SCALE
INDICATION OF LOCATION FOR INFORMATION PURPOSES ONLY

Nru. 1075

AKKWIST TA' ART

DIN id-dikjarazzjoni li ġejja, magħmula mill-President ta' Malta bis-saħħa tal-artikolu 3 tal-Ordinanza dwar l-Akkwist tal-Artijiet għal Skopijiet Pubbliċi (Kapitolu 88) hija ppubblikata skond u għall-finijiet tal-artikolu 9(1) ta' dik l-Ordinanza.

It-3 ta' Diċembru, 2008

(File No. L 352/2006/II Plot 1)

DIKJARAZZJONI TAL-PRESIDENT TA' MALTA

Jiena hawnhekk niddikjara illi l-art hawn taħt imsemmija hija meħtieġa mill-awtorità kompetenti għal skop pubbliku skond id-dispożizzjonijiet tal-Ordinanza dwar l-Akkwist ta' Artijiet għal Skopijiet Pubbliċi (Kapitolu 88) u illi l-Akkwist tagħha għandu jkun b'xiri assolut.

Deskrizzjoni tal-Art

L-art li ġejja fix-Xgħajra:-

1. Biċċa art tal-kejl ta' madwar 233 metru kwadru li tmiss min-Nofsinhar ma' Triq San Anard, Xgħajra, mix-Xlokk ma' proprjetà tal-Gvern Ċivili u mill-Majjistral ma' proprjetà tal-Lay Lay Co. Ltd jew irjieħ verjuri.

L-art hawn fuq imsemmija tidher murija bil-kulur aħmar u mmarkata bħala *plot* numru "1" fuq il-pjanta P.D. 2008_340 li wieħed jista' jara fuq talba fid-Dipartiment tal-Artijiet, Auberge de Baviere, Valletta.

Il-kumpens offrut huwa ta' tlett elef, sitt mija u sebgħa u ħamsin Ewro u tnax-il ċenteżmu €3,657.12, skond l-istima li

No. 1075

ACQUISITION OF LAND

THE following declaration made by the President of Malta under section 3 of the Land Acquisition (Public Purposes) Ordinance (Chapter 88) is published in terms and for the purposes of section 9(1) thereof.

3rd December, 2008

DECLARATION BY THE PRESIDENT OF MALTA

I hereby declare that the undermentioned land is required by the competent authority for a public purpose in terms of the provisions of the Land Acquisition (Public Purposes) Ordinance (Cap. 88) and that the acquisition thereof is to be by absolute purchase.

Description of the Land

The following land at Xgħajra:-

1. A plot of land measuring about 233 square metres bounded on the South by Triq San Anard, Xgħajra, on the South East by property of the Civil Government and on the North West by property of Lay Lay Co. Ltd or more precise boundaries.

The abovementioned land is shown in red and marked as plot number "1" on plan P.D. No. 2008_340, which may be seen on demand at the Land Department, Auberge de Baviere, Valletta.

The compensation offered is three thousand, six hundred and fifty seven Euros and twelve cents €3,657.12, according

hawn ma' din id-dikjarazzjoni kif din saret mill-perit arkitett Frederick H. Valentino, A.&C.E.

Ma' din id-dikjarazzjoni qed tiġi ppubblikata *site plan* li turi l-immobbli msemmija.

(Iff) Edward Fenech Adami
President
14/11/2008

Din is-*site plan* qed tiġi ppubblikata f'paġna 11,798.

Stima tal-Perit (oriġinali bil-Malti)

Art fix-Xgħajra, Żabbar

Fuq struzzjonijiet tal-Kummissarju tal-Artijiet, skond l-Ordinanza dwar l-Akkwist ta' Artijiet (għal Skopijiet Pubbliċi) qieghed niffissa l-valur liberu u frank tal-proprjetà hawn taħt deskritta fix-Xgħajra, Żabbar, li hi meħtieġa mill-Gvern għal skop pubbliku, u dan wara li ħadt in konsiderazzjoni l-lokalità, kif ukoll ħwejjeġ oħra li jista' jkollhom x'jaqsmu mal-valur tal-istess proprjetà.

Plot 1 Biċċa art tal-kejl ta' madwar 233 metru kwadru li tmiss min-Nofsinhar ma' Triq San Anard, Xgħajra, mix-Xlokk ma' proprjetà tal-Gvern Ċivili u mill-Majjistral ma' proprjetà tal-Lay Lay Co. Ltd jew irjieħ verjuri, liema art hija meqjusa bħala art agrikola fit-termini tal-Ordinanza dwar l-Akkwist ta' Artijiet u hija delineata b'kulur aħmar u mmarkata bin-numru 1 fuq il-pjanta P.D. Nru. 2008_340, hija stmata għall-valur ta' tlett elef, sitt mija u sebgħa u ħamsin Ewro u tnax-il ċenteżmu €3,657.12.

Ft: Frederick H. Valentino, A.&C.E.

L-10 ta' Ottubru, 2008

to the valuation published with this declaration as made by architect Frederick H. Valentino, A.&C.E.

A site plan showing the mentioned immovable property is being published with this declaration

(Sgd) Edward Fenech Adami
President
14/11/2008

This site plan is being published on page 11,798.

Architect's Valuation (original in Maltese)

Land at Xgħajra, Żabbar


I have been instructed by the Commissioner of Land to assess, according to the Land Acquisition (Public Purposes) Ordinance, the freehold value of the hereunder described land at Xgħajra, Żabbar, required by Government for a public purpose, after having taken into consideration the locality, as well as other matters which may be relevant to the value of the same property.


Plot 1 A plot of land measuring about 233 square metres bounded on the South by Triq San Anard, Xgħajra, on the South East by property of the Civil Government and on the North West by property of Lay Lay Co. Ltd or more precise boundaries, which land is considered as agricultural land in terms of the Land Acquisition Ordinance and is shown in red and marked with number 1 on plan P.D. No. 2008_340, is valued for the price of three thousand, six hundred and fifty seven Euros and twelve cents €3,657.12.

Sgd: Frederick H. Valentino, A.&C.E.

10th October, 2008

Dan hu dokument uffiċjali għall-użu biss fir-Reġistru tal-Artijiet This is an official document for Land Registry use only [227 - Diviżjoni ta' l-Artijiet tal-Gvern]

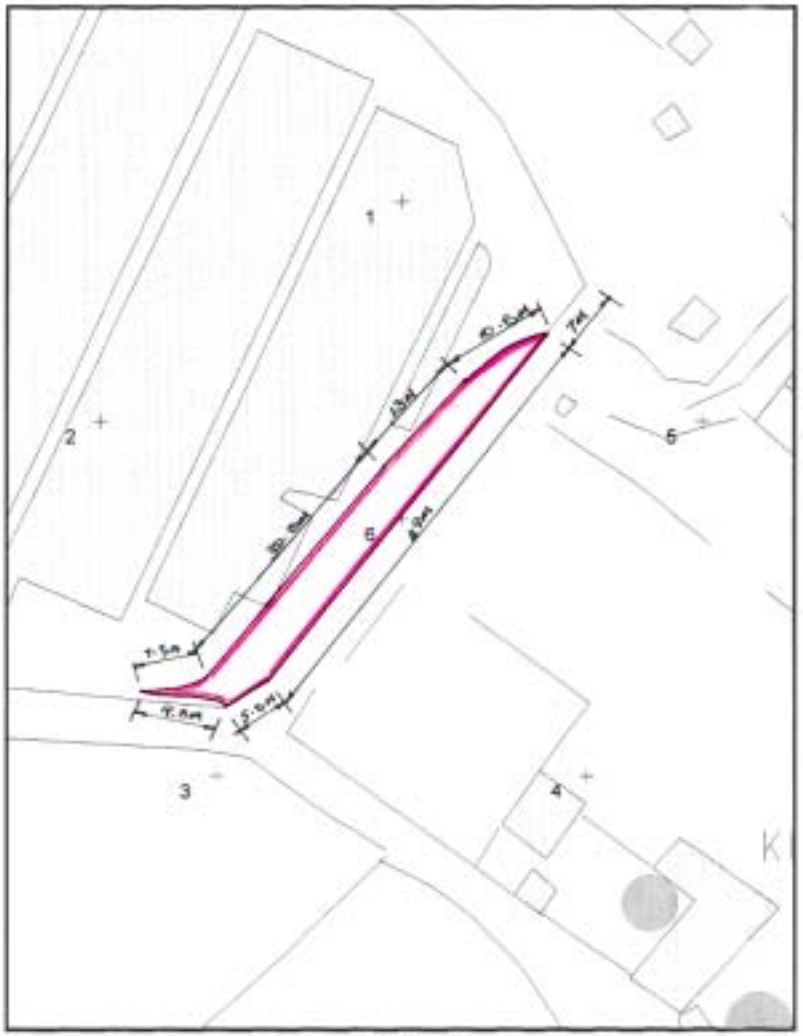

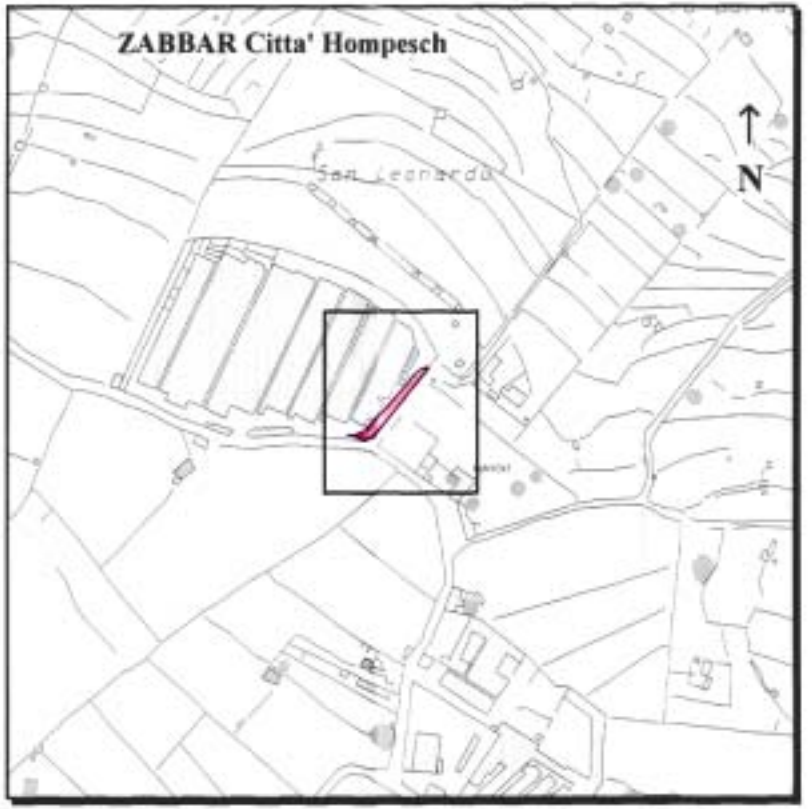

Gvern Ta' Malta — Pjanta tas-sit 1:2500 *Site Plan* — Government of Malta

Reġistru ta' l-Artijiet — **Land Registry**

Casa Bellavo, 116 Triq il-Punent, Valletta — *Casa Bellavo, 116 West Street, Valletta*

Nru tal-Mappa: *Map Number:* 124228M	Pożizzjoni Ċentrali: *Centre Coordinates:* x = 59739, y = 70914	*Parti mis SS: Extracted from SS*	5870	Data: *Date:*	15/10/2008

Periti *Architect:*

Timbru tal-Perit *Architect's Stamp:*

Perit Stefan Scotto
Estate Management Department

Qies (metri kwadri) *Area (square metres):* Area - 233m²

Firma tal-Applikant *Applicant's signature:*

Drit Mħallas *Fee Paid*

NOT TO SCALE
INDICATION OF LOCATION FOR INFORMATION PURPOSES ONLY

Nru. 1076

AKKWIST TA' ART

DIN id-dikjarazzjoni li ġejja, magħmula mill-President ta' Malta bis-saħħa tal-artikolu 3 tal-Ordinanza dwar l-Akkwist tal-Artijiet għal Skopijiet Pubbliċi (Kapitolu 88) hija ppubblikata skond u għall-finijiet tal-artikolu 9(1) ta' dik l-Ordinanza.

It-3 ta' Diċembru, 2008

(File No. L 352/2006/II Plot 2)

DIKJARAZZJONI TAL-PRESIDENT TA' MALTA

Jiena hawnhekk niddikjara illi l-art hawn taħt imsemmija hija meħtieġa mill-awtorità kompetenti għal skop pubbliku skond id-dispożizzjonijiet tal-Ordinanza dwar l-Akkwist ta' Artijiet għal Skopijiet Pubbliċi (Kapitolu 88) u illi l-Akkwist tagħha għandu jkun b'xiri assolut.

Deskrizzjoni tal-Art

L-art li ġejja fix-Xgħajra:-

1. Biċċa art tal-kejl ta' madwar 27 metru kwadru li tmiss mill-Majjistral u mill-Grigal proprjetà tal-Gvern Ċivili u mix-Xlokk ma' proprjetà tal-werrieta tal-Baruni Lorenzo Carcufi jew irjieħ verjuri.

L-art hawn fuq imsemmija tidher murija bil-kulur aħmar u mmarkata bħala plot numru "2" fuq il-pjanta P.D. 2008_340 li wieħed jista' jara fuq talba fid-Dipartiment tal-Artijiet, Auberge de Baviere, Valletta.

Il-kumpens offrut huwa ta' erba' mija u dsatax-il Ewro u disgħa u għoxrin ċenteżmu €419.29, skond l-istima li hawn

No. 1076

ACQUISITION OF LAND

THE following declaration made by the President of Malta under section 3 of the Land Acquisition (Public Purposes) Ordinance (Chapter 88) is published in terms and for the purposes of section 9(1) thereof.

3rd December, 2008

DECLARATION BY THE PRESIDENT OF MALTA

I hereby declare that the undermentioned land is required by the competent authority for a public purpose in terms of the provisions of the Land Acquisition (Public Purposes) Ordinance (Cap. 88) and that the acquisition thereof is to be by absolute purchase.

Description of the Land

The following land at Xgħajra:-

1. A plot of land measuring about 27 square metres bounded on the North West and North East by property of the Civil Government, and on the South East by property of the heirs of Baron Lorenzo Carcufi or more precise boundaries.

The abovementioned land is shown in red and marked as plot number "2" on plan P.D. No. 2008_340, which may be seen on demand at the Land Department, Auberge de Baviere, Valletta.

The compensation offered is four hundred and nineteen Euros and twenty-nine cents €419.29, according to the

ma' din id-dikjarazzjoni kif din saret mill-perit arkitett Frederick H. Valentino, A.&C.E.

Ma' din id-dikjarazzjoni qed tiġi ppubblikata *site plan* li turi l-immobbli msemmija.

(Iff) Edward Fenech Adami
President
14/11/2008

Din is-*site plan* qed tiġi ppubblikata f'paġna 11,801.

Stima tal-Perit (oriġinali bil-Malti)

Art fix-Xgħajra, Żabbar

Fuq struzzjonijiet tal-Kummissarju tal-Artijiet, skond l-Ordinanza dwar l-Akkwist ta' Artijiet (għal Skopijiet Pubbliċi) qiegħed niffissa l-valur liberu u frank tal-proprjetà hawn taħt deskritta fix-Xgħajra, Żabbar, li hi meħtieġa mill-Gvern għal skop pubbliku, u dan wara li ħadt in konsiderazzjoni l-lokalità, kif ukoll ħwejjeġ oħra li jista' jkollhom x'jaqsmu mal-valur tal-istess proprjetà.

Plot 2 Biċċa art tal-kejl ta' madwar 27 metri kwadri li tmiss mill-Majjistral u mill-Grigal proprjetà tal-Gvern Ċivili u mix-Xlokk ma' art residwa tal-werrieta tal-Baruni Lorenzo Carcufi jew irjieħ verjuri, liema art hija meqjusa bħala art agrikola fit-termini tal-Ordinanza dwar l-Akkwist ta' Artijiet u hija delineata b'kulur aħmar u mmarkata bin-numru 2 fuq il-pjanta P.D. Nru. 2008_340, hija stmata għall-valur ta' erba' mija u dsatax-il Ewro u disgħa u għoxrin ċenteżmu €419.29.

Ft: Frederick H. Valentino, A.&C.E.

L-10 ta' Ottubru, 2008

valuation published with this declaration as made by architect Frederick H. Valentino, A.&C.E.

A site plan showing the mentioned immovable property is being published with this declaration

(Sgd) Edward Fenech Adami
President
14/11/2008

This site plan is being published on page 11,801.

Architect's Valuation (original in Maltese)

Land at Xgħajra, Żabbar


I have been instructed by the Commissioner of Land to assess, according to the Land Acquisition (Public Purposes) Ordinance, the freehold value of the hereunder described land at Xgħajra, Żabbar, required by Government for a public purpose, after having taken into consideration the locality, as well as other matters which may be relevant to the value of the same property.

Plot 2 A plot of land measuring about 27 square metres bounded on the North West and North East by property of the Civil Government, and on the South East by property of the heirs of Baron Lorenzo Carcufi or more precise boundaries, which land is considered as agricultural land in terms of the Land Acquisition Ordinance and is shown in red and marked with number 2 on plan P.D. No. 2008_340, is valued for the price of four hundred and nineteen Euros and twenty-nine cents €419.29.


Sgd: Frederick H. Valentino, A.&C.E.

10th October, 2008

Dan hu dokument uffiċjali għall-użu biss fir-Reġistru tal-Artijiet This is an official document for Land Registry use only [227 - Diviżjoni ta' l-Artijiet tal-Gvern]

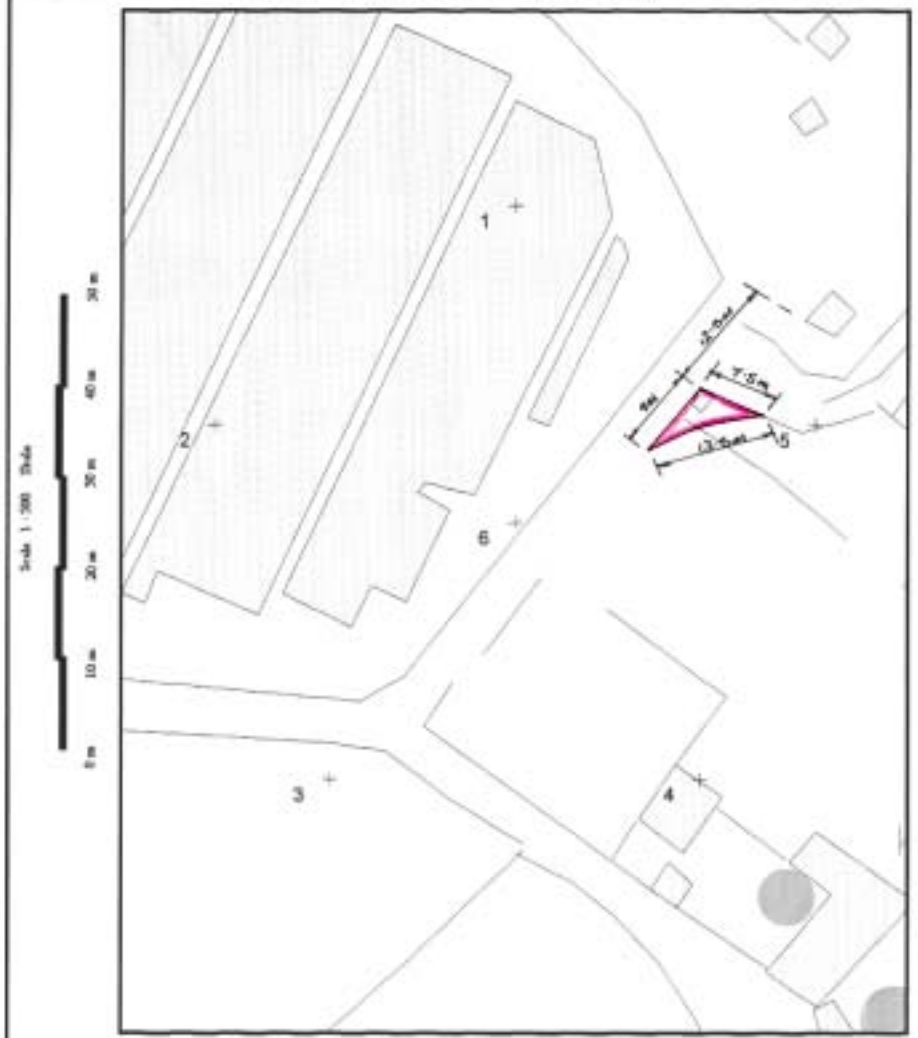

NOT TO SCALE
INDICATION OF LOCATION FOR INFORMATION PURPOSES ONLY

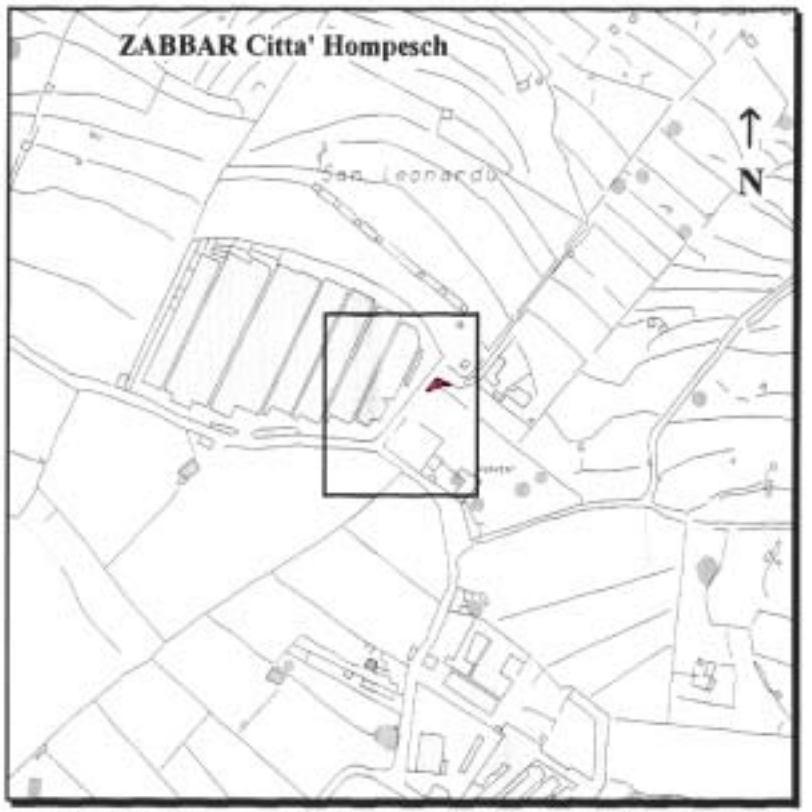

Gvern Ta' Malta — Pjanta tas-sit 1:2500 *Site Plan* — Government of Malta

Reġistru ta' l-Artijiet
Casa Bolino, 116 Triq il-Punent, Valletta

Land Registry
Casa Bolino, 116 West Street, Valletta

Nru tal-Mappa *Map Number*	124219M	Koordinati Ċentrali *Centre Coordinates*	x = 59737 y = 7091	Parti minn SS *Extracted from SS*	5870	Data *Date*	15/10/2008

Perit *Architect*: Perit Stefan Scotto Estate Management Apartment

Tinbira tal-Perit *Architect's Stamp*

Qies (metri kwadri) *Area (square metres)*: Circa – 27 m²

Firma tal-Applikant *Applicant's signature*

Drittijiet Mħallsa *Fee Paid*

INDUSTRIAL PROPERTY REGISTRATIONS DIRECTORATE

The patents indicated below have been granted with effect from the filing date in accordance with Article 24(2) of the Patents and Designs Act 2000:

(21) P0004165
(22) Filing date: 1 Jun 2007
(54) LYOPHILIZED PREPARATIONS OF PANTOPRAZOLE SODIUM FOR INJECTION

(33) US (31) 60/809791 (32) 01 Jun 2006

(73) COMBINO PHARM,S.L.
(Incorporated in SPAIN)
(72) *Inventors:*
Lloret Perez Sergio
Duarte Lopez Begona

(21) P0004166
(22) Filing date: 8 Jun 2007
(54) PROCESSES FOR PREPARING INTERMEDIATE COMPOUNDS USEFUL FOR THE PREPARATION OF CINACALCET

(33) US (31) 60/811786 (32) 08 Jun 2006

(73) Medichem S.A.
(Incorporated in SPAIN)
(72) *Inventors:*
Szekeres Tibor
Repasi Jozsef
Szabo Andras
Mangion Bernardino

(21) P0004167
(22) Filing date: 8 Jun 2007
(54) PROCESSES FOR PREPARING CINACALCET HYDROCHLORIDE AND POLYMORPHIC FORMS THEREOF

(33) US (31) 60/811782 (32) 08 Jun 2006

(73) Medichem S.A.
(Incorporated in SPAIN)
(72) *Inventors:*
Szekeres Tibor
Repasi Jozsef
Szabo Andras
Benito Velez Monica Mangion Bernardino

(21) P0004168
(22) Filing date: 11 Jun 2007
(54)CYCLIC AMINE DERIVATIVES AND THEIR USES

(73) AstraZeneca AB

(Incorporated in Sweden)
Argenta Discovery Ltd
(Incorporated in UNITED KINGDOM)
(72) *Inventors:*
Finch Harry
Ray Nicholas
Smith Philip
Van Niel Monique
Jennings Andrew Stephen

(21) **P0004169**
(22) Filing Date: 21 Jun 2007

(54) CRYSTALLINE DULOXETINE HYDROCHLORIDE

(33) GB (31) 0612509.0 (32) 23 Jun 2006
(33) GB (31) 0700830.3 (32) 16 Jan 2007

(73) Arrow International Limited
(Incorporated in MALTA)
Chongqing Shenghuaxi Pharmaceutical Co. Ltd
(Incorporated in CHINA (PEOPLE'S REPUBLIC OF)
(72) *Inventors:*
Jiang Wei Ping
Jia Chun Rong

(21) P0004170
(22) Filing date: 21 Jun 2007

(54) CRYSTALLINE DULOXETINE HYDROCHLORIDE

(73) Arrow International Limited
(Incorporated in MALTA)
Chongqing Shenghuaxi Pharmaceutical Co. Ltd
(Incorporated in CHINA (PEOPLE'S REPUBLIC OF))
(72) *Inventors:*
Jiang Wei Ping
Jia Chun Rong

(33) GB (31) 0612508.2 (32) 23 Jun 2006

(21) P0004171

(22) Filing date: 21 Jun 2007
(54) CRYSTALLINE DULOXETINE HYDROCHLORIDE

(73) Arrow International Limited
(Incorporated in MALTA)
Chongqing Shenghuaxi Pharmaceutical Co. Ltd
(Incorporated in CHINA (PEOPLE'S REPUBLIC OF))
(72) *Inventors:*
Jiang Wei Ping
Jia Chun

(33) GB (31) 0612506.6 (32) 23 Jun 2006

(21) P0004172
(22) Filing date: 22 Jun 2007
(54) NOVEL SOLID FORMS OF RIMONABANT AND SYNTHETIC PROCESSES FOR THEIR PREPARATION

(73) Medichem S.A.
(Incorporated in SPAIN)
(72) *Inventors:*
Benito Velez Monica
Winter Stephen

(33) US (31) 60/815564 (32) 22 Jun 2006

(21) P0004173
(22) Filing date: 27 Jun 2007
(54) 18-METHYL-19-NOR ANDROST-4-ENE-17, 17-SPIRO ETHER (18-METHYL-19-NOR-20-SPIROX-4-EN-3-ONE), AND PHARMACEUTICAL PRODUCTS COMPRISING THE SAME

(73) Bayer Schering Pharma AG
(Incorporated in GERMANY)
(72) *Inventors:*
Bohlmann Rolf
Kuhnke Joachim
Huebner Jan
Gallus Norbert
Menges Frederik
Borden Steffen
Muhn Hans -
Prelle Katja

(33) DE (31) 102006030416.0 (32) 29 Jun 2006

GODWIN WARR
Director General Commerce
Comptroller of Industrial Property

3rd December, 2008

DIPARTIMENT TA' L-INFORMAZZJONI – 3, PJAZZA KASTILJA – VALLETTA – MALTA
DEPARTMENT OF INFORMATION – 3, CASTILLE PLACE – VALLETTA – MALTA

PUBBLIKAZZJONIJIET UFFIĊJALI
OFFICIAL PUBLICATIONS

Acts of Parliament 2007 on compact disc (CD)	€13.98
Annual Reports of Government Departments – 2007 on compact disc (CD)	€11.65
CHOGM & State Visit Highlights in pictures on compact disc (CD)	€6.99
Code of Ethics and Conduct for Legal Procurators 1998	€2.33
Code of Ethics for Members of the Judiciary	€2.33
Creating Inclusive Schools: Guidelines for the Implementation of the NMC Policy on Inclusive Education	€4.19
Diskors tal-*Budget* 2009	€2.50
Economic Bulletin – July 2007	€4.66
Economic Survey 2008	€5.00
Electoral Register, October 2008	€22.08
Electoral Register, Local Councils, October 2008	€95.40
Estimates 2009	€5.00
Financial Report 2007	€6.99
Il-Manwal tal-President tar-Repubblika	€1.16
Industry Strategy for Malta: 2007-2010	€2.33
Kodiċi ta' Etika għall-Ġudikanti	€2.33
Legal Notices and Bye-Laws 2007 on compact disc (CD)	€13.98
Malta's Parliament – An Official History	€41.93
Mid-Year Report by the Auditor General – Public Accounts 2005	€4.08
National Curriculum on its Way – Strategic Plan	€2.33
National Curriculum on its Way – Strategic Plan – Abridged	€0.58
Performance Audit – ETC's Job Matching Service– Report by the Auditor General	€3.49
Performance Audit – Inventory Strategy and Distribution of Pharmaceutical Products – Health Division	€4.08
Performance Audit – Quality of Life for the Elderly at St. Vincent de Paul Residence	€3.49
Performance Audit – School Information System – Education Division	€4.66
Performance Audit Report – The Functions of the Tax Compliance Unit	€3.49
Performance Audit – Reviewing VAT Liability: VAT Investigations and Credit Control Exercises	€3.49
Portfolio Assessments	€9.32
Preliminary Master Plan for the Euro Changeover in Malta	no charge
Public Service Management Code (6th Edition – December 2005)	€16.31
Report of the Auditor General – Public Accounts 2004	€3.49
Strateġija għall-Industrija ta' Malta: 2007-2010	€2.33
The Press Act	€1.16
The Registers of the Medical Council (Malta) 2005	€6.99
Tifkira fl-Okkażjoni tal-Kanonizzazzjoni ta' Dun Ġorġ – L-aħħar tislima Lulju 1962 (DVD)	€4.66

Dawn il-Pubblikazzjonijiet jistgħu jinxtraw mid-Dipartiment ta' l-Informazzjoni
3, Pjazza Kastilja, Valletta, Malta

These Publications are obtainable from the Department of Information
3, Castille Place, Valletta, Malta
www.doi.gov.mt
info@gov.mt

Ippubblikat mid-Dipartiment tal-Informazzjoni (doi.gov.mt) — Valletta — *Published by the Department of Information (doi.gov.mt) — Valletta*l-Mitbugh fl-Istamperija tal-Gvern — *Printed at the Government Printing Press*