Nru./No. 18,375
Prezz/Price
€1.86

Gazzetta tal-Gvern ta' Malta
The Malta Government Gazette

Il-Ħamis, 5 ta' Frar, 2009
Thursday, 5th February, 2009

Pubblikata b'Awtorità
Published by Authority

SOMMARJU – SUMMARY

Notifikazzjonijiet tal-Gvern ..... 961 - 995
Government Notices ..... *961 - 995*

NOTIFIKAZZJONIJIET TAL-GVERN

Nru. 99

AKKWIST TA' ART

DIN id-dikjarazzjoni li ġejja, magħmula mill-President ta' Malta bis-saħħa tal-artikolu 3 tal-Ordinanza dwar l-Akkwist tal-Artijiet għal Skopijiet Pubbliċi (Kapitolu 88) hija ppubblikata skont u għall-finijiet tal-artikolu 9(1) ta' dik l-Ordinanza.

Il-5 ta' Frar, 2009

(File No. L 233/2008 site 12)

DIKJARAZZJONI TAL-PRESIDENT TA' MALTA

Jiena hawnhekk niddikjara illi l-art hawn taħt imsemmija hija meħtieġa mill-awtorità kompetenti għal skop pubbliku skont id-dispożizzjonijiet tal-Ordinanza dwar l-Akkwist ta' Artijiet għal Skopijiet Pubbliċi (Kapitolu 88) u illi l-Akkwist tagħha għandu jkun b'xiri assolut.

Deskrizzjoni tal-Art

L-art li ġejja f'Isla:-

1. Biċċa art tal-kejl ta' madwar 380.28 metri kwadri sa livell ta' 12-il metru mil-livell eżistenti tal-moll magħruf bħala Boiler Wharf u li tinkludi l-livell taħt il-moll, li tmiss mill-Majjistral u min-Nofsinhar ma' proprjetà ta' sidien mhux magħrufa, u mil-Lvant ma' Triq il-Kurċifiss jew irjieħ verjuri bl-istrutturi u skavazzjonijiet li hemm fiha.

L-art hawn fuq imsemmija tidher murija bil-kulur aħmar u mmarkata bħala *site* 12 fuq il-pjanti P.D. Nru. 2008_397_4 u P.D. Nru. 2008_397_4B li wieħed jista' jara fuq talba fid-Dipartiment tal-Artijiet, Auberge de Baviere, Valletta.

GOVERNMENT NOTICES

No. 99

ACQUISITION OF LAND

THE following declaration made by the President of Malta under section 3 of the Land Acquisition (Public Purposes) Ordinance (Chapter 88) is published in terms and for the purposes of section 9(1) thereof.

5th February, 2009

DECLARATION BY THE PRESIDENT OF MALTA

I hereby declare that the undermentioned land is required by the competent authority for a public purpose in terms of the provisions of the Land Acquisition (Public Purposes) Ordinance (Cap. 88) and that the acquisition thereof is to be by absolute purchase.

Description of the Land

The following land at Senglea:-

1. A plot of land measuring about 380.28 square metres up to the level of 12 metres from the existing level of the quay known as Boiler Wharf and including the level below the quay, bounded on the North West and South by property of unknown owners, and on the East by Triq il-Kurċifiss or more precise boundaries with the structures and excavations found in it.

The abovementioned land is shown in red and marked as site 12 on plans P.D. No. 2008_397_4 and P.D. No. 2008_397_4B which may be seen on demand at the Land Department, Auberge de Baviere, Valletta.

Il-kumpens offrut huwa ta' sitt elef, seba' mija u sittax-il Ewro (€6,716), skont l-istima li hawn ma' din id-dikjarazzjoni kif din saret mill-perit arkitett Stefan Scotto, A.&C.E.

Ma' din id-dikjarazzjoni qed tiġi ppubblikata *site plan* li turi l-immobbli msemmija.

(Iff) Edward Fenech Adami
President
18/9/2008

Din is-site plan qed tiġi ppubblikata f'paġna 963.

Stima tal-Perit (oriġinali bil-Malti)

Art fl-Isla

Fuq struzzjonijiet tal-Kummissarju tal-Artijiet, skont l-Ordinanza dwar l-Akkwist ta' Artijiet (għal Skopijiet Pubbliċi) qiegħed niffissa l-valur liberu u frank tal-proprjetà hawn taħt deskritta fl-Isla, li hi meħtieġa mill-Gvern għal skop pubbliku, u dan wara li ħadt in konsiderazzjoni l-lokalità, kif ukoll ħwejjeġ oħra li jista' jkollhom x'jaqsmu mal-valur tal-istess proprjetà.

Biċċa art tal-kejl ta' madwar 380.28 metri kwadri sa livell ta' 12-il metru mil-livell eżistenti tal-moll magħruf bħala Boiler Wharf u li tinkludi l-livell taħt il-moll, li tmiss mill-Majjistral u min-Nofsinhar ma' proprjetà ta' sidien mhux magħrufa, u mil-Lvant ma' Triq il-Kurċifiss, liema art hija meqjusa bħala art fabbrikabbli fit-termini tal-Ordinanza dwar l-Akkwist ta' Artijiet u hija delineata b'kulur aħmar u mmarkata *Site* 12 fuq il-pjanti P.D. Nru. 2008_397_4 u P.D. Nru. 2008_397_4B, hija stmata għall-valur ta' sitt elef, seba' mija u sittax-il Ewro (€6,716).

Ft: Stefan Scotto, A.&C.E.

It-30 ta' Awwissu, 2008

The compensation offered is six thousand, seven hundred and sixteen Euros €6,716, according to the valuation published with this declaration as made by architect Stefan Scotto, A.&C.E.

A site plan showing the mentioned immovable property is being published with this declaration

(Sgd) Edward Fenech Adami
President
18/9/2008

This site plan is being published on page 963.

Architect's Valuation (original in Maltese)

Land at Senglea

I have been instructed by the Commissioner of Land to assess, according to the Land Acquisition (Public Purposes) Ordinance, the freehold value of the hereunder described land at Senglea, required by Government for a public purpose, after having taken into consideration the locality, as well as other matters which may be relevant to the value of the same property.


A plot of land measuring about 380.28 square metres up to the level of 12 metres from the existing level of the quay known as Boiler Wharf and including the level below the quay, bounded on the North West and South by property of unknown owners, and on the East by Triq il-Kurċifiss, which land is considered as a building site in terms of the Land Acquisition Ordinance and is edged in red and marked as Site 12 on plans P.D. No. 2008_397_4 and P.D. No. 2008_397_4B, and is valued for the price of six thousand, seven hundred and sixteen Euros (€6,716).

Sgd: Stefan Scotto, A.&C.E.

30th August, 2008

Dan hu dokument uffiċjali għall-użu biss fir-Reġistru tal-Artijiet

This is an official document for Land Registry use only [227 - Diviżjoni ta' l-Artijiet tal-Gvern]

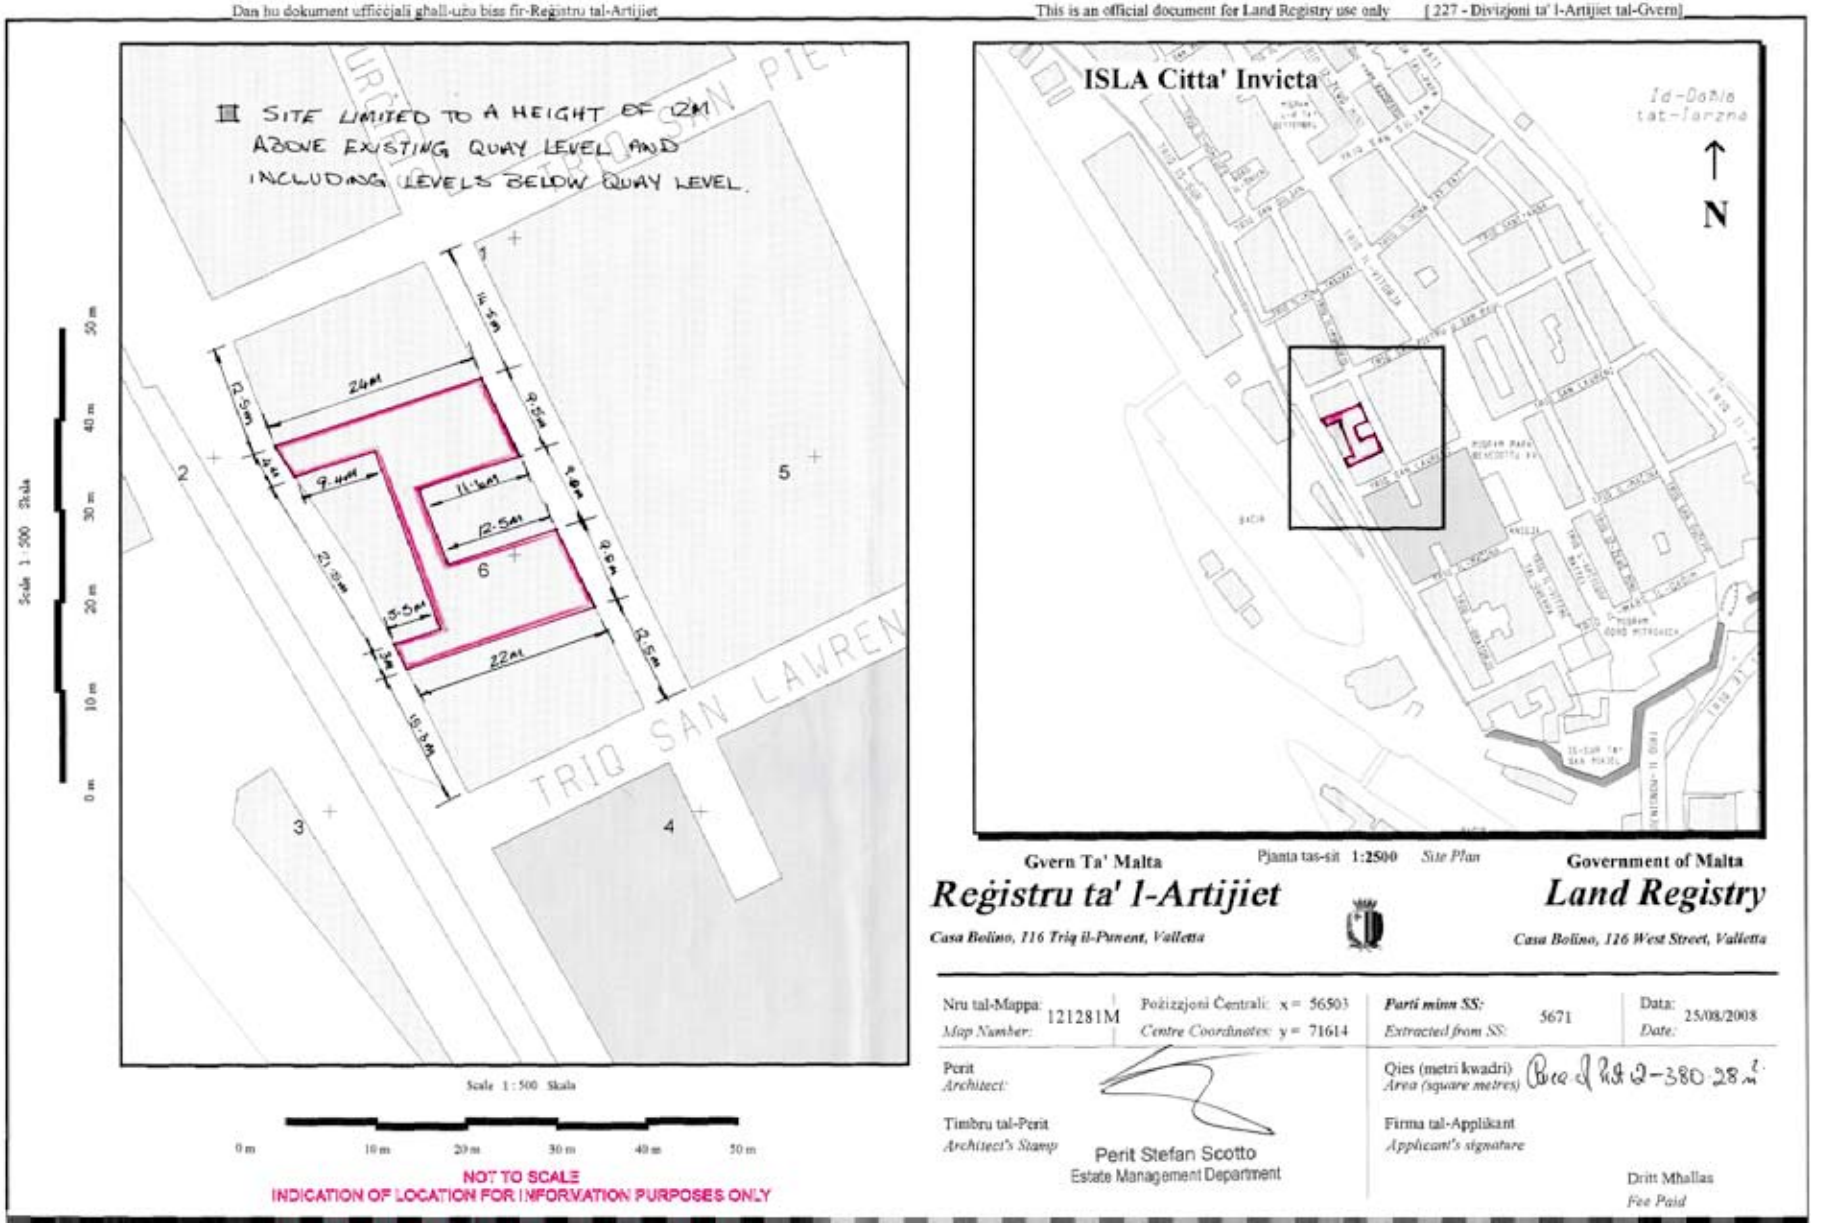

Gvern Ta' Malta — Pjanta tas-sit 1:2500 *Site Plan* — Government of Malta

Reġistru ta' l-Artijiet — **Land Registry**

Casa Bolino, 116 Triq il-Punent, Valletta — *Casa Bolino, 116 West Street, Valletta*

Nru tal-Mappa: *Map Number:*	121281M	Pożizzjoni Ċentrali: *Centre Coordinates:*	x = 56503 y = 71614	*Parti minn SS: Extracted from SS:*	5671	Data: *Date:*	25/08/2008

Perit *Architect:*

Timbru tal-Perit *Architect's Stamp*

Perit Stefan Scotto
Estate Management Department

Qies (metri kwadri) *Area (square metres)* Circa 378.2-380.28 m²

Firma tal-Applikant *Applicant's signature*

Dritt Mhallas *Fee Paid*

Nru. 100

AKKWIST TA' ART

DIN id-dikjarazzjoni li ġejja, magħmula mill-President ta' Malta bis-saħħa tal-artikolu 3 tal-Ordinanza dwar l-Akkwist tal-Artijiet għal Skopijiet Pubbliċi (Kapitolu 88) hija ppubblikata skont u għall-finijiet tal-artikolu 9(1) ta' dik l-Ordinanza.

Il-5 ta' Frar, 2009

(File No. L 233/2008 site 13)

DIKJARAZZJONI TAL-PRESIDENT TA' MALTA

Jiena hawnhekk niddikjara illi l-art hawn taħt imsemmija hija meħtieġa mill-awtorità kompetenti għal skop pubbliku skont id-dispożizzjonijiet tal-Ordinanza dwar l-Akkwist ta' Artijiet għal Skopijiet Pubbliċi (Kapitolu 88) u illi l-Akkwist tagħha għandu jkun b'xiri assolut.

Deskrizzjoni tal-Art

L-art li ġejja f'Isla:-

1. Biċċa art tal-kejl ta' madwar 30.37 metri kwadri sa livell ta' 12-il metru mil-livell eżistenti tal-moll magħruf bħala Boiler Wharf u li tinkludi l-livell taħt il-moll, li tmiss mill-Majjistral ma' proprjetà tal-Gvern, mill-Grigal ma' proprjetà ta' sidien mhux magħrufa, u mix-Xlokk ma' Triq San Lawrenz jew irjieħ verjuri bl-istrutturi u skavazzjonijiet li hemm fiha.

L-art hawn fuq imsemmija tidher murija bil-kulur aħmar u mmarkata bħala *site* 13 fuq il-pjanti P.D. Nru. 2008_397_4 u P.D. Nru. 2008_397_4B li wieħed jista' jara fuq talba fid-Dipartiment tal-Artijiet, Auberge de Baviere, Valletta.

Il-kumpens offrut huwa ta' ħames mija u sitta u tletin Ewro

No. 100

ACQUISITION OF LAND

THE following declaration made by the President of Malta under section 3 of the Land Acquisition (Public Purposes) Ordinance (Chapter 88) is published in terms and for the purposes of section 9(1) thereof.

5th February, 2009

DECLARATION BY THE PRESIDENT OF MALTA

I hereby declare that the undermentioned land is required by the competent authority for a public purpose in terms of the provisions of the Land Acquisition (Public Purposes) Ordinance (Cap. 88) and that the acquisition thereof is to be by absolute purchase.

Description of the Land

The following land at Senglea:-

1. A plot of land measuring about 30.37 square metres up to the level of 12 metres from the existing level of the quay known as Boiler Wharf and including the level below the quay, bounded on the North West by Government property, on the North East by property of unknown owners, and on the South East by Triq San Lawrenz or more precise boundaries with the structures and excavations found in it.

The abovementioned land is shown in red and marked as site 13 on plans P.D. No. 2008_397_4 and P.D. No. 2008_397_4B which may be seen on demand at the Land Department, Auberge de Baviere, Valletta.

The compensation offered is five hundred and thirty-six

(€536), skont l-istima li hawn ma' din id-dikjarazzjoni kif din saret mill-perit arkitett Stefan Scotto, A.&C.E.

Ma' din id-dikjarazzjoni qed tiġi ppubblikata *site plan* li turi l-immobbli msemmija.

(Iff) Edward Fenech Adami
President
18/9/2008

Din is-site plan qed tiġi ppubblikata f'paġna 966.

Stima tal-Perit (oriġinali bil-Malti)

Art fl-Isla

Fuq struzzjonijiet tal-Kummissarju tal-Artijiet, skont l-Ordinanza dwar l-Akkwist ta' Artijiet (għal Skopijiet Pubbliċi) qiegħed niffissa l-valur liberu u frank tal-proprjetà hawn taħt deskritta fl-Isla, li hi meħtieġa mill-Gvern għal skop pubbliku, u dan wara li ħadt in konsiderazzjoni l-lokalità, kif ukoll ħwejjeġ oħra li jista' jkollhom x'jaqsmu mal-valur tal-istess proprjetà.

Biċċa art tal-kejl ta' madwar 30.37 metri kwadri sa livell ta' 12-il metru mil-livell eżistenti tal-moll magħruf bħala Boiler Wharf u li tinkludi l-livell taħt il-moll, li tmiss mill-Majjistral ma' proprjetà tal-Gvern, mill-Grigal ma' proprjetà ta' sidien mhux magħrufa, u mix-Xlokk ma' Triq San Lawrenz, liema art hija meqjusa bħala fabbrikabbli fit-termini tal-Ordinanza dwar l-Akkwist ta' Artijiet u hija delineata b'kulur aħmar u mmarkata *Site* 13 fuq il-pjanti P.D. Nru. 2008_397_4 u P.D. Nru. 2008_397_4B, hija stmata għall-valur ta' ħames mija u sitta u tletin Ewro (€536).

Ft: Stefan Scotto, A.&C.E.

It-30 ta' Awwissu, 2008

Euros (€536), according to the valuation published with this declaration as made by architect Stefan Scotto, A.&C.E.

A site plan showing the mentioned immovable property is being published with this declaration

(Sgd) Edward Fenech Adami
President
18/9/2008

This site plan is being published on page 966.

Architect's Valuation (original in Maltese)

Land at Senglea


I have been instructed by the Commissioner of Land to assess, according to the Land Acquisition (Public Purposes) Ordinance, the freehold value of the hereunder described land at Senglea, required by Government for a public purpose, after having taken into consideration the locality, as well as other matters which may be relevant to the value of the same property.

A plot of land measuring about 30.37 square metres up to the level of 12 metres from the existing level of the quay known as Boiler Wharf and including the level below the quay, bounded on the North West by Government property, on the North East by property of unknown owners, and on the South East by Triq San Lawrenz, which land is considered as a building site in terms of the Land Acquisition Ordinance and is edged in red and marked as Site 13 on plans P.D. No. 2008_397_4 and P.D. No. 2008_397_4B, and is valued for the price of five hundred and thirty-six Euros (€536).


Sgd: Stefan Scotto, A.&C.E.

30th August, 2008

Dan hu dokument uffiċjali għall-użu biss fir-Reġistru tal-Artijiet This is an official document for Land Registry use only [227 - Diviżjoni ta' l-Artijiet tal-Gvern]

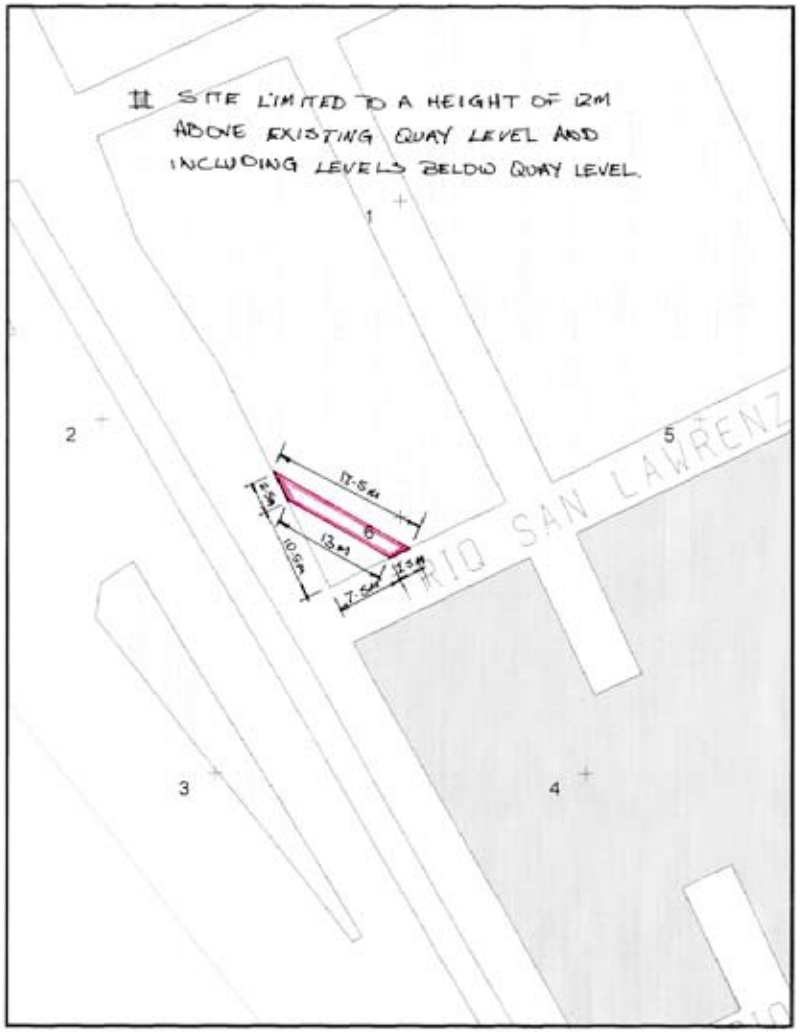

NOT TO SCALE
INDICATION OF LOCATION FOR INFORMATION PURPOSES ONLY

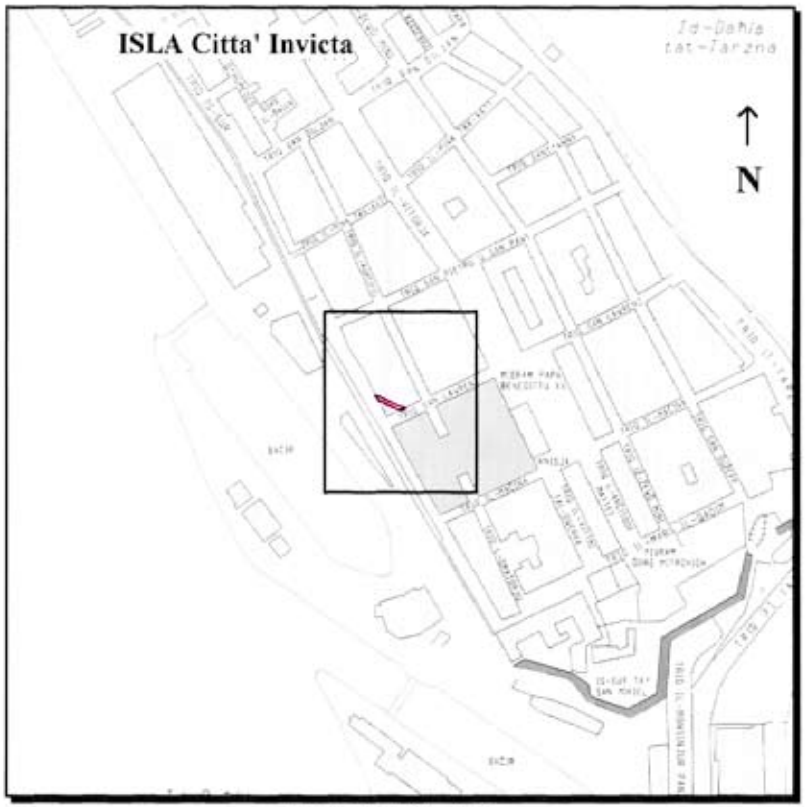

Gvern Ta' Malta — Pjanta tas-sit **1:2500** *Site Plan* — Government of Malta

Reġistru ta' l-Artijiet — ***Land Registry***

Casa Bolino, 116 Triq il-Punent, Valletta — *Casa Bolino, 116 West Street, Valletta*

Nru tal-Mappa: *Map Number:*	121282M	Pożizzjoni Ċentrali: *Centre Coordinates:*	x = 56506 y = 71596	*Parti minn SS:* *Extracted from SS:*	5671	Data: *Date:*	25/08/2008

Perit *Architect:*

Timbru tal-Perit *Architect's Stamp*

Perit Stefan Scotto
Estate Management Department

Qies (metri kwadri) *Area (square metres)* Circa 783.13 - 30.3% m²

Firma tal-Applikant *Applicant's signature*

Imħallas *Fee Paid*

Nru. 101

AKKWIST TA' ART

DIN id-dikjarazzjoni li ġejja, magħmula mill-President ta' Malta bis-saħħa tal-artikolu 3 tal-Ordinanza dwar l-Akkwist tal-Artijiet għal Skopijiet Pubbliċi (Kapitolu 88) hija ppubblikata skont u għall-finijiet tal-artikolu 9(1) ta' dik l-Ordinanza.

Il-5 ta' Frar, 2009

(File No. L 233/2008 site 14)

DIKJARAZZJONI TAL-PRESIDENT TA' MALTA

Jiena hawnhekk niddikjara illi l-art hawn taħt imsemmija hija meħtieġa mill-awtorità kompetenti għal skop pubbliku skont id-dispożizzjonijiet tal-Ordinanza dwar l-Akkwist ta' Artijiet għal Skopijiet Pubbliċi (Kapitolu 88) u illi l-Akkwist tagħha għandu jkun b'xiri assolut.

Deskrizzjoni tal-Art

L-art li ġejja f'Isla:-

Biċċa art tal-kejl ta' madwar 25.31 metri kwadri sa livell ta' 12-il metru mil-livell eżistenti tal-moll magħruf bħala Boiler Wharf u li tinkludi l-livell taħt il-moll, li tmiss mill-Majjistral ma' Triq San Lawrenz, mil-Lvant ma' Triq Kurċifiss, u min-Nofsinhar ma'proprjetà ta' sidien mhux magħrufa jew irjieħ verjuri bl-istrutturi u skavazzjonijiet li hemm fiha.

L-art hawn fuq imsemmija tidher murija bil-kulur aħmar u mmarkata bħala *site* 14 fuq il-pjanti P.D. Nru. 2008_397_4 u P.D. Nru. 2008_397_4B li wieħed jista' jara fuq talba fid-Dipartiment tal-Artijiet, Auberge de Baviere, Valletta.

Il-kumpens offrut huwa ta' erba' mija u sebgħa u erbgħin

No. 101

ACQUISITION OF LAND

THE following declaration made by the President of Malta under section 3 of the Land Acquisition (Public Purposes) Ordinance (Chapter 88) is published in terms and for the purposes of section 9(1) thereof.

5th February, 2009

DECLARATION BY THE PRESIDENT OF MALTA

I hereby declare that the undermentioned land is required by the competent authority for a public purpose in terms of the provisions of the Land Acquisition (Public Purposes) Ordinance (Cap. 88) and that the acquisition thereof is to be by absolute purchase.

Description of the Land

The following land at Senglea:-

A plot of land measuring about 25.31 square metres up to the level of 12 metres from the existing level of the quay known as Boiler Wharf and including the level below the quay, bounded on the North West by Triq San Lawrenz, on the East by Triq Kurċifiss, and on the South by property of unknown owners or more precise boundaries with the structures and excavations found in it.

The abovementioned land is shown in red and marked as site 14 on plans P.D. No. 2008_397_4 and P.D. No. 2008_397_4B which may be seen on demand at the Land Department, Auberge de Baviere, Valletta.

The compensation offered is four hundred and forty-seven

Ewro (€447), skont l-istima li hawn ma' din id-dikjarazzjoni kif din saret mill-perit arkitett Stefan Scotto, A.&C.E.

Ma' din id-dikjarazzjoni qed tiġi ppubblikata *site plan* li turi l-immobbli msemmija.

(Iff) Edward Fenech Adami
President
18/9/2008

Din is-site plan qed tiġi ppubblikata f'paġna 969.

Stima tal-Perit (oriġinali bil-Malti)

Art fl-Isla

Fuq struzzjonijiet tal-Kummissarju tal-Artijiet, skont l-Ordinanza dwar l-Akkwist ta' Artijiet (għal Skopijiet Pubbliċi) qiegħed niffissa l-valur liberu u frank tal-proprjetà hawn taħt deskritta fl-Isla, li hi meħtieġa mill-Gvern għal skop pubbliku, u dan wara li ħadt in konsiderazzjoni l-lokalità, kif ukoll ħwejjeġ oħra li jista' jkollhom x'jaqsmu mal-valur tal-istess proprjetà.

Biċċa art tal-kejl ta' madwar 25.31 metri kwadri sa livell ta' 12-il metru mil-livell eżistenti tal-moll magħruf bħala Boiler Wharf u li tinkludi l-livell taħt il-moll, li tmiss mill-Majjistral ma' Triq San Lawrenz, mil-Lvant ma' Triq Kurċifiss, u min-Nofsinhar ma' proprjetà ta' sidien mhux magħrufa, liema art hija meqjusa bħala fabbrikabbli fit-termini tal-Ordinanza dwar l-Akkwist ta' Artijiet u hija delineata b'kulur aħmar u mmarkata *Site* 14 fuq il-pjanti P.D. Nru. 2008_397_4 u P.D. Nru. 2008_397_4B, hija stmata għall-valur ta' erba' mija u sebgħa u erbgħin Ewro (€447).

Ft: Stefan Scotto, A.&C.E.

It-30 ta' Awwissu, 2008

Euros (€447), according to the valuation published with this declaration as made by architect Stefan Scotto, A.&C.E.

A site plan showing the mentioned immovable property is being published with this declaration

(Sgd) Edward Fenech Adami
President
18/9/2008

This site plan is being published on page 969.

Architect's Valuation (original in Maltese)

Land at Senglea


I have been instructed by the Commissioner of Land to assess, according to the Land Acquisition (Public Purposes) Ordinance, the freehold value of the hereunder described land at Senglea, required by Government for a public purpose, after having taken into consideration the locality, as well as other matters which may be relevant to the value of the same property.

A plot of land measuring about 25.31 square metres up to the level of 12 metres from the existing level of the known as Boiler Wharf and including the level below the quay, bounded on the North West by Triq San Lawrenz, on the East by Triq Kurċifiss, and on the South by property of unknown owners, which land is considered as a building site in terms of the Land Acquisition Ordinance and is edged in red and marked as Site 14 on plans P.D. No. 2008_397_4 and P.D. No. 2008_397_4B, and is valued for the price of four hundred and forty-seven Euros (€447).


Sgd: Stefan Scotto, A.&C.E.

30th August, 2008

Dan hu dokument uffiċjali għall-użu biss fir-Reġistru tal-Artijiet This is an official document for Land Registry use only [227 - Divizjoni ta' l-Artijiet tal-Gvern]

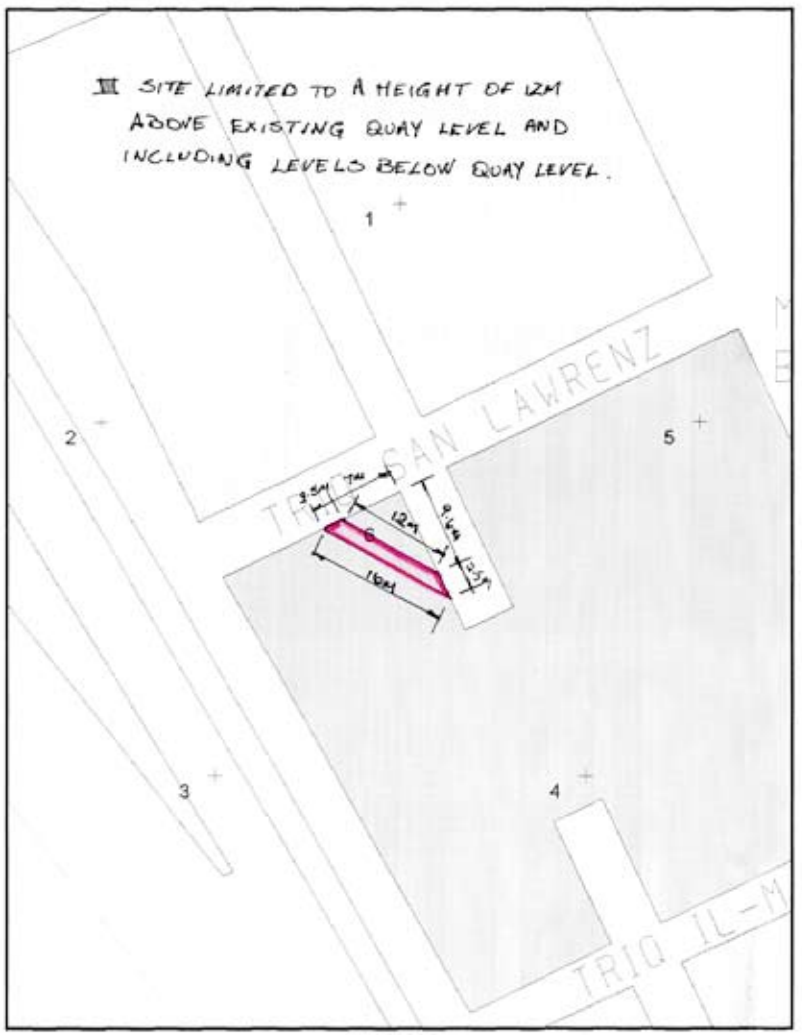

NOT TO SCALE
INDICATION OF LOCATION FOR INFORMATION PURPOSES ONLY

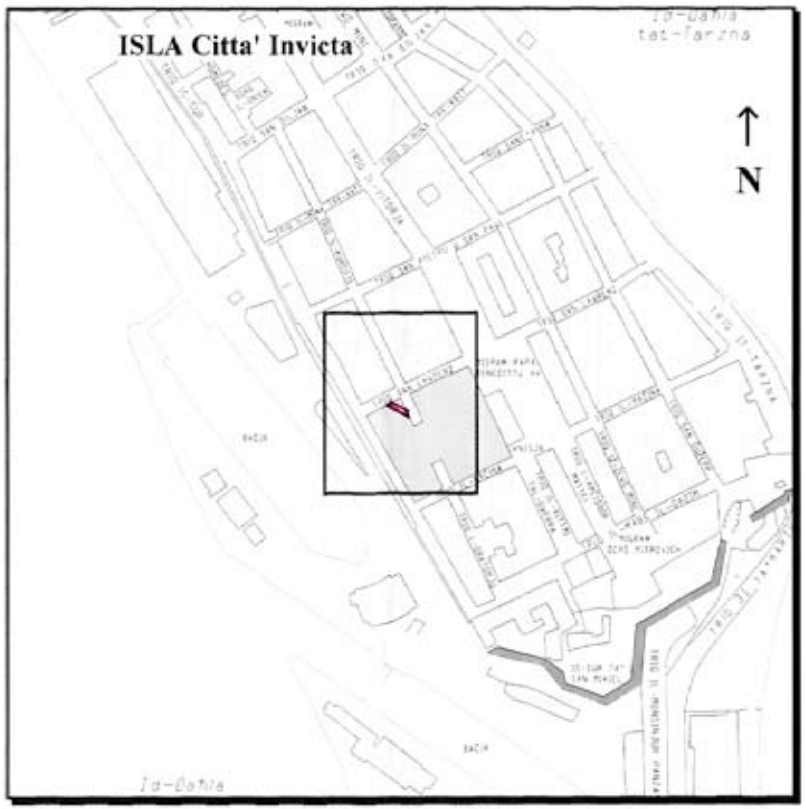

Gvern Ta' Malta — Pjanta tas-sit 1:2500 *Site Plan* — Government of Malta

Reġistru ta' l-Artijiet — **Land Registry**

Casa Bolino, 116 Triq il-Punent, Valletta — *Casa Bolino, 116 West Street, Valletta*

Nru tal-Mappa: *Map Number:*	121283M	Pożizzjoni Ċentrali: *Centre Coordinates:*	x = 56520 y = 71588	*Parti minn SS:* *Extracted from SS:*	5671	Data: *Date:*	25/08/2008

Perit *Architect:* Perit Stefan Scotto
Estate Management Department

Timbru tal-Perit *Architect's Stamp*

Qies (metri kwadri) *Area (square metres)* Area of Plot 16-25.31m²

Firma tal-Applikant *Applicant's signature*

Dritt Mhallas *Fee Paid*

Nru. 102

AKKWIST TA' ART

DIN id-dikjarazzjoni li ġejja, magħmula mill-President ta' Malta bis-saħħa tal-artikolu 3 tal-Ordinanza dwar l-Akkwist tal-Artijiet għal Skopijiet Pubbliċi (Kapitolu 88) hija ppubblikata skont u għall-finijiet tal-artikolu 9(1) ta' dik l-Ordinanza.

Il-5 ta' Frar, 2009

(File No. L 233/2008 site 15)

DIKJARAZZJONI TAL-PRESIDENT TA' MALTA

Jiena hawnhekk niddikjara illi l-art hawn taħt imsemmija hija meħtieġa mill-awtorità kompetenti għal skop pubbliku skont id-dispożizzjonijiet tal-Ordinanza dwar l-Akkwist ta' Artijiet għal Skopijiet Pubbliċi (Kapitolu 88) u illi l-Akkwist tagħha għandu jkun b'xiri assolut.

Deskrizzjoni tal-Art

L-art li ġejja f'Isla:-

Biċċa art tal-kejl ta' madwar 444.48 metri kwadri sa livell ta' 12-il metru mil-livell eżistenti tal-moll magħruf bħala Boiler Wharf u li tinkludi l-livell taħt il-moll, li tmiss mill-Grigal u mil-Lbiċ ma' proprjetà tal-Gvern, mix-Xlokk ma' Triq il-Maċina jew irjieħ verjuri bl-istrutturi u skavazzjonijiet li hemm fiha.

L-art hawn fuq imsemmija tidher murija bil-kulur aħmar u mmarkata bħala *site* 15 fuq il-pjanti P.D. Nru. 2008_397_4 u P.D. Nru. 2008_397_4B li wieħed jista' jara fuq talba fid-Dipartiment tal-Artijiet, Auberge de Baviere, Valletta.

Il-kumpens offrut huwa ta' sebat elef, tmien mija u ħamsin

No. 102

ACQUISITION OF LAND

THE following declaration made by the President of Malta under section 3 of the Land Acquisition (Public Purposes) Ordinance (Chapter 88) is published in terms and for the purposes of section 9(1) thereof.

5th February, 2009

DECLARATION BY THE PRESIDENT OF MALTA

I hereby declare that the undermentioned land is required by the competent authority for a public purpose in terms of the provisions of the Land Acquisition (Public Purposes) Ordinance (Cap. 88) and that the acquisition thereof is to be by absolute purchase.

Description of the Land

The following land at Senglea:-

A plot of land measuring about 444.48 square metres up to the level of 12 metres from the existing level of the quay known as Boiler Wharf and including the level below the quay, bounded on the North East and South West by Government property, on the South East by Triq il-Maċina or more precise boundaries with the structures and excavations found in it.

The abovementioned land is shown in red and marked as site 15 on plans P.D. No. 2008_397_4 and P.D. No. 2008_397_4B which may be seen on demand at the Land Department, Auberge de Baviere, Valletta.

The compensation offered is seven thousand, eight hundred and

Ewro (€7,850), skont l-istima li hawn ma' din id-dikjarazzjoni kif din saret mill-perit arkitett Stefan Scotto, A.&C.E.

Ma' din id-dikjarazzjoni qed tiġi ppubblikata *site plan* li turi l-immobbli msemmija.

(Iff) Edward Fenech Adami
President
18/9/2008

Din is-site plan qed tiġi ppubblikata f'paġna 972.

Stima tal-Perit (oriġinali bil-Malti)

Art fl-Isla

Fuq struzzjonijiet tal-Kummissarju tal-Artijiet, skont l-Ordinanza dwar l-Akkwist ta' Artijiet (għal Skopijiet Pubbliċi) qiegħed niffissa l-valur liberu u frank tal-proprjetà hawn taħt deskritta fl-Isla, li hi meħtieġa mill-Gvern għal skop pubbliku, u dan wara li ħadt in konsiderazzjoni l-lokalità, kif ukoll ħwejjeġ oħra li jista' jkollhom x'jaqsmu mal-valur tal-istess proprjetà.

Biċċa art tal-kejl ta' madwar 444.48 metri kwadri sa livell ta' 12-il metru mil-livell eżistenti tal-moll magħruf bħala Boiler Wharf u li tinkludi l-livell taħt il-moll, li tmiss mill-Grigal u mil-Lbiċ ma' proprjetà tal-Gvern, mix-Xlokk ma' Triq il-Maċina, liema art hija meqjusa bħala fabbrikabbli fit-termini tal-Ordinanza dwar l-Akkwist ta' Artijiet u hija delineata b'kulur aħmar u mmarkata *Site* 15 fuq il-pjanti P.D. Nru. 2008_397_4 u P.D. Nru. 2008_397_4B, hija stmata għall-valur ta' sebat elef, tmien mija u ħamsin Ewro (€7,850).

Ft: Stefan Scotto, A.&C.E.

It-30 ta' Awwissu, 2008

fifty Euros (€7,850), according to the valuation published with this declaration as made by architect Stefan Scotto, A.&C.E.

A site plan showing the mentioned immovable property is being published with this declaration

(Sgd) Edward Fenech Adami
President
18/9/2008

This site plan is being published on page 972.

Architect's Valuation (original in Maltese)

Land at Senglea

I have been instructed by the Commissioner of Land to assess, according to the Land Acquisition (Public Purposes) Ordinance, the freehold value of the hereunder described land at Senglea, required by Government for a public purpose, after having taken into consideration the locality, as well as other matters which may be relevant to the value of the same property.

A plot of land measuring about 444.48 square metres up to the level of 12 metres from the existing level of the quay known as Boiler Wharf and including the level below the quay, bounded on the North East and South West by Government property, on the South East by Triq il-Maċina, which land is considered as a building site in terms of the Land Acquisition Ordinance and is edged in red and marked as Site 15 on plans P.D. No. 2008_397_4 and P.D. No. 2008_397_4B, and is valued for the price of seven thousand, eight hundred and fifty Euros (€7,850).

Sgd: Stefan Scotto, A.&C.E.

This is an official document for Land Registry use only [227 - Divizjoni ta' l-Artijiet tal-Gvern]
Dan hu dokument uffiċjali għall-użu biss fir-Reġistru tal-Artijiet
ISLA Citta' Invicta
N
Gvern Ta' Malta
Pjanta tas-sit 1:2500 Site Plan
Government of Malta
Registru ta' l-Artijiet
Land Registry
Casa Bolino, 116 Triq il-Forront, Valletta
Casa Bolino, 116 West Street, Valletta
Nru tal-Mappa: 121318M
Map Number:
Pożizzjoni Ċentrali: x = 56534
Centre Coordinates: y = 71562
Perit mistieden SS: 5671
Extracted from SS:
Data: 26/08/2008
Date:
Qies (metri kwadri) 15 Circa- 444·48 sm
Area (square metres)
Perit
Architect
Timbru tal-Perit
Architect's Stamp
Perit Stefan Scotto
Firma tal-Applikant
Applicant's signature
Dritt Mhallas
Fee Paid
II - SITE LIMITED TO A HEIGHT OF 12M ABOVE EXISTING QUAY LEVEL AND INCLUDING LEVELS BELOW QUAY LEVEL.
TRIQ SAN LAWRENZ
TRIQ L-OĦ
MISRAĦ BENED
MACINA
Scale 1:500 Skala
0 m 10 m 20 m 30 m 40 m 50 m
NOT TO SCALE
INDICATION OF LOCATION FOR INFORMATION PURPOSES ONLY

Nru. 103

AKKWIST TA' ART

DIN id-dikjarazzjoni li ġejja, magħmula mill-President ta' Malta bis-saħħa tal-artikolu 3 tal-Ordinanza dwar l-Akkwist tal-Artijiet għal Skopijiet Pubbliċi (Kapitolu 88) hija ppubblikata skont u għall-finijiet tal-artikolu 9(1) ta' dik l-Ordinanza.

Il-5 ta' Frar, 2009

(File No. L 233/2008 site 16)

DIKJARAZZJONI TAL-PRESIDENT TA' MALTA

Jiena hawnhekk niddikjara illi l-art hawn taħt imsemmija hija meħtieġa mill-awtorità kompetenti għal skop pubbliku skont id-dispożizzjonijiet tal-Ordinanza dwar l-Akkwist ta' Artijiet għal Skopijiet Pubbliċi (Kapitolu 88) u illi l-Akkwist tagħha għandu jkun b'xiri assolut.

Deskrizzjoni tal-Art

L-art li ġejja f'Isla:-

Biċċa art tal-kejl ta' madwar 146.41 metri kwadri sa livell ta' 12-il metru mil-livell eżistenti tal-moll magħruf bħala Boiler Wharf u li tinkludi l-livell taħt il-moll, li tmiss mix-Xlokk ma' proprjetà tal-Gvern, mill-Majjistral ma' Triq il-Maċina u mill-Punent ma' Triq l-Oratorju, jew irjieħ verjuri bl-istrutturi u skavazzjonijiet li hemm fiha.

L-art hawn fuq imsemmija tidher murija bil-kulur aħmar u mmarkata bħala *site* 16 fuq il-pjanti P.D. Nru. 2008_397_4 u P.D. Nru. 2008_397_4B li wieħed jista' jara fuq talba fid-Dipartiment tal-Artijiet, Auberge de Baviere, Valletta.

Il-kumpens offrut huwa ta' elfejn, ħames mija u sitta u tmenin Ewro (€2,586), skont l-istima li hawn ma' din id-

No. 103

ACQUISITION OF LAND

THE following declaration made by the President of Malta under section 3 of the Land Acquisition (Public Purposes) Ordinance (Chapter 88) is published in terms and for the purposes of section 9(1) thereof.

5th February, 2009

DECLARATION BY THE PRESIDENT OF MALTA

I hereby declare that the undermentioned land is required by the competent authority for a public purpose in terms of the provisions of the Land Acquisition (Public Purposes) Ordinance (Cap. 88) and that the acquisition thereof is to be by absolute purchase.

Description of the Land

The following land at Senglea:-

A plot of land measuring about 146.41 square metres up to the level of 12 metres from the existing level of the quay known as Boiler Wharf and including the level below the quay, bounded on the South East by Government property, on the North West by Triq il-Maċina and on the West by Triq l-Oratorju or more precise boundaries with the structures and excavations found in it.

The abovementioned land is shown in red and marked as site 16 on plans P.D. No. 2008_397_4 and P.D. No. 2008_397_4B which may be seen on demand at the Land Department, Auberge de Baviere, Valletta.

The compensation offered is two thousand, five hundred and eighty-six Euros (€2,586), according to the valuation

dikjarazzjoni kif din saret mill-perit arkitett Stefan Scotto, A.&C.E.

Ma' din id-dikjarazzjoni qed tiġi ppubblikata *site plan* li turi l-immobbli msemmija.

(Iff) Edward Fenech Adami
President
18/9/2008

Din is-site plan qed tiġi ppubblikata f'paġna 975.

Stima tal-Perit (oriġinali bil-Malti)

Art fl-Isla

Fuq struzzjonijiet tal-Kummissarju tal-Artijiet, skont l-Ordinanza dwar l-Akkwist ta' Artijiet (għal Skopijiet Pubbliċi) qiegħed niffissa l-valur liberu u frank tal-proprjetà hawn taħt deskritta fl-Isla, li hi meħtieġa mill-Gvern għal skop pubbliku, u dan wara li ħadt in konsiderazzjoni l-lokalità, kif ukoll ħwejjeġ oħra li jista' jkollhom x'jaqsmu mal-valur tal-istess proprjetà.

Biċċa art tal-kejl ta' madwar 146.41 metri kwadri sa livell ta' 12-il metru mil-livell eżistenti tal-moll magħruf bħala Boiler Wharf u li tinkludi l-livell taħt il-moll, li tmiss mix-Xlokk ma' proprjetà tal-Gvern, mill-Maġġistral ma' Triq il-Maċina u mill-Punent ma' Triq l-Oratorju, liema art hija meqjusa bħala fabbrikabbli fit-termini tal-Ordinanza dwar l-Akkwist ta' Artijiet u hija delineata b'kulur aħmar u mmarkata *Site* 16 fuq il-pjanti P.D. Nru. 2008_397_4 u P.D. Nru. 2008_397_4B, hija stmata għall-valur ta' elfejn, ħames mija u sitta u tmenin Ewro (€2,586).

Ft: Stefan Scotto, A.&C.E.

It-30 ta' Awwissu, 2008

published with this declaration as made by architect Stefan Scotto, A.&C.E.

A site plan showing the mentioned immovable property is being published with this declaration

(Sgd) Edward Fenech Adami
President
18/9/2008

This site plan is being published on page 975.

Architect's Valuation (original in Maltese)

Land at Senglea

I have been instructed by the Commissioner of Land to assess, according to the Land Acquisition (Public Purposes) Ordinance, the freehold value of the hereunder described land at Senglea, required by Government for a public purpose, after having taken into consideration the locality, as well as other matters which may be relevant to the value of the same property.

A plot of land measuring about 146.41 square metres up to the level of 12 metres from the existing level of the quay known as Boiler Wharf and including the level below the quay, bounded on the South East by Government property, on the North West by Triq il-Maċina and on the West by Triq l-Oratorju, which land is considered as a building site in terms of the Land Acquisition Ordinance and is edged in red and marked as Site 16 on plans P.D. No. 2008_397_4 and P.D. No. 2008_397_4B, and is valued for the price of two thousand, five hundred and eighty-six Euros (€2,586).

Sgd: Stefan Scotto, A.&C.E.

30th August, 2008

This is an official document for Land Registry use only [227 - Divizjoni ta' l-Artijiet tal-Gvern]
Dan hu dokument uffiċjali għall-użu biss fir-Reġistru tal-Artijiet
ISLA Citta' Invicta
N
Gvern Ta' Malta
Registru ta' l-Artijiet
Casa Bolino, 116 Triq il-Punent, Valletta
Pjanta tas-sit 1:2500 Site Plan
Government of Malta
Land Registry
Casa Bolino, 116 West Street, Valletta
Nru tal-Mappa 121319M
Map Number:
Pożizzjoni Ċentrali: x = 56575
Centre Coordinates: y = 71523
Parti mine SS: 5971
Extracted from SS:
Data: 26/08/2008
Date:
Perit
Architect:
Oqsi (metri kwadri)
Area (square metres) 146.41 m²
Timbru tal-Perit
Architect's Stamp
Perit Stefan Scotto
Estate Management Department
Firma tal-Applikant
Applicant's signature
Dritt Mhallas
Fee Paid
III - SITE LIMITED TO A HEIGHT OF 12M
ABOVE EXSITING QUAY LEVEL AND
INCLUDING LEVELS BELOW QUAY LEVEL
TRIQ IL-5 VITTMI TAL-GWERRA
TRIQ L-ORATORJU
Scale 1:500 Skala
NOT TO SCALE
INDICATION OF LOCATION FOR INFORMATION PURPOSES ONLY

Nru. 104

AKKWIST TA' ART

DIN id-dikjarazzjoni li ġejja, magħmula mill-President ta' Malta bis-saħħa tal-artikolu 3 tal-Ordinanza dwar l-Akkwist tal-Artijiet għal Skopijiet Pubbliċi (Kapitolu 88) hija ppubblikata skont u għall-finijiet tal-artikolu 9(1) ta' dik l-Ordinanza.

Il-5 ta' Frar, 2009

(File No. L 233/2008 site 19)

DIKJARAZZJONI TAL-PRESIDENT TA' MALTA

Jiena hawnhekk niddikjara illi l-art hawn taħt imsemmija hija meħtieġa mill-awtorità kompetenti għal skop pubbliku skont id-dispożizzjonijiet tal-Ordinanza dwar l-Akkwist ta' Artijiet għal Skopijiet Pubbliċi (Kapitolu 88) u illi l-Akkwist tagħha għandu jkun b'xiri assolut.

Deskrizzjoni tal-Art

L-art li ġejja f'Isla:-

Biċċa art tal-kejl ta' madwar 6.52 metri kwadri sa livell ta' 12-il metru mil-livell eżistenti tal-moll magħruf bħala Boiler Wharf u li tinkludi l-livell taħt il-moll, li tmiss mill-Grigal u mill-Majjistral ma' proprjetà ta' sidien mhux magħrufa, u mix-Xlokk ma' proprjetà tal-Gvern, jew irjieħ verjuri bl-istrutturi u skavazzjonijiet li hemm fiha.

L-art hawn fuq imsemmija tidher murija bil-kulur aħmar u mmarkata bħala *site* 19 fuq il-pjanti P.D. Nru. 2008_397_4 u P.D. Nru. 2008_397_4B li wieħed jista' jara fuq talba fid-Dipartiment tal-Artijiet, Auberge de Baviere, Valletta.

Il-kumpens offrut huwa ta' mija u ħmistax-il Ewro (€115),

No. 104

ACQUISITION OF LAND

THE following declaration made by the President of Malta under section 3 of the Land Acquisition (Public Purposes) Ordinance (Chapter 88) is published in terms and for the purposes of section 9(1) thereof.

5th February, 2009

DECLARATION BY THE PRESIDENT OF MALTA

I hereby declare that the undermentioned land is required by the competent authority for a public purpose in terms of the provisions of the Land Acquisition (Public Purposes) Ordinance (Cap. 88) and that the acquisition thereof is to be by absolute purchase.

Description of the Land

The following land at Senglea:-

A plot of land measuring about 6.52 square metres up to the level of 12 metres from the existing level of the quay known as Boiler Wharf and including the level below the quay, bounded on the North East and North West by property of unknown owners, and on the South East by Government property or more precise boundaries with the structures and excavations found in it.

The abovementioned land is shown in red and marked as site 19 on plans P.D. No. 2008_397_4 and P.D. No. 2008_397_4B which may be seen on demand at the Land Department, Auberge de Baviere, Valletta.

The compensation offered is one hundred and fifteen

skont l-istima li hawn ma' din id-dikjarazzjoni kif din saret mill-perit arkitett Stefan Scotto, A.&C.E.

Ma' din id-dikjarazzjoni qed tiġi ppubblikata *site plan* li turi l-immobbli msemmija.

(Iff) Edward Fenech Adami
President
18/9/2008

Din is-site plan qed tiġi ppubblikata f'paġna 978.

Stima tal-Perit (oriġinali bil-Malti)

Art fl-Isla

Fuq struzzjonijiet tal-Kummissarju tal-Artijiet, skont l-Ordinanza dwar l-Akkwist ta' Artijiet (għal Skopijiet Pubbliċi) qiegħed niffissa l-valur liberu u frank tal-proprjetà hawn taħt deskritta fl-Isla, li hi meħtieġa mill-Gvern għal skop pubbliku, u dan wara li ħadt in konsiderazzjoni l-lokalità, kif ukoll ħwejjeġ oħra li jista' jkollhom x'jaqsmu mal-valur tal-istess proprjetà.

Biċċa art tal-kejl ta' madwar 6.52 metri kwadri sa livell ta' 12-il metru mil-livell eżistenti tal-moll magħruf bħala Boiler Wharf u li tinkludi l-livell taħt il-moll, li tmiss mill-Grigal u mill-Majjistral ma' proprjetà ta' sidien mhux magħrufa, u mix-Xlokk ma' proprjetà tal-Gvern, liema art hija meqjusa bħala fabbrikabbli fit-termini tal-Ordinanza dwar l-Akkwist ta' Artijiet u hija delineata b'kulur aħmar u mmarkata *Site* 19 fuq il-pjanti P.D. Nru. 2008_397_4 u P.D. Nru. 2008_397_4B, hija stmata għall-valur ta' mija u ħmistax-il Ewro (€115).

Ft: Stefan Scotto, A.&C.E.

It-30 ta' Awwissu, 2008

Euros (€115), according to the valuation published with this declaration as made by architect Stefan Scotto, A.&C.E.

A site plan showing the mentioned immovable property is being published with this declaration

(Sgd) Edward Fenech Adami
President
18/9/2008

This site plan is being published on page 978.

Architect's Valuation (original in Maltese)


Land at Senglea

I have been instructed by the Commissioner of Land to assess, according to the Land Acquisition (Public Purposes) Ordinance, the freehold value of the hereunder described land at Senglea, required by Government for a public purpose, after having taken into consideration the locality, as well as other matters which may be relevant to the value of the same property.

A plot of land measuring about 6.52 square metres up to the level of 12 metres from the existing level of the quay known as Boiler Wharf and including the level below the quay, bounded on the North East and North West by property of unknown owners, and on the South East by Government property, which land is considered as a building site in terms of the Land Acquisition Ordinance and is edged in red and marked as Site 19 on plans P.D. No. 2008_397_4 and P.D. No. 2008_397_4B, and is valued for the price of one hundred and fifteen Euros (€115).

Sgd: Stefan Scotto, A.&C.E.

30th August, 2008

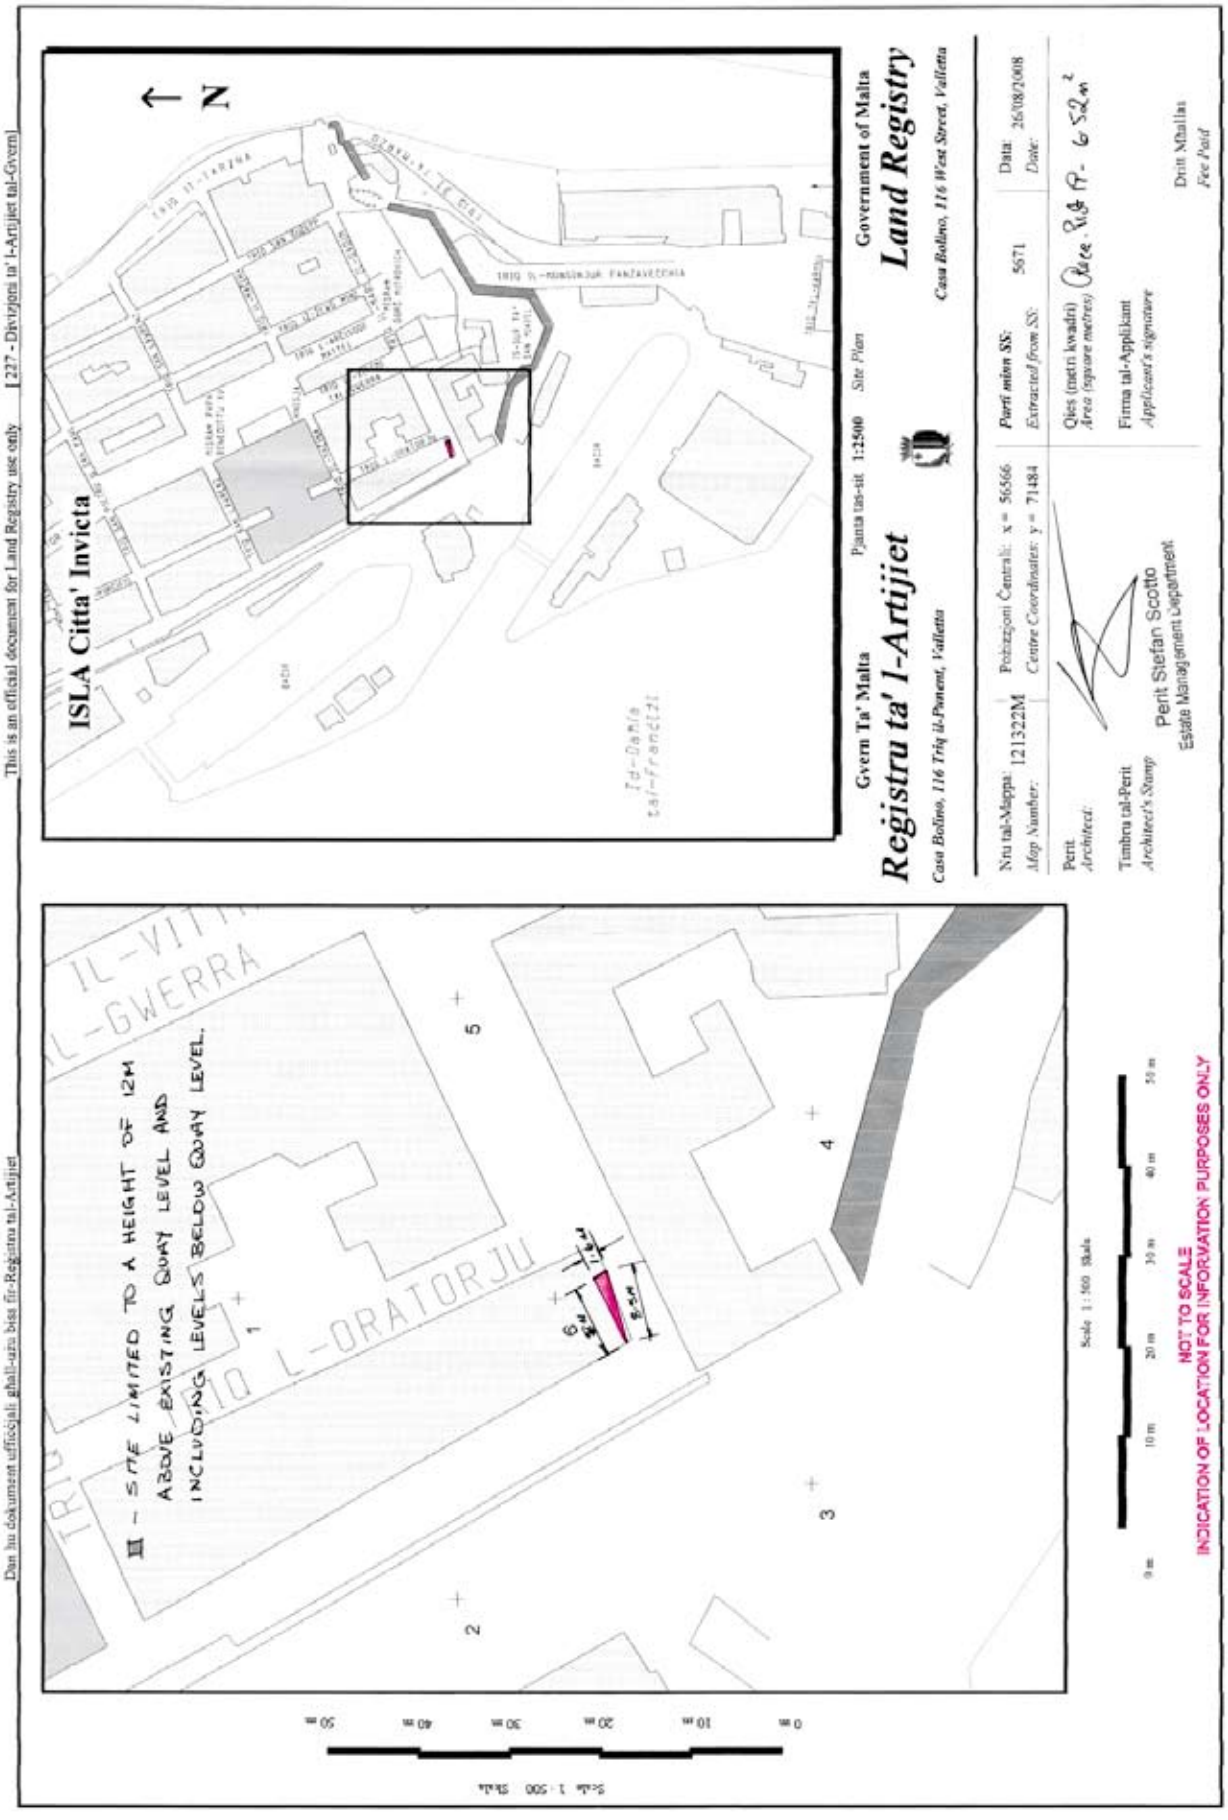
Dan hu dokument uffiċjali għall-użu biss fir-Reġistru tal-Artijiet
This is an official document for Land Registry use only
[227 - Diviżjoni ta' l-Artijiet tal-Gvern]
ISLA Citta' Invicta
N
Gvern Ta' Malta
Pjanta tas-sit 1:2500 Site Plan
Government of Malta
Registru ta' l-Artijiet
Land Registry
Casa Bolino, 116 Triq il-Punent, Valletta
Casa Bolino, 116 West Street, Valletta
Nru tal-Mappa: 121322M
Map Number:
Pożizzjoni Ċentrali: x = 56566
Centre Coordinates: y = 71484
Parti minn SS: 5671
Extracted from SS:
Data: 26/08/2008
Date:
Qies (metri kwadri)
Area (square metres)
Perit
Architect:
Timbru tal-Perit
Architect's Stamp
Perit Stefan Scotto
Estate Management Department
Firma tal-Applikant
Applicant's signature
Drift Nhallas
Fee Paid
IL-VITT
L-GWERRA
IL-ORATORJU
II - SITE LIMITED TO A HEIGHT OF 12M
ABOVE EXISTING QUAY LEVEL AND
INCLUDING LEVELS BELOW QUAY LEVEL.
6.5m
8.5m
1.4m
1
2
3
4
5
Scale 1:500 Skala
0 m 10 m 20 m 30 m 40 m 50 m
NOT TO SCALE
INDICATION OF LOCATION FOR INFORMATION PURPOSES ONLY

Nru. 105

AKKWIST TA' ART

DIN id-dikjarazzjoni li ġejja, magħmula mill-President ta' Malta bis-saħħa tal-artikolu 3 tal-Ordinanza dwar l-Akkwist tal-Artijiet għal Skopijiet Pubbliċi (Kapitolu 88) hija ppubblikata skont u għall-finijiet tal-artikolu 9(1) ta' dik l-Ordinanza.

Il-5 ta' Frar, 2009

(File No. L 233/2008 site 23)

DIKJARAZZJONI TAL-PRESIDENT TA' MALTA

Jiena hawnhekk niddikjara illi l-art hawn taħt imsemmija hija meħtieġa mill-awtorità kompetenti għal skop pubbliku skont id-dispożizzjonijiet tal-Ordinanza dwar l-Akkwist ta' Artijiet għal Skopijiet Pubbliċi (Kapitolu 88) u illi l-Akkwist tagħha għandu jkun b'xiri assolut.

Deskrizzjoni tal-Art

L-art li ġejja f'Bormla:-

Biċċa art tal-kejl ta' madwar 118.02 metri kwadri sa livell ta' 12-il metru mil-livell tal-moll eżistenti u li tinkludi l-livell ta' taħt il-moll, li tmiss mit-Tramuntana ma' Triq Federik, min-Nofsinhar ma' Bieb Bormla, u mill-Punent ma' proprjetà ta' sidien mhux magħrufa jew irjieħ verjuri bl-istrutturi u skavazzjonijiet li hemm fiha.

L-art hawn fuq imsemmija tidher murija bil-kulur aħmar u mmarkata bħala *site* 23 fuq il-pjanti P.D. Nru. 2008_397_4 u P.D. Nru. 2008_397_4C li wieħed jista' jara fuq talba fid-Dipartiment tal-Artijiet, Auberge de Baviere, Valletta.

Il-kumpens offrut huwa ta' elfejn u erbgħa u tmenin Ewro

No. 105

ACQUISITION OF LAND

THE following declaration made by the President of Malta under section 3 of the Land Acquisition (Public Purposes) Ordinance (Chapter 88) is published in terms and for the purposes of section 9(1) thereof.

5th February, 2009

DECLARATION BY THE PRESIDENT OF MALTA

I hereby declare that the undermentioned land is required by the competent authority for a public purpose in terms of the provisions of the Land Acquisition (Public Purposes) Ordinance (Cap. 88) and that the acquisition thereof is to be by absolute purchase.

Description of the Land

The following land at Cospicua:-

A plot of land measuring about 118.02 square metres up to the level of 12 metres from the level of the existing quay and including the level below the quay, bounded on the North by Triq Federik, on the South by Cospicua Gate, and on the West by property of unknown owners or more precise boundaries with the structures and excavations found in it.

The abovementioned land is shown in red and marked as site 23 on plans P.D. No. 2008_397_4 and P.D. No. 2008_397_4C which may be seen on demand at the Land Department, Auberge de Baviere, Valletta.

The compensation offered is two thousand and eighty-four

(€2,084), skont l-istima li hawn ma' din id-dikjarazzjoni kif din saret mill-perit arkitett Stefan Scotto, A.&C.E.

Ma' din id-dikjarazzjoni qed tiġi ppubblikata *site plan* li turi l-immobbli msemmija.

(Iff) Edward Fenech Adami
President
18/9/2008

Din is-site plan qed tiġi ppubblikata f'paġna 981.

Stima tal-Perit (oriġinali bil-Malti)

Art f'Bormla

Fuq struzzjonijiet tal-Kummissarju tal-Artijiet, skont l-Ordinanza dwar l-Akkwist ta' Artijiet (għal Skopijiet Pubbliċi) qiegħed niffissa l-valur liberu u frank tal-proprjetà hawn taħt deskritta f' Bormla, li hi meħtieġa mill-Gvern għal skop pubbliku, u dan wara li ħadt in konsiderazzjoni l-lokalità, kif ukoll ħwejjeġ oħra li jista' jkollhom x'jaqsmu mal-valur tal-istess proprjetà

Biċċa art tal-kejl ta' madwar 118.02 metri kwadri sa livell ta' 12-il metru mil-livell tal-moll eżistenti u li tinkludi l-livell ta' taħt il-moll, li tmiss mit-Tramuntana ma' Triq Federik, min-Nofsinhar ma' Bieb Bormla, u mill-Punent ma' proprjetà ta' sidien mhux magħrufa, liema art hija meqjusa bħala fabbrikabbli fit-termini tal-Ordinanza dwar l-Akkwist ta' Artijiet u hija delineata b'kulur aħmar u mmarkata *Site* 23 fuq il-pjanti P.D. Nru. 2008_397_4 u P.D. Nru. 2008_397_4C, hija stmata għall-valur ta' elfejn u erbgħa u tmenin Ewro (€2,084).

Ft: Stefan Scotto, A.&C.E.

It-30 ta' Awwissu, 2008

Euros (€2,084), according to the valuation published with this declaration as made by architect Stefan Scotto, A.&C.E.

A site plan showing the mentioned immovable property is being published with this declaration

(Sgd) Edward Fenech Adami
President
18/9/2008

This site plan is being published on page 981.

Architect's Valuation (original in Maltese)

Land at Cospicua

I have been instructed by the Commissioner of Land to assess, according to the Land Acquisition (Public Purposes) Ordinance, the freehold value of the hereunder described land at Cospicua, required by Government for a public purpose, after having taken into consideration the locality, as well as other matters which may be relevant to the value of the same property.

A plot of land measuring about 118.02 square metres up to the level of 12 metres from the level of the existing quay and including the level below the quay, bounded on the North by Triq Federik, on the South by Cospicua Gate, and on the West by property of unknown owners, which land is considered as a building site in terms of the Land Acquisition Ordinance and is edged in red and marked as Site 23 on plans P.D. No. 2008_397_4 and P.D. No. 2008_397_4C, and is valued for the price of two thousand and eighty-four Euros (€2,084).

Sgd: Stefan Scotto, A.&C.E.

30th August, 2008

This is an official document for Land Registry use only [227 - Divizjoni ta' l-Artijiet tal-Gvern]
Dan hu dokument uffiċjali għall-użu biss fir-Reġistru tal-Artijiet
BORMLA Citta' Cospicua
N
Gvern Ta' Malta
Pjanta tas-sit 1:2500 Site Plan
Registru ta' l-Artijiet
Casa Bolino, 116 Triq il-Punent, Valletta
Government of Malta
Land Registry
Casa Bolino, 116 West Street, Valletta
Nru tal-Mappa 121441M
Map Number
Pożizzjoni Ċentrali: x= 56639
Centre Coordinates: y= 71162
Parti minn SS: 5671
Extracted from SS:
Data 27/08/2008
Date:
Qies (metri kwadri) 118.08 m²
Area (square metres)
Perit
Architect
Timbru tal-Perit
Architect's Stamp
Firma tal-Applikant
Applicant's signature
Dritt Mhallas
Fee Paid
TRIO SANT
TRIO FED
BORMLA
BIEB
1 - SITE LIMITED TO A HEIGHT OF 12M ABOVE EXISTING QUAY LEVEL AND INCLUDING LEVELS BELOW QUAY LEVEL.
Scale 1 : 500 Skala
NOT TO SCALE
INDICATION OF LOCATION FOR INFORMATION PURPOSES ONLY

Nru. 106

AKKWIST TA' ART

DIN id-dikjarazzjoni li ġejja, magħmula mill-President ta' Malta bis-saħħa tal-artikolu 3 tal-Ordinanza dwar l-Akkwist tal-Artijiet għal Skopijiet Pubbliċi (Kapitolu 88) hija ppubblikata skont u għall-finijiet tal-artikolu 9(1) ta' dik l-Ordinanza.

Il-5 ta' Frar, 2009

(File No. L 275/2007)

DIKJARAZZJONI TAL-PRESIDENT TA' MALTA

Jiena hawnhekk niddikjara li qiegħed nirrevoka d-Dikjarazzjoni tal-President ta' Malta ppubblikata fil-Gazzetta tal-Gvern tad-29 ta' Ottubru, 2007, taħt in-Notifikazzjoni Nru. 951.

Deskrizzjoni tal-Art

L-art li ġejja f'San Ġiljan:-

1. Biċċa art tal-kejl ta' madwar 188 metru kwadru, li tmiss mix-Xlokk ma' triq pubblika, mil-Lbiċ ma' beni ta' Dott. Hugh Peralta u oħrajn, u mill-Majjistral ma' beni ta' Chris Grech, jew irjieħ verjuri.

L-art hawn fuq imsemmija tidher murija bil-kulur aħmar indikata fuq il-pjanta P.D. Nru. 2007_711 li wieħed jista' jara fuq talba fid-Dipartiment tal-Artijiet, Auberge de Baviere, Valletta.

Ma' din id-dikjarazzjoni qed tiġi ppubblikata *site plan* li turi l-immobbli msemmija.

(Iff) Edward Fenech Adami
President
30/12/2008

No. 106

ACQUISITION OF LAND

THE following declaration made by the President of Malta under section 3 of the Land Acquisition (Public Purposes) Ordinance (Chapter 88) is published in terms and for the purposes of section 9(1) thereof.

5th February, 2009

DECLARATION BY THE PRESIDENT OF MALTA

I hereby declare that I am revoking the Declaration made by the President of Malta published in the Government Gazette dated 29th October, 2007, under Government Notice No. 951.

Description of the Land

The following land at St Julians:-

1. A plot of land measuring about 188 square metres, bounded on the South East by a public road, South West by property of Dr Hugh Peralta and others, and on the North West by property of Chris Grech or more precise boundaries.


The abovementioned land is shown in red on plan P.D. No. 2007_711 which may be seen on demand at the Land Department, Auberge de Baviere, Valletta.

A site plan showing the mentioned immovable property is being published with this declaration

(Sgd) Edward Fenech Adami
President
30/12/2008

Dan hu dokument uffiċjali għall-użu biss fir-Reġistru tal-Artijiet

This is an official document for Land Registry use only [227 - Diviżjoni ta' l-Artijiet tal-Gvern]

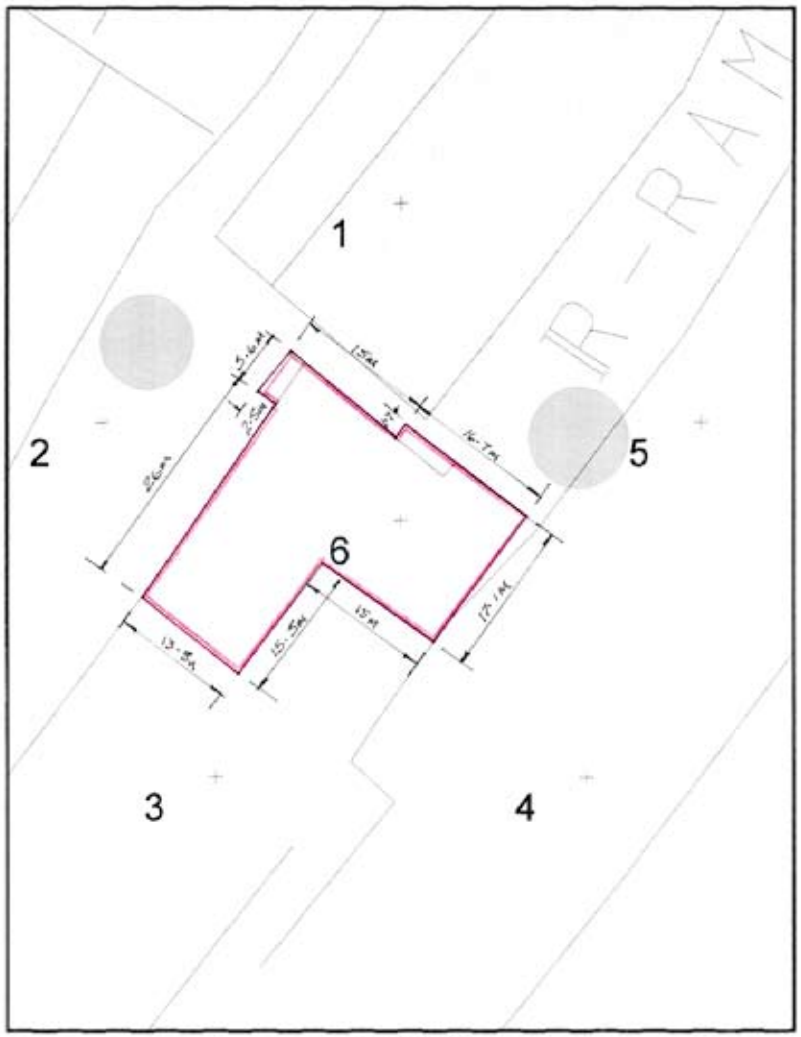

NOT TO SCALE
INDICATION OF LOCATION FOR INFORMATION PURPOSES ONLY



Gvern Ta' Malta — Pjanta tas-sit 1:2500 *Site Plan* — Government of Malta

Reġistru ta' l-Artijiet — **Land Registry**

Casa Bolino, 116 Triq il-Punent, Valletta — *Casa Bolino, 116 West Street, Valletta*

Nru tal-Mappa: *Map Number:*	128463M	Pożizzjoni Ċentrali: *Centre Coordinates:*	x = 54312 y = 74648	*Parti minn SS: Extracted from SS:*	5474	Data: *Date:*	12/01/2009

Perit *Architect:*

Timbru tal-Perit *Architect's Stamp*

Perit Stefan Scotto
Estate Management Department

Qies (metri kwadri) *Area (square metres):* circa 1883 m²

Firma tal-Applikant *Applicant's signature*

Dritt Mħallas
Fee Paid

Nru. 107

AKKWIST TA' ART

DIN id-dikjarazzjoni li ġejja, magħmula mill-President ta' Malta bis-saħħa tal-artikolu 3 tal-Ordinanza dwar l-Akkwist tal-Artijiet għal Skopijiet Pubbliċi (Kapitolu 88) hija ppubblikata skont u għall-finijiet tal-artikolu 9(1) ta' dik l-Ordinanza.

Il-5 ta' Frar, 2009

(File No. L 365/2006/7)

DIKJARAZZJONI TAL-PRESIDENT TA' MALTA

Jiena hawnhekk niddikjara illi l-art hawn taħt imsemmija hija meħtieġa mill-awtorità kompetenti għal skop pubbliku skont id-dispożizzjonijiet tal-Ordinanza dwar l-Akkwist ta' Artijiet għal Skopijiet Pubbliċi (Kapitolu 88) u illi l-Akkwist tagħha għandu jkun b'xiri assolut.

Deskrizzjoni tal-Art

L-istrutturi f'Ħaż-Żabbar li qegħdin fuq *plot* Nru. 7 immarkat bl-aħmar fuq il-pjanta P.D. Nru. 2007_448 kif ukoll fuq il-pjanti tal-ADT MBP/LA/005, li wieħed jista' jara fuq talba fid-Dipartiment tal-Artijiet, Auberge de Baviere, Valletta.

L-art li fuqha hemm mibnija l-istrutturi hija ġa akkwistata permezz tan-Notifikazzjoni tal-Gvern Nru. 430 tas-26 ta' Mejju 2008 fejn bi żvista l-istrutturi tħallew barra kemm fid-dikjarazzjoni u kemm fil-prezz.

Il-kumpens offrut a rigward l-istrutturi biss hu ta' disgħa u sittin elf, tmien mija u wieħed u tmenin Ewro (€69,881), skont l-istima li hawn ma' din id-dikjarazzjoni kif din saret mill-perit arkitett Joseph Mizzi, A.&C.E.

No. 107

ACQUISITION OF LAND

THE following declaration made by the President of Malta under section 3 of the Land Acquisition (Public Purposes) Ordinance (Chapter 88) is published in terms and for the purposes of section 9(1) thereof.

5th February, 2009

DECLARATION BY THE PRESIDENT OF MALTA

I hereby declare that the undermentioned land is required by the competent authority for a public purpose in terms of the provisions of the Land Acquisition (Public Purposes) Ordinance (Cap. 88) and that the acquisition thereof is to be by absolute purchase.

Description of the Land

The structures at Żabbar overlying plot No. 7 marked in red on plan P.D. No. 2007_448 as well as on plans of the ADT MBP/LA/005, which may be seen on demand at the Land Department, Auberge de Baviere, Valletta.

The land on which the structures are built is already acquired by means of Government Notice No. 430 dated 26th May 2008 where the structures where overlooked both in the declaration and in the price.

The compensation offered regarding only the structures is sixty-nine thousand, eight hundred and eighty-one Euros (€69,881), according to the valuation published with this declaration as made by architect Joseph Mizzi, A.&C.E.

Ma' din id-dikjarazzjoni qed tiġi ppubblikata *site plan* li turi l-immobbli msemmija.

(Iff) Edward Fenech Adami
President
16/1/2009

Din is-site plan qed tiġi ppubblikata f'paġna 986.

Stima tal-Perit (oriġinali bil-Malti)

Akkwist ta' Art f'Ħaż-Żabbar

Fuq struzzjonijiet tal-Kummissarju tal-Artijiet, skont l-Ordinanza dwar l-Akkwist ta' Artijiet (għal Skopijiet Pubbliċi) qiegħed niffissa l-valur liberu u frank tal-proprjetà hawn taħt deskritta f'Ħaż-Żabbar, li hi meħtieġa mill-Gvern għal skop pubbliku, u dan wara li ħadt in konsiderazzjoni l-lokalità, kif ukoll ħwejjeġ oħra li jista' jkollhom x'jaqsmu mal-valur tal-istess proprjetà

Plot 7

Biċċa art tal-kejl ta' madwar 576 metru kwadru li tinkludi strutturi fuqha, li tmiss mill-Punent u mil-Lvant ma' proprjetà tal-Gvern u min-Nofsinhar ma' proprjetà ta' Carmela Attard et, liema art hija meqjusa bħala art agrikola fit-termini tal-Ordinanza dwar l-Akkwist ta' Artijiet u hija indikata b'kulur aħmar fuq il-pjanta P.D. Nru. 2007_448 hija stmata għall-valur ta' €81,819.

Dan l-ammont jista' jinqasam kif ġej:

1) il-valur tal-istrutturi huwa ta' €69,881.
2) il-valur tal-art huwa ta' €11,940.

Ft: Perit Joseph Mizzi, A.&C.E.

It-12 ta' Novembru, 2008

A site plan showing the mentioned immovable property is being published with this declaration

(Sgd) Edward Fenech Adami
President
16/1/2009

This site plan is being published on page 986.

Architect's Valuation (original in Maltese)

Acquisition of Land at Żabbar

I have been instructed by the Commissioner of Land to assess, according to the Land Acquisition (Public Purposes) Ordinance, the freehold value of the hereunder described land at Żabbar, required by Government for a public purpose, after having taken into consideration the locality, as well as other matters which may be relevant to the value of the same property.

Plot 7

A plot of land measuring about 576 square metres including the overlying structures, bounded on the West and East by Government property and on the South by property of Carmela Attard et, which land is considered as agricultural land in terms of the Land Acquisition Ordinance and is shown in red on plan P.D. No. 2007_448 and is valued for the price of €81,819.


This amount can be divided as follows:

1) the value of the structures is €69,881.
2) the value of the land is €11,940.

Sgd: Architect Joseph Mizzi, A.&C.E.

12th November, 2008

Dan hu dokument uffiċjali għall-użu biss fir-Reġistru tal-Artijiet This is an official document for Land Registry use only [227 - Diviżjoni ta' l-Artijiet tal-Gvern]

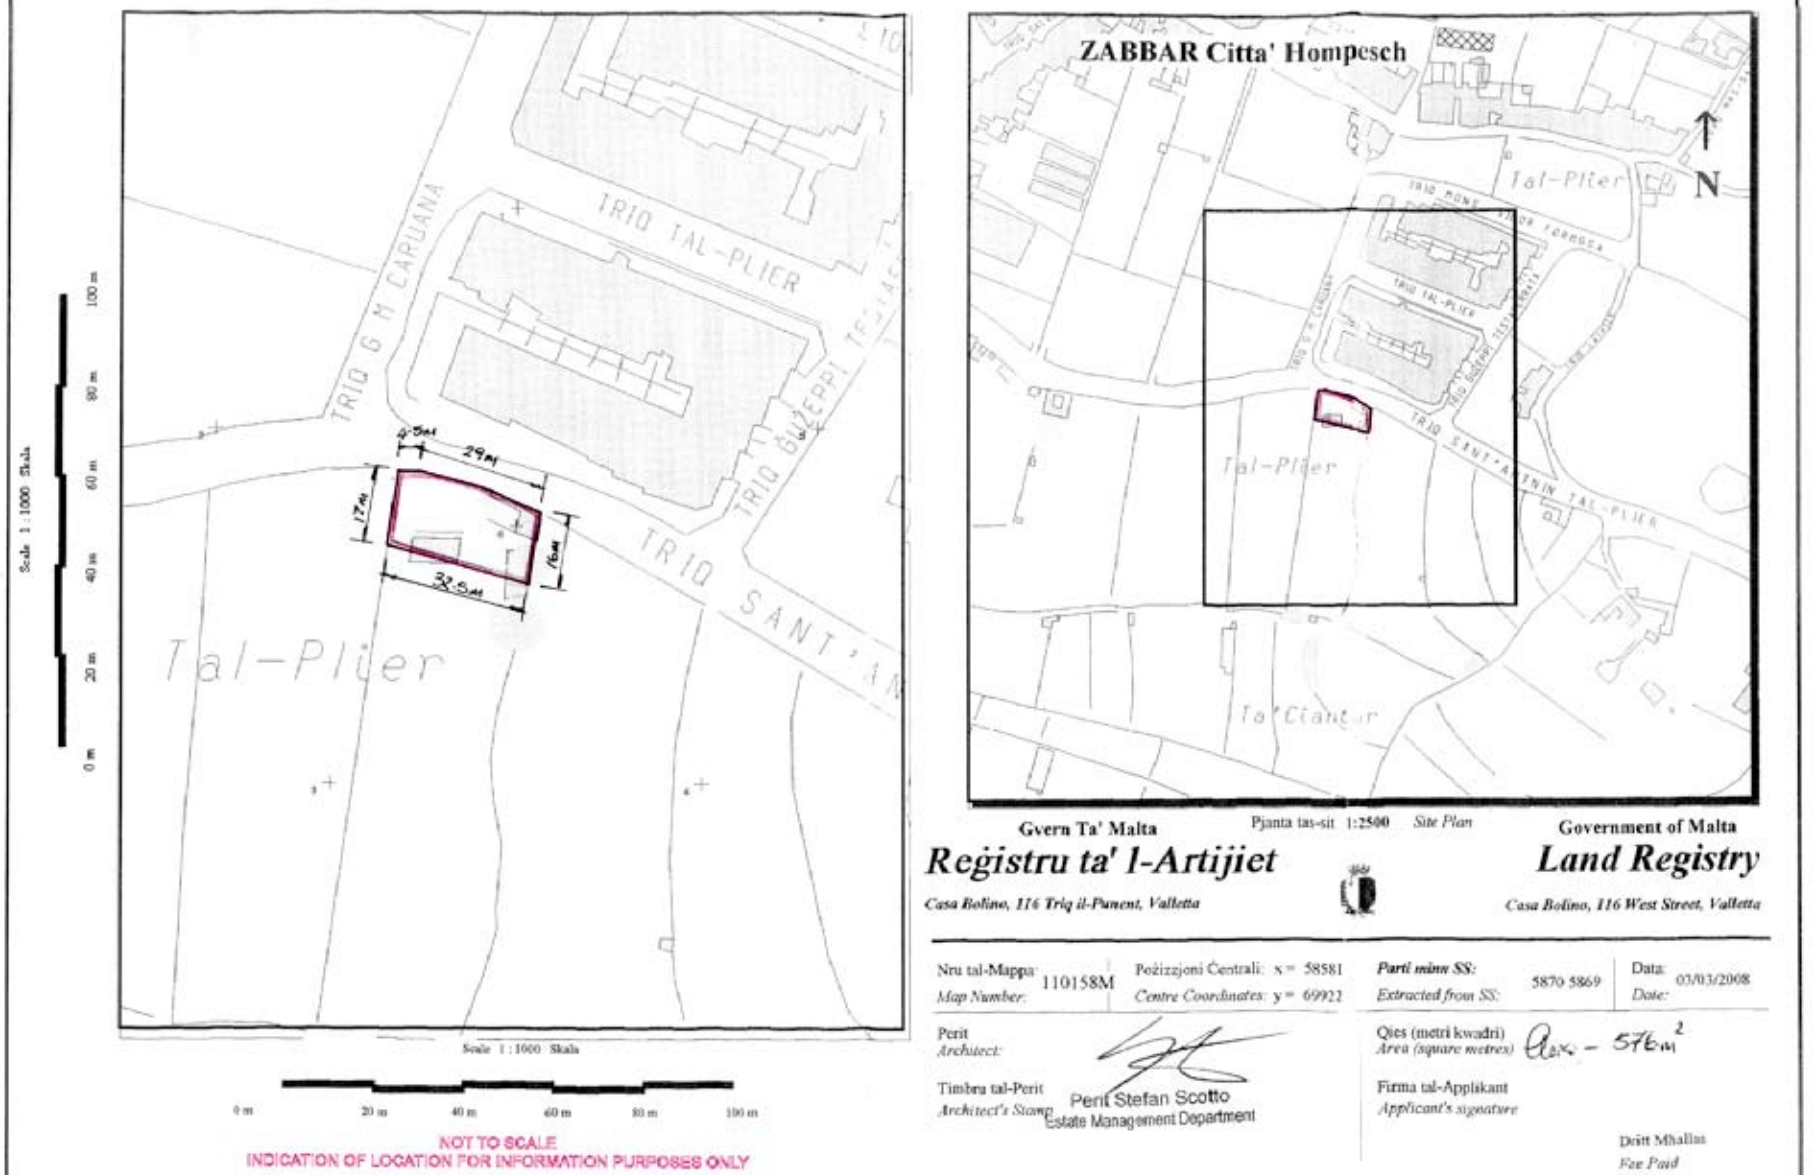

Nru. 108

AKKWIST TA' ART

DIN id-dikjarazzjoni li ġejja, magħmula mill-President ta' Malta bis-saħħa tal-artikolu 3 tal-Ordinanza dwar l-Akkwist tal-Artijiet għal Skopijiet Pubbliċi (Kapitolu 88) hija ppubblikata skont u għall-finijiet tal-artikolu 9(1) ta' dik l-Ordinanza.

Il-5 ta' Frar, 2009

(File No. L 149/2008)

DIKJARAZZJONI TAL-PRESIDENT TA' MALTA

Jiena hawnhekk niddikjara illi l-art hawn taħt imsemmija hija meħtieġa mill-awtorità kompetenti għal skop pubbliku skont id-dispożizzjonijiet tal-Ordinanza dwar l-Akkwist ta' Artijiet għal Skopijiet Pubbliċi (Kapitolu 88) u illi l-Akkwist tagħha għandu jkun b'xiri assolut.

Deskrizzjoni tal-Art

L-art li ġejja fil-Gudja:

Biċċa art tal-kejl ta' madwar 132 metru kwadru, li tmiss mill-Majjistral u min-Nofsinhar ma' triq pubblika u mil-Lbiċ ma' proprjetà tal-werrieta ta' Jos. Mifsud jew irjieħ verjuri.

L-art hawn fuq imsemmija tidher murija bil-kulur aħmar fuq il-pjanta P.D. Nru. 2008_310 li wieħed jista' jara fuq talba fid-Dipartiment tal-Artijiet, Auberge de Baviere, Valletta.

Il-kumpens offrut huwa ta' tlett elef u ħames mitt Ewro (€3,500), skont l-istima li hawn ma' din id-dikjarazzjoni kif din saret mill-perit arkitett Michael Schembri, A.&C.E.

No. 108

ACQUISITION OF LAND

THE following declaration made by the President of Malta under section 3 of the Land Acquisition (Public Purposes) Ordinance (Chapter 88) is published in terms and for the purposes of section 9(1) thereof.

5th February, 2009

DECLARATION BY THE PRESIDENT OF MALTA

I hereby declare that the undermentioned land is required by the competent authority for a public purpose in terms of the provisions of the Land Acquisition (Public Purposes) Ordinance (Cap. 88) and that the acquisition thereof is to be by absolute purchase.

Description of the Land

The following land at Gudja:-

A plot of land measuring about 132 square metres, bounded on the North West and South by a public road and on the South West by property of the heirs of Jos. Mifsud or more precise boundaries.

The abovementioned land is shown in red and on plan P.D. No. 2008_310 which may be seen on demand at the Land Department, Auberge de Baviere, Valletta.

The compensation offered is three thousand five hundred Euros €3,500, according to the valuation published with this declaration as made by architect Michael Schembri, A.&C.E.

Ma' din id-dikjarazzjoni qed tiġi ppubblikata *site plan* li turi l-immobbli msemmija.

(Iff) Edward Fenech Adami
President
16/1/2009

Din is-site plan qed tiġi ppubblikata f'paġna 989.

Stima tal-Perit (oriġinali bil-Malti)

Dwar: Art fil-Gudja

Fuq struzzjonijiet tal-Kummissarju tal-Artijiet, skont l-Ordinanza dwar l-Akkwist ta' Artijiet (għal Skopijiet Pubbliċi) qiegħed niffissa l-valur liberu u frank tal-proprjetà hawn taħt deskritta fi Vjal it-Torri, il-Gudja, li hi meħtieġa mill-Gvern għal skop pubbliku, u dan wara li ħadt in konsiderazzjoni l-lokalità, il-qies, il-konfigurazzjoni, l-istat u l-potenzjal, skont il-pjanijiet u l-konfini taż-żona tal-iżvilupp maħruġa uffiċjalment mill-Awtorità Maltija għall-Ambjent u l-Ippjanar (MEPA), kif ukoll il-valur ta' proprjetajiet oħra viċini jew simili u ħwejjeġ oħra li jista' jkollhom effett fuq il-valur tal-istess proprjetà.

Biċċa art tal-kejl ta' madwar 132 metru kwadru, li tmiss mill-Majjistral u min-Nofsinhar ma' triq pubblika u mil-Lbiċ ma' proprjetà tal-werrieta ta' Jos. Mifsud, liema art hija meqjusa bħala art agrikola fit-termini tal-Ordinanza dwar l-Akkwist ta' Artijiet u hija murija bl-aħmar fuq il-pjanta P.D. Nru. 2008_310 hija stmata għall-valur ta' tlett elef u ħames mitt Ewro €3,500.

Din l-art tinsab 'il barra mill-konfini taż-żona tal-iżvilupp u tifforma parti minn triq.

Ft: Perit Michael Schembri, A.&C.E.

Il-21 ta' Ottubru, 2008

A site plan showing the mentioned immovable property is being published with this declaration

(Sgd) Edward Fenech Adami
President
18/9/2008

This site plan is being published on page 989.

Architect's Valuation (original in Maltese)

About: Land at Gudja

I have been instructed by the Commissioner of Land to assess, according to the Land Acquisition (Public Purposes) Ordinance, the freehold value of the hereunder described land at Vjal it-Torri, il-Gudja, which is required by Government for a public purpose, after having taken into consideration the locality, the size, the shape, the condition and the potential, according to the plans and boundaries of the development zone official published by the Maltese Environment and Planning Authority (MEPA), as well as the value of other nearby or similar properties and other matters which may be relevant to the value of the same property.

A plot of land measuring about 132 square metres, bounded on the North West and South by a public road and on the South West by property of the heirs of Jos. Mifsud, which land is considered as agricultural land in terms of the Land Acquisition Ordinance and is shown in red on plan P.D. No. 2008_310, is valued for the price of three thousand and five hundred Euros (€3,500).

This land lies outside the boundaries of the development boundaries and forms partr of the road.

Sgd: Architect Michael Schembri, A.&C.E.

21st October, 2008

This is an official document for Land Registry use only [227 - Divizjoni ta' l-Artijiet tal-Gvern]
Dan hu dokument uffiċjali għall-użu biss fir-Registru tal-Artijiet
Government of Malta
Land Registry
Gvern Ta' Malta
Registru ta' l-Artijiet
Site Plan
Pjanta tas-sit 1:2500
Casa Bolino, 116 Triq il-Punent, Valletta
Casa Bolino, 116 West Street, Valletta
Nru tal-Mappa: 124233M
Map Number:
Pożizzjoni Ċentrali: x = 55298
Centre Coordinates: y = 67251
Perit mitfi sas: 5467
Extracted from SS:
Data: 15/10/2008
Date:
Perit
Architect:
Qies (metri kwadri)
Area (square metres)
Firma tal-Applikant
Applicant's signature
Timbru tal-Perit
Architect's Stamp
Perit Stefan Scotto
Estate Management Department
Dritt Mħallas
Fee Paid
GUDJA
N
TRIQ SAN GORG
SAN GORG
Scale 1:500 Skala
0 m 10 m 20 m 30 m 40 m 50 m
NOT TO SCALE
INDICATION OF LOCATION FOR INFORMATION PURPOSES ONLY

Nru. 109

AKKWIST TA' ART

DIN id-dikjarazzjoni li ġejja, magħmula mill-President ta' Malta bis-saħħa tal-artikolu 3 tal-Ordinanza dwar l-Akkwist tal-Artijiet għal Skopijiet Pubbliċi (Kapitolu 88) hija ppubblikata skont u għall-finijiet tal-artikolu 9(1) ta' dik l-Ordinanza.

Il-5 ta' Frar, 2009

(File No. L 166/2008/plot 1)

DIKJARAZZJONI TAL-PRESIDENT TA' MALTA

Jiena hawnhekk niddikjara illi l-art hawn taħt imsemmija hija meħtieġa mill-awtorità kompetenti għal skop pubbliku skont id-dispożizzjonijiet tal-Ordinanza dwar l-Akkwist ta' Artijiet għal Skopijiet Pubbliċi (Kapitolu 88) u illi l-Akkwist tagħha għandu jkun għall-pussess u l-użu għal dak iż-żmien li l-esiġenzi tal-iskop pubbliku jinħtieġu.

Deskrizzjoni tal-Art

L-art li ġejja fir-Rabat, Għawdex:

Biċċa art tal-kejl ta' madwar 3,461 metru kwadru, li tmiss mix-Xlokk ma' triq, mill-Punent ma' beni tal-Kurja ta' Għawdex u mit-Tramuntana ma' beni ta' sidien mhux magħrufa jew irjieħ verjuri.

L-art hawn fuq imsemmija tidher murija bil-kulur aħmar u bin-numru 1 fuq il-pjanta P.D. Nru. 2008_391 li wieħed jista' jara fuq talba fid-Dipartiment tal-Artijiet, Auberge de Baviere, Valletta.

Il-kera ta' akkwist għall-proprjetà hawn fuq imsemmija hija ta' elf, seba' mija u tlieta u disgħin Ewro (€1,793) fis-sena skont l-istima li hawn ma' din id-dikjarazzjoni kif din saret mill-perit arkitett Joseph Mizzi, A.&C.E.

No. 109

ACQUISITION OF LAND

THE following declaration made by the President of Malta under section 3 of the Land Acquisition (Public Purposes) Ordinance (Chapter 88) is published in terms and for the purposes of section 9(1) thereof.

5th February, 2009

DECLARATION BY THE PRESIDENT OF MALTA

I hereby declare that the undermentioned land is required by the competent authority for a public purpose in terms of the provisions of the Land Acquisition (Public Purposes) Ordinance (Cap. 88) and that the acquisition thereof is to be by possession and use for the time that the exigencies of the public purpose may require .

Description of the Land

The following land at Victoria, Gozo:

A plot of land measuring about 3,461 square metres, bounded on the South East by a road, on the West by property of the Gozo Curia and on the North by property of unknown owners or more precise boundaries.

The abovementioned land is shown in red and with number 1 on plan P.D. No. 2008_391 which may be seen on demand at the Land Department, Auberge de Baviere, Valletta.

The ground-rent for the abovementioned property is one thousand, seven hundred and ninety-three Euros (€1,793), per annum, according to the valuation published with this declaration as made by architect Joseph Mizzi, A.&C.E.

Ma' din id-dikjarazzjoni qed tiġi ppubblikata *site plan* li turi l-immobbli msemmija.

(Iff) Edward Fenech Adami
President
29/1/2009

Din is-site plan qed tiġi ppubblikata f'paġna 992.

Stima tal-Perit (oriġinali bil-Malti)

Akkwist ta' Art f'Victoria, Għawdex

Fuq struzzjonijiet tal-Kummissarju tal-Artijiet, skont l-Ordinanza dwar l-Akkwist ta' Artijiet (għal Skopijiet Pubbliċi) qiegħed niffissa 'l-Acquisition rent in respect of the expropriation under Possession and Use' hawn taħt deskritta f'Victoria, Għawdex, li hi meħtieġa mill-Gvern għal Skop Pubbliku, u dan wara li ħadt in konsiderazzjoni l-lokalità, kif ukoll ħwejjeġ oħra li jista' jkollhom x'jaqsmu mal-valur tal-istess proprjetà.

Biċċa art tal-kejl ta' madwar 3,461 metru kwadru, li tmiss mix-Xlokk ma' triq, mill-Punent ma' beni tal-Kurja ta' Għawdex u mit-Tramuntana ma' beni ta' sidien mhux magħrufa jew irjieħ verjuri, liema art hija meqjusa bħala art agrikola fit-termini tal-Ordinanza dwar l-Akkwist ta' Artijiet u hija murija bl-aħmar u bin-numru 1 fuq il-pjanta P.D. Nru. 2008_391 hija stmata għall-valur ta' ħamsa u tletin elf, tmien mija u tlieta u sittin Ewro (€35,863). Għaldaqstant, il-kiri ta din l-art jammonta għal elf, seba' mija u tlieta disgħin Ewro (€1,793) fis-sena.

……Omissis..……

Ft: Perit Joseph Mizzi, A.&C.E.

It-12 ta' Novembru, 2008

A site plan showing the mentioned immovable property is being published with this declaration

(Sgd) Edward Fenech Adami
President
29/1/2009

This site plan is being published on page 992.

Architect's Valuation (original in Maltese)

Acquisition of Land at Victoria, Gozo

I have been instructed by the Commissioner of Land to assess, according to the Land Acquisition (Public Purposes) Ordinance, the 'Acquisition rent in respect of the expropriation under Possession and Use' of the land described hereunder at Victoria, Gozo, which is required by Government for a public purpose, after having taken into consideration the locality, as well as other matters which may be relevant to the value of the same property.


A plot of land measuring about 3,461 square metres, bounded on the South East by a road, on the West by property of the Gozo Curia and on the North by property of unknown owners or more precise boundaries, which land is considered as agricultural land in terms of the Land Acquisition Ordinance and is shown in red and with number 1 on plan P.D. No. 2008_391, is valued for the price of thirty-five thousand, eight hundred and sixty-three Euros (€35,863). Therefore the ground-rent for this land amounts to one thousand, seven-hundred and ninety-three Euros (€1,793).

……Omissis..……

Sgd: Architect Joseph Mizzi, A.&C.E.

12th November, 2008

Dan hu dokument uffiċċjali għall-użu biss fir-Reġistru tal-Artijiet This is an official document for Land Registry use only [227 - Diviżjoni ta' l-Artijiet tal-Gvern]

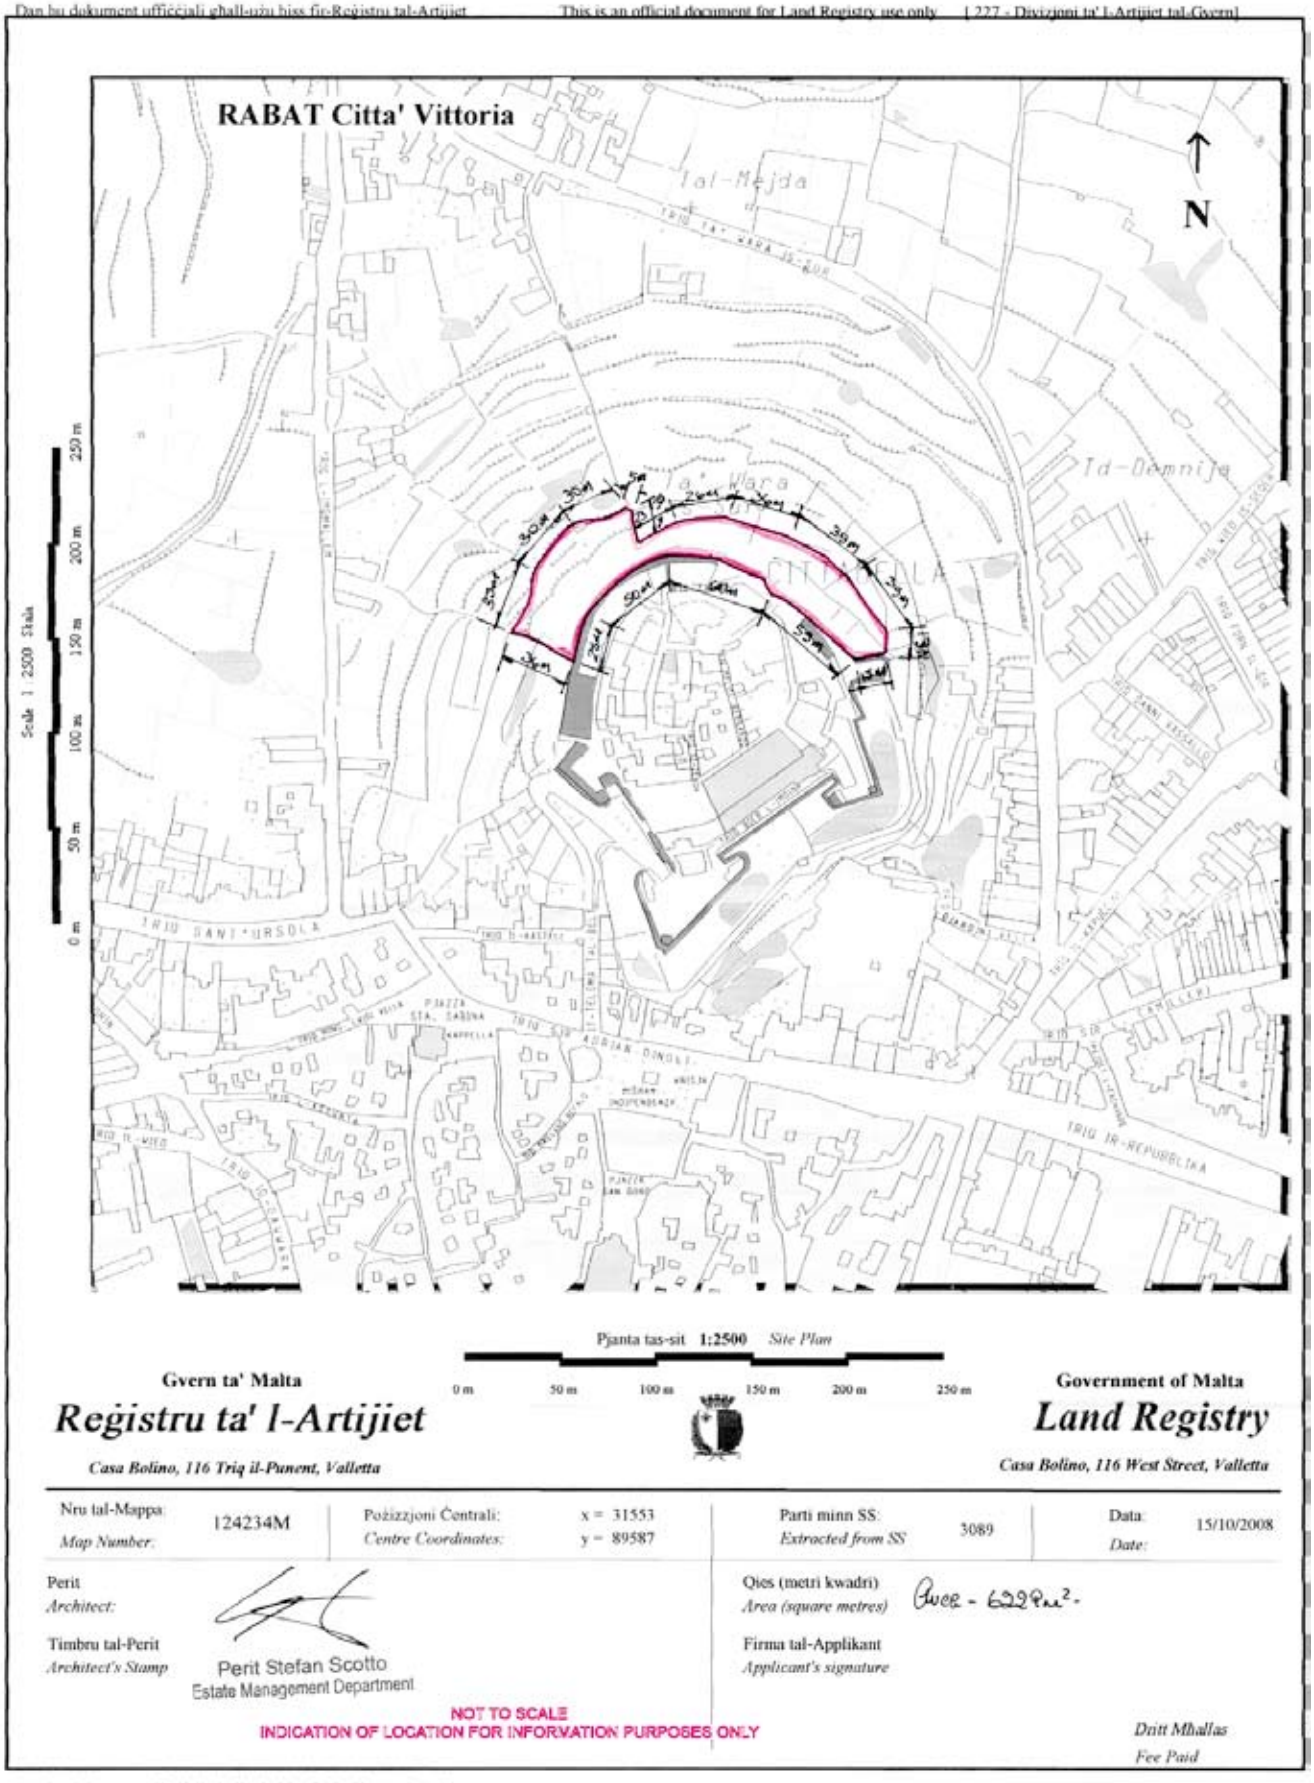

Gvern ta' Malta

Reġistru ta' l-Artijiet

Casa Bolino, 116 Triq il-Punent, Valletta

Government of Malta

Land Registry

Casa Bolino, 116 West Street, Valletta

Nru tal-Mappa: *Map Number:*	124234M	Pożizzjoni Ċentrali: *Centre Coordinates:*	x = 31553 y = 89587	Parti minn SS: *Extracted from SS*	3089	Data: *Date:*	15/10/2008

Perit
Architect:

Timbru tal-Perit
Architect's Stamp

Perit Stefan Scotto
Estate Management Department

Qies (metri kwadri) *Area (square metres)* Area - 6228m².

Firma tal-Applikant
Applicant's signature

NOT TO SCALE
INDICATION OF LOCATION FOR INFORVATION PURPOSES ONLY

Dritt Mhallas
Fee Paid

Dan hu dokument uffiċċjali għall-użu biss fir-Reġistru tal-Artijiet

Nru. 110

AKKWIST TA' ART

DIN id-dikjarazzjoni li ġejja, magħmula mill-President ta' Malta bis-saħħa tal-artikolu 3 tal-Ordinanza dwar l-Akkwist tal-Artijiet għal Skopijiet Pubbliċi (Kapitolu 88) hija ppubblikata skont u għall-finijiet tal-artikolu 9(1) ta' dik l-Ordinanza.

Il-5 ta' Frar, 2009

(File No. L 166/2008/plot 2)

DIKJARAZZJONI TAL-PRESIDENT TA' MALTA

Jiena hawnhekk niddikjara illi l-art hawn taħt imsemmija hija meħtieġa mill-awtorità kompetenti għal skop pubbliku skont id-dispożizzjonijiet tal-Ordinanza dwar l-Akkwist ta' Artijiet għal Skopijiet Pubbliċi (Kapitolu 88) u illi l-Akkwist tagħha għandu jkun għall-pussess u l-użu għal dak iż-żmien li l-esiġenzi tal-iskop pubbliku jinħtieġu.

Deskrizzjoni tal-Art

L-art li ġejja fir-Rabat, Għawdex:

Biċċa art tal-kejl ta' madwar 6,229 metru kwadru, li tmiss mill-Grigal u mit-Tramuntana ma' beni ta' sidien mhux magħrufa u mix-Xlokk ma' beni tal-Kurja ta' Għawdex jew irjieħ verjuri.

L-art hawn fuq imsemmija tidher murija bil-kulur aħmar u bin-numru 2 fuq il-pjanta P.D. Nru. 2008_391 li wieħed jista' jara fuq talba fid-Dipartiment tal-Artijiet, Auberge de Baviere, Valletta.

Il-kera ta' akkwist għall-proprjetà hawn fuq imsemmija hija ta' tlett elef, mitejn u sebgħa u għoxrin Ewro (€3,227) fis-sena skont l-istima li hawn ma' din id-dikjarazzjoni kif din saret mill-perit arkitett Joseph Mizzi, A.&C.E.

No. 110

ACQUISITION OF LAND

THE following declaration made by the President of Malta under section 3 of the Land Acquisition (Public Purposes) Ordinance (Chapter 88) is published in terms and for the purposes of section 9(1) thereof.

5th February, 2009

DECLARATION BY THE PRESIDENT OF MALTA

I hereby declare that the undermentioned land is required by the competent authority for a public purpose in terms of the provisions of the Land Acquisition (Public Purposes) Ordinance (Cap. 88) and that the acquisition thereof is to be by possession and use for the time that the exigencies of the public purpose may require .

Description of the Land

The following land at Victoria, Gozo:

A plot of land measuring about 6,229 square metres, bounded on the North East and North by property of unknown owners and on the South East by property of the Gozo Curia or more precise boundaries.

The abovementioned land is shown in red and with number 2 on plan P.D. No. 2008_391 which may be seen on demand at the Land Department, Auberge de Baviere, Valletta.

The ground-rent for the abovementioned property is three thousand, two hundred and twenty-seven Euros (€3,227), per annum, according to the valuation published with this declaration as made by architect Joseph Mizzi, A.&C.E.

Ma' din id-dikjarazzjoni qed tiġi ppubblikata *site plan* li turi l-immobbli msemmija.

(Iff) Edward Fenech Adami
President
29/1/2009

Din is-site plan qed tiġi ppubblikata f'paġna 995.

Stima tal-Perit (oriġinali bil-Malti)

Akkwist ta' Art f'Victoria, Għawdex

Fuq struzzjonijiet tal-Kummissarju tal-Artijiet, skont l-Ordinanza dwar l-Akkwist ta' Artijiet (għal Skopijiet Pubbliċi) qiegħed niffissa 'l-Acquisition rent in respect of the expropriation under Possession and Use' hawn taħt deskritta f'Victoria, Għawdex, li hi meħtieġa mill-Gvern għal Skop Pubbliku, u dan wara li ħadt in konsiderazzjoni l-lokalità, kif ukoll ħwejjeġ oħra li jista' jkollhom x'jaqsmu mal-valur tal-istess proprjetà.

.....Omissis.....

Plot 2. Biċċa art tal-kejl ta' madwar 6,229 metru kwadru, li tmiss mill-Grigal u mit-Tramuntana ma' beni ta' sidien mhux magħrufa u mix-Xlokk ma' beni tal-Kurja ta' Għawdex jew irjieħ verjuri, liema art hija meqjusa bħala art agrikola fit-termini tal-Ordinanza dwar l-Akkwist ta' Artijiet u hija murija bl-aħmar u bin-numru 2 fuq il-pjanta P.D. Nru. 2008_391 hija stmata għall-valur ta' erbgħa u sittin elf, ħames mija u ħamsa u erbgħin Ewro (€64,545). Għaldaqstant, il-kiri ta din l-art jammonta għal tlett elef, mitejn u sebgħa u għoxrin Ewro (€3,227) fis-sena.

Ft: Perit Joseph Mizzi, A.&C.E.

It-12 ta' Novembru, 2008

A site plan showing the mentioned immovable property is being published with this declaration

(Sgd) Edward Fenech Adami
President
29/1/2009

This site plan is being published on page 995.

Architect's Valuation (original in Maltese)

Acquisition of Land at Victoria, Gozo

I have been instructed by the Commissioner of Land to assess, according to the Land Acquisition (Public Purposes) Ordinance, the 'Acquisition rent in respect of the expropriation under Possession and Use' of the land described hereunder at Victoria, Gozo, which is required by Government for a public purpose, after having taken into consideration the locality, as well as other matters which may be relevant to the value of the same property.


.....Omissis.....

Plot 2. A plot of land measuring about 6,229 square metres, bounded on the North East and North by property of unknown owners and on the South East by property of the Gozo Curia or more precise boundaries, which land is considered as agricultural land in terms of the Land Acquisition Ordinance and is shown in red and with number 2 on plan P.D. No. 2008_391, is valued for the price of sixty-four thousand, five hundred and forty-five Euros (€64,545). Therefore the ground-rent for this land amounts to three thousand, two hundred and twenty-seven Euros (€3,227).

Sgd: Architect Joseph Mizzi, A.&C.E.

12th November, 2008

Dan hu dokument uffiċjali għall-użu biss fir-Reġistru tal-Artijiet This is an official document for Land Registry use only L-227 • Diviżjoni ta' l-Artijiet tal-Gvern

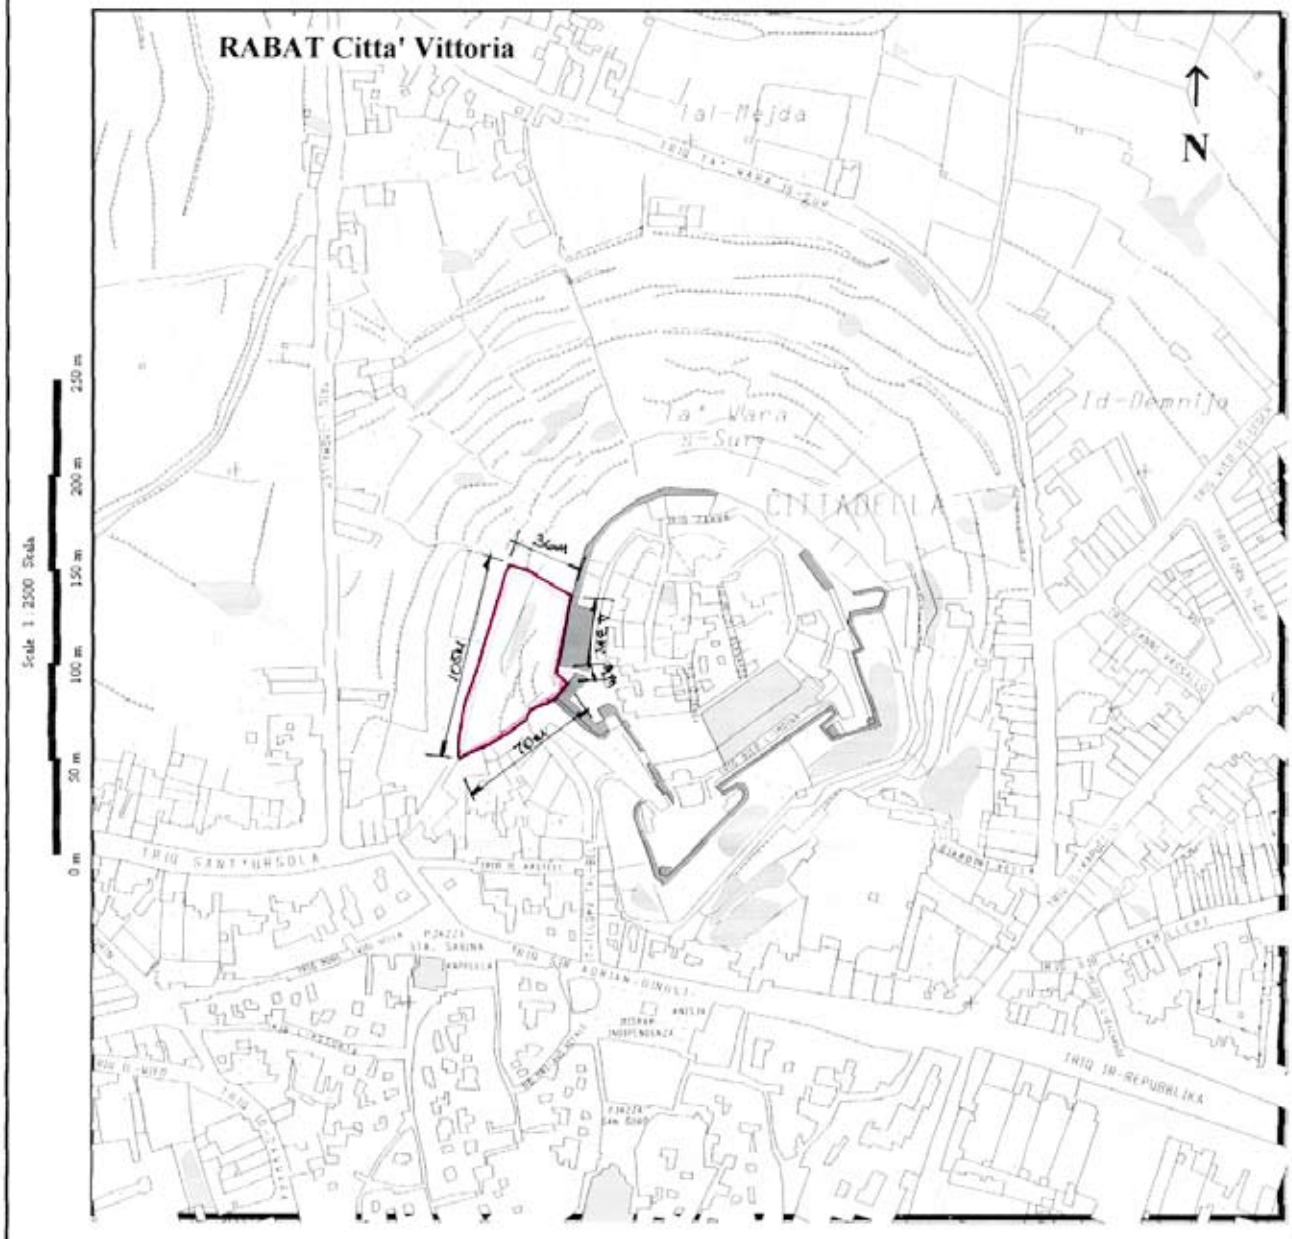

Pjanta tas-sit **1:2500** *Site Plan*

0 m 50 m 100 m 150 m 200 m 250 m

Gvern ta' Malta

Reġistru ta' l-Artijiet

Casa Bolino, 116 Triq il-Punent, Valletta

Government of Malta

Land Registry

Casa Bolino, 116 West Street, Valletta

Nru tal-Mappa: *Map Number:*	124235M	Pożizzjoni Ċentrali: *Centre Coordinates:*	x = 31553 y = 89587	Parti minn SS: *Extracted from SS*	3089	Data: *Date:*	15/10/2008

Perit *Architect:*

Timbru tal-Perit *Architect's Stamp*

ent Stefan Scotto
...ate Management Department

Qies (metri kwadri) *Area (square metres)* Area - 3461m².

Firma tal-Applikant *Applicant's signature*

NOT TO SCALE
INDICATION OF LOCATION FOR INFORMATION PURPOSES ONLY

Dritt Mhallas *Fee Paid*

Dan hu dokument uffiċjali għall-użu biss fir-Reġistru tal-Artijiet

DIPARTIMENT TA' L-INFORMAZZJONI – 3, PJAZZA KASTILJA – VALLETTA – MALTA
DEPARTMENT OF INFORMATION – 3, CASTILLE PLACE – VALLETTA – MALTA

PUBBLIKAZZJONIJIET UFFIĊJALI
OFFICIAL PUBLICATIONS

Acts of Parliament 2007 on compact disc (CD)	€13.98
Annual Reports of Government Departments – 2007 on compact disc (CD)	€11.65
CHOGM & State Visit Highlights in pictures on compact disc (CD)	€6.99
Code of Ethics and Conduct for Legal Procurators 1998	€2.33
Code of Ethics for Members of the Judiciary	€2.33
Diskors tal-*Budget* 2009	€2.50
Economic Bulletin – July 2007	€4.66
Economic Survey 2008	€5.00
Electoral Register, Local Councils, October 2008	€95.40
Electoral Register, October 2008	€22.08
Electoral Register, October 2008 on compact disc (CD)	€116.47
Estimates 2009	€5.00
Il-Manwal tal-President tar-Repubblika	€1.16
Il-Politika Kulturali f'Malta	€6.99
Industry Strategy for Malta: 2007-2010	€2.33
Kodiċi ta' Etika għall-Ġudikanti	€2.33
Kodiċi ta' Etika għall-Impjegati fis-Settur Pubbliku	€2.33
Kodiċi ta' Etika u Mġieba għall-Avukati	€2.33
Kungress Nazzjonali - Oqsma tal-Kultura Maltija	€6.99
Legal Notices and Bye-Laws 2007 on compact disc (CD)	€13.98
Malta's Parliament – An Official History	€41.93
Mid-Year Report by the Auditor General – Public Accounts 2005	€4.08
National Curriculum on its Way – Strategic Plan	€2.33
National Curriculum on its Way – Strategic Plan – Abridged	€0.58
Performance Audit – ETC's Job Matching Service– Report by the Auditor General	€3.49
Performance Audit – Inventory Strategy and Distribution of Pharmaceutical Products – Health Division	€4.08
Performance Audit – Quality of Life for the Elderly at St. Vincent de Paul Residence	€3.49
Performance Audit – School Information System – Education Division	€4.66
Performance Audit Report – The Functions of the Tax Compliance Unit	€3.49
Performance Audit – Reviewing VAT Liability: VAT Investigations and Credit Control Exercises	€3.49
Performance Audit – Structural Funds: Environmental Programme	€3.50
Portfolio Assessments	€9.32
Public Service Management Code (6th Edition – December 2005)	€16.31
Report of the Auditor General – Public Accounts 2004	€3.49
Strateġija għall-Industrija ta' Malta: 2007-2010	€2.33
The Press Act	€1.16
The Registers of the Medical Council (Malta) 2005	€6.99
Tifkira fl-Okkażjoni tal-Kanonizzazzjoni ta' Dun Ġorġ – L-aħħar tislima Lulju 1962 (DVD)	€4.66
Works and Activities of the National Audit Office 2007	€2.90

Dawn il-Pubblikazzjonijiet jistgħu jinxtraw mid-Dipartiment ta' l-Informazzjoni
3, Pjazza Kastilja, Valletta, Malta

These Publications are obtainable from the Department of Information
3, Castille Place, Valletta, Malta
www.doi.gov.mt
info@gov.mt

Ippubblikat mid-Dipartiment tal-Informazzjoni (doi.gov.mt) — Valletta — *Published by the Department of Information (doi.gov.mt) — Valletta*
Mitbugħ fl-Istamperija tal-Gvern fuq karta riċiklata — *Printed at the Government Printing Press on recycled paper*