Nru./No. 21,657
Prezz/Price
€1.44

Gazzetta tal-Gvern ta' Malta
The Malta Government Gazette

It-Tlieta, 2 ta' Ġunju, 2026
Tuesday, 2nd June, 2026

Pubblikata b'Awtorità
Published by Authority

SOMMARJU – SUMMARY

Notifikazzjonijiet tal-Gvern ..... 12,193 - 12,204
Government Notices ..... *12,193 - 12,204*

Avviżi tal-Pulizija ..... 12,204 - 12,209
Police Notices ..... *12,204 - 12,209*

Avviżi lill-Baħħara ..... 12,209 - 12,213
Notices to Mariners ..... *12,209 - 12,213*

Avviżi tal-Gvern ..... 12,213 - 12,217
Notices ..... *12,213 - 12,217*

Offerti ..... 12,217 - 12,219
Tenders ..... *12,217 - 12,219*

Avviżi tal-Qorti 12,220
Court Notices *12,220*

NOTIFIKAZZJONIJIET TAL-GVERN

Nru. 823

UFFIĊĊJU TAL-PRIM MINISTRU

Ħatra ta' Segretarju Permanenti Ewlieni

IL-PRESIDENT ta' Malta, fuq parir tal-Kummissjoni dwar is-Servizz Pubbliku, skont il-provvediment ta' Artiklu 92 (3) tal-Kostituzzjoni ta' Malta terġa taħtar lis-Sur Tony Sultana bħala Segretarju Permanenti biex jaqdi d-dmirijiet ta' Segretarju Permanenti Ewlieni fl-Uffiċċju tal-Prim Ministru b'seħħ mill-1 ta' Ġunju, 2026.

L-1 ta' Ġunju, 2026

Nru. 824

AVVIŻI LEGALI PPUBBLIKATI FIS-SUPPLIMENT MAL-GAZZETTA TAL-GVERN

NGĦARRFU għall-informazzjoni ta' kulħadd illi l-Avviżi Legali li ġejjin ġew ippubblikati fis-Suppliment mal-Gazzetta tal-Gvern Nru. 21,651 tas-26 ta' Mejju, 2026 (Avviżi Legali 163 sa 170) u l-Gazzetta tal-Gvern Nru. 21,655 tad-29 ta' Mejju, 2026 (Avviżi Legali 171 sa 172) rispettivament.

A.L. 163 tal-2026: Att dwar il-Protezzjoni tal-Ambjent (Kap. 549); Regolamenti tal-2026 li jemendaw ir-Regolamenti dwar l-Immaniġġjar tal-Iskart (Tagħmir Elettriku u Elettroniku).

A.L. 164 tal-2026: Att dwar is-Saħħa u s-Sigurtà fuq ix-Xogħol (Kap. 646); Regolamenti tal-2026 li jemendaw ir-Regolamenti dwar il-Protezzjoni tas-Saħħa u s-Sigurtà tal-Ħaddiema minn Riskji relatati ma' Aġenti Kimiċi fuq il-Post tax-Xogħol.

A.L. 165 tal-2026: Att dwar is-Saħħa u s-Sigurtà fuq ix-Xogħol (Kap. 646); Regolamenti tal-2026 li jemendaw ir-Regolamenti dwar il-Protezzjoni tal-Ħaddiema mir-Riskji relatati mal-Espożizzjoni għall-*Carcinogens, Mutagens* jew *Reprotoxic Substances* fuq il-Post tax-Xogħol.

A.L. 166 tal-2026: Att dwar l-Edukazzjoni (Kap. 327); L-Ordinamenti tal-2026 biex jemendaw l-Ordinamenti tal-2021 skont ir-Regolamenti Ġenerali għar-Rikonoxximenti Universitarji sal-Ewwel Grad tal-2019 għall-Grad ta' Bachelor of Fine Arts (Honours) – BFA (Hons) – in Digital Arts – taħt il-patroċinju tal-Fakultà tal-Midja u x-Xjenzi tal-Għarfien.

A.L. 167 tal-2026: Att dwar l-Edukazzjoni (Kap. 327); L-Ordinamenti tal-2026 biex jemendaw l-Ordinamenti tal-2016 skont ir-Regolamenti Ġenerali għar-Rikonoxximenti Universitarji sal-Ewwel Grad, 2019 għall-Grad ta' Bachelor

GOVERNMENT NOTICES

No. 823

OFFICE OF THE PRIME MINISTER

Appointment of Principal Permanent Secretary

THE PRESIDENT of Malta, on the advice of the Public Service Commission, in accordance with the provisions of Article 92 (3) of the Constitution of Malta re-appointed Mr Tony Sultana as Permanent Secretary to carry out the duties of Principal Permanent Secretary within the Office of the Prime Minister with effect from 1st June, 2026.

1st June, 2026

No. 824

LEGAL NOTICES PUBLISHED IN THE SUPPLEMENT TO THE GOVERNMENT GAZETTE

IT is notified for general information that the following Legal Notices were published in the Supplement to the Government Gazette No. 21,651 of 26th May, 2026 (Legal Notices 163 to 170) and Government Gazette No. 21,655 of 29th May, 2026 (Legal Notices 171 to 172) respectively.

L.N. 163 of 2026: Environment Protection Act (Cap. 549); Waste Management (Electrical and Electronic Equipment) (Amendment) Regulations, 2026.

L.N. 164 of 2026: Health and Safety at Work Act (Cap. 646); Protection of the Health and Safety of Workers from the Risks related to Chemical Agents at Work (Amendment) Regulations, 2026.

L.N. 165 of 2026: Health and Safety at Work Act (Cap. 646); Protection of Workers from the Risks related to Exposure to Carcinogens, Mutagens or Reprotoxic Substances at Work (Amendment) Regulations, 2026.

L.N. 166 of 2026: Education Act (Cap. 327); Bye-Laws of 2026 to amend the Bye-Laws of 2021 in terms of the General Regulations for University Undergraduate Awards, 2019 for the Degree of Bachelor of Fine Arts (Honours) – BFA (Hons) – in Digital Arts under the auspices of the Faculty of Media and Knowledge Sciences.

L.N. 167 of 2026: Education Act (Cap. 327); Bye-Laws of 2026 to amend the Bye-Laws of 2016 in terms of the General Regulations for University Undergraduate Awards, 2019 for the Degree of Bachelor of Science (Honours) in

of Science (Honours) in Technical Design and Technology – B.Sc. (Hons) TDT – taħt il-patroċinju tal-Fakultà tal-Edukazzjoni.

A.L. 168 tal-2026: Att dwar l-Edukazzjoni (Kap. 327); L-Ordinamenti tal-2026 biex jemendaw l-Ordinamenti tal-2012 skont ir-Regolamenti Ġenerali għar-Rikonoxximenti Universitarji sal-Ewwel Grad, 2019, għall-Grad ta' Bachelor of Science (Honours) – B.Sc. (Hons) – taħt il-patroċinju tal-Fakultà tal-Kirurġija Dentali.

A.L. 169 tal-2026: Att dwar l-Edukazzjoni (Kap. 327); L-Ordinamenti tal-2026 biex jemendaw l-Ordinamenti tal-2018 skont ir-Regolamenti Ġenerali għar-Rikonoxximenti Universitarji sal-Ewwel Grad, 2019 għas-Certificate for Graduates of Non-EU/EEA Nursing Programmes taħt il-patroċinju tal-Fakultà tax-Xjenzi tas-Saħħa.

A.L. 170 tal-2026: Att dwar l-Edukazzjoni (Kap. 327); L-Ordinament tal-2026 biex jemenda l-Ordinamenti tal-2018 skont ir-Regolamenti Ġenerali għar-Rikonoxximenti Universitarji ta' wara l-Ewwel Grad, 2021 għall-Postgraduate Certificate in Teaching Maltese as a Foreign Language – P.G. Cert. – taħt il-patroċinju tal-Fakultà tal-Edukazzjoni.

A.L. 171 tal-2026: Ordinanza dwar ir-Regolament tat-Traffiku (Kap. 65), Att dwar l-Awtorità għat-Trasport f'Malta (Kap. 499); Regolamenti tal-2026 li jemendaw ir-Regolamenti dwar Servizzi ta' Ġarr ta' Passiġġieri b'Vetturi Żgħar u Servizzi ta' Kiri ta' Vetturi.

A.L. 172 tal-2026: Att dwar l-Awtorità għat-Trasport f'Malta (Kap. 499); Regolamenti tal-2026 li jemendaw ir-Regolamenti dwar is-Servizzi ta' Ġarr ta' Passiġġieri (Emenda Nru 2).

It-2 ta' Ġunju, 2026

Technical Design and Technology – B.Sc. (Hons) TDT – under the auspices of the Faculty of Education.

L.N. 168 of 2026: Education Act (Cap. 327); Bye-Laws of 2026 to amend the Bye-Laws of 2012 in terms of the General Regulations for University Undergraduate Awards, 2019 for the Degree of Bachelor of Science (Honours) – B.Sc. (Hons) – under the auspices of the Faculty of Dental Surgery.

L.N. 169 of 2026: Education Act (Cap. 327); Bye-Laws of 2026 to amend the Bye-Laws of 2018 in terms of the General Regulations for University Undergraduate Awards, 2019 for the Certificate for Graduates of Non-EU/EEA Nursing Programmes under the auspices of the Faculty of Health Sciences.

L.N. 170 of 2026: Education Act (Cap. 327); Bye-Law of 2026 to amend the Bye-Laws of 2018 in terms of the General Regulations for University Postgraduate Awards, 2021 for the Postgraduate Certificate in Teaching Maltese as a Foreign Language – P.G. Cert. – under the auspices of the Faculty of Education.

L.N. 171 of 2026: Traffic Regulation Ordinance (Cap. 65), Authority for Transport in Malta Act (Cap. 499); Light Passenger Transport Services and Vehicle Hire Services (Amendment) Regulations, 2026.

L.N. 172 of 2026: Authority for Transport in Malta Act (Cap. 499); Passenger Transport Services (Amendment No. 2) Regulations, 2026.

2nd June, 2026

Nru. 825

ĦATRA TA' AĠENT UFFIĊJAL MEDIKU EWLIENI

IS-SEGRETARJU Permanenti fil-Ministeru għas-Saħħa u l-Anzjanità Attiva approva l-ħatra temporanja li ġejja:

No. 825

APPOINTMENT OF ACTING CHIEF MEDICAL OFFICER

THE Permanent Secretary in the Ministry for Health and Active Ageing has approved the following acting appointment:

ISEM *NAME*	POST *POST*	DIVIŻJONI *DIVISION*	DATA *DATE*
Il-Prof. Charmaine Gauci	Aġent Uffiċjal Mediku Ewlieni *Acting Chief Medical Officer*	Saħħa *Health*	27.5.2026

It-2 ta' Ġunju, 2026

2nd June, 2026

Nru. 826

ĦATRA TA' AĠENT DIRETTUR ĠENERALI (KUMMERĊ)

IS-SEGRETARJU Permanenti fil-Ministeru għall-Ekonomija, l-Intrapriża u l-Proġetti Strateġiċi approva l-ħatra temporanja li ġejja:

No. 826

APPOINTMENT OF ACTING DIRECTOR GENERAL (COMMERCE)

THE Permanent Secretary in the Ministry for the Economy, Enterprise and Strategic Projects has approved the following Acting Appointment.

ISEM *NAME*	POST *POST*	DIPARTIMENT *DEPARTMENT*	DATA *DATE*
Is-Sur Brian Montebello	Direttur Ġenerali *Director General*	Kummerċ *Commerce*	1.6.2026 - 5.6.2026

It-2 ta' Ġunju, 2026

2nd June, 2026

Nru. 827

AVVIŻ GĦALL-GĦANIJIET TAL-ATT DWAR GWARDJANI PRIVATI U UFFIĊJALI TAL-KOMUNITÀ (KAP. 389)

IL-KUMMISSARJU tal-Pulizija, skont l-artikoli 7 u 8 tal-Att tal-1996 dwar Gwardjani Privati u Uffiċjali tal-Komunità, b'din jgħarraf li rċieva dawn l-applikazzjonijiet kif imsemmija hawn taħt:

No. 827

NOTICE IN TERMS OF THE PRIVATE GUARDS AND COMMUNITY OFFICERS ACT (CAP. 389)

THE Commissioner of Police, in terms of articles 7 and 8 of the Private Guards and Community Officers Act 1996, hereby notifies that the following applications as mentioned hereunder have been received:

Applikazzjoni għal-liċenzja bħala Gwardjan Privat
Application for licence of a Private Guard

Isem u kunjom *Name and Surname*	Nru tal-Karta tal-Identità *Identity Card No.*	Indirizz *Address*
Dayakar Kummarolla	515044A	5, Marina Crt, Blk D, Flat 4, Triq Ta'Gidwet, Marsaskala
Maria Caterina Casarini	1205H	Fontana Candida, Triq Wistin Camilleri, Ir-Rabat Għawdex
Hasan Kamil Kalwas	161522A	6, Yellow Hill, Triq il-Qbajjar, Iż-Żebbuġ, Għawdex
Danica Pace	51495M	Blue Waters, Mais 2, Triq is-Sur, Il-Fgura
Noel Farrugia	286380M	Bramble Close, Flat 19, Triq il-Madonna tal-Karmnu, Santa Venera
Romina Farrugia	100777M	8, Triq id-Duluri, Ħaż-Żebbuġ
Lovely Sanchez Dela Cerna	406179A	107, Gawhra Apts, Flat 1, Triq Għekejjel, Il-Gudja
Kelvin Obinna Elochukwu Nwosu	516118A	9, Daffodil, Flat 6, Triq Ġużeppi Lanzon, Marsaskala
Mira Milicevic	372023L	26, April Blossom, Triq il-Fuxa, San Ġwann
Sumitbhai Ashokkumar Solanki	512494A	30, Carmen, Flat 1, Triq il-Ġnien, Il-Gżira
Viresh Cheguri	390316A	15, Flat 2, Triq Pinto, Ħal Qormi
Nabaraj Sapkota	445547A	Pompei Crt, Flat 9,Triq Dun Karm, L-Imsida
Ryan Ciangura	228179M	85, Triq it-Tarzna, Paola
Afia Mobasshera Anni	501847A	Seagull, Triq Efesu, San Pawl il-Baħar
Marco Camilleri	160272M	87, Silver Ridge, Blk A P/H 6, Triq Mosè Gatt, Birkirkara

Andrew Cutajar Falzon	437486M	15, Sheldon, Flat 8, Telghet Gwardamanga, Tal-Pietà
Lorraine Tabone	198370M	31, Charlaine, Flat 1, Triq Barthelemy, Marsaxlokk
Vanessa Cumbo	100686M	6, Green Haven Lodge, Flat 10, Triq Dun Lawrenz Degabriele, Iż-Żejtun
Joseph Buhagiar	114360M	82, Blk C5, Flat 1, Triq il-Principessa Margerita, Ta'Xbiex
Akshay	473929A	9, Aiden Crt, Flat 5, Triq il-Merill, Il-Mosta
Mandheer Singh	415571A	Lupins Crt, Flat 5, Triq Britannja, Paola
Bernard Cachia	137708L	8, Binja Tal-Ftieħ, Blk A, Flat 6, Triq il-Ftieħ, Birkirkara
Richard Vella	264777M	Blk 5, Mais 1, Anay, Triq il-Fieres, Ħal Tarxien
Rosita Frendo	24079G	Blk 5, Mais 1, Anay, Triq il-Fieres, Ħal Tarxien
Blagojche Damevski	502129A	141, Daffodil Crt, Flat 12, Triq iċ-Ċern, San Pawl il-Baħar
Benson Ndirangu Waigwa	461758A	18, Ġesù Redentur, Triq l-Isqof Alpheran, Iż-Żurrieq
Stanic Nemanja	527395A	35, Desert Rose, Triq Caravaggio, Ħal Għargħur
Amrit Raj Giri	440959A	4, Villa Agius Catania, Triq il-Wilġa, Marsaxlokk
Nebojsa Petrovic	527926A	15, Greystone Crt, Flat 2, Triq il-Klarissi, San Ġiljan
Hafiz Waseem Akram	468872A	16, Pasqua, Flat 6, Triq Giovanni Bonavia, Ħal Luqa
Shellyanne Gauci	213101L	44, Gordor, Triq M. A. Vassalli, Ħal Qormi
Denzel Cassar	404106L	170, Triq San Ġorġ, Santa Venera
Tapu Chakraborti	461657A	52, Palazzo Spadafora, Triq il-Kbira, Ħal Tarxien
Britney Camilleri	23907L	15, Ġesù Redentur, Triq Dun Nikol Zammit, L-Imqabba
Emman Zerafa	373886M	69, Falcon Crest, Triq Luret Cutajar, Ħaż-Żebbuġ
Joseann Montebello	496477M	53, Jomera, Triq il-Madonna tar-Ruzarju, Ħal Tarxien
Catherine Abela	331787M	56, Denfil, Triq il-Ħut, Marsaskala
Lorainne Zammit	406272M	77, Ian, Triq K. Galea, Birkirkara
Kurstin Sciberras Edwards	574388M	84, Ritna, Flat 2, Triq il-Kurkanta, Ħaż-Żebbuġ
Maria Cassar	224687M	4, My Nest, Triq il-Buskett, Ħad-Dingli
Johanna Caruana	110479M	Blk C, Flat 4, Triq Bertha K.Ilg, San Ġiljan
Axl Farrugia	430500L	87, Miran, Flat 3, Triq Bernardette, San Ġwann
Georgina Aquilina	390865M	24, Riton, Triq ir-Rebbiegħa, Ħal Qormi
Maria Dolores Camilleri	175469M	My Rest, Triq il-Qortin, In-Nadur Ghawdex
Racheal Oladiwura Doyeni	511033A	50, Triq Ġużè Duca, Ħal Qormi
Ashok Tamang	506976A	46, Family Tree, Flat 7, Triq il-Marlozz, Il-Mellieħa
Dragan Nikolovski	126664A	20, Azzopardi Flats, Flat 11, Triq San Publiju, San Pawl il-Baħar
Chantelle Agyapong	532393M	Jade Crt, M4, Triq Apap Bologna, Marsaskala
Silvana Azzopardi	60978M	28, Monavale, Flat 4, Triq Salvinu Spiteri, Santa Venera
Mohammad Farhan Ayubbhai Dhuldhoya	293255A	7, Triq Valent Muscat, Ħal Balzan
Prashanth Ande	480246A	Mon Cheri, Flat 3, Triq Nikol Montebello, Ħal Qormi
Najeemdeen Olanrewaju Adekunle	509419A	17, Triq San Pawl, Birżebbuġa
Mobeen Ali	476059A	30, Flat 7, Triq Sir William Reid, Il-Gżira
Sandro Sammut	312674M	121, Shoveler, Triq Santa Marija, In-Naxxar
Joseph Fenech	557878M	The Cape Res, Blk 11, Flat 1151, Triq Patri Indrì Schembri, Ħal Luqa
Teddy Grech	34158G	16, Triq Bingemma, In-Nadur, Għawdex

Samuel Zammit	94275M	134, Rose, Flat 4, Triq Domenico Cachia, Birkirkara
Lorraine Fiteni	313081M	114, Bella Vista Crt, Flat 4, Triq il-Gross, Marsaskala
Mark Pisani	416176M	3, Triq it-Tiben, Marsaskala
Leonard Mizzi	628261M	28, Joslen, Triq San Rokku, Ħal Kirkop
Katarina Dobecki	194106A	Jays Court, Flat 11, Triq San Franġisk, San Ġwann
Nori Marie Calleja Azzopardi	387990M	59A, Bonavia Crt, Flat 7, Triq Borg, Birkirkara
Jean Carl Gialanze	49285M	Blk 10, Flat 2, Triq Carmelo Mifsud Bonnici, Bormla
Tonet Vogli	204190A	118, Agatha Court, Flat 2, Triq il-Baqqari, Iż-Żurrieq
Makhan Singh	368989A	34, 4, Triq il-Miklem Malti, Marsaskala
Raju Ghimire Upadhayay	391214A	Earl's Crt, Flat 3, Triq l-Imħar, San Pawl il-Baħar
Zen-Anthony Grant	152707L	Blk C4, Flat 2, Triq Fonsu Marija Galea, Birkirkara
Cliffton Zammit	284084M	The Two Ray's, Flat 1, Triq in-Niġem, Il-Fgura
Srikanth Salla	470875A	31, Aster, Triq Ta' Ċieda, San Ġwann
Ilija Miljatovic	701424L	37, Andrew, Triq il-Katakombi, Marsaskala
Gilmour Scicluna	354996M	8, Flat 5, Triq Sant' Anġlu, L-Isla
Deborah D'Amato Zammit	437789M	142, St Scholastic, Flat 5, Triq San Duminku, Il-Belt Valletta
Alison Caruana Scerri	329087M	336, Cavalli Mans, Blk B, Flat 10, Triq it-Tamar, San Pawl il-Baħar
Tsehay Olana Daba	71619A	87, Lumunium, Flat 1, Triq il-Ftieħ, Birkirkara
Silvana Calleja	347474M	Blk A, Flat 3, Triq Laqxija, Birkirkara
Brian Decelis	136972M	39, Maria Bambina, Triq il-Ġiżwiti, In-Naxxar
Ruth Borg	272478M	111, Brander, Triq Abela, Santa Venera
Kristian Bugeja Bons	498197M	35, Sun Rise, Triq Mikiel Anġ. Grima, Pembroke
Fredrick Omoegbele	61838A	Clear Water Mansion, Blk D, Flat 1, Triq in-Nadur, Marsaskala
Lub Kumar Shrestha	484165A	Talisman, Blk A Flat 2, Triq il-Wied, Birkirkara
Gangadhar Gaddamgosangi	416608A	3, St Laurence, Flat 1, Triq l-Għodda, Birżebbuġa
John Khokhar	522632A	173, Seven Apts, Flat 5, Triq San Ġorġ, San Ġiljan
Kulwinder Singh	344659A	Ħolma, Flat 1, Triq is-Serkin, Il-Marsa
Sanjay Dooda	456638A	Quadragesimo Anno, Blk B, Flat 7, Triq San Ġorġ Preca, Il-Ħamrun
Sujan Sharma	271024A	29, Flat 3, Triq Dun Karm Sant, Ħal Tarxien
Cynthia Duca	303588M	Soleil Crt, Flat 2, Triq il-Qalb Imqaddsa, Ħaż-Żabbar
Doreen Abela	265576M	20, Flat 2, Triq il-Vittmi tal-Gwerra, Iż-Żejtun
Mauro Borg Degiorgio	555091M	74, Coral Crt, Blk B Flat 3, Triq iż-Żejtun, Marsaxlokk
Shadab Khan	491605A	Dargal Flats, Flat 7, Triq Sir Luigi Preziosi, San Pawl il-Baħar
Md Mofazzal Hossain	471852A	5, Andcon, Triq iż-Żraġen, Ħ'Attard
Wheeam Al Taher	9501L	64, Flat 1A, Triq Tonna, Tas-Sliema
Neal Vassallo	87796M	210, Fair Fields, Triq Salvu Psaila, Birkirkara
Tayyab Zahoor	480089A	Woytila, Triq San Klement, Iż-Żejtun
Shoaib Raza	476447A	30, Flat 7, Triq Sir William Reid, Il-Gżira
Sajna Nazar	374636A	19, Belvedere Flat 2, Triq Qerd in-Naħal, Ħal Safi
Satinder Kaur	450355A	99, Triq San Bastjan, Ħal Qormi
Qamaruddin Mohammed	370677A	Victoria Mans, Blk E, Flat 3, Sqaq il-Vitorja Nru 5, Ħal Qormi
Aurelian Chelu	132324A	48, Flat 1, Triq Patri Feliċjan Bilocca, Il-Marsa

Hamza	508476A	29, Lija Residence Comp, Flat 104, Triq Robert Mifsud Bonnici, Ħal Lija
Akhil Dev Melekuttithodi	341335A	39, Welcome Flat 1, Triq it-Tabib J. Zammit, Ħal Balzan
Josephine Busuttil	221071M	Scirocco Heights, Blk D Flat 1, Triq F. M. Ferretti, Birżebbuġa
Navpreet Singh	508229A	South Block, San Anton Hotel, Rm 1616, Triq ir-Ramel, San Pawl il-Baħar
Sajan Subedi	506936A	57, Triq Santa Katarina, Ħal Qormi
Awais Bin Mahmood Aseri	288659A	Victoria Mans, Blk E, Flat 3, Sqaq il-Vitorja Nru 5, Ħal Qormi

Kull persuna tista', fi żmien xahar mill-pubblikazzjoni ta' dan l-avviż, toġġezzjona bil-miktub lill-Kummissarju dwar il-ħruġ ta' dawn il-liċenzi għal xi waħda mir-raġunijiet imsemmija fl-artikolu 10 tal-Att tal-1996 dwar Gwardjani Privati u Uffiċjali tal-Komunità, li huma:

(a) meta l-applikant jew xi uffiċjali tal-applikant jew persuna oħra li jkollha kontroll effettiv tas-servizzi li jkunu se jiġu pprovduti mill-applikant.

(i) tkun instabet ħatja f'Malta jew xi mkien ieħor ta' xi delitt kontra s-sigurtà tal-Istat, jew ta' xi offiża volontarja fuq il-persuna jew ta' xi delitt kontra proprjetà jew kontra l-fiduċja pubblika jew ta' xi delitt gravi ieħor; jew

(ii) tkun iddikjarata falluta jew meta l-qagħda finanzjarja tagħha tkun prekarja jew xort'oħra tagħmel lill-applikant mhux adatt; jew

(iii) tkun tkeċċiet mill-pulizija jew mill-forzi armati jew mis-servizz tal-ħabs minħabba xi reat jew xi nuqqas ieħor fl-imġiba; jew(b) dwar xi tagħrif li jkun ta' interess pubbliku; jew

(iv) tkun uffiċjal pubbliku jew membru tal-Pulizija jew Forzi Armati jew tas-servizz tal-ħabs; jew

(b) dwar xi tagħrif li jkun ta' interess pubbliku; jew

(c) meta l-applikant ma jkollux il-kwalifiki meħtieġa kif jista' jkun preskritt bl-Att jew taħtu.

It-2 ta' Ġunju, 2026

Any person may, within one month from the publication of this notice, object in writing to the Commissioner about the issue of the above licences on any of the grounds listed in section 10 of the Private Guards and Community Officers Act 1996, which are:

(a) where the applicant or any officer of the applicant or any person who has an effective control of the services to be provided by the applicant.

(i) has been convicted in Malta or elsewhere of any crime against the safety of the state, or of any crime of voluntary harm or injury to any person or any crime against property or public trust or any other serious crime; or

(ii) has been declared bankrupt or his financial position is precarious or otherwise renders the applicant unsuitable; or

(iii) has been discharged from the police or armed forces or the prison services because of any offence or other misbehaviour; or

(iv) is a public officer or a member of the police or armed forces or the prison services; or

(b) when information is available which is in the public interest; or

(c) where the applicant does not possess the necessary qualifications as may be prescribed by or under the Act.

2nd June, 2026

Nru. 828

AĠENZIJA GĦAL INFRASTRUTTURA MALTA

Tlestija tal-Formazzjoni tat-Triq u Sospensjoni ta' Traffiku u Parkeġġ

BIS-SAĦĦA tal-Artikolu tmintax (18) tal-Avviż Legali 291 tal-2018, l-Aġenzija għal Infrastruttura Malta tavża bl-intenzjoni tagħha illi tlesti l-formazzjoni ta':

No. 828

AGENCY FOR INFRASTRUCTURE MALTA

Completion of Road Formation and Traffic and Parking Suspension

IN virtue of Article eighteen (18) of Legal Notice 291 of 2018, the Agency for Infrastructure Malta hereby gives official notice of its intention to complete the formation of:

Sqaq Baggi, iż-Żejtun (indikat fuq il-pjanta fuq paġna 12,200).

Triq S. Cannataci, is-Swieqi (indikat fuq il-pjanta fuq paġna 12,201).

Triq Clarence, Triq Windsor u Triq F. Tortell, Paola (indikat fuq il-pjanta fuq paġna 12,202).

Kull persuna illi skont il-liġi għandha l-obbligu li tifforma din it-triq (inkluż billi takkwista l-art neċessarja għall-istess formazzjoni) għandha sa ħmistax-il (15) jum mid-data tal-pubblikazzjoni ta' dan l-avviż sabiex twettaq l-obbligi tagħha skont il-liġi. Fin-nuqqas, l-Aġenzija għal Infrastruttura Malta tgħaddi sabiex tagħmel l-istess xogħol ta' formazzjoni hi stess skont is-saħħa lilha mogħtija mil-liġi u a spejjeż tal-persuni li huma legalment obbligati jiffurmaw it-triq.

L-Aġenzija għal Infrastruttura Malta tgħarraf li bejn id-9 ta' Ġunju, 2026 u t-30 ta' Novembru, 2026, se tibda xogħlijiet fi Sqaq Baggi, iż-Żejtun. L-aċċess għall-vetturi u l-parkeġġ f'din it-triq jistgħu jkunu ristretti waqt ċerti xogħlijiet. Tabelli awtorizzati minn Transport Malta biex jinfurmaw lill-pubbliku li ma jistax isir parkeġġ jitwaħħlu fil-post konċernat qabel ma jidħlu fis-seħħ tali restrizzjonijiet tal-parkeġġ.

L-Aġenzija għal Infrastruttura Malta tgħarraf li bejn id-9 ta' Ġunju, 2026 u t-30 ta' Novembru, 2026, se tibda xogħlijiet fi Triq S. Cannataci, is-Swieqi. L-aċċess għall-vetturi u l-parkeġġ f'din it-triq jistgħu jkunu ristretti waqt ċerti xogħlijiet. Tabelli awtorizzati minn Transport Malta biex jinfurmaw lill-pubbliku li ma jistax isir parkeġġ jitwaħħlu fil-post konċernat qabel ma jidħlu fis-seħħ tali restrizzjonijiet tal-parkeġġ.

L-Aġenzija għal Infrastruttura Malta tgħarraf li bejn id-9 ta' Ġunju, 2026 u t-30 ta' Novembru, 2026, se tibda xogħlijiet fi Triq Clarence, Triq Windsor u Triq F. Tortell, Paola. L-aċċess għall-vetturi u l-parkeġġ f'din it-triq jistgħu jkunu ristretti waqt ċerti xogħlijiet. Tabelli awtorizzati minn Transport Malta biex jinfurmaw lill-pubbliku li ma jistax isir parkeġġ jitwaħħlu fil-post konċernat qabel ma jidħlu fis-seħħ tali restrizzjonijiet tal-parkeġġ.

Vetturi li jiksru l-ordni ta' dan l-avviż u t-tabelli relatati fuq il-post biex ma jsirx parkeġġ, ikunu suġġetti li jiġu rmunkati.

Aktar informazzjoni jew għajnuna jistgħu jinkisbu permezz ta' ittra elettronika lil (info.im@infrastructuremalta.com).

It-2 ta' Ġunju, 2026

Sqaq Baggi, Żejtun (as indicated on site plan on page 12,200).

Triq S. Cannataci, Swieqi (as indicated on site plan on page 12,201).

Triq Clarence, Triq Windsor and Triq F. Tortell, Paola (as indicated on site plan on page 12,202).

Any person who is obliged by law to form said road (including by acquiring land necessary for the same formation) has fifteen (15) days from the date of the publication of this notice within which to comply with his obligations at law. In default, the Agency for Infrastructure Malta shall itself proceed with the formation of this road in accordance with its powers at law and at the expense of those persons whose obligation it is to form the road.

The Agency for Infrastructure Malta notifies that between 9th June, 2026 and 30th November, 2026, it will be starting roads works in Sqaq Baggi, Żejtun. Vehicular access and on-street parking in this road may be restricted during certain works. 'No parking' signs authorised by Transport Malta will be affixed on site before such parking restrictions come in force.


The Agency for Infrastructure Malta notifies that between 9th June, 2026 and 30th November, 2026, it will be starting roads works in Triq S. Cannataci, Swieqi. Vehicular access and on-street parking in this road may be restricted during certain works. 'No parking' signs authorised by Transport Malta will be affixed on site before such parking restrictions come in force.

The Agency for Infrastructure Malta notifies that between 9th June, 2026 and 30th November, 2026, it will be starting roads works in Triq Clarence, Triq Windsor and Triq F. Tortell, Paola. Vehicular access and on-street parking in this road may be restricted during certain works. 'No parking' signs authorised by Transport Malta will be affixed on site before such parking restrictions come in force.

Vehicles found in contravention to the order of this notice and to the related 'no parking' signs on site are liable to be towed.

Further information or assistance may be obtained by email to (info.im@infrastructuremalta.com).

2nd June, 2026

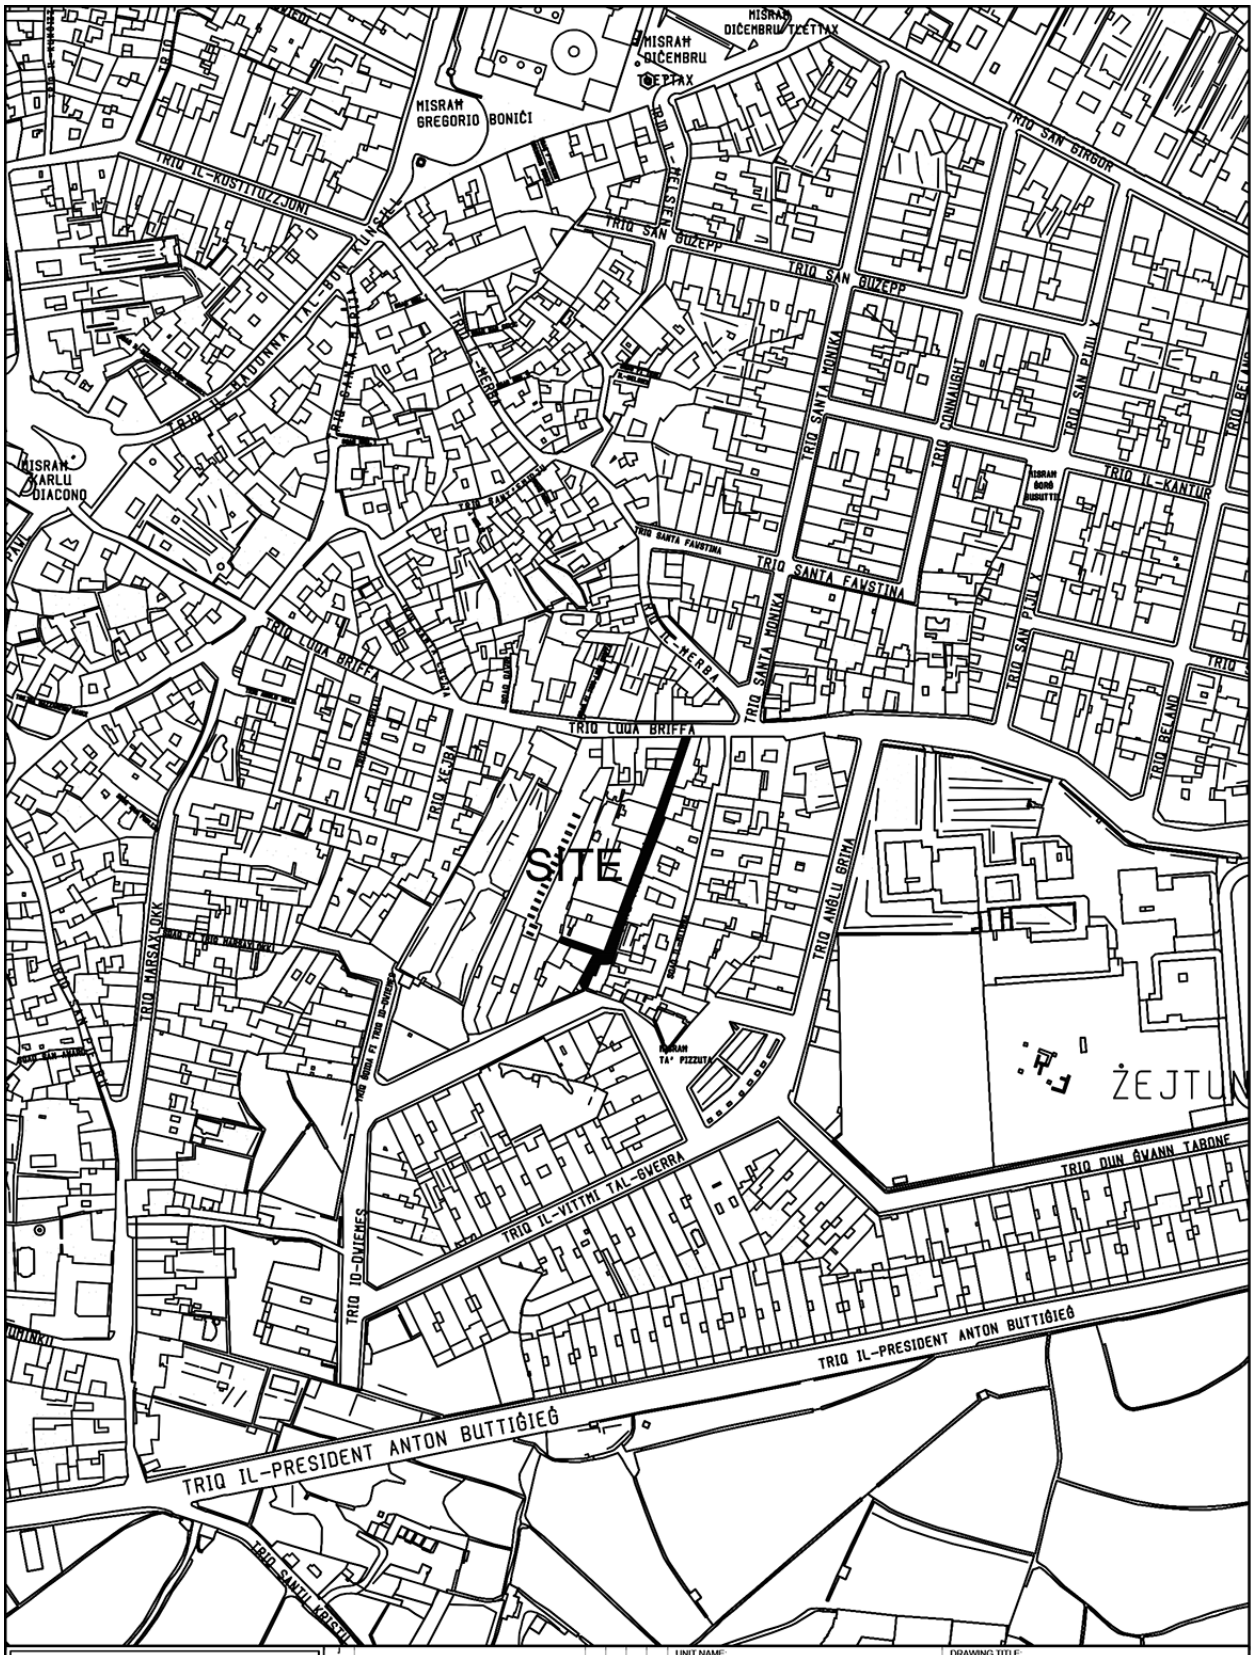
MISRAM DIĊEMBRU
MISRAM DIĊEMBRU
MISRAM GREGORIO BONIĊI
TRIQ IL-KOSTITUZZJONI
TRIQ SAN BIRGUR
TRIQ SAN ĠUŻEPP
TRIQ SANTA MONIKA
TRIQ SAN PANL Y
TRIQ IL-KANTUR
TRIQ SANTA FAWSTINA
TRIQ LUQA BRIFFA
TRIQ IL-MERBA
TRIQ ANĠLU GRIMA
TRIQ MARSAXLOKK
TRIQ IX-XEJBA
TRIQ IL-VITTMI TAL-GWERRA
TRIQ DUN ĠWANN TABONE
TRIQ IL-PRESIDENT ANTON BUTTIĠIEĠ
TRIQ SANTU KRISTU
ŻEJTUN
SITE
INFRASTRUCTURE MALTA
CHIEF EXECUTIVE OFFICER:
Steve Ellul
S:\Traffic Management\2026\Zejtun\2026 Zejtun.dwg
UNIT NAME:
ROADWORKS
HEAD OF UNIT:
N.G.
PROJECT LEADER:
-
DRAWN BY:
M.B.
DRAWING TITLE:
IŻ-ŻEJTUN
Patching with Concrete at Sqaq ta Baggi
- SITE PLAN
(Extents of works AREN't binding but indicative)
DATE:
April 2026
FILE NO:
-
DRAWING NO:
IMD098/26
SHEET SIZE:
A4
SCALE:
1 : 2500
REVISION:
A
PAGE NO:
14




INFRASTRUCTURE MALTA

J						
I						
H						
G						
F						
E						
D						
C						
B						
A	*					
Revision	Alterations	Drawn	Checked	Approved	Date	

CHIEF EXECUTIVE OFFICER: Steve Ellul

S:\Traffic Management\2025\Swieqi\2025 Swieqi.dwg

UNIT NAME: IMPLEMENTATION	DRAWING TITLE: IS-SWIEQI TRIQ S. CANNATACI - SITE PLAN (Extents of works aren't binding but Indicative)		
HEAD OF UNIT: N.G.			
PROJECT LEADER: C.B.	DATE: Sep 2025	FILE NO: -	DRAWING NO: IMD199/25
DRAWN BY: M.B.	SHEET SIZE: A4	SCALE: 1:2500	REVISION: A	PAGE NO: 3

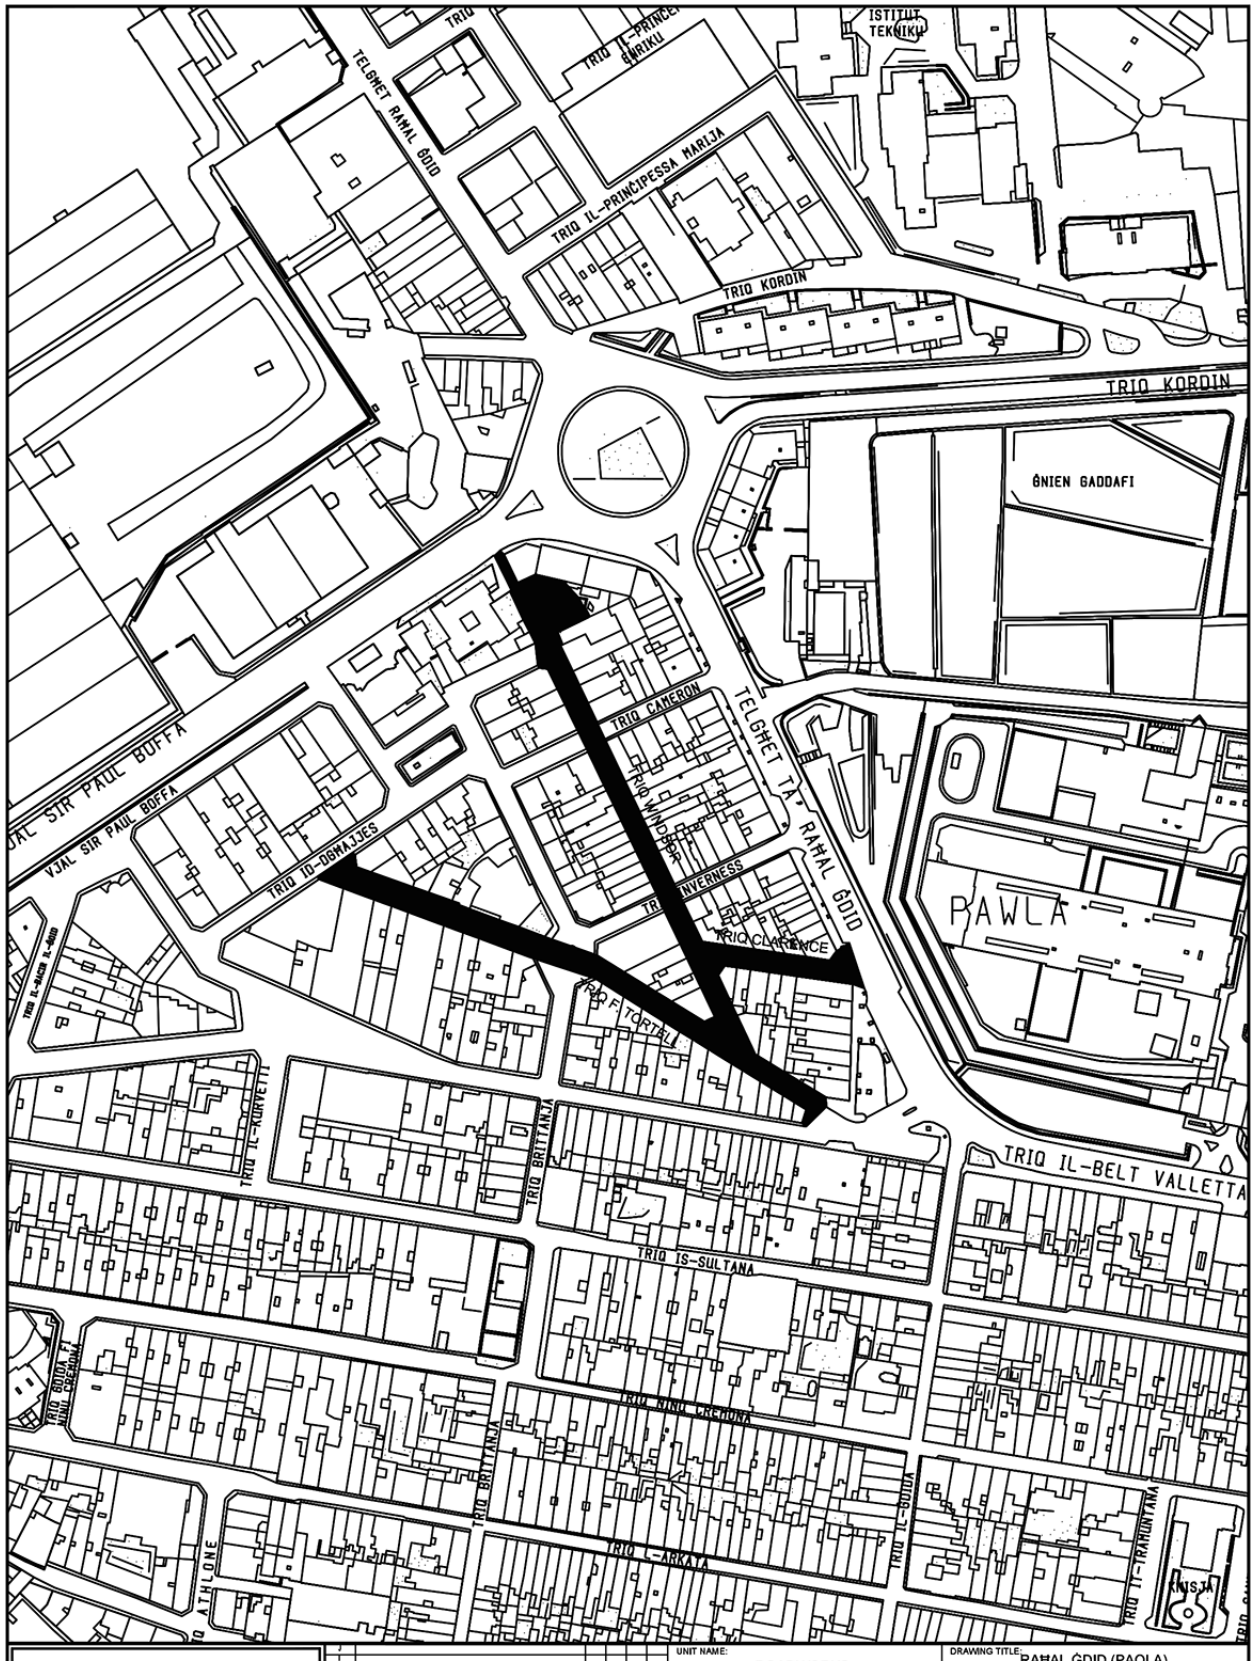

INFRASTRUCTURE MALTA	UNIT NAME: ROADWORKS	DRAWING TITLE: RAĦAL ĠDID (PAOLA) Triq Clarence - Triq Windsor - Triq F.Tortell SITE PLAN (Extents of works aren't binding but Indicative)	
CHIEF EXECUTIVE OFFICER: Steve Ellul	HEAD OF UNIT: N.G.		
S:\Traffic Management\2025\Paola\2025 Paola.dwg	PROJECT LEADER: -	DATE: March 2026	FILE NO: - / DRAWING NO: IMD240/25
	DRAWN BY: M.B.	SHEET SIZE: A4 / SCALE: 1:2500 / REVISION: B / PAGE NO: 9	

Nru. 829

RILAXX TA' ART

DIKJARAZZJONI MILL-AWTORITÀ TAL-ARTIJIET

BILLI bid-Dikjarazzjoni tal-President ta' Malta tal-14 ta' Jannar, 1981, ippubblikata fil-Gazzetta tal-Gvern tat-13 ta' Marzu, 1981, taħt in-Notifikazzjoni tal-Gvern Nru. 164, il-President ta' Malta kien iddikjara illi biċċa art kienet meħtieġa mill-Gvern kompetenti għal skop pubbliku skont id-dispożizzjonijiet tal-Ordinanza dwar l-Akkwist ta' Art għal Skopijiet Pubbliċi (Kap. 136) u billi parti minn din l-art m'għadhiex aktar hekk meħtieġa, jiena hawnhekk niddikjara għall-finijiet u effetti kollha tal-liġi, illi l-art hawn taħt imsemmija m'għadhiex aktar meħtieġa mill-Awtorità kompetenti għal skop pubbliku u kif ukoll skont l-Att dwar Artijiet tal-Gvern (Kap. 573) tal-Liġijiet ta' Malta.

It-2 ta' Ġunju, 2026
(File No. L/50/1980/3)

Deskrizzjoni tal-Art

L-art li ġejja f'Wied il-Għajn:

Biċċa art tal-kejl ta' 15-il metru kwadru, li tmiss mit-Tramuntana u min-Nofsinhar ma' proprjetà ta' sidien mhux magħrufa u mill-Majjistral ma' triq pubblika jew irjieħ verjuri.

L-art hawn fuq imsemmija tidher immarkata bil-kulur ikħal u mmarkata bħala plot nru. '3_1' fuq il-pjanta P.D nru. 69_ 80 A 12, li wieħed jista' jara fuq talba fl-Awtorità tal-Artijiet, il-Berġa tal-Baviera, Il-Belt Valletta.

(Iff.) Dott. John Vassallo
Chairperson tal-Bord tal-Gvernaturi tal-Awtorità tal-Artijiet

It-28 ta' Mejju, 2026

No. 829

RELEASE OF LAND

DECLARATION BY THE LANDS AUTHORITY

WHEREAS by the Declaration of the President of Malta of the 14th January, 1981, published in the Government Gazette of the 13th March, 1981, under Government Notice No. 164, the President of Malta had declared that a plot of land was required by the competent Government for a public purpose in accordance with the provisions of the Land Acquisition (Public Purposes) Ordinance (Cap. 136), and whereas part of this land is no longer so required, I hereby declare for all intents and purposes of law that the land is no longer required by the competent authority for a public purpose and also according to the Government Lands Act (Cap. 573) of the Laws of Malta.

2nd June, 2026

Description of the Land

The following land in Marsaskala:

A plot of land measuring 15 square metres, bounded on the North and South by property of unknown owners and on the North West by a public road, or more precise boundaries.

The abovementioned land is shown delineated with the colour blue and marked as plot no. '3_1' on plan P.D no. 69_ 80 A 12, which may be viewed on demand at the Lands Authority, Auberge de Baviere, Valletta.

(Sgd) Dr John Vassallo
Chairperson of the Board of Governors of the Lands Authority

28th May, 2026

No. 830

MALTA BUSINESS REGISTRY

Avviż tar-Reġistru tal-Kumpaniji

Skont is-subregolament (1) tar-regolament 15 tar-Regolamenti Dwar Kontinwazzjoni ta' Kumpaniji, 2002, qiegħda ssir notifika li fil-25 ta' Mejju, 2026, ġiet konsenjata għar-reġistrazzjoni u pubblikazzjoni, kopja ta' riżoluzzjoni straordinarja tal-azzjonisti ta' Urion Investments Holdings Limited (C53369) b'uffiċċju reġistrat f'Oyia Business Centre, Floor 3, Suite 301, Cross Roads, Marsa MRS 1547, Malta, li tawtorizza t-talba tal-kumpanija għall-kunsens tar-Reġistratur biex il-kumpanija titkompla bħala kumpanija barra minn Malta.

No. 830

MALTA BUSINESS REGISTRY

Notice of Registry of Companies

In accordance with paragraph (i) of regulation 15 of the Continuation of Companies Regulations, 2002, it is hereby notified that on the 25th May, 2026, a copy of an extraordinary resolution of the shareholders of Urion Investments Holdings Limited (C53369) with registered office at Oyia Business Centre, Floor 3, Suite 301, Cross Roads, Marsa MRS 1547, Malta, authorising the request by the company to the Registrar for his consent to be continued as a company outside Malta, was delivered for registration and publication.

Kull kreditur tal-kumpanija li d-dejn tiegħu kien jeżisti qabel il-pubblikazzjoni ta' dan l-avviż huwa avżat li sakemm ma ssirx oġġezzjoni permezz ta' rikors ġuramentat skont is-subregolament (2) tar-regolament 15 tar-Regolamenti msemmija, ir-Reġistratur għandu jagħti l-kunsens tiegħu wara li jgħaddu tliet xhur mid-data tal-pubblikazzjoni ta' dan l-avviż.

Dott. Geraldine A. Spiteri Lucas, LLD
Reġistratur tal-Kumpaniji

It-2 ta' Ġunju, 2026

Any creditor of the company whose debt existed prior to the publication of this notice is advised that unless objection is lodged by writ of summons, in terms of paragraph (ii) of regulation 15 of the aforesaid Regulations, the Registrar shall give his consent on the lapse of three months from the date of the publication of this notice.

Dr Geraldine A. Spiteri Lucas, LLD
Registrar of Companies

2nd June, 2026

Nru. 831

ATT DWAR IL-ĦADDIEMA D-DEHEB U L-ĦADDIEMA L-FIDDA (ARĠENTIERA) (KAP. 46)

IL-KUMMISSARJU tat-Taxxi Interni jgħarraf illi, fid-data li tidher hawn taħt, il-prezz tad-deheb u l-fidda li fuqu huma bbażati l-valutazzjonijiet magħmulin mill-Konslu għall-Ħaddiema d-Deheb u l-Ħaddiema l-Fidda ġie ffissat għall-finijiet tal-artikolu 14 tal-imsemmi Att kif ġej:

No. 831

GOLDSMITHS AND SILVERSMITHS ACT (CAP. 46)

THE Commissioner of Inland Revenue notifies that, on the date shown hereunder, the price of gold and silver on which valuations made by the Consul for Goldsmiths and Silversmiths are based has been fixed for the purposes of article 14 of the said Act as follows:

Data *Date*	Deheb Pur Gramma *Pure Gold* *Grams*	Fidda Pura Gramma *Pure Silver* *Grams*
2.6.2026	€125.101	€2.086

It-2 ta' Ġunju, 2026

2nd June, 2026

AVVIŻ TAL-PULIZIJA

Nru. 134

Il-Kummissarju tal-Pulizija jgħarraf li skont il-Leġiżlazzjoni Sussidjarja 65.05 u l-Leġiżlazzjoni Sussidjarja 65.13, it-toroq hawn taħt imsemmija se jiġu kklasifikati bħala Żoni ta' Rmonk kif indikat hawn taħt fid-dati u ħinijiet indikati.

Bis-saħħa tal-Artikolu 52(1) tal-Ordinanza dwar ir-Regolamenti tat-Traffiku (Kap. 65), il-Kummissarju tal-Pulizija jgħarraf illi l-vetturi tas-sewqan jista' jagħti l-każ li ma jkunux jistgħu jgħaddu jew jiddawru mit-toroq imsemmija hawn taħt fid-dati u l-ħinijiet indikati.

Il-Mosta

Nhar il-Ħamis, 4 ta' Ġunju, 2026, mis-1.00 p.m. sat-3.30 p.m. minn Triq il-Kbira għal Pjazza Rotunda; sospensjoni tat-traffiku f'dawn il-ħinijet.

POLICE NOTICE

No. 134

The Commissioner of Police hereby notifies that in terms of Subsidiary Legislation 65.05 and Subsidiary Legislation 65.13, the streets listed hereunder are to be classified as Tow Zones.

In virtue of Section 52 (1) of the Traffic Regulations (Chapter 65). The Commissioner of Police hereby notifies that the transit and stopping of vehicles through the streets mentioned hereunder may be prohibited on the dates and times indicated.

Mosta

On Thursday, 4th June, 2026, from 1.00 p.m. to 3.30 p.m. through Triq il-Kbira għal Pjazza Rotunda; suspension of traffic during these times.

Trasport pubbliku se jkun affettwat.

Iż-Żejtun

Nhar il-Ħamis, 4 ta' Ġunju, 2026, mill-5.30 p.m. sad-9.00 p.m., minn Misraħ ir-Repubblika, Triq San Girgor, Triq Santu Wistin, Triq id-Duluri, Triq Tal-Palazzi u Triq l-Isqof Emm. Galea.

It-trasport pubbliku se jkun affettwat;

Nhar il-Ġimgħa, 12 ta' Ġunju, 2026, mill-5.15 p.m. sad-9.15 p.m., minn Misraħ ir-Repubblika, Triq Beland, Triq San Girgor, Triq Luqa Briffa, Triq Santa Marija, Misraħ Santa Marija, Triq San Pawl, Misraħ Karlu Diacono, Triq il-Madonna tal-Bon Kunsill u Misraħ Gregorio Bonici.

It-trasport pubbliku se jkun affettwat.

Il-Marsa

Nhar il-Ħamis, 4 ta' Ġunju, 2026, mis-7.00 p.m. 'il quddiem, minn Triq Nerik Sacco, Triq Isouard, Triq San Franġisk, Triq Ħal Qormi, Triq l-Assunta u Triq Azzopardi.

M'hemmx bżonn ta' clearance.

Ħal Qormi

Nhar il-Ħamis, 4 ta' Ġunju, 2026, mill-5.30 p.m. sad-9.00 p.m., minn Triq Tal-Bajjada, Triq l-Aħwa Zammit, Triq il-Kanun u Triq M. A. Vassalli.

Hemm bżonn ta' clearance fil-parti ta' fuq ta' Triq Tal-Bajjada, fejn hemm l-entratura għall-garaxxijiet.

It-trasport pubbliku mhux se jkun affettwat.

Hemm bżonn ta' clearance;

Nhar il-Ħadd, 7 ta' Ġunju, 2026, mill-5.15 p.m. sas-7.30 p.m., minn ħdejn il-knisja arċipretali fi Triq il-Knisja Arċipretali, Triq il-Vitorja, Triq Antonio Muscat Fenech, Triq San Dwardu, Triq iż-Żinżel, Triq San Bastjan u Triq il-Knisja Arċipretali maġenb il-knisja ż-żgħira.

Hemm bżonn ta' clearance maġenb il-knisja ż-żgħira fi Triq il-Knisja Arċipretali u quddiem il-knisja arċipretali.

It-trasport pubbliku mhux se jkun devjat.

Hemm bżonn ta' clearance;

Nhar il-Ġimgħa, 12 ta' Ġunju, 2026, mill-5.15 p.m. sat-8.00 p.m., ħdejn il-knisja arċipretali fi Triq il-Knisja Arċipretali, Triq San Bastjan, Triq il-Kbira, Triq San Bartolomew, Triq Correa u Triq il-Knisja Arċipretali.

Public transport will be affected.

Żejtun

On Thursday, 4th June, 2026, from 5.30 p.m. to 9.00 p.m., through Misraħ ir-Repubblika, Triq San Girgor, Triq Santu Wistin, Triq id-Duluri, Triq Tal-Palazzi and Triq l-Isqof Emm. Galea.

Public transport will be affected;

On Friday, 12th June, 2026, from 5.15 p.m. to 9.15 p.m., through Misraħ ir-Repubblika, Triq Beland, Triq San Girgor, Triq Luqa Briffa, Triq Santa Marija, Misraħ Santa Marija, Triq San Pawl, Misraħ Karlu Diacono, Triq il-Madonna tal-Bon Kunsill and Misraħ Gregorio Bonici.

Public transport will be affected.

Marsa

On Thursday, 4th June, 2026, from 7.00 p.m. onwards, through Triq Nerik Sacco, Triq Isouard, Triq San Franġisk, Triq Ħal Qormi, Triq l-Assunta and Triq Azzopardi.

Clearance is not required.

Ħal Qormi

On Thursday, 4th June, 2026, from 5.30 p.m. to 9.00 p.m., through Triq Tal-Bajjada, Triq l-Aħwa Zammit, Triq il-Kanun and Triq M. A. Vassalli.

Clearance is required in the upper part of Triq Tal-Bajjada, where there is the entrance to the garages.

Public transport will not be affected.

Clearance is required;

On Sunday, 7th June, 2026, from 5.15 p.m. to 7.30 p.m., through near the parish church in Triq il-Knisja Arċipretali, Triq il-Vitorja, Triq Antonio Muscat Fenech, Triq San Dwardu, Triq iż-Żinżel, Triq San Bastjan and Triq il-Knisja Arċipretali next to the small church.

Clearance is required next to the small church in Triq il-Knisja Arċipretali and in front of the parish church.

Public transport will not be diverted.

Clearance is required;

On Friday, 12th June, 2026, from 5.15 p.m. to 8.00 p.m., through near the parish church in Triq il-Knisja Arċipretali, Triq San Bastjan, Triq il-Kbira, Triq San Bartolomew, Triq Correa and Triq il-Knisja Arċipretali

Hemm bżonn ta' clearance maġenb il-knisja ż-żgħira fi Triq il-Knisja Arċipretali, quddiem il-knisja arċipretali u Triq Correa.

It-trasport pubbliku mhux se jkun devjat.

Hemm bżonn ta' clearance.

Il-Birgu

Nhar is-Sibt, 6 ta' Ġunju, 2026, mit-3.00 p.m. sad-9.00 p.m., minn Triq il-Mina l-Kbira u Triq it-Torri ta' San Ġwann.

It-trasport pubbliku se jkun affettwat mis-6.30 p.m. sat-8.30 p.m.

Vetturi li jiksru l-ordni ta' dan l-avviż ikunu suġġetti li jiġu rmunkati.

It-2 ta' Ġunju, 2026

AVVIŻ TAL-PULIZIJA

Nru. 135

Il-Kummissarju tal-Pulizija jgħarraf li skont l-Avviż Legali 94/97 it-toroq hawn taħt imsemmija se jiġu kklassifikati bħala Żoni ta' Rmonk fid-dati u l-ħinijiet kif indikat hawn taħt.

Bis-saħħa tal-Artikolu 52(1) tal-Ordinanza dwar ir-Regolamenti tat-Traffiku (Kap. 65), il-Kummissarju tal-Pulizija jgħarraf illi l-vetturi tas-sewqan ma jkunux jistgħu jgħaddu jew jiddawru mit-toroq imsemmija hawn taħt fid-dati u l-ħinijiet indikati.

San Ġwann

Nhar il-Ħadd, 7 ta' Ġunju, 2026, mis-7.00 a.m. sa nofsinhar, minn Triq Bella Vista, Triq San Ġwann tal-Għorgħar, Triq San Ġużepp, Triq in-Naxxar inkluż mill-kantuniera ma' Triq San Ġużepp sal-knisja parrokkjali ta' San Ġwann u Vjal ir-Rihan.

It-trasport pubbliku se jkun affettwat għal ftit minuti;

Nhar il-Ġimgħa, 12 ta' Ġunju, 2026, mill-4.00 p.m. sad-9.00 p.m., minn Triq Bella Vista, Triq San Ġwann tal-Għorgħar, Triq San Ġużepp, Triq il-Fuxa, Triq iċ-Ċiklamini, Triq il-Kappella, Triq in-Naxxar inkluż mill-kantuniera ma' Triq San Ġużepp sal-knisja parrokkjali ta' San Ġwann u Vjal ir-Rihan.

It-trasport pubbliku se jkun affettwat.

Ir-Rabat, Malta

Nhar il-Ħadd, 14 ta' Ġunju, 2026, mit-8.30 a.m. sad-9.00 a.m. u mit-3.30 p.m. sal-4.00 p.m., minn Triq Ferris, Triq Kola Xara, Triq il-Kulleġġ u l-pjazza tal-parroċċa.

Clearance is required next to the small church in Triq il-Knisja Arċipretali, in front of the parish church and Triq Correa.

Public transport will not be diverted.

Clearance is required.

Vittoriosa

On Saturday, 6th June, 2026, from 3.00 p.m. to 9.00 p.m., through Triq il-Mina l-Kbira and Triq it-Torri ta' San Ġwann.

Public transport will be affected from 6.30 p.m. to 8.30 p.m.

Any vehicles found parked in contravention to the order of this notice are liable to be towed away.

2nd June, 2026

POLICE NOTICE

No. 135

The Commissioner of Police hereby notifies that in terms of L.N. 94/97 the streets listed hereunder are to be classified as Tow Zones as indicated hereunder on the dates and times indicated.

In virtue of Article 52(1) of the Traffic Regulations Ordinance (Cap. 65), the Commissioner of Police hereby notifies that the transit of vehicles through the streets mentioned hereunder will be suspended or deviated on the dates and times indicated.

San Ġwann

On Sunday, 7th June, 2026, from 7.00 a.m. to noon, through Triq Bella Vista, Triq San Ġwann tal-Għorgħar, Triq San Ġużepp, Triq in-Naxxar including from corner with Triq San Ġużepp to San Ġwann's parish church and Vjal ir-Rihan.

Public transport will be affected for a few minutes;

On Friday, 12th June, 2026, from 4.00 p.m. to 9.00 p.m., through Triq Bella Vista, Triq San Ġwann tal-Għorgħar, Triq San Ġużepp, Triq il-Fuxa, Triq iċ-Ċiklamini, Triq il-Kappella, Triq in-Naxxar including from corner with Triq San Ġużepp to San Ġwann's parish church and Vjal ir-Rihan.

Public transport will be affected.

Rabat, Malta

On Sunday, 14th June, 2026, from 8.30 a.m. to 9.00 a.m. and from 3.30 p.m. to 4.00 p.m., through Triq Ferris, Triq Kola Xara, Triq il-Kulleġġ and the parish square.

It-trasport pubbliku mhux se jkun affettwat;

Nhar it-Tnejn, 15 ta' Ġunju, 2026, mid-9.00 a.m. sal-11.00 a.m., minn Triq Rudolph Saliba, Triq Ħal Bajjada, Triq Sant'Agata, Pjazza San Katald u l-pjazza tal-parroċċa.

It-trasport pubbliku mhux se jkun affettwat;

Nhar il-Ħamis, 18 ta' Ġunju, 2026, minn nofsinhar sa nofsillejl, minn Triq il-Kbira.

It-trasport pubbliku mhux se jkun affettwat;

Nhar il-Ġimgħa, 19 ta' Ġunju, 2026, mill-4.00 p.m. sal-11.30 p.m., mill-pjazza tal-parroċċa, Triq San Pawl quddiem il-każin tal-Partit Laburista, Triq Santa Rita u Triq il-Kulleġġ.

It-trasport pubbliku mhux se jkun affettwat;

Nhar is-Sibt, 20 ta' Ġunju, 2026, mis-7.00 p.m. sal-11.30 p.m., mill-pjazza tal-parroċċa, Triq il-Kulleġġ, Triq il-Konti Ruġġieru, Triq Ġorġ Borg Olivier, Triq San Franġisk, Triq l-Isptar, Triq il-Kbira, Triq San Pawl u Triq Cosmanna Navarra.

It-trasport pubbliku mhux se jkun devjat;

Nhar il-Ħadd, 21 ta' Ġunju, 2026, mit-8.00 a.m. sa nofsinhar, mill-pjazza tal-parroċċa, Triq il-Kulleġġ, Triq il-Konti Ruġġieru, Triq Ġorġ Borg Olivier, Triq San Franġisk, Triq l-Isptar, Triq il-Kbira u Triq San Pawl.

Nhar il-Ħadd, 21 ta' Ġunju, 2026, mill-4.00 p.m. sal-11.30 p.m., minn Triq ir-Rebħa, Triq San Pawl, the parish square, Triq il-Kbira, Triq San Ġużepp, Pjazza L'Isle Adam, Triq Santu Wistin u Triq is-Saqqajja.

It-trasport pubbliku mhux se jkun devjat.

Vetturi li jiksru l-ordni ta' dan l-avviż ikunu suġġetti li jiġu rmunkati.

It-2 ta' Ġunju, 2026

AVVIŻ TAL-PULIZIJA

Nru. 136

Bis-saħħa tal-Artikolu 52(1) tal-Ordinanza dwar ir-Regolament tat-Traffiku (Kap. 65), il-Kummissarju tal-Pulizija jgħarraf illi l-vetturi tas-sewqan ma jkunux jistgħu jgħaddu mit-toroq imsemmija hawn taħt fid-dati u l-ħinijiet indikati.

Marsaxlokk

Nhar il-Ħamis, 4 ta' Ġunju, 2026, mis-6.30 p.m. sad-8.45 p.m., minn Xatt is-Sajjieda, Triq Sant'Andrija, Triq il-Firilla, Triq San Franġisk u Triq l-Arżnell.

Public transport will not be affected;

On Monday, 15th June, 2026, from 9.00 a.m. to 11.00 a.m., through Triq Rudolph Saliba, Triq Ħal Bajjada, Triq Sant'Agata, Pjazza San Katald and the parish square.

Public transport will not be affected;

On Thursday, 18th June, 2026, from noon to midnight, through Triq il-Kbira.

Public transport will not be affected;

On Friday, 19th June, 2026, from 4.00 p.m. to 11.30 p.m., through the parish square, Triq San Pawl in front of the Labour Party's club, Triq Santa Rita and Triq il-Kulleġġ.

Public transport will not be affected;

On Saturday, 20th June, 2026, from 7.00 p.m. to 11.30 p.m., through the parish square, Triq il-Kulleġġ, Triq il-Konti Ruġġieru, Triq Ġorġ Borg Olivier, Triq San Franġisk, Triq l-Isptar, Triq il-Kbira, Triq San Pawl and Triq Cosmanna Navarra.

Public transport will not be diverted;

On Sunday, 21st June, 2026, from 8.00 a.m. to noon, through the parish square, Triq il-Kulleġġ, Triq il-Konti Ruġġieru, Triq Ġorġ Borg Olivier, Triq San Franġisk, Triq l-Isptar, Triq il-Kbira and Triq San Pawl.

On Sunday, 21st June, 2026, from 4.00 p.m. to 11.30 p.m., through Triq ir-Rebħa, Triq San Pawl, the parish square, Triq il-Kbira, Triq San Ġużepp, Pjazza L'Isle Adam, Triq Santu Wistin and Triq is-Saqqajja.

Public transport will not be diverted.

Vehicles found in contravention to the order of this notice are liable to be towed.

2nd June, 2026

POLICE NOTICE

No. 136

In virtue of Article 52(1) of the Traffic Regulation Ordinance (Cap. 65), the Commissioner of Police hereby notifies that the transit of vehicles from the streets mentioned hereunder will be suspended on the dates and times indicated.

Marsaxlokk

On Thursday, 4th June, 2026, from 6.30 p.m. to 8.45 p.m., through Xatt is-Sajjieda, Triq Sant'Andrija, Triq il-Firilla, Triq San Franġisk and Triq l-Arżnell.

It-trasport pubbliku se jkun affettwat.

Birkirkara

Nhar il-Ħamis, 4 ta' Ġunju, 2026, mis-6.00 p.m. sat-8.30 p.m., minn Triq il-Wied, Triq in-Naxxar, Triq il-Bwieraq u Triq Anġlu Mallia.

It-trasport pubbliku mhux se jkun devjat.

L-Imtarfa

Nhar il-Ħadd, 7 ta' Ġunju, 2026, mis-7.15 p.m. sat-8.00 p.m., minn Triq it-Torri tal-Arloġġ, Triq Sir Leslie Rundle, Triq San David u Triq ir-Reġimenti Maltin.

It-trasport pubbliku mhux se jkun devjat.

L-Imdina

Nhar il-Ħadd, 7 ta' Ġunju, 2026, mill-10.30 a.m. sal-11.15 a.m., mill-pjazza tal-arċisqof, Triq San Pawl, Triq Inguanez u Triq Villegaignon.

San Ġiljan

Nhar il-Ħadd, 7 ta' Ġunju, 2026, mis-7.00 p.m. sad-9.00 p.m., minn Triq Lapsi, Triq Sant'Anġlu, Triq il-Karmnu, Triq il-Kbira u Triq Mons. Guido Calleja.

It-trasport pubbliku mhux se jkun affettwat.

Tal-Ibraġġ

Nhar il-Ħadd, 7 ta' Ġunju, 2026, mis-6.30 p.m. sad-9.00 p.m., minn Triq Tal-Ibraġġ, Triq M. Pianta, Triq G. Lebrun, Triq in-Nofs, Triq il-Kwarta, Triq il-Kartoċċ u Triq il-Miżura.

It-trasport pubbliku se jkun affettwat għal ftit minuti.

Il-Balluta

Nhar il-Ġimgħa, 12 ta' Ġunju, 2026, mis-6.00 p.m. sad-9.00 p.m., minn Triq Ċensu Tabone, Triq it-Torri, Triq il-Kulleġġ l-Antik, Triq Scicluna, Triq is-Sur Fons, Triq Manwel Dimech u l-pjazza tal-Balluta.

It-trasport pubbliku se jkun affettwat.

Iż-Żejtun

Nhar it-Tlieta, 16 ta' Ġunju, 2026, mill-5.00 p.m. sas-7.00 p.m., minn ħdejn il-knisja ta' San Girgor, Triq San Girgor u Misraħ ir-Repubblika.

Public transport will be affected.

Birkirkara

On Thursday, 4th June, 2026, from 6.00 p.m. to 8.30 p.m., through Triq il-Wied, Triq in-Naxxar, Triq il-Bwieraq and Triq Anġlu Mallia.

Public transport will not be diverted.

Mtarfa

On Sunday, 7th June, 2026, from 7.15 p.m. to 8.00 p.m., through Triq it-Torri tal-Arloġġ, Triq Sir Leslie Rundle, Triq San David and Triq ir-Reġimenti Maltin.

Public transport will not be diverted.

Mdina

On Sunday, 7th June, 2026, from 10.30 a.m. to 11.15 a.m., through the archbishop's square, Triq San Pawl, Triq Inguanez and Triq Villegaignon.

Saint Julian's

On Sunday, 7th June, 2026, from 7.00 p.m. to 9.00 p.m., through Triq Lapsi, Triq Sant'Anġlu, Triq il-Karmnu, Triq il-Kbira and Triq Mons. Guido Calleja.

Public transport will not be affected.

Tal-Ibraġġ

On Sunday, 7th June, 2026, from 6.30 p.m. to 9.00 p.m., through Triq Tal-Ibraġġ, Triq M. Pianta, Triq G. Lebrun, Triq in-Nofs, Triq il-Kwarta, Triq il-Kartoċċ and Triq il-Miżura.

Public transport will be affected for a few minutes.

Balluta

On Friday, 12th June, 2026, from 6.00 p.m. to 9.00 p.m., through Triq Ċensu Tabone, Triq it-Torri, Triq il-Kulleġġ l-Antik, Triq Scicluna, Triq is-Sur Fons, Triq Manwel Dimech and Balluta's square.

Public transport will be affected.

Żejtun

On Tuesday, 16th June, 2026, from 5.00 p.m. to 7.00 p.m., through near Saint Gregory's church, Triq San Girgor and Misraħ ir-Repubblika.

It-trasport pubbliku se jkun affettwat;

Nhar is-Sibt, 20 ta' Ġunju, 2026, mill-5.30 p.m. sas-7.30 p.m., minn Misraħ Gregorio Bonici, Triq il-Madonna tal-Bon Kunsill u Misraħ Karlu Diacono.

It-trasport pubbliku se jkun affettwat.

Vetturi li jiksru l-ordni ta' dan l-avviż ikunu suġġetti li jiġu rmunkati.

It-2 ta' Ġunju, 2026

TRANSPORT MALTA

Avviż Lokali lill-Baħħara Nru 91 tal-2026

Tneħħija temporanja tal-Port Lateral Buoy – Grand Harbour

Id-Direttorat tal-Portijiet u l-Yachting, Transport Malta, jinforma lill-baħħara u s-sidien tal-bastimenti li l-Port Lateral Buoy (Fl(4)R.6s) fl-entratura tad-Daħla tad-Dockyard fil-Port il-Kbir, se jitneħħa temporanjament għal manutenzjoni b'seħħ immedjat u sakemm jingħata avviż ieħor.

Latitudni (T)	*Longitudni (L)*
35° 53'.503	014° 30'.915

Il-baħħara u l-operaturi tal-bastimenti huma avżati biex joqogħdu attenti waqt li jinnavigaw fil-viċinanza tad-Daħla tad-Dockyard. Huma għandhom josservaw mal-istruzzjonijiet mogħtija fuq VHF channel 12 u/jew mill-Valletta VTS.

Chart affettwata: BA 177

It-2 ta' Ġunju, 2026

TRANSPORT MALTA

Avviż Lokali lill-Baħħara Nru 92 tal-2026

Xogħlijiet viċin il-moll fl-Aħrax tal-Madonna, il-Mellieħa – (Red Cross Quay)

Id-Direttorat tal-Portijiet u l-Yachting, Transport Malta, javża lill-baħħara u lill-pubbliku ġenerali li se jsiru xogħlijiet viċin il-moll fl-Aħrax tal-Madonna, il-Mellieħa (Red Cross Quay).

Ix-xogħlijiet jibdew b'seħħ immedjat u mistenni jitlestew sal-Erbgħa, 17 ta' Ġunju, 2026.

Iż-żoni speċifiċi tax-xogħol huma indikati fis-sit elektroniku ta Transport Malta (www.transport.gov.mt).

Public transport will be affected;

On Saturday, 20th June, 2026, from 5.30 p.m. to 7.30 p.m., through Misraħ Gregorio Bonici, Triq il-Madonna tal-Bon Kunsill and Misraħ Karlu Diacono.

Public transport will be affected.

Any vehicles found parked in contravention to the order of this notice are liable to be towed away.

2nd June, 2026

TRANSPORT MALTA

Local Notice to Mariners No. 91 of 2026

Temporary removal of Port Lateral Buoy – Grand Harbour

The Ports and Yachting Directorate, Transport Malta, notifies mariners and owners of vessels that the Port Lateral Buoy (Fl(4)R.6s) at the entrance of Id-Daħla tad-Dockyard within the Grand Harbour, will be temporarily removed for maintenance with immediate effect and until further notice.

Latitude (N)	*Longitude (E)*
35° 53'.503	014° 30'.915

Mariners and operators of vessels are advised to keep a sharp lookout and proceed with caution while navigating in the vicinity of Id-Daħla tad-Dockyard. They are to comply with instructions on VHF Channel 12 and/or by Valletta VTS.

Chart affected: BA 177

2nd June, 2026

TRANSPORT MALTA

Local Notice to Mariners No. 92 of 2026

Works near the quay at L-Aħrax tal-Madonna, Mellieħa – (Red Cross Quay)

The Ports and Yachting Directorate, Transport Malta, notifies mariners and the general public that works will be carried out near the quay at L-Aħrax tal-Madonna, Mellieħa (Red Cross Quay).

The works will commence with immediate effect and are expected to be completed by Wednesday, 17th June, 2026.

The specific work area is indicated in the chart found on the Transport Malta website (www.transport.gov.mt).

L-operazzjonijiet se jinvolvu crane barge u għaddasa li se jtajru l-bandiera 'A' tal-Kodiċi Internazzjonali tas-Sinjali.

Distanza ta' sigurtà ta' mill-inqas 100m miż-żona tax-xogħol għandha tinżamm f'kull ħin.

Il-baħħara u l-operaturi tal-bastimenti għandhom jinnavigaw b'veloċità baxxa (mingħajr rima) u joqogħdu attenti meta jkunu fil-viċinanza. Huma għandhom jikkoperaw mal-kuntrattur fuq il-post.

Il-baħħara għandhom josservaw l-istruzzjonijiet maħruġa fuq VHF channel 12 u/jew 16 ta Valletta VTS.

Chart affettwata: BA 211

It-2 ta' Ġunju, 2026

TRANSPORT MALTA

Avviż Lokali lill-Baħħara Nru 93 tal-2026

Għadis f'lokalitajiet differenti – Studju ta' Monitoraġġ ta' Speċi Marittimi Mhux Indiġeni

Id-Direttorat tal-Portijiet u l-Yachting, Transport Malta, jinforma lill-baħħara u lill-proprjetarji tal-bastimenti li se jsiru spezzjonijiet bl-għadis f'postijiet differenti fi kwalunkwe jum bejn it-Tnejn, 8 ta' Ġunju, 2026 u l-Ġimgħa, 3 ta' Lulju, 2026.

L-ispezzjonijiet bl-għadis se jsiru bejn it-8.00 a.m. u l-5.00 p.m., fiż-żoni kif muri fis-sit elettroniku ta' Transport Malta (www.transport.gov.mt):

	Latitudni (N)	*Longitudni (E)*	
A	35°49'.796	14°31'.951	
B	35°49'.524	14°31'.882	Chart A
C	35°50'.120	14°32'.756	
D	35°50'.112	14°33'.110	Chart B
E	35°53'.886	14°30'.033	
F	35°54'.074	14°30'.190	Chart C
G	35°53'.385	14°31'.018	
H	35°53'.357	14°31'.375	Chart D

Matul l-ispezzjonijiet, l-għaddasa se jirċievu gwida minn fuq dgħajsa tas-sapport jew mingħand persuna dežinjata stazzjonata fuq il-pontun jew il-moll viċin, fejn il-bandiera 'A' tal-Kodiċi Internazzjonali tas-Sinjali se tkun esibita b'mod prominenti.

The operations will involve a crane barge and scuba divers who will be displaying the International Code of Signals flag 'A'.

A safety distance of at least 100m from the area of work shall be maintained at all times.

Mariners and vessel operators are to navigate with caution and at slow speed (no wake) when in the vicinity. They are to cooperate with the contractor on-site.

Mariners are to comply with instructions issued on VHF channel 12 and/or 16 by Valletta VTS.

Chart affected: BA 211

2nd June, 2026

TRANSPORT MALTA

Local Notice to Mariners No. 93 of 2026

Diving in different localities – Marine Non-indigenous Species Monitoring Study

The Ports and Yachting Directorate, Transport Malta, notifies mariners and owners of vessels that diving inspections will be carried out in various locations on any date between Monday, 8th June, 2026 to Friday, 3rd July, 2026.

The diving inspections will be held between 0800 hours and 1700 hours, within the areas as follows as shown in the charts found on the Transport Malta website (www.transport.gov.mt):

	Latitude (N)	*Longitude (E)*	
A	35°49'.796	14°31'.951	
B	35°49'.524	14°31'.882	Chart A
C	35°50'.120	14°32'.756	
D	35°50'.112	14°33'.110	Chart B
E	35°53'.886	14°30'.033	
F	35°54'.074	14°30'.190	Chart C
G	35°53'.385	14°31'.018	
H	35°53'.357	14°31'.375	Chart D

During the diving inspection, scuba divers will receive guidance from a designated person stationed on the nearby pontoon or quay, where the International Code of Signals flag 'A' will prominently be displayed.

Huwa kruċjali għas-sigurtà ta' kulħadd involut li l-bastimenti kollha jżommu distanza minima ta' 100 metru mill-għaddasa kull meta dawn ikunu viżibbli.

Il-kaptana u l-operaturi tal-bastimenti huma avżati biex joqogħdu attenti, jipproċedu b'kawtela u b'veloċità sigura meta jinnavigaw fiż-żoni msemmija hawn fuq. Huma għandhom josservaw l-istruzzjonijiet mogħtija fuq VHF Channel 12 u/jew 16 minn Valletta VTS.

Charts affettwati: BA 36 u 177

It-2 ta' Ġunju, 2026

TRANSPORT MALTA

Avviż Lokali lill-Baħħara Nru 94 tal-2026

Tneħħija ta' Bastimenti u Irmiġġi fil-Bajja ta' San Pawl

Id-Direttorat tal-Portijiet u l-Yachting, Transport Malta, jinforma lill-baħħara u lill-proprjetarji tal-bastimenti li, minħabba r-riskju għoli ta' ħsara lill-cable tad-data, il-vapuri kollha rmiġġati fiż-żona murija fis-sit elettroniku tat-Transport Malta (www.transport.gov.mt) huma affettwati

L-irmiġġi li jinsabu fiż-żona delinjata mill-punti immaginarji A, B, C, D, E, F u x-xatt, kif muri fis-sit electroniku tat-Transport Malta (www.transport.gov.mt), għandhom jitneħħew immedjatament u mhux aktar tard mill-15 ta' Ġunju, 2026.

Punti	*Latitudni (T)*	*Longitudni (L)*
A	35° 57'.027	014° 23'.911
B	35° 57'.072	014° 23'.889
C	35° 57'.131	014° 23'.880
D	35° 57'.206	014° 23'.891
E	35° 57'.199	014° 23'.926
F	35° 57'.035	014° 23'.943

Kull bastiment, irmiġġ u tagħmir tal-art assoċjat li jibqa' f'din iż-żona wara d-data stipulata se jitneħħa. L-Awtorità ma taċċetta ebda responsabbiltà għal kwalunkwe ħsara li tista' tiġi kkawżata waqt it-tneħħija tal-bastimenti, l-irmiġġi u rkapti tal-art assoċjat.

Barra minn hekk, il-baħħara huma mfakkra li huwa pprojbit li jitqiegħdu rmiġġi u rkapti tal-art mingħajr il-permess mill-Awtorità u li l-approċċi għal terminals marittimi, żoni ta' manuvra u mogħdijiet għandhom jibqgħu liberi f'kull ħin.

Nuqqas ta' konformità mad-direzzjonijiet ta' hawn fuq jista' jkun suġġett għal proċeduri legali.

It is crucial for the safety of all involved that all vessels must maintain a minimum distance of 100 meters from the divers whenever they are in sight.

Masters and operators of vessels are advised to keep a sharp lookout, proceed with caution and at safe speed when navigating in the above-mentioned areas. They are to comply with instructions given on VHF Channel 12 and/or 16 by Valletta VTS.

Charts affected: BA 36 and 177

2nd June, 2026

TRANSPORT MALTA

Local Notice to Mariners No. 94 of 2026

Removal of Vessels and Moorings at Il-Bajja ta' San Pawl

The Ports and Yachting Directorate, Transport Malta, notifies mariners and vessel owners that, due to the high risk of damage to the data cable, all vessels moored within the area shown on the chart found on the Transport Malta website (www.transport.gov.mt) are affected.

Moorings situated in the area delineated by imaginary points A, B, C, D, E, F and the coastline, as shown on the chart found on the Transport Malta website (www.transport.gov.mt), are to be removed immediately and no later than 15th June, 2026.

Points	*Latitude (N)*	*Longitude (E)*
A	35° 57'.027	014° 23'.911
B	35° 57'.072	014° 23'.889
C	35° 57'.131	014° 23'.880
D	35° 57'.206	014° 23'.891
E	35° 57'.199	014° 23'.926
F	35° 57'.035	014° 23'.943

Any vessels, moorings and associated ground tackle that are left in this area after the stipulated date will be removed. The Authority will accept no liability whatsoever for any damage that may be caused while removing the said vessels, moorings and associated ground tackle.

Furthermore, mariners are reminded that it is prohibited to lay any moorings and ground tackle without the prior permission of the Authority and that approaches to marine terminals, maneuvering areas and fairways are to be kept clear at all times.

Failure to comply with the above directions may be subject to legal proceedings.

Chart affettwata: BA 211

It-2 ta' Ġunju, 2026

TRANSPORT MALTA

Avviż Lokali lill-Baħħara Nru 95 tal-2026

Stħarriġ tal-Macrolitter fl-Ibħra Territorjali ta' Malta

Id-Direttorat tal-Portijiet u l-Yachting,Transport Malta, jixtieq jinforma lill-baħħara u lill-proprjetarji tal-bastimenti li se jsir stħarriġ tal-makrolitter fl-ibħra territorjali ta' Malta.

L-istħarriġ huwa skedat jibda f'Ġunju 2026 u mistenni jitlesta sa Ġunju 2027, u jkopri dawn it-transect lines:

	Latitudni (T)	*Longitudni (L)*
WT1	36°02'.796	14°11'.172
	36°02'.905	14°11'.209
WT2	35°58'.566	14°24'.931
	35°58'.163	14°25'.376
WT3	35°54'.633	14°19'.583
	35°55'.175	14°19'.595
WT4	35°48'.212	14°31'.018
	35°48'.237	14°31'.682

L-istħarriġ tal-makrolitter se jinvolvi bugħaddasa li jaħdmu taħt il-gwida ta' superviżur designat stazzjonat fuq il-vapur ta' studju ZAR mini RIB11DL, li se jtajjar b'mod prominenti il-bandiera 'A' tal-Kodiċi Internazzjonali tas-Sinjali.

Huwa kruċjali għas-sigurtà ta' kulħadd involut li l-bastimenti kollha jżommu distanza minima ta' 100 metru mill-għaddasa kull meta jkunu viżibbli.

Matul l-istħarriġ, il-vapur ZAR mini RIB11DL se jkun limitat fil-kapaċità tiegħu li jimmanuvra.

Il-kaptani u l-operaturi tal-bastimenti huma avżati biex joqogħdu attenti u jinnavigaw b'kawtela u b'veloċità sigura (mingħajr rima) meta jkunu fiż-żoni indikati hawn fuq. Huma ħandhom josservaw l-istruzzjonijiet mogħtija fuq VHF channel 12 u/jew 16 minn Valletta VTS, jew minn kwalunkwe aġenzija tal-infurzar fuq is-sit.

Charts affettwati: BA 194, 2537, 2538

It-2 ta' Ġunju, 2026

Chart affected: BA 211

2nd June, 2026

TRANSPORT MALTA

Local Notice to Mariners No. 95 of 2026

Macrolitter Surveys within Maltese Territorial Waters

The Ports and Yachting Directorate, Transport Malta, would like to inform mariners and owners of vessels that a Macrolitter Survey will be conducted within the Maltese territorial waters.

The survey is scheduled to commence in June 2026 and is expected to be completed by June 2027, covering the following transect lines:

	Latitude (N)	*Longitude (E)*
WT1	36°02'.796	14°11'.172
	36°02'.905	14°11'.209
WT2	35°58'.566	14°24'.931
	35°58'.163	14°25'.376
WT3	35°54'.633	14°19'.583
	35°55'.175	14°19'.595
WT4	35°48'.212	14°31'.018
	35°48'.237	14°31'.682

The Macrolitter survey will involve scuba divers operating under the guidance of a designated supervisor stationed on the survey vessel ZAR mini RIB11DL, which will display the International Code of Signals flag 'A' prominently.

It is crucial for the safety of all involved that all vessels must maintain a minimum distance of 100 meters from the divers whenever they are in sight.

During survey operations, the vessel ZAR mini RIB11DL will be restricted in its ability to manoeuvre.

Masters and operators of vessels are advised to keep a sharp lookout, navigate with caution and at safe speed (no wake) when navigating in the above indicated area. They are to comply with instructions given on VHF Channel 12 and/or 16 by Valletta VTS, or by any enforcement agency on-site.

Charts affected: BA 194, 2537, 2538

2nd June, 2026

TRANSPORT MALTA

Avviż Lokali lill-Baħħara Nru 96 tal-2026

Stabbiliment ta' Żona Protetta – Il-Bajja tas-Salina

Id-Direttorat tal-Portijiet u l-Yachting, Transport Malta, jinforma lill-baħħara u lill-proprjetarji tal-bastimenti li ġiet stabbilita żona protetta fil-Bajja tas-Salina.

Iż-żona protetta tinsab ġewwa ż-żona delinjata mill-punti immaginarji A, B, C, D, E, u F, u x-xatt, kif muri fis-sit elettroniku ta' Transport Malta (www.transport.gov.mt).

Punti	*Latitudni (T)*	*Longitudni (L)*
A	35° 56'.938	014° 25'.699
B	35° 56'.954	014° 25'.682
C	35° 56'.971	014° 25'.683
D	35° 56'.983	014° 25'.688
E	35° 56'.999	014° 25'.707
F	35° 56'.989	014° 25'.727

Kull bastiment, irmiġġ, u rkapti tal-art assoċjati li jibqgħu f'din iż-żona wara l-Ħadd, 14 ta' Ġunju, 2026, se jitneħħew. L-Awtorità ma taċċetta l-ebda responsabbiltà għal kwalunkwe ħsara li tista' sseħħ waqt it-tneħħija tal-bastimenti, rmiġġi, u rkapti tal-art assoċjati.

Barra minn hekk, il-baħħara huma mfakkra li huwa pprojbit li jitqiegħdu rmiġġi u rkapti tal-art mingħajr il-permess mill-Awtorità u li l-approċċi għal marine terminals, żoni ta' manuvra u mogħdijiet għandhom jibqgħu liberi f'kull ħin.

Nuqqas ta' konformità mad-direzzjonijiet ta' hawn fuq tista' tkun suġġetta għal proċeduri legali.

Chart affettwata: BA 211

It-2 ta' Ġunju, 2026

TRANSPORT MALTA

Local Notice to Mariners No. 96 of 2026

Establishment of a Protected Zone area – Salina Bay

The Ports and Yachting Directorate, Transport Malta, notifies mariners and vessel owners that a protected zone area within Salina Bay has been established.

The protected zone is situated within the area delineated by the imaginary points A, B, C, D, E, and F, and the coastline, as shown on the chart found on the Transport Malta website (www.transport.gov.mt):

Points	*Latitude (N)*	*Longitude (E)*
A	35° 56'.938	014° 25'.699
B	35° 56'.954	014° 25'.682
C	35° 56'.971	014° 25'.683
D	35° 56'.983	014° 25'.688
E	35° 56'.999	014° 25'.707
F	35° 56'.989	014° 25'.727

Any vessels, moorings, and associated ground tackle left in this area after Sunday, 14th June, 2026, will be removed. The Authority accepts no liability whatsoever for any damage that may occur during the removal of the said vessels, moorings, and associated ground tackle.

Furthermore, mariners are reminded that it is prohibited to lay any moorings and ground tackle without the prior permission of the Authority and that approaches to marine terminals, maneuvering areas and fairways are to be kept clear at all times.

Failure to comply with the above directions may be subject to legal proceedings.

Chart affected: BA 211

2nd June, 2026

DIPARTIMENT GĦAR-RELAZZJONIJIET INDUSTRIJALI U TAL-IMPJIEG

Trade Unions u Assoċjazzjonijiet tal-Prinċipali

Ir-Reġistratur tat-Trade Unions jgħarraf illi skont l-artikolu 58 tal-Att tal-2002 dwar Relazzjonijiet Industrijali, it-Trade Unions u Assoċjazzjonijiet tal-Prinċipali rreġistrati huma mitluba illi fi żmien ħmistax-il jum mil-lum, jibagħtu lir-Reġistratur tat-Trade Unions, f'121, Triq Melita, Il-Belt Valletta, dawn id-dettalji:

a) Lista tal-ismijiet tal-uffiċjali tal-union jew assoċjazzjoni, li turi wkoll il-kariga ta' kull wieħed minnhom;

DEPARTMENT FOR INDUSTRIAL AND EMPLOYMENT RELATIONS

Trade Unions and Employers' Associations

The Registrar of Trade Unions notifies that in terms of section 58 of the Employment and Industrial Relations Act, 2002, all registered Trade Unions and Employers' Associations are required to forward to the Registrar of Trade Unions at 121, Triq Melita, Valletta, within fifteen days, the following particulars:

a) a list of the names of the officers of the union or association, showing also the office held by each of them;

b) dikjarazzjoni li l-ismijiet tal-membri u partikolaritajiet oħra murija fir-reġistrazzjoni li għandha tinżamm skont l-artikolu 57 ta' dan l-Att ikunu ġew aġġornati u li t-tibdil meħtieġ ikun sar fl-imsemmija reġistrazzjoni għal dan il-għan;

c) in-numru tal-membri tal-Union jew Assoċjazzjoni (speċifikat kemm minnhom huma rġiel u kemm minnhom huma nisa);

d) dikjarazzjoni tad-dħul, fondi u nfiq tal-Union jew Assoċjazzjoni dwar is-sena ta' qabel;

e) kopja tar-rapport annwali li juri l-ħidma tal-Union jew Assoċjazzjoni matul is-sena ta' qabel jew jekk ma jkun sar ebda rapport bħal dak, dikjarazzjoni ffirmata mis-Segretarju tal-Union jew Assoċjazzjoni li turi l-imsemmija ħidma matul dik is-sena.

It-2 ta' Ġunju, 2026

MINISTERU GĦALL-AGRIKOLTURA, IS-SAJD U D-DRITTIJIET TAL-ANNIMALI

Aġenzija għall-Pagamenti Agrikoli u Rurali (ARPA)

Għajnuna mill-Istat għal Skema ta' Agroforestrija għall-Bdiewa tal-Art – it-Tieni Sejħa

L-Aġenzija għall-Pagamenti Agrikoli u Rurali (ARPA), fi ħdan il-Ministeru għall-Agrikoltura, is-Sajd u d-Drittijiet tal-Annimali (MAFA), tavża li qed testendi d-data tal-għeluq għas-sottomissjoni tal-applikazzjoniet taħt it-tieni sejħa tal-iskema tal-Agroforestrija sal-Ġimgħa, 12 ta' Ġunju, 2026.

Applikazzjonijiet sottomessi wara din id-data ma jiġux aċċettati.

L-applikazzjonijiet għandhom jimtlew u jiġu ffirmati personalment f'wieħed mill-postijiet li ġejjin:

ARPA Front Office: Suq tal-Pitkalija, Ta' Qali, Limiti ta' Ħ'Attard
Uffiċċju ta' Għawdex: Razzett Sperimentali tal-Gvern, Triq l-Imġarr, Ix-Xewkija

Għal aktar informazzjoni wieħed jista':

Jaċċessa l-linji gwida dettaljati disponibbli fuq is-sit elettroniku tal-ARPA (https://arpa.gov.mt/)
Iċempel lill-Front Office tal-ARPA fuq 2292 6148 (Malta)
Jibgħat ittra elettronika lil (arpa.mafa@gov.mt)

It-2 ta' Ġunju, 2026

b) a declaration that the names of members and other particulars shown in the records required to be kept by section 57 of this Act have been brought up to date and that the necessary alterations have been made to the said record for that purpose;

c) the number of members of the Trade Union or Employers' Association (specified how many of the members are males and how many are females);

d) a statement of the receipts, funds and expenditure of the Union or Association in respect of the preceding year;

e) a copy of the annual report showing the activities of the Union or Association during the preceding year, or, if no such report had been made, a statement signed by the Secretary of the Union or Association showing the said activity during that year.

2nd June, 2026

MINISTRY FOR AGRICULTURE, FISHERIES AND ANIMAL RIGHTS

Agricultural and Rural Payments Agency (ARPA)

State Aid for an Agroforestry Scheme for Land Farmers – Second Call

The Agricultural and Rural Payments Agency (ARPA), within the Ministry for Agriculture, Fisheries and Animal Rights (MAFA), hereby notifies that it is extending the deadline for the submission of applications for the second call of the Agroforestry scheme until Friday, 12th June, 2026.

Applications submitted after this date will not be accepted.

Applications must be completed and signed in person at one of the following locations:

ARPA Front Office: Pitkali Markets, Ta' Qali, l/o Ħ'Attard
Gozo Front Office: Government Experimental Farm, Triq l-Imġarr, Xewkija

For more information one may:

Access the detailed guidance notes available on the Agency's website (https://arpa.gov.mt/)
Call ARPA's Front Office on 2292 6148 (Malta)
Send an email to (arpa.mafa@gov.mt)

2nd June, 2026

KUNSILL LOKALI ĦAD-DINGLI

Sospensjoni ta' Traffiku u Parkeġġ

Il-Kunsill Lokali Ħad-Dingli jgħarraf li skont l-Avviż Legali 101/97 it-toroq li jidhru hawn taħt se jiġu kklassifikati bħala 'Tow Zones'.

Il-Kunsill Lokali Ħad-Dingli jgħarraf li l-passaġġ u t-twaqqif ta' vetturi huma pprojbiti fit-toroq imsemmija hawn taħt fid-dati u ħinijiet indikati.

Nhar il-Ġimgħa, 5 ta' Ġunju, 2026, minn nofsinhar sas-6.00 p.m., hemm bżonn ta' għeluq sħiħ tat-triq u projbizzjoni ta' parkeġġ f'għaxar spazji ta' parkeġġ fi Triq Panoramika.

Vetturi li jiksru l-ordni ta' dan l-avviż ikunu suġġetti li jiġu rmunkati.

It-2 ta' Ġunju, 2026

KUNSILL LOKALI ĦAD-DINGLI

Sospensjoni Intermittenti ta' Traffiku u Parkeġġ

Nhar il-Ħamis, 4 ta' Ġunju, 2026, mis-7.00 a.m. sal-5.00 p.m., minn sitt spazji ta' parkeġġ fi Triq il-Parroċċa;

Mis-1.00 p.m. tal-Ħamis, 4 ta' Ġunju, 2026, sal-11.59 p.m. tas-Sibt, 6 ta' Ġunju, 2026, minn għoxrin spazju ta' parkeġġ fi Triq Panoramika;

Nhar il-Ġimgħa, 5 ta' Ġunju, 2026, mis-6.00 a.m. sas-6.00 p.m., hemm bżonn ta' għeluq intermittenti tat-triq u projbizzjoni ta' parkeġġ f'għaxar spazji ta' parkeġġ fi Triq il-Knisja;

Nhar il-Ġimgħa, 5 ta' Ġunju, 2026, mis-6.00 a.m. sas-6.00 p.m., hemm bżonn ta' għeluq intermittenti tat-triq ta' Triq id-Dejqa (pedonali);

Nhar il-Ġimgħa, 5 ta' Ġunju, 2026, mis-6.00 a.m. sas-6.00 p.m., hemm bżonn ta' għeluq intermittenti tat-triq u projbizzjoni ta' parkeġġ fi ħmistax-il spazju ta' parkeġġ fi Triq il-Parroċċa, Triq San Pawl, Misraħ Ġużi Abela u Triq Għar Bittija;

Nhar il-Ġimgħa, 5 ta' Ġunju, 2026, mis-6.00 a.m. sas-6.00 p.m., hemm bżonn ta' għeluq intermittenti tat-triq u projbizzjoni ta' parkeġġ fi tmien spazji ta' parkeġġ f'Misraħ Frenċ Abela u Triq Ċensa Spiteri;

Nhar is-Sibt, 6 ta' Ġunju, 2026, mill-11.00 a.m. sal-11.00 p.m., hemm bżonn ta' għeluq intermittenti tat-triq u projbizzjoni ta' parkeġġ fi ħmistax-il spazju ta' parkeġġ f'Misraħ Ġużè Abela, Triq Għar Bittija, Triq San Pawl u Triq il-Parroċċa;

Nhar is-Sibt, 6 ta' Ġunju, 2026, mill-11.00 a.m. sal-11.00 p.m., hemm bżonn ta' għeluq intermittenti tat-triq ta' Triq id-Dejqa (pedonali);

ĦAD-DINGLI LOCAL COUNCIL

Suspension of Traffic and Parking

The Ħad-Dingli Local Council notifies that in terms of Legal Notice 101/97, the streets listed hereunder will be closed and are to be classified as 'Tow Zones'.

The Ħad-Dingli Local Council hereby notifies that the stopping and parking of vehicles in the streets mentioned are prohibited on the indicated dates and times.

On Friday, 5th June, 2026, from noon to 6.00 p.m., full road closure and no parking in ten parking spaces are required in Triq Panoramika.

Vehicles found in contravention of this notice will be liable to be towed.

2nd June, 2026

ĦAD-DINGLI LOCAL COUNCIL

Intermittent Suspension of Traffic and Parking

On Thursday, 4th June, 2026, from 7.00 a.m. to 5.00 p.m., through six parking spaces in Triq il-Parroċċa;

From 1.00 p.m. of Thursday, 4th June, 2026, to 11.59 p.m. of Saturday, 6th June, 2026, through twenty parking spaces in Triq Panoramika;

On Friday, 5th June, 2026, from 6.00 a.m. to 6.00 p.m., intermittent road closure and no parking in ten parking spaces are required in Triq il-Knisja;

On Friday, 5th June, 2026, from 6.00 a.m. to 6.00 p.m., intermittent road closure is required in Triq id-Dejqa (pedestrian);

On Friday, 5th June, 2026, from 6.00 a.m. to 6.00 p.m., intermittent road closure and no parking in fifteen parking spaces are required in Triq il-Parroċċa, Triq San Pawl, Misraħ Ġużè Abela and Triq Għar Bittija;

On Friday, 5th June, 2026, from 6.00 a.m. to 6.00 p.m., intermittent road closure and no parking in eight parking spaces are required in Misraħ Frenċ Abela and Triq Ċensa Spiteri;

On Saturday, 6th June, 2026, from 11.00 a.m. to 11.00 p.m., intermittent road closure and no parking in fifteen parking spaces are required in Misraħ Ġużè Abela, Triq Għar Bittija, Triq San Pawl and Triq il-Parroċċa;

On Saturday, 6th June, 2026, from 11.00 a.m. to 11.00 p.m., intermittent road closure is required in Triq id-Dejqa (pedestrian);

Nhar is-Sibt, 6 ta' Ġunju, 2026, mill-11.00 a.m. sal-11.00 p.m., hemm bżonn ta' għeluq intermittenti tat-triq u projbizzjoni ta' parkeġġ fi tmien spazji ta' parkeġġ f'Misraħ Frenċ Abela u Triq Ċensa Spiteri;

Nhar is-Sibt, 6 ta' Ġunju, 2026, mill-11.00 a.m. sal-11.00 p.m., hemm bżonn ta' għeluq intermittenti tat-triq u projbizzjoni ta' parkeġġ f'għaxar spazji ta' parkeġġ fi Triq il-Knisja.

Vetturi li jiksru l-ordni ta' dan l-avviż ikunu suġġetti li jiġu rmunkati.

It-2 ta' Ġunju, 2026

KUNSILL LOKALI L-IMDINA

Sospensjoni ta' Traffiku

Il-Kunsill Lokali l-Imdina jgħarraf li skont l-Avviż Legali 101/97 it-triq li tidher hawn taħt se tiġi kklassifikata bħala 'Tow Zone'.

Il-Kunsill Lokali l-Imdina jgħarraf li l-passaġġ u t-twaqqif ta' vetturi huma pprojbit fit-triq imsemmija hawn taħt fid-dati u ħinijiet indikati.

Nhar it-Tlieta, 2 ta' Ġunju, 2026, mis-7.00 p.m. sa nofsillejl, hemm bżonn għeluq sħiħ tal-Istazzjon fi Triq Għajn Ħammam.

Vetturi li jiksru l-ordni ta' dan l-avviż ikunu suġġetti li jiġu rmunkati.

It-2 ta' Ġunju, 2026

KUNSILL LOKALI L-IMDINA

Sospensjoni ta' Parkeġġ

Nhar it-Tlieta, 2 ta' Ġunju, 2026, mis-7.00 a.m. sa nofsillejl, minn għaxar spazji ta' parkeġġ fl-Istazzjon fi Triq Għajn Ħammam.

Vetturi li jiksru l-ordni ta' dan l-avviż ikunu suġġetti li jiġu rmunkati.

It-2 ta' Ġunju, 2026

KUNSILL LOKALI L-MELLIEĦA

Sospensjoni ta' Traffiku

Il-Kunsill Lokali l-Mellieħa jgħarraf li skont l-Avviż Legali 101/97 it-triq li tidher hawn taħt se tiġi kklassifikata bħala 'Tow Zone'.

On Saturday, 6th June, 2026, from 11.00 a.m. to 11.00 p.m., intermittent road closure and no parking in eight parking spaces are required in Misraħ Frenċ Abela and Triq Ċensa Spiteri;

On Saturday, 6th June, 2026, from 11.00 a.m. to 11.00 p.m., intermittent road closure and no parking in ten parking spaces are required in Triq il-Knisja.

Vehicles found in contravention of this notice will be liable to be towed.

2nd June, 2026

MDINA LOCAL COUNCIL

Suspension of Traffic

The Mdina Local Council notifies that in terms of Legal Notice 101/97, the street listed hereunder will be closed and is to be classified as 'Tow Zone'.

The Mdina Local Council hereby notifies that the stopping and parking of vehicles in the street mentioned are prohibited on the indicated dates and times.

On Tuesday, 2nd June, 2026, from 7.00 p.m. to midnight, full closure of L-Istazzjon in Triq Għajn Ħammam is required.

Vehicles found in contravention of this notice are liable to be towed.

2nd June, 2026

MDINA LOCAL COUNCIL

Suspension of Parking

On Tuesday, 2nd June, 2026, from 7.00 a.m. to midnight, through ten parking spaces in L-Istazzjon in Triq Għajn Ħammam.

Vehicles found in contravention of this notice are liable to be towed.

2nd June, 2026

MELLIEĦA LOCAL COUNCIL

Suspension of Traffic

The Mellieħa Local Council notifies that in terms of Legal Notice 101/97, the street listed hereunder will be closed and is to be classified as 'Tow Zone'.

Il-Kunsill Lokali l-Mellieħa jgħarraf li l-passaġġ u t-twaqqif ta' vetturi huma pprojbit fit-triq imsemmija hawn taħt fid-dati u ħinijiet indikati.

Nhar il-Ħamis, 4 ta' Ġunju, 2026, mis-7.00 a.m. sas-6.00 p.m., hemm bżonn ta' għeluq sħiħ tat-triq wara r-Riveria Spa Resort 'il barra minn Triq Ta' Msid.

Vetturi li jiksru l-ordni ta' dan l-avviż ikunu suġġetti li jiġu rmunkati.

It-2 ta' Ġunju, 2026

KUNSILL LOKALI L-MELLIEĦA

Sospensjoni ta' Parkeġġ

Mit-3.00 p.m. tal-Erbgħa, 3 ta' Ġunju, 2026 sas-6.00 p.m. tal-Ħamis, 4 ta' Ġunju, 2026, minn ħamsa u għoxrin spazju ta' parkeġġ fil-parkeġġ ta' wara r-Riveria Spa Resort 'il barra minn Triq Ta' Msid;

Nhar il-Ħamis, 4 ta' Ġunju, 2026, mis-6.00 a.m. sas-6.00 p.m., minn għaxar spazji ta' parkeġġ wara r-Riveria Spa Resort 'il barra minn Triq Ta' Msid.

Vetturi li jiksru l-ordni ta' dan l-avviż ikunu suġġetti li jiġu rmunkati

It-2 ta' Ġunju, 2026

KUNSILL LOKALI ĦAL SAFI

Laqgħa Annwali tal-Lokalità

Il-Kunsill Lokali Ħal Safi jgħarraf li se ssir laqgħa annwali tal-lokalità nhar l-Erbgħa, 24 ta' Ġunju, 2026, fis-sala tal-Kunsill Lokali, 40, Dar il-Kunsill, Triq l-Iskola, Ħal Safi, fis-6.00 p.m.

Ir-residenti kollha li isimhom jidher fl-aħħar ħarġa tar-reġistru elettorali huma mistiedna biex jattendu u jipparteċipaw fid-diskussjoni.

Residenti interessati li jattendu huma mitluba li jċemplu lill-Kunsill Lokali fuq 2168 9168, jew jibagħtu ittra elettronika lil (safi.lc@gov.mt) biex jirriservaw post.

It-2 ta' Ġunju, 2026

JOBSPLUS

Espressjoni ta' Interess (EOI)
Ref. EOI/JP/01/2026

Espressjoni ta' interess għas-servizz ta' verifiki ta' skemi u proġetti ffinanzjati mill-Unjoni Ewropea. Dan jinkludi

The Mellieħa Local Council hereby notifies that the stopping and parking of vehicles in the street mentioned are prohibited on the indicated dates and times.

On Thursday, 4th June, 2026, from 7.00 a.m. to 6.00 p.m., full road closure is required behind Riveria Spa Resort off Triq Ta' Msid.

Vehicles found in contravention of this notice are liable to be towed.

2nd June, 2026

MELLIEĦA LOCAL COUNCIL

Suspension of Parking

From 3.00 p.m. of Wednesday, 3rd June, 2026 to 6.00 p.m. of Thursday, 4th June, 2026, through twenty-five parking spaces in the parking lot behind Riveria Spa Resort off Triq Ta' Msid;

On Thursday, 4th June, 2026, from 6.00 a.m. to 6.00 p.m., through ten parking spaces behind Riveria Spa Resort off Triq Ta' Msid.

Vehicles found in contravention of this notice are liable to be towed.

2nd June, 2026

ĦAL SAFI LOCAL COUNCIL

Annual Locality Meeting

The Ħal Safi Local Council notifies residents that the annual locality meeting will be held on Wednesday, 24th June, 2026, at the Local Council's hall, 40, Dar il-Kunsill, Triq l-Iskola, Ħal Safi, at 6.00 p.m.

All residents whose names appear in the last Ħal Safi Council's electoral register are invited to attend and participate in the discussion.

Residents interested in attending are requested to call the Local Council via telephone number 2168 9168, or send an email to (safi.lc@gov.mt) for a reservation.

2nd June, 2026

JOBSPLUS

Expression of Interest (EOI)
Ref. EOI/JP/01/2026

Jobsplus is inviting expressions of interest for the provision of verification services for schemes and projects funded by

spezzjonijiet kemm online kif ukoll fiżikament fuq il-post, imwettqa mit-Taqsima tal-Monitoraġġ fi ħdan id-Diviżjoni tal-Iskemi u l-Proġetti ffinanzjati mill-UE ta' Jobsplus. Individwi eliġibbli huma mistiedna jibagħtu l-interess tagħhom skont is-sejħa. Id-dettalji jistgħu jinkisbu mis-sit elettroniku ta' Jobsplus (https://jobsplus.gov.mt/resources/publications).

L-applikazzjonijiet għandhom jaslu sa mhux aktar tard mit-Tlieta, 9 ta' Ġunju, 2026, sa nofsinhar.

It-2 ta' Ġunju, 2026

AWTORITÀ TAL-ARTIJIET

L-Uffiċjal Kap Eżekuttiv, Awtorità tal-Artijiet, jgħarraf li:

Offerti ssiġillati għall-avviżi li ġejjin għandhom jintefgħu fil-kaxxa tal-offerti tal-Awtorità tal-Artijiet, Berġa tal-Baviera, Il-Belt Valletta, sal-10.00 a.m. tal-Ħamis, 11 ta' Ġunju, 2026.

Avviż Nru. 16. Kiri, għall-perjodu li fadal tal-kirja preżenti li jintemm fil-21 t'Ottubru, 2039, tal-kjosk vojt tale quale fi Pjazza Tritoni, il-Belt Valletta, kif muri bl-aħmar fuq il-pjanta P.D.2018_0209 (part of). Il-kerrej preżenti ma jridx jibqa' fil-kirja u terz interessat lest li jidħol għar-rimanenti perjodu ta' din il-kirja. Dan it-terz interessat għandu d-dritt tal-ewwel rifjut riżervat favurih skont Artikolu Nru 3 (1) tal-Avviż Legali Nru 573.02. L-offerti għandhom ikunu akkumpanjati b'bid-bond għall-ammont ta' €50,000 kif stipulat fil-kundizzjonijiet tal-offerta. Offerti anqas mill-ammont ta' sebgħa u għoxrin elf u tliet mija u ħamsa u sebgħin ewro (€27,375) fis-sena ma jiġux ikkunsidrati. Irid isir ħlas ta' €50 għad-dokumenti tal-offerta.

Avviż Nru. 17. Għotja b'ċens temporanju għall-perjodu ta' 50 sena għal skopijiet kummerċjali ta' fond offrut bħala tale quale, liema fond għandu kejl ta' madwar tlieta u għoxrin metru kwadru (23m²) fil-livell żero (0) u sitta u għoxrin metru kwadru (26m²) fil-livell minus wieħed (-1), f'Nru 3, Triq Felic, il-Belt Valletta, kif muri bl-aħmar fuq il-pjanta P.D.214_88_A. L-offerti għandhom ikunu akkumpanjati b'bid-bond għall-ammont ta' €20,154 kif stipulat fil-kundizzjonijiet tal-offerta. Offerti anqas mill-ammont ta' sitt elef u seba' mija u tmintax-il ewro (€6,718) fis-sena ma jiġux ikkunsidrati. Din l-offerta tista' tkun suġġetta għal dritt magħruf bħala dritt tal-ewwel rifjut skont artikolu Nru 32 tal-Kapitolu Nru 573 tal-Liġijiet ta' Malta. Irid isir ħlas ta' €50 għad-dokumenti tal-offerta

Dawn l-avviżi qegħdin jiġu ppubblikati bħala stedina għall-pubbliku sabiex jakkwista d-dokumenti tal-offerta

the European Union. These include both online and on-site physical inspections, carried out by the Monitoring Unit within the EU Funded Schemes and Projects Division at Jobsplus. Eligible individuals are invited to submit their expression of interest in accordance with the call. Further details can be found on the Jobsplus website (https://jobsplus.gov.mt/resources/publications).

Applications must be received by not later than noon on Tuesday, 9th June, 2026.

2nd June, 2026

LANDS AUTHORITY

The Chief Executive Officer, Lands Authority, notifies that:

Sealed tenders in respect of the following advertisements have to be deposited in the tender box at the Lands Authority, Auberge de Baviere, Valletta, by 10.00am on Thursday, 11th June, 2026.

Advt No. 16. Lease, for the remaining period of the present lease which ends on the 21st October, 2039, of the bare kiosk tale quale at Piazza Tritoni, Valletta, as shown edged in red and marked kiosk No. 2 on plan P.D.2018_0209 (part of). The present tenant does not want to remain in the lease and an interested third party is ready to assume the remaining term of this lease. The interested third party has been reserved the right of first refusal as per Article No. 3 (1) of Legal Notice 573.02. Tenders are to be accompanied by a bid-bond for an amount of €50,000 as stipulated in the tender conditions. Offers below the amount of twenty-seven thousand and three hundred and seventy-five euro (€27,375) per annum will not be considered. A fee of €50 will be charged for the tender documents.

Advt No. 17. Grant on a 50-year temporary emphyteusis for commercial purposes of the premises,offered as tale quale measuring around twenty-three square metres (23m²) in level zero (0) and twenty-six square metres (26m²) at level minus one (-1) at No. 3, Triq Felic, Valletta as shown edged in red on the plan P.D.214_88_A. Tenders are to be accompanied by a bid-bond for an amount of €20,154 as stipulated in the tender conditions. Offers below the amount of six thousand and seven hundred and eighteen euro (€6,718) per annum will not be considered. This tender may be subject to the right known as the right of first refusal as per article No. 32 of Chapter No. 573 of the Laws of Malta. A fee of €50 will be charged for the tender documents.

These advertisements are being published as an invitation to the public to acquire tender documents online. The bidders

online. L-offerenti għandhom jirreferu għall-kundizzjonijiet kollha tad-dokument tal-offerta u huma mitluba li jaqraw sew dawn id-dokumenti. L-offerti għandhom isiru biss fuq il-formola preskritta, li flimkien mal-kundizzjonijiet rilevanti u dokumenti oħra jistgħu jinkisbu billi tagħżel 'Buy Tender' fuq il-paġna ta' dawn L-offerti fis-sit (https://landsauthority.org.mt/services/tendering/). Il-ħlas ta' ħamsin ewro (€50) għandu jsir permezz tas-sistema online tas-sit tal-Awtorità tal-Artijiet bil-card bankarja tal-preferenza tiegħek.

It-2 ta' Ġunju, 2026

CENTRAL PROCUREMENT AND SUPPLIES UNIT

Is-CEO (Sourcing and Supply Chain Management) għas-Central Procurement and Supplies Unit (CPSU), Ministeru għas-Saħħa u l-Anzjanità Attiva, jgħarraf illi s-sottomissjonijiet tal-ERU Competitive Calls imniżżla hawn taħt għandhom jintlaqgħu sal-10.00 a.m. tal-Erbgħa, 3 ta' Ġunju, 2026.

ERU2805U26 – Medicinal

Sejħiet kompetittivi tal-Emergency Response Unit (ERU) jistgħu jitniżżlu mis-sit elettroniku tas-CPSU.

Sottomissjonijiet għal din is-sejħa għal kompetizzjoni għandhom jiġu sottomessi skont l-istruzzjonijiet mogħtija fid-dossier.

It-2 ta' Ġunju, 2026

CENTRAL PROCUREMENT AND SUPPLIES UNIT

Is-CEO (Sourcing and Supply Chain Management) għas-Central Procurement and Supplies Unit (CPSU), Ministeru għas-Saħħa u l-Anzjanità Attiva, jgħarraf illi s-sottomissjonijiet tal-ERU Competitive Calls imniżżla hawn taħt għandhom jintlaqgħu sal-10.00 a.m. tal-Ħamis, 4 ta' Ġunju, 2026.

ERU2905U26 – Devices
ERU2905U26A – Medicinal

Sejħiet kompetittivi tal-Emergency Response Unit (ERU) jistgħu jitniżżlu mis-sit elettroniku tas-CPSU.

Sottomissjonijiet għal din is-sejħa għal kompetizzjoni għandhom jiġu sottomessi skont l-istruzzjonijiet mogħtija fid-dossier.

It-2 ta' Ġunju, 2026

are to refer to all the conditions of the tender document and are invited to carefully read these conditions. Tenders should be submitted only on the prescribed form, which together with the relevant conditions and other documents, may be obtained by clicking on 'Buy Tender' on the webpage where these tenders are available on (https://landsauthority.org.mt/services/tendering/). A fee of fifty euro (€50) must be paid through the online system of the Lands Authority website by using your preferred banking card.

2nd June, 2026

CENTRAL PROCUREMENT AND SUPPLIES UNIT

The CEO (Sourcing and Supply Chain Management) for the Central Procurement and Supplies Unit within the Ministry for Health and Active Ageing, notifies that submissions for the below listed ERU Competitive Calls will be received up to 10.00 a.m. on Wednesday, 3rd June, 2026.

ERU2805U26 – Medicinal

Emergency Response Unit (ERU) Competitive Calls can be downloaded from the CPSU website.

Submissions for this call for competition are to be submitted as per instructions given in the dossier.

2nd June, 2026

CENTRAL PROCUREMENT AND SUPPLIES UNIT

The CEO (Sourcing and Supply Chain Management) for the Central Procurement and Supplies Unit within the Ministry for Health and Active Ageing, notifies that submissions for the below listed ERU Competitive Calls will be received up to 10.00 a.m. on Thursday, 4th June, 2026.

ERU2905U26 – Devices
ERU2905U26A – Medicinal

Emergency Response Unit (ERU) Competitive Calls can be downloaded from the CPSU website.

Submissions for this call for competition are to be submitted as per instructions given in the dossier.

2nd June, 2026

AVVIŻ TAL-QORTI – *COURT NOTICE*

1462

B'digriet mogħti mill-Qorti Ċivili, Prim'Awla, fid-29 ta' Mejju, 2026, fuq rikors ta' APS Bank plc ġja APS Bank Ltd (C2192) ġie ffissat il-jum tal-Ħamis, 23 ta' Lulju, 2026, fil-ħdax u nofs ta' filgħodu (11.30 a.m.) għall-bejgħ bl-irkant, li għandu jsir f'Kamra Numru 78, Biswit l-Arkivju, Livell -1, Qrati tal-Ġustizzja, Triq ir-Repubblika, Il-Belt Valletta, tal-fond hawn taħt deskritt:

L-appartament internament immarkat bin-numru tnejn (2), fil-pjan terran elevat, fil-kumpless '97, Chamonix Court' fi Triq it-Torri, Birkirkara, fuq in-naħa tal-lemin meta wieħed iħares lejn il-kumpless ta' bini, li minnu jifforma parti l-appartament, mit-triq. L-appartament hu sovrapost għal sular ta' garaxxijiet u sottopost għal żewġ flats. Inkluż ma' dan l-appartament hemm il-bitħa li tinsab fuq in-naħa ta' wara tal-appartament flimkien mal-bitħa interna. L-appartament jikkonfina mill-Grigal mal-imsemmija Triq, mill-Majjistral ma' beni ta' Carmelo Muscat u mil-Lvant mar-rimanenti kumpless proprjetà ta' Jakro Developments Limited jew l-aventi kawża minnha. Inkluż ukoll mal-appartament hemm sehem indiviż tal-partijiet komuni fl-imsemmi kumpless ta' bini liema partijiet komuni jikkomprendu fl-entrata, entratura, taraġ ta' barra li jwasslu għall-entratura prinċipali, taraġ interni sal-bejt (però eskluż il-bejt), indani, lift u lift shafts. Il-bejt m'għandux jitqies bħala parti komuni, iżda sid l-appartament għandu dritt limitat ta' użu tal-bejt għall-iskop indikat fil-kuntratt tal-akkwist. L-appartament għandu d-dritt ta' użu in perpetwu u mhux interott tal-passaġġi komuni fuq il-bejt għall-iskop indikat fl-istess kuntratt tal-akkwist. L-appartament huwa liberu u frank, bid-drittijiet u ġustijiet kollha tiegħu u suġġett għat-tgawdija ta' drittijiet attivi u hu suġġett għas-servitujiet passivi li jirriżultaw mill-pożizzjoni relattiv tal-appartament fil-kumpless, inklużi li s-sistema tad-drenaġġ u tal-ilma tax-xita jkunu komuni, hekk kif aħjar deskritt fil-kuntratt tal-akkwist fl-atti tan-Nutar Rachel Busuttil datat wieħed u għoxrin ta' Mejju, elfejn u erbatax (21.5.2014) u stmat li jiswa' mitejn, sitta u sebgħin elf u disa' mija u sittin ewro (€276,960).

L-imsemmi fond huwa proprjetà ta' Aloisio Daniel (KI 353976M).

N.B. L-imsemmi fond jinbiegħ bħalma ġie deskritt fl-atti tas-subbasta 17/2021.

Reġistru tal-Qrati Superjuri, illum it-Tnejn, l-1 ta' Ġunju, 2026

GAETANA AQUILINA
Għar-Reġistratur, Qrati Ċivili u Tribunali

By decree given by the Civil Court, First Hall on the 29th May, 2026, on the application of APS Bank plc gja APS Bank Ltd (C2192), Thursday, 23rd July, 2026, at half past eleven in the morning (11.30 a.m.), has been fixed for the sale by auction, to be held in Room Number 78, Nearby the Courts Archives, Level -1, Triq ir-Repubblika, Valletta, of the following property:

The apartment internamlly marked number two (2), situated on the elevated ground floor level, in the complex '97, Chamonix Court' in Triq it-Torri, Birkirkara, on the right hand side when one faces the building complex of which the apartment forms part of, from the road. The apartment overlies one floor of garages and underlies two apartments. Included with the apartment is the courtyard situated at the back of the apartment along with the internal courtyard. The apartment is bounded on the northeast by the said street, on the northwest by Carmelo Muscat's property and on the east by the remaining complex property of Jakro Developments Limited or its successors in title. Also included with the apartment is an undivided share of the common parts in the said building complex which common parts consist in the entrance, entrance hall, stairs leading to the main entrance, internal stairs to the roof (but excluding the roof), halls, lift and lift shafts. The roof shall not be considered as a common part, but the owner of the apartment has a limited right of use of the roof for the purpose indicated in the relative contract of sale. The apartment has the right of perpetual use and uninterrupted use of the common passages on the roof for the purpose indicated in the same contract of sale. The apartment is free and unencumbered with all its rights and appurtenances and is subject to the right of active rights and is subject to the passive servitudes resulting from the relative position of the apartment in the complex, including the common drainage and rainwater system as better described in the acts of Notary Rachel Busuttil dated twenty-first May of the year two thousand and fourteen (21.5.2014) and is valued at two hundred seventy six thousand and nine hundred and sixty euro (€276,960).

The said tenement is the property of Aloisio Daniel (ID 353976M).

N.B. The said tenement will be sold as described in the acts of judicial sales number 17/2021.

Registry of the Superior Courts, this Monday, 1st June, 2026

GAETANA AQUILINA
For the Registrar, Civil Courts and Tribunals

Ippubblikat mid-Dipartiment tal-Informazzjoni (doi.gov.mt) — Valletta — *Published by the Department of Information (doi.gov.mt) — Valletta*
Mitbugħ fl-Istamperija tal-Gvern fuq karta FSC® — *Printed at the Government Printing Press on FSC® certified paper*

FSC
www.fsc.org
MIX
Paper | Supporting responsible forestry
FSC® C140603