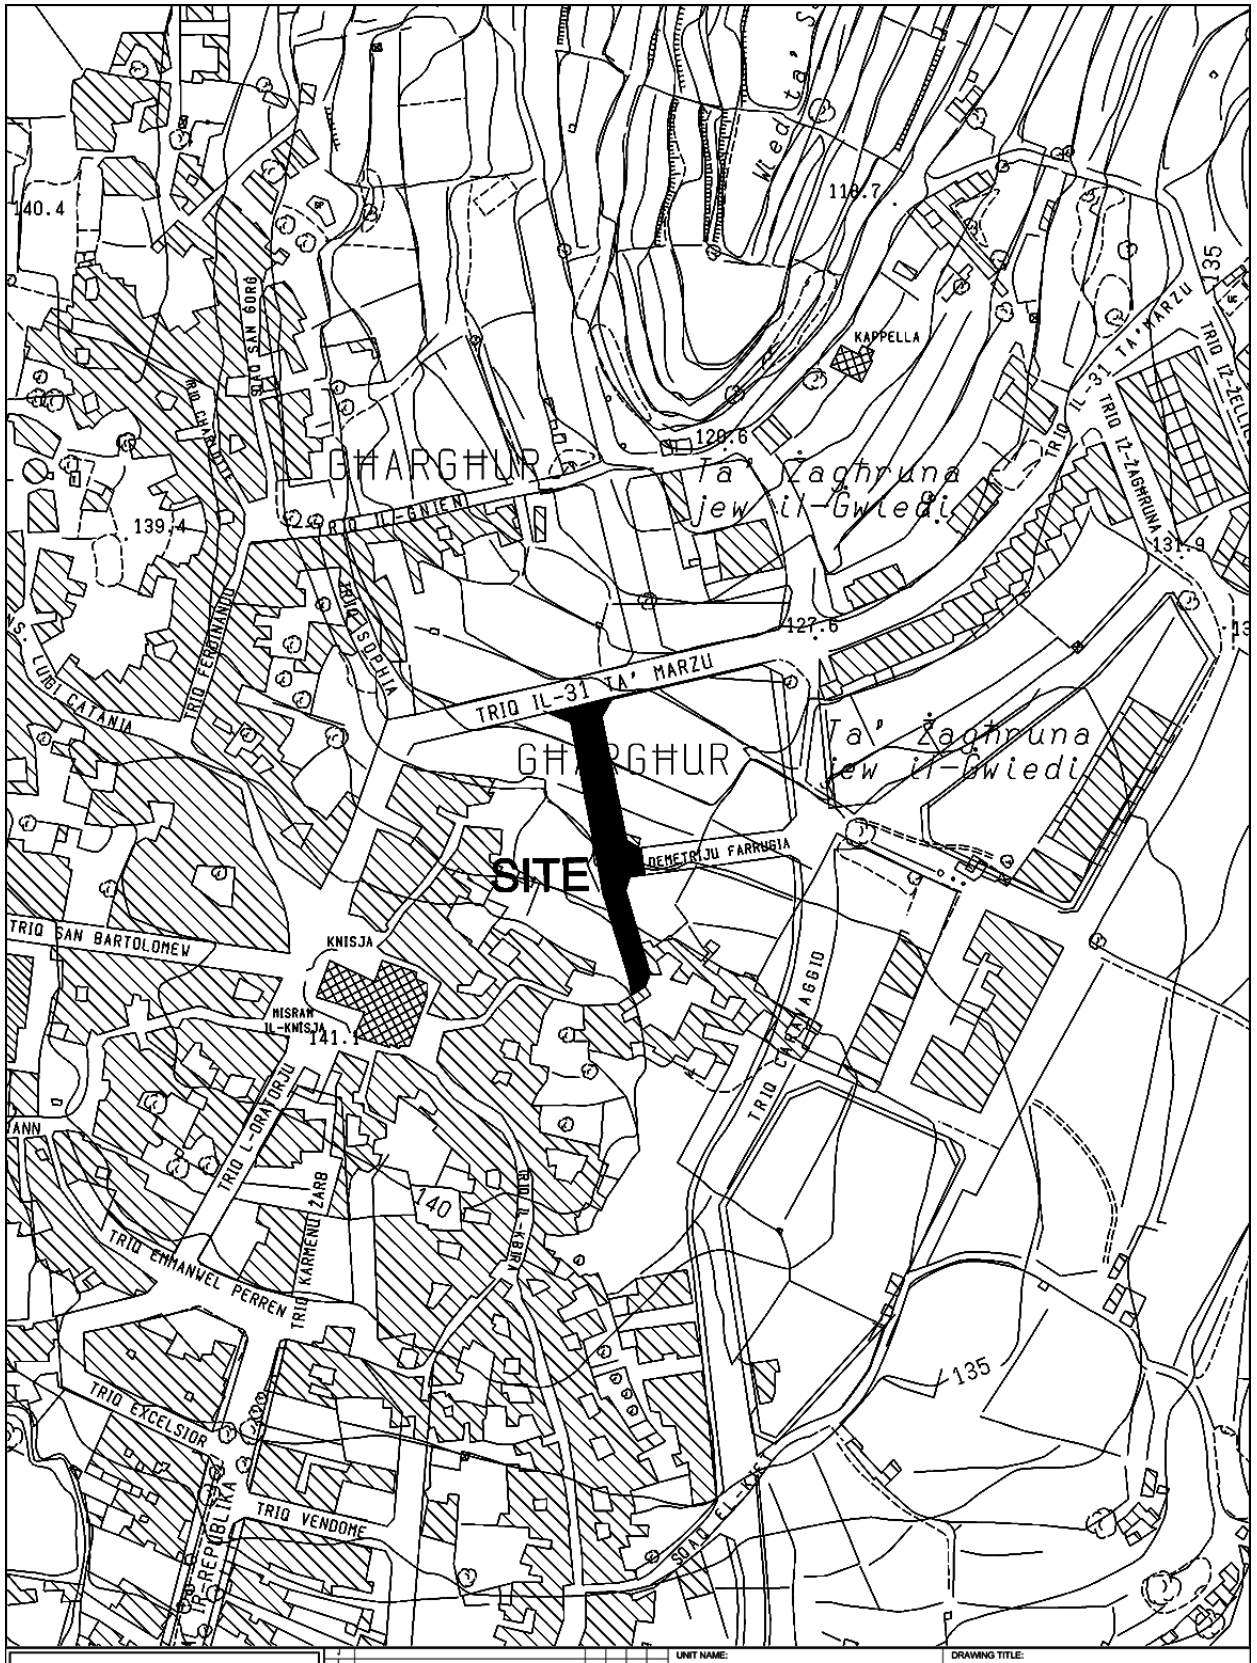


INFRASTRUCTURE MALTA

UNIT NAME: REGIONS	DRAWING TITLE: GHARGHUR TRIQ KATERINA SAMMUT (Extents of Works are not binding but indicative)			
HEAD OF UNIT: D.VASSALLO				
PROJECT LEADER: -	DATE: FEBRUARY 2019	FILE NO: -	DRAWING NO: RD166/19	
DRAWN BY: A.S.	SHEET SIZE: A4	SCALE: 1:2500	REVISION: A	PAGE NO: 1

CHIEF EXECUTIVE OFFICER: Ing. Fredrick Azzopardi

N:\Design\Common Area\Traffic Management\2019\Gharghur.dwg