

INFRASTRUCTURE MALTA

J					
I					
H					
G					
F					
E					
D					
C					
B					
A	*				
Issue	Alterations	Drawn	Checked	Approved	Date

CHIEF EXECUTIVE OFFICER: Ivan Falzon

S:\Traffic Management\2024\Attard\2024 Attard.dwg

UNIT NAME: IMPLEMENTATION

HEAD OF UNIT: N.V.


PROJECT LEADER: -

DRAWN BY: -

DRAWING TITLE:
IT-TATTARD
po Triq il-Mosta - SITE PLAN
(Extents of works aren't binding but Indicative)

DATE:	FILE NO:	DRAWING NO:
May 2024	-	IMD163/24

SHEET SIZE:	SCALE:	REVISION:	PAGE NO:
A4	1:2500	A	5

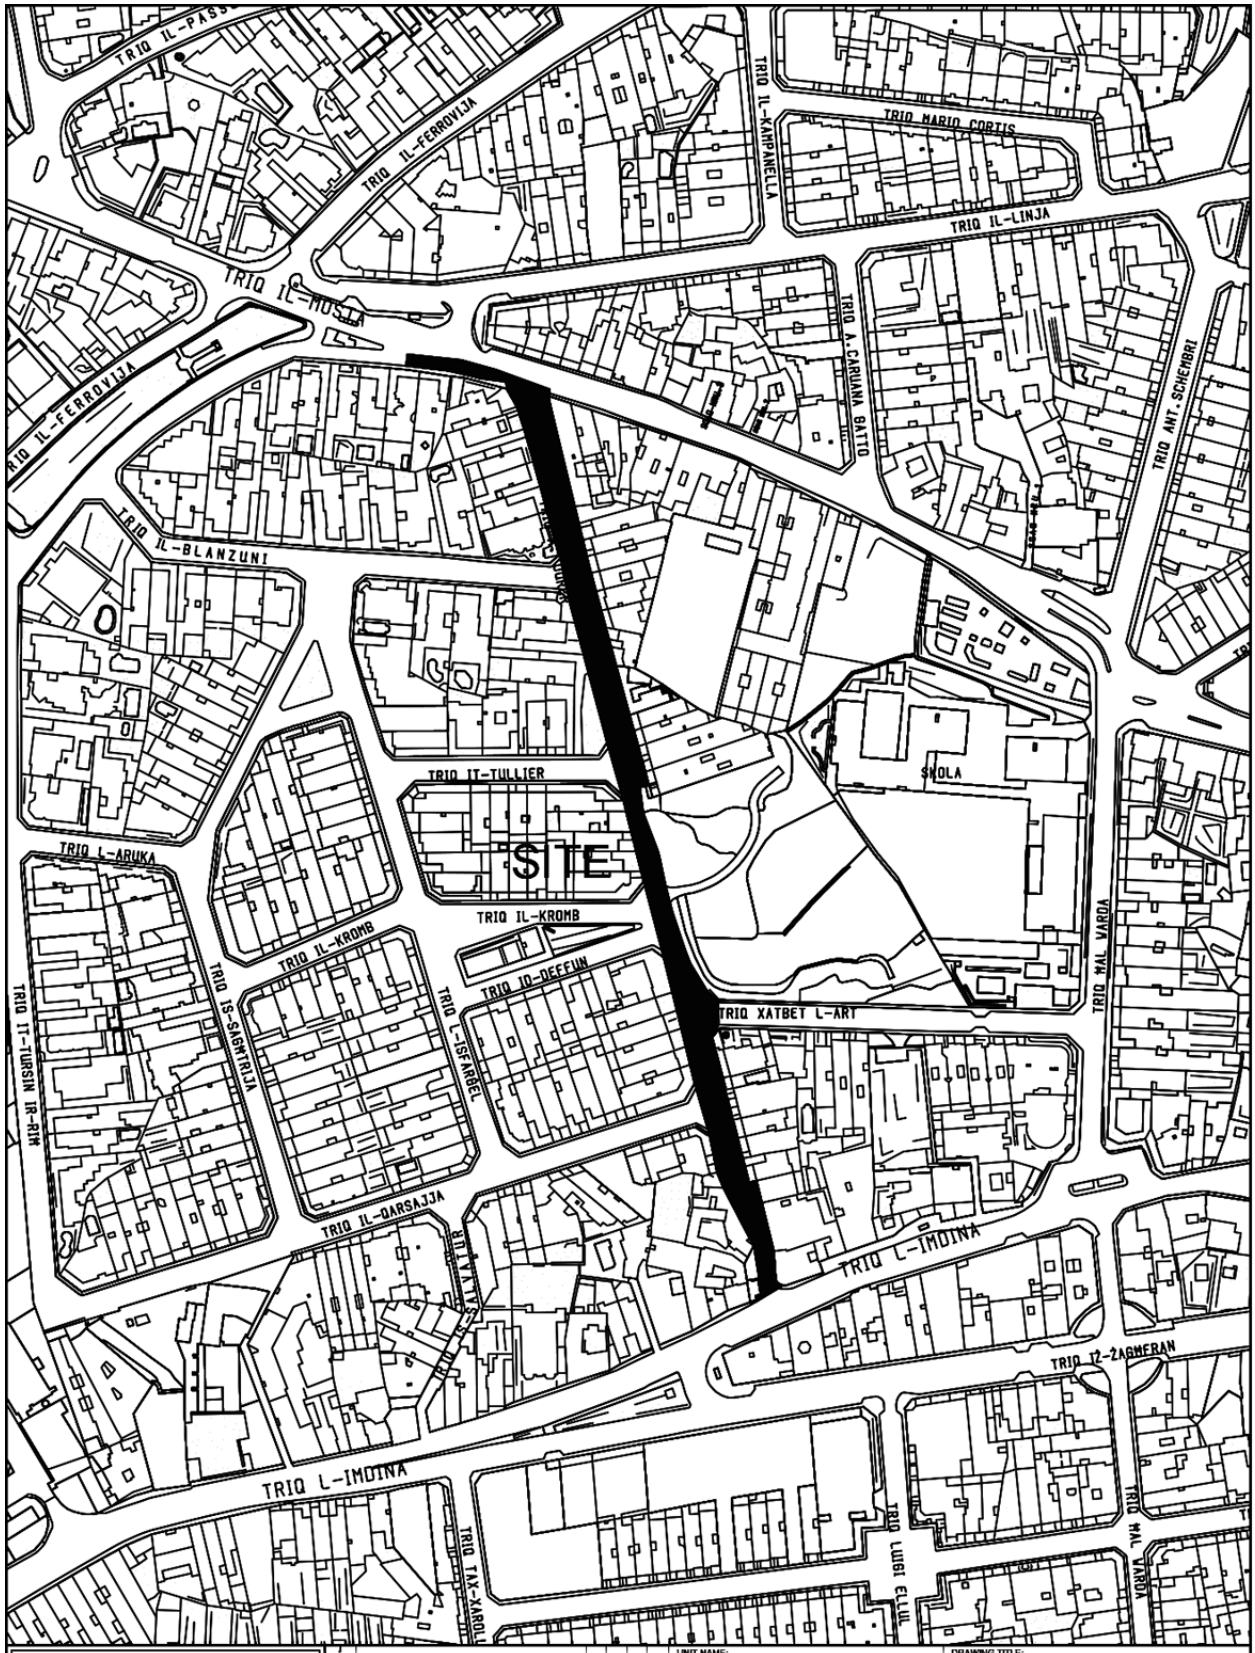

INFRASTRUCTURE MALTA

J						
I						
H						
G						
F						
E						
D						
C						
B						
A	*					
Issue	Alterations	Drawn	Checked	Approved	Date	

CHIEF EXECUTIVE OFFICER: Ivan Falzon

S:\Traffic Management\2024\Attard\2024 Attard.dwg

UNIT NAME: IMPLEMENTATION

HEAD OF UNIT: N.V.

PROJECT LEADER: -

DRAWN BY: -

DRAWING TITLE:
H'ATTARD
Triq Ir-Ruzell - Triq A. Durer - SITE PLAN
(Extents of works aren't binding but Indicative)

DATE:	FILE NO:	DRAWING NO:
May 2024	-	IMD164/24

SHEET SIZE:	SCALE:	REVISION:	PAGE NO:
A4	1:2500	A	6



INFRASTRUCTURE MALTA

J					
I					
H					
G					
F					
E					
D					
C					
B					
A	*				
Issue	Alterations	Drawn	Checked	Approved	Date

CHIEF EXECUTIVE OFFICER: Ivan Falzon

S:\Traffic Management\2024\Attard\2024 Attard.dwg

UNIT NAME: IMPLEMENTATION

HEAD OF UNIT: N.V.

PROJECT LEADER: -

DRAWN BY: -

DRAWING TITLE: H'ATTARD
Retaining Wall near Qasam tal-Bini Tal-Gvern - SITE PLAN
(Extents of works aren't binding but Indicative)

DATE:	FILE NO:	DRAWING NO:
May 2024	-	IMD165/24

SHEET SIZE:	SCALE:	REVISION:	PAGE NO:
A4	1:2500	A	7