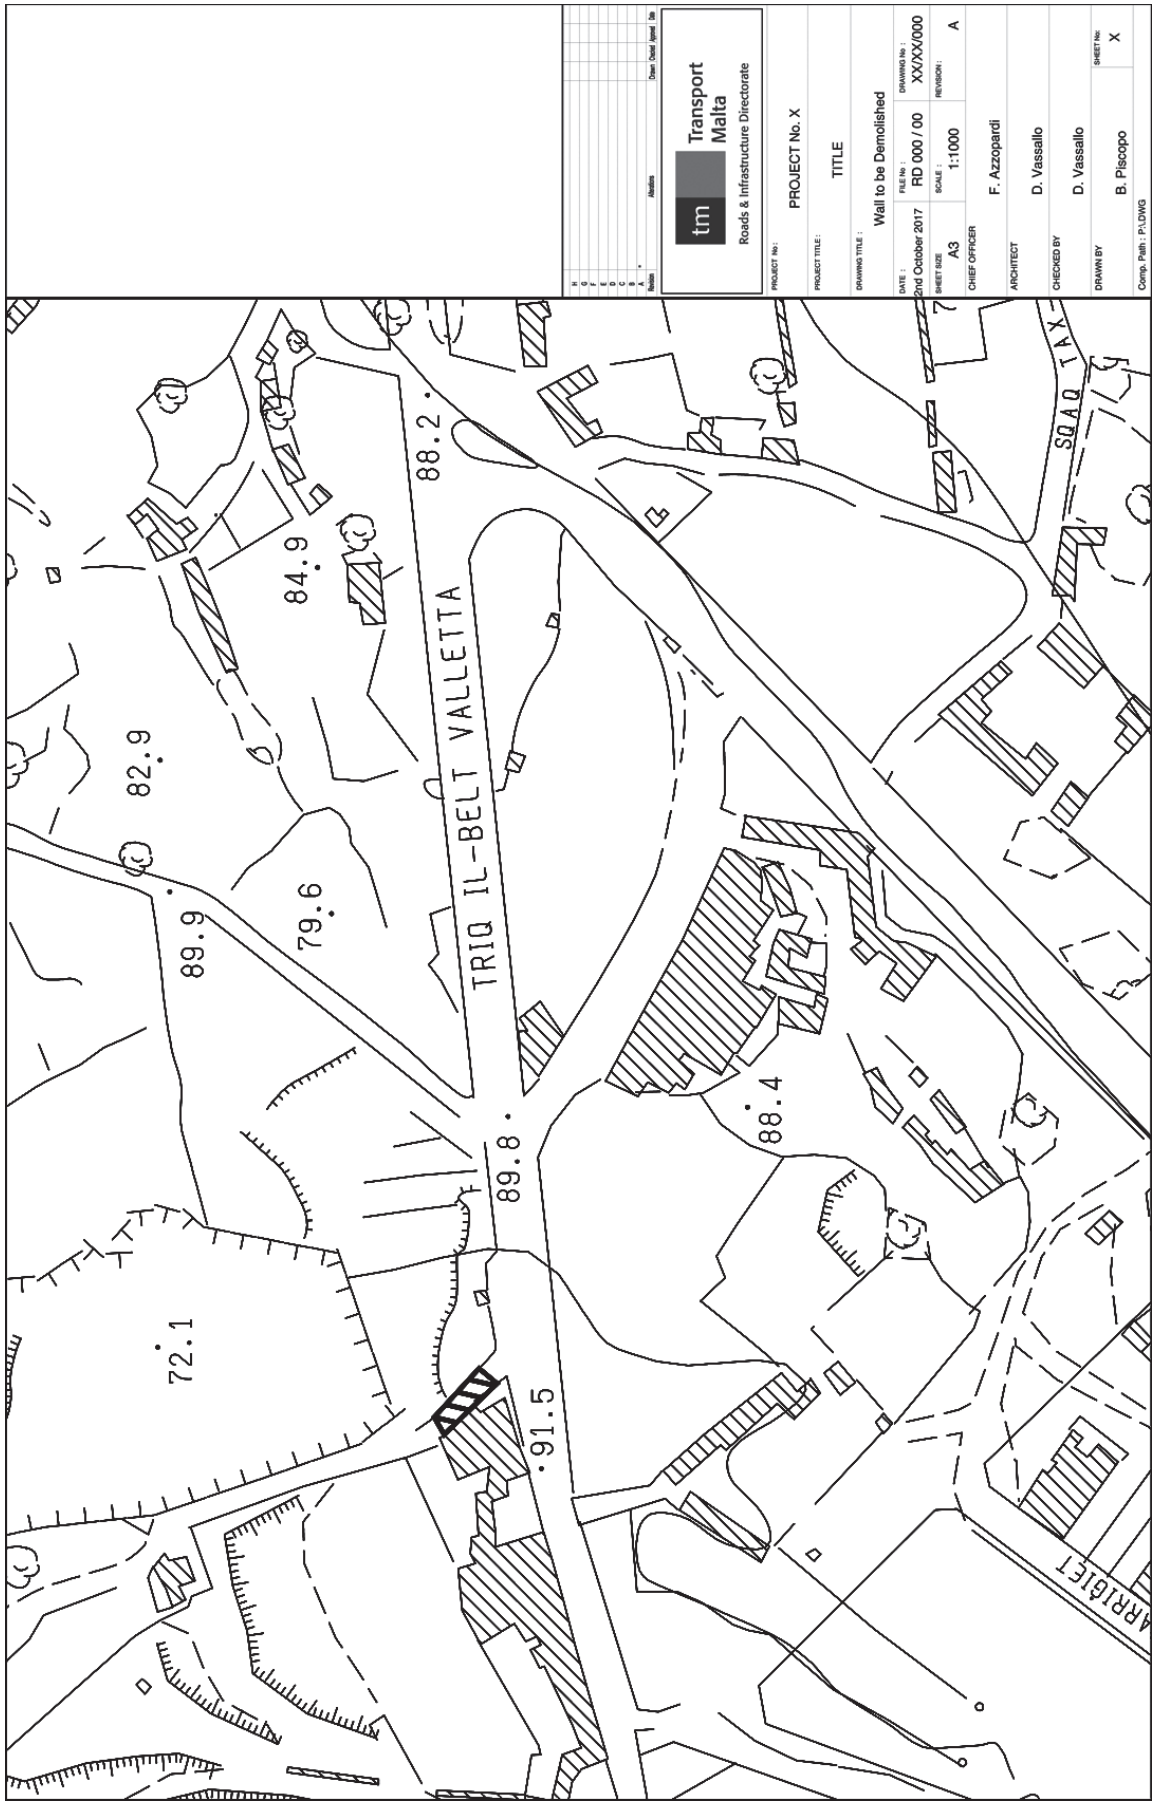

Transport Malta
Roads & Infrastructure Directorate
PROJECT No. X
TITLE
Wall to be Demolished
2nd October 2017
RD 000 / 00
XX/XX/000
A3
1:1000
A
F. Azzopardi
D. Vassallo
D. Vassallo
B. Piscopo
X
TRIQ IL-BELT VALLETTA
SQAQ TAX-
88.2
84.9
82.9
89.9
79.6
89.8
88.4
91.5
72.1