
Dan hu dokument uffiċċjali għall-użu biss fir-Reġistru ta' l-Artijiet

This is an official document for Land Registry use only

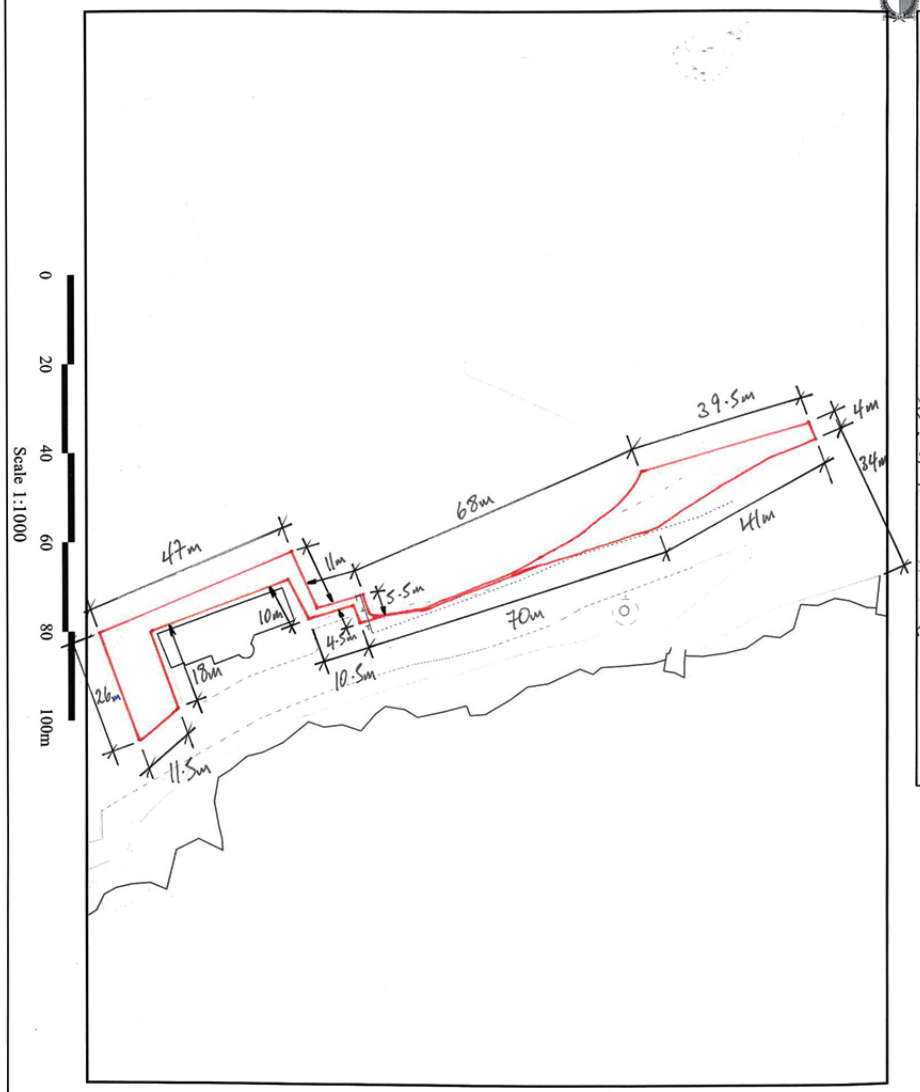


Scale 1:1000

0 20 40 60 80 100m

NOT TO SCALE

INDICATION OF LOCATION FOR INFORMATION PURPOSES ONLY

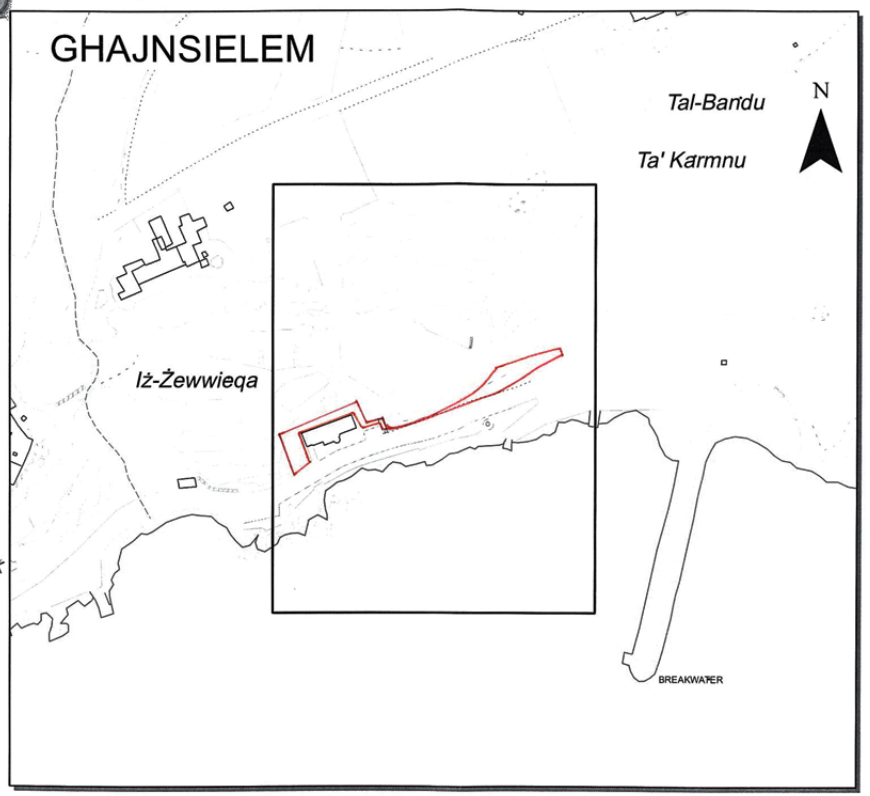

Pjanta tas-Sit 1:2500 *Site Plan*

Gvern ta' Malta

Reġistru ta' l-Artijiet

Casa Bolino, 116, Triq il-Punent, Valletta

Government of Malta

Land Registry

Casa Bolino, 116, Triq il-Punent, Valletta

Nru tal-Mappa: *Map Number:* **152542 M**	Pożizzjoni Ċentrali: *Centre Coordinates:* **x = 37042 y = 87403**	Parti min S.S.: *Extracted from S.S.:* **3687**	Data: *Date:* **16/01/2020**

Perit: *Architect:*

Timbru tal-Perit: *Architect's Stamp:*

Perit Stefan Scerri
State Management Department

Qies (metri kwadri): *Area (square metres):* CIRCA:- 947 m²

Firma ta' l-Applikant: *Applicant's Signature:*


LR 123603

Dritt imħallas *Fee Paid*

Dan hu dokument uffiċċjali għall-użu biss fir-Reġistru ta' l-Artijiet

This is an official document for Land Registry use only

Ta' Karmnu

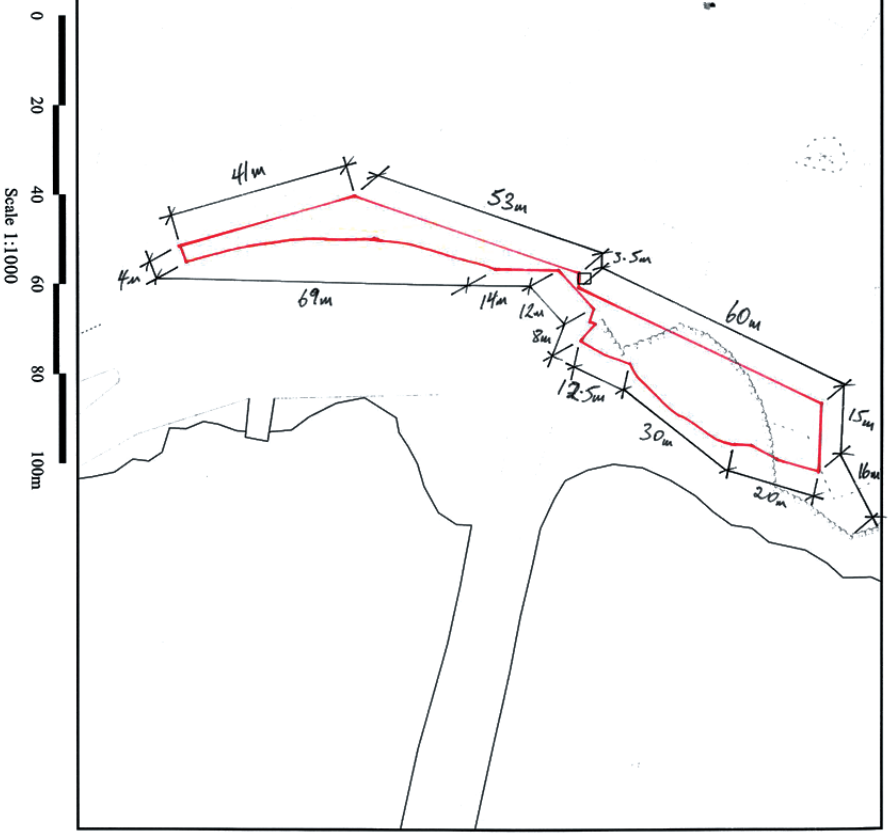


Scale 1:1000

0 20 40 60 80 100m

NOT TO SCALE

INDICATION OF LOCATION FOR INFORMATION PURPOSES ONLY

GHAJNSIELEM

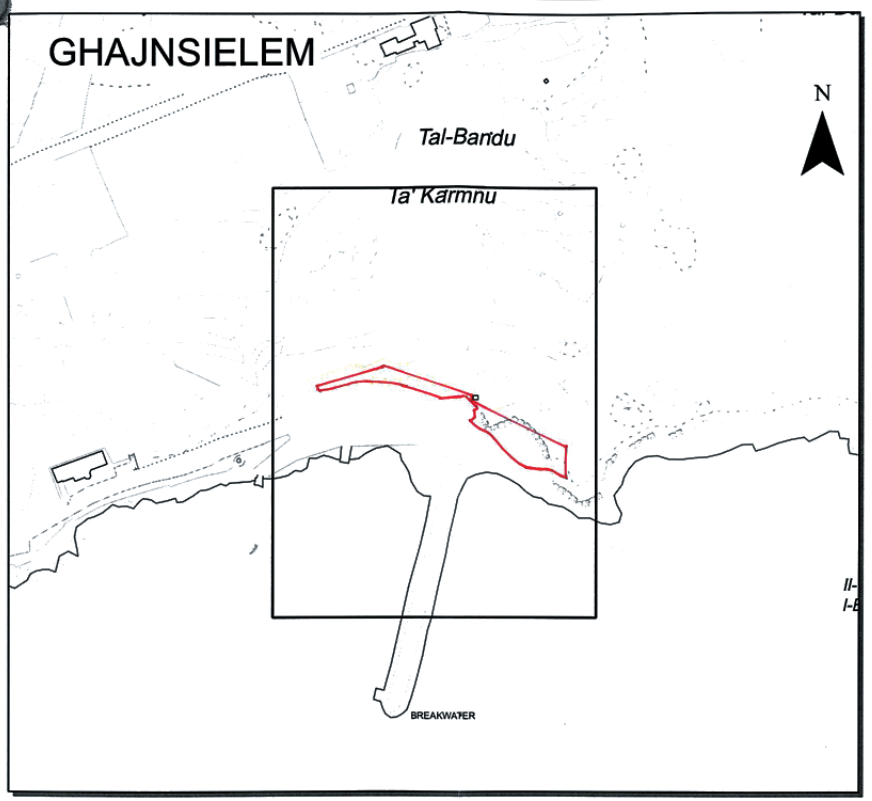

Pjanta tas-Sit 1:2500 *Site Plan*

Gvern ta' Malta

Reġistru ta' l-Artijiet

Casa Bolino, 116, Triq il-Punent, Valletta

Government of Malta

Land Registry

Casa Bolino, 116, Triq il-Punent, Valletta

Nru tal-Mappa: *Map Number:* **152579 M**	Pożizzjoni Ċentrali: *Centre Coordinates:* **x = 37182** **y = 87421**	Parti min S.S.: *Extracted from S.S:* **3687**	Data: *Date:* **16/01/2020**

Perit: *Architect:*


Timbru tal-Perit: *Architect's Stamp:*

Perit Stefan Scalto
Site Management Department

Qies (metri kwadri): *Area (square metres):* Circa :- 1320 m²

Firma ta' l-Applikant: *Applicant's Signature:*

LR 123607 Dritt imħallas *Fee Paid*

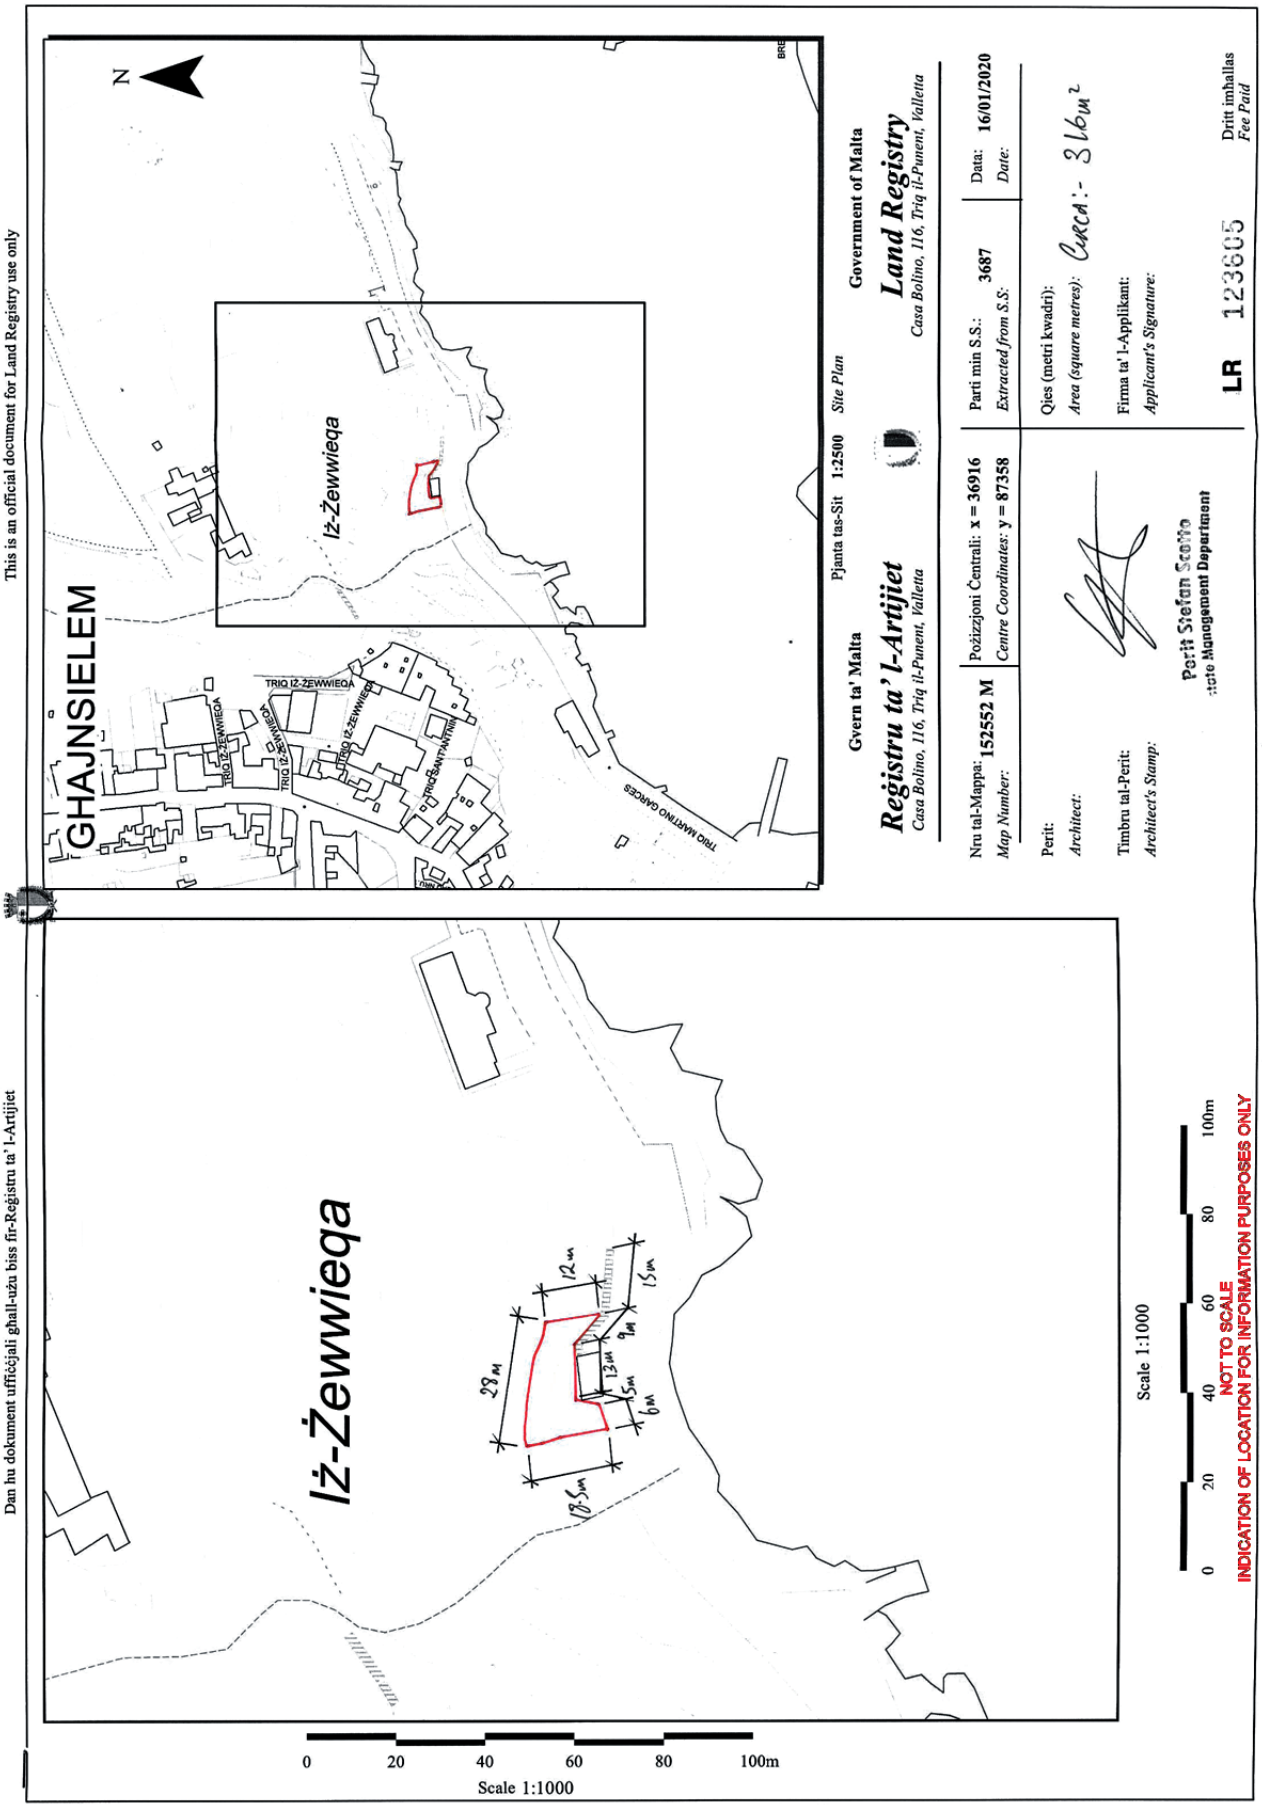
This is an official document for Land Registry use only
Dan hu dokument uffiċċjali għall-użu biss fir-Reġistru ta' l-Artijiet
GHAJNSIELEM
Iż-Żewwieqa
TRIQ IŻ-ŻEWWIEQA
TRIQ SANT'ANTNIN
TRIQ MARTINO GARCES
N
Pjanta tas-Sit 1:2500 Site Plan
Gvern ta' Malta
Reġistru ta' l-Artijiet
Casa Bolino, 116, Triq il-Punent, Valletta
Government of Malta
Land Registry
Casa Bolino, 116, Triq il-Punent, Valletta
Nru tal-Mappa: 152552 M
Map Number:
Pożizzjoni Ċentrali: x = 36916
Centre Coordinates: y = 87358
Parti min S.S.: 3687
Extracted from S.S.:
Data: 16/01/2020
Date:
Perit:
Architect:
Qies (metri kwadri):
Area (square metres): Circa:- 316m²
Timbru tal-Perit:
Architect's Stamp:
Perit Stefan Scerri
State Management Department
Firma ta' l-Applikant:
Applicant's Signature:
LR 1238605
Drift imħallas
Fee Paid
Iż-Żewwieqa
28m
12m
15m
9m
13m
5m
6m
18.5m
Scale 1:1000
0 20 40 60 80 100m
Scale 1:1000
0 20 40 60 80 100m
NOT TO SCALE
INDICATION OF LOCATION FOR INFORMATION PURPOSES ONLY