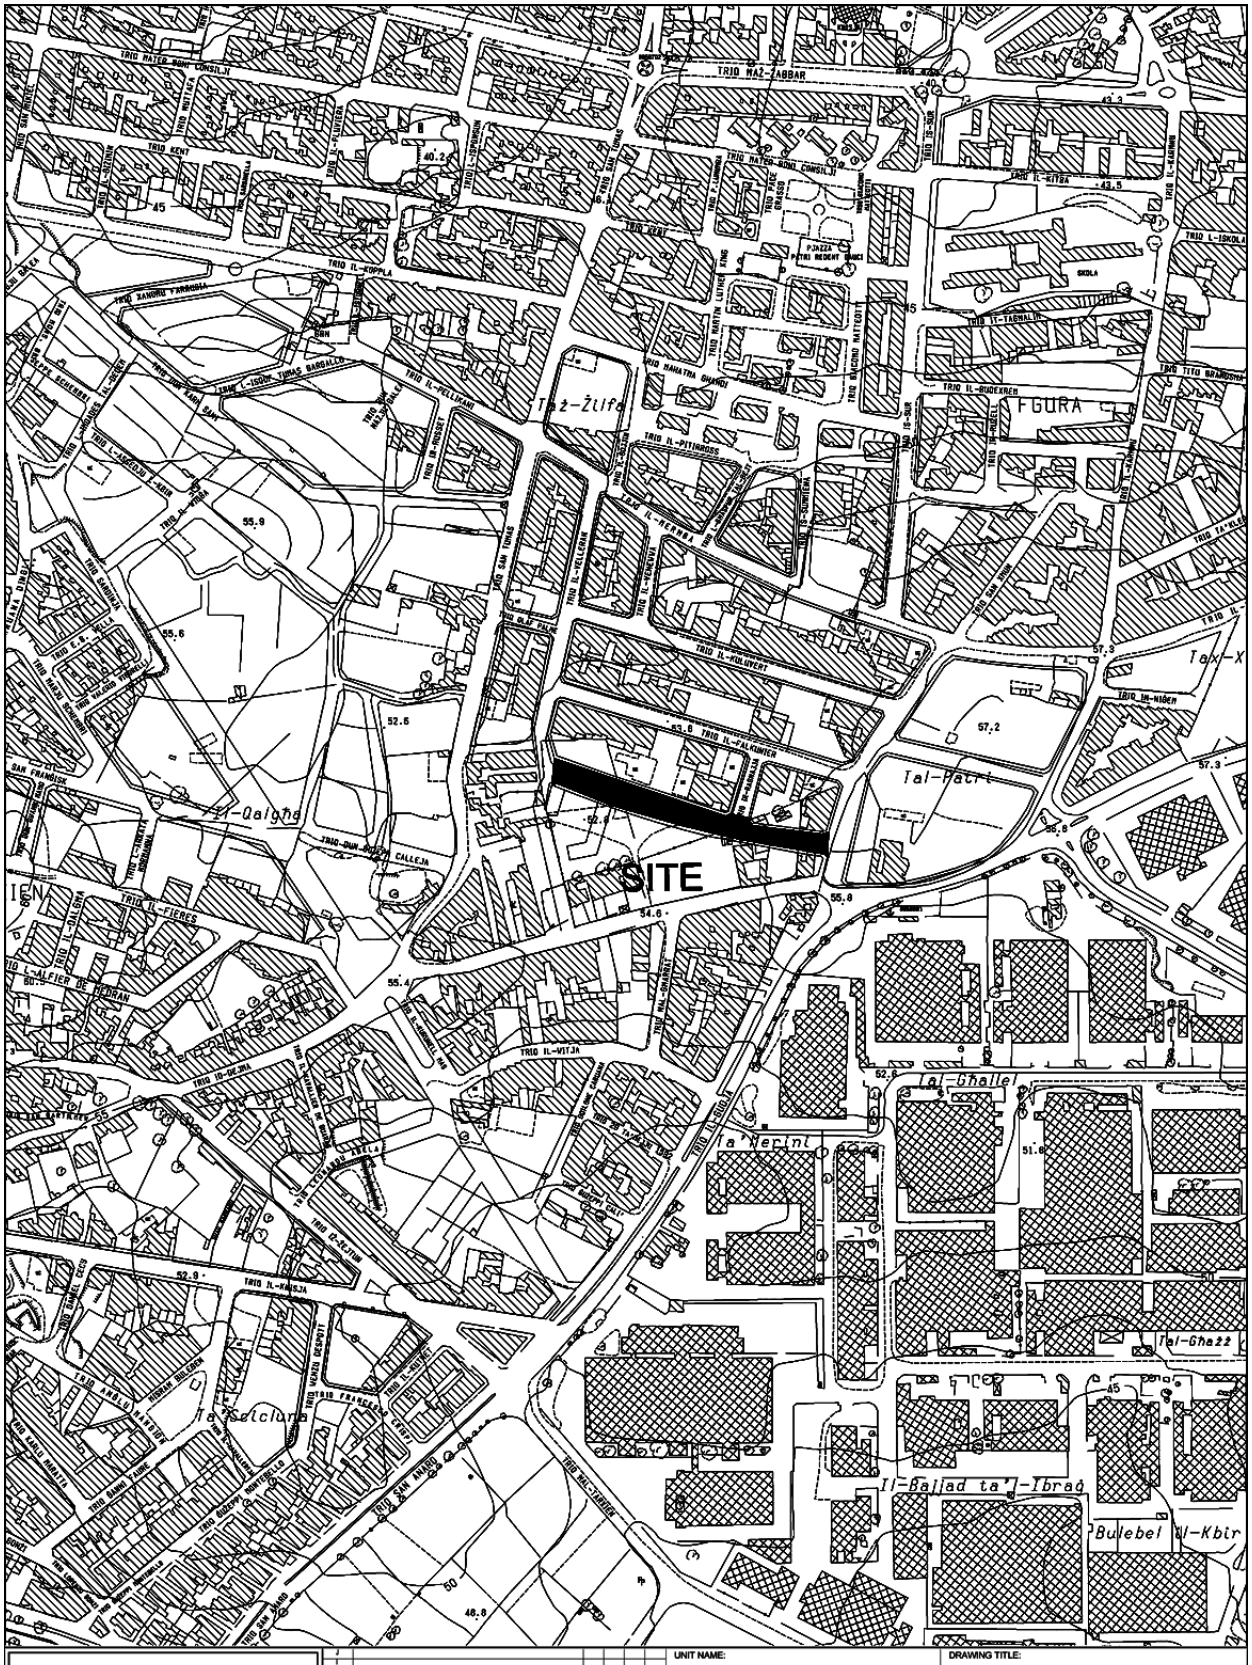
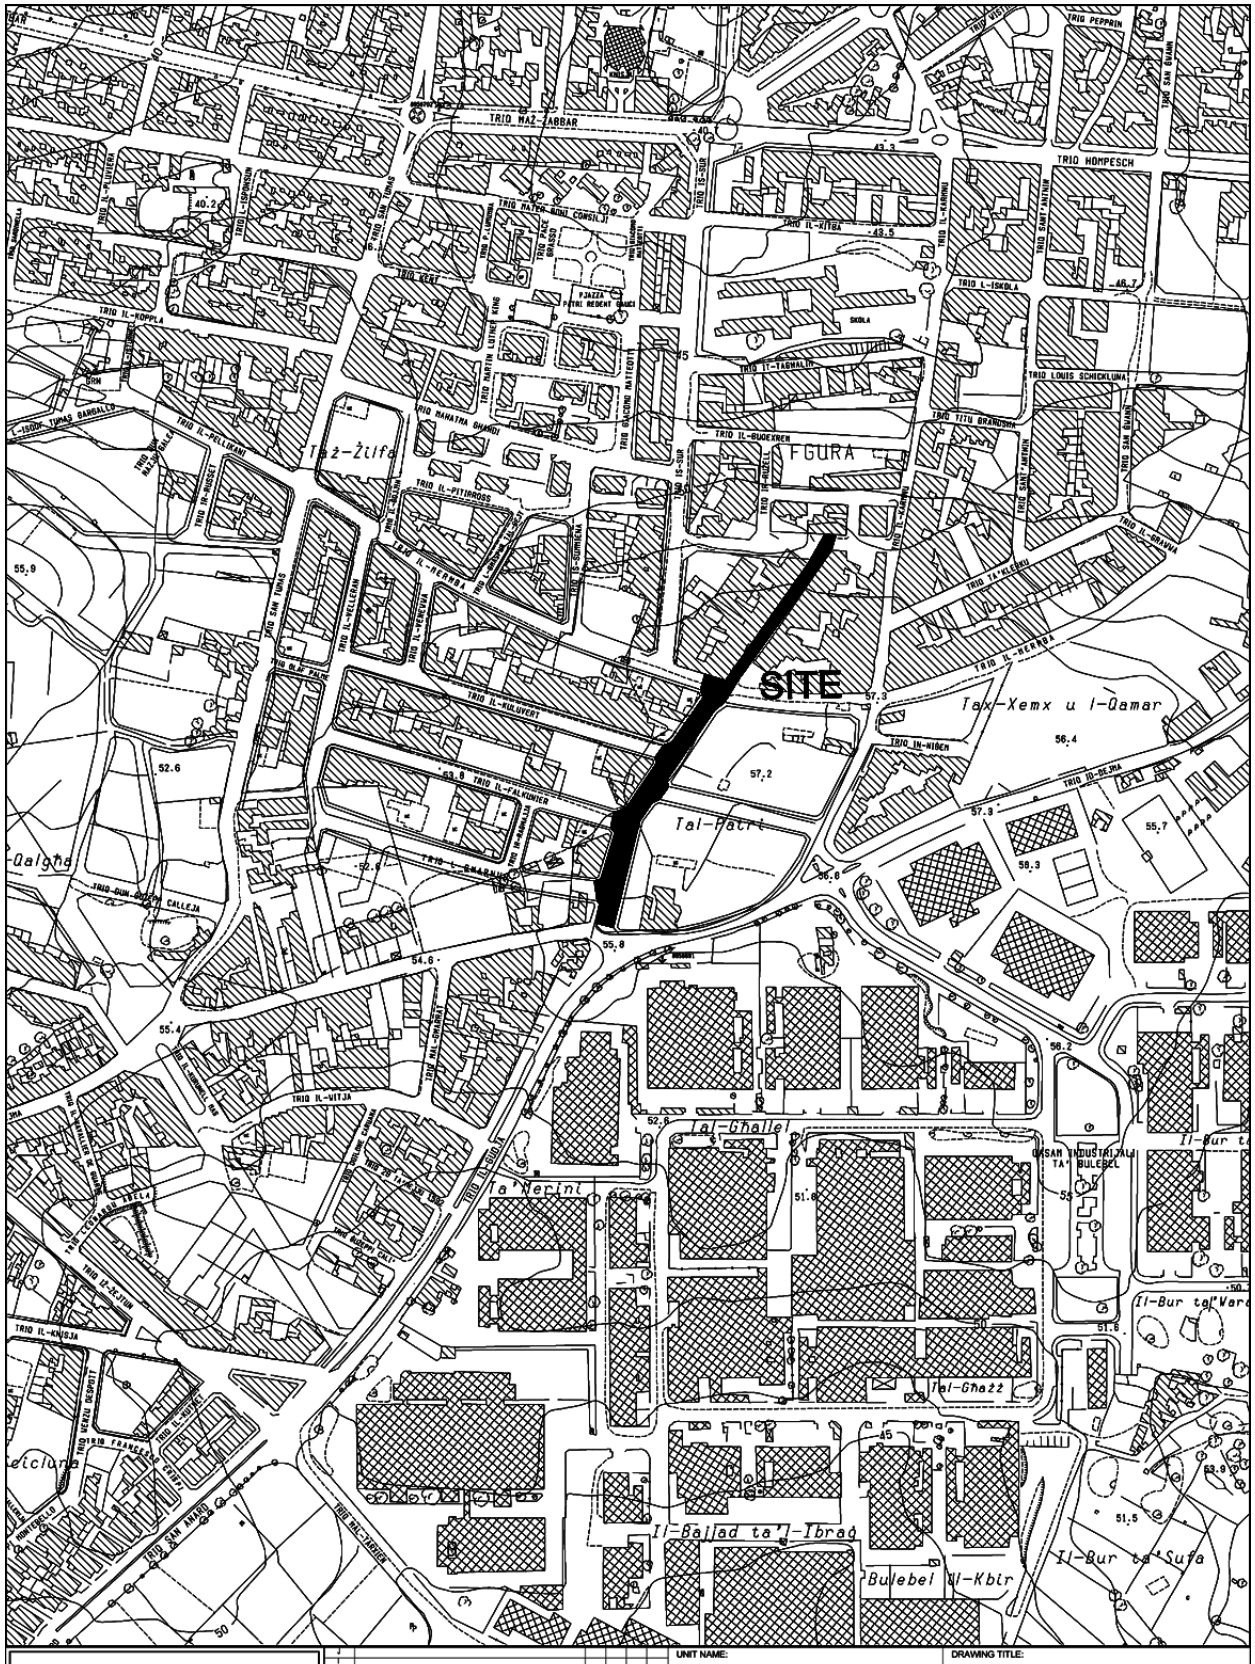


INFRASTRUCTURE MALTA	UNIT NAME: REGIONS	DRAWING TITLE: FGURA TRIQ L-GHARNUQ (Extents of Works are not binding but indicative)	
CHIEF EXECUTIVE OFFICER: Ing. Fredrick Azzopardi	HEAD OF UNIT: D.VASSALLO		
N:\Design\Common Area\Traffic Management\2019\Fgura.dwg	PROJECT LEADER: -	DATE: FEBRUARY 2019 / FILE NO: - / DRAWING NO: RD136/19	
	DRAWN BY: A.S.	SHEET SIZE: A4 / SCALE: 1:5000 / REVISION: A / PAGE NO: 1	


SITE
FGURA
Tal-Patri
Tal-Ghalle
Ta' Nerini
Il-Ballad ta' l-Ibraġ
Bulebel
Il-Kbir
Il-Bur ta' Supa
Tax-Xemx u l-Qamar
TRIQ HAŻ-ŻABBAR
TRIQ HOMPESCH
TRIQ IL-KITBA
TRIQ IT-TABMALIN
TRIQ IL-BUĠERRES
TRIQ IL-PITIRROSS
TRIQ IL-KNIJA
TRIQ IL-WITJA
TRIQ IL-KALKUNIER
TRIQ IL-KOPPLA
TRIQ IL-PELLIKANI
TRIQ IL-MERKANTI
TRIQ IL-MERKANTI
TRIQ IL-KILOVERT
TRIQ IL-QALGHA
TRIQ IL-QALGHA
TRIQ IL-QALGHA